CONTRACT NO. 72829

F.A.P. RTE.	SECTION	COUNTY	TOTAL SHEETS	SHEET NO.
75	84-12; 11-3	*	729	200
STA. 1523+00		TO STA. 1553+00		
FED. ROAD DIST. NO. 5	ILLINOIS	FED. AID PROJECT		

* SANGAMON AND CHRISTIAN

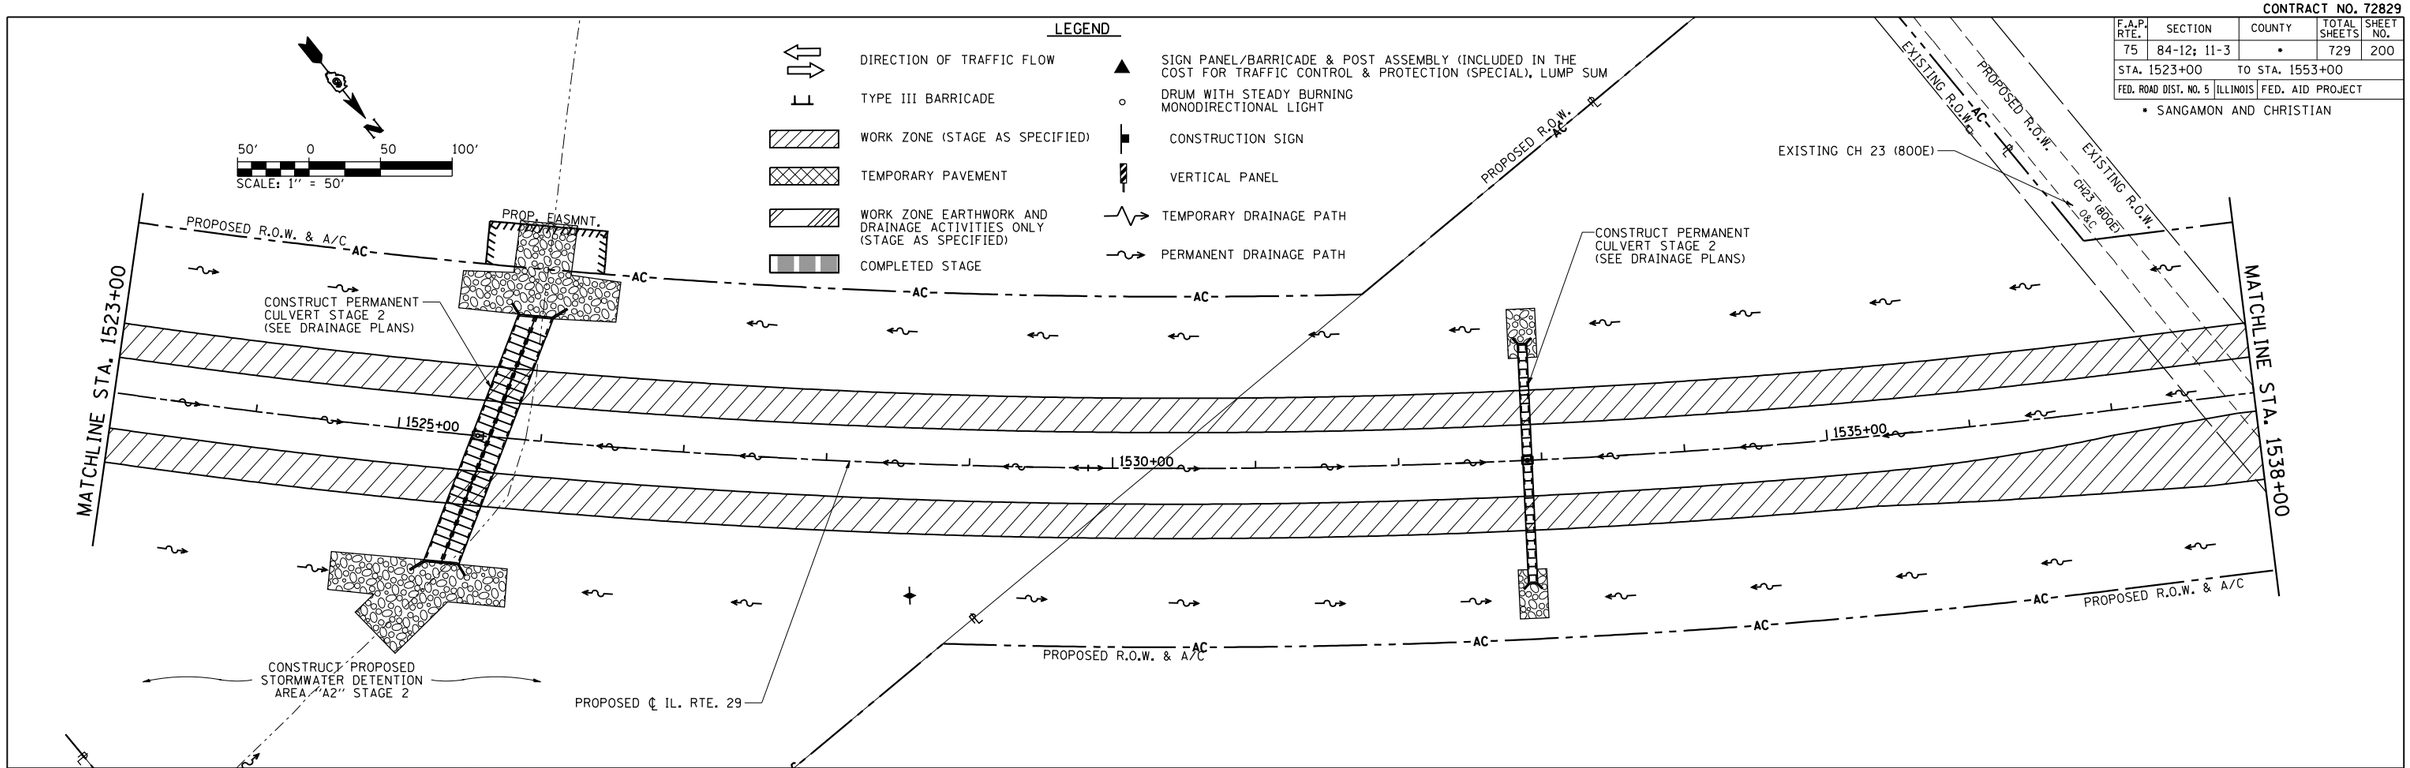

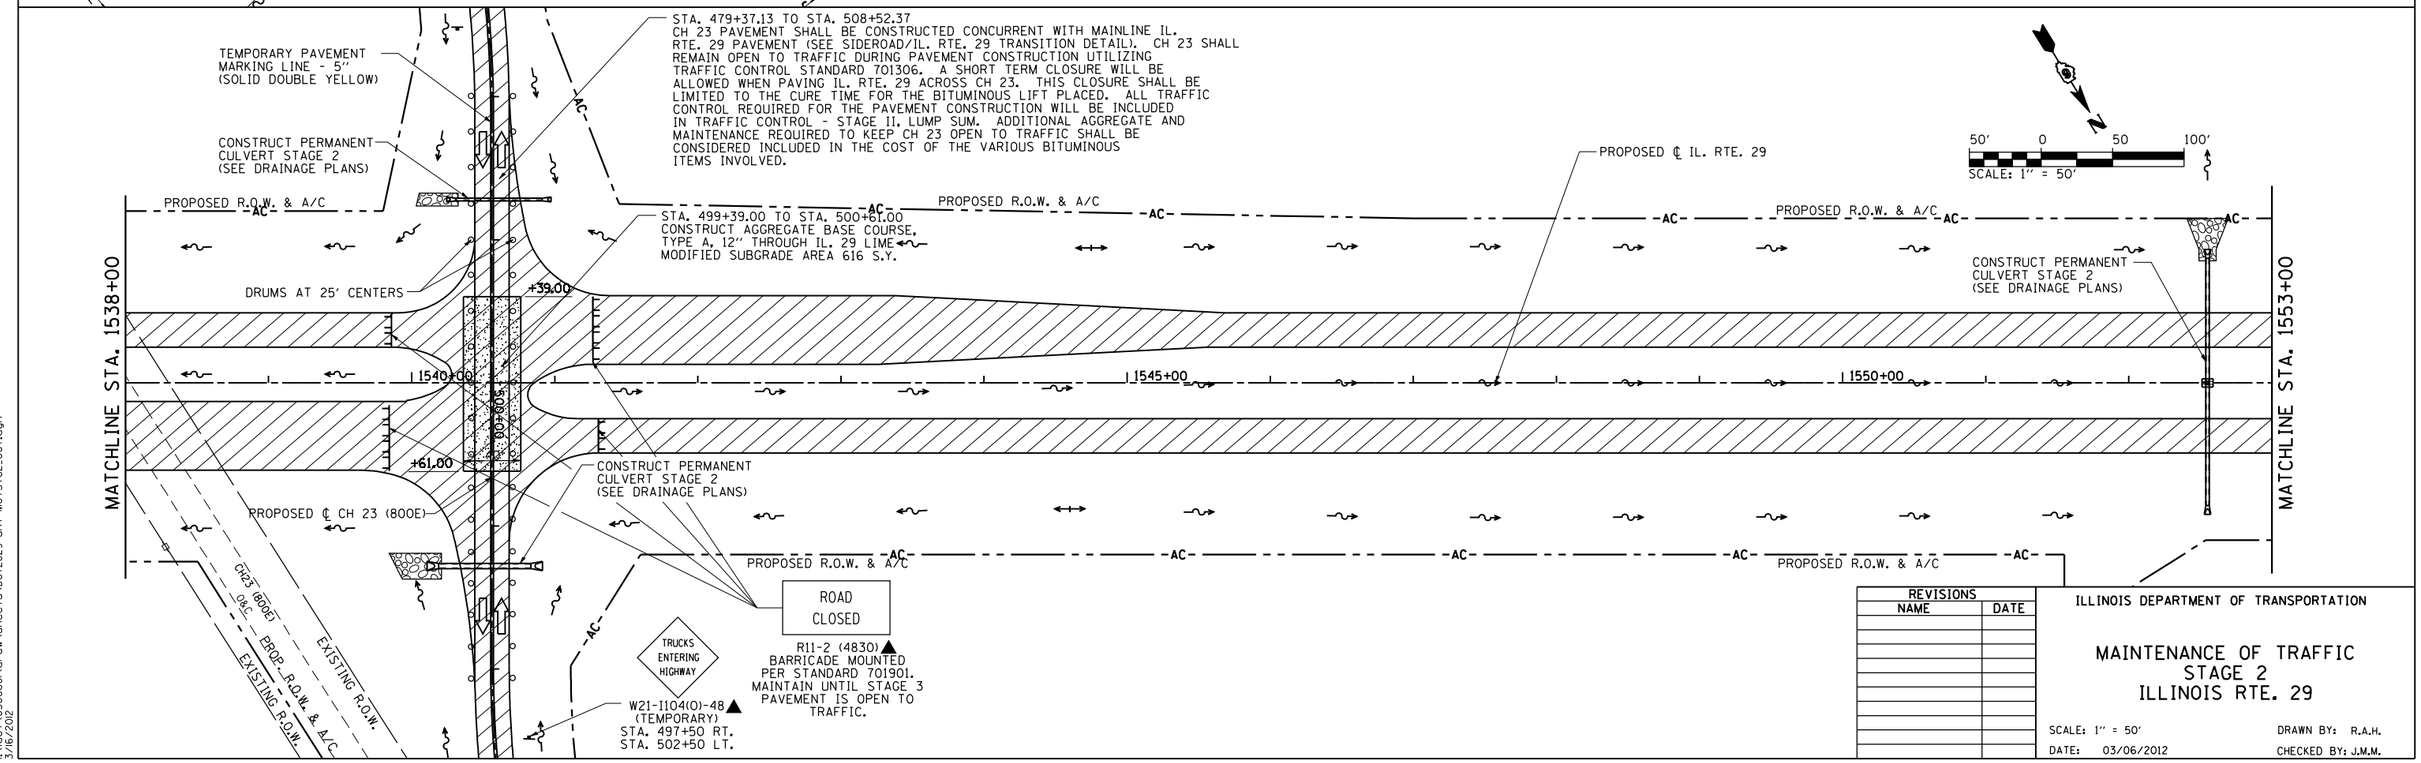

REVISIONS	
NAME	DATE

ILLINOIS DEPARTMENT OF TRANSPORTATION

MAINTENANCE OF TRAFFIC
STAGE 2
ILLINOIS RTE. 29

SCALE: 1" = 50' DRAWN BY: R.A.H.

DATE: 03/06/2012 CHECKED BY: J.M.M.

Default
b:\dot1\030660\drawsheets\0672829-sht-MOTST02.007.dgn
3/16/2012

MAINTENANCE OF TRAFFIC STAGE 2: IL. RTE. 29 – STA. 1523+00 TO STA. 1553+00