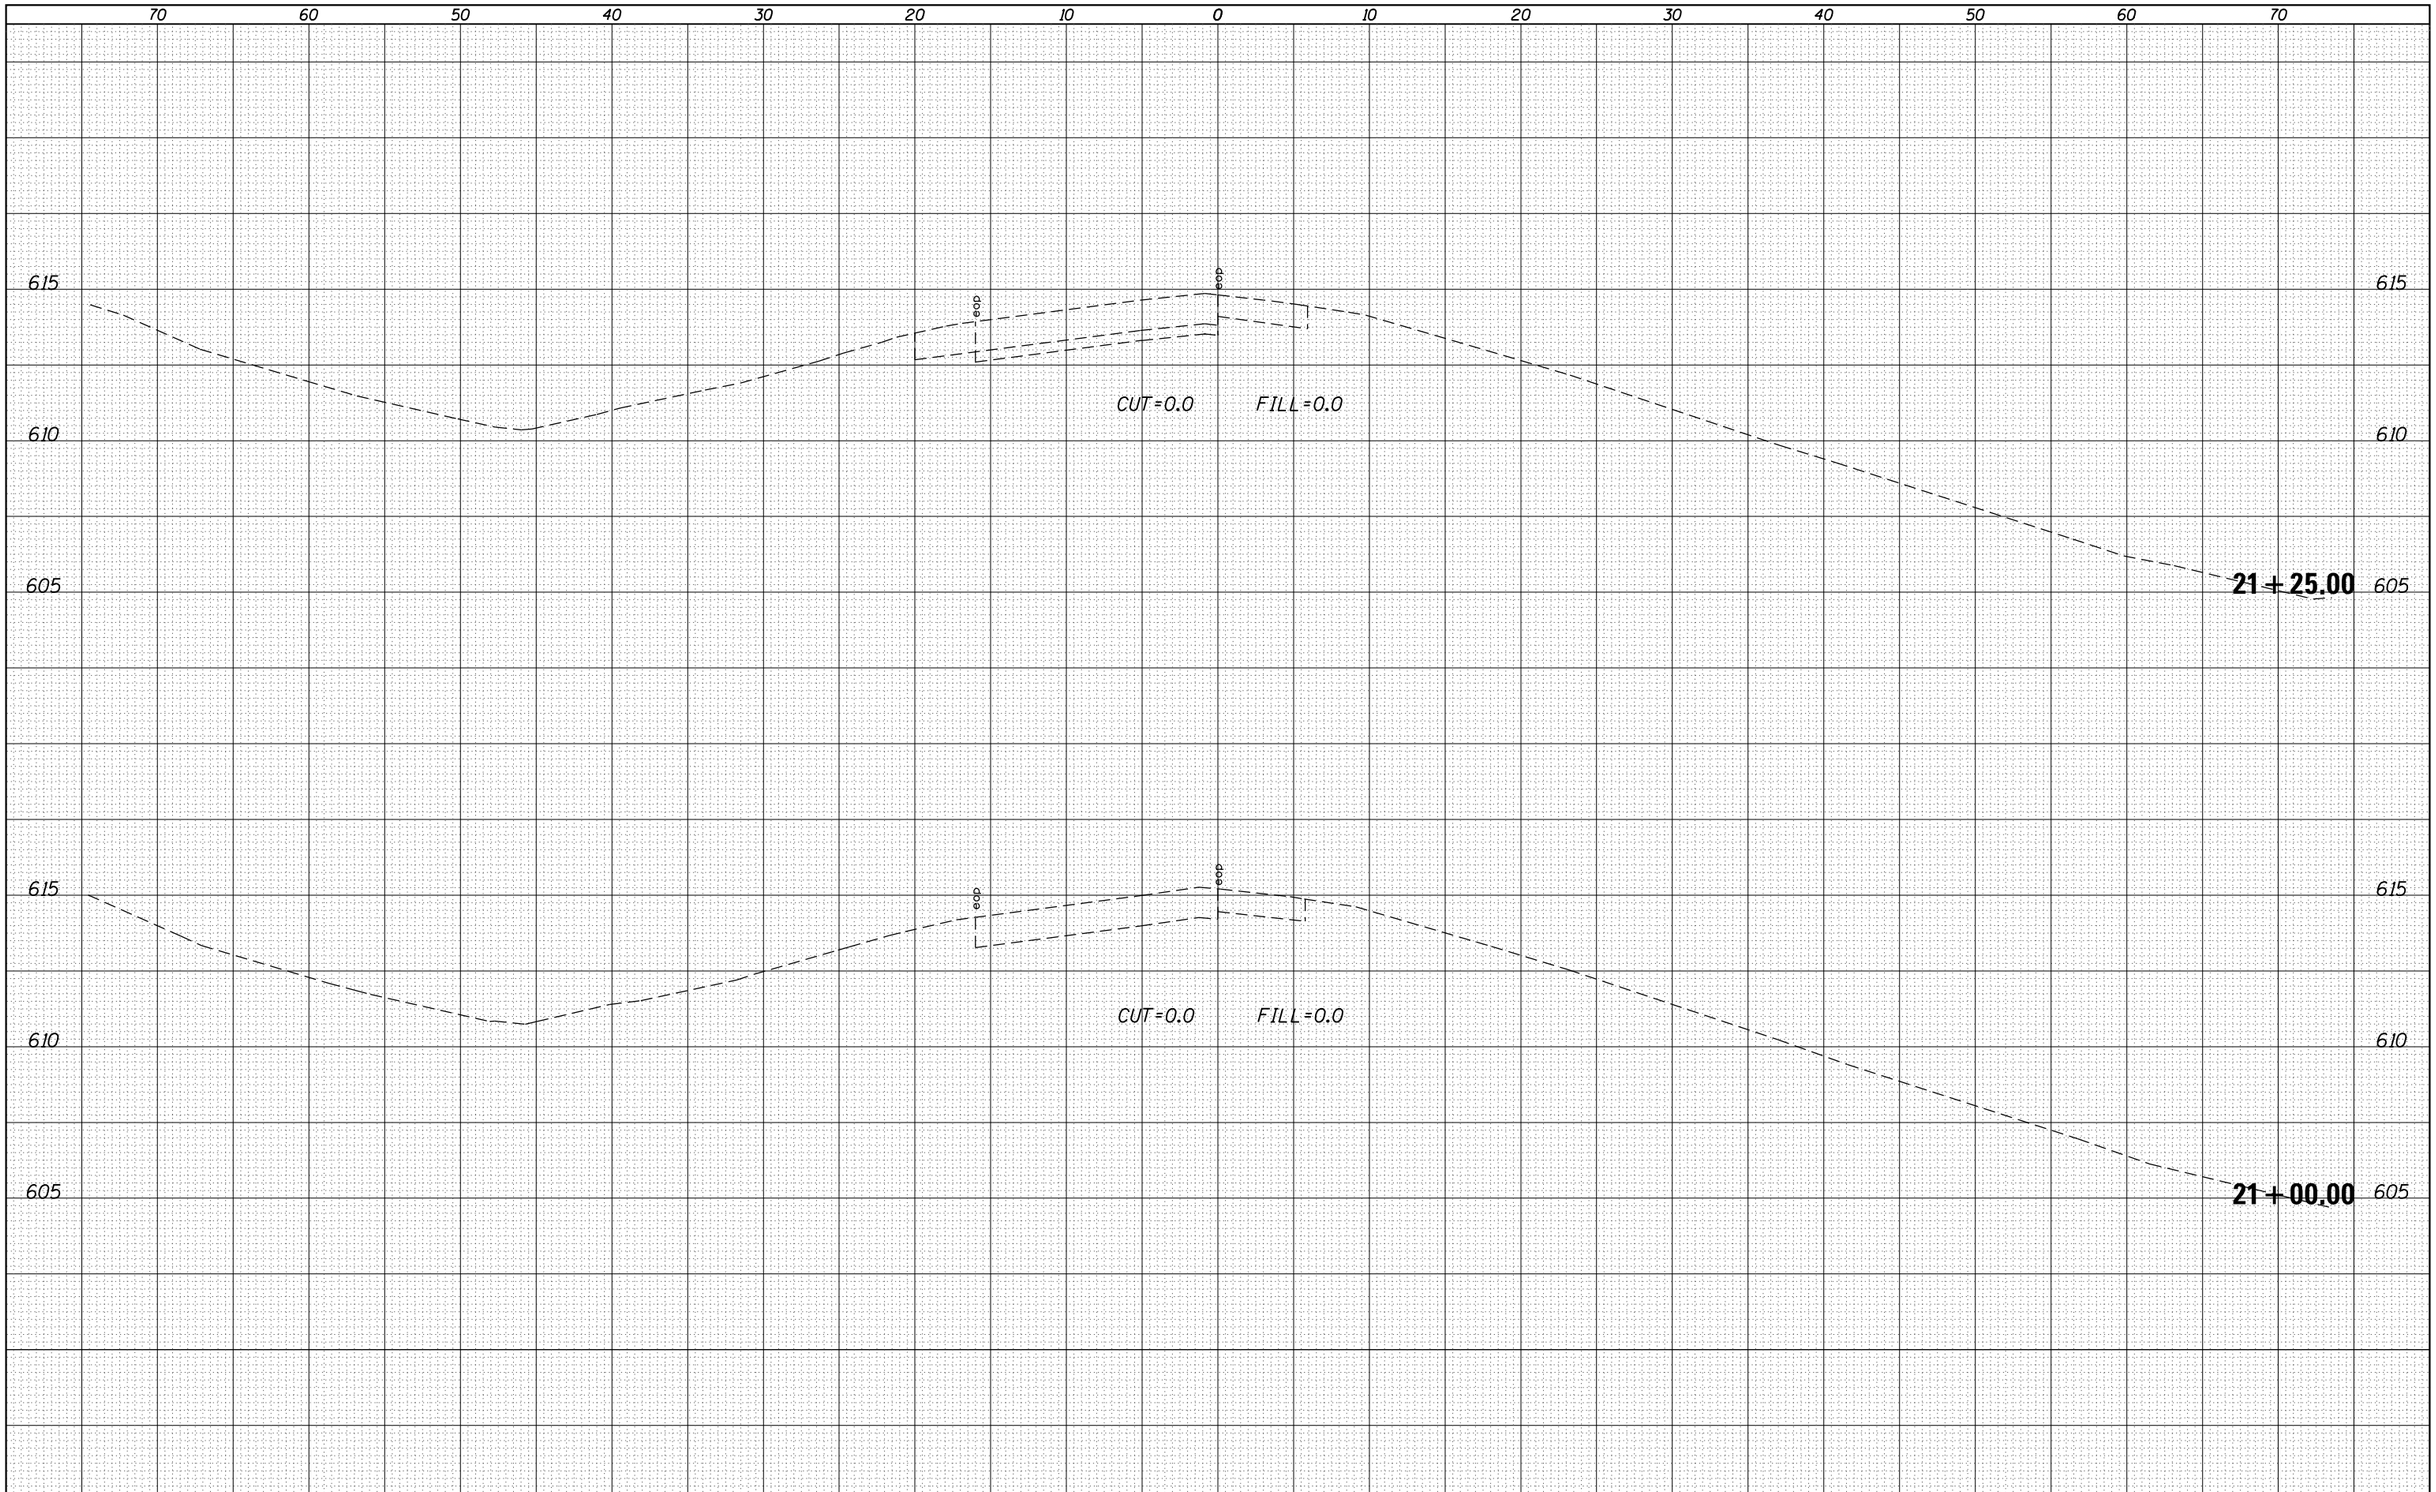

FINAL SURVEY		BY	DATE
NOTE BOOK	SURVEYED		
	PLOTTED		
	TEMPLATE		
	AREAS		
	AREAS CHECKED		
NO.			

ORIGINAL SURVEY		BY	DATE
NOTE BOOK	SURVEYED		
	PLOTTED		
	TEMPLATE		
	AREAS		
	AREAS CHECKED		
NO.			

FILE NAME = c:\pw_work\pwidot\sparksgw\d0245433\D672E12-sht-xssht2.dgn	USER NAME = sparksgw	DESIGNED - RTS	REVISED -
		DRAWN - RTS	REVISED -
	PLOT SCALE = 10.0000 ' / in.	CHECKED -	REVISED -
	PLOT DATE = Apr-09-2012 03:37:30PM	DATE -	REVISED -

STATE OF ILLINOIS
DEPARTMENT OF TRANSPORTATION

CROSS SECTIONS
SOUTHBOUND I-55 EXIT RAMP

SCALE: | SHEET 1 OF 10 SHEETS | STA. 21+00.00 TO STA. 21+25.00

F.A.P RTE.	SECTION	COUNTY	TOTAL SHEETS	SHEET NO.
753	(140RS-6, 141RS-7)I	SANGAMON	98	89
		CONTRACT NO. 72E12		
		ILLINOIS FED. AID PROJECT		