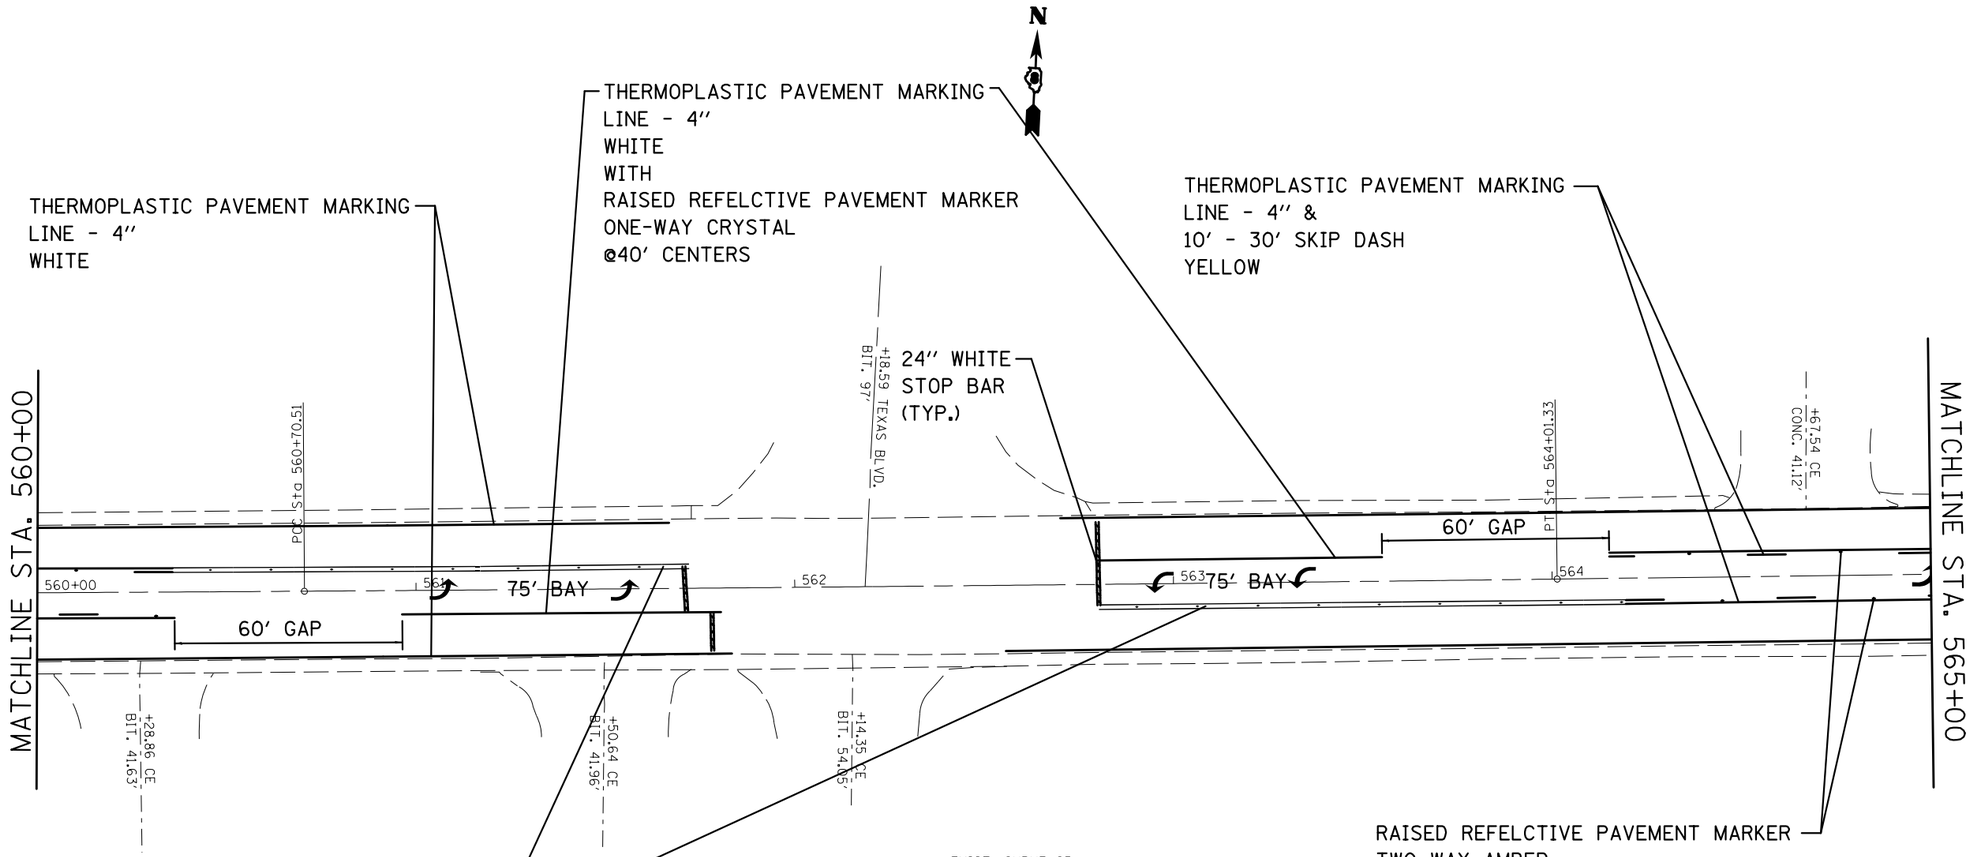

EXIST. CURVE C5
PI STA. = 562+35.92
Δ = 0° 20' 16'' (LT)
D = 0° 06' 08''
R = 56,126.35'
T = 165.41'
L = 330.83'
E = 0.24'
e = -----
T.R. = -----
S.E. RUN = -----
P.C. STA. = 560+70.51
P.T. STA. = 564+01.33

FILE NAME = c:\pw_work\pwidot\childsl\d0251881\d876e05-sht-pvmk.dgn	USER NAME = childsl	DESIGNED -	REVISED -	STATE OF ILLINOIS DEPARTMENT OF TRANSPORTATION	IL 140 PAVEMENT MARKING SHEET			F.A.P. RTE.	SECTION	COUNTY	TOTAL SHEETS / SHEET NO.
		DRAWN -	REVISED -					785	133RS-6	MADISON	54 / 17
	PLOT SCALE = 40.0000 ' / in.	CHECKED -	REVISED -							CONTRACT NO. 76E85	
	PLOT DATE = 3/30/2012	DATE -	REVISED -		SCALE:	SHEET NO. OF SHEETS	STA. TO STA.	FED. ROAD DIST. NO.	ILLINOIS	FED. AID PROJECT	