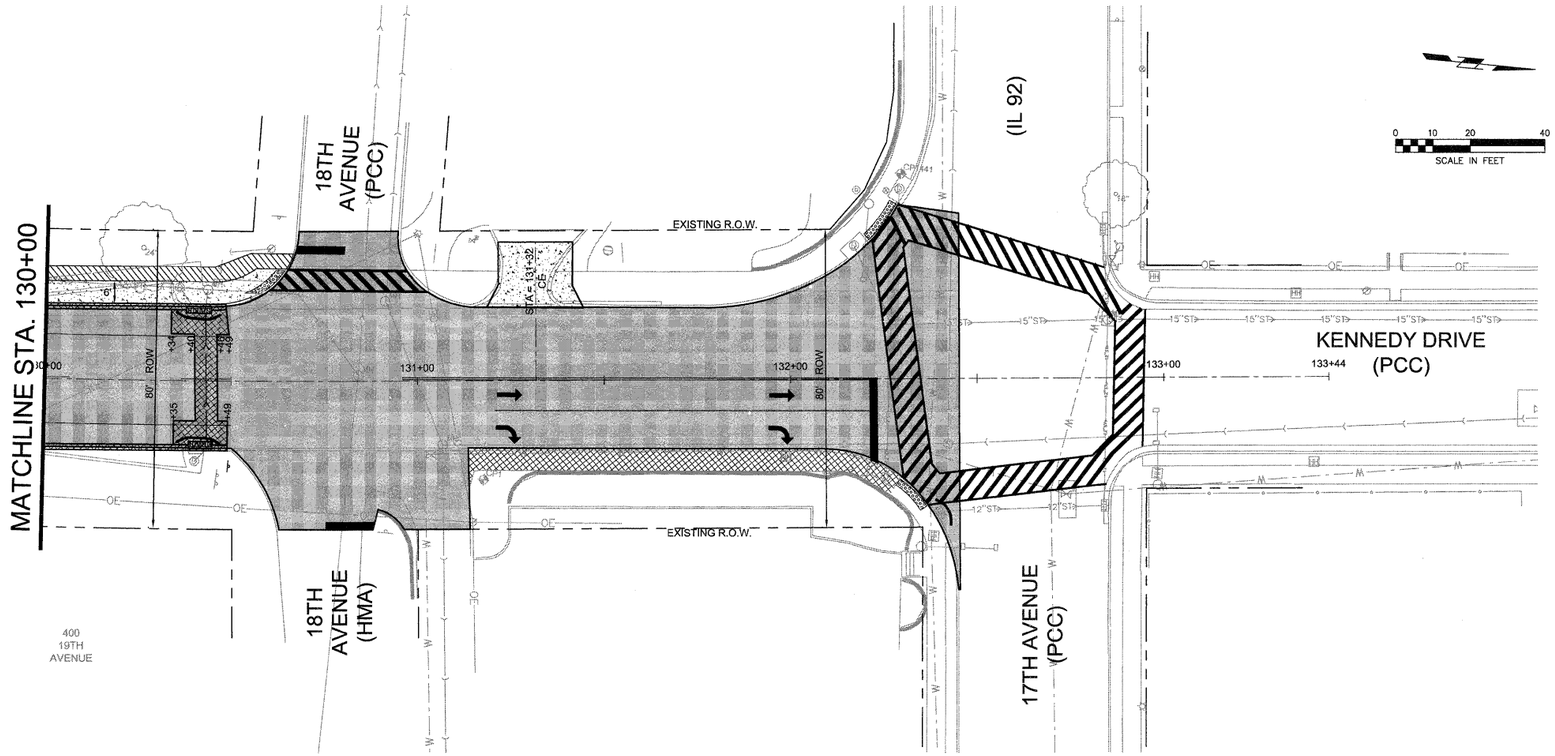

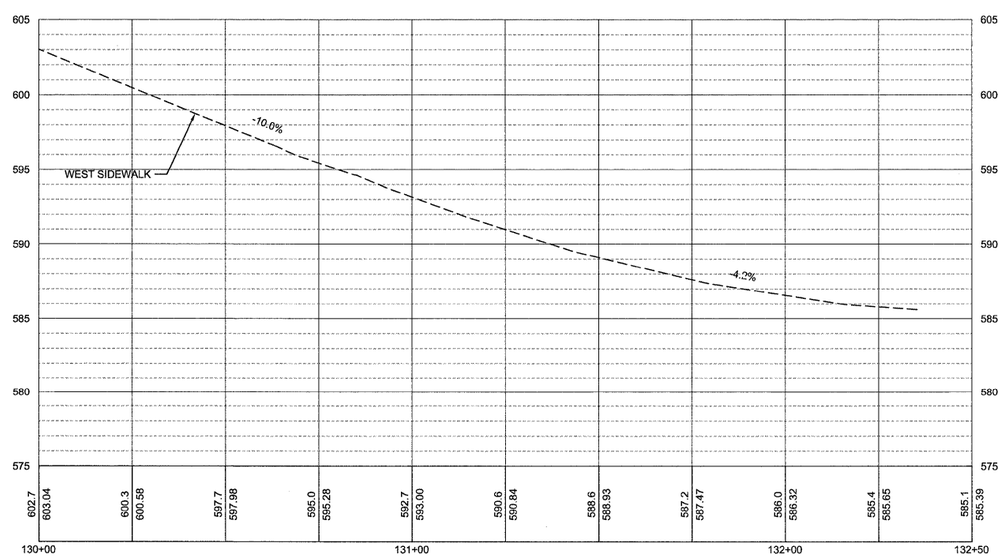

FILE NAME = P:\Projects\MO\3113710\Dwg	USER NAME =	DESIGNED — RAM	REVISED —	STATE OF ILLINOIS DEPARTMENT OF TRANSPORTATION	PLAN AND PROFILE	F.A.U. RTE.	SECTION	COUNTY	TOTAL SHEETS	SHEET NO.
		DRAWN — LJJ	REVISED —			5849	11-00151-00-RS	ROCK ISLAND	75	30A
	PLOT SCALE =	CHECKED — PRL	REVISED —					CONTRACT NO. 85558		
	PLOT DATE =	DATE — 13APR2012	REVISED —		SCALE: SHEET 18A OF 18 SHEETS STA. 130+00 TO STA. 132+50		ILLINOIS	FED. AID PROJECT		