ROUTE NO.	SECTION	COUNTY	TOTAL SHEETS	SHEET NO.
FAU 5503	10-00034-01-RS	DeKalb	5	5

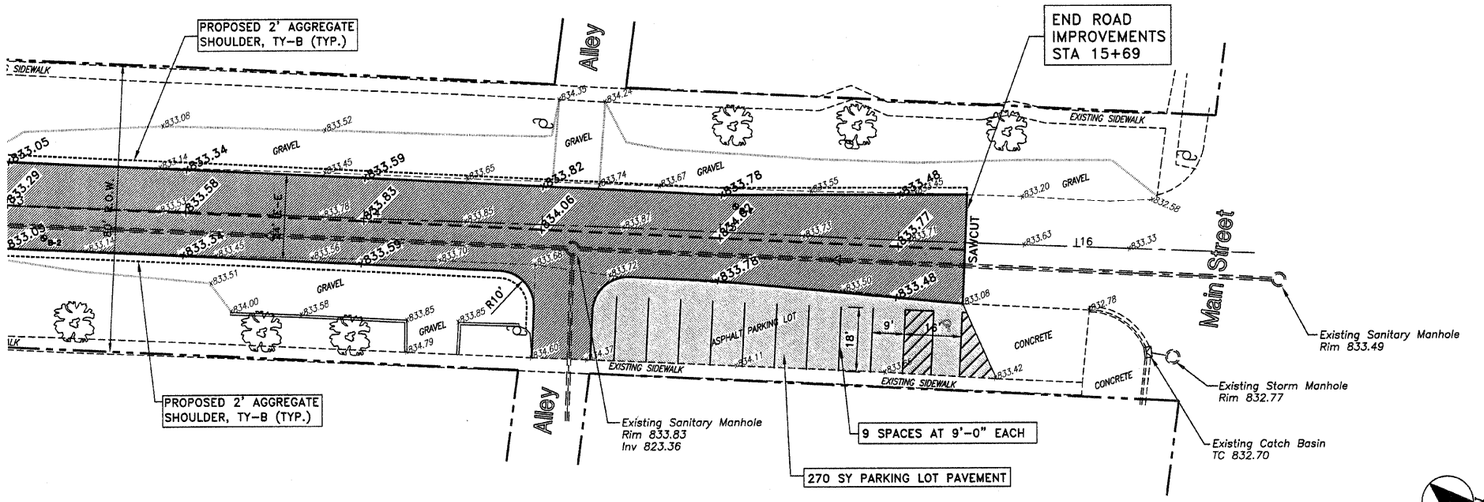

GRAPHIC SCALE

20 0 10 20 40 80

(IN FEET)
1 inch = 20 ft.

WASHINGTON STREET

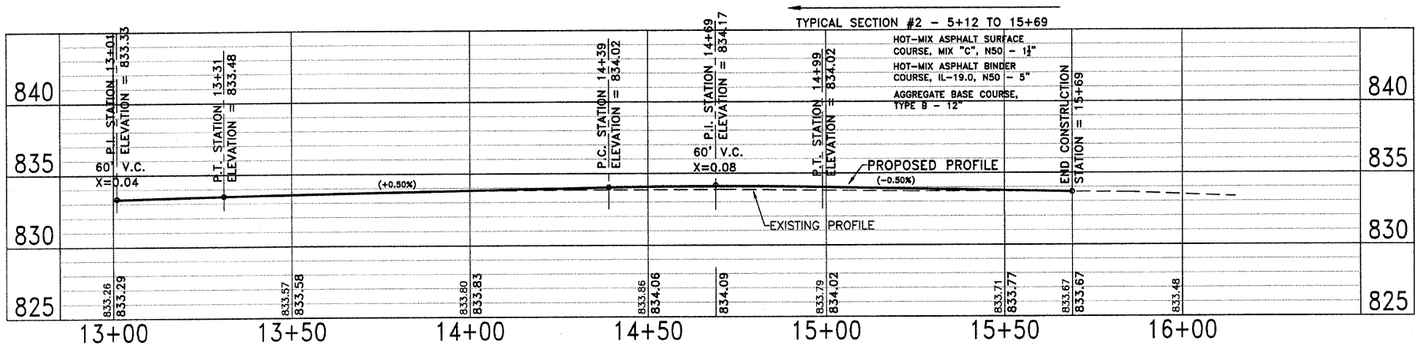

PROFILE SCALE:

HORIZONTAL GRAPHIC SCALE

20 0 10 20 40 80

(IN FEET)
1 inch = 20 ft.

VERTICAL GRAPHIC SCALE

5 0 2.5 5 10 20

(IN FEET)
1 inch = 5 ft.

#	DATE	REMARKS
1	3-23-12	PER IDOT REVIEW
2	4-10-12	PER IDOT REVIEW

SCHEFLOW engineers
1814 GRANDSTAND PLACE
ELGIN, ILLINOIS 60123
phone 847.697.7095
fax 847.697.7099
schefloweng.com
Firm License No. 184-001104

GENOA 10-00034-01-RS ILLINOIS

FAU 5503 - WASHINGTON STREET
CONTRACT NO. 87512

STA. 13+00 - 15+69

SCALE	DATE
1"=20'	3/1/12
DRAWN BY	JOB NO.
P.C.S.	4721
CHECKED BY	SHEET NO.
F.C.C.	5 of 5

4721

4721