75 70 65 60 55 50 45 40 35 30 25 20 15 10 5 0 5 10 15 20 25 30 35 40 45 50 55 60 65 70 75

EX ROW

705

700

1:3 1:4 -4.00% -1.50% -1.50% 4.00% 1:4 1:3

0 W

700.00

F = 0.0
C = 33.73

700.05

873+50.00

EX ROW

705

700

1:3 1:4 -4.00% -1.50% -1.50% 4.00% 1:4 1:3

0 W

700.15

F = 0.0
C = 25.68

700.20

873+00.00

EX ROW

705

700

1:3 1:4 -4.00% -1.50% -1.50% -4.00% 1:4 1:3

0 W

700.30

F = 0.0
C = 22.0

700.35

872+50.00

75 70 65 60 55 50 45 40 35 30 25 20 15 10 5 0 5 10 15 20 25 30 35 40 45 50 55 60 65 70 75

SURVEY NOTE BOOK NO.

SURVEYED PLOTTED TEMPLATE AREAS AREAS CHECKED

SURVEY NOTE BOOK NO.

SURVEYED PLOTTED TEMPLATE AREAS AREAS CHECKED


FILE NAME = xsect_sht.dgn	USER NAME = horstkj	DESIGNED -	REVISED -
		DRAWN -	REVISED -
	PLOT SCALE = 10.0457 ' / in.	CHECKED -	REVISED -
	PLOT DATE = 3/21/2012	DATE -	REVISED -

STATE OF ILLINOIS
DEPARTMENT OF TRANSPORTATION


CROSS SECTIONS

SCALE: | SHEET NO. OF SHEETS | STA. 872+50.00 TO STA. 873+50.00

F.A.P. RTE.	SECTION	COUNTY	TOTAL SHEETS	SHEET NO.
317	16W-1,RS-3	FULTON	347	201
		CONTRACT NO. 88795		
		ILLINOIS FED. AID PROJECT		

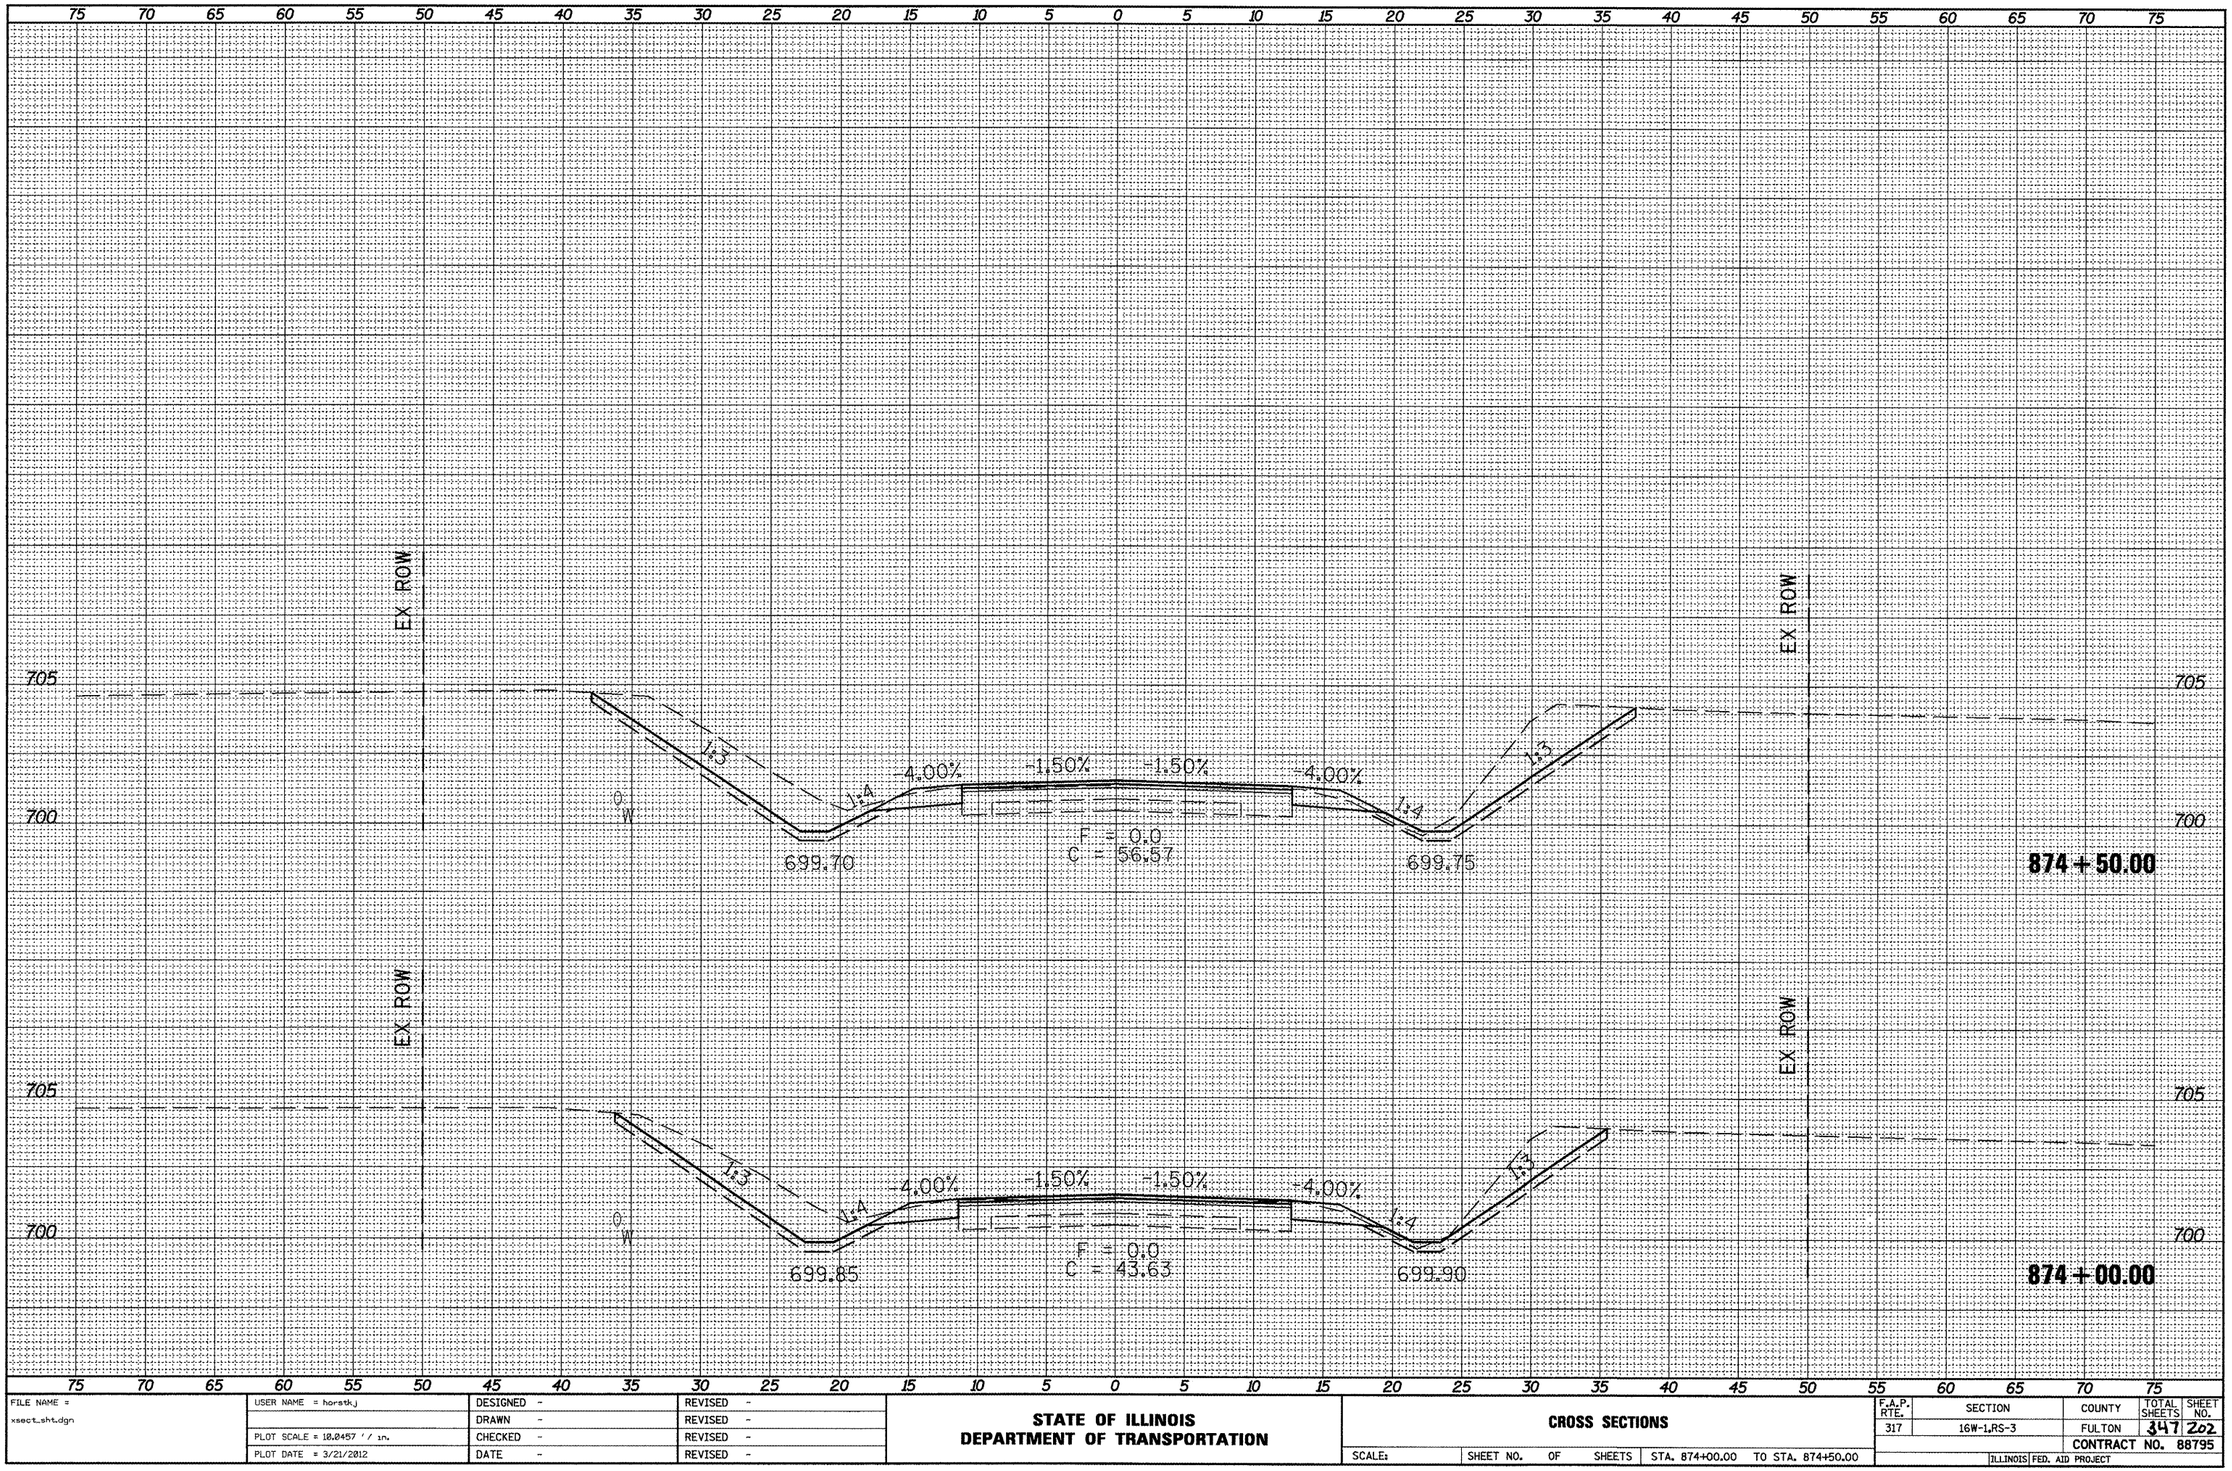
75 70 65 60 55 50 45 40 35 30 25 20 15 10 5 0 5 10 15 20 25 30 35 40 45 50 55 60 65 70 75
705
700
EX ROW
1:3
1:4
-4.00%
-1.50%
-1.50%
-4.00%
0
W
F = 0.0
C = 56.57
699.70
699.75
874+50.00
EX ROW
EX ROW
705
700
1:3
1:4
-4.00%
-1.50%
-1.50%
-4.00%
0
W
F = 0.0
C = 43.63
699.85
699.90
874+00.00
EX ROW

| | | |

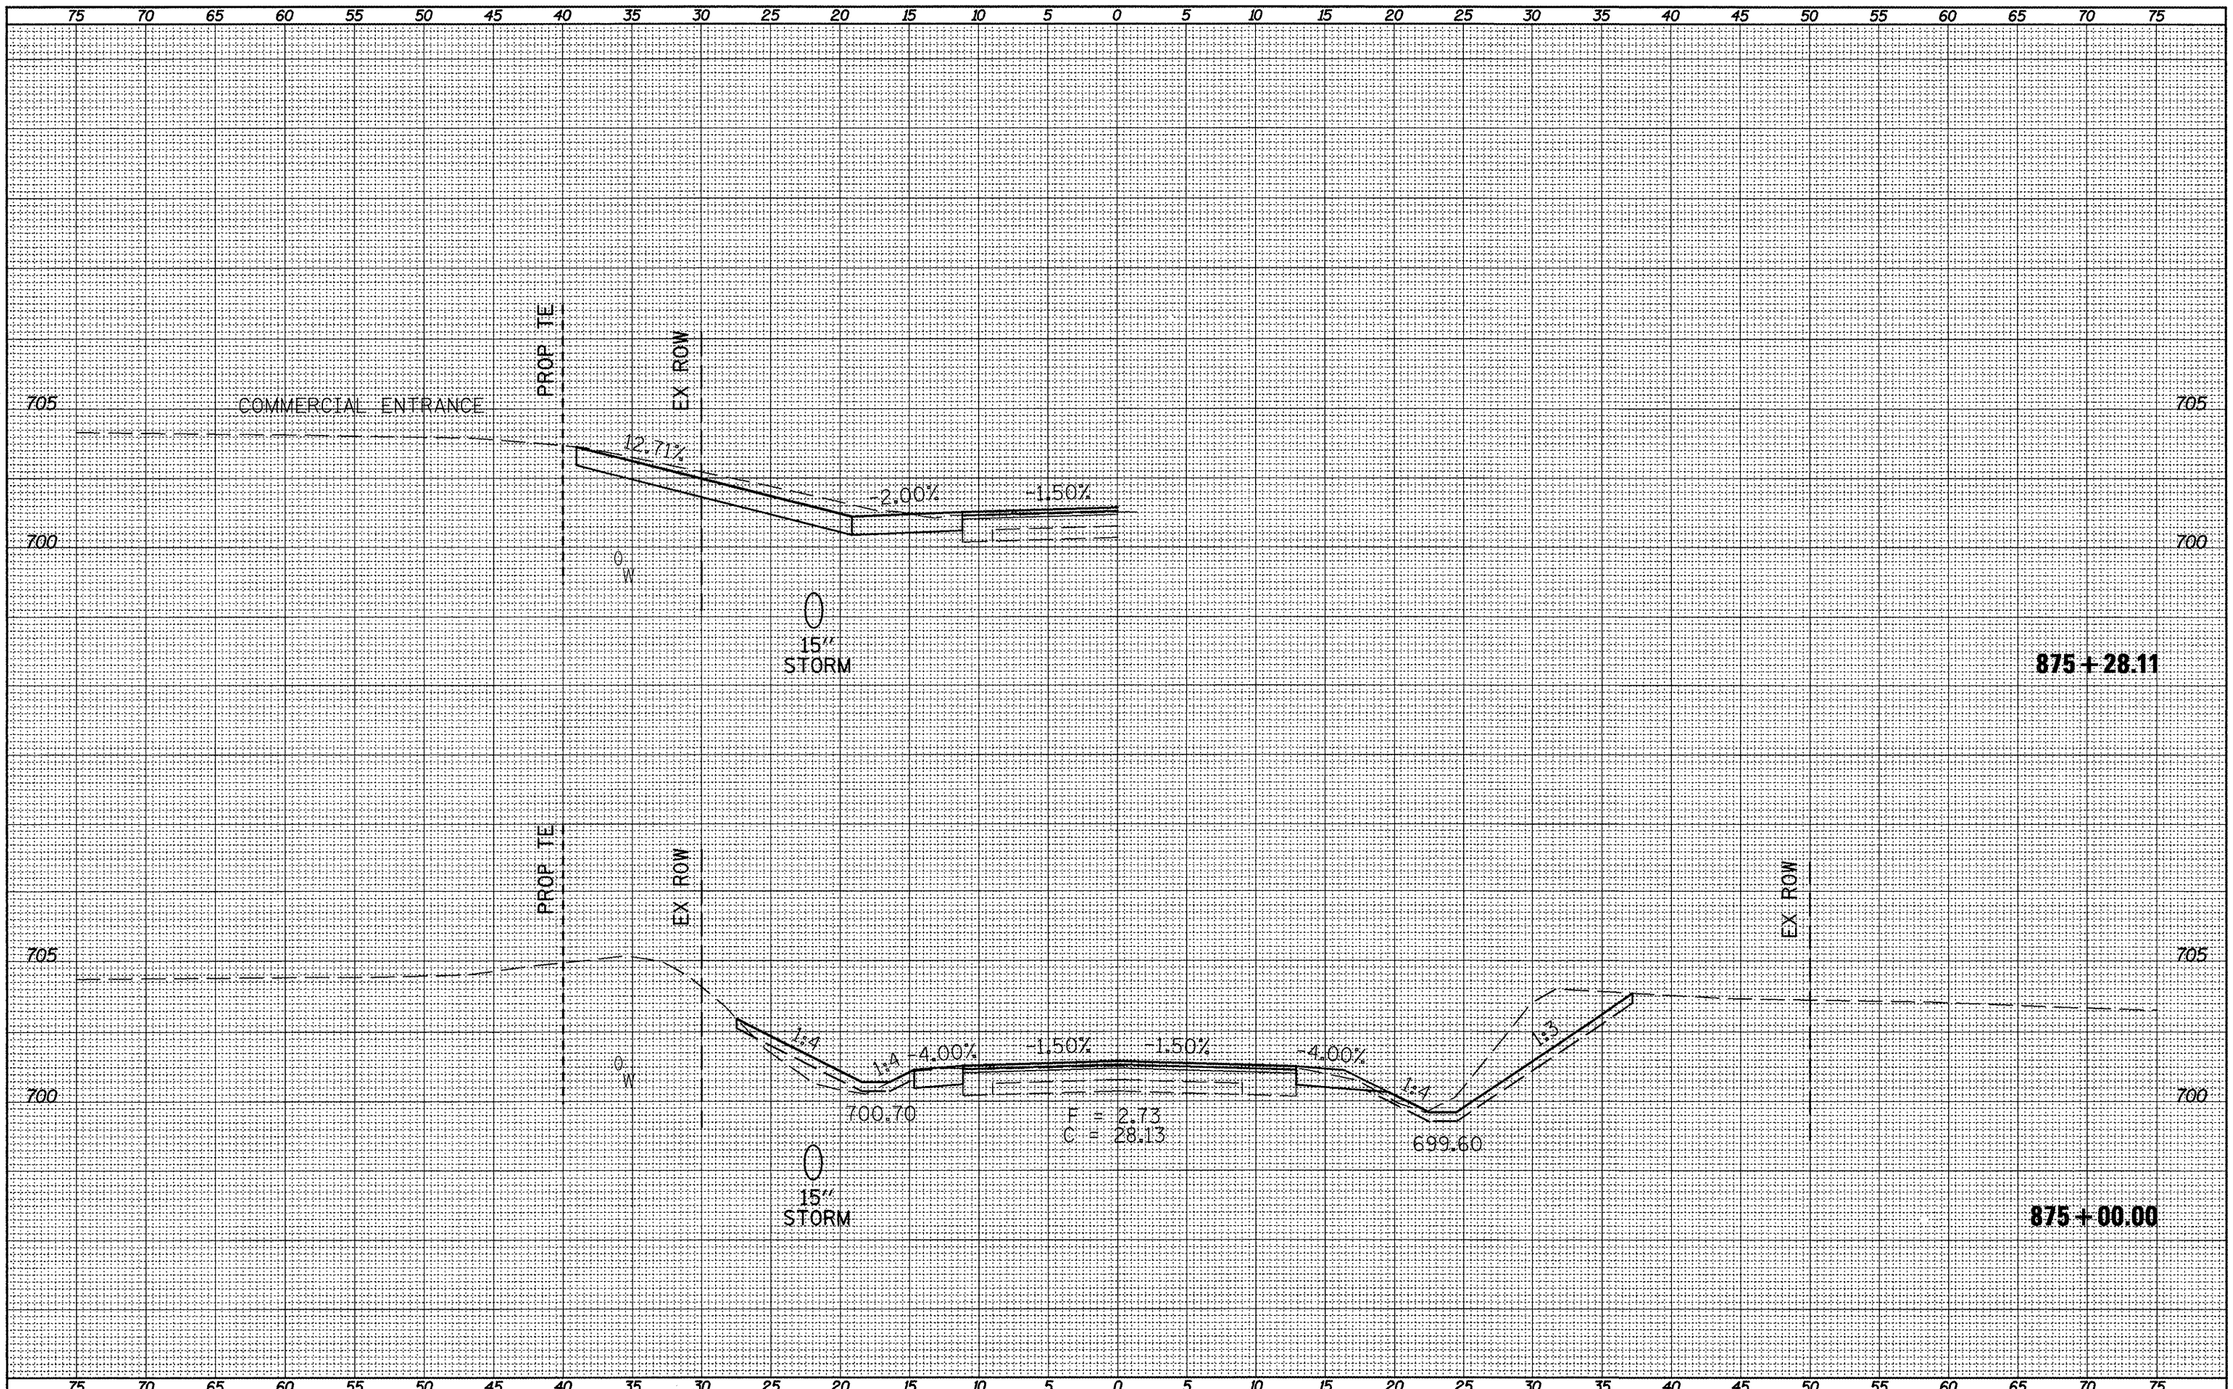


FILE NAME = xsect_sht.dgn	USER NAME = horstkj	DESIGNED -	REVISED -	STATE OF ILLINOIS DEPARTMENT OF TRANSPORTATION	CROSS SECTIONS
		DRAWN -	REVISED -		
	PLOT SCALE = 10.0457 ' / in.	CHECKED -	REVISED -		
	PLOT DATE = 3/21/2012	DATE -	REVISED -		SCALE: SHEET NO. OF SHEETS STA. 875+00.00 TO STA. 875+28.11

F.A.P. RTE.	SECTION	COUNTY	TOTAL SHEETS	SHEET NO.
317	16W-1,RS-3	FULTON	347	203
		CONTRACT NO. 88795		
	ILLINOIS FED. AID PROJECT			

SURVEY NOTE BOOK	PLOTTED	
	TEMPLATE	
	AREAS	
NO.	AREAS CHECKED	

SURVEYED	
PLOTTED	
TOPSOIL AVE.	
AREAS	
AREAS CHECKED	
SURVEY NOTE BOOK	
NO.	

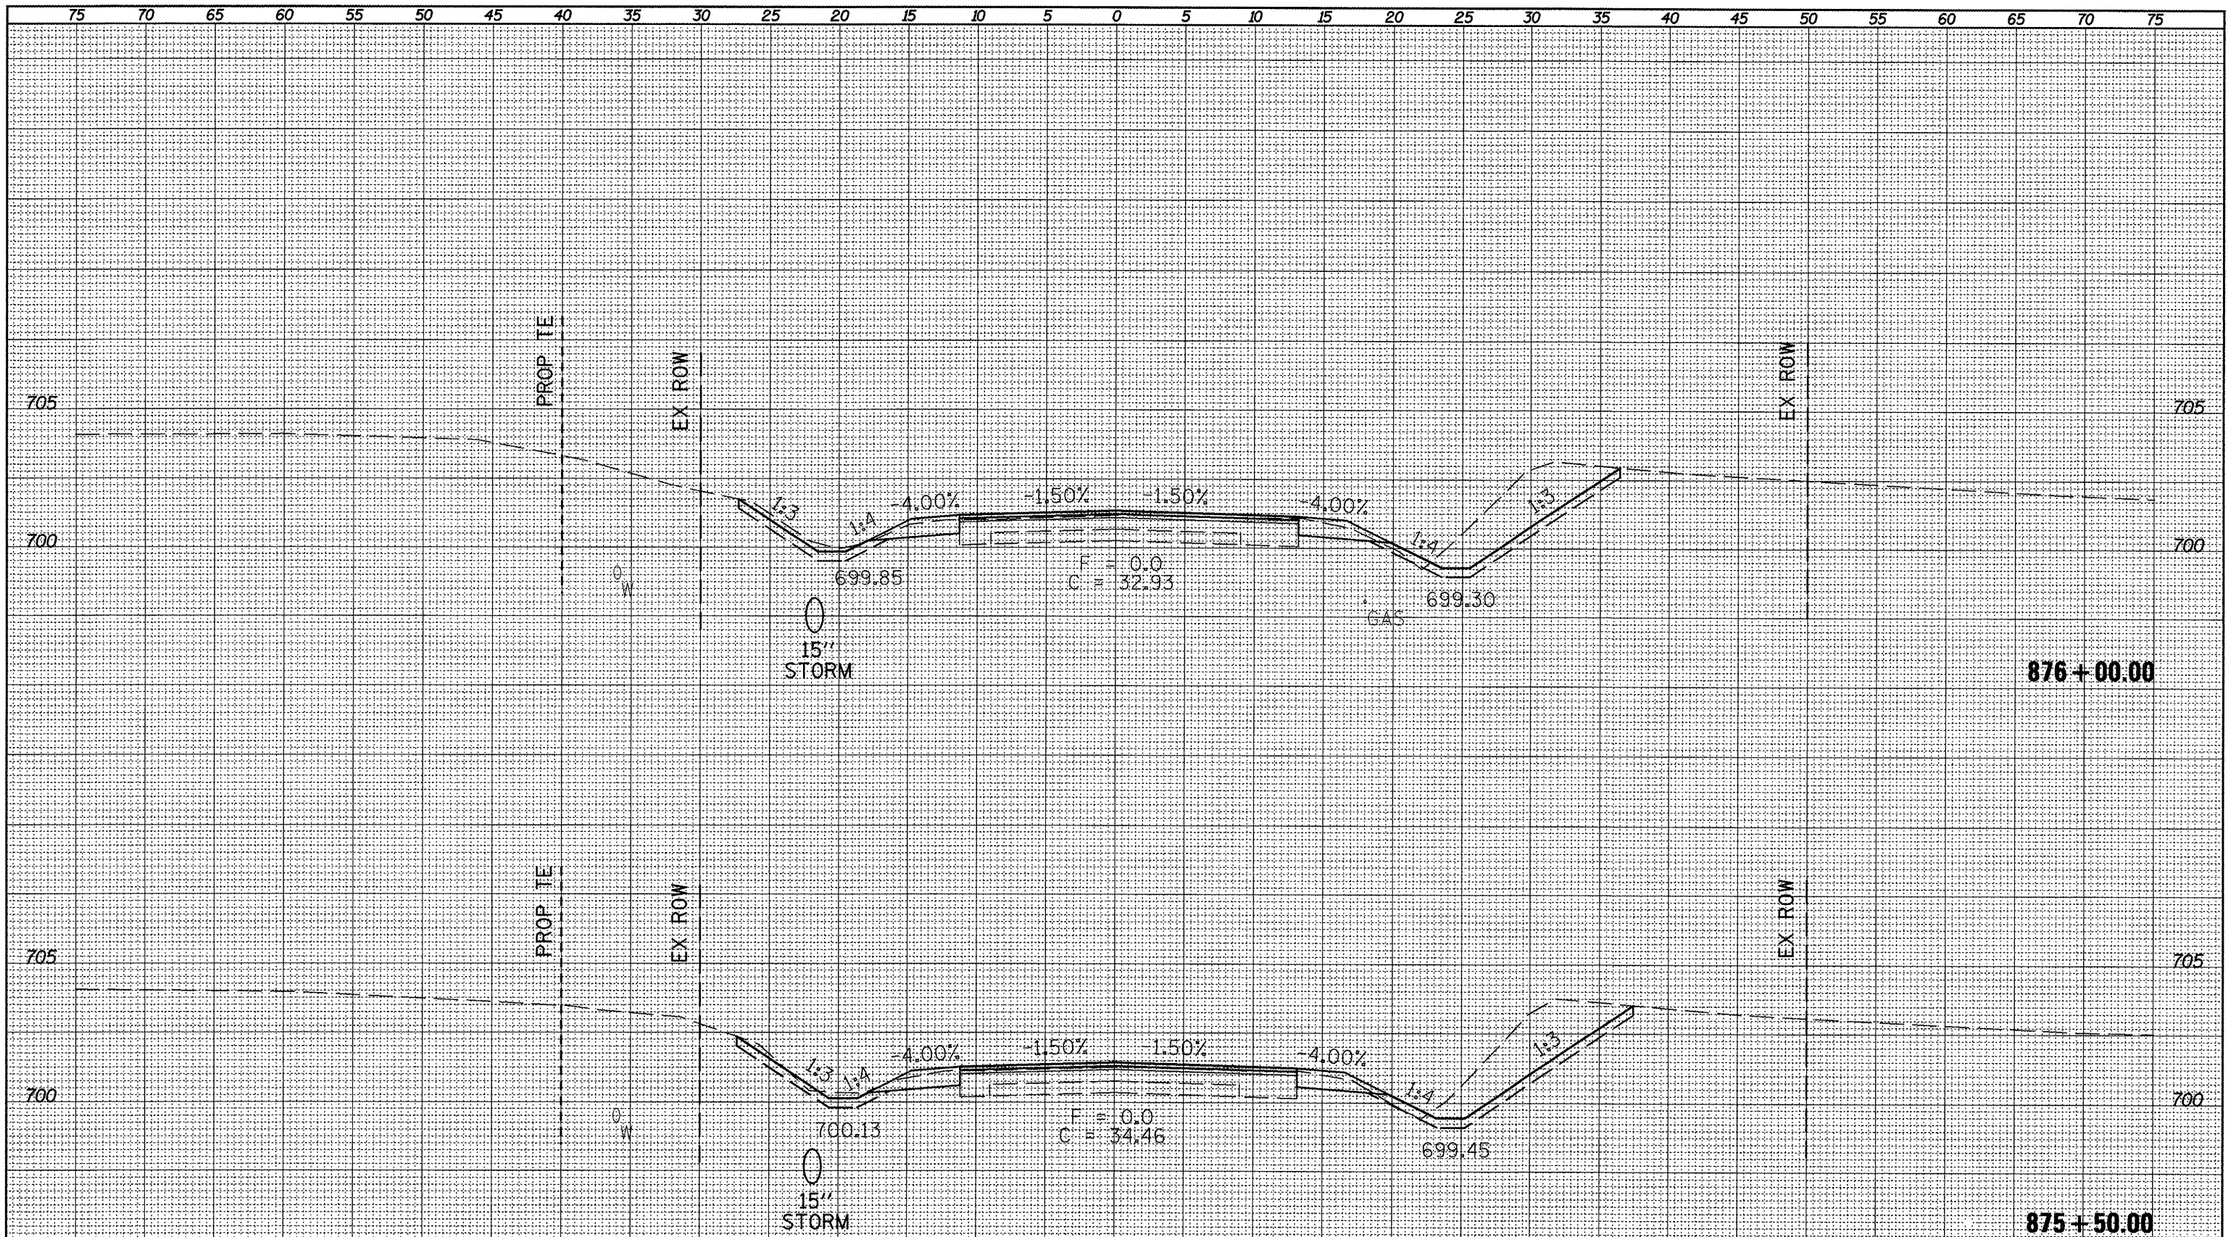


FILE NAME = sect_sht.dgn	USER NAME = horsth_j	DESIGNED -	REVISED -
		DRAWN -	REVISED -
	PLOT SCALE = 10.0457 ' / in.	CHECKED -	REVISED -
	PLOT DATE = 3/21/2012	DATE -	REVISED -

STATE OF ILLINOIS
DEPARTMENT OF TRANSPORTATION

CROSS SECTIONS

SCALE: | SHEET NO. OF SHEETS | STA. 875+50.00 TO STA. 876+00.00


F.A.P. RTE.	SECTION	COUNTY	TOTAL SHEETS	SHEET NO.
317	16W-1,RS-3	FULTON	347	204
		CONTRACT NO. 88795		
		ILLINOIS FED. AID PROJECT		

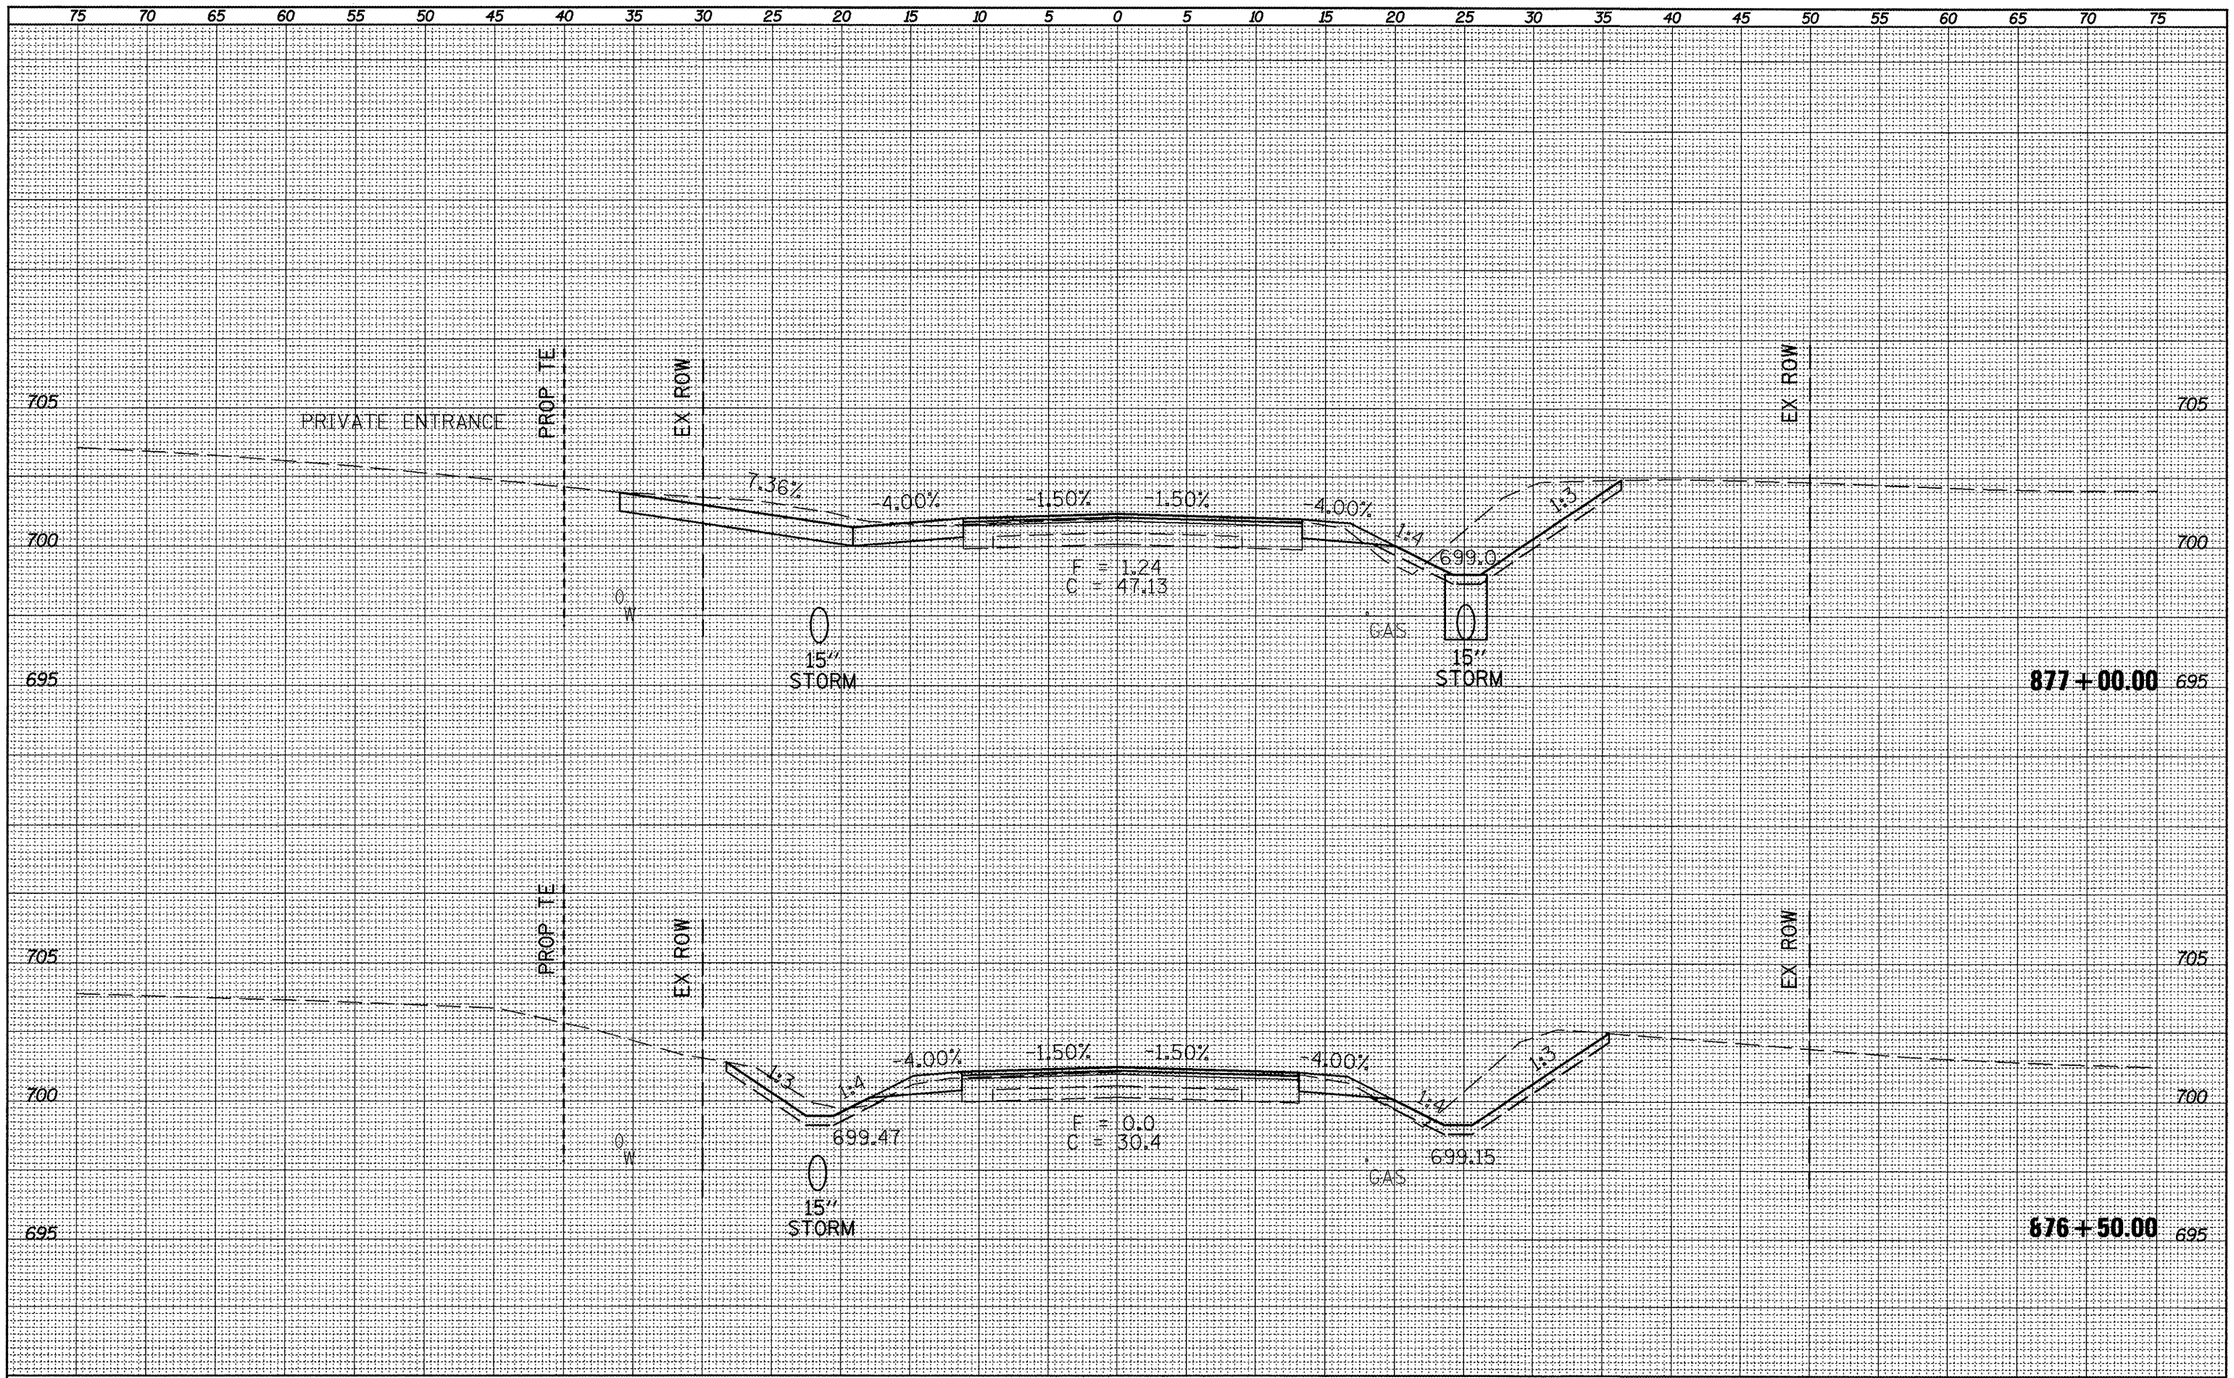

FILE NAME = xsect_sht.dgn	USER NAME = horstkj	DESIGNED -	REVISED -	**STATE OF ILLINOIS DEPARTMENT OF TRANSPORTATION**	**CROSS SECTIONS**
		DRAWN -	REVISED -		
	PLOT SCALE = 10.0457 ' / in.	CHECKED -	REVISED -		SCALE: SHEET NO. OF SHEETS STA. 876+50.00 TO STA. 877+00.00
	PLOT DATE = 3/21/2012	DATE -	REVISED -		

F.A.P. RTE.	SECTION	COUNTY	TOTAL SHEETS	SHEET NO.
317	16W-1,RS-3	FULTON	347	205
		CONTRACT NO. 88795		
		ILLINOIS FED. AID PROJECT		

JUATC1 NOTE BOOK NO. PLOTTED TEMPLATE AREAS AREAS CHECKED

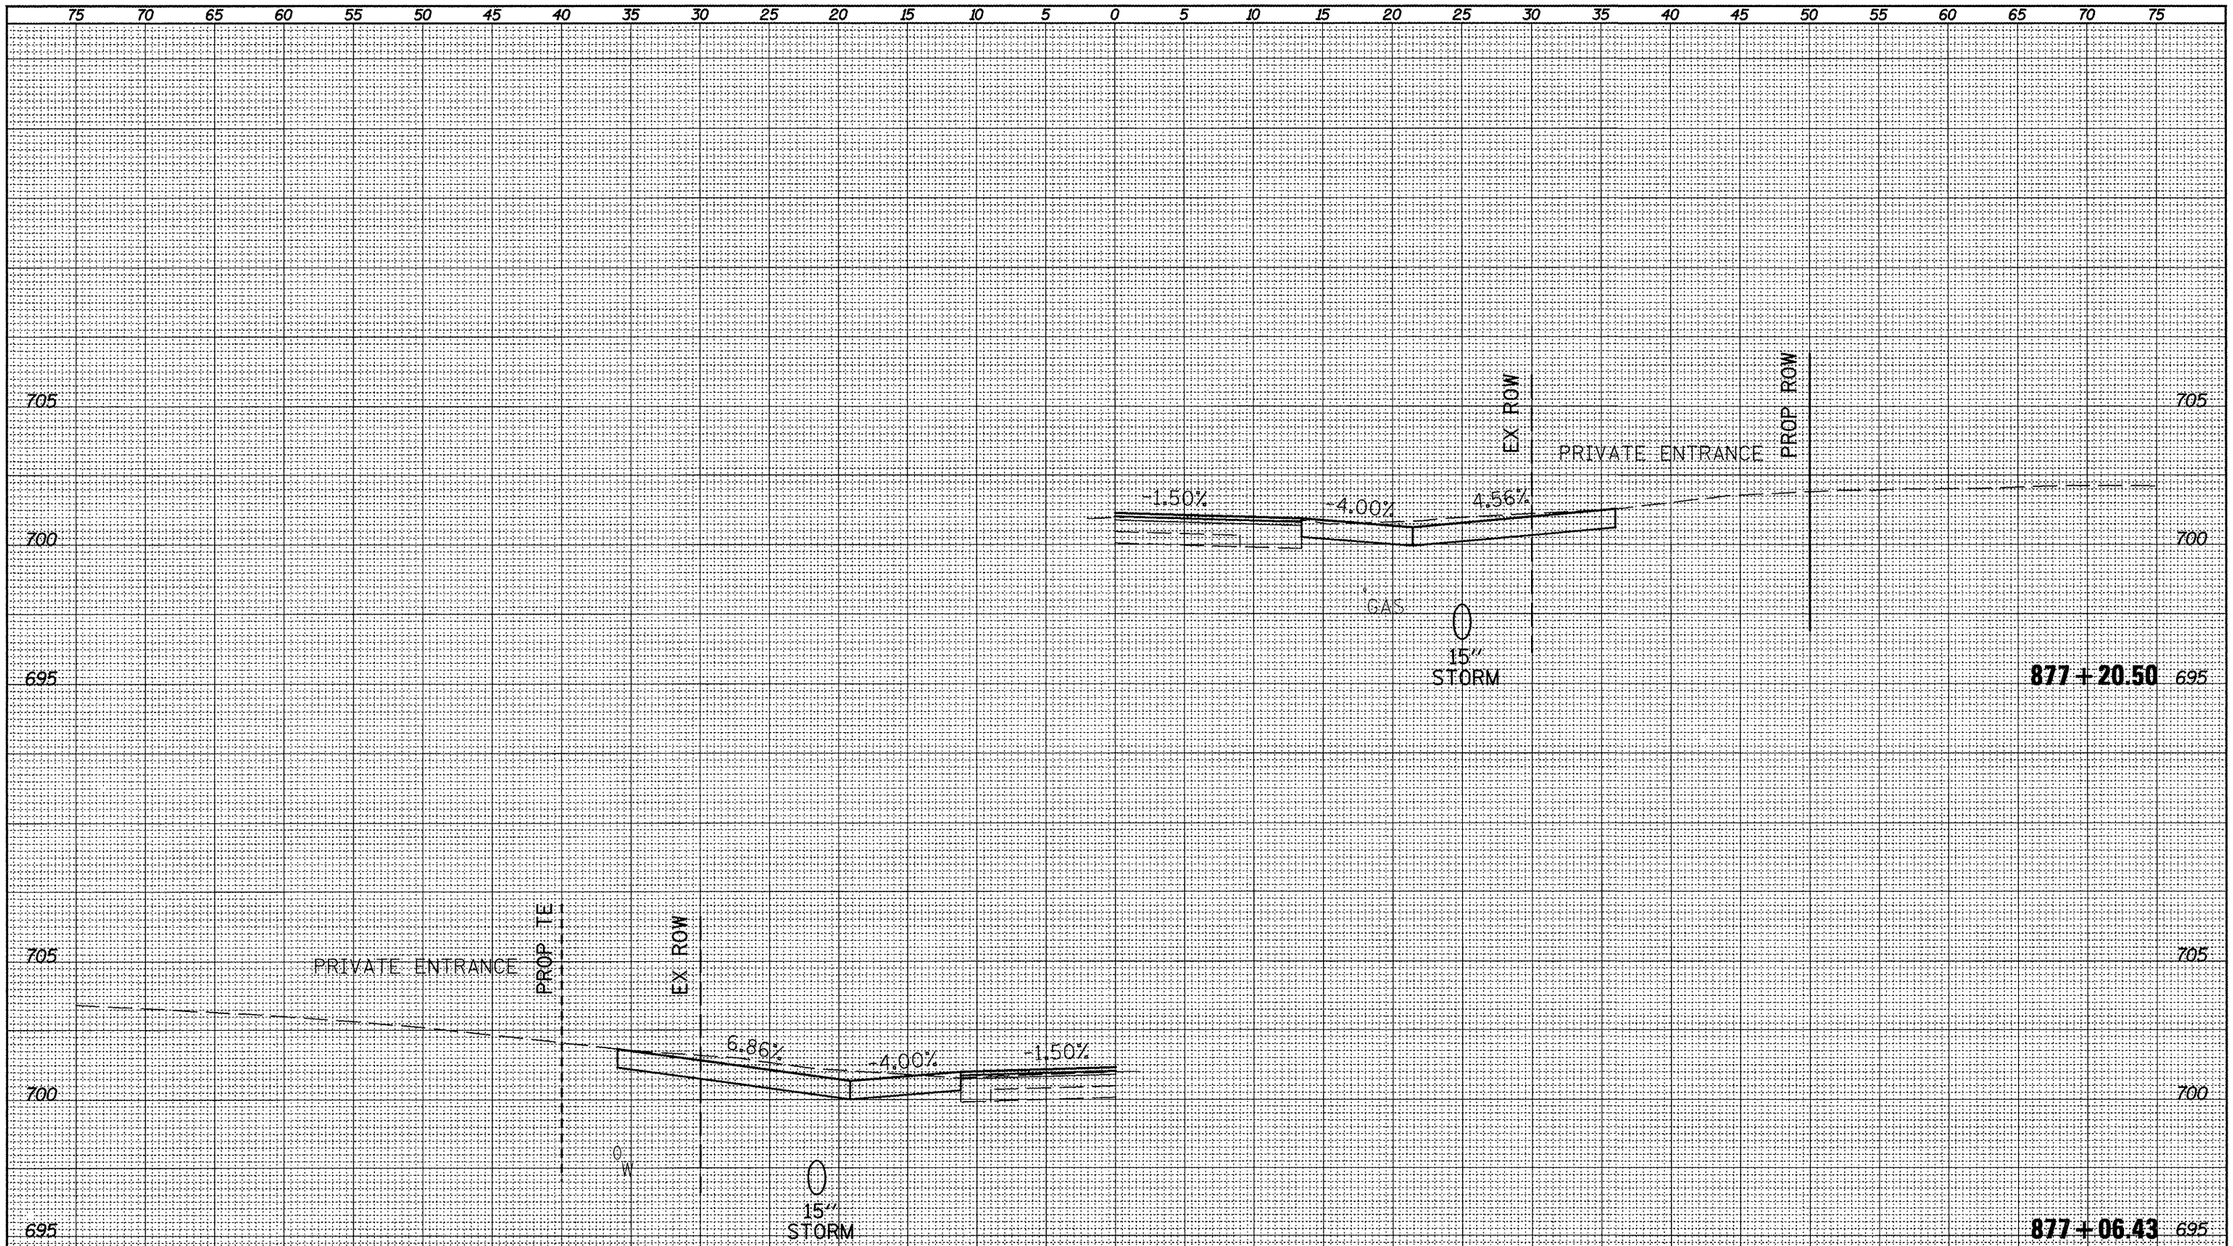

SURVEY	PLOTTED
NOTE BOOK	TEMPLATE
NO.	AREAS
	AREAS CHECKED

FILE NAME = xsect_sht.dgn	USER NAME = horstkj	DESIGNED -	REVISED -
		DRAWN -	REVISED -
	PLOT SCALE = 10.0457 ' / in.	CHECKED -	REVISED -
	PLOT DATE = 3/21/2012	DATE -	REVISED -


STATE OF ILLINOIS
DEPARTMENT OF TRANSPORTATION

CROSS SECTIONS

SCALE: | SHEET NO. OF SHEETS | STA. 877+06.43 TO STA. 877+20.50

F.A.P. RTE.	SECTION	COUNTY	TOTAL SHEETS	SHEET NO.
317	16W-1,RS-3	FULTON	347	206
		CONTRACT NO. 88795		
	ILLINOIS FED. AID PROJECT			

SURVEY	SURVEYED
	PLOTTED
NOTE BOOK	PLANIMETER
	AREAS
NO.	AREAS CHECKED

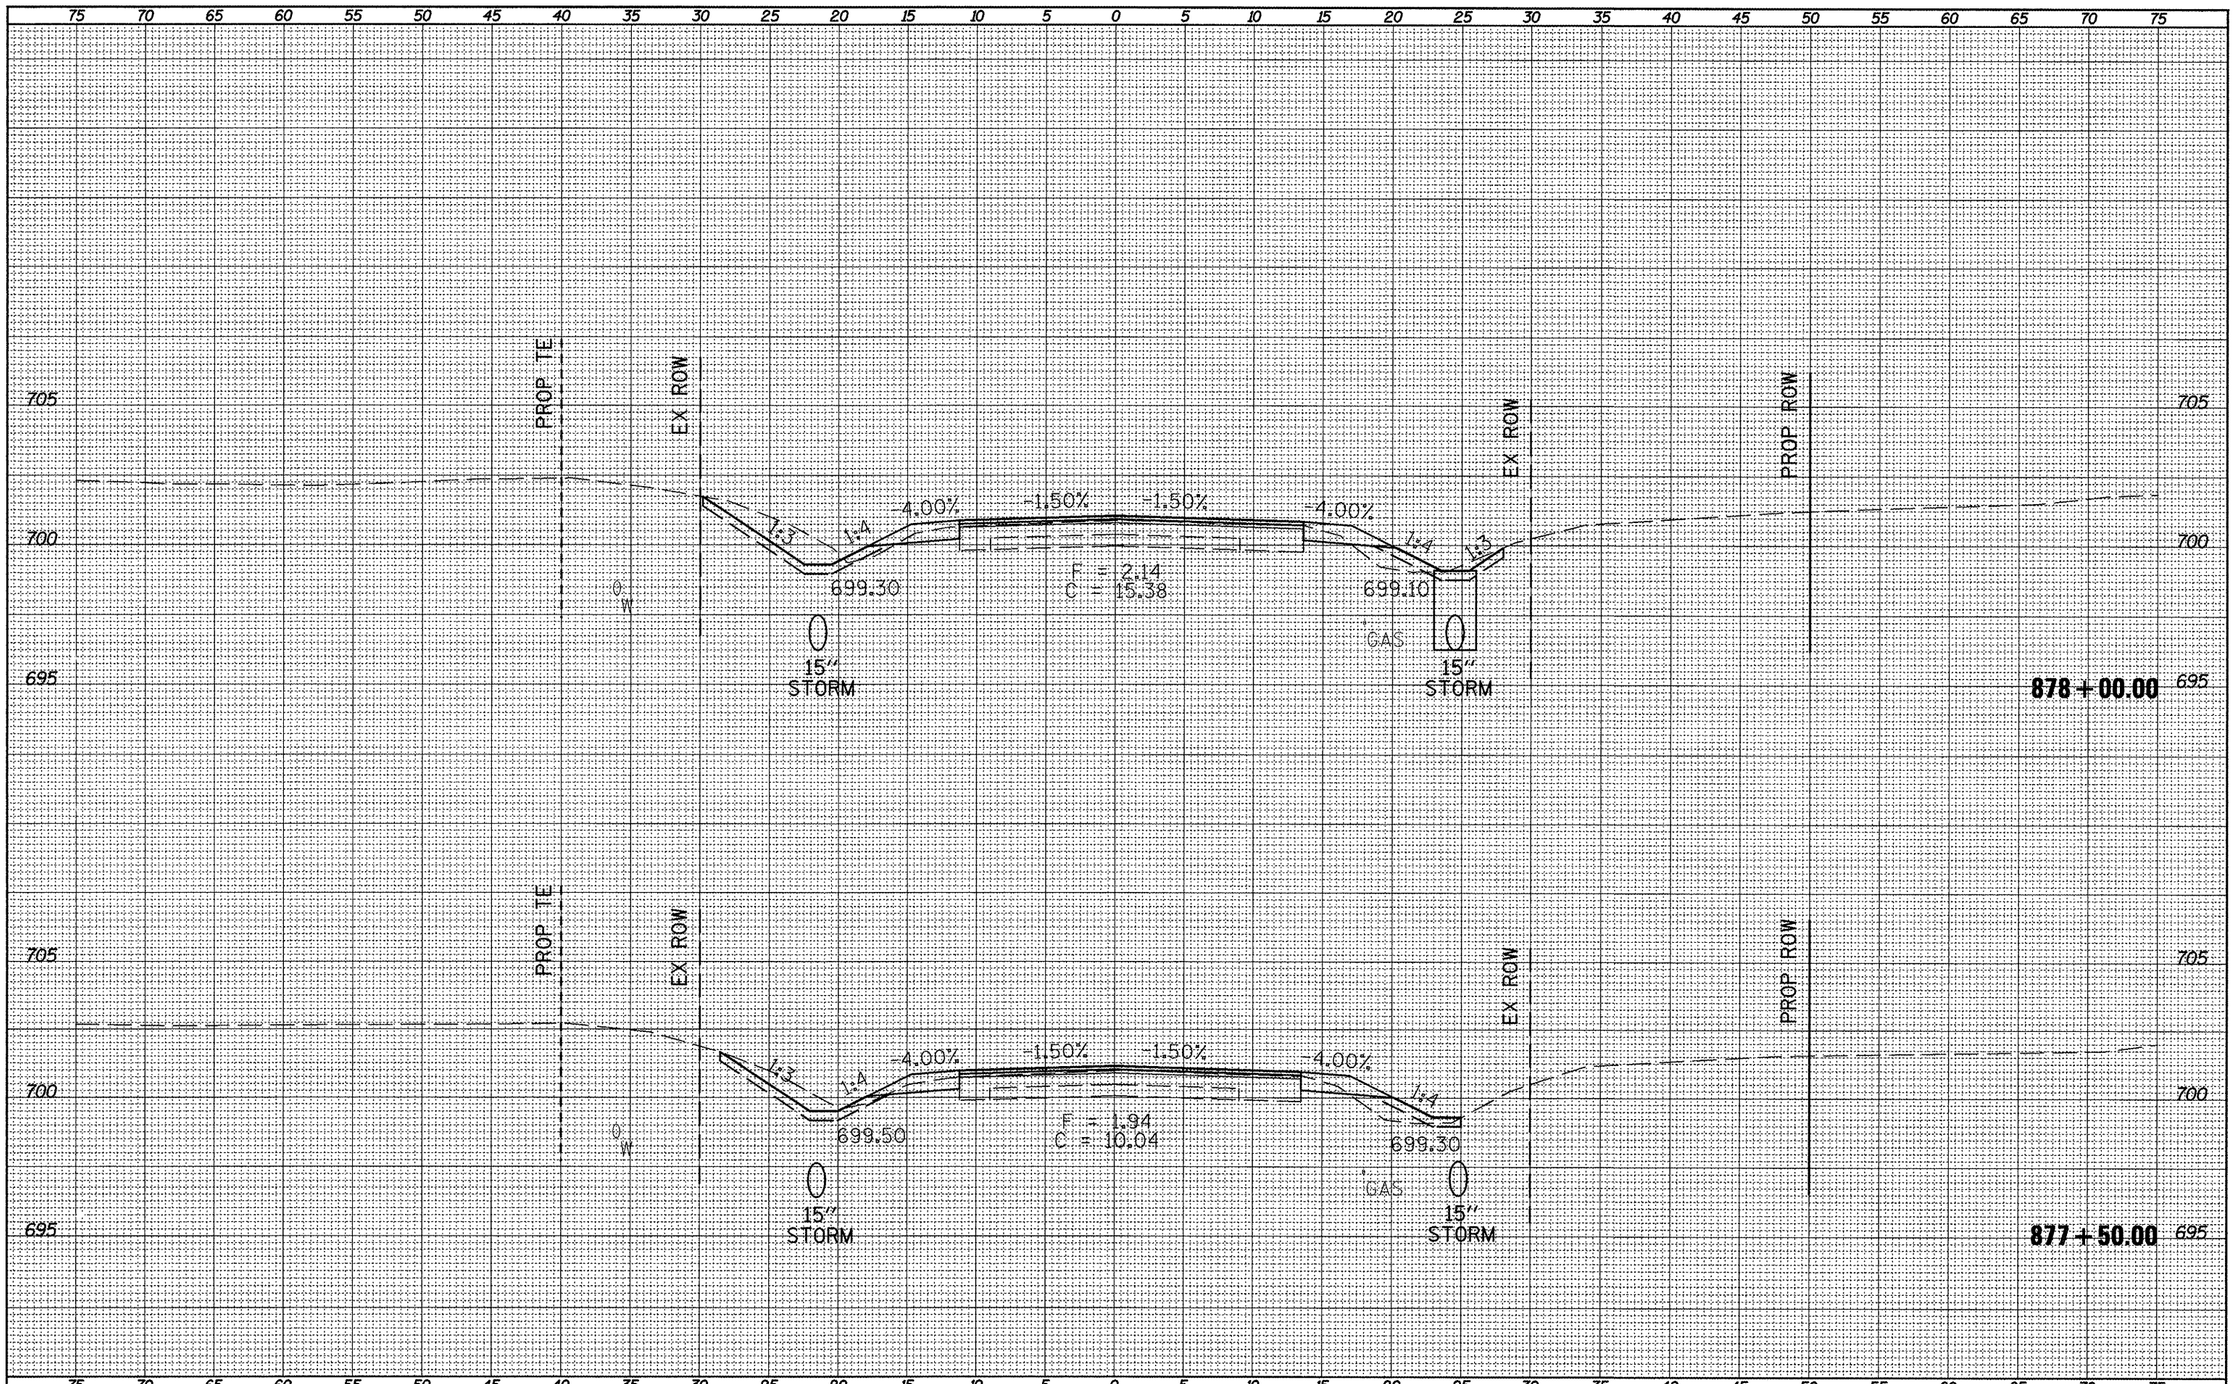

FILE NAME = xsect_sht.dgn	USER NAME = horstkj	DESIGNED -	REVISED -
		DRAWN -	REVISED -
	PLOT SCALE = 10.0457 ' / in.	CHECKED -	REVISED -
	PLOT DATE = 3/21/2012	DATE -	REVISED -

STATE OF ILLINOIS
DEPARTMENT OF TRANSPORTATION

CROSS SECTIONS

SCALE: | SHEET NO. OF SHEETS | STA. 877+50.00 TO STA. 878+00.00

F.A.P. RTE.	SECTION	COUNTY	TOTAL SHEETS	SHEET NO.
317	16W-1,RS-3	FULTON	347	207
		CONTRACT NO. 88795		
		ILLINOIS FED. AID PROJECT		

SURVEY	SURVEYED
NOTE BOOK	PLOTTED
NO.	TURNED TE
	AREAS
	AREAS CHECKED

75 70 65 60 55 50 45 40 35 30 25 20 15 10 5 0 5 10 15 20 25 30 35 40 45 50 55 60 65 70 75

705

700

695

PRIVATE ENTRANCE

PROP TE

EX ROW

8.90%

-2.00%

-1.50%

0
W

0
15"
STORM

878+24.96

705

700

695

-1.50%

-4.00%

4.80%

EX ROW

PRIVATE ENTRANCE

PROP ROW

CAS

0
15"
STORM

878+17.38

705

700

695

75 70 65 60 55 50 45 40 35 30 25 20 15 10 5 0 5 10 15 20 25 30 35 40 45 50 55 60 65 70 75


FILE NAME = xsect_sht.dgn	USER NAME = horstkj	DESIGNED -	REVISED -
		DRAWN -	REVISED -
	PLOT SCALE = 10.0457 ' / in.	CHECKED -	REVISED -
	PLOT DATE = 3/21/2012	DATE -	REVISED -

STATE OF ILLINOIS
DEPARTMENT OF TRANSPORTATION

CROSS SECTIONS

SCALE: | SHEET NO. OF SHEETS | STA. 878+17.38 TO STA. 878+24.96

F.A.P. RTE.	SECTION	COUNTY	TOTAL SHEETS	SHEET NO.
317	16W-1,RS-3	FULTON	347	208
		CONTRACT NO. 88795		
	ILLINOIS FED. AID PROJECT			

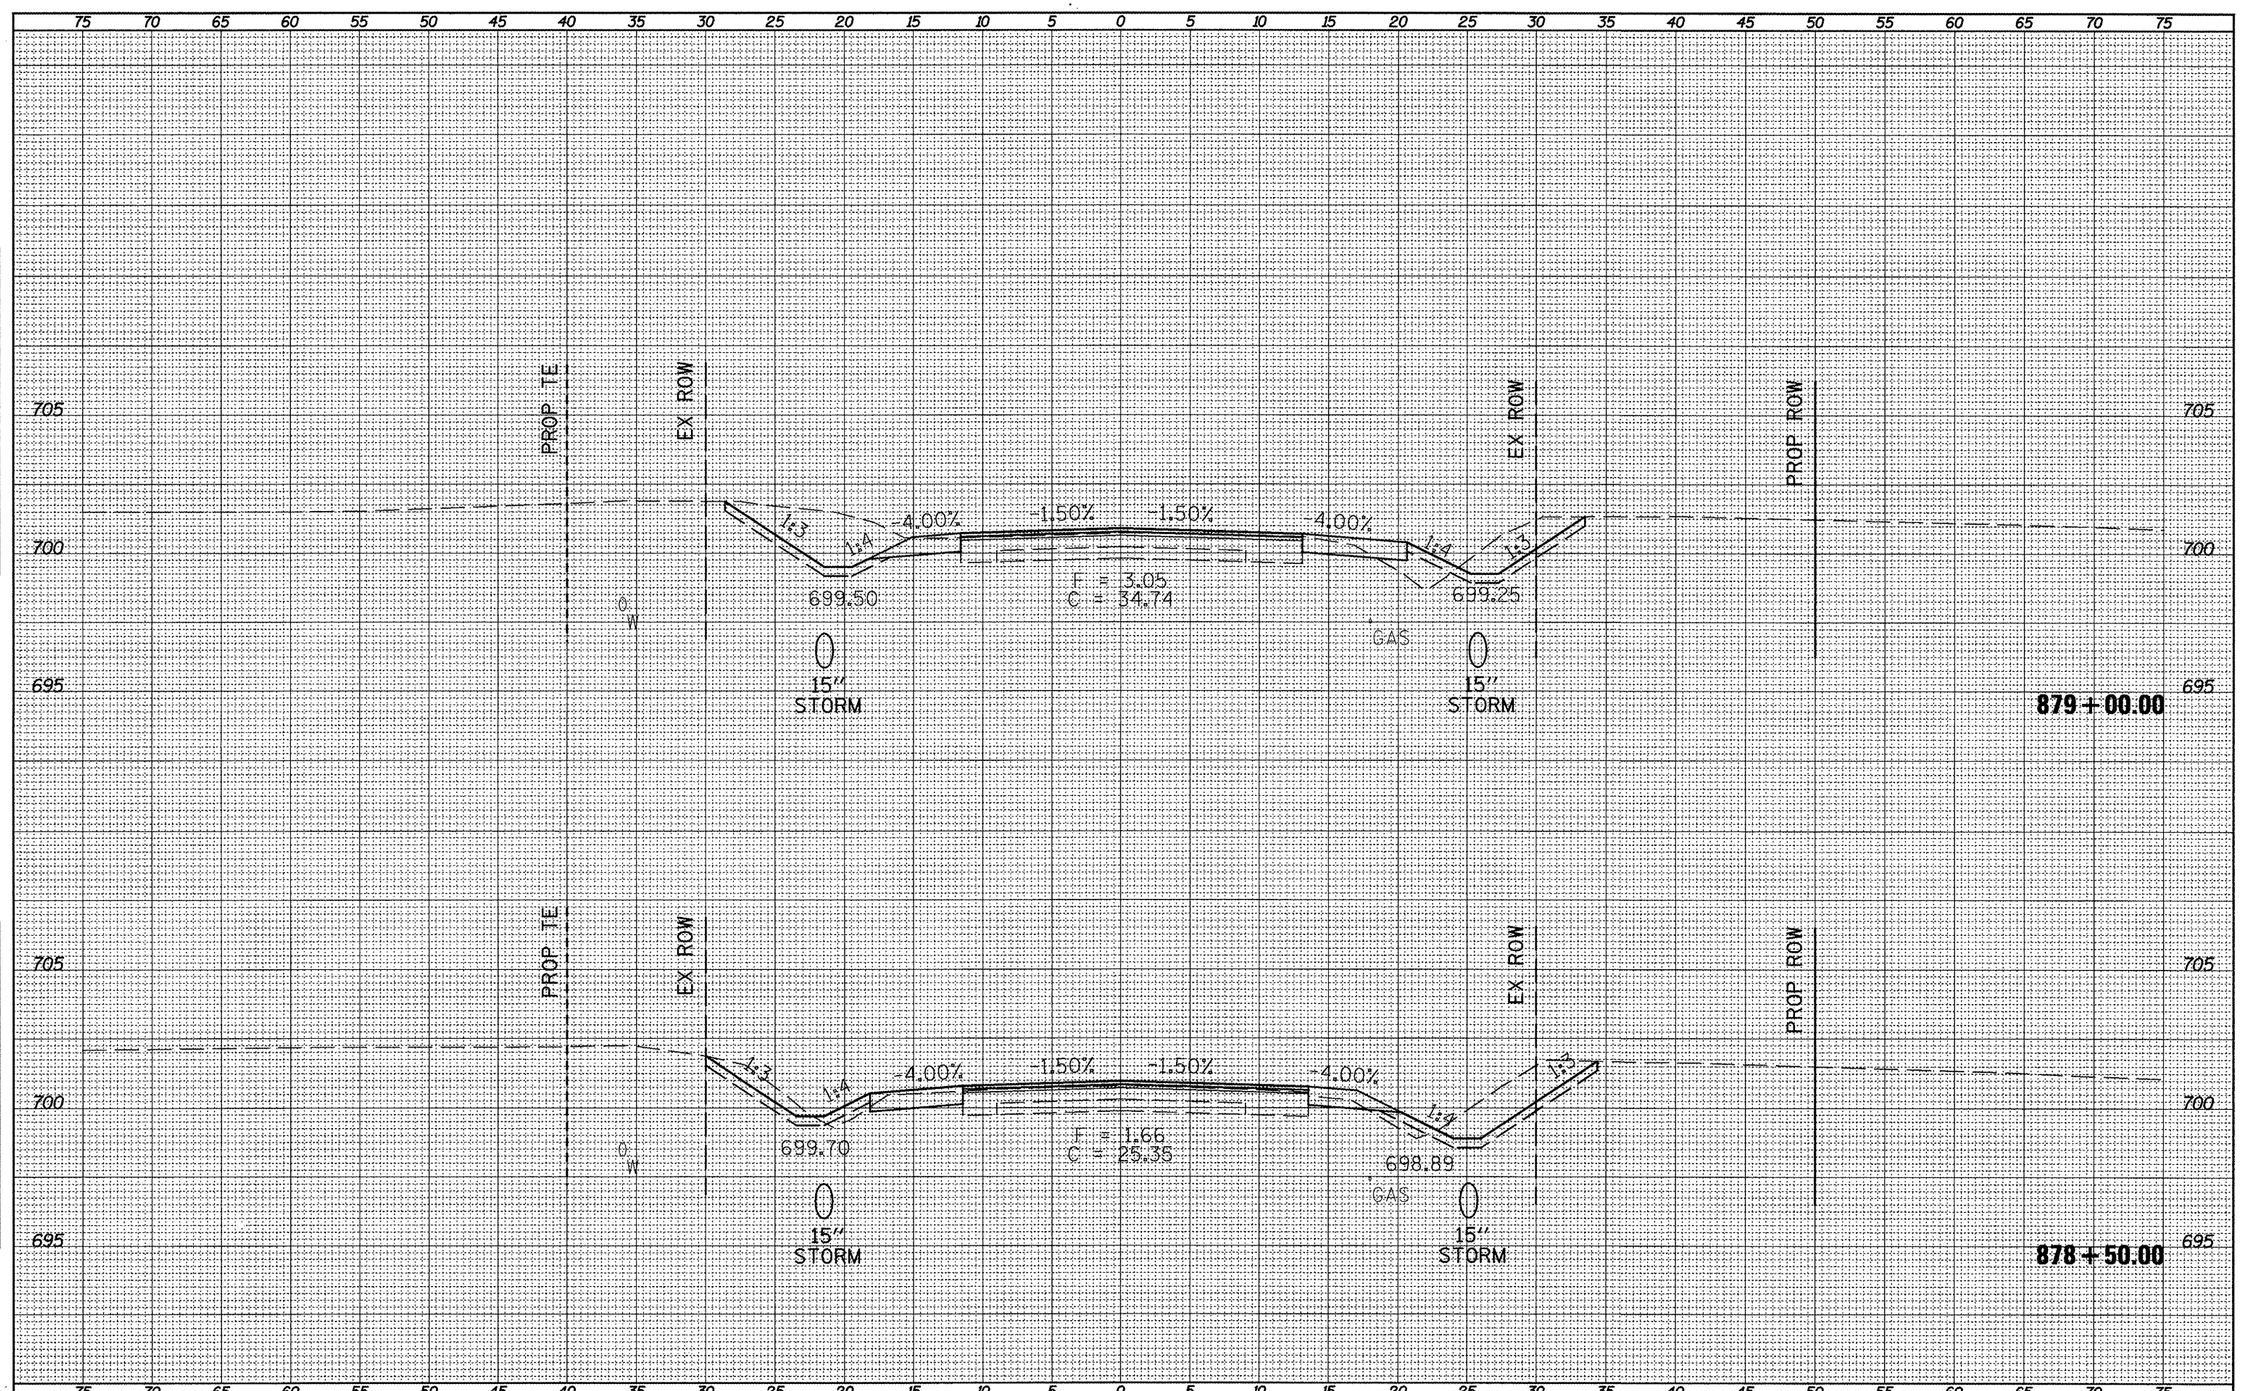

SURVEY NUMBER
NOTE BOOK
NO.
SURVEYED
PLOTTED
TEMPLATE
AREAS
AREAS CHECKED


FILE NAME = xsect_sht.dgn	USER NAME = horstkj	DESIGNED -	REVISED -
		DRAWN -	REVISED -
	PLOT SCALE = 10.0457 ' / in.	CHECKED -	REVISED -
	PLOT DATE = 3/21/2012	DATE -	REVISED -

STATE OF ILLINOIS
DEPARTMENT OF TRANSPORTATION

CROSS SECTIONS

SCALE: | SHEET NO. OF SHEETS | STA. 878+50.00 TO STA. 879+00.00

F.A.P. RTE.	SECTION	COUNTY	TOTAL SHEETS	SHEET NO.
317	16W-1,RS-3	FULTON	347	209
		CONTRACT NO. 88795		
	ILLINOIS FED. AID PROJECT			

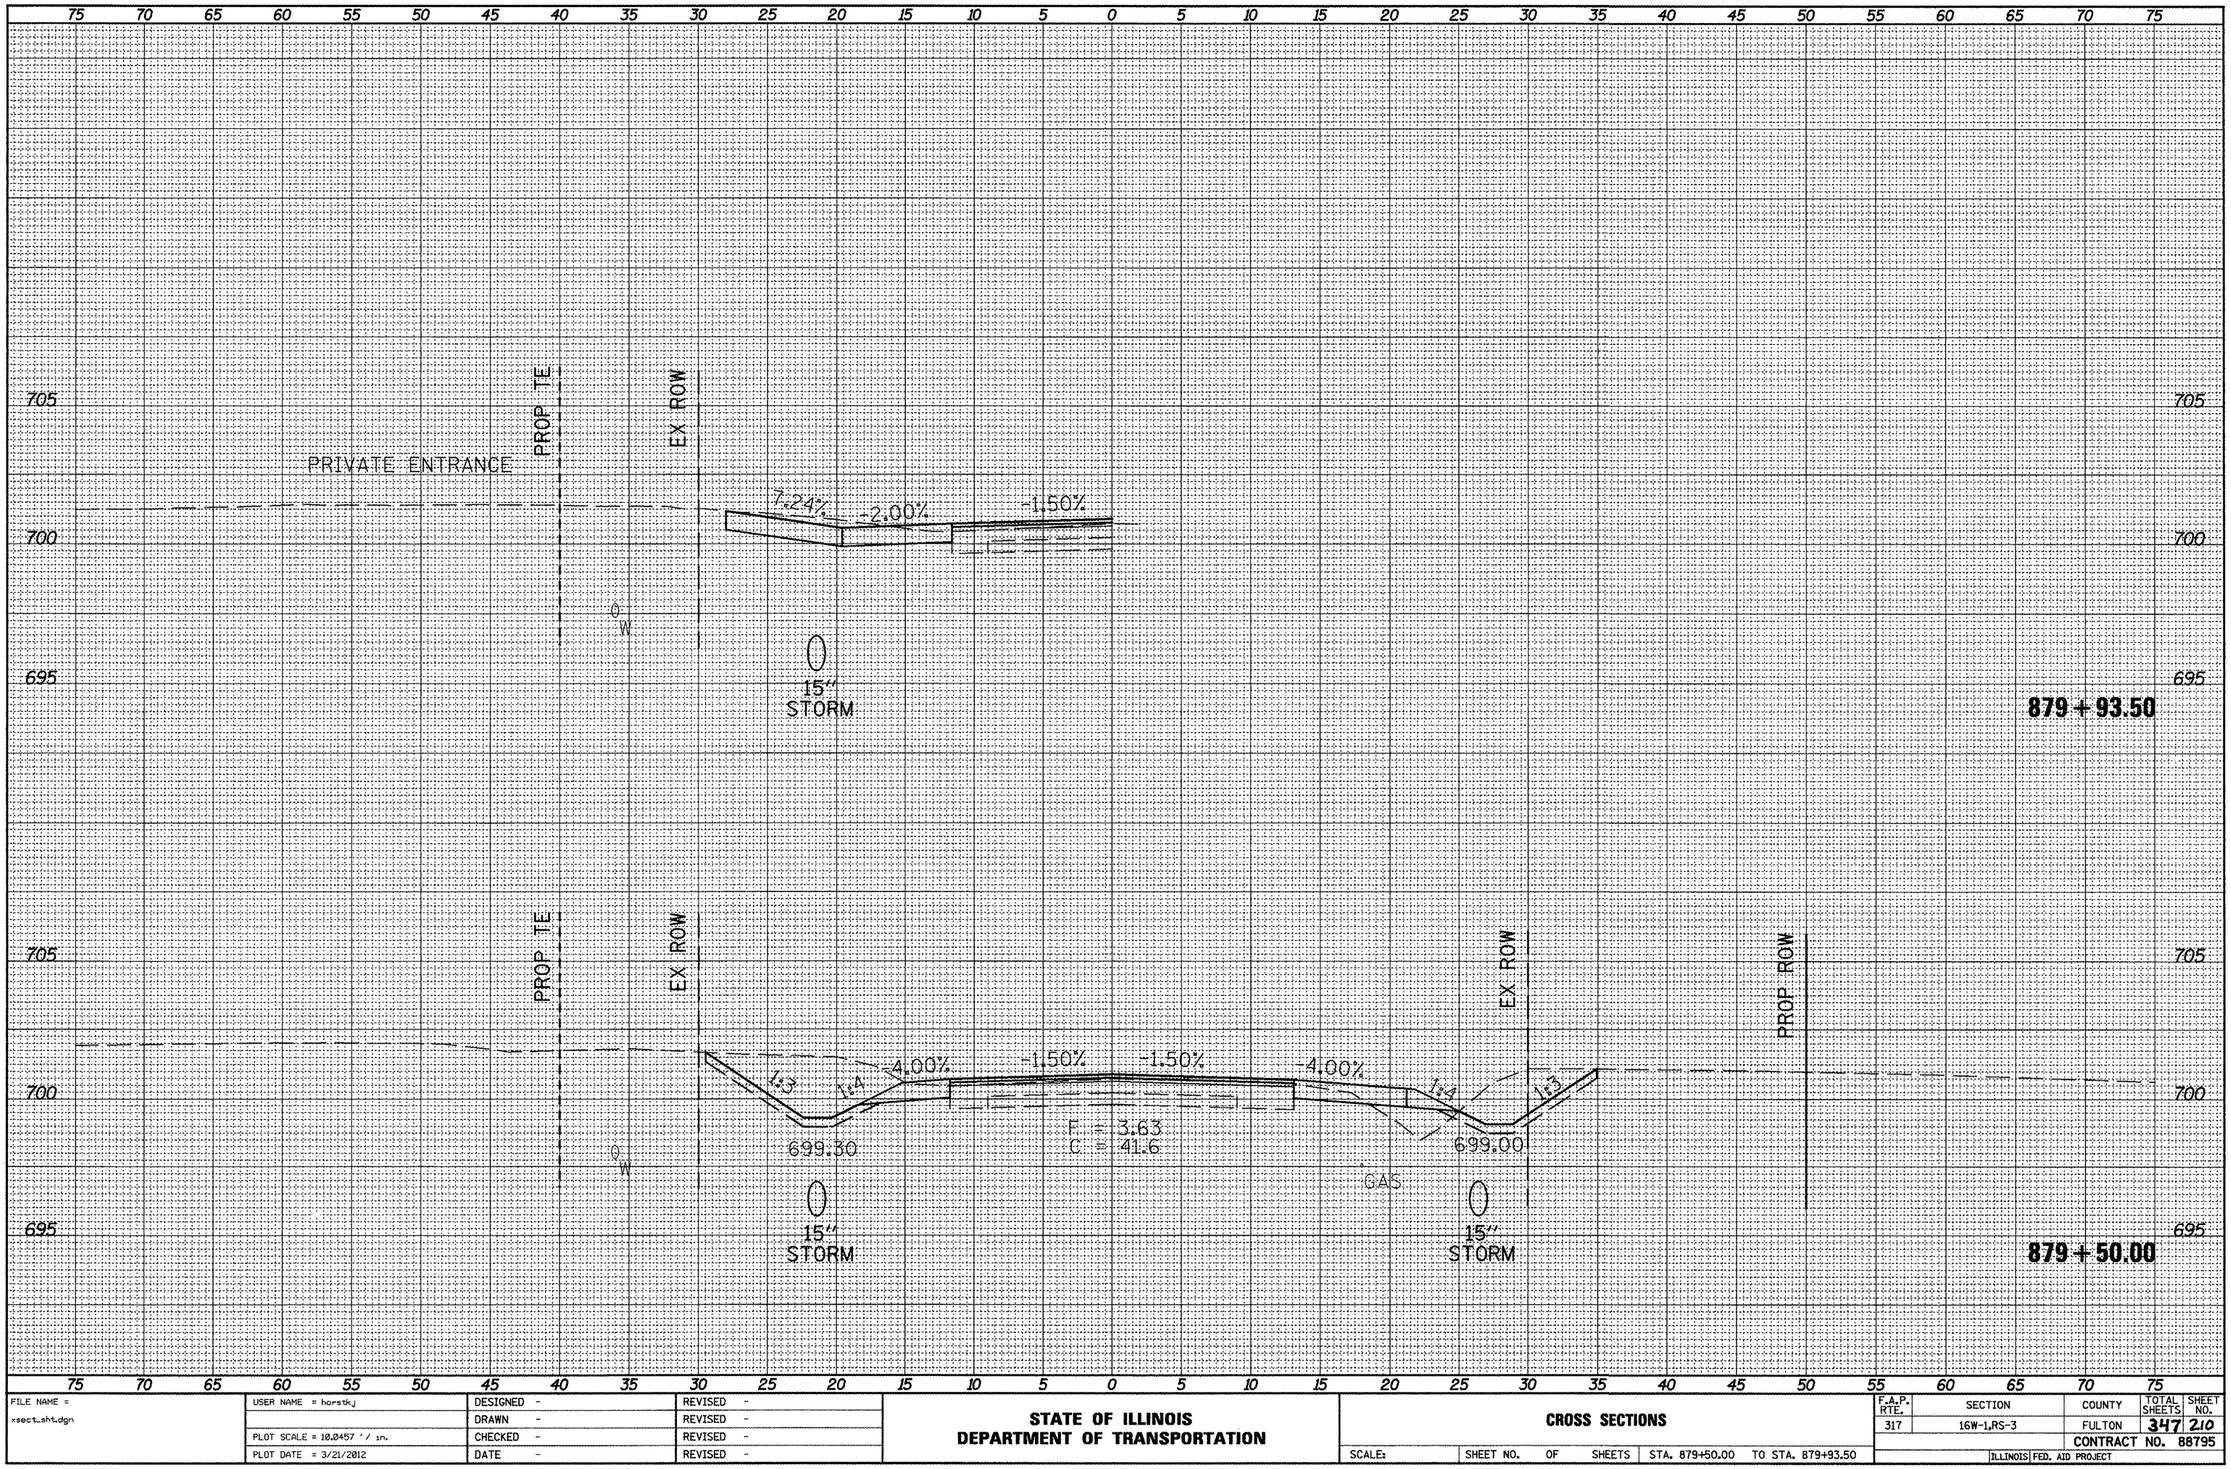

SURVEY NO. | SURVEYED | PLOTTED | TEMPLATE | NOTE BOOK | AREAS | AREAS CHECKED

FILE NAME = xsect_sht.dgn	USER NAME = horstkj	DESIGNED -	REVISED -
		DRAWN -	REVISED -
	PLOT SCALE = 10.0457 ' / in.	CHECKED -	REVISED -
	PLOT DATE = 3/21/2012	DATE -	REVISED -


STATE OF ILLINOIS
DEPARTMENT OF TRANSPORTATION

CROSS SECTIONS

SCALE: | SHEET NO. OF SHEETS | STA. 879+50.00 TO STA. 879+93.50


F.A.P. RTE.	SECTION	COUNTY	TOTAL SHEETS	SHEET NO.
317	16W-1,RS-3	FULTON	347	210
		CONTRACT NO. 88795		
	ILLINOIS	FED. AID PROJECT		

SURVEY	SURVEYED
	PLOTTED
NOTE BOOK	TRIANGLE
	AREAS
NO.	AREAS CHECKED

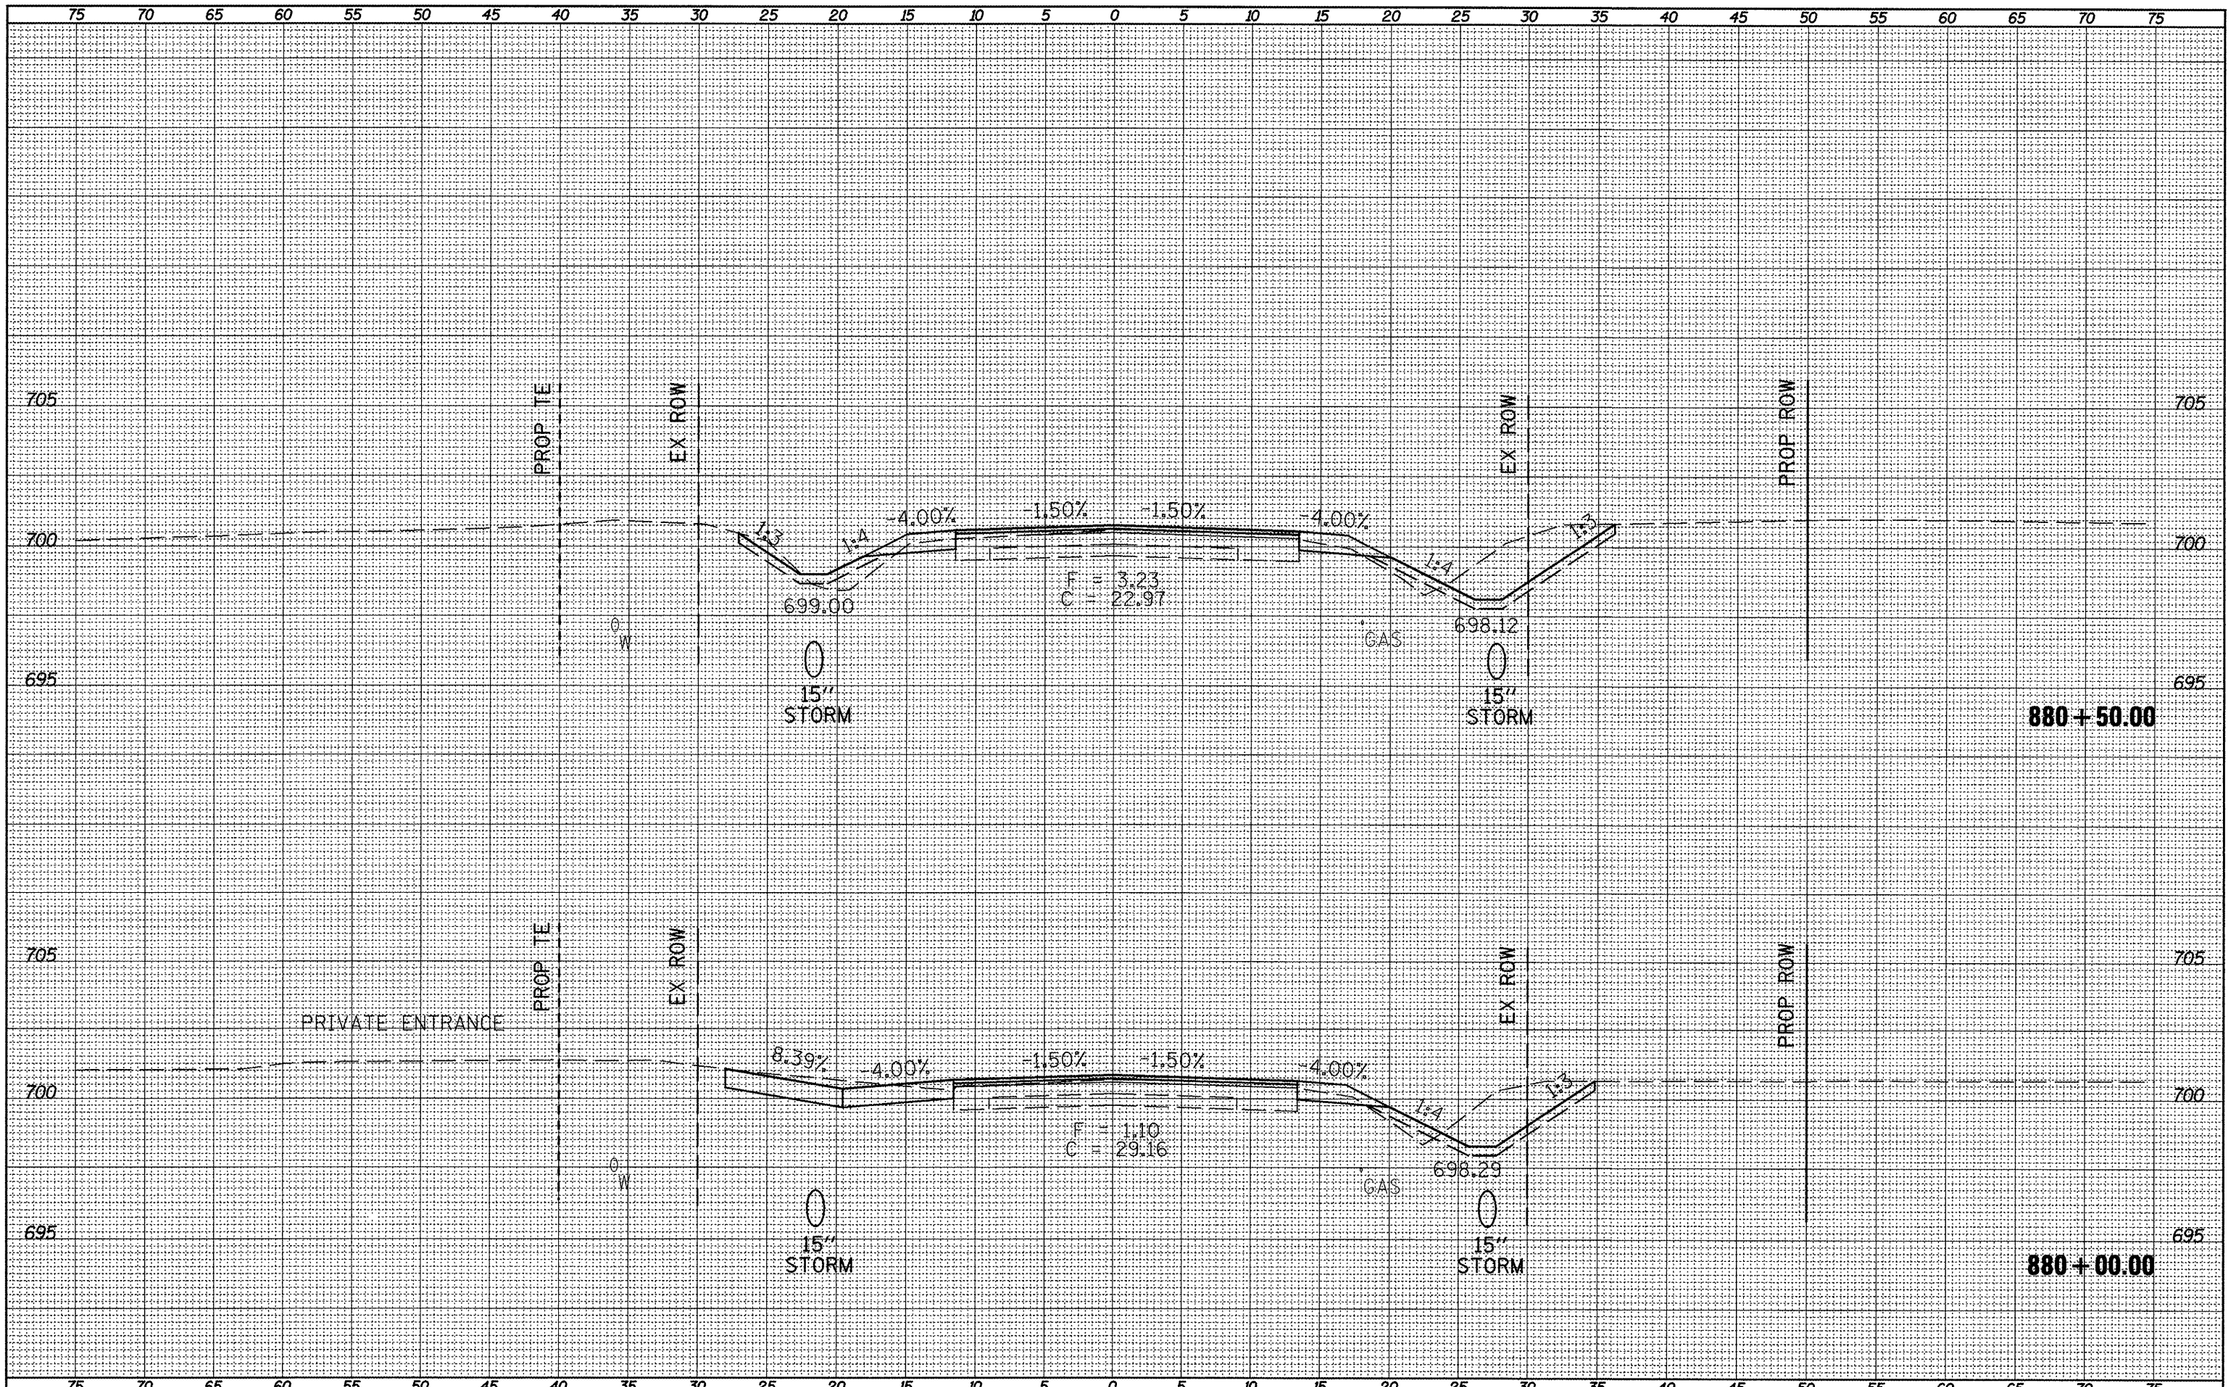

| | | |

SURVEY	SURVEYED
NOTE BOOK	PLOTTED
	TEMPLATE
	AREAS
NO.	AREAS CHECKED

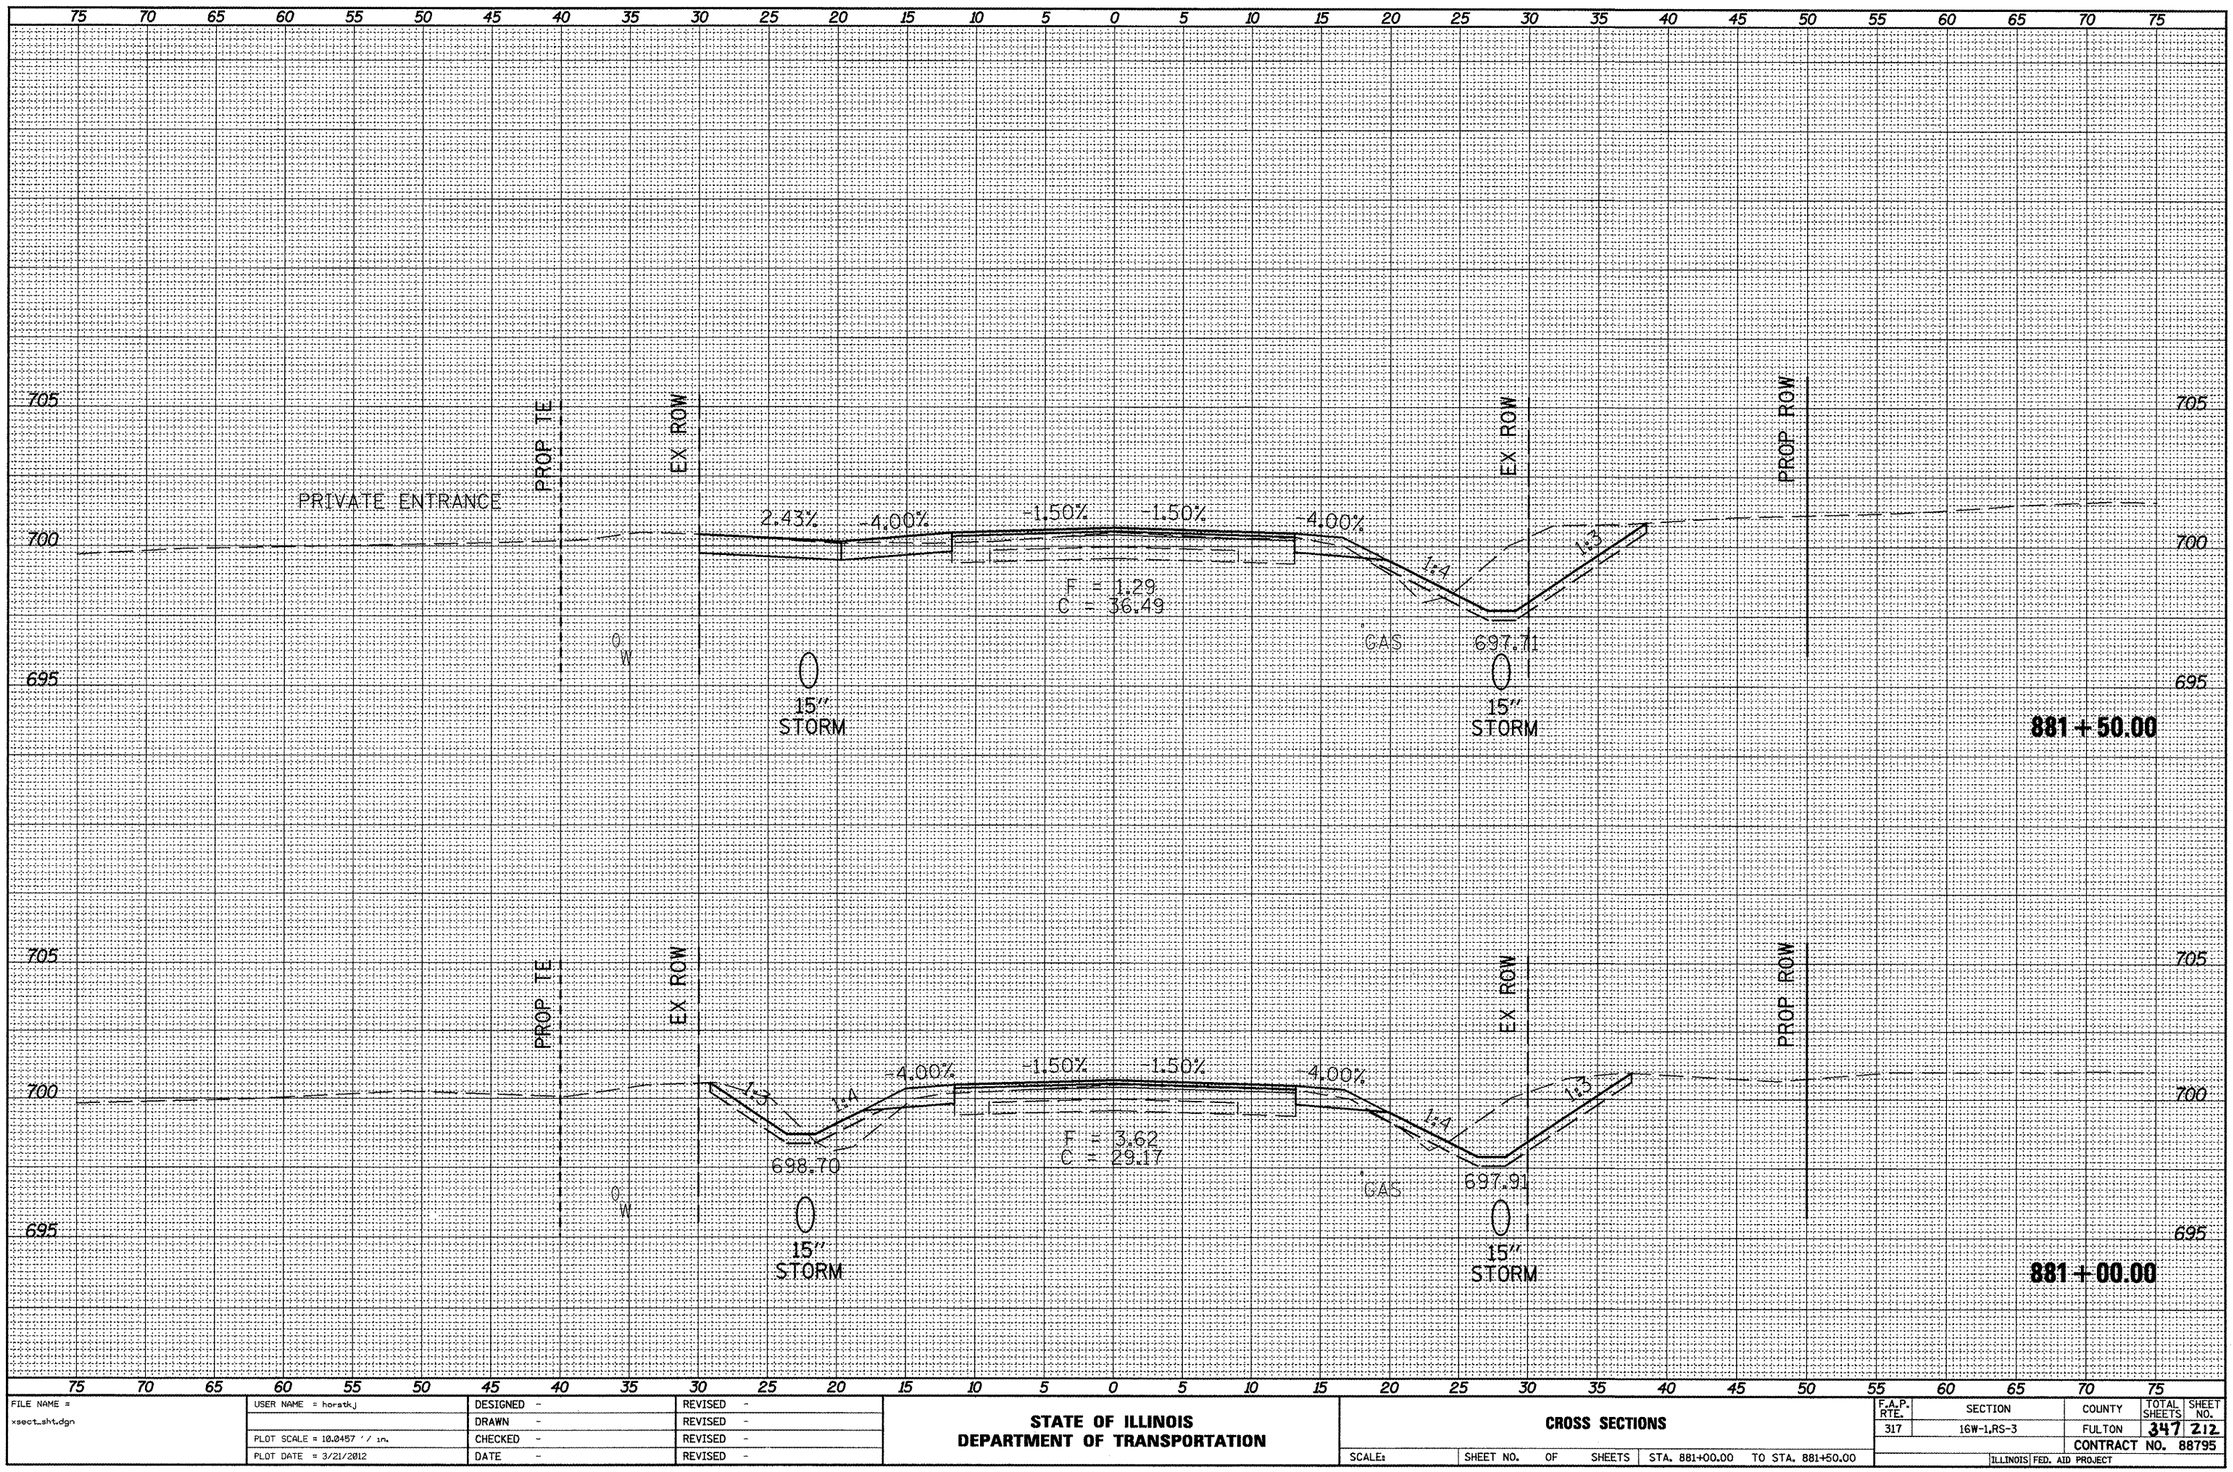

FILE NAME = xsect_sht.dgn	USER NAME = horstkj	DESIGNED -	REVISED -
		DRAWN -	REVISED -
	PLOT SCALE = 10.0457 ' / in.	CHECKED -	REVISED -
	PLOT DATE = 3/21/2012	DATE -	REVISED -

STATE OF ILLINOIS
DEPARTMENT OF TRANSPORTATION

CROSS SECTIONS

SCALE: | SHEET NO. OF SHEETS | STA. 881+00.00 TO STA. 881+50.00

F.A.P. RTE.	SECTION	COUNTY	TOTAL SHEETS	SHEET NO.
317	16W-1,RS-3	FULTON	347	212
		CONTRACT NO. 88795		
		ILLINOIS FED. AID PROJECT		

SURVEY	
NOTE BOOK	
NO.	

SURVEYED
PLOTTED
PLANIMETRIC
AREAS
AREAS CHECKED

75 70 65 60 55 50 45 40 35 30 25 20 15 10 5 0 5 10 15 20 25 30 35 40 45 50 55 60 65 70 75

705
700
695

-1.50%
-4.00%
2.49%

EX ROW
PROP ROW
PRIVATE ENTRANCE
CAS
15"
STORM

881+77.49

705
700
695

FIELD ENTRANCE
PROP TE
EX ROW
2.43%
-4.00%
-1.50%
0
W
15"
STORM

881+58.00

75 70 65 60 55 50 45 40 35 30 25 20 15 10 5 0 5 10 15 20 25 30 35 40 45 50 55 60 65 70 75


FILE NAME = xsect_sht.dgn	USER NAME = horstkj	DESIGNED -	REVISED -
		DRAWN -	REVISED -
	PLOT SCALE = 10.0457 ' / in.	CHECKED -	REVISED -
	PLOT DATE = 3/21/2012	DATE -	REVISED -

STATE OF ILLINOIS
DEPARTMENT OF TRANSPORTATION

CROSS SECTIONS

SCALE: | SHEET NO. OF SHEETS | STA. 881+58.00 | TO STA. 881+77.49

F.A.P. RTE.	SECTION	COUNTY	TOTAL SHEETS	SHEET NO.
317	16W-1,RS-3	FULTON	347	213
		CONTRACT NO. 88795		
		ILLINOIS FED. AID PROJECT		

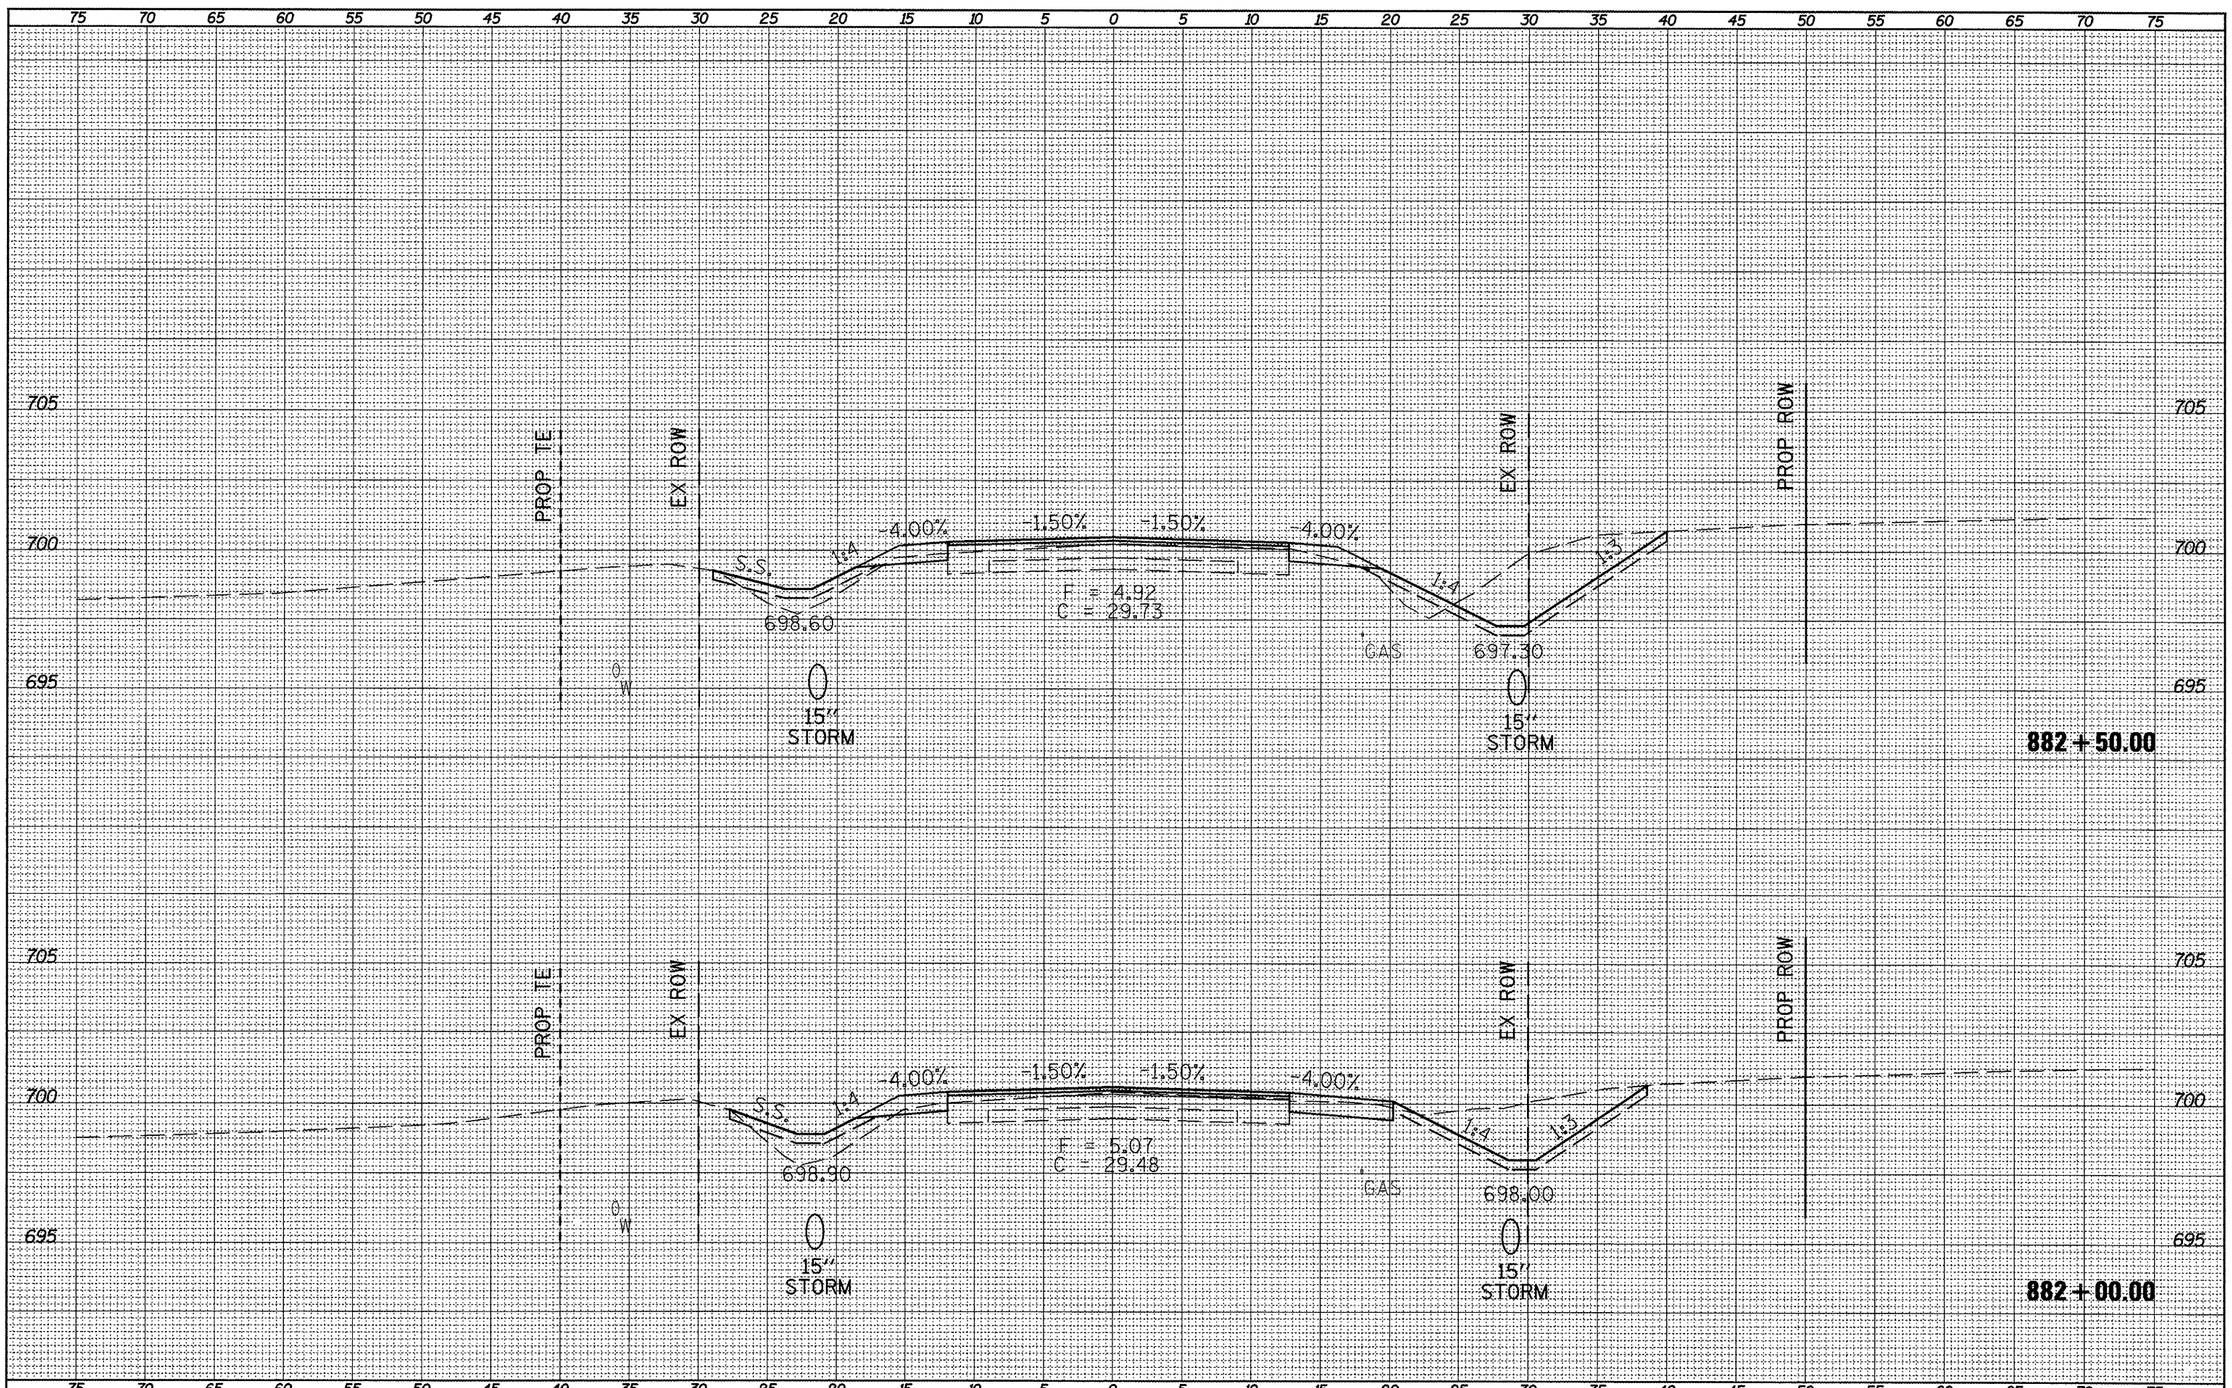

FILE NAME = xsect_sht.dgn	USER NAME = horstkj	DESIGNED -	REVISED -
		DRAWN -	REVISED -
	PLOT SCALE = 10.0457 ' / in.	CHECKED -	REVISED -
	PLOT DATE = 3/21/2012	DATE -	REVISED -


STATE OF ILLINOIS
DEPARTMENT OF TRANSPORTATION

CROSS SECTIONS

SCALE: | SHEET NO. OF SHEETS | STA. 882+00.00 TO STA. 882+50.00

F.A.P. RTE.	SECTION	COUNTY	TOTAL SHEETS	SHEET NO.
317	16W-1,RS-3	FULTON	347	214
		CONTRACT NO. 88795		
	ILLINOIS FED. AID PROJECT			

SURVEY NOTE BOOK NO.
SURVEYED PLOTTED TEMPLATE AREAS AREAS CHECKED

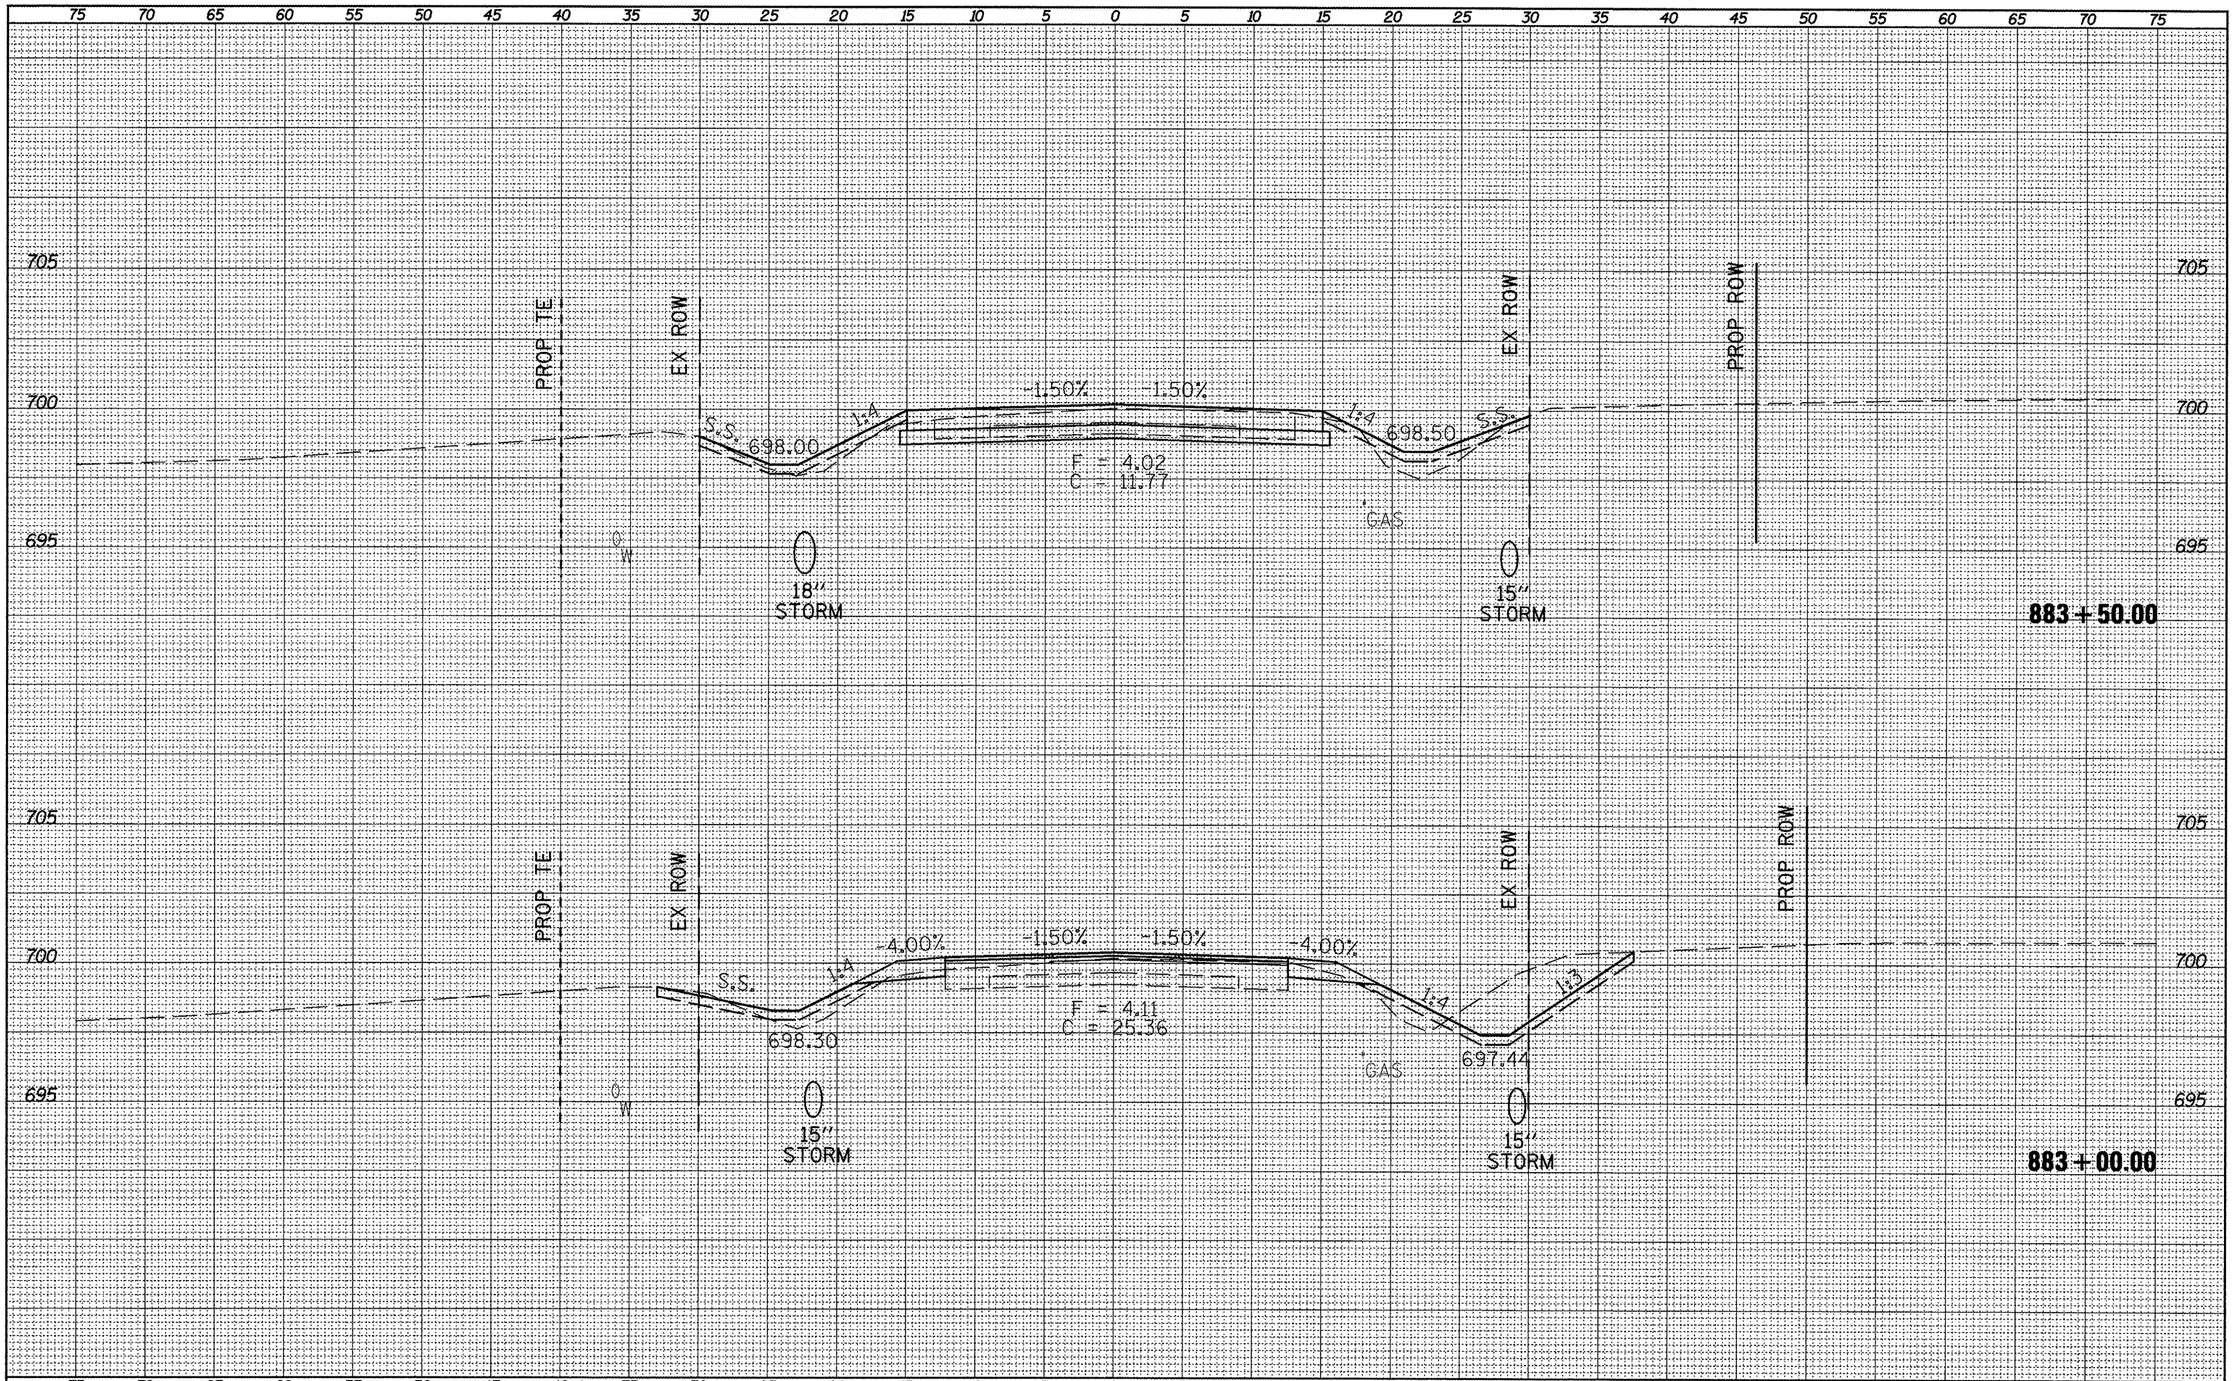

SURVEY
SURVEYED
PLOTTED
TOTAL AREAS
AREAS CHECKED
NOTE BOOK
NO.


FILE NAME = xsect_sht.dgn	USER NAME = horstkj	DESIGNED -	REVISED -
		DRAWN -	REVISED -
	PLOT SCALE = 10.0457 ' / in.	CHECKED -	REVISED -
	PLOT DATE = 3/21/2012	DATE -	REVISED -

STATE OF ILLINOIS
DEPARTMENT OF TRANSPORTATION

CROSS SECTIONS

SCALE: | SHEET NO. OF SHEETS | STA. 883+00.00 TO STA. 883+50.00

F.A.P. RTE.	SECTION	COUNTY	TOTAL SHEETS	SHEET NO.
317	16W-1,RS-3	FULTON	347	215
		CONTRACT NO. 88795		
		ILLINOIS FED. AID PROJECT		

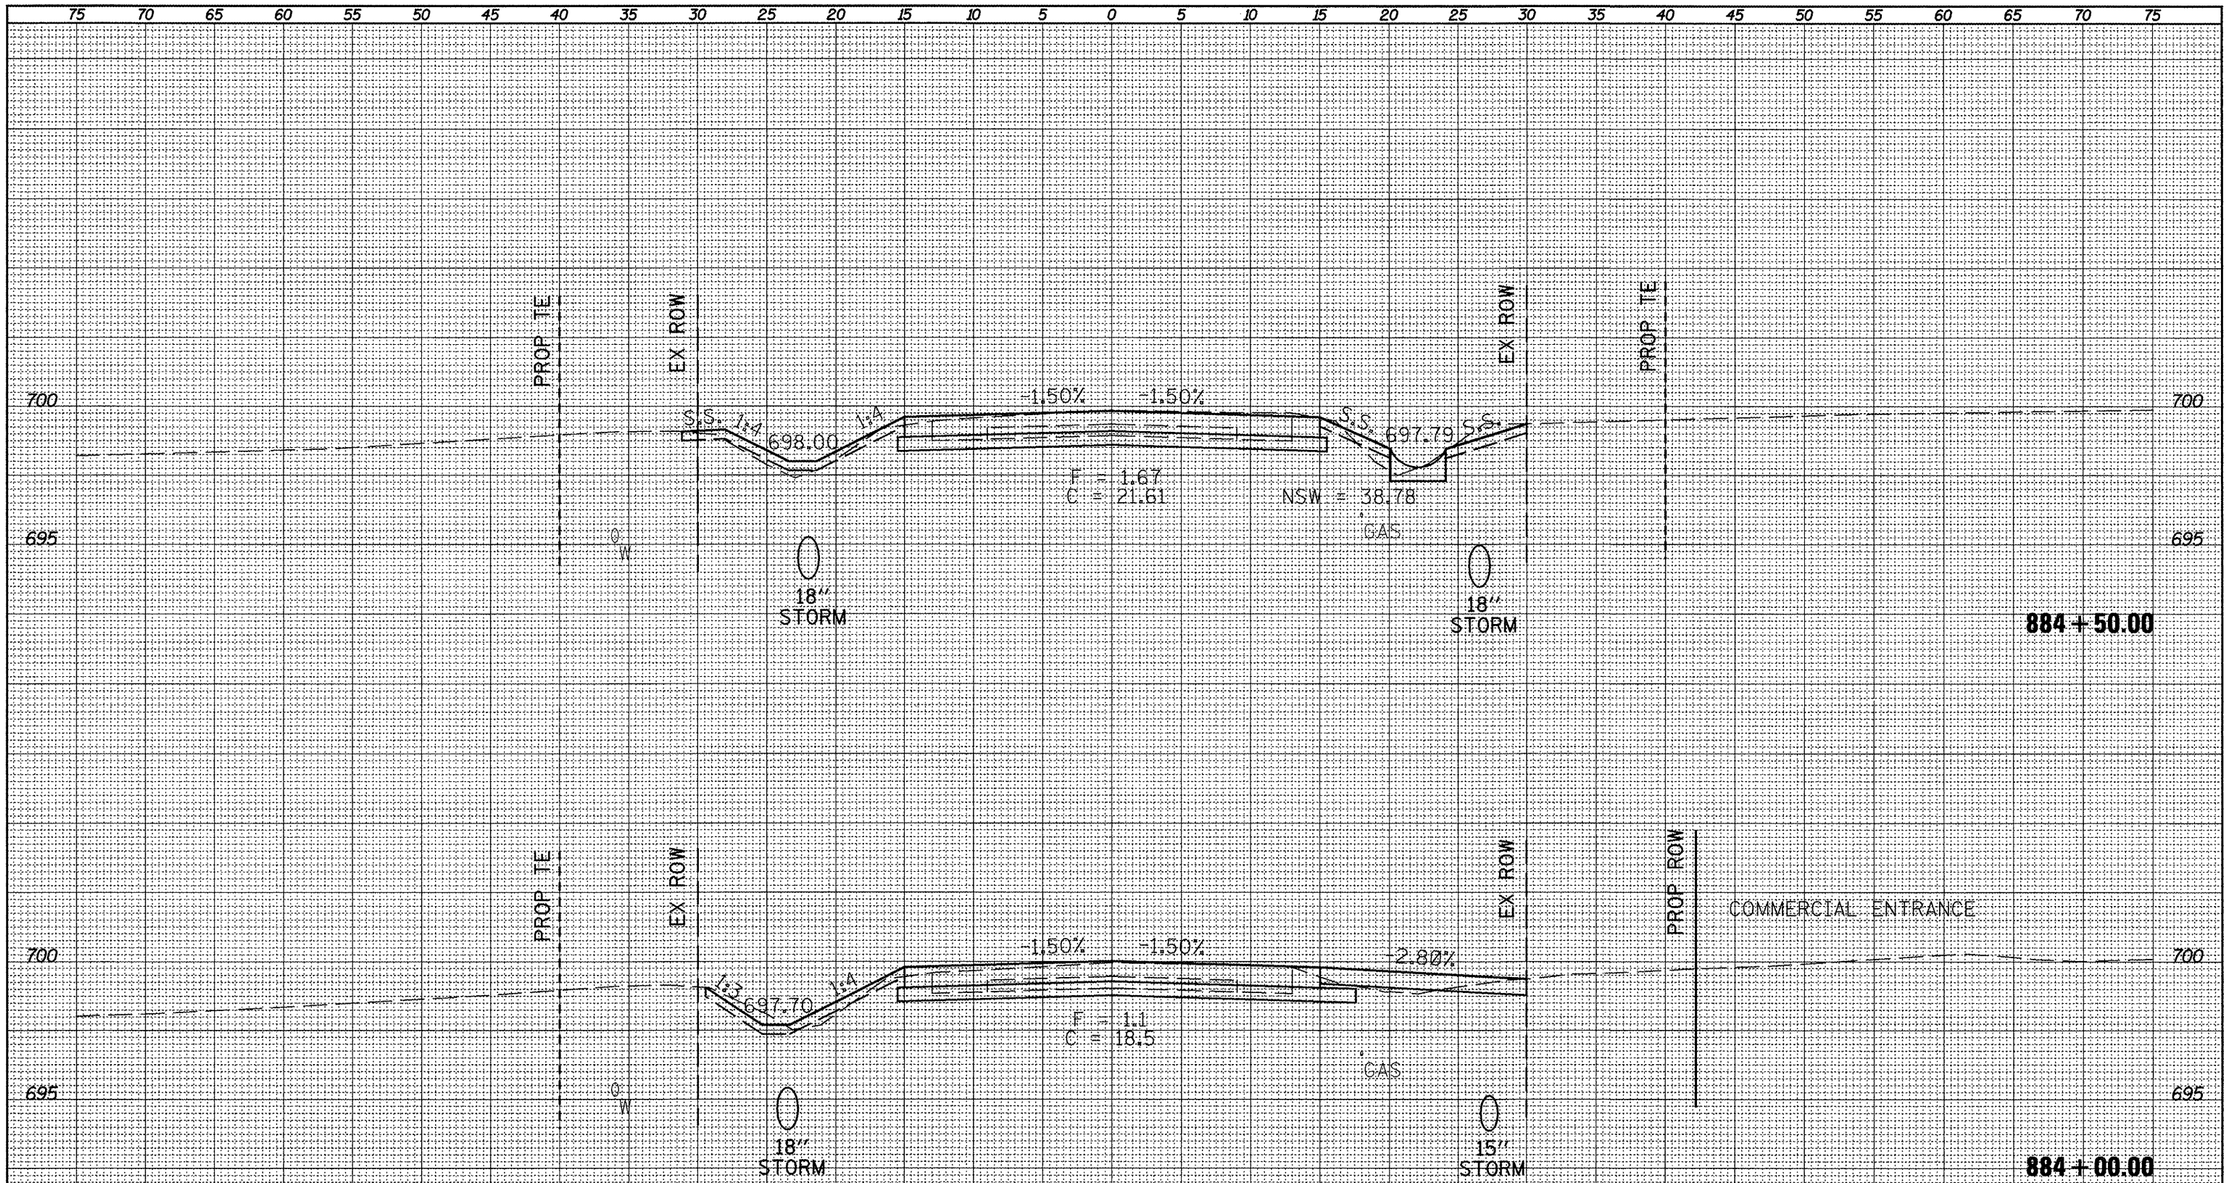

SURVEY NO. | NOTE BOOK | SURVEYED | PLOTTED | PLOT SCALE | AREAS | AREAS CHECKED

FILE NAME = xsect.sht.dgn	USER NAME = horstkj	DESIGNED -	REVISED -	**STATE OF ILLINOIS DEPARTMENT OF TRANSPORTATION**	**CROSS SECTIONS**	
		DRAWN -	REVISED -			
	PLOT SCALE = 10.0457 ' / in.	CHECKED -	REVISED -			
	PLOT DATE = 3/21/2012	DATE -	REVISED -		SCALE: SHEET NO. OF SHEETS STA. 884+00.00 TO STA. 884+50.00	

F.A.P. RTE.	SECTION	COUNTY	TOTAL SHEETS	SHEET NO.
317	16W-1,RS-3	FULTON	347	216
		CONTRACT NO. 88795		
		ILLINOIS FED. AID PROJECT		

75 70 65 60 55 50 45 40 35 30 25 20 15 10 5 0 5 10 15 20 25 30 35 40 45 50 55 60 65 70 75

700

695

EX ROW

PROP TE

COMMERCIAL ENTRANCE

-1.50%

2.00%

-1.48%

NSW = 45.57

GAS

18"
STORM

885+34.00

700

695

PROP TE

EX ROW

S.S.

-1.50%

-1.50%

1:4

S.S.

EX ROW

PROP TE

F = 19.43
C = 21.04

698.75

NSW = 39.11

GAS

0
W

18"
STORM

18"
STORM


885+00.00

75 70 65 60 55 50 45 40 35 30 25 20 15 10 5 0 5 10 15 20 25 30 35 40 45 50 55 60 65 70 75

FILE NAME = xsect_sht.dgn	USER NAME = horstkj	DESIGNED -	REVISED -	**STATE OF ILLINOIS DEPARTMENT OF TRANSPORTATION**	**CROSS SECTIONS**
		DRAWN -	REVISED -		
	PLOT SCALE = 10.0457 ' / in.	CHECKED -	REVISED -		
	PLOT DATE = 3/21/2012	DATE -	REVISED -		SCALE: SHEET NO. OF SHEETS STA. 885+00.00 TO STA. 885+34.00

F.A.P. RTE.	SECTION	COUNTY	TOTAL SHEETS	SHEET NO.
317	16W-1,RS-3	FULTON	347	217
		CONTRACT NO. 88795		
		ILLINOIS FED. AID PROJECT		

SURVEY: SURVEYED / PLOTTED / TEMP. GRADE / AREAS / AREAS CHECKED
NOTE BOOK
NO.

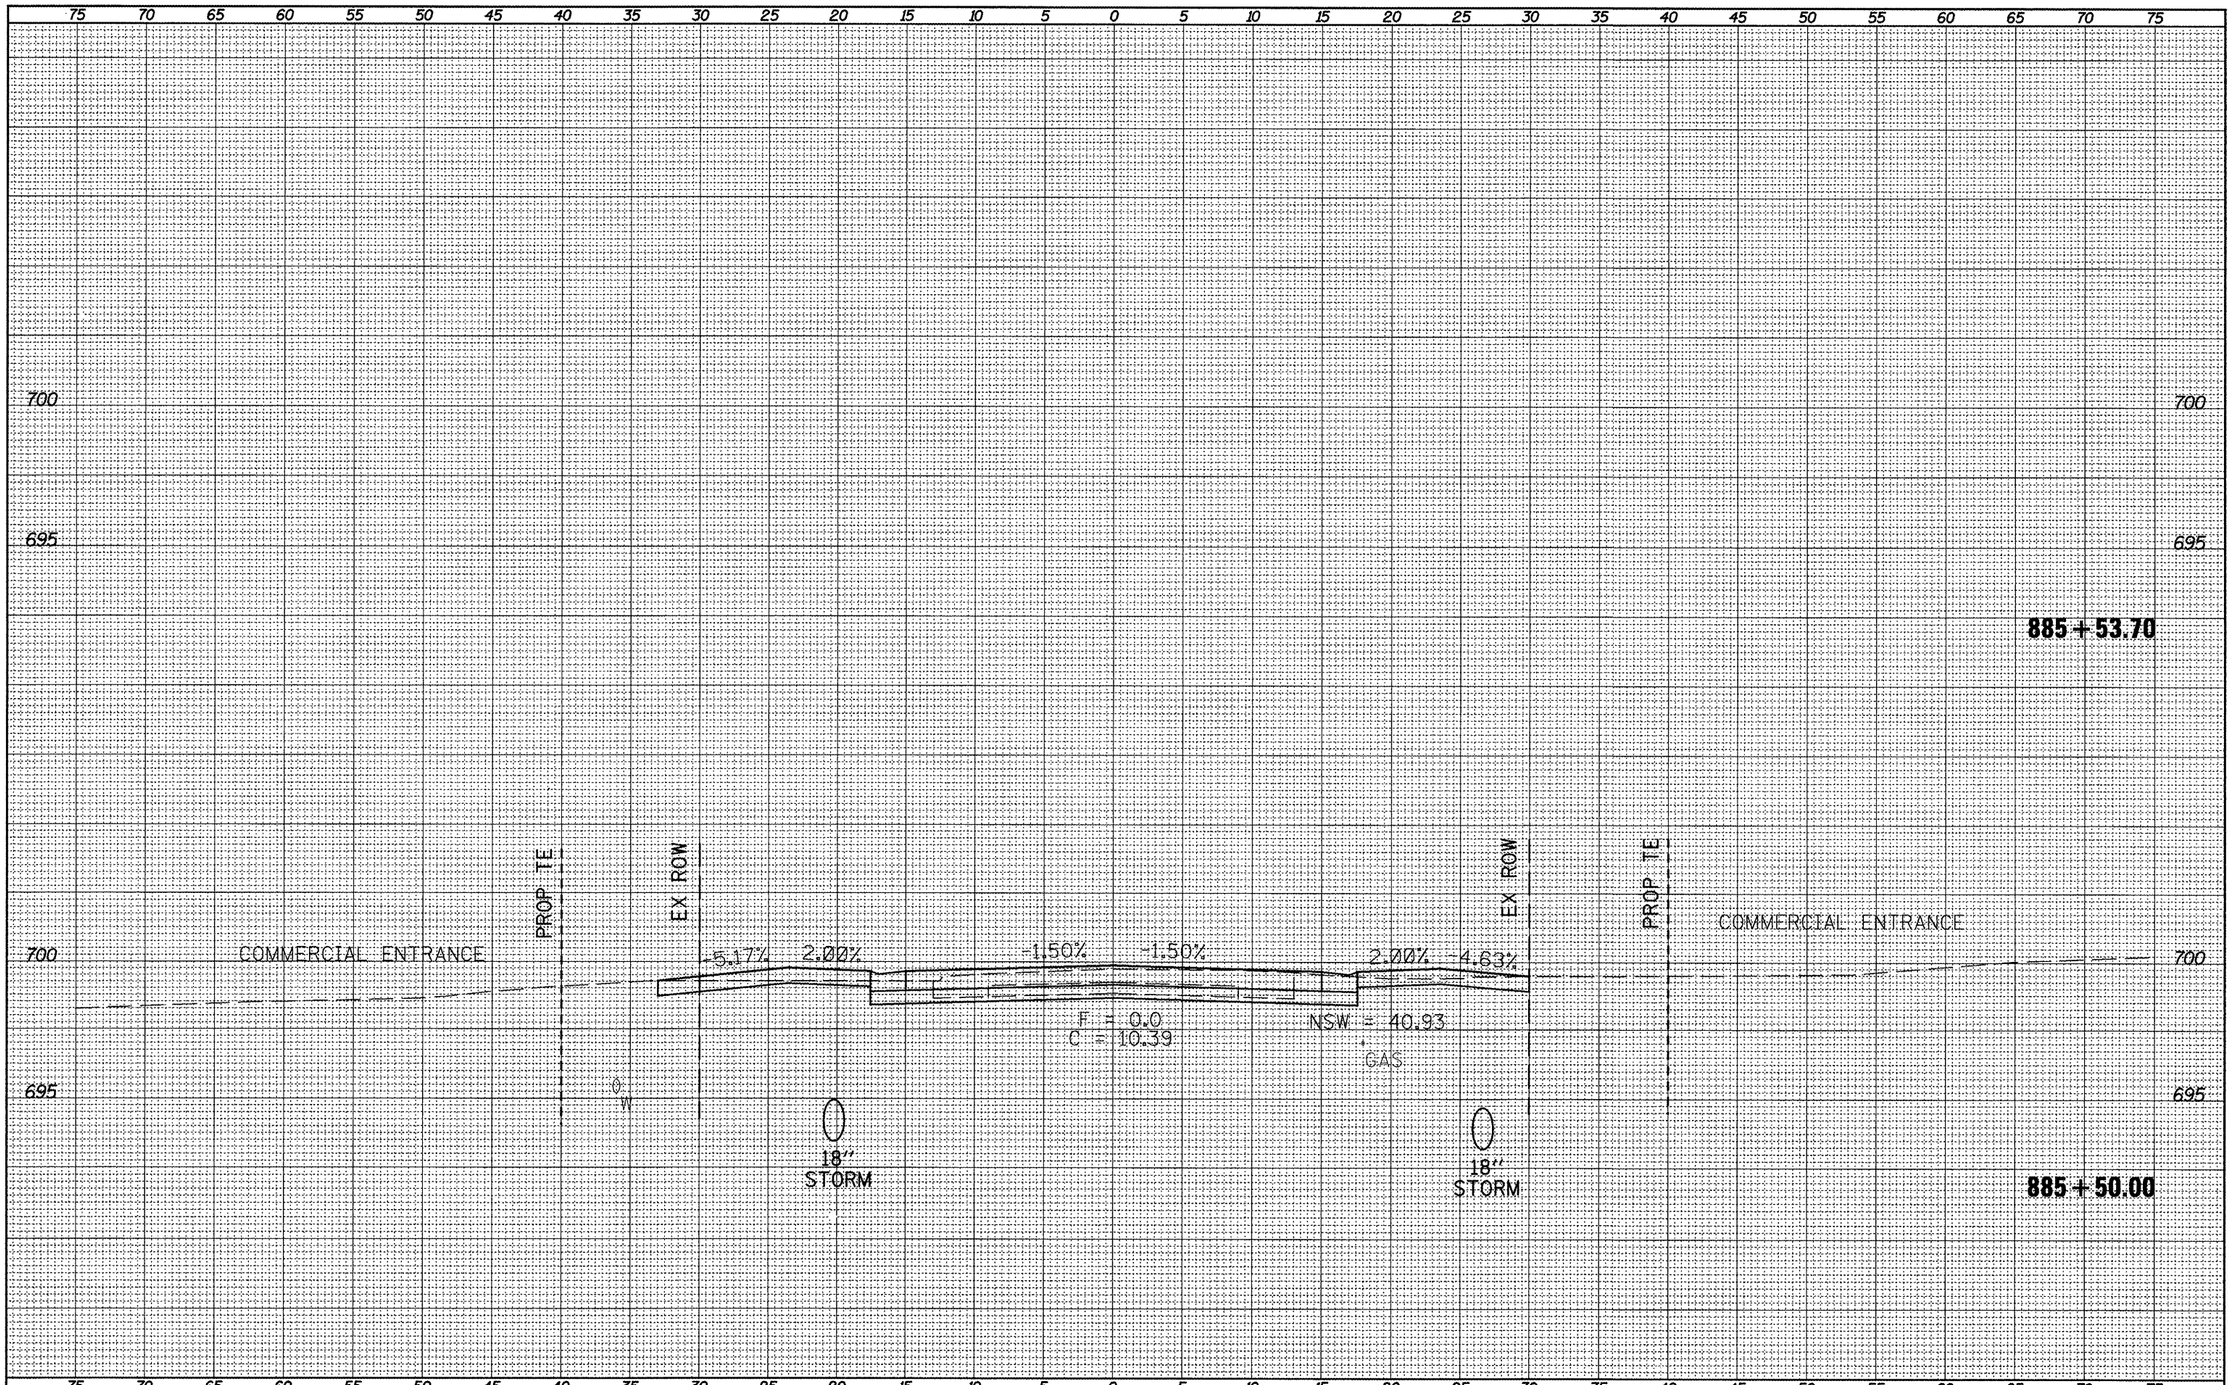

SURVEY
NOTE BOOK
NO.
SURVEYED
PLOTTED
TRACED
AREAS
AREAS CHECKED


FILE NAME = xsect_sht.dgn	USER NAME = horstkj	DESIGNED -	REVISED -
		DRAWN -	REVISED -
	PLOT SCALE = 10.0457 ' / in.	CHECKED -	REVISED -
	PLOT DATE = 3/21/2012	DATE -	REVISED -

STATE OF ILLINOIS
DEPARTMENT OF TRANSPORTATION

CROSS SECTIONS

SCALE: | SHEET NO. OF SHEETS | STA. 885+50.00 TO STA. 885+53.70

F.A.P. RTE.	SECTION	COUNTY	TOTAL SHEETS	SHEET NO.
317	16W-1,RS-3	FULTON	347	218
		CONTRACT NO. 88795		
	ILLINOIS FED. AID PROJECT			

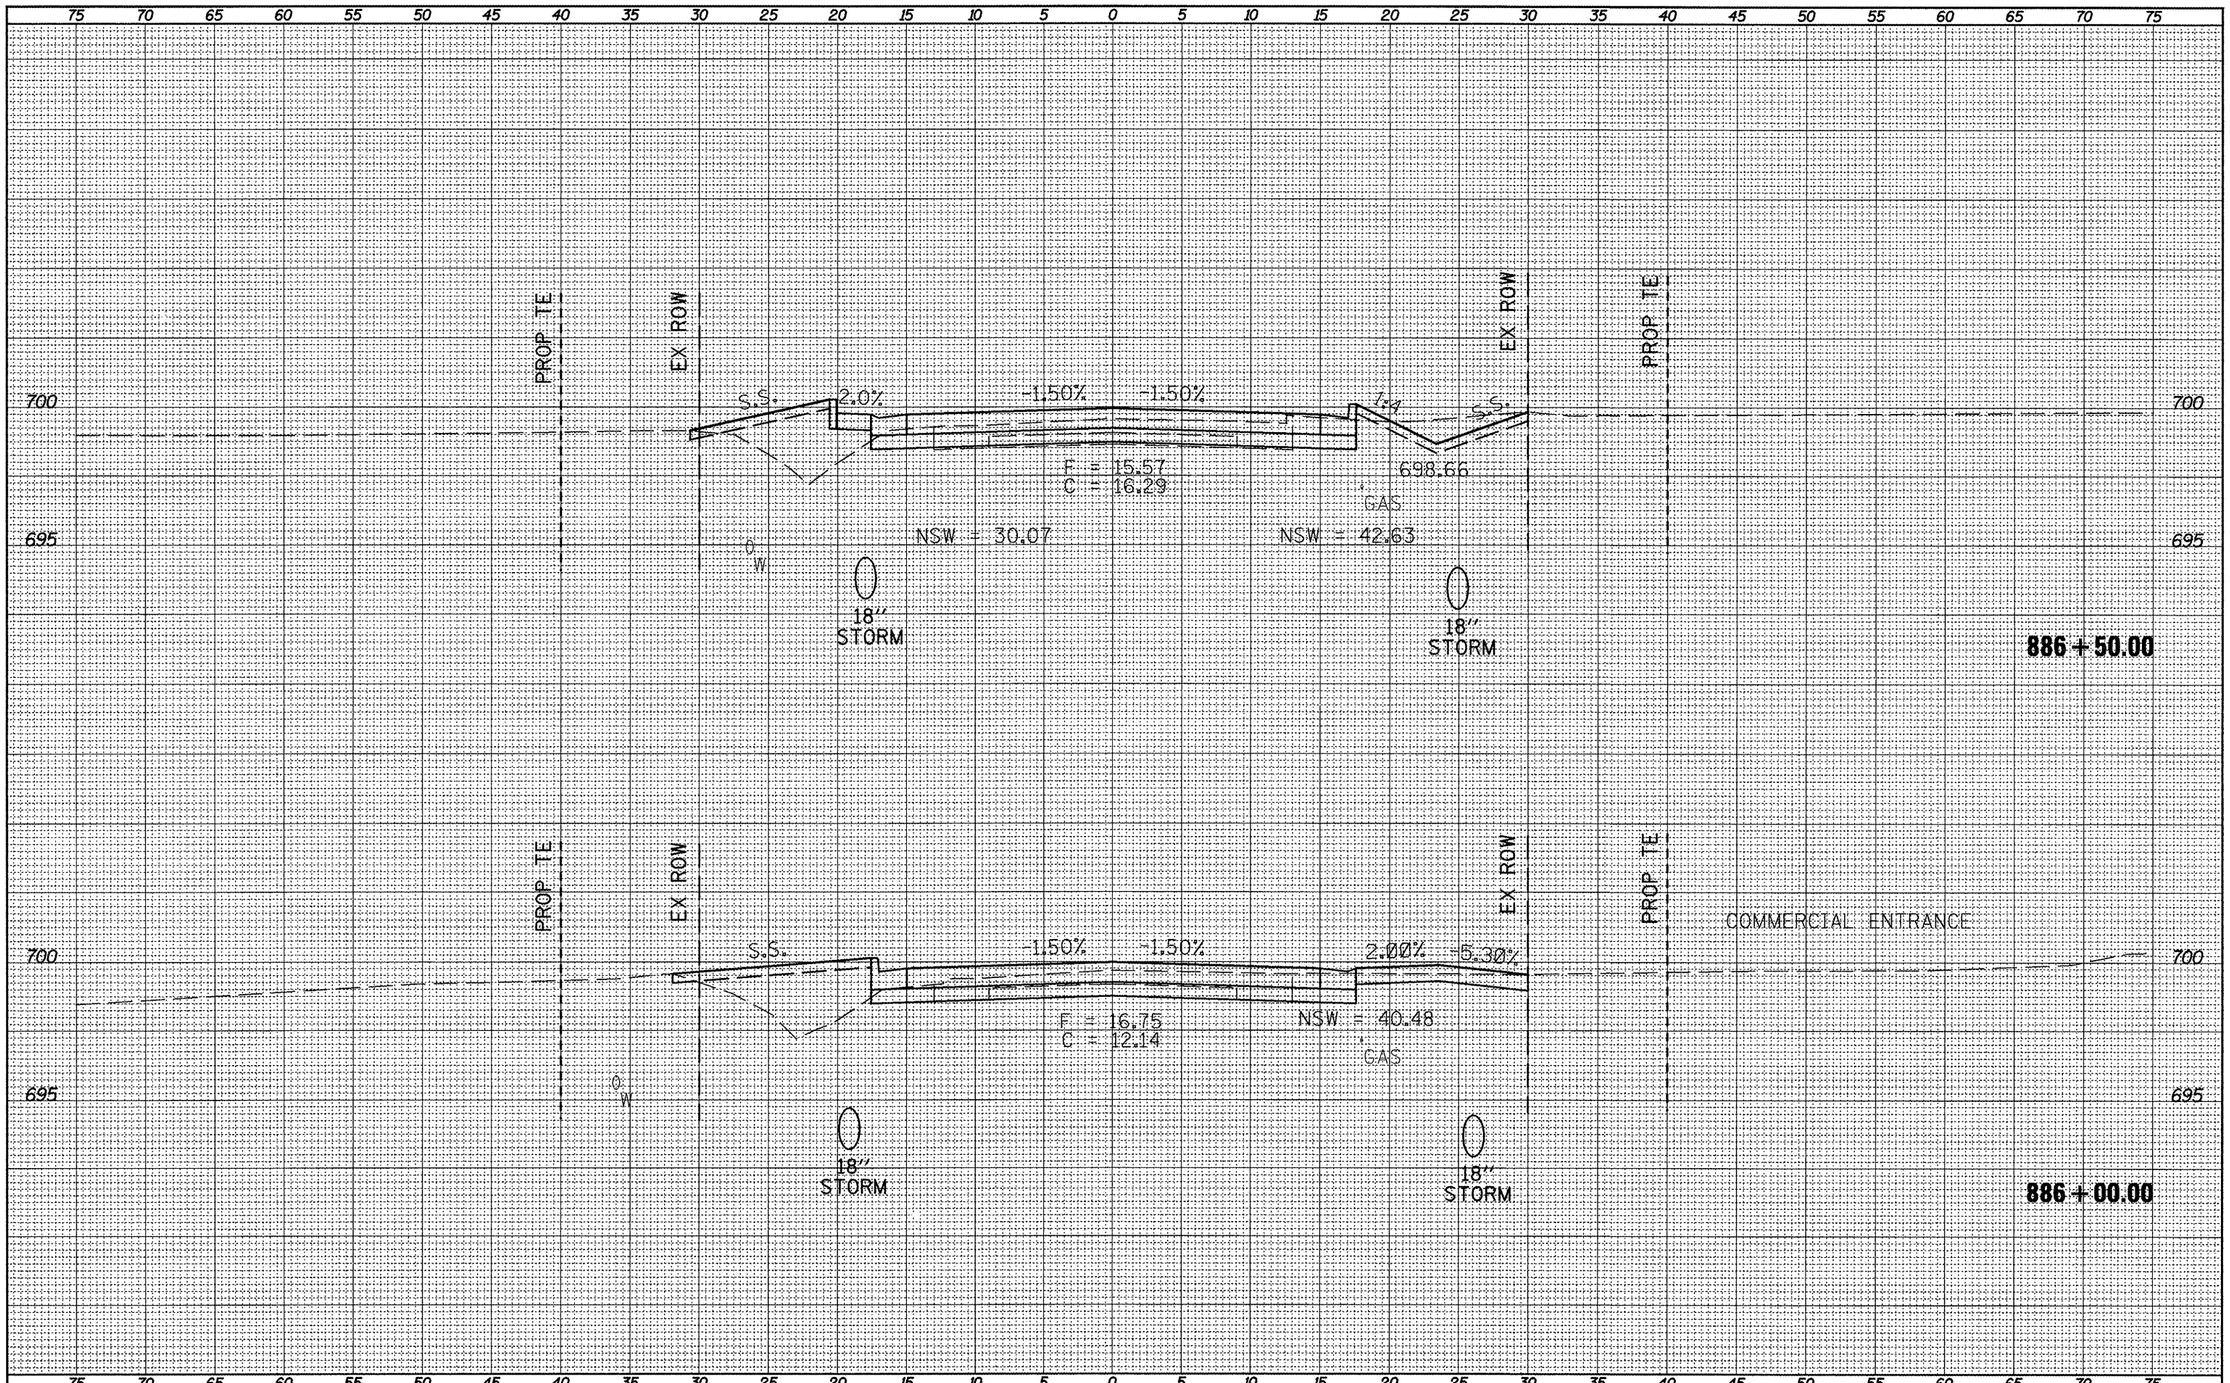

SURVEY | SURVEYED | PLOTTED | NOTE BOOK | PLOT DATE | AREAS | AREAS CHECKED | NO.

FILE NAME = xsect_sht.dgn	USER NAME = horstkj	DESIGNED -	REVISED -
		DRAWN -	REVISED -
	PLOT SCALE = 10.0457 ' / in.	CHECKED -	REVISED -
	PLOT DATE = 3/21/2012	DATE -	REVISED -

STATE OF ILLINOIS
DEPARTMENT OF TRANSPORTATION

CROSS SECTIONS

SCALE: | SHEET NO. OF SHEETS | STA. 886+00.00 TO STA. 886+50.00

F.A.P. RTE.	SECTION	COUNTY	TOTAL SHEETS	SHEET NO.
317	16W-1,RS-3	FULTON	347	219
		CONTRACT NO. 88795		
	ILLINOIS FED. AID PROJECT			

75 70 65 60 55 50 45 40 35 30 25 20 15 10 5 0 5 10 15 20 25 30 35 40 45 50 55 60 65 70 75

700

695

-1.50%

2.00%

-3.02%

EX ROW

PROP TE

COMMERCIAL ENTRANCE

700

NSW = 43.70

CAS

695

18"
STORM

886 + 82.60

SURVEY
SURVEYED
PLOTTED
TRACINGS
AREAS
AREAS CHECKED
NOTE BOOK
NO.

75 70 65 60 55 50 45 40 35 30 25 20 15 10 5 0 5 10 15 20 25 30 35 40 45 50 55 60 65 70 75

700

COMMERCIAL ENTRANCE

PROP TE

EX ROW

-6.00%

2.00%

-1.50%

700

NSW = 37.77

695

18"
STORM

695

886 + 73.40

SURVEY
SURVEYED
PLOTTED
TRACINGS
AREAS
AREAS CHECKED
NOTE BOOK
NO.

75 70 65 60 55 50 45 40 35 30 25 20 15 10 5 0 5 10 15 20 25 30 35 40 45 50 55 60 65 70 75


FILE NAME = xsect_sht.dgn	USER NAME = horsth.j	DESIGNED -	REVISED -
		DRAWN -	REVISED -
	PLOT SCALE = 10.0457 ' / in.	CHECKED -	REVISED -
	PLOT DATE = 3/21/2012	DATE -	REVISED -

STATE OF ILLINOIS
DEPARTMENT OF TRANSPORTATION

CROSS SECTIONS

SCALE: | SHEET NO. OF SHEETS | STA. 886+73.40 TO STA. 886+82.60

F.A.P. RTE.	SECTION	COUNTY	TOTAL SHEETS	SHEET NO.
317	16W-1,RS-3	FULTON	347	220
		CONTRACT NO. 88795		
		ILLINOIS FED. AID PROJECT		

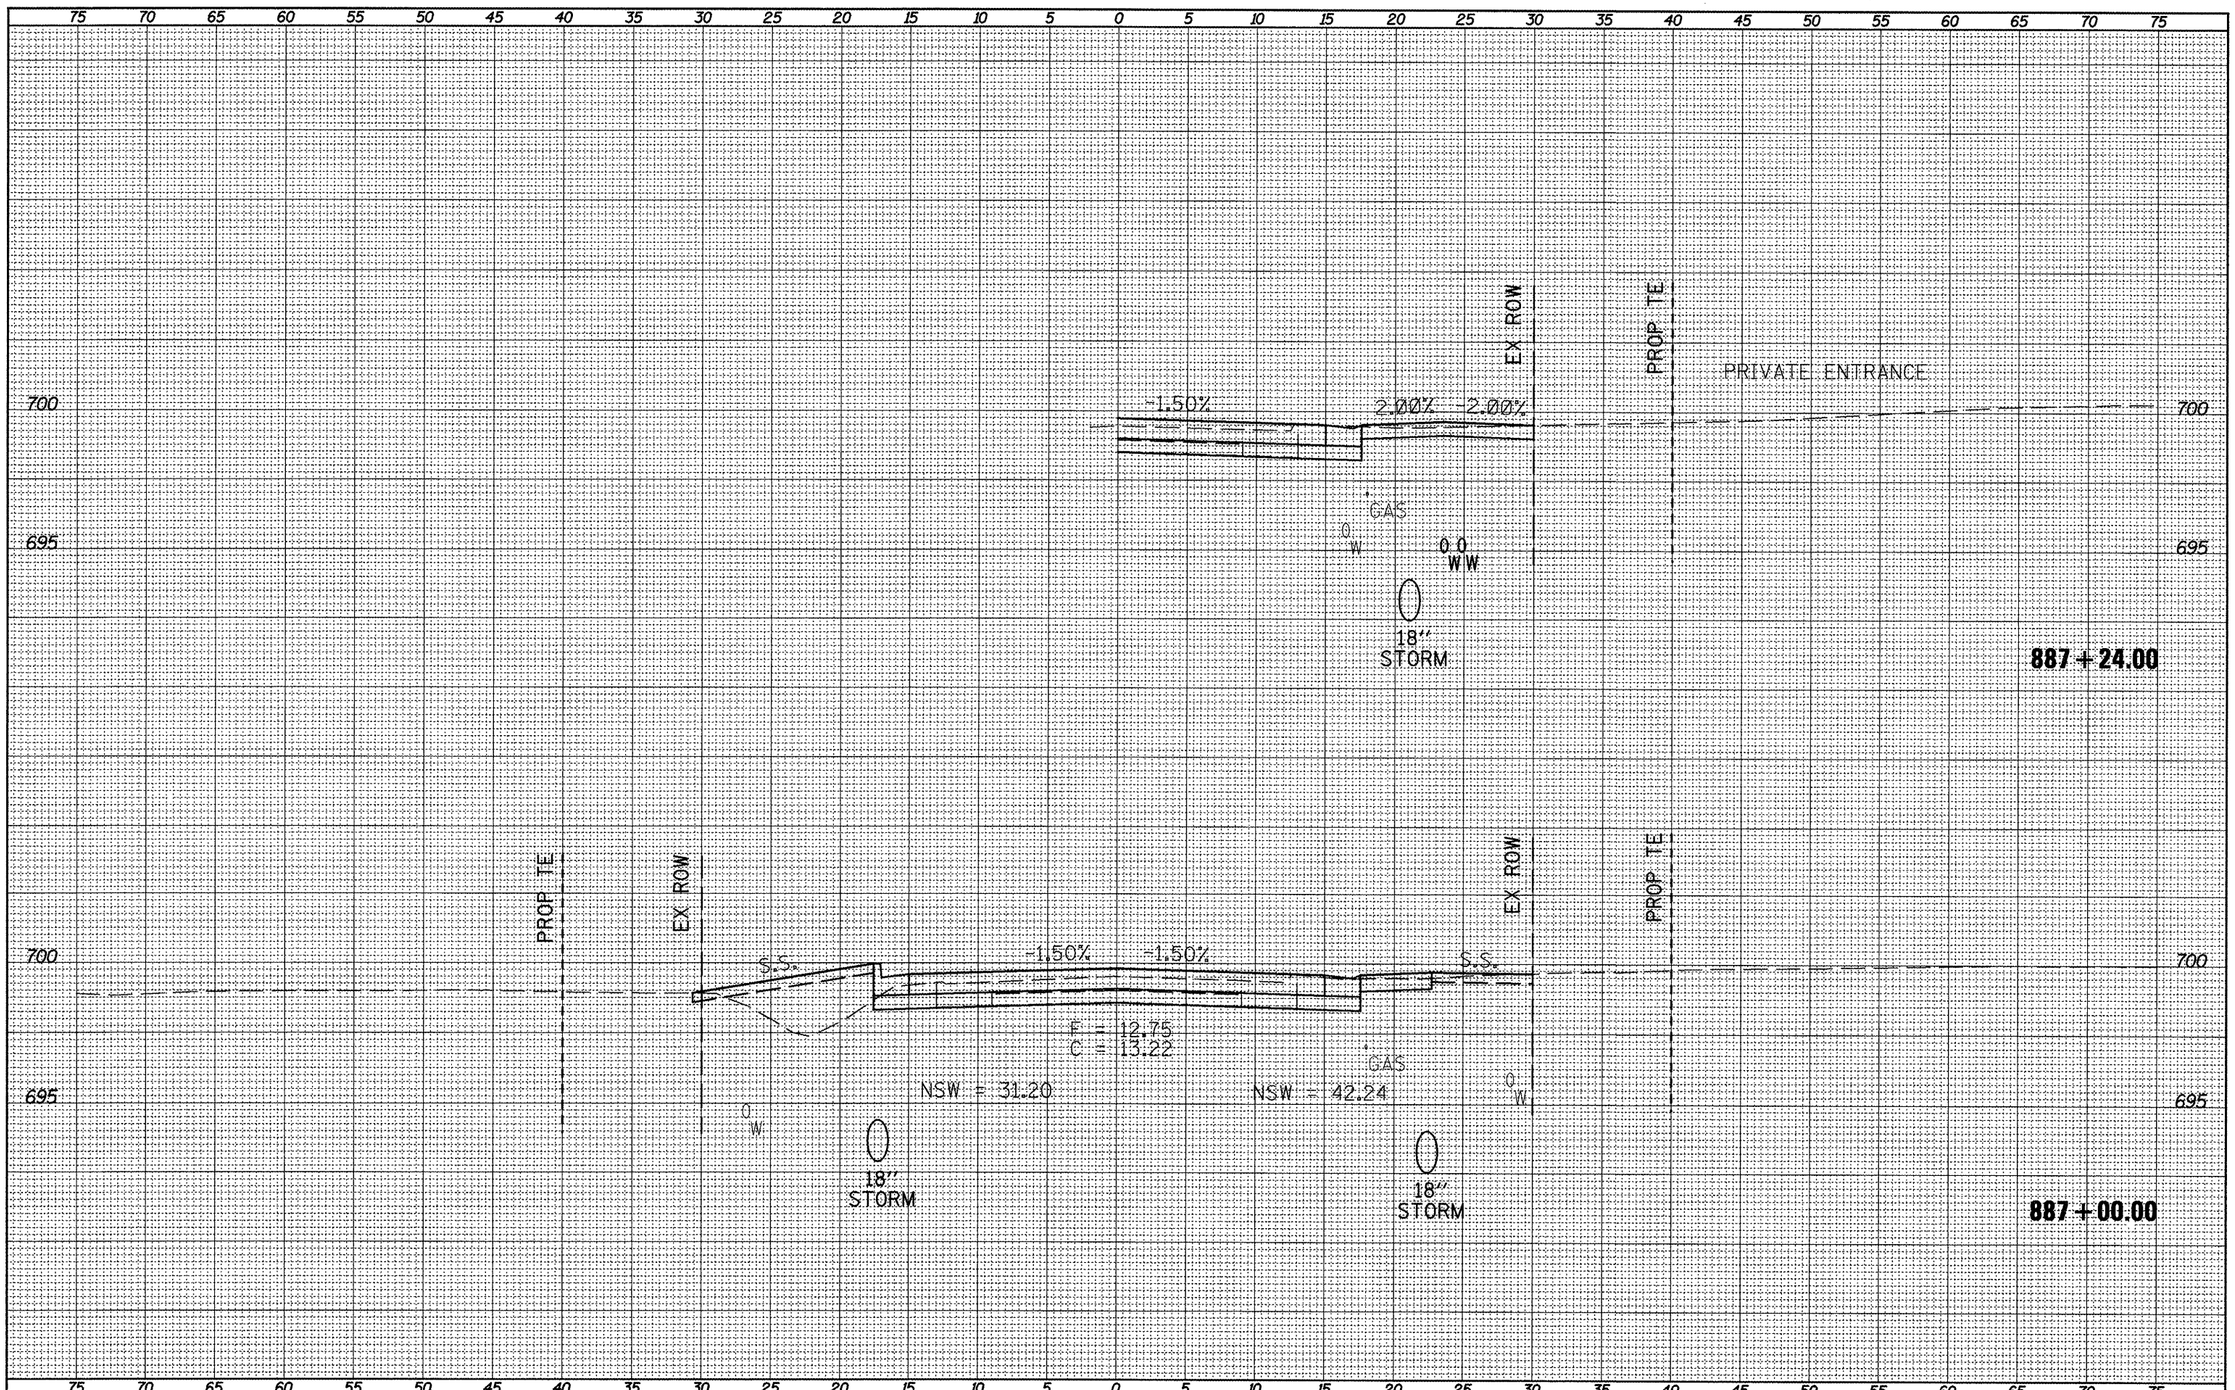

SURVEY NOTE BOOK NO.
PLOTTED
PLOTTED
TEMPLATE
AREAS
AREAS CHECKED


FILE NAME = xsect_sht.dgn	USER NAME = horstkj	DESIGNED -	REVISED -
		DRAWN -	REVISED -
	PLOT SCALE = 10.0457 ' / in.	CHECKED -	REVISED -
	PLOT DATE = 3/21/2012	DATE -	REVISED -

STATE OF ILLINOIS
DEPARTMENT OF TRANSPORTATION

CROSS SECTIONS

SCALE: | SHEET NO. OF SHEETS | STA. 887+00.00 TO STA. 887+24.00


F.A.P. RTE.	SECTION	COUNTY	TOTAL SHEETS	SHEET NO.
317	16W-1,RS-3	FULTON	341	221
		CONTRACT NO. 88795		
		ILLINOIS FED. AID PROJECT		

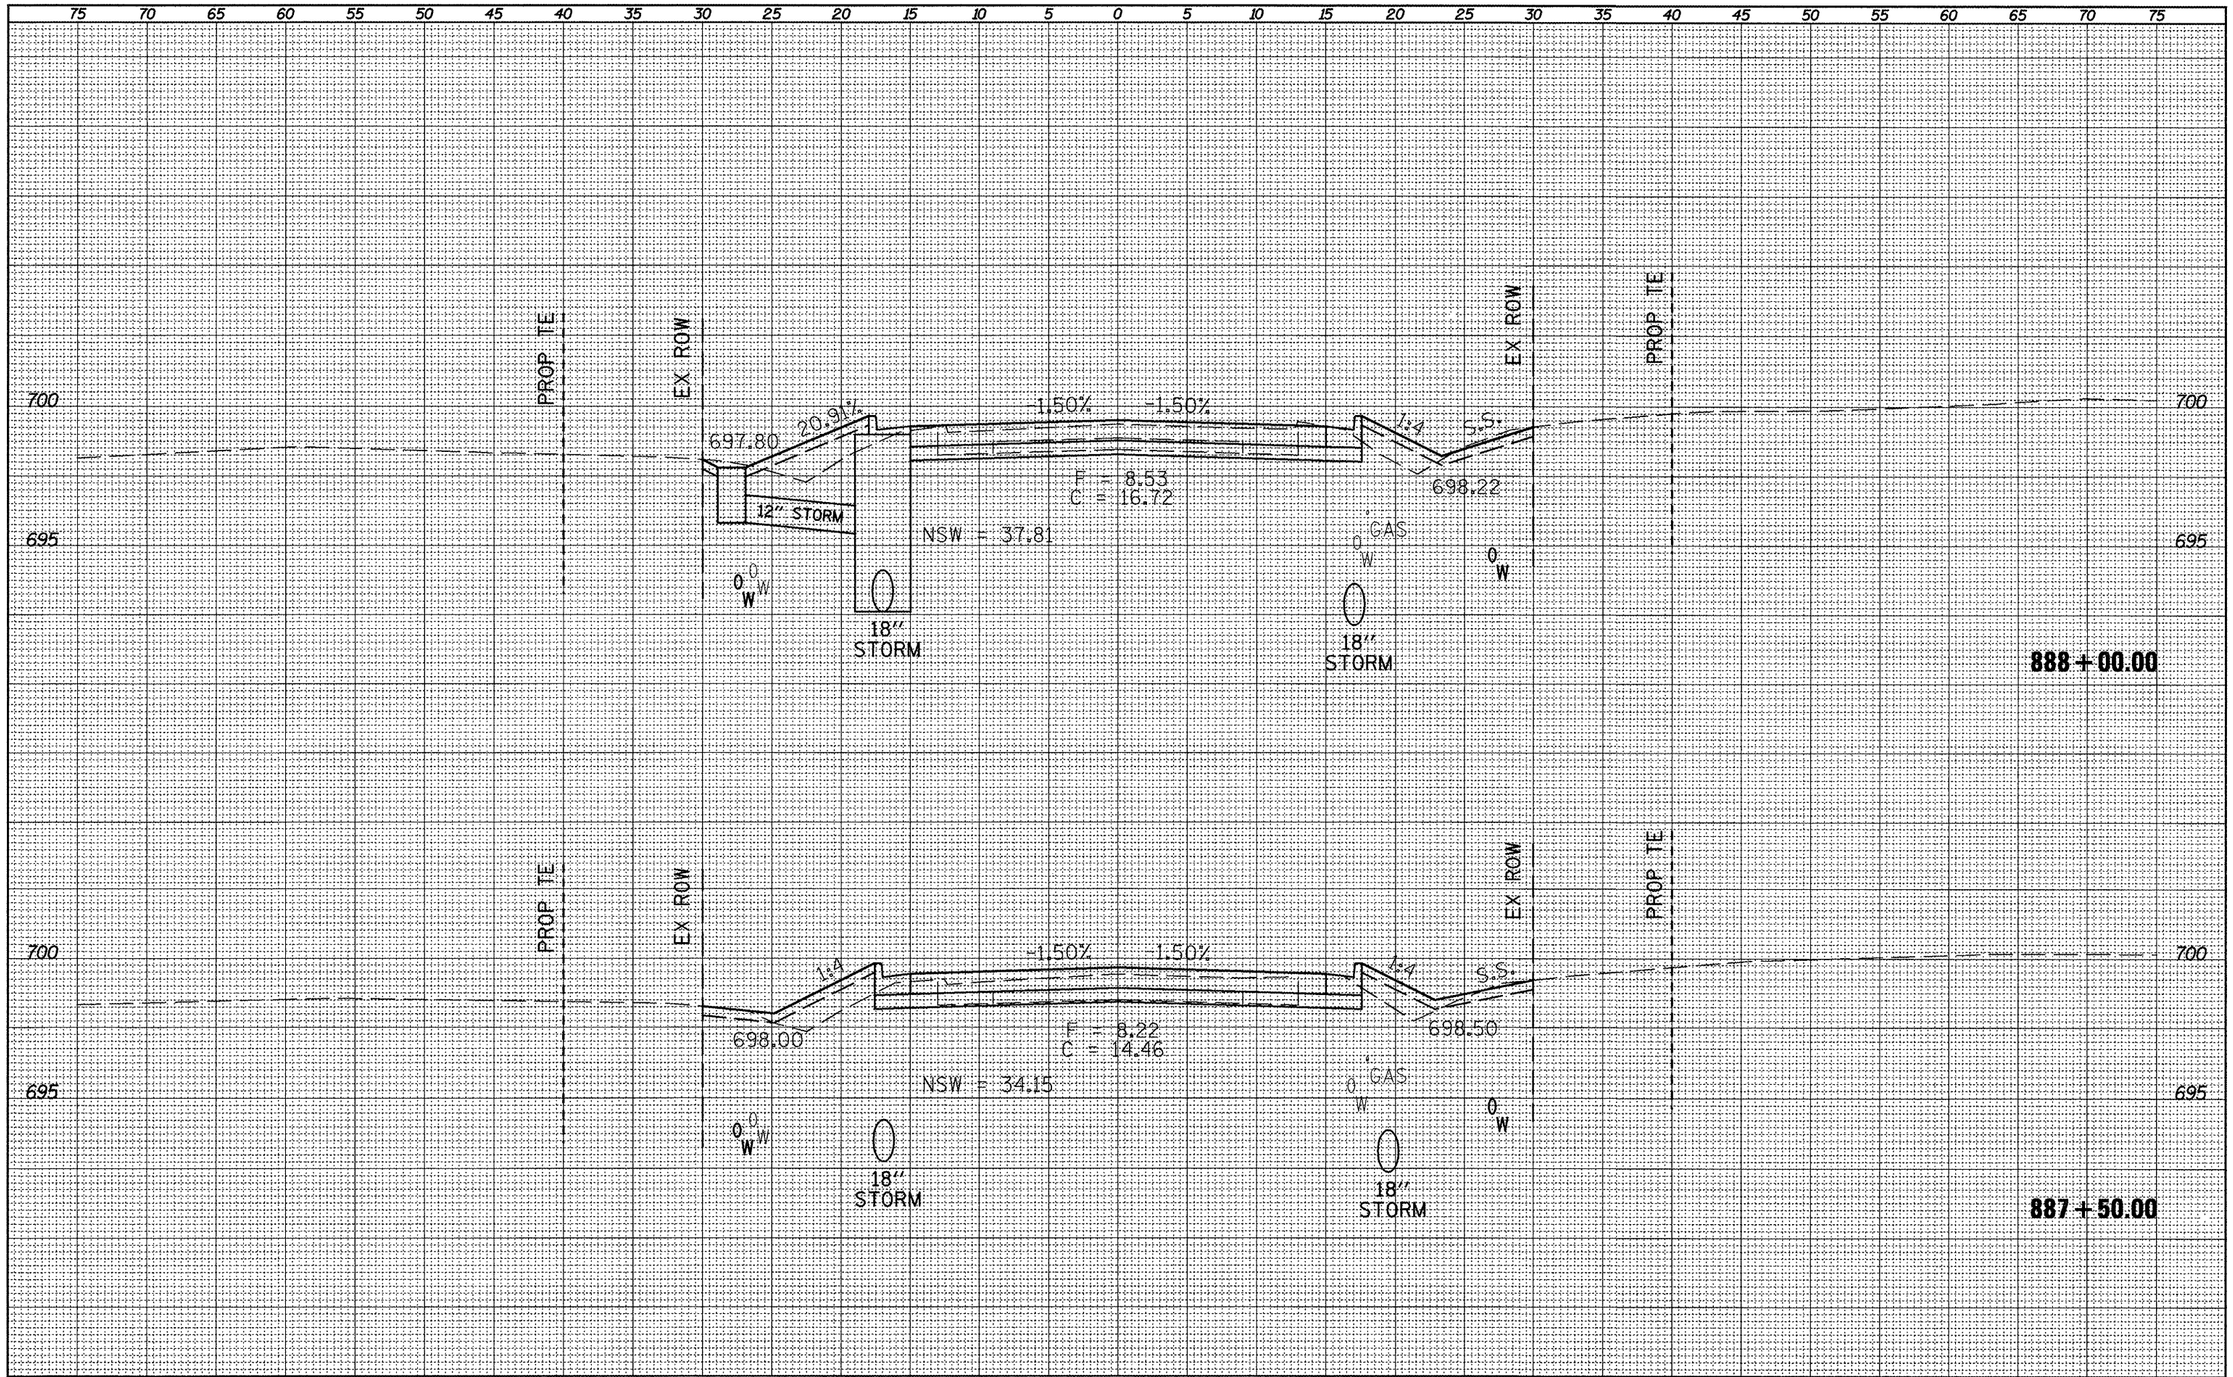

SURVEY NOTE BOOK NO. | SHEETED PLOTTED TEMPLATE AREAS AREAS CHECKED

FILE NAME = xsect_sht.dgn	USER NAME = horstkj	DESIGNED -	REVISED -	STATE OF ILLINOIS DEPARTMENT OF TRANSPORTATION	CROSS SECTIONS
		DRAWN -	REVISED -		
	PLOT SCALE = 10.0457 ' / in.	CHECKED -	REVISED -		SCALE: SHEET NO. OF SHEETS STA. 887+50.00 TO STA. 888+00.00
	PLOT DATE = 3/21/2012	DATE -	REVISED -		

F.A.P. RTE.	SECTION	COUNTY	TOTAL SHEETS	SHEET NO.
317	16W-1,RS-3	FULTON	347	222
		CONTRACT NO. 88795		
		ILLINOIS FED. AID PROJECT		

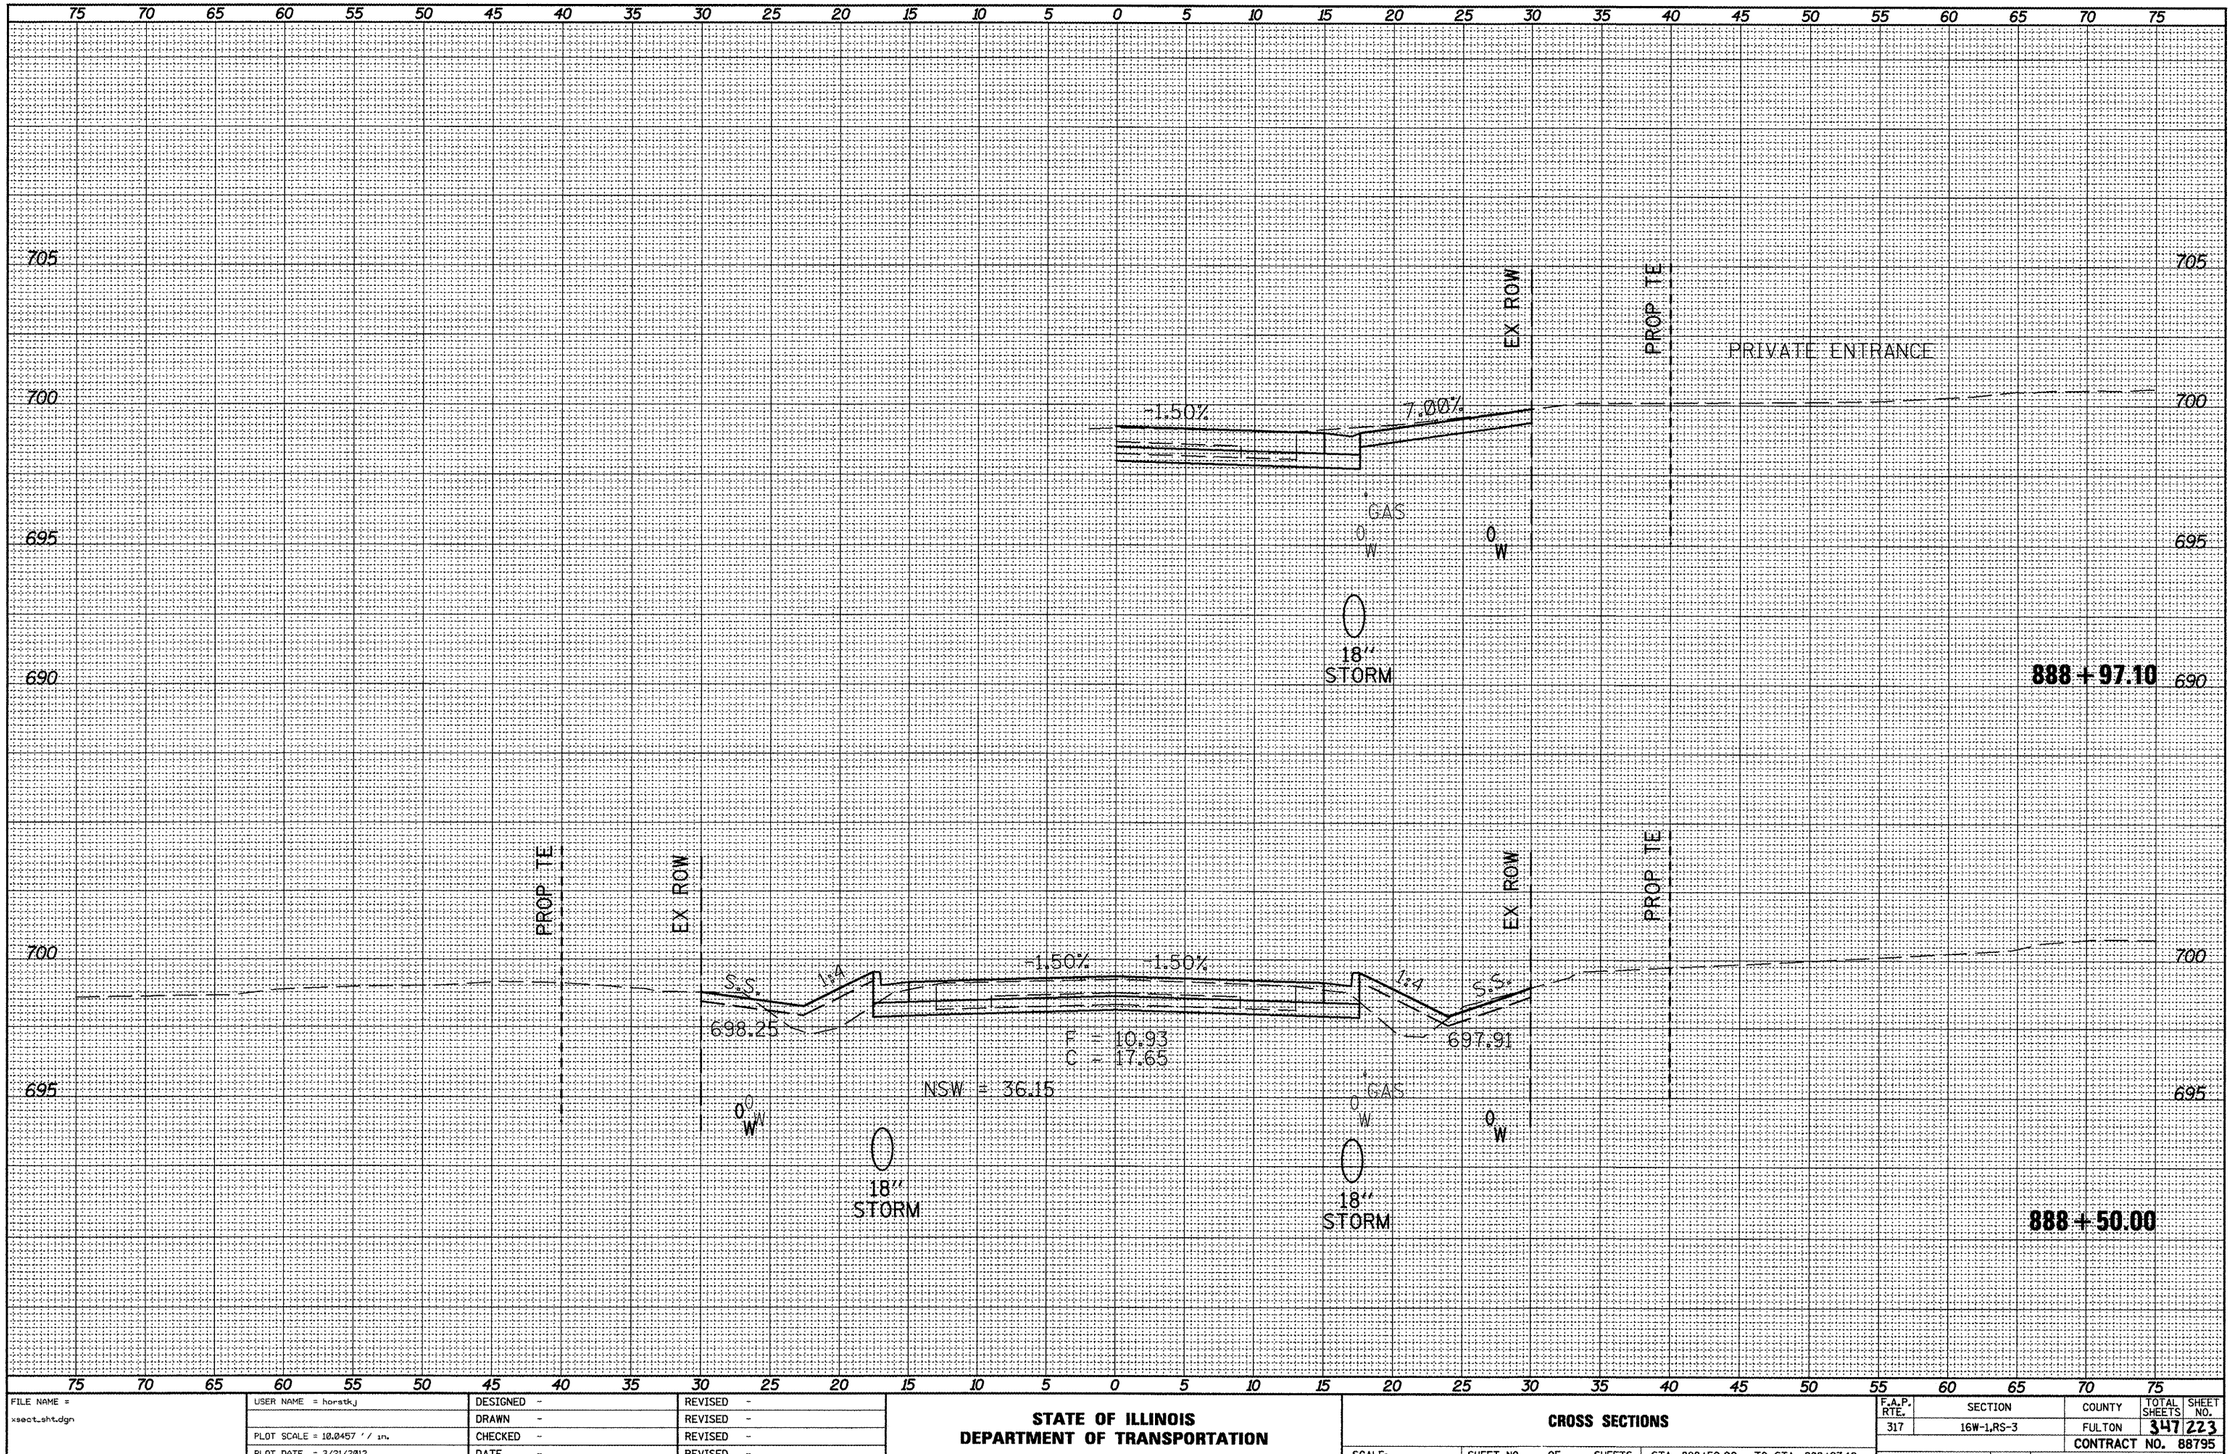

SURVEY | PLOTTED
NOTE BOOK | TEMPLATE
NO. | AREAS
AREAS CHECKED


FILE NAME = xsect_sht.dgn	USER NAME = horsthj	DESIGNED -	REVISED -
		DRAWN -	REVISED -
	PLOT SCALE = 10.0457 ' / in.	CHECKED -	REVISED -
	PLOT DATE = 3/21/2012	DATE -	REVISED -

STATE OF ILLINOIS
DEPARTMENT OF TRANSPORTATION

CROSS SECTIONS

SCALE: | SHEET NO. OF SHEETS | STA. 888+50.00 | TO STA. 888+97.10

F.A.P. RTE.	SECTION	COUNTY	TOTAL SHEETS	SHEET NO.
317	16W-1,RS-3	FULTON	347	223
		CONTRACT NO. 88795		
		ILLINOIS FED. AID PROJECT		

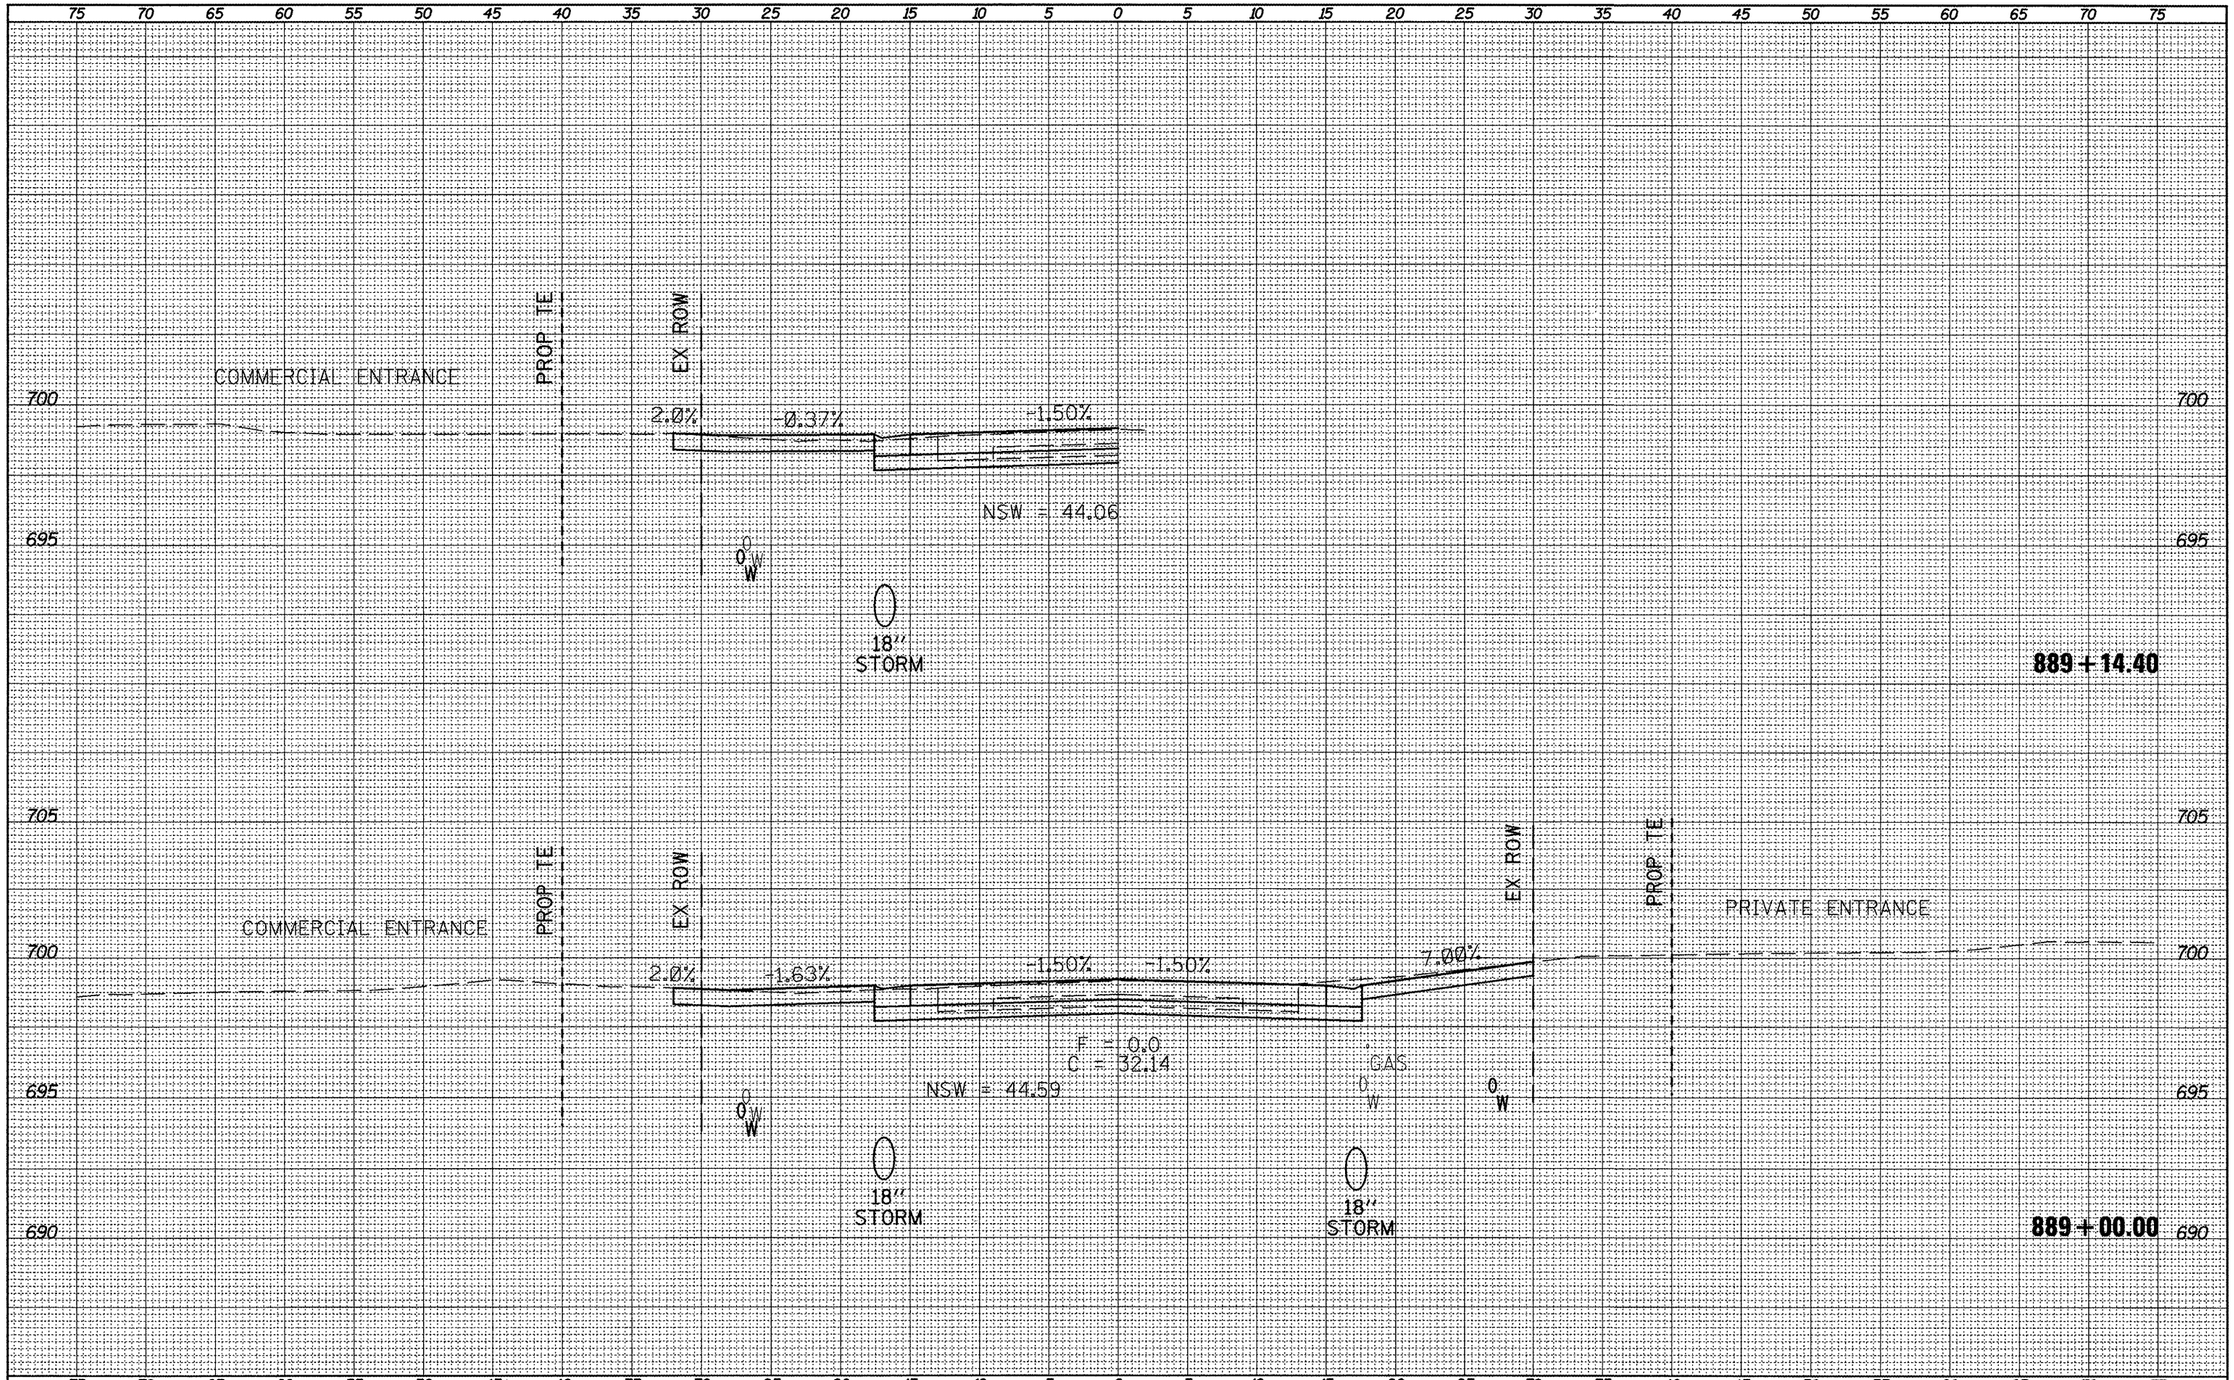

SURVEY	SURVEYED
	PLOTTED
NOTE BOOK	TEMPLATE
	AREAS
NO.	AREAS CHECKED

FILE NAME = xsect_sht.dgn	USER NAME = horstkj	DESIGNED -	REVISED -
		DRAWN -	REVISED -
	PLOT SCALE = 10.0457 ' / in.	CHECKED -	REVISED -
	PLOT DATE = 3/21/2012	DATE -	REVISED -

STATE OF ILLINOIS
DEPARTMENT OF TRANSPORTATION


CROSS SECTIONS

SCALE: | SHEET NO. OF SHEETS | STA. 889+00.00 TO STA. 889+14.40

F.A.P. RTE.	SECTION	COUNTY	TOTAL SHEETS	SHEET NO.
317	16W-1,RS-3	FULTON	347	224

CONTRACT NO. 88795

ILLINOIS | FED. AID PROJECT

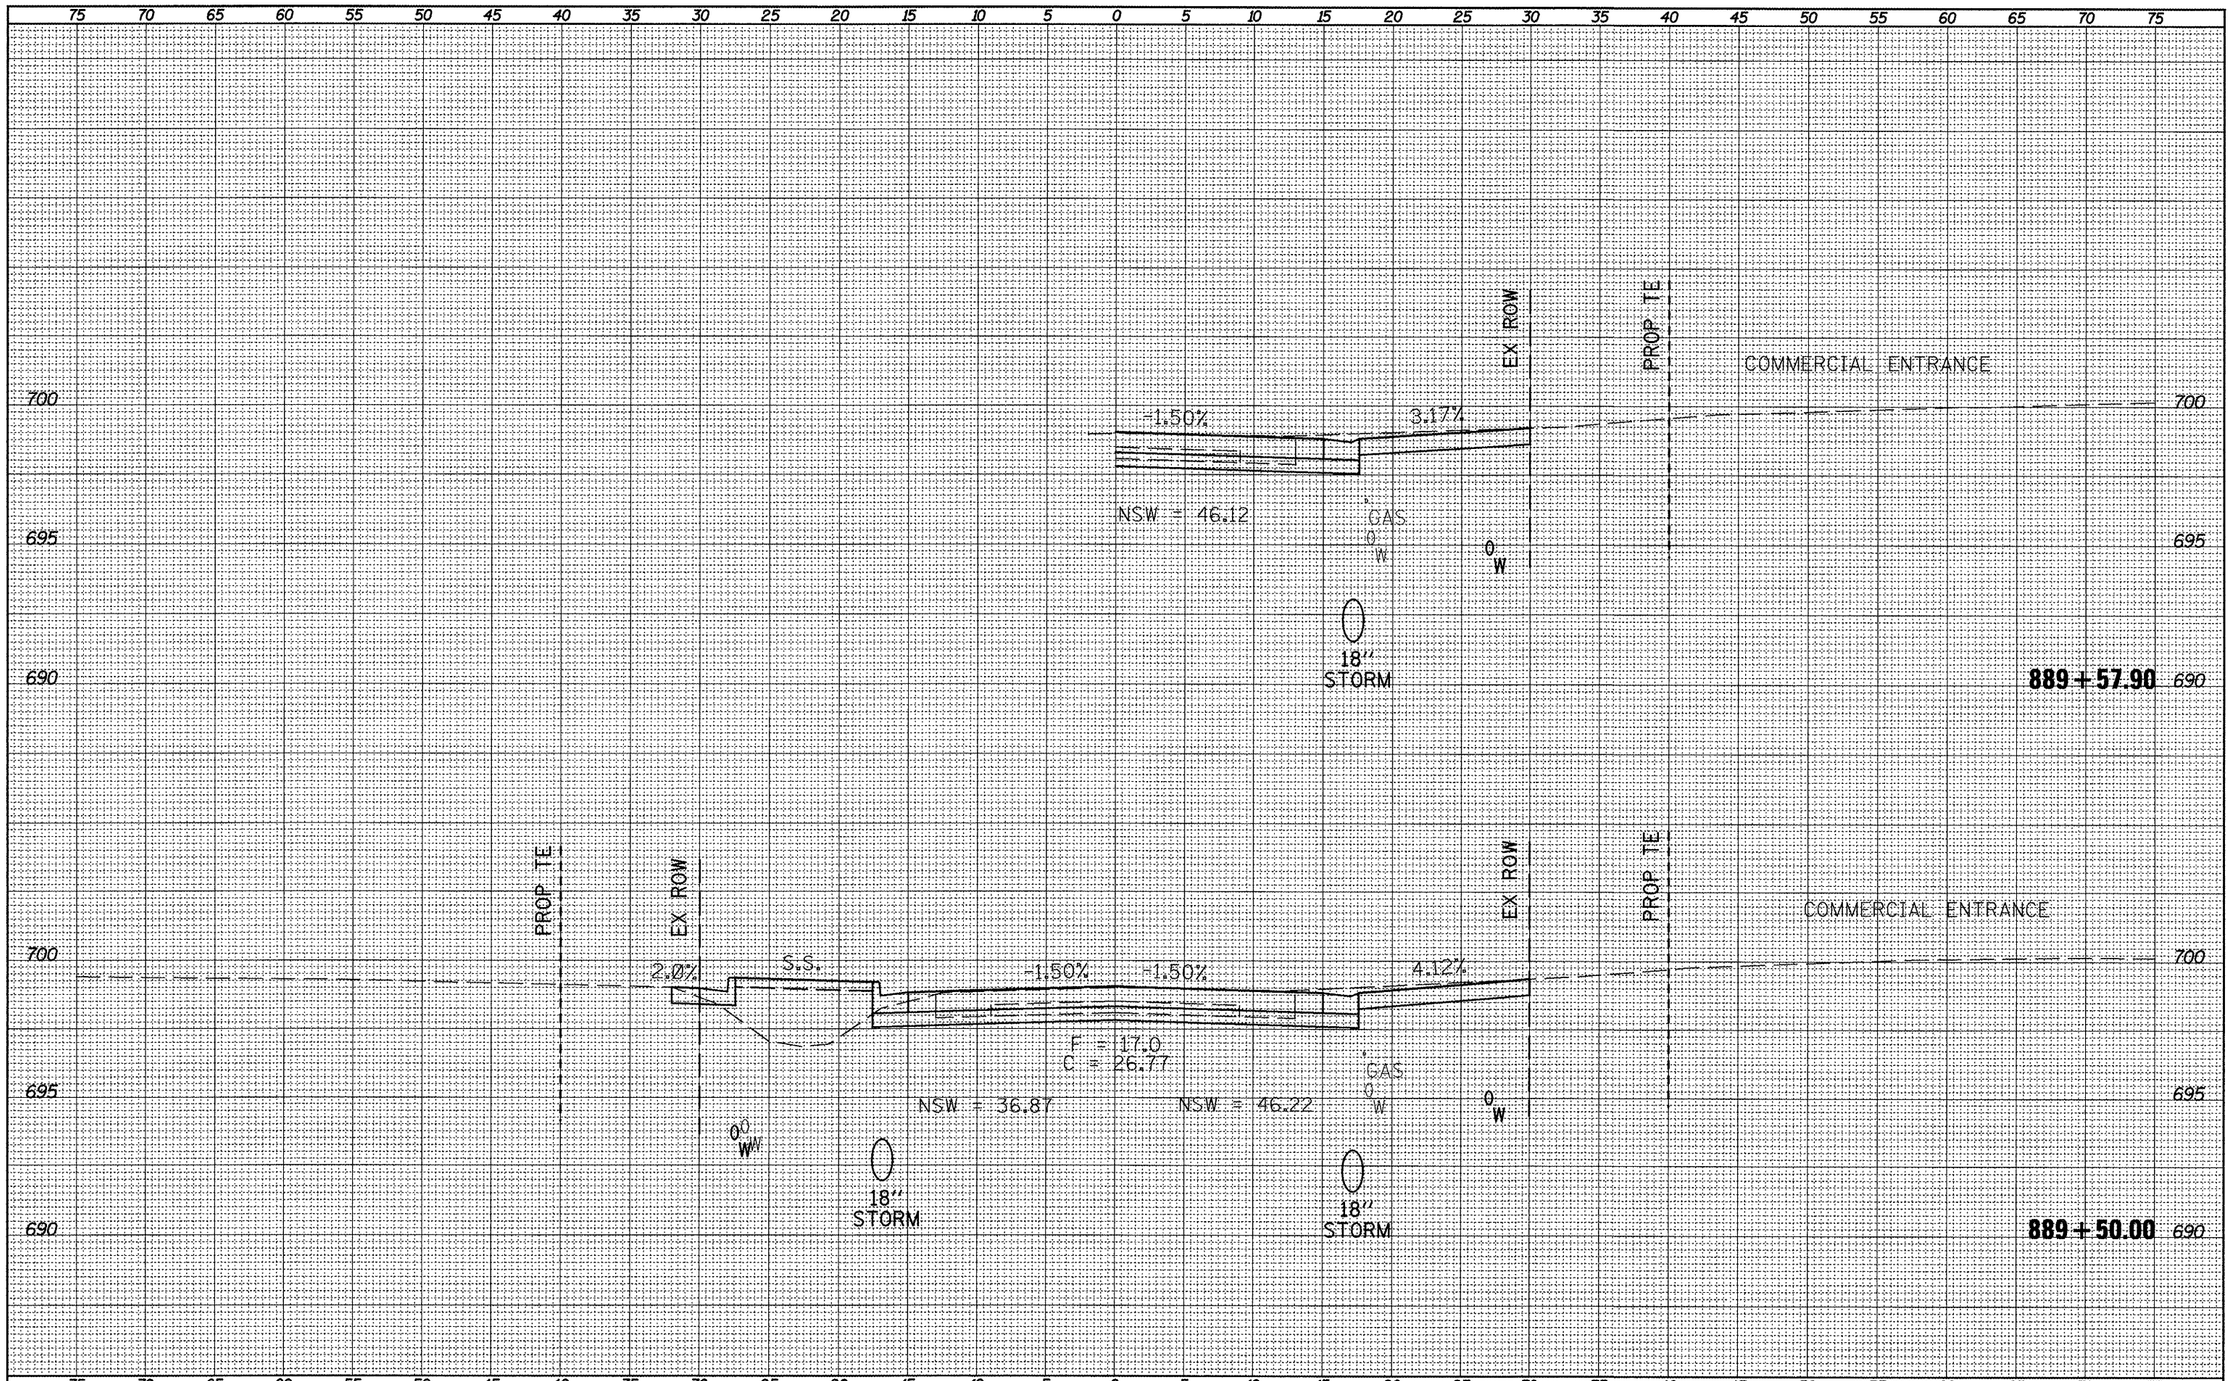

SURVEY
NOTE BOOK
NO.
SURVEYED
PLOTTED
CHECKED
AREAS
AREAS CHECKED

FILE NAME = xsect_sht.dgn	USER NAME = horstkj	DESIGNED -	REVISED -
		DRAWN -	REVISED -
	PLOT SCALE = 10.0457 ' / in.	CHECKED -	REVISED -
	PLOT DATE = 3/21/2012	DATE -	REVISED -

STATE OF ILLINOIS
DEPARTMENT OF TRANSPORTATION

CROSS SECTIONS

SCALE: | SHEET NO. OF SHEETS | STA. 889+50.00 TO STA. 889+57.90

F.A.P. RTE.	SECTION	COUNTY	TOTAL SHEETS	SHEET NO.
317	16W-1,RS-3	FULTON	347	225
		CONTRACT NO. 88795		
	ILLINOIS FED. AID PROJECT			

75 70 65 60 55 50 45 40 35 30 25 20 15 10 5 0 5 10 15 20 25 30 35 40 45 50 55 60 65 70 75

700
695
690

COMMERCIAL ENTRANCE

PROP TE

EX ROW

2.98%

-1.50%

NSW = 45.55

0 W

18"
STORM

890+32.10

PROP TE

EX ROW

2.0%

S.S.

-1.50%

-1.50%

4.00%

3.30%

F = 14.55
C = 22.61

GAS

NSW = 39.13

NSW = 41.41

0 W

18"
STORM


890+00.00

SURVEY
NOTE BOOK
NO.

PLOTTED
TEMPLATE
AREAS
AREAS CHECKED

FILE NAME = xsect_sht.dgn	USER NAME = horstkj	DESIGNED -	REVISED -	STATE OF ILLINOIS DEPARTMENT OF TRANSPORTATION	CROSS SECTIONS
		DRAWN -	REVISED -		
	PLOT SCALE = 10.0457 ' / in.	CHECKED -	REVISED -		
	PLOT DATE = 3/21/2012	DATE -	REVISED -		SCALE: SHEET NO. OF SHEETS STA. 890+00.00 TO STA. 890+32.10

F.A.P. RTE.	SECTION	COUNTY	TOTAL SHEETS	SHEET NO.
317	16W-1,RS-3	FULTON	347	226
		CONTRACT NO. 88795		
		ILLINOIS	FED. AID PROJECT	

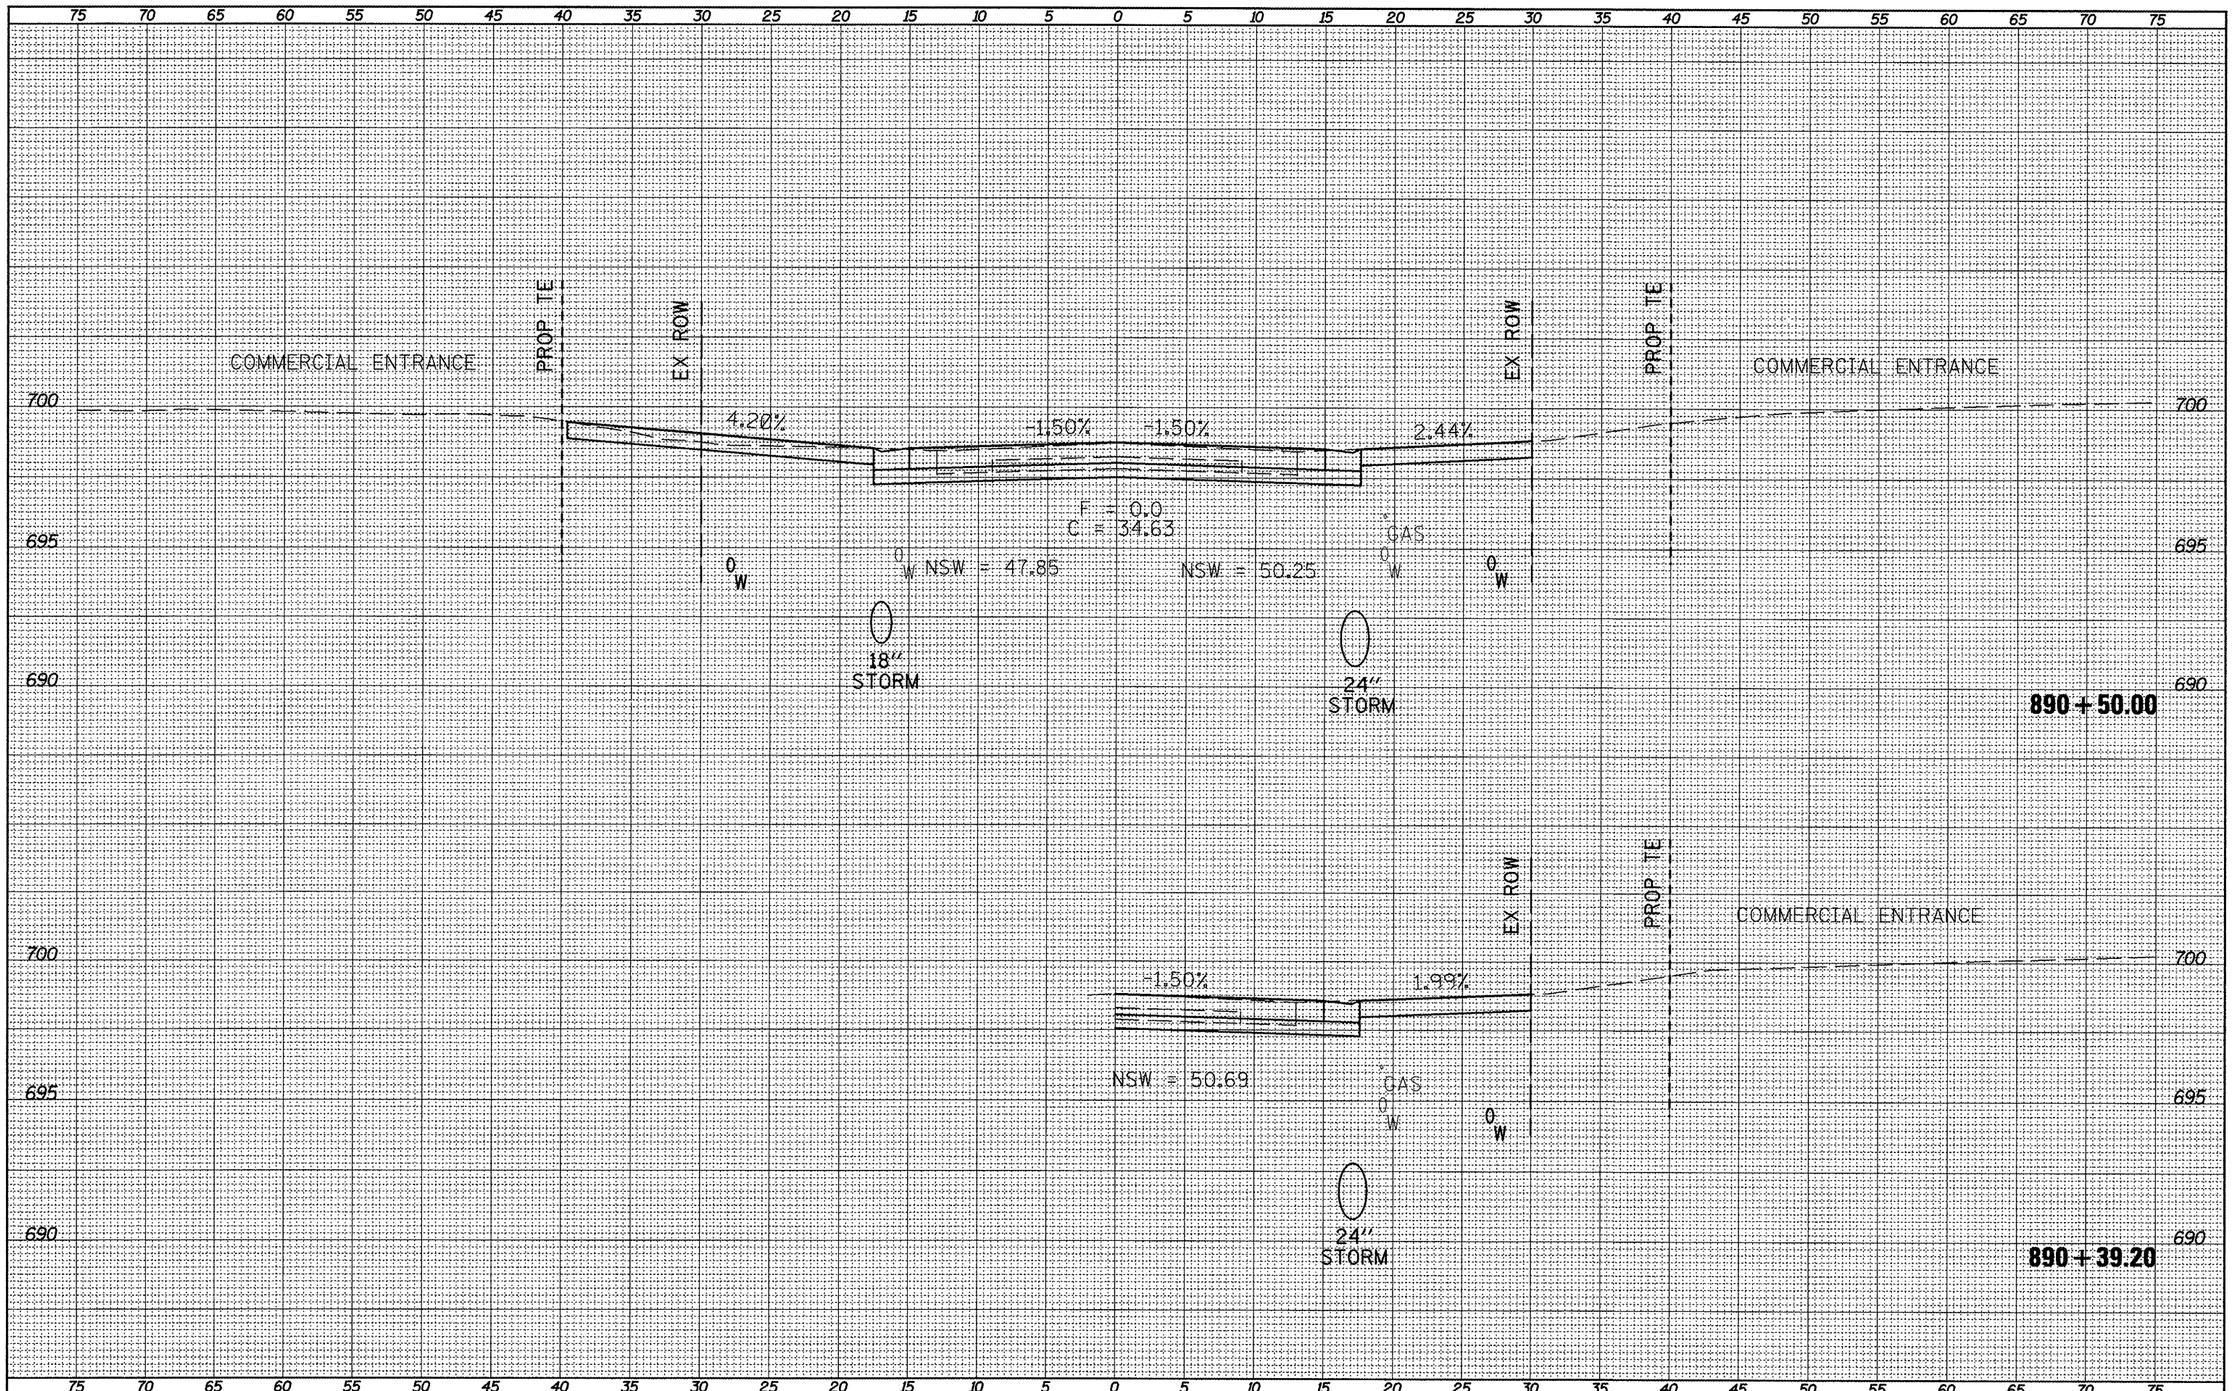

SURVEY NOTE BOOK | SURVEYED | PLOTTED | TRIANGULATE | AREAS | AREAS CHECKED | NO.

FILE NAME = xsect_sht.dgn	USER NAME = horstkj	DESIGNED -	REVISED -
		DRAWN -	REVISED -
	PLOT SCALE = 10.0457 ' / in.	CHECKED -	REVISED -
	PLOT DATE = 3/21/2012	DATE -	REVISED -

STATE OF ILLINOIS
DEPARTMENT OF TRANSPORTATION

CROSS SECTIONS

SCALE: | SHEET NO. OF SHEETS | STA. 890+39.20 TO STA. 890+50.00

F.A.P. RTE.	SECTION	COUNTY	TOTAL SHEETS	SHEET NO.
317	16W-1,RS-3	FULTON	347	227
		CONTRACT NO. 88795		
		ILLINOIS FED. AID PROJECT		

75 70 65 60 55 50 45 40 35 30 25 20 15 10 5 0 5 10 15 20 25 30 35 40 45 50 55 60 65 70 75

700
695
690

COMMERCIAL ENTRANCE

PROP TE

EX ROW

3.59%

-1.50%

-1.50%

F = 0.0
C = 34.25

S.S.

GAS

0 W

0 W

0 W

0 W

18" STORM

24" STORM

891 + 00.00

EX ROW

PROP TE

COMMERCIAL ENTRANCE

1.50%

6.00%

2.00%

7.03%

GAS

0 W

0 W

24" STORM

890 + 79.70

700
695
690

75 70 65 60 55 50 45 40 35 30 25 20 15 10 5 0 5 10 15 20 25 30 35 40 45 50 55 60 65 70 75

SURVEY
NOTE BOOK
NO.
PLOTTED
PLOTTED
TEMPLATE
AREAS
AREAS CHECKED

FILE NAME = xsect_sht.dgn	USER NAME = horstkj	DESIGNED -	REVISED -
		DRAWN -	REVISED -
	PLOT SCALE = 10.0457 ' / in.	CHECKED -	REVISED -
	PLOT DATE = 3/21/2012	DATE -	REVISED -


STATE OF ILLINOIS
DEPARTMENT OF TRANSPORTATION

CROSS SECTIONS

SCALE: | SHEET NO. OF SHEETS | STA. 890+79.70 TO STA. 891+00.00

F.A.P. RTE.	SECTION	COUNTY	TOTAL SHEETS	SHEET NO.
317	16W-1,RS-3	FULTON	347	228
		CONTRACT NO. 88795		
	ILLINOIS FED. AID PROJECT			

SURVEY	SURVEYED
	PLOTTED
NOTE BOOK	TEMPLATE
	AREAS
NO.	AREAS CHECKED

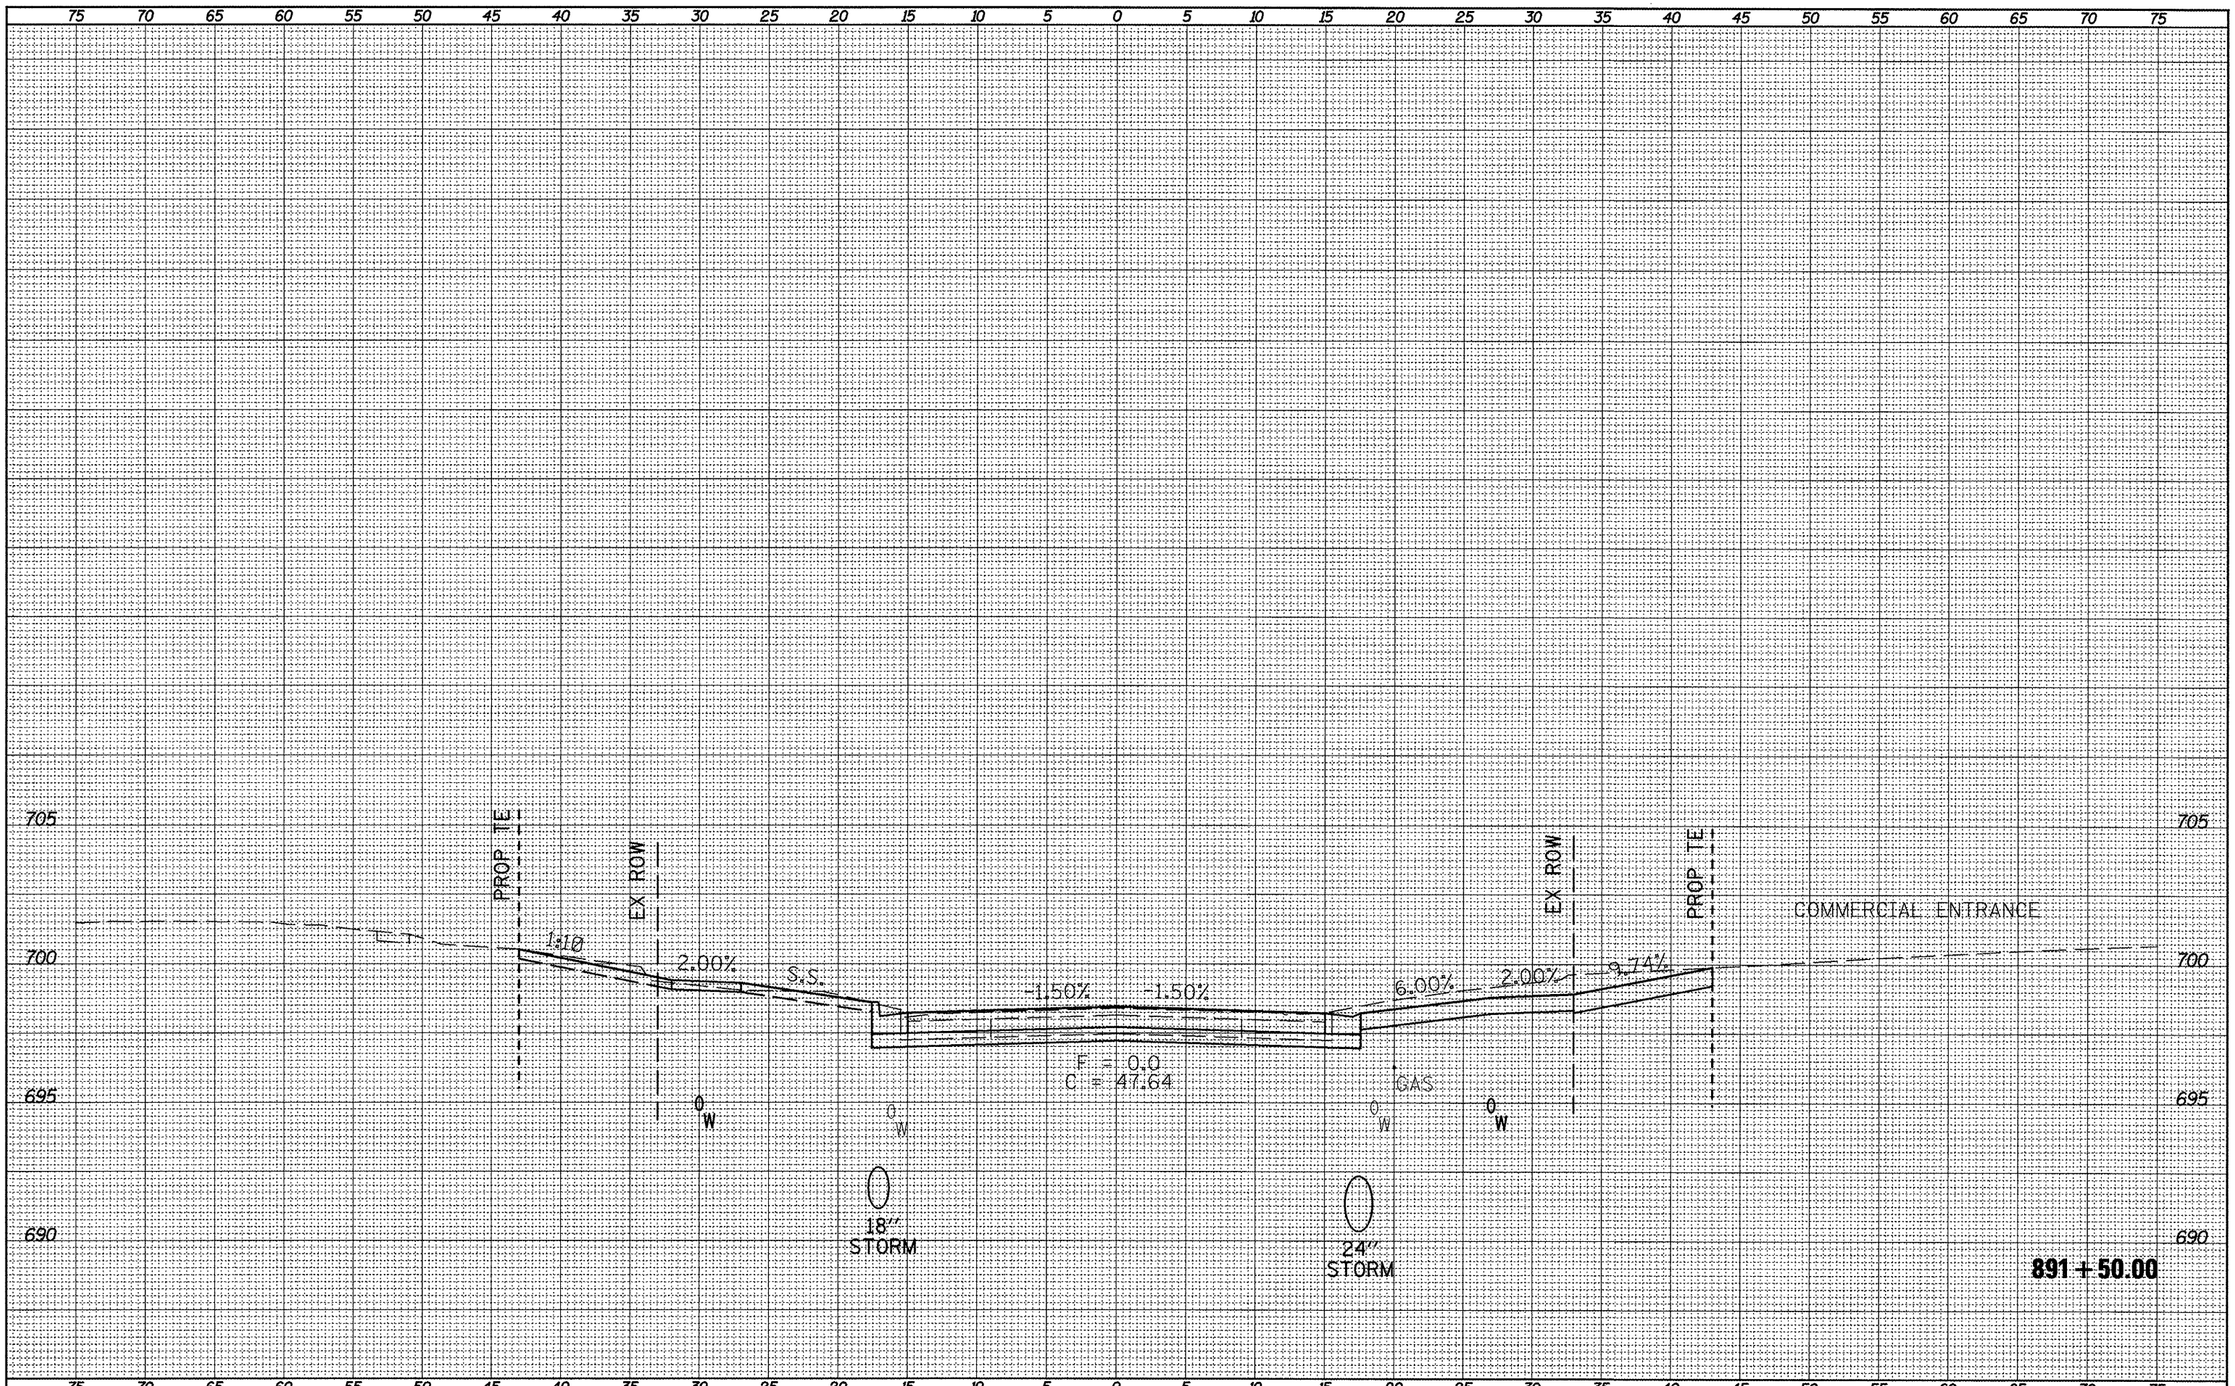


FILE NAME = xsect_sht.dgn	USER NAME = horsthj	DESIGNED -	REVISED -
		DRAWN -	REVISED -
	PLOT SCALE = 10.0457 ' / in.	CHECKED -	REVISED -
	PLOT DATE = 3/21/2012	DATE -	REVISED -

STATE OF ILLINOIS
DEPARTMENT OF TRANSPORTATION

CROSS SECTIONS

SCALE: | SHEET NO. OF SHEETS | STA. 891+50.00 | TO STA. 891+50.00

F.A.P. RTE.	SECTION	COUNTY	TOTAL SHEETS	SHEET NO.
317	16W-1,RS-3	FULTON	347	229
		CONTRACT NO. 88795		
	ILLINOIS	FED. AID PROJECT		

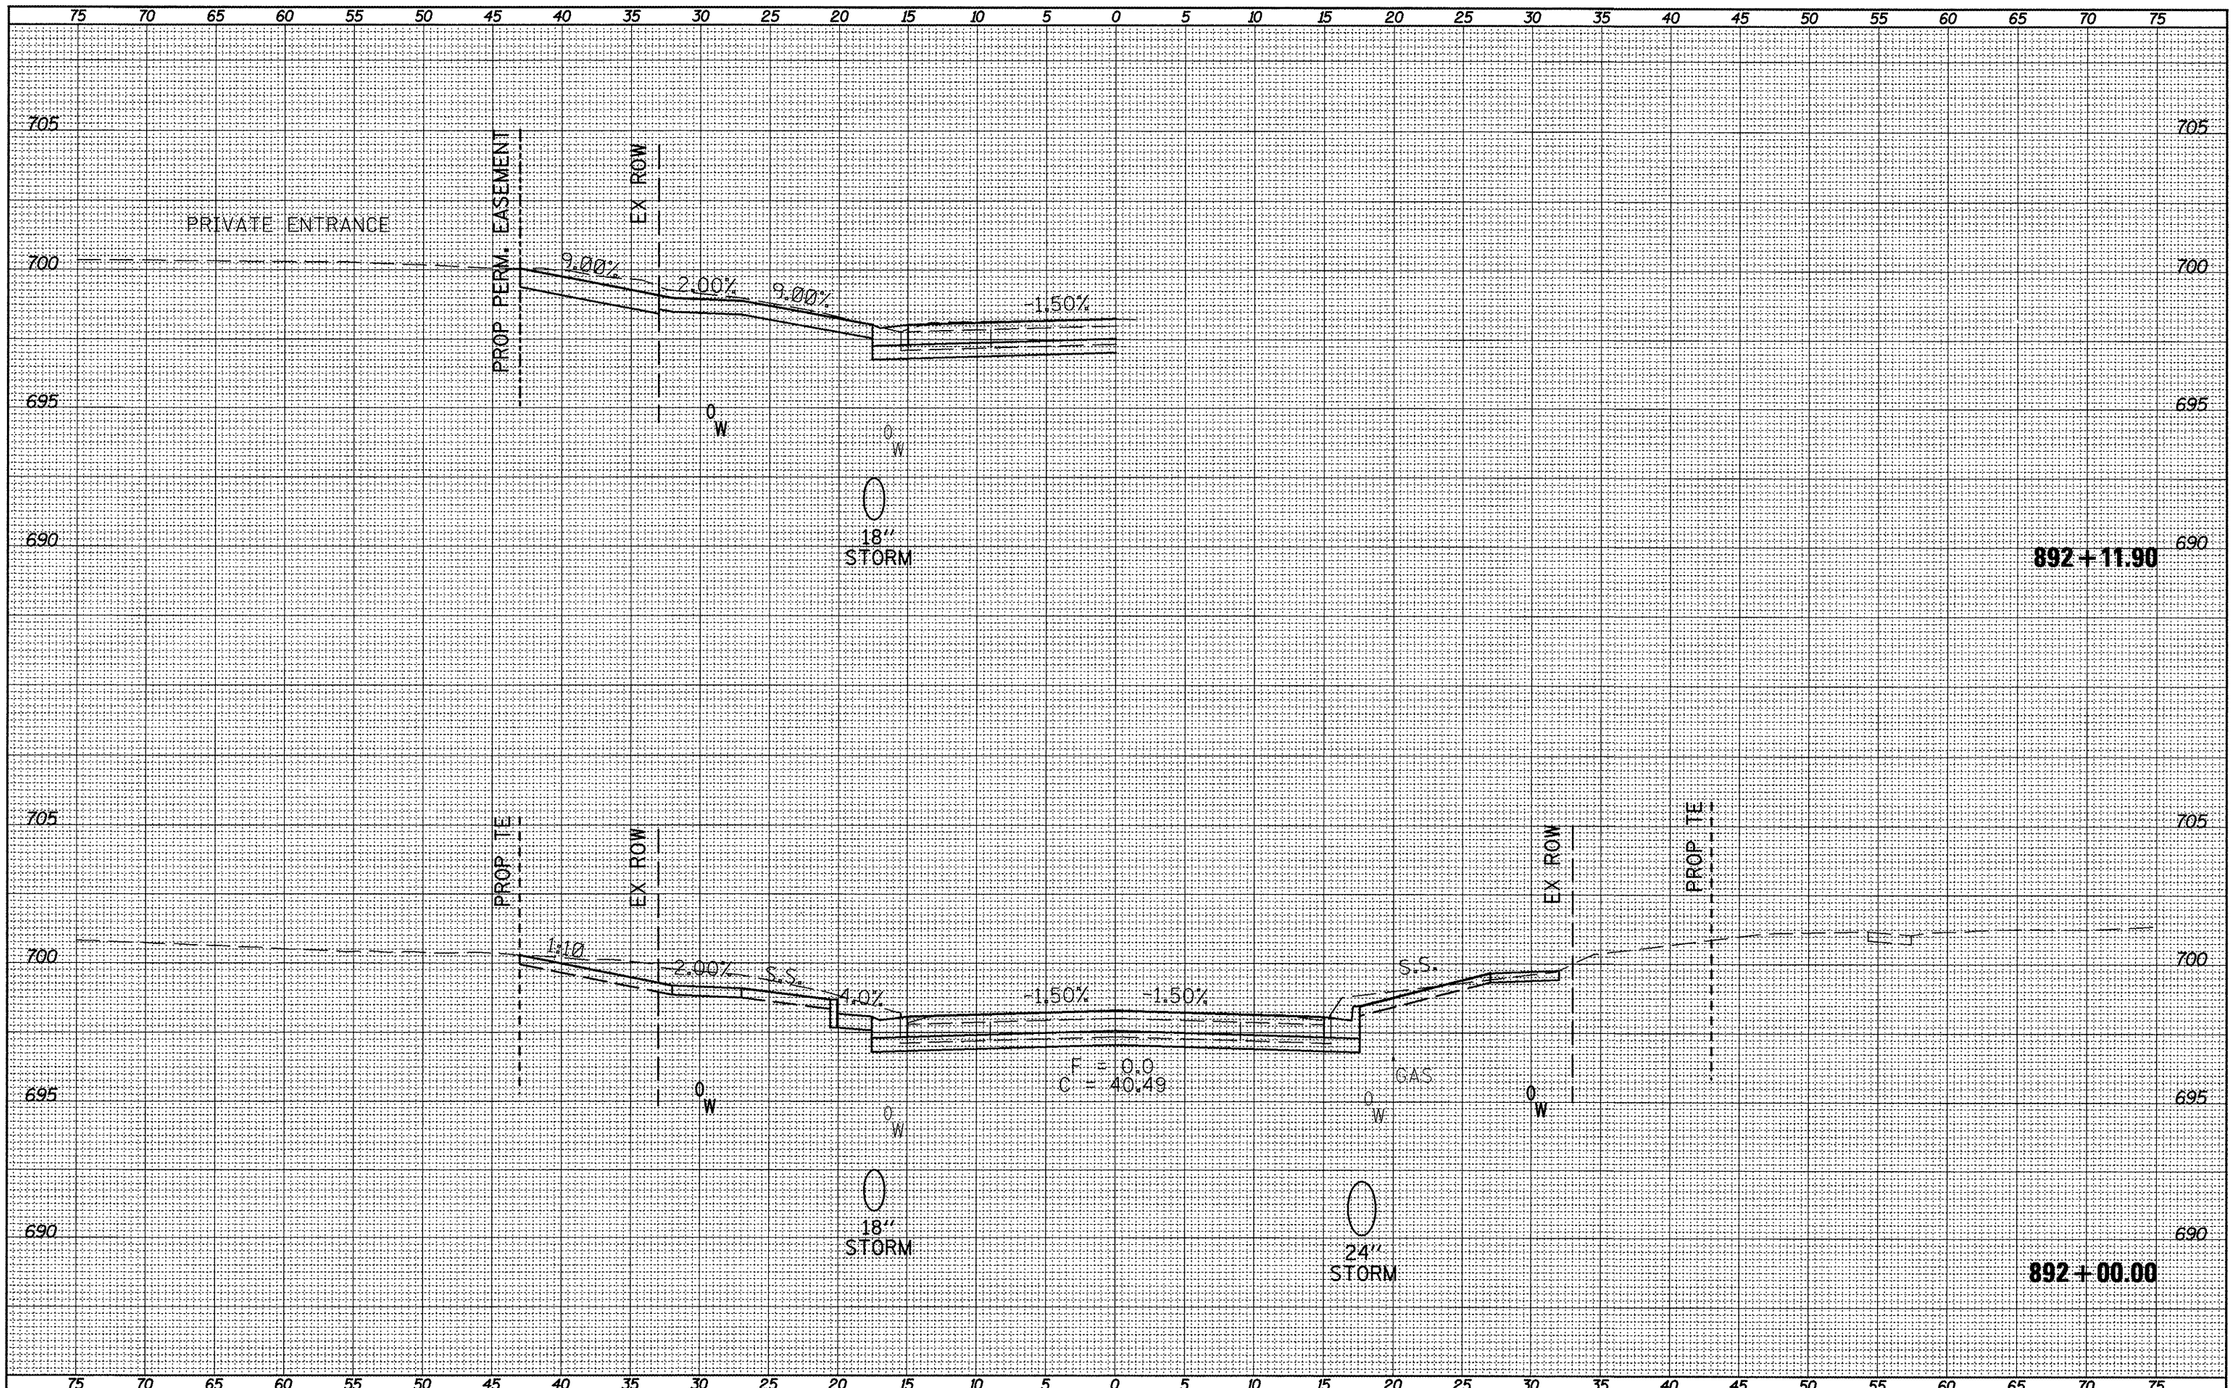

SURVEY: SURVEYED / PLOTTED / TEMPLATE / AREAS / AREAS CHECKED
NOTE BOOK
NO.

FILE NAME = xsect_sht.dgn	USER NAME = horstkj	DESIGNED -	REVISED -
		DRAWN -	REVISED -
	PLOT SCALE = 10.0457 ' / in.	CHECKED -	REVISED -
	PLOT DATE = 3/21/2012	DATE -	REVISED -

STATE OF ILLINOIS
DEPARTMENT OF TRANSPORTATION


CROSS SECTIONS

SCALE: | SHEET NO. OF SHEETS | STA. 892+00.00 | TO STA. 892+11.90

F.A.P. RTE.	SECTION	COUNTY	TOTAL SHEETS	SHEET NO.
317	16W-1,RS-3	FULTON	347	230

CONTRACT NO. 88795

ILLINOIS | FED. AID PROJECT

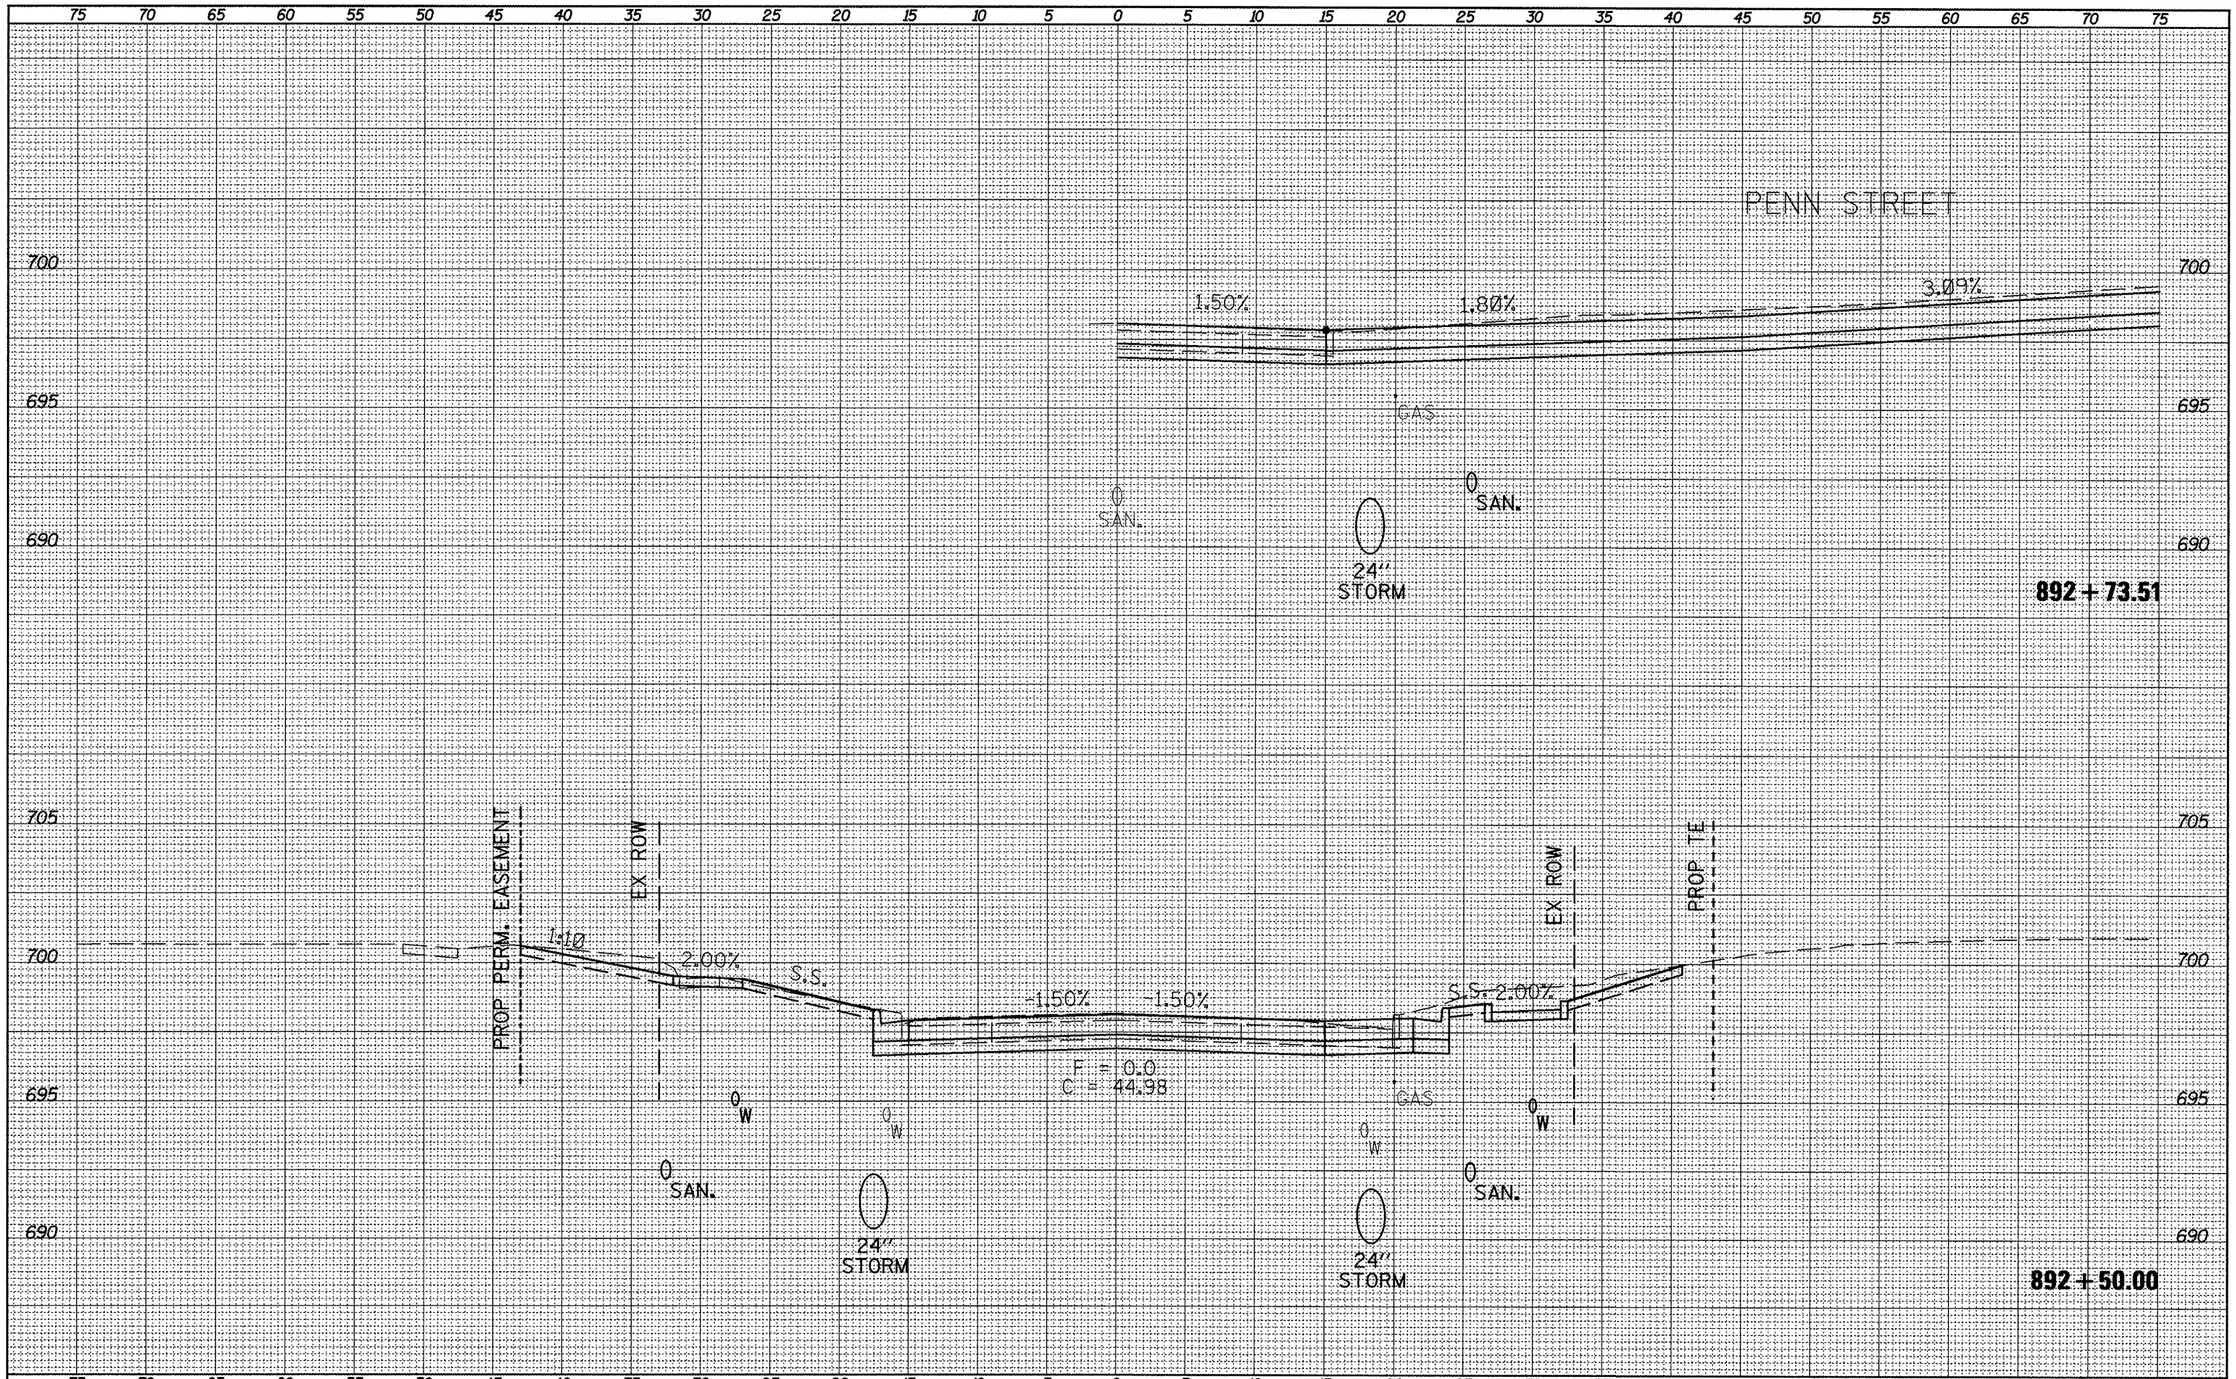

SURVEY NOTE BOOK No.
PLOTTED
PLOTTED
TEMPLATE
AREAS
AREAS CHECKED


FILE NAME = xsect_sht.dgn	USER NAME = horstkj	DESIGNED -	REVISED -
		DRAWN -	REVISED -
	PLOT SCALE = 10.0457 ' / in.	CHECKED -	REVISED -
	PLOT DATE = 3/21/2012	DATE -	REVISED -

STATE OF ILLINOIS
DEPARTMENT OF TRANSPORTATION

CROSS SECTIONS

SCALE: | SHEET NO. OF SHEETS | STA. 892+50.00 TO STA. 892+73.51

F.A.P. RTE.	SECTION	COUNTY	TOTAL SHEETS	SHEET NO.
317	16W-1,RS-3	FULTON	347	231
		CONTRACT NO. 88795		
		ILLINOIS FED. AID PROJECT		

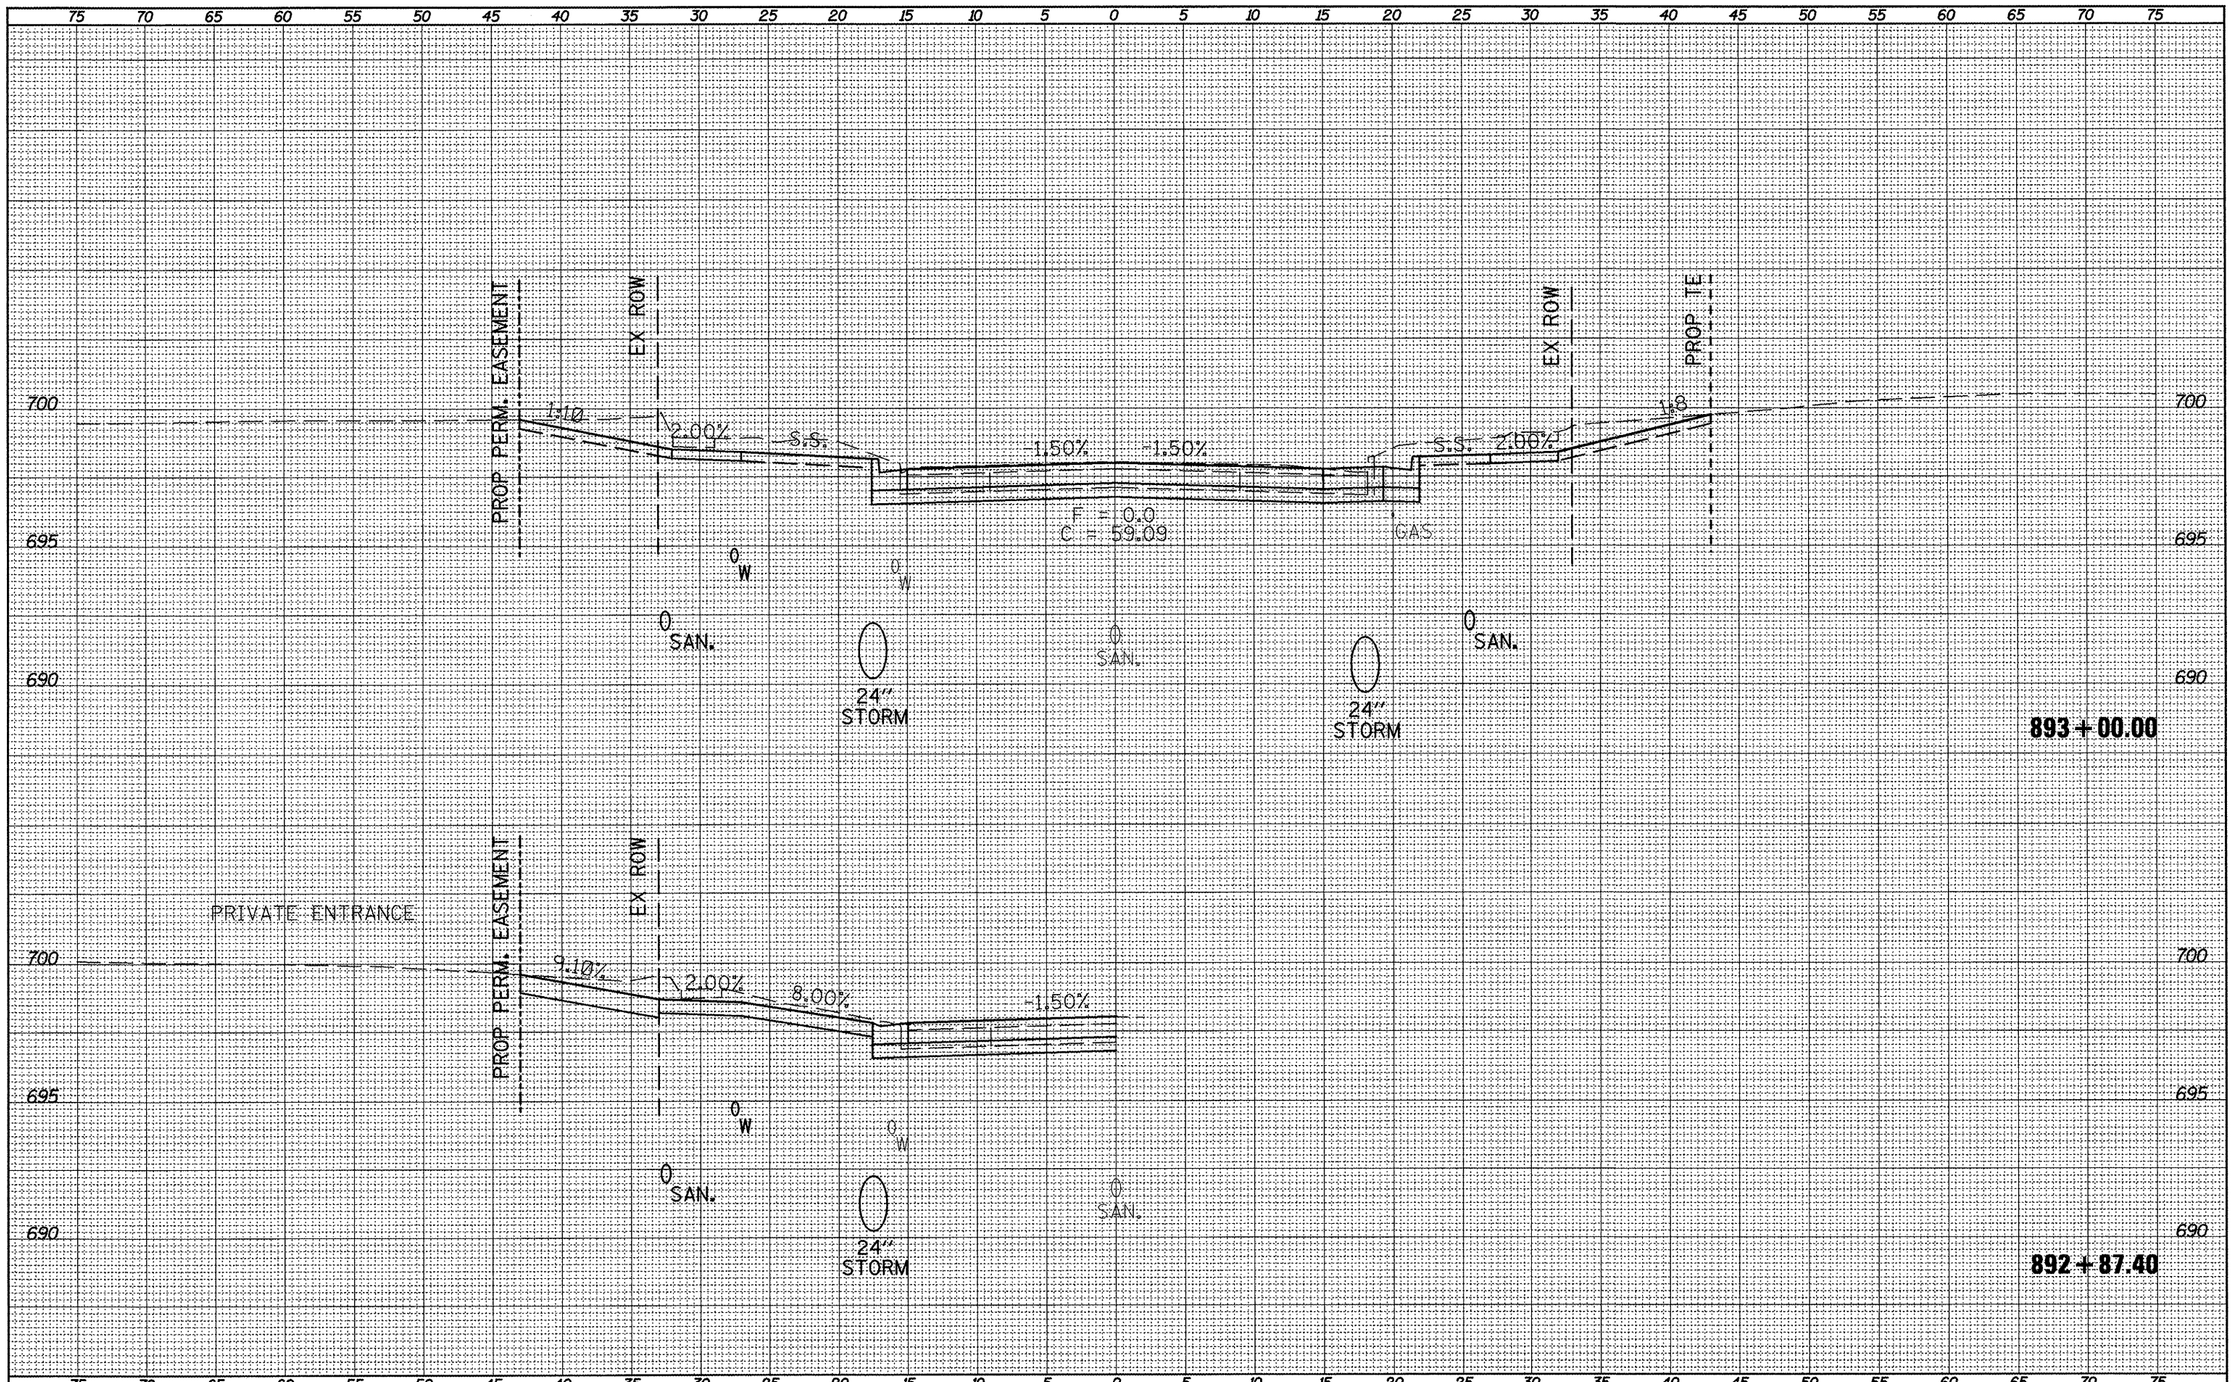

SURVEY NOTE BOOK NO.
SURVEYED PLOTTED TEMPLATE AREAS AREAS CHECKED

FILE NAME = xsect_sht.dgn	USER NAME = horstkj	DESIGNED -	REVISED -
		DRAWN -	REVISED -
	PLOT SCALE = 10.0457 ' / in.	CHECKED -	REVISED -
	PLOT DATE = 3/21/2012	DATE -	REVISED -

STATE OF ILLINOIS
DEPARTMENT OF TRANSPORTATION


CROSS SECTIONS

SCALE: | SHEET NO. OF SHEETS | STA. 892+87.40 TO STA. 893+00.00

F.A.P. RTE.	SECTION	COUNTY	TOTAL SHEETS	SHEET NO.
317	16W-1,RS-3	FULTON	347	232

CONTRACT NO. 88795

ILLINOIS FED. AID PROJECT

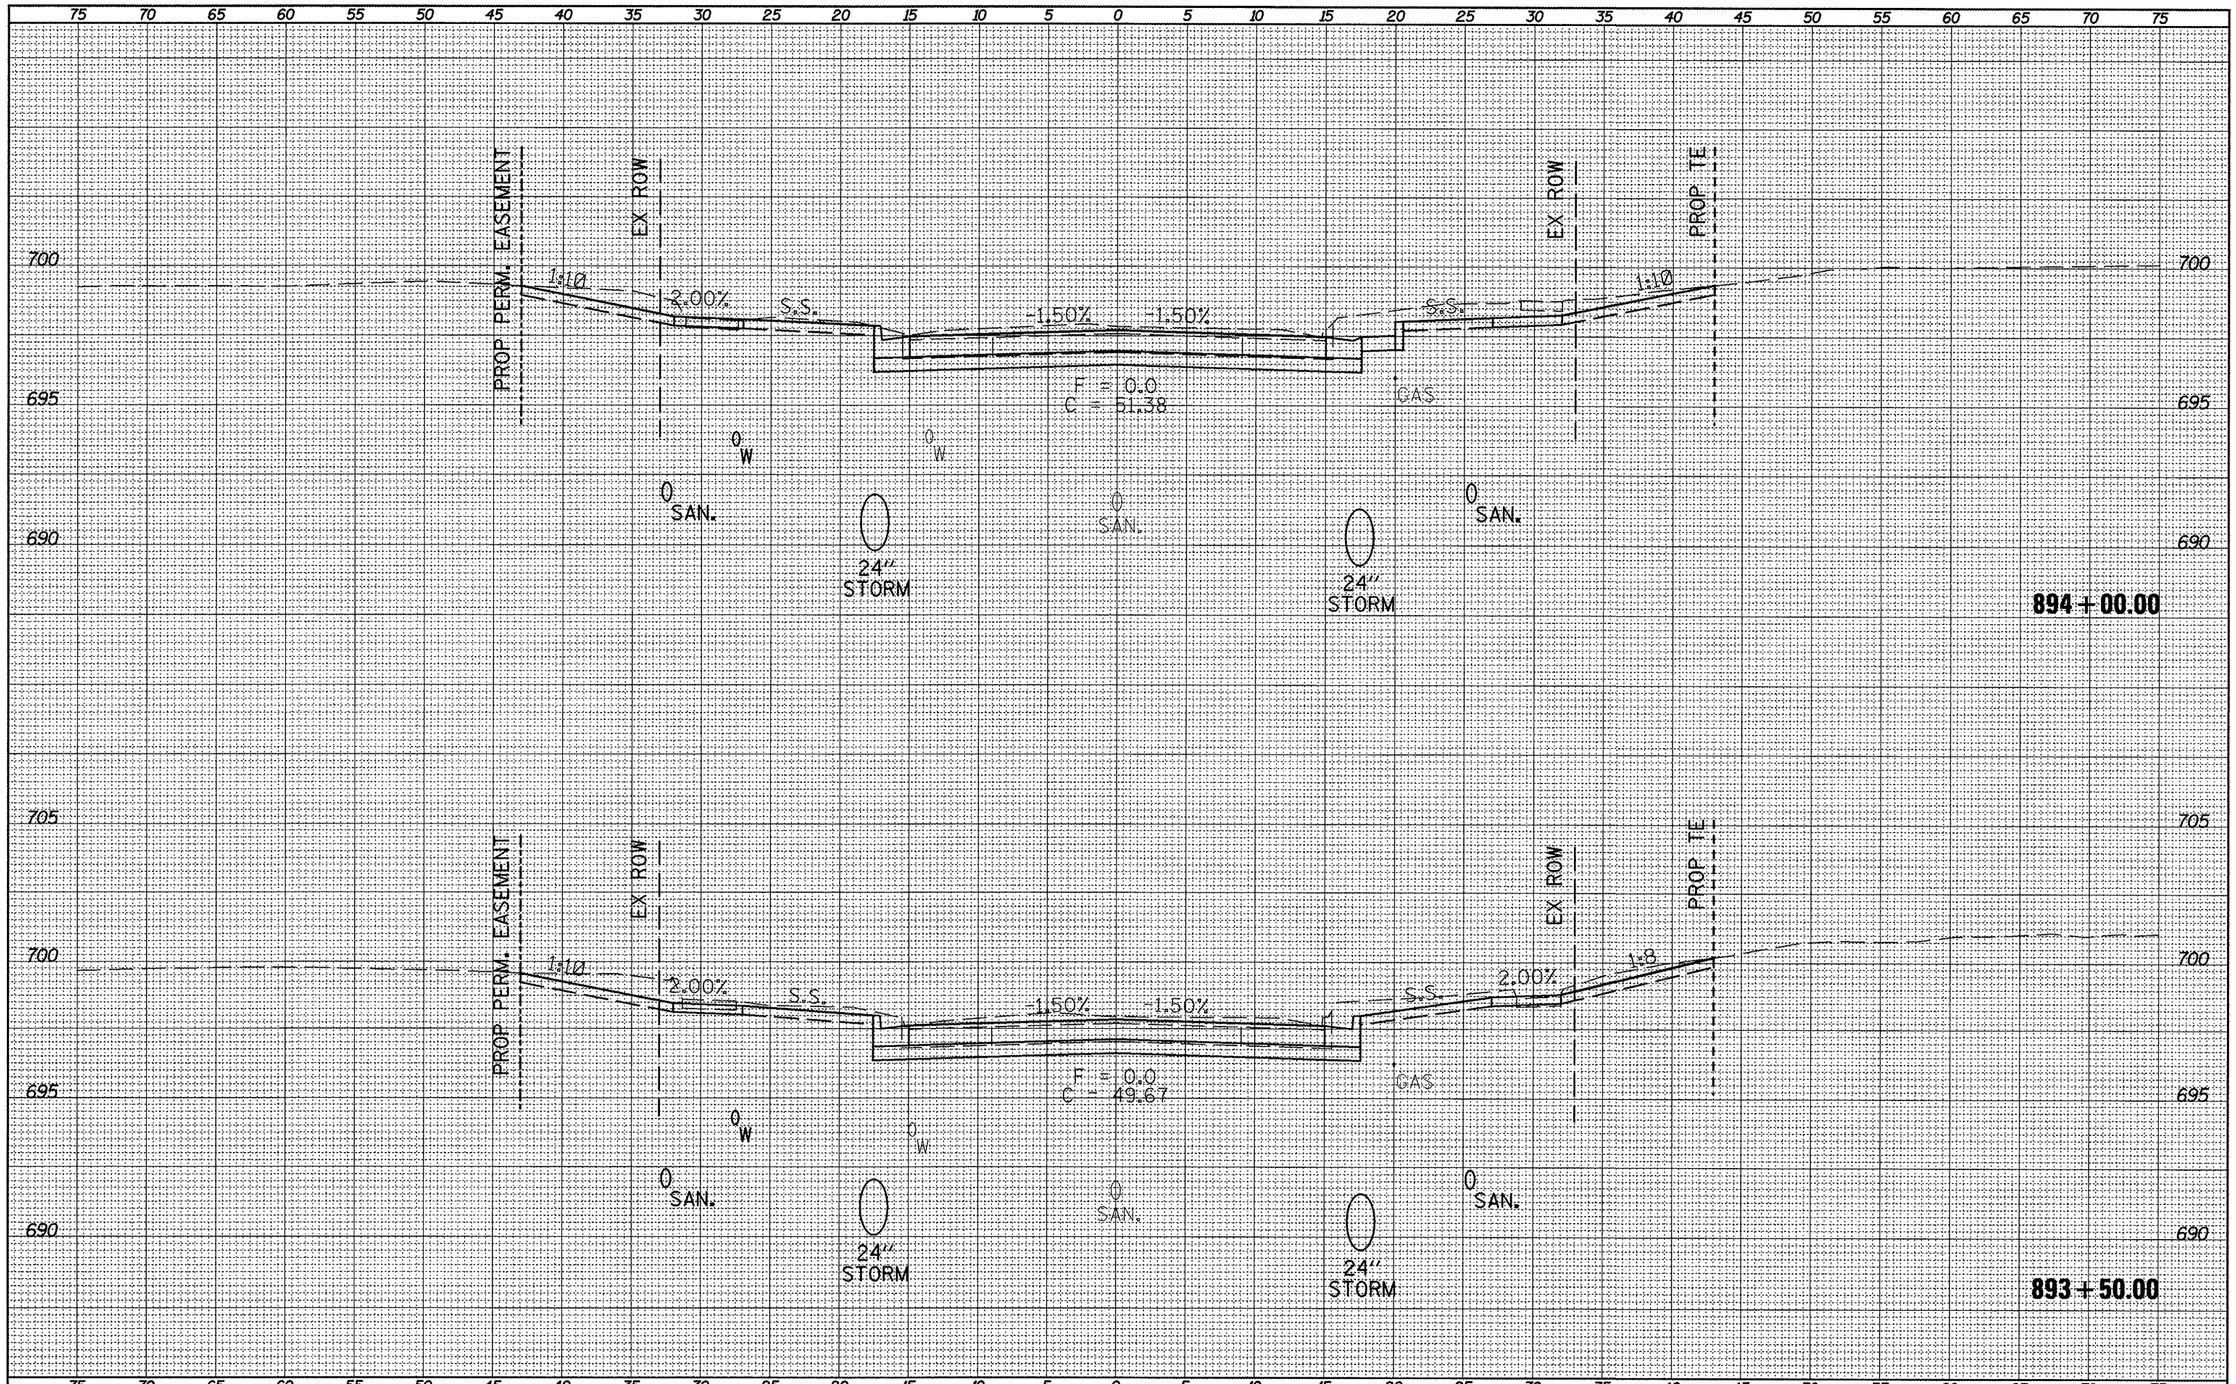

SURVEY NOTE BOOK NO.

PLOTTED PLOTTED TEMPLATE AREAS AREAS CHECKED

FILE NAME = xsect_sht.dgn	USER NAME = horstkj	DESIGNED -	REVISED -
		DRAWN -	REVISED -
	PLOT SCALE = 10.0457 ' / in.	CHECKED -	REVISED -
	PLOT DATE = 3/21/2012	DATE -	REVISED -

STATE OF ILLINOIS
DEPARTMENT OF TRANSPORTATION


CROSS SECTIONS

SCALE: | SHEET NO. OF SHEETS | STA. 893+50.00 TO STA. 894+00.00

F.A.P. RTE.	SECTION	COUNTY	TOTAL SHEETS	SHEET NO.
317	16W-1,RS-3	FULTON	347	233

CONTRACT NO. 88795

ILLINOIS FED. AID PROJECT

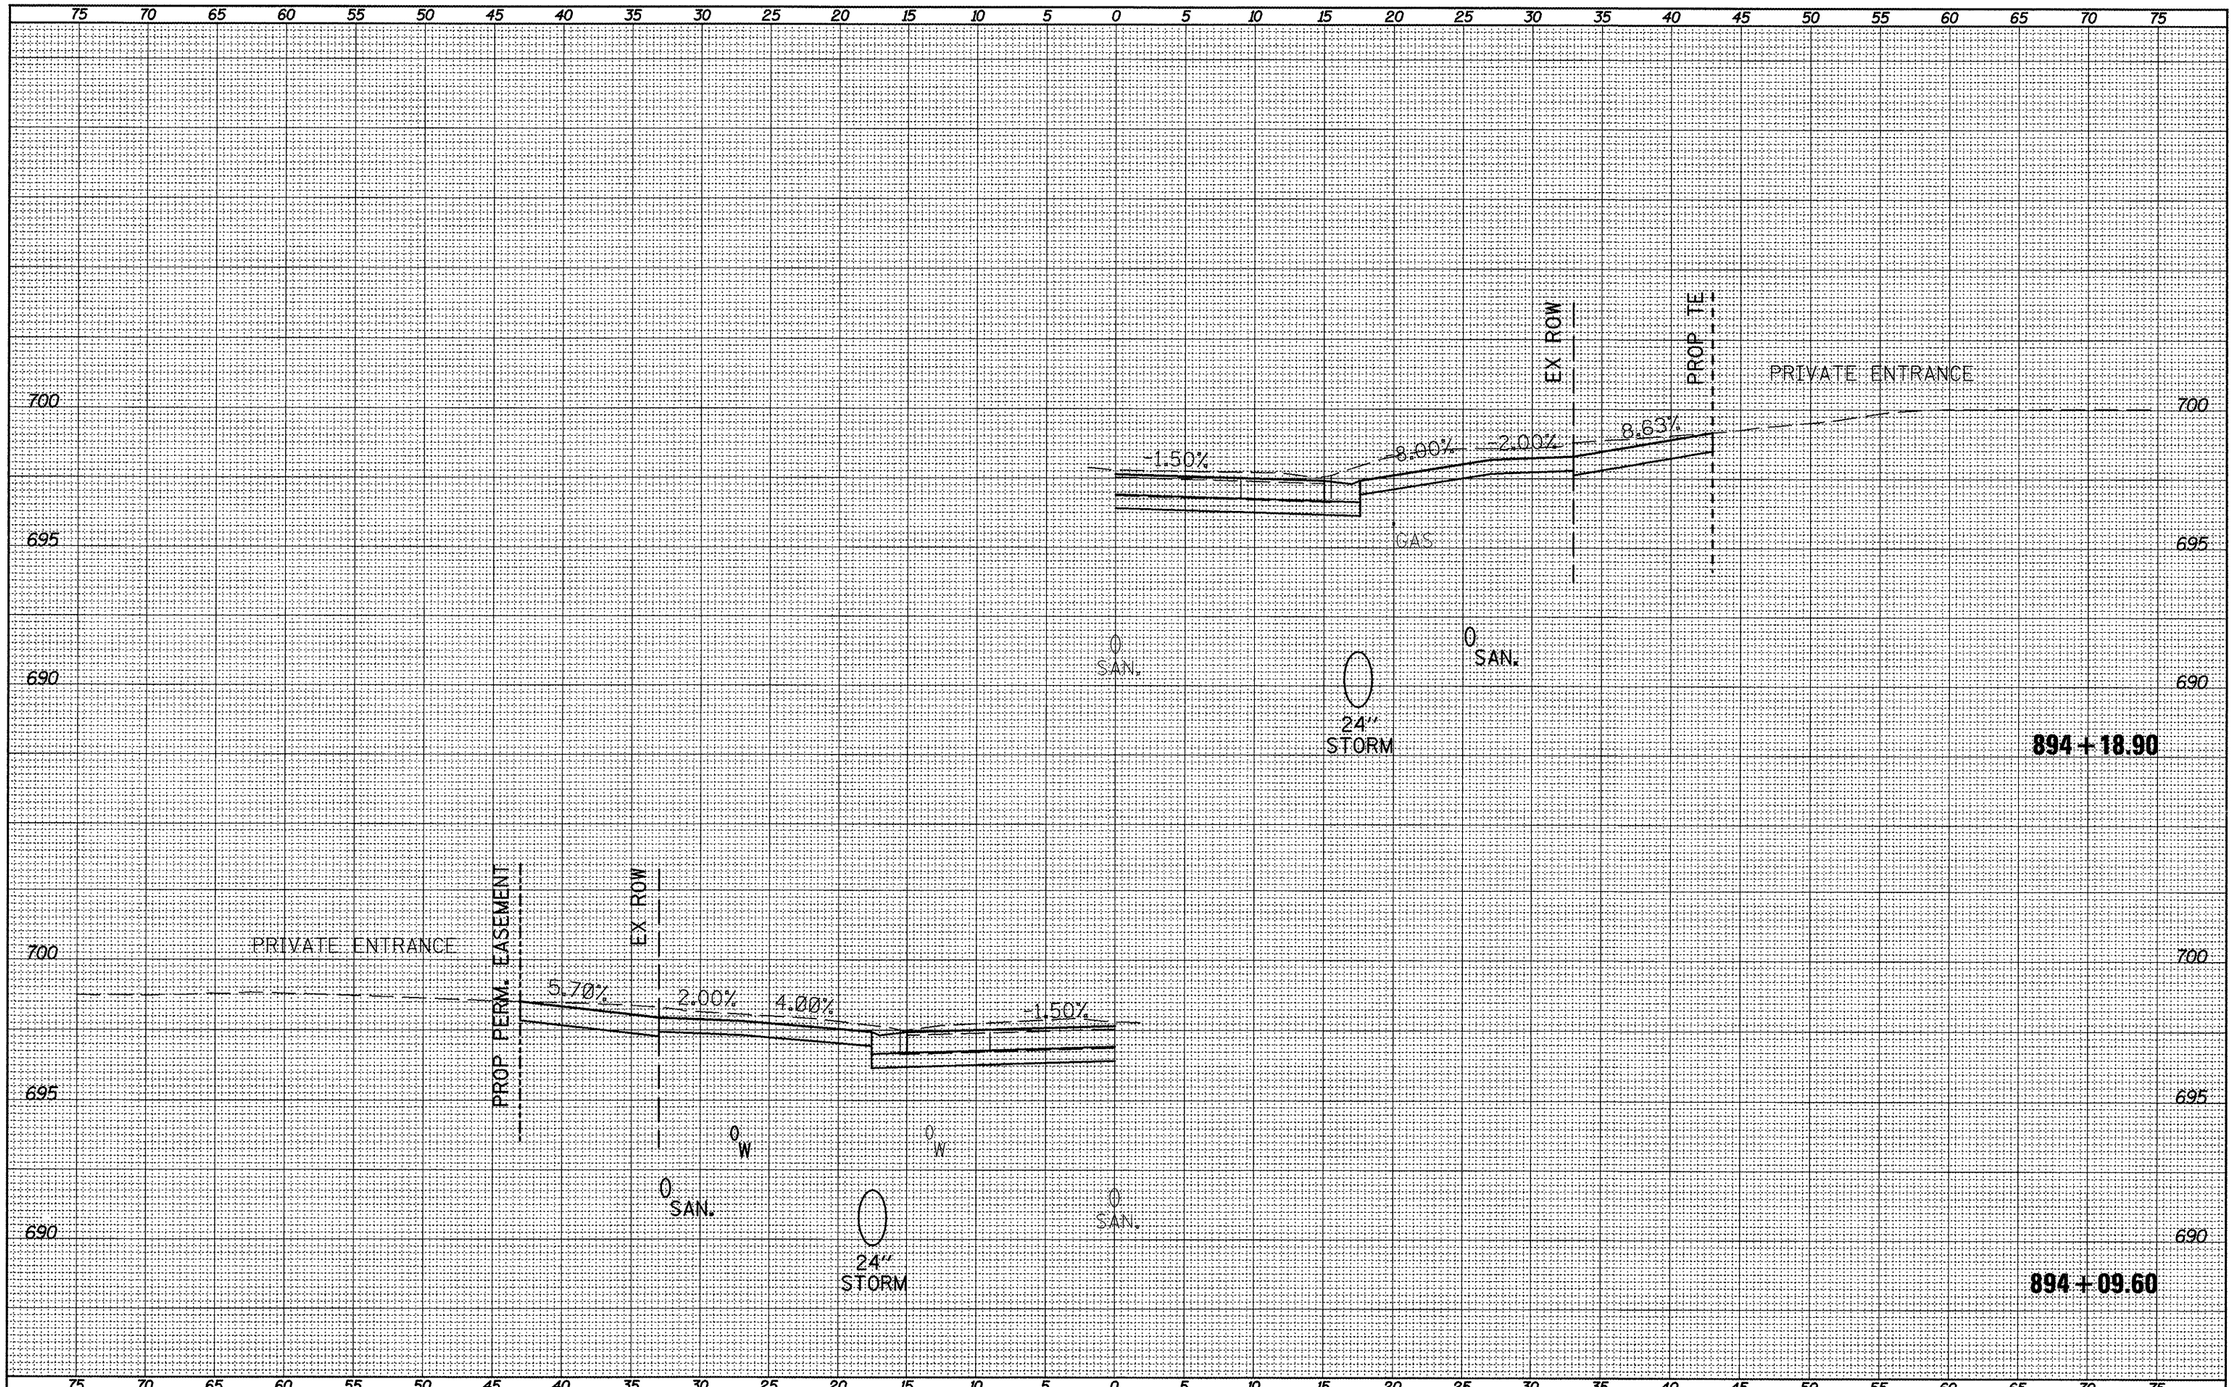


SURVEY NOTE BOOK NO. | PLOTTED | TEMPLATE AREAS | AREAS CHECKED

FILE NAME = xsect_sht.dgn	USER NAME = horstkj	DESIGNED -	REVISED -	STATE OF ILLINOIS DEPARTMENT OF TRANSPORTATION	CROSS SECTIONS
		DRAWN -	REVISED -		
	PLOT SCALE = 10.0457 ' / in.	CHECKED -	REVISED -		SCALE: SHEET NO. OF SHEETS STA. 894+09.60 TO STA. 894+18.90
	PLOT DATE = 3/21/2012	DATE -	REVISED -		

F.A.P. RTE.	SECTION	COUNTY	TOTAL SHEETS	SHEET NO.
317	16W-1,RS-3	FULTON	347	234
		CONTRACT NO. 88795		
		ILLINOIS FED. AID PROJECT		

SURVEY	SURVEYED	
	PLOTTED	
NOTE BOOK	TRIANGULATE	
	AREAS	
NO.	AREAS CHECKED	

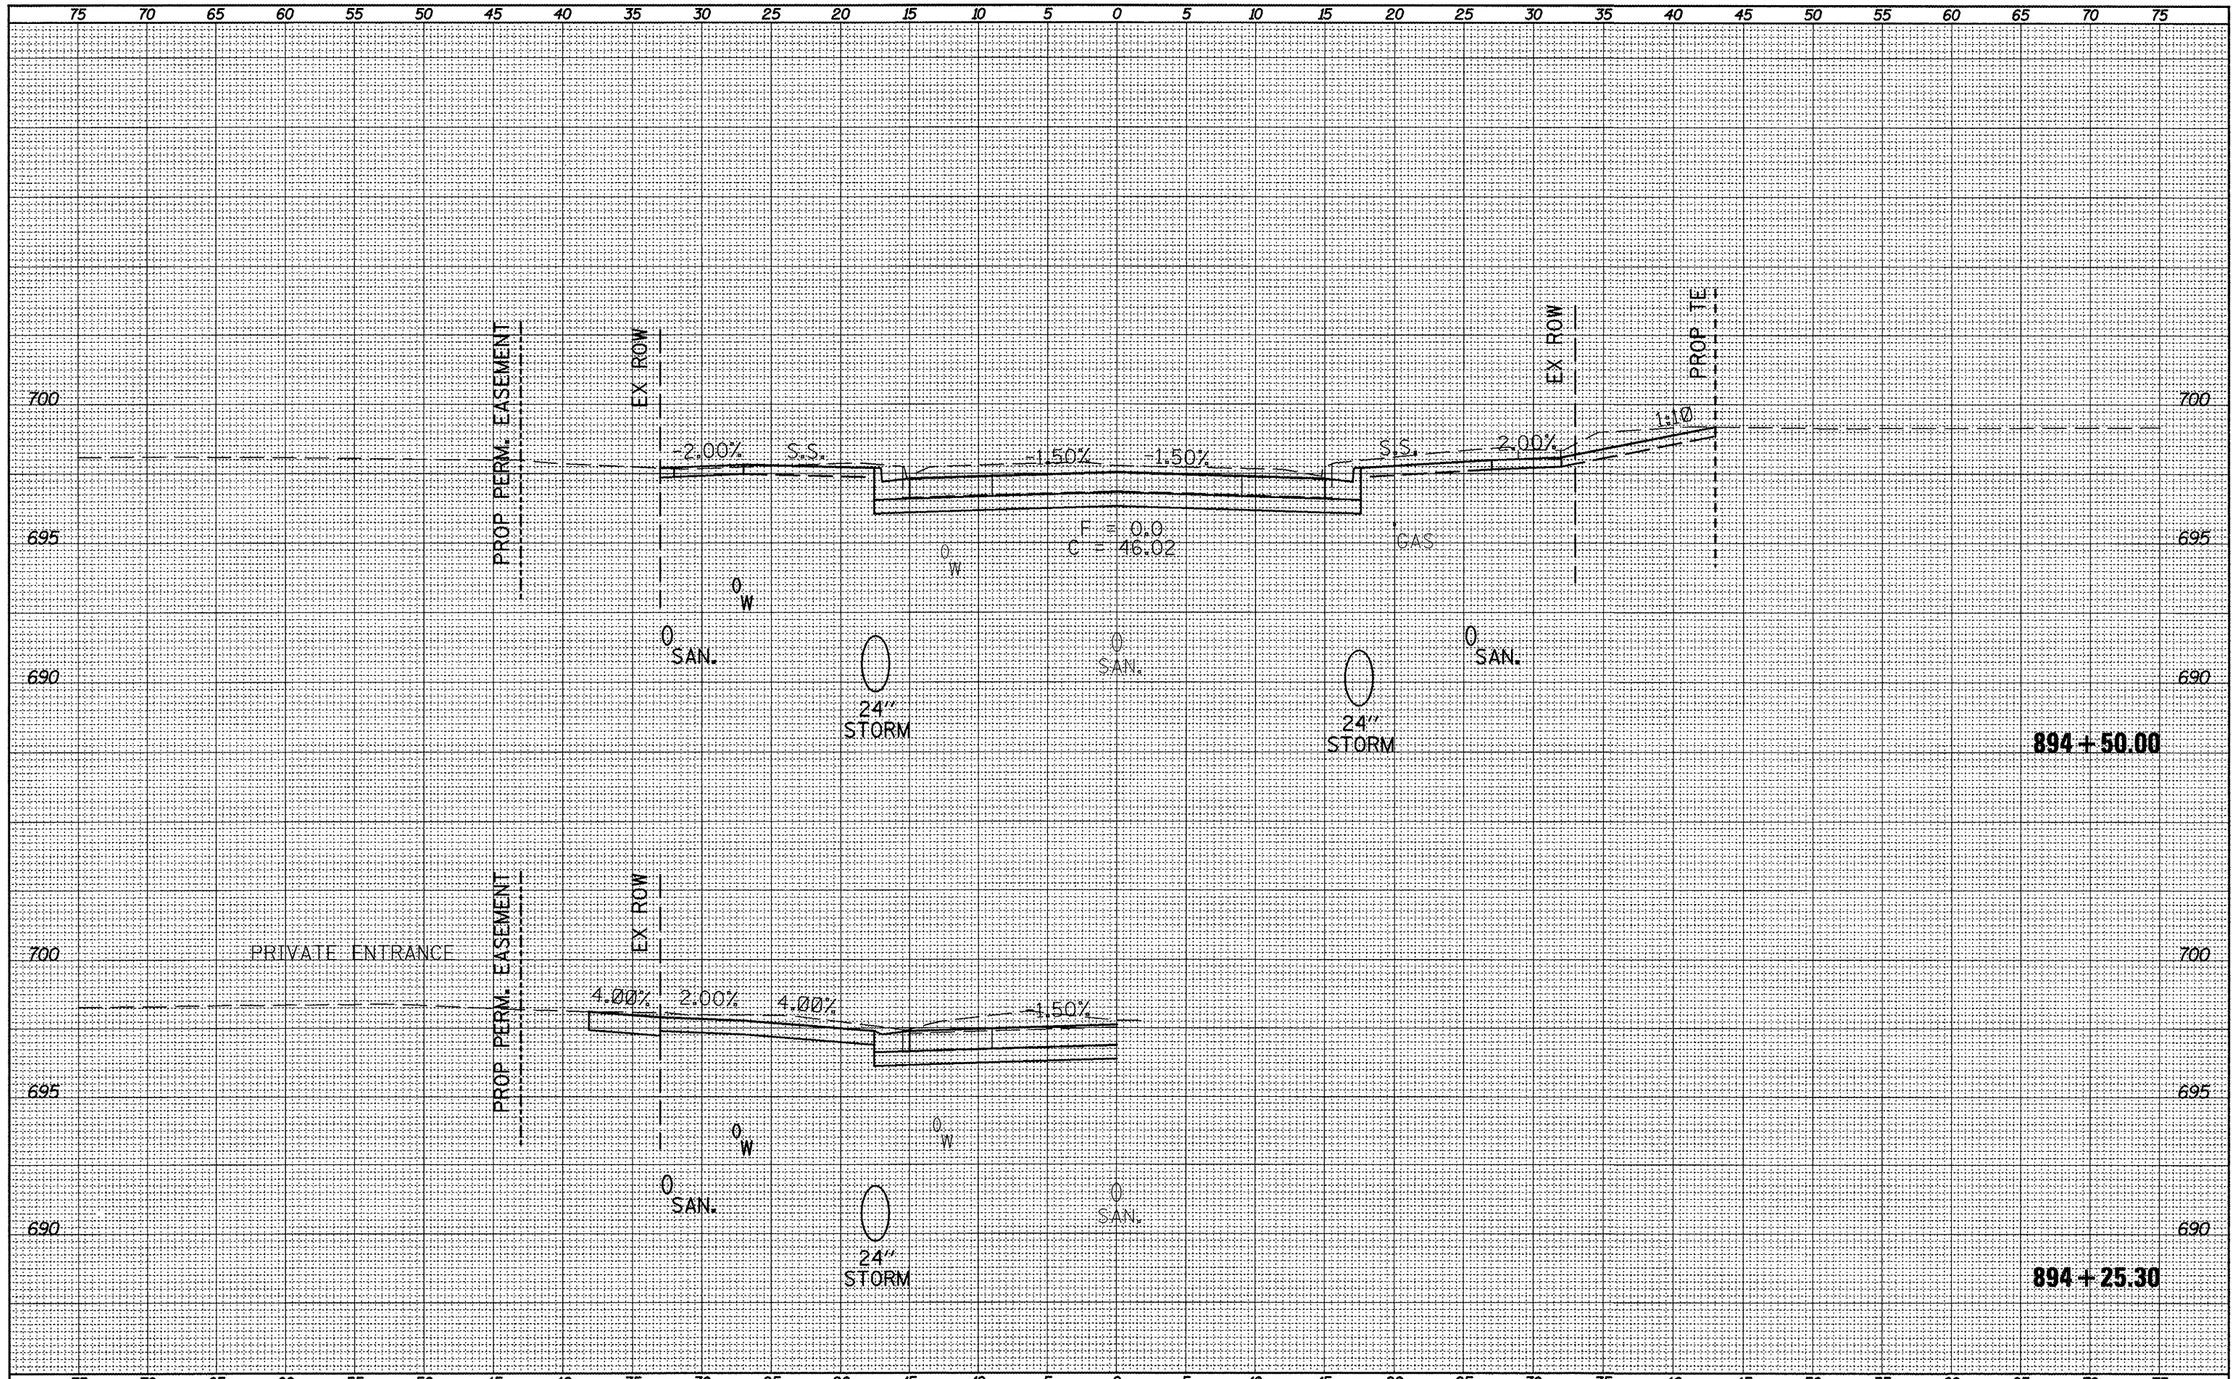

FILE NAME = xsect_sht.dgn	USER NAME = horstkj	DESIGNED -	REVISED -
		DRAWN -	REVISED -
	PLOT SCALE = 10.0457 ' / in.	CHECKED -	REVISED -
	PLOT DATE = 3/21/2012	DATE -	REVISED -


STATE OF ILLINOIS
DEPARTMENT OF TRANSPORTATION

CROSS SECTIONS

SCALE: | SHEET NO. OF SHEETS | STA. 894+25.30 TO STA. 894+50.00

F.A.P. RTE.	SECTION	COUNTY	TOTAL SHEETS	SHEET NO.
317	16W-1,RS-3	FULTON	347	235
		CONTRACT NO. 88795		
		ILLINOIS FED. AID PROJECT		

SURVEY	SURVEYED
	PLOTTED
NOTE BOOK	DESIGNED
	AREAS
NO.	AREAS CHECKED

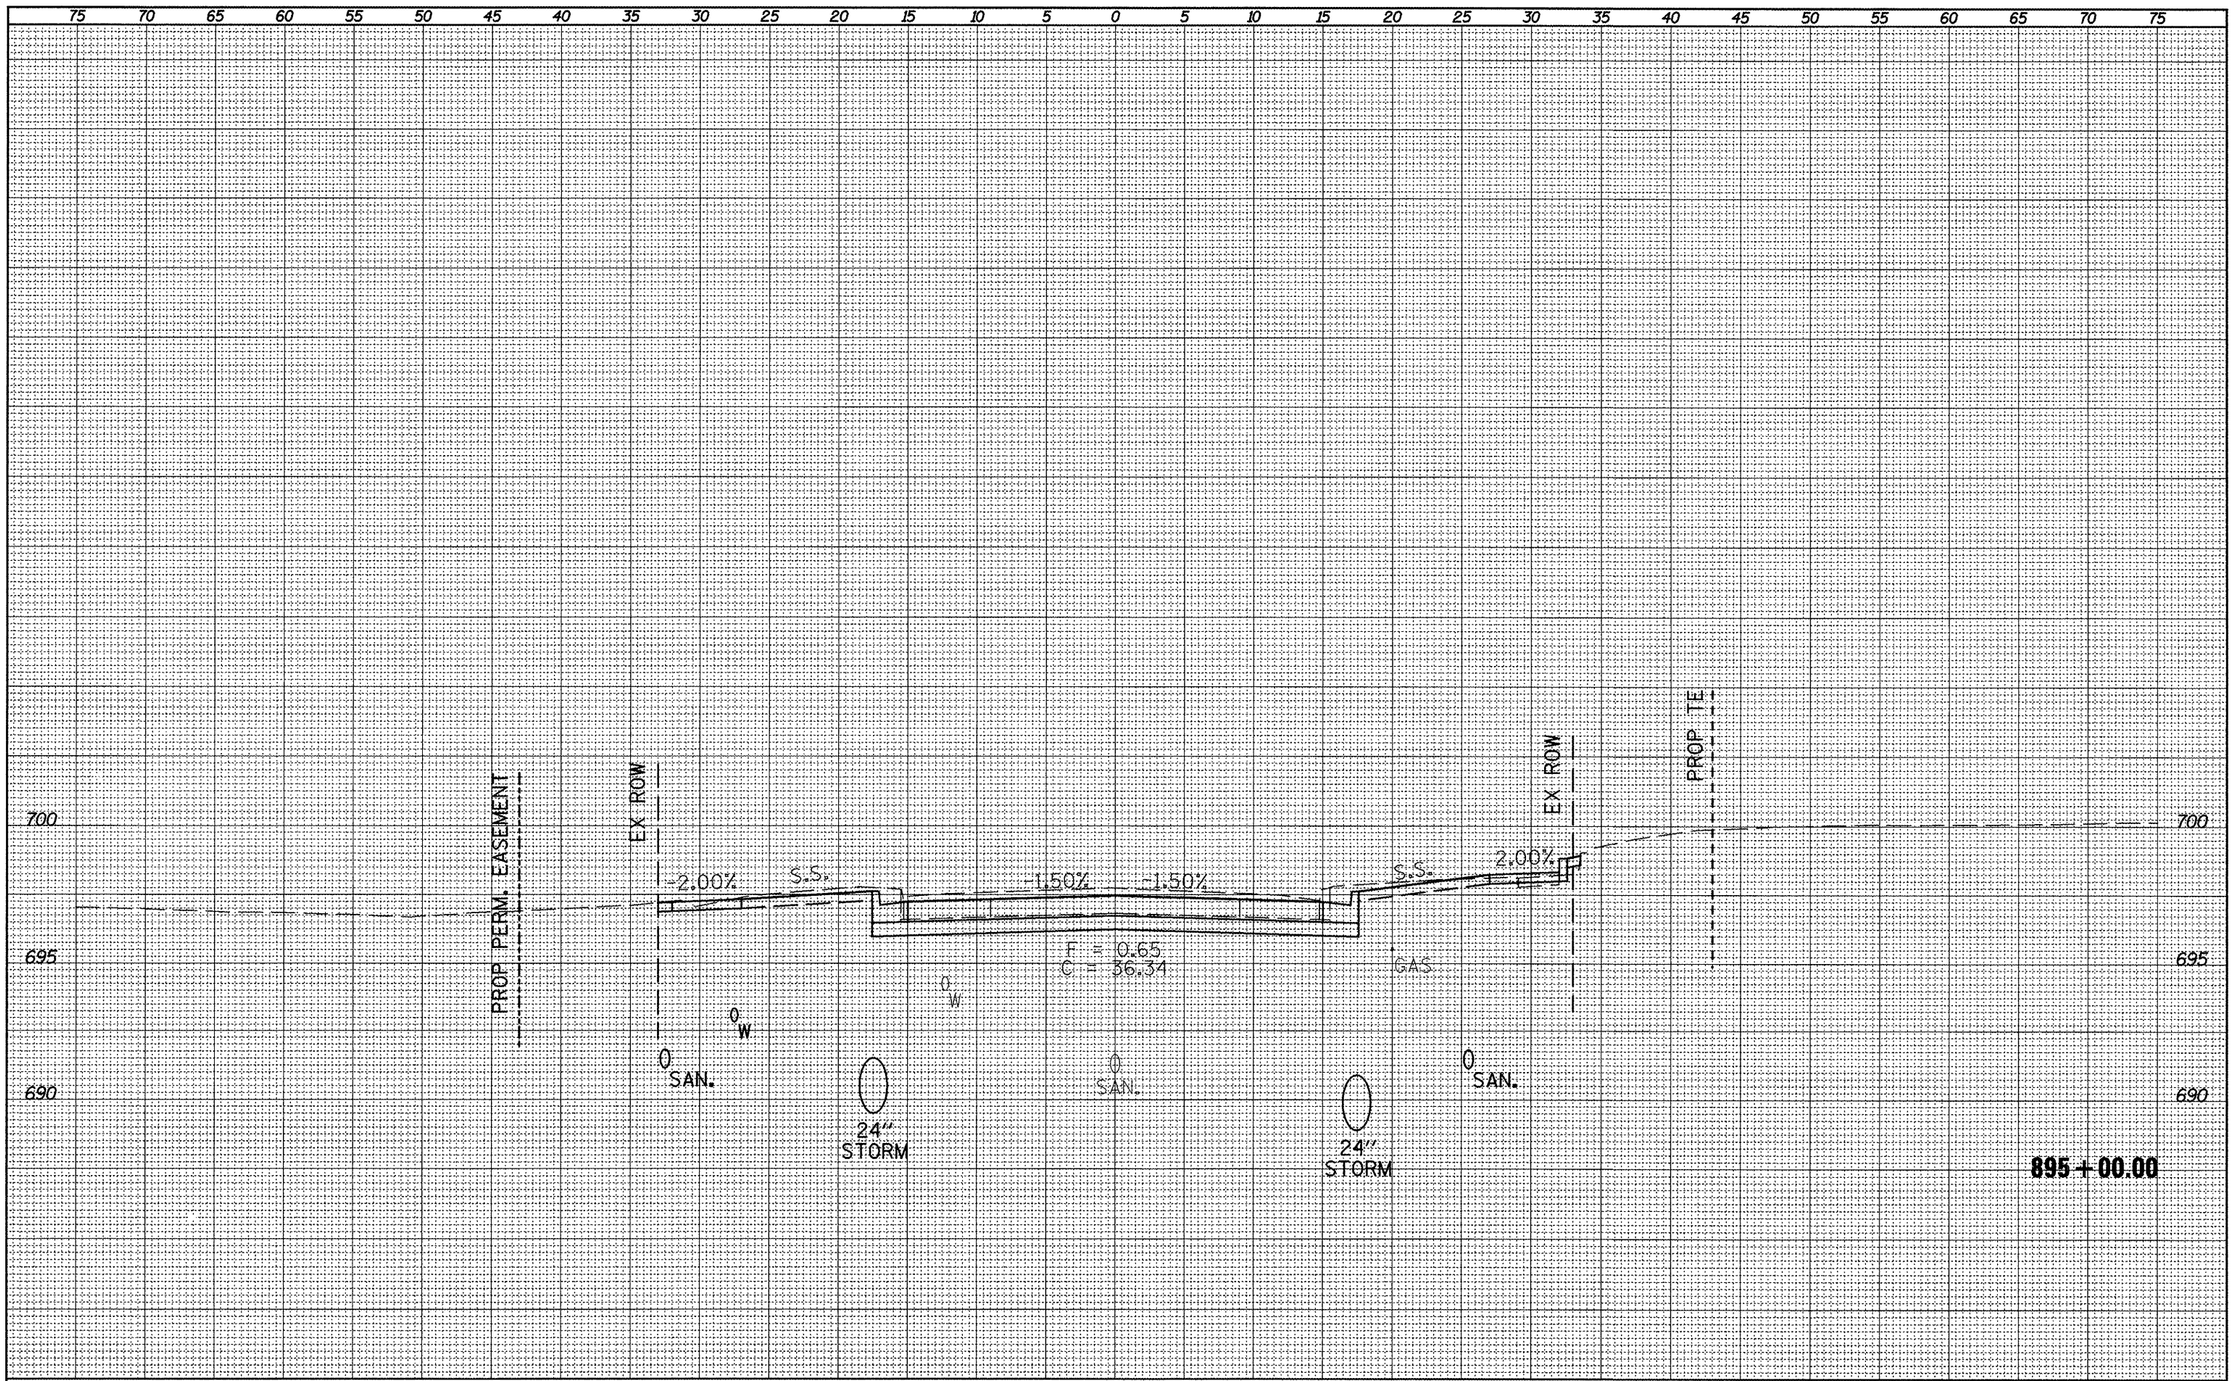

FILE NAME = xsect_sht.dgn	USER NAME = horstkj	DESIGNED -	REVISED -
		DRAWN -	REVISED -
	PLOT SCALE = 10.0457 ' / in.	CHECKED -	REVISED -
	PLOT DATE = 3/21/2012	DATE -	REVISED -

STATE OF ILLINOIS
DEPARTMENT OF TRANSPORTATION

CROSS SECTIONS

SCALE: | SHEET NO. OF SHEETS | STA. 895+00.00 TO STA. 895+00.00

F.A.P. RTE.	SECTION	COUNTY	TOTAL SHEETS	SHEET NO.
317	16W-1,RS-3	FULTON	347	236
		CONTRACT NO. 88795		
ILLINOIS	FED. AID PROJECT			

SURVEY	SCATTER DOTTED
NOTE BOOK	TEMPLATE
NO.	AREAS
	AREAS CHECKED

75 70 65 60 55 50 45 40 35 30 25 20 15 10 5 0 5 10 15 20 25 30 35 40 45 50 55 60 65 70 75

700

695

690

PROP PERM. EASEMENT

EX ROW

1.5

-2.00%

S.S.

-1.50%

-1.50%

S.S.

2.00%

EX ROW

PROP TE

F = 16.86
C = 32.31

GAS

O W

O SAN.

O W

O SAN.

O SAN.

24" STORM

24" STORM

895+50.00

FILE NAME = xsect_sht.dgn	USER NAME = horstkj	DESIGNED -	REVISED -	**STATE OF ILLINOIS DEPARTMENT OF TRANSPORTATION**	**CROSS SECTIONS**
		DRAWN -	REVISED -		
	PLOT SCALE = 10.0457 ' / in.	CHECKED -	REVISED -		
	PLOT DATE = 3/21/2012	DATE -	REVISED -		SCALE: SHEET NO. OF SHEETS STA. 895+50.00 TO STA. 895+50.00

F.A.P. RTE.	SECTION	COUNTY	TOTAL SHEETS	SHEET NO.
317	16W-1,RS-3	FULTON	347	237
		CONTRACT NO. 88795		
		ILLINOIS FED. AID PROJECT		

SURVEY	
NOTE BOOK	SURVEYED
NO.	PLOTTED
	TRIANGULATE
	AREAS
	AREAS CHECKED

75 70 65 60 55 50 45 40 35 30 25 20 15 10 5 0 5 10 15 20 25 30 35 40 45 50 55 60 65 70 75

CHERRY STREET

700

695

690

1.50%

1.80%

1.99%

CAS

0
SAN.

0
SAN.

24"
STORM

895+74.98

75 70 65 60 55 50 45 40 35 30 25 20 15 10 5 0 5 10 15 20 25 30 35 40 45 50 55 60 65 70 75

FILE NAME = xsect_sht.dgn	USER NAME = horstkj	DESIGNED -	REVISED -
		DRAWN -	REVISED -
	PLOT SCALE = 10.0457 ' / in.	CHECKED -	REVISED -
	PLOT DATE = 3/21/2012	DATE -	REVISED -

STATE OF ILLINOIS
DEPARTMENT OF TRANSPORTATION

CROSS SECTIONS


SCALE: | SHEET NO. OF SHEETS | STA. 895+74.98 | TO STA. 895+74.98

F.A.P. RTE.	SECTION	COUNTY	TOTAL SHEETS	SHEET NO.
317	16W-1,RS-3	FULTON	347	238

CONTRACT NO. 88795

ILLINOIS | FED. AID PROJECT

SURVEY	SURVEYED
	PLOT PLAT
NOTE BOOK	AREAS
	AREAS CHECKED
NO.	

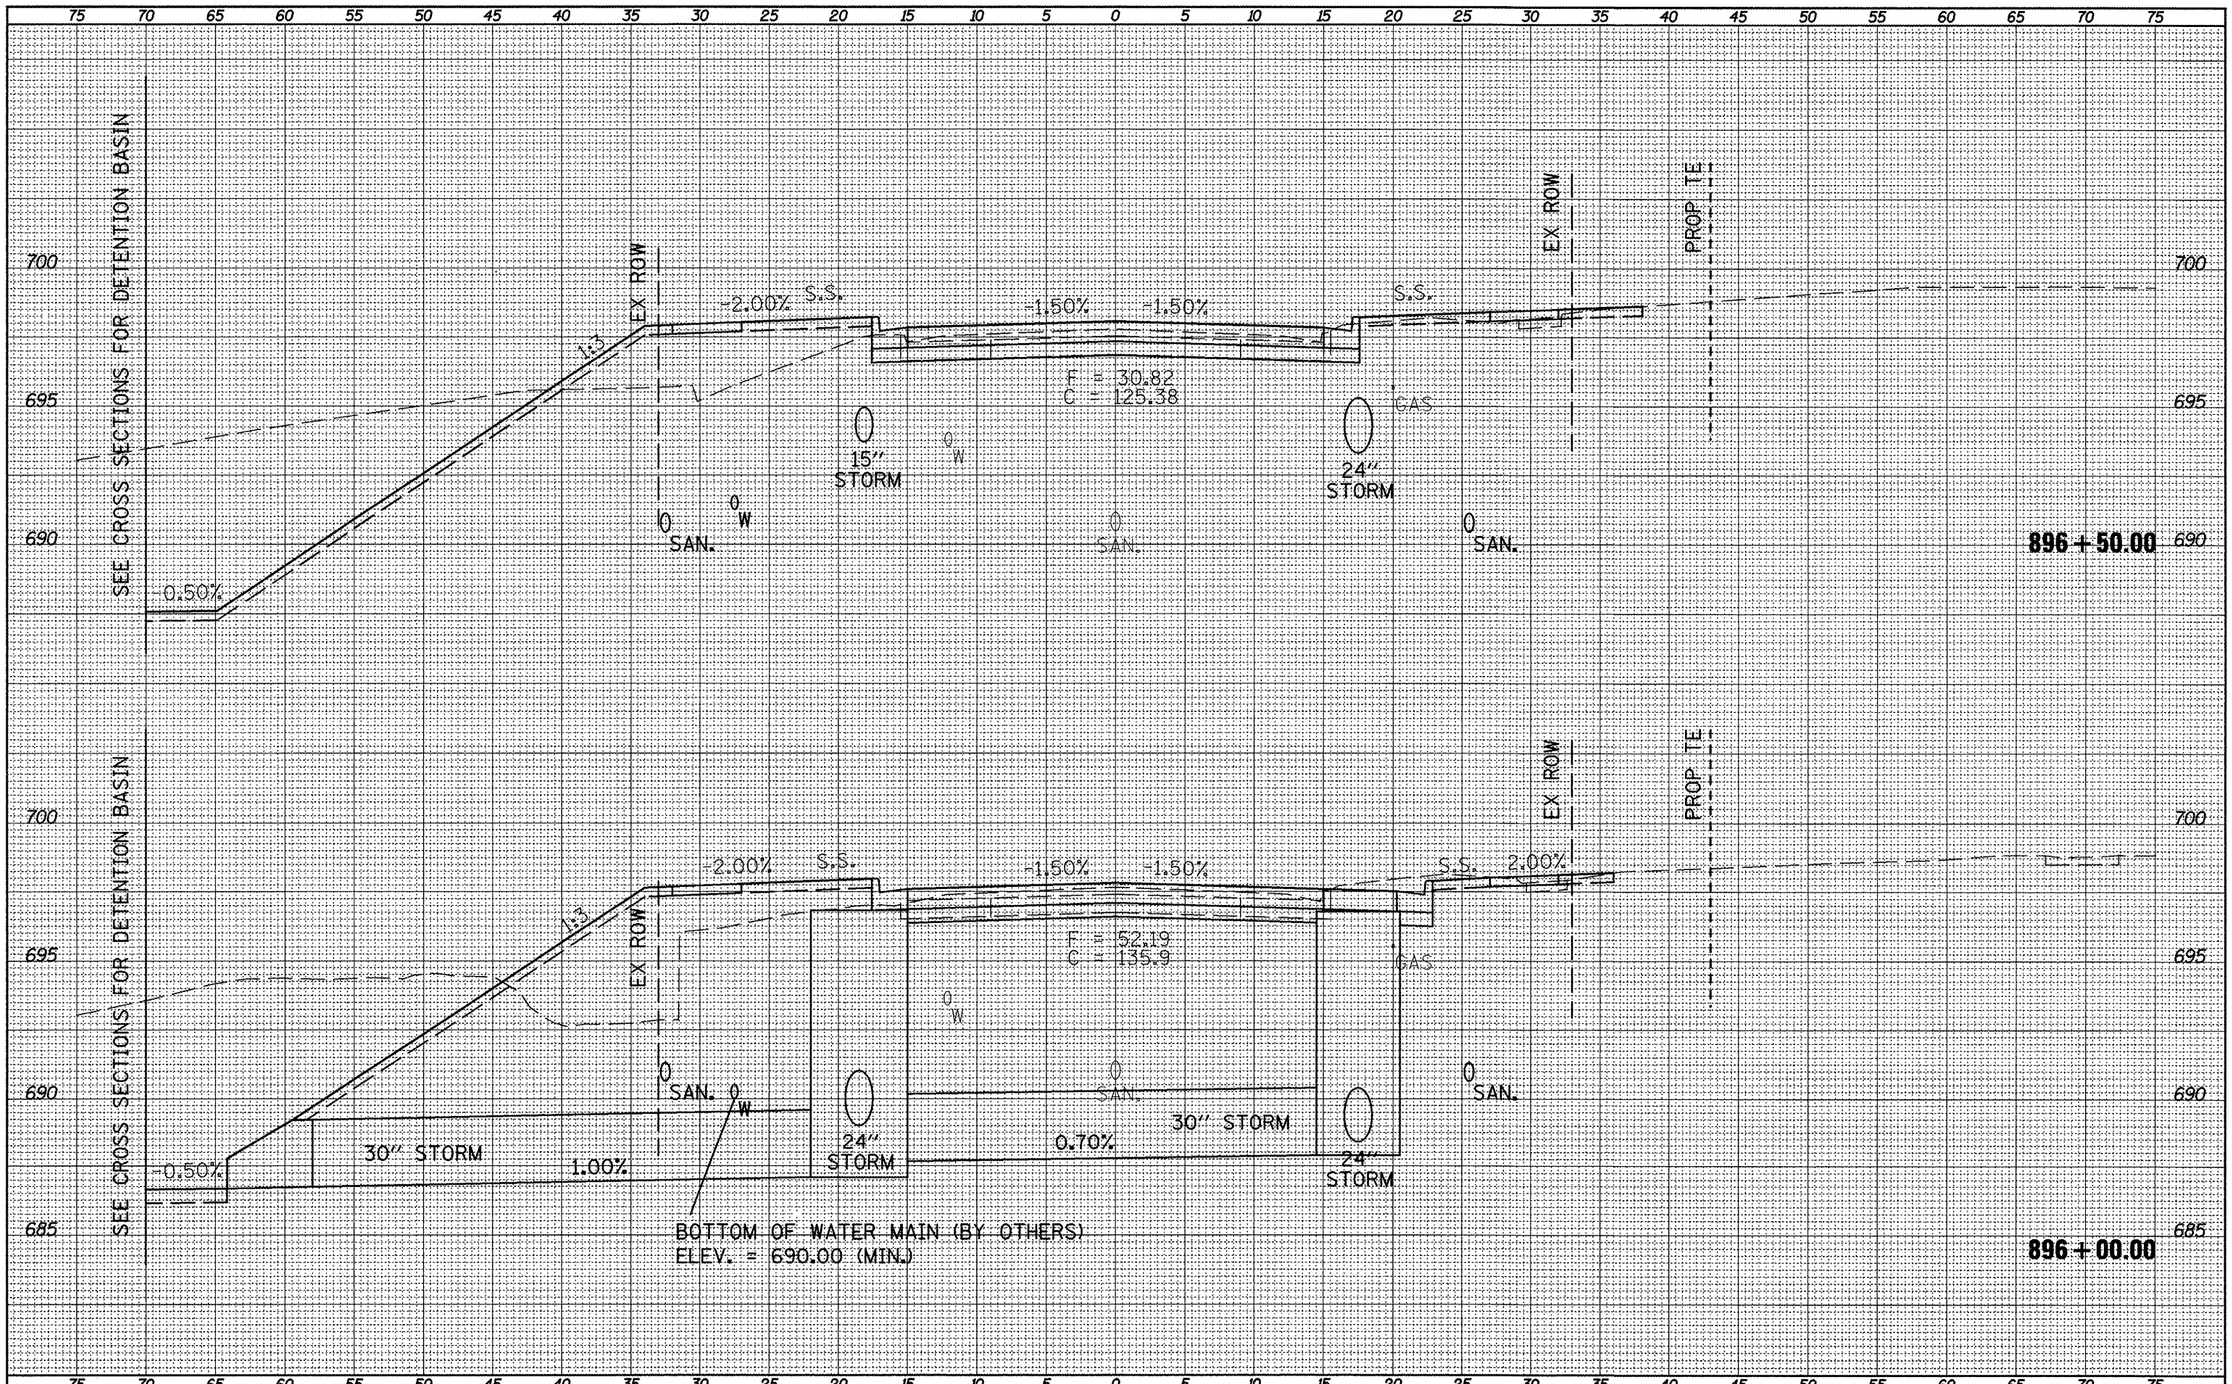


FILE NAME =	USER NAME = horstkj	DESIGNED -	REVISED -
xsect_sht.dgn		DRAWN -	REVISED -
	PLOT SCALE = 10.0457 ' / in.	CHECKED -	REVISED -
	PLOT DATE = 3/21/2012	DATE -	REVISED -

STATE OF ILLINOIS
DEPARTMENT OF TRANSPORTATION

CROSS SECTIONS

SCALE: | SHEET NO. OF SHEETS | STA. 896+00.00 TO STA. 896+50.00

F.A.P. RTE.	SECTION	COUNTY	TOTAL SHEETS	SHEET NO.
317	16W-1,RS-3	FULTON	341	239
		CONTRACT NO. 88795		
		ILLINOIS FED. AID PROJECT		

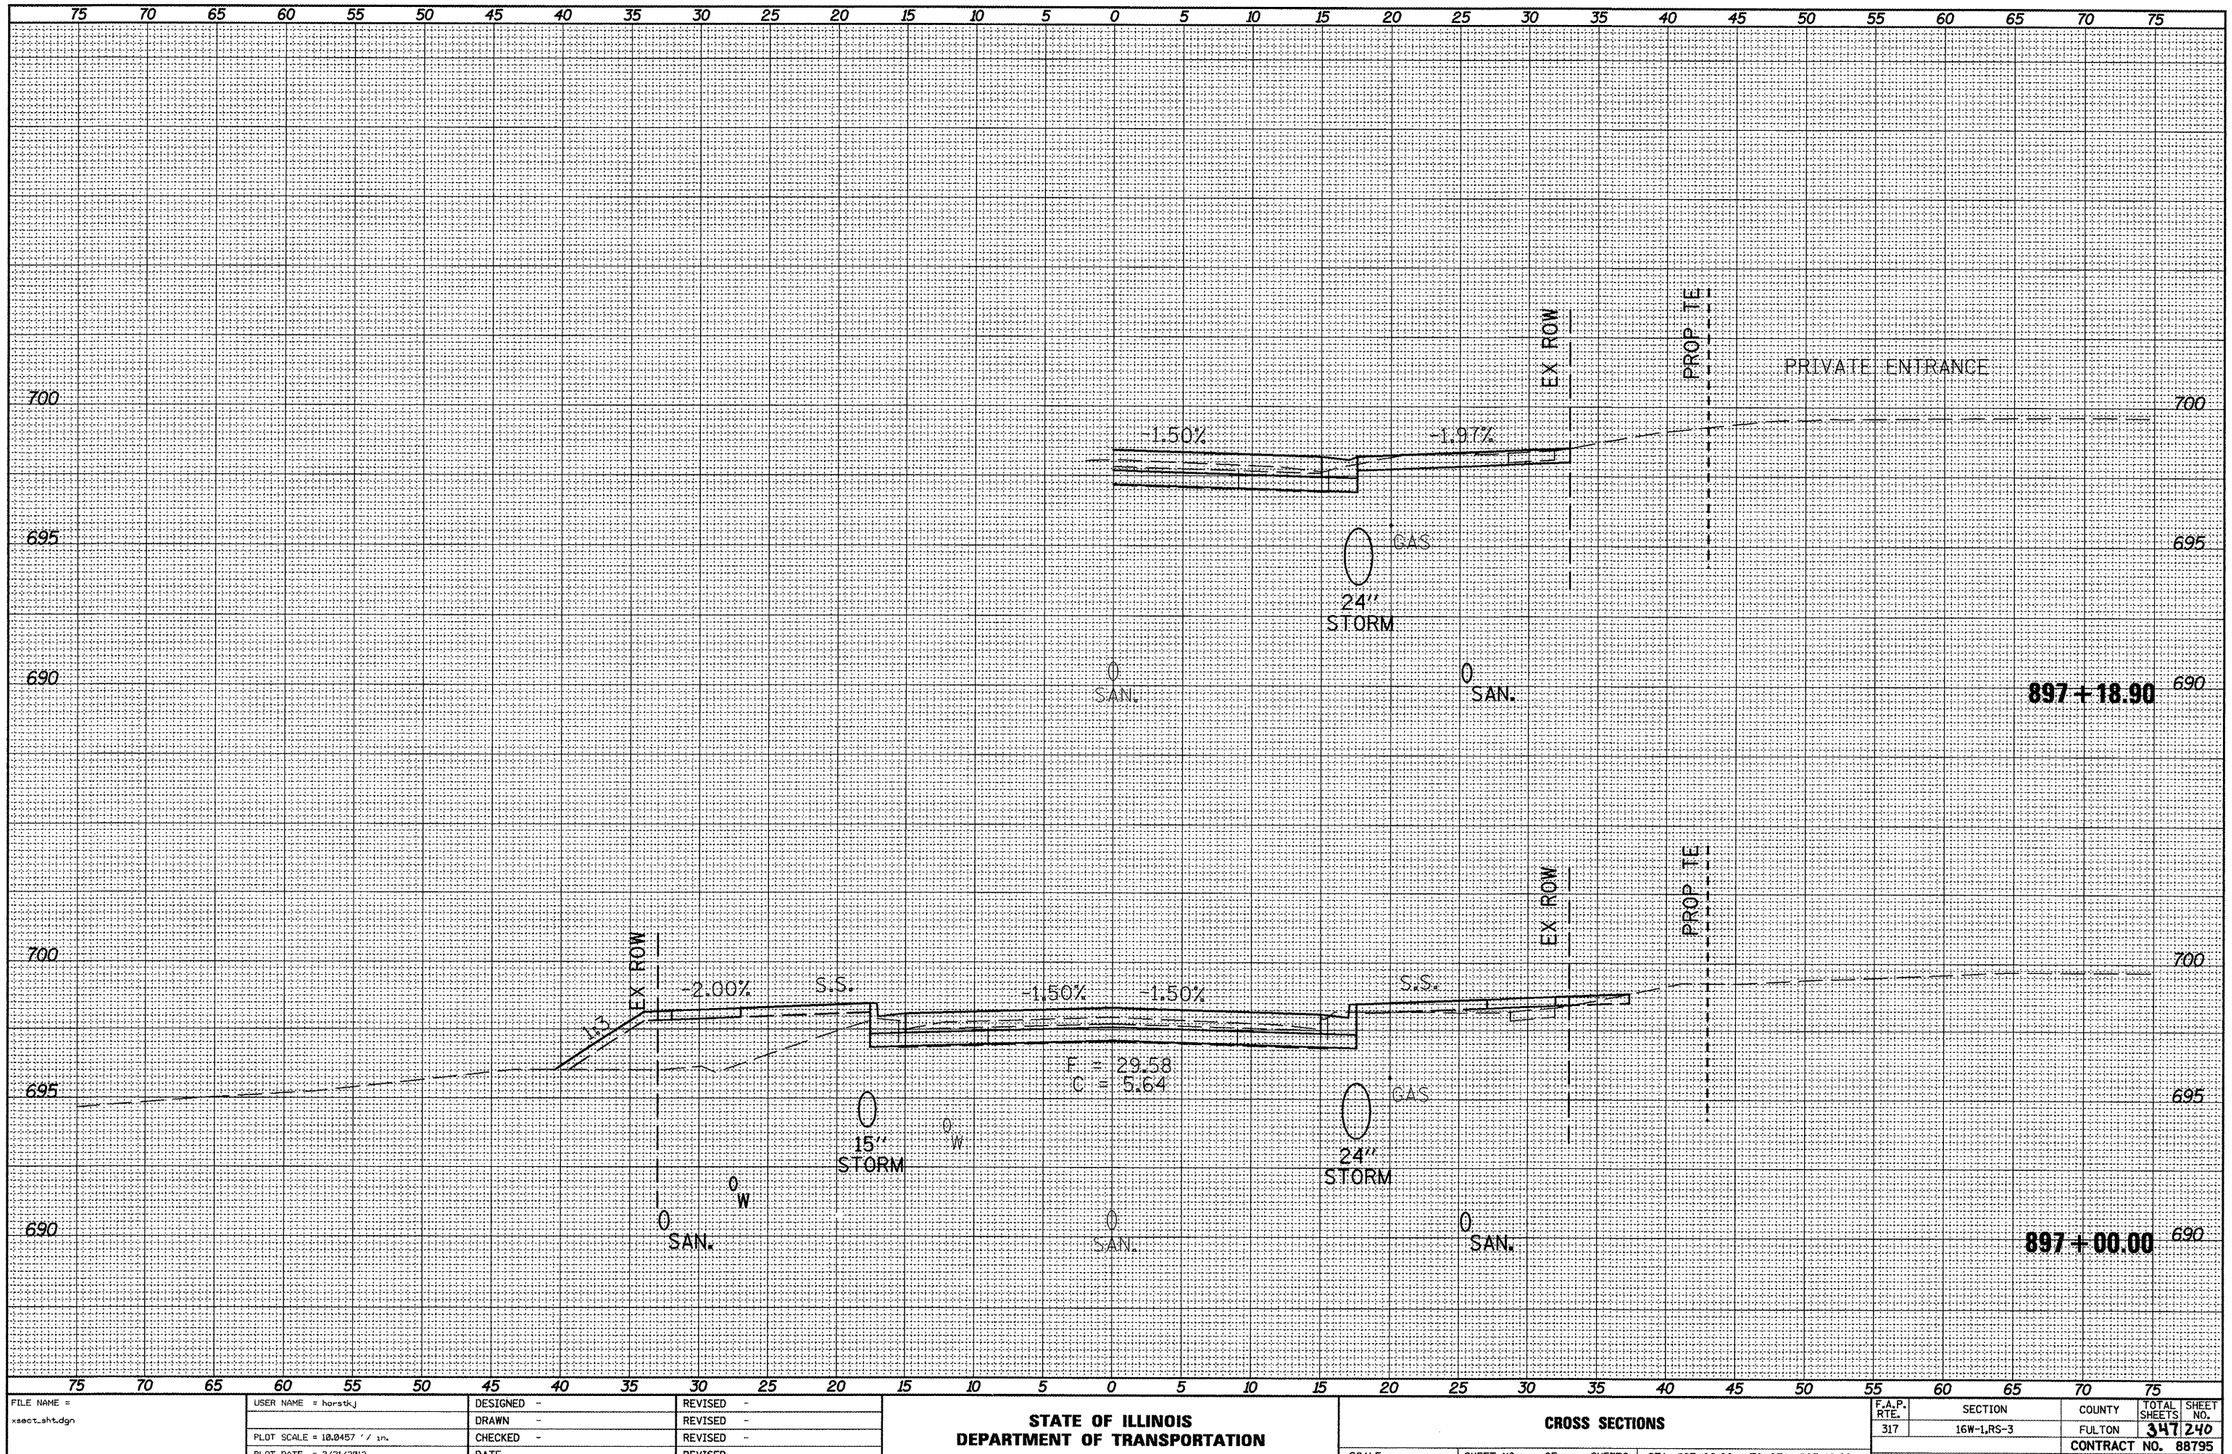

SURVEY: SURVEYED — PLOTTED — NOTE BOOK — NO. — TRIANGULATE — AREAS — AREAS CHECKED


FILE NAME = xsect_sht.dgn	USER NAME = horstkj	DESIGNED -	REVISED -
		DRAWN -	REVISED -
	PLOT SCALE = 10.0457 ' / in.	CHECKED -	REVISED -
	PLOT DATE = 3/21/2012	DATE -	REVISED -

STATE OF ILLINOIS
DEPARTMENT OF TRANSPORTATION

CROSS SECTIONS

SCALE: | SHEET NO. OF SHEETS | STA. 897+00.00 TO STA. 897+18.90

F.A.P. RTE.	SECTION	COUNTY	TOTAL SHEETS	SHEET NO.
317	16W-1,RS-3	FULTON	347	240
		CONTRACT NO. 88795		
		ILLINOIS FED. AID PROJECT		

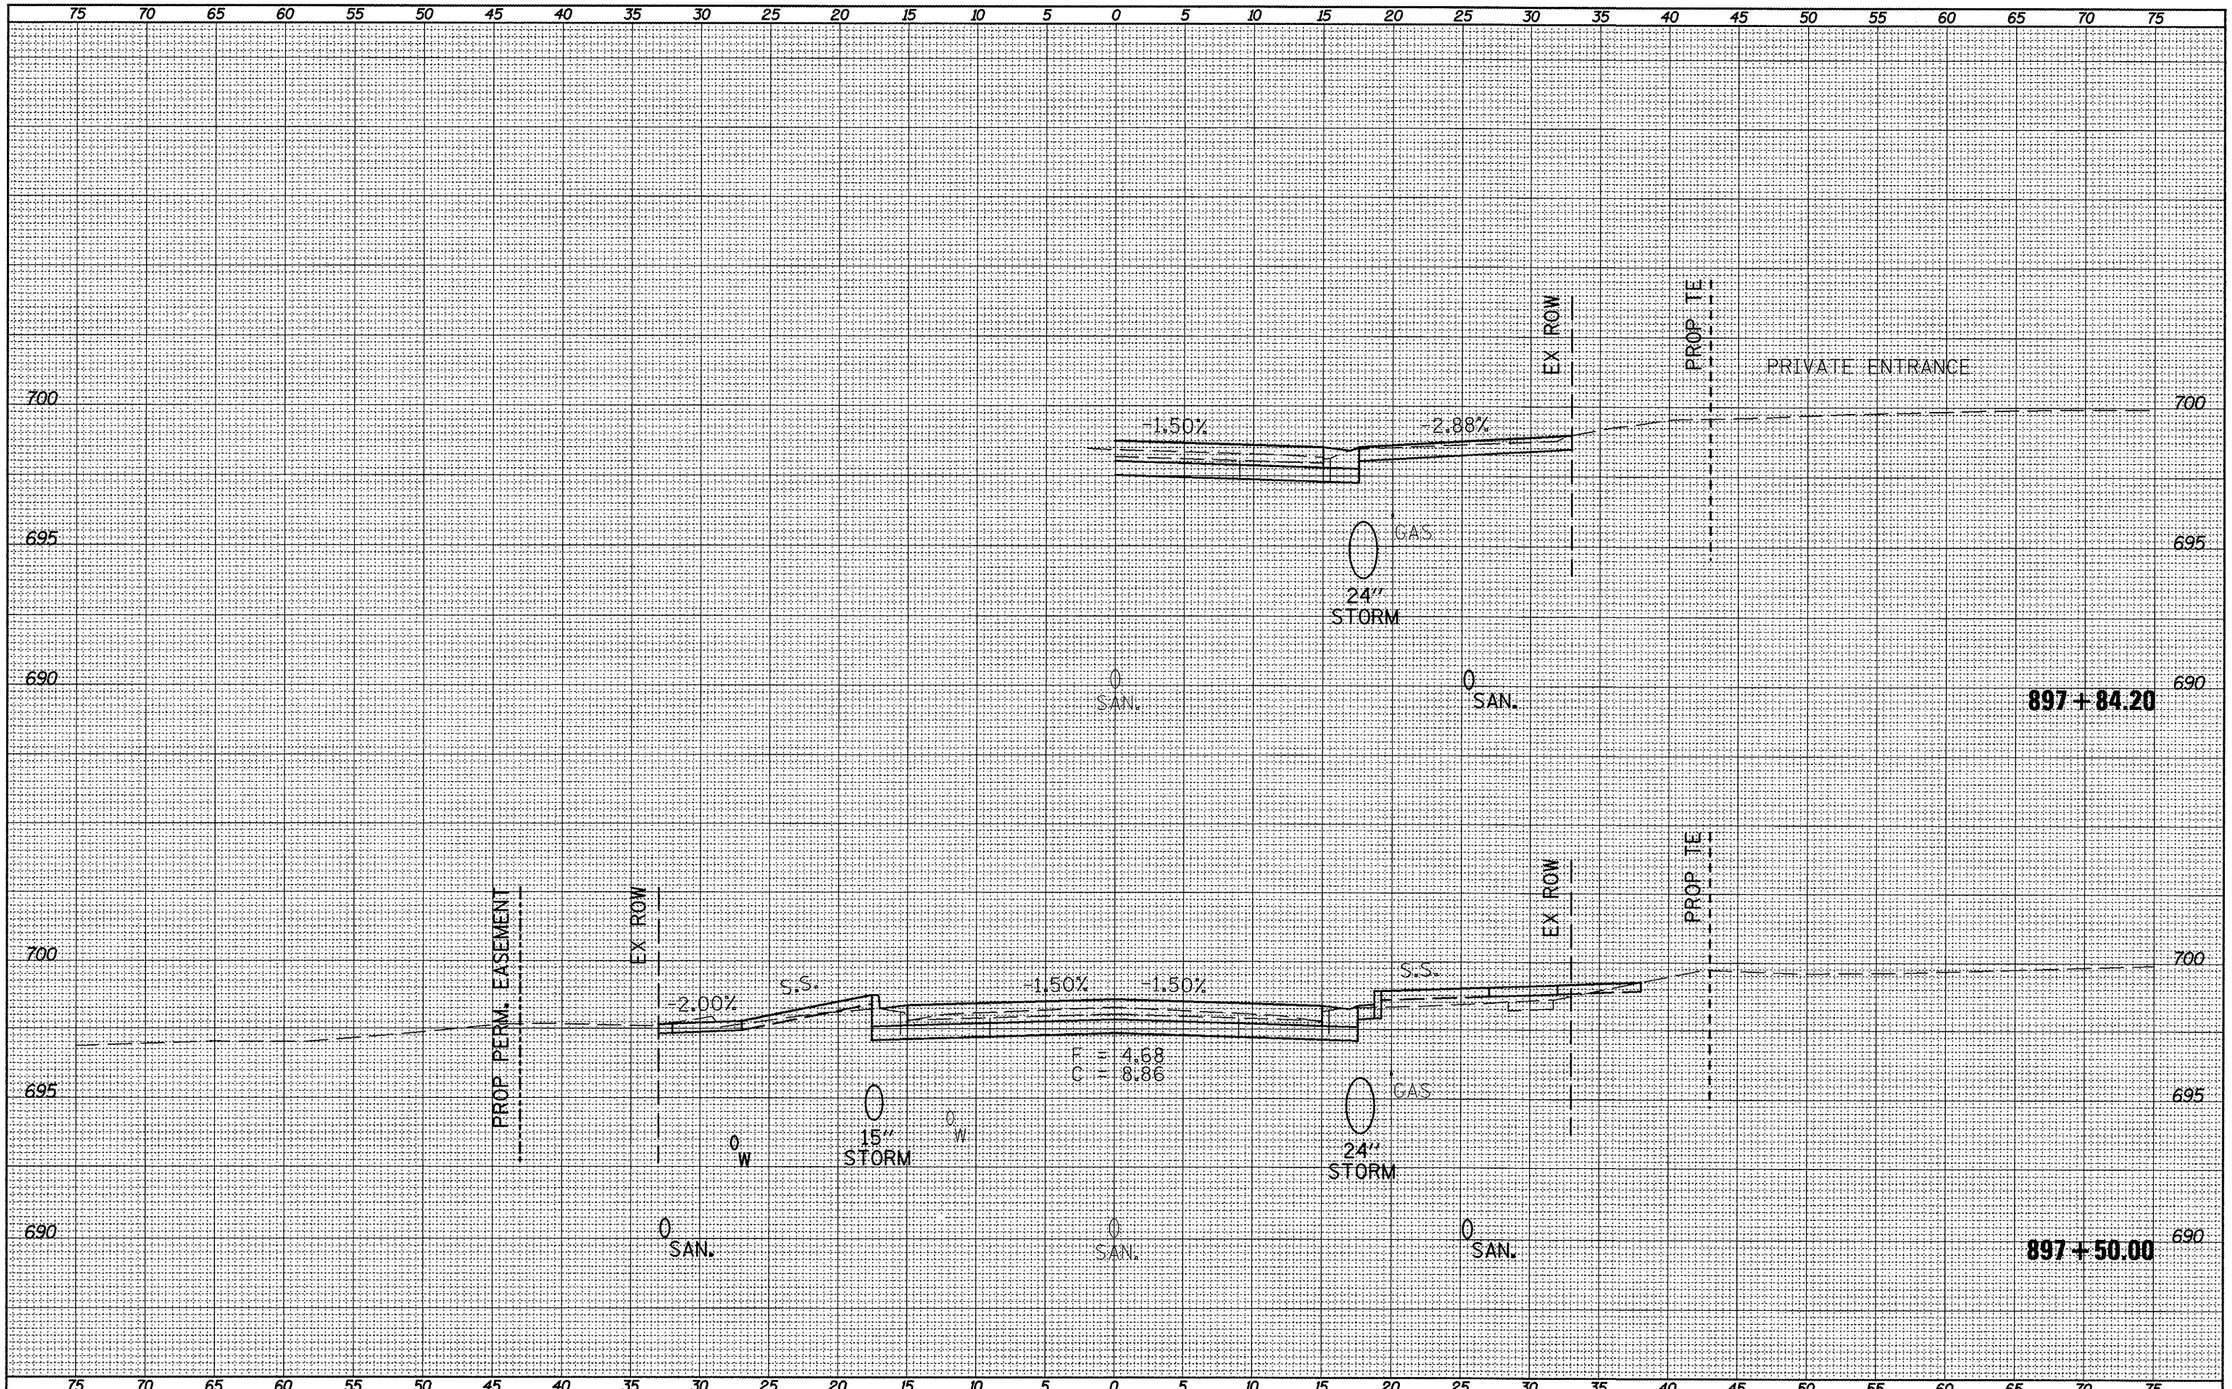

SURVEY NOTE BOOK NO. | PLOTTED | TEMPLATE | AREAS | AREAS CHECKED


FILE NAME = xsect_sht.dgn	USER NAME = horsthj	DESIGNED -	REVISED -
		DRAWN -	REVISED -
	PLOT SCALE = 10.0457 ' / in.	CHECKED -	REVISED -
	PLOT DATE = 3/21/2012	DATE -	REVISED -

STATE OF ILLINOIS
DEPARTMENT OF TRANSPORTATION

CROSS SECTIONS

SCALE: | SHEET NO. OF SHEETS | STA. 897+50.00 TO STA. 897+84.20

F.A.P. RTE.	SECTION	COUNTY	TOTAL SHEETS	SHEET NO.
317	16W-1,RS-3	FULTON	347	241
		CONTRACT NO. 88795		
	ILLINOIS FED. AID PROJECT			

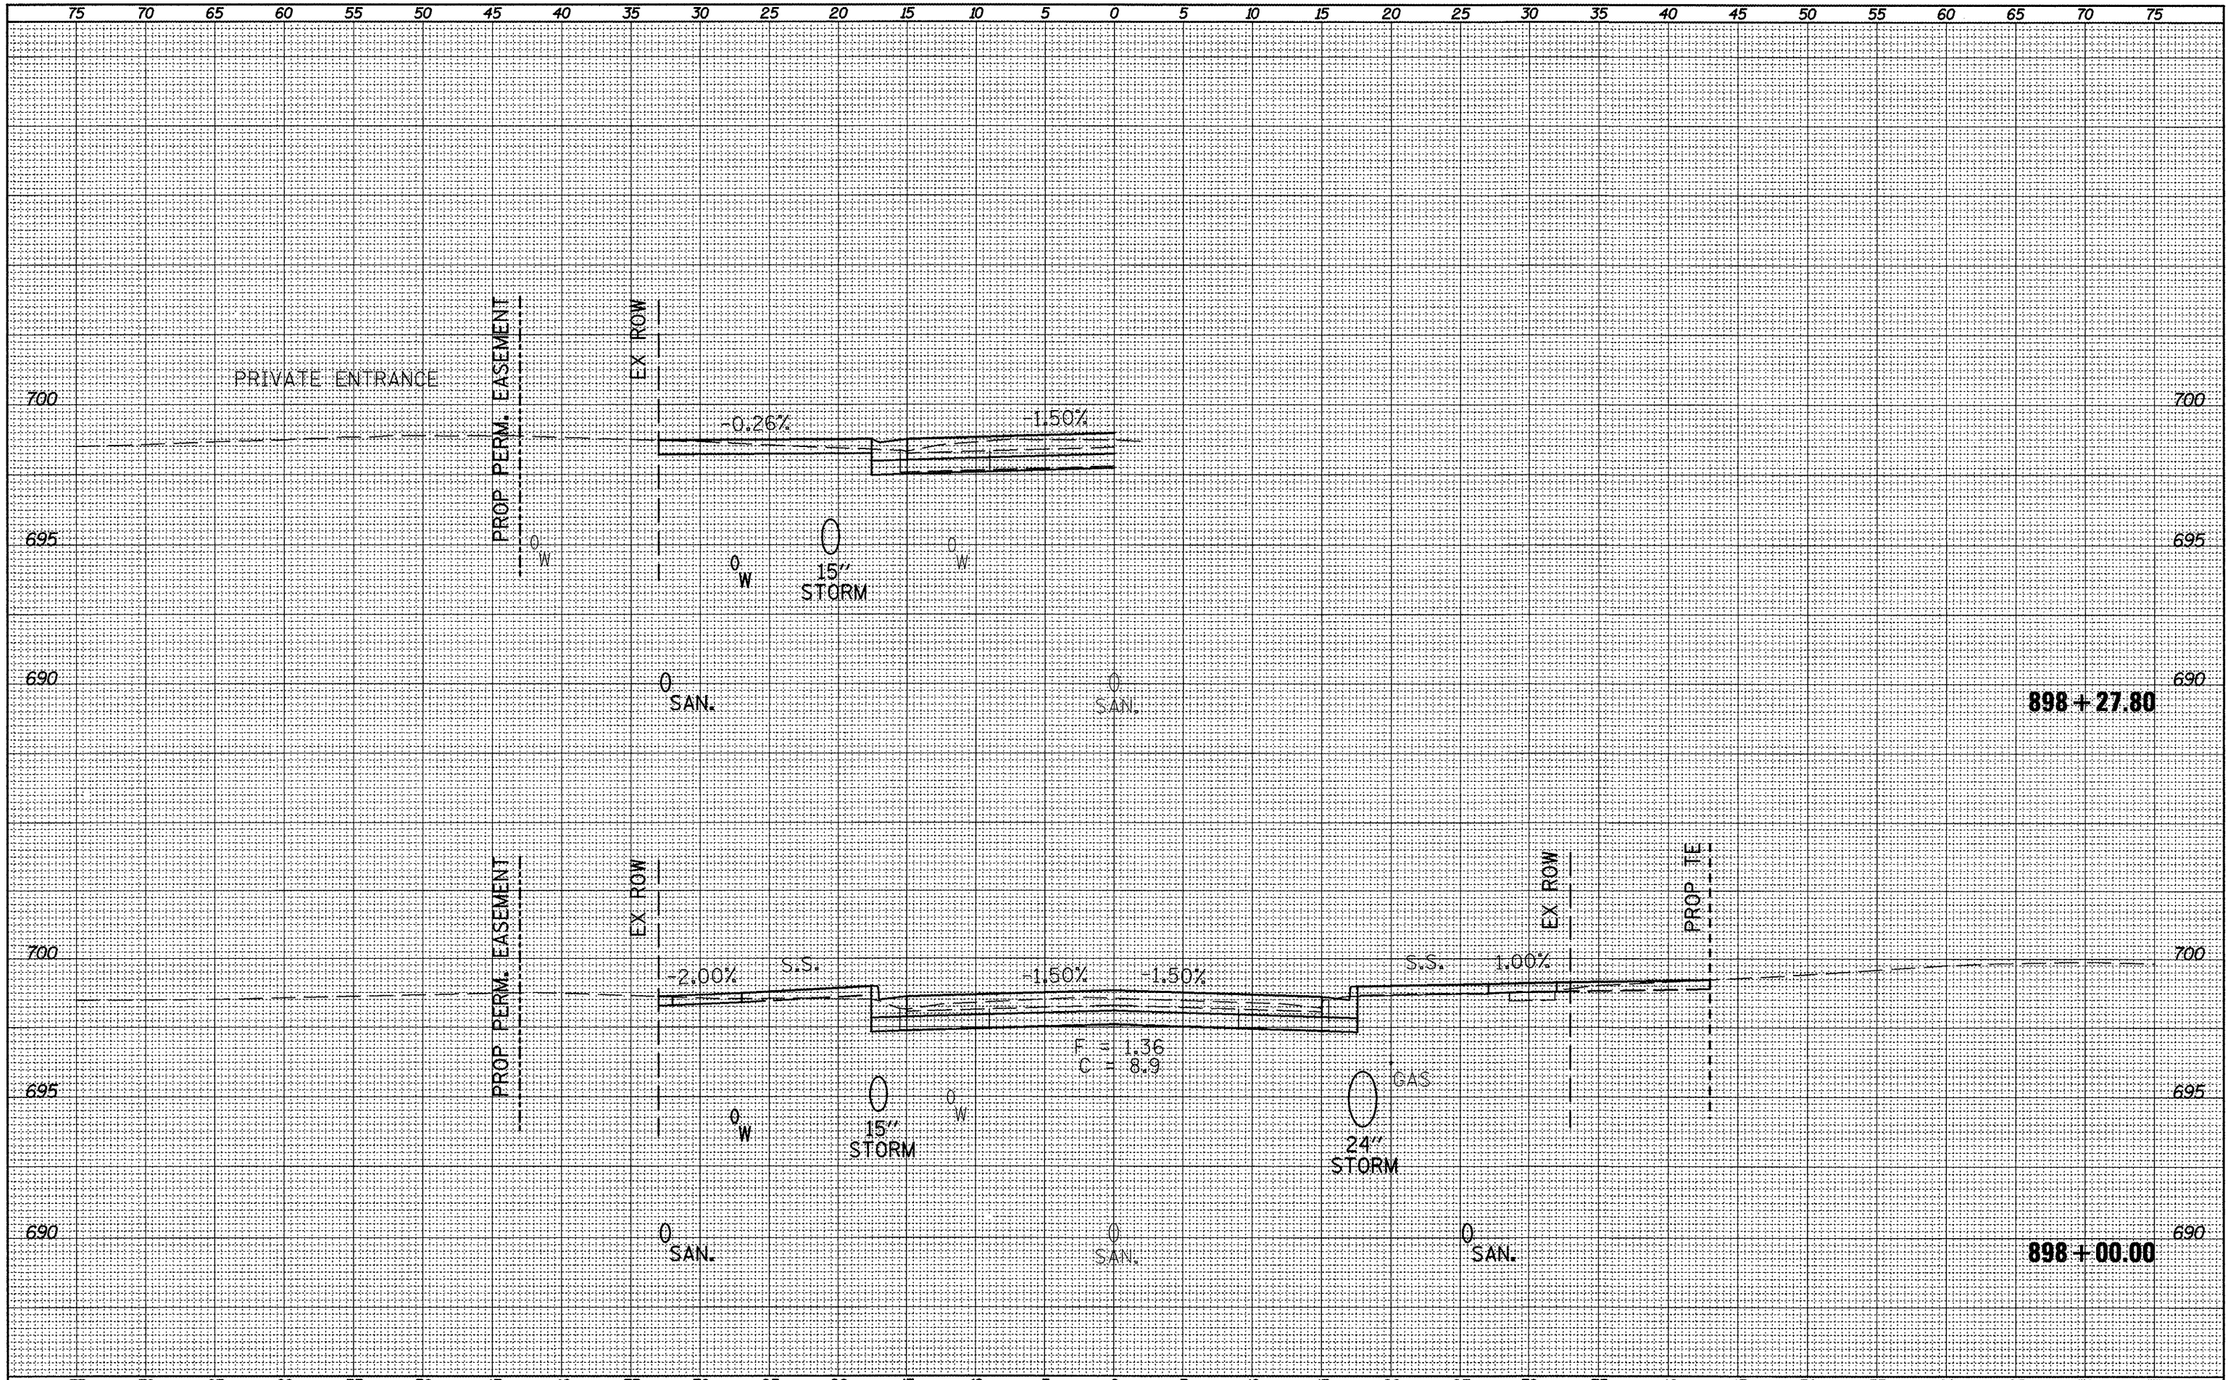

SURVEY: SURVEYED, PLOTTED, TEMPLATE, AREAS, AREAS CHECKED; NOTE BOOK; NO.

FILE NAME = xsect_sht.dgn	USER NAME = horstkj	DESIGNED -	REVISED -
		DRAWN -	REVISED -
	PLOT SCALE = 10.0457 ' / in.	CHECKED -	REVISED -
	PLOT DATE = 3/21/2012	DATE -	REVISED -

STATE OF ILLINOIS
DEPARTMENT OF TRANSPORTATION

CROSS SECTIONS

SCALE: | SHEET NO. OF SHEETS | STA. 898+00.00 TO STA. 898+27.80

F.A.P. RTE.	SECTION	COUNTY	TOTAL SHEETS	SHEET NO.
317	16W-1,RS-3	FULTON	347	242
		CONTRACT NO. 88795		
		ILLINOIS FED. AID PROJECT		

SURVEY	SURVEYED	PLOTTED	TOPSOIL SITE	AREAS CHECKED
NOTE BOOK				
NO.				

75 70 65 60 55 50 45 40 35 30 25 20 15 10 5 0 5 10 15 20 25 30 35 40 45 50 55 60 65 70 75

700
695
690

PINE STREET

1.50% 2.00% 2.17%

700

GAS

24" STORM

0 SAN.

0 SAN.

898+79.45

PROP PERM. EASEMENT
EX ROW

698.30 S.S. 2.0% -1.50% -1.50% S.S. 2.00% S.S.

NSW = 14.89
F = 1.35
C = 19.54

12" STORM

0 W

0 W

GAS

24" STORM

EX ROW
PROP TE

700
695
690

0 SAN.

0 SAN.

0 SAN.

898+50.00

75 70 65 60 55 50 45 40 35 30 25 20 15 10 5 0 5 10 15 20 25 30 35 40 45 50 55 60 65 70 75


FILE NAME = xsect_sht.dgn	USER NAME = horstkj	DESIGNED -	REVISED -
		DRAWN -	REVISED -
	PLOT SCALE = 10.0457 ' / in.	CHECKED -	REVISED -
	PLOT DATE = 3/21/2012	DATE -	REVISED -

STATE OF ILLINOIS
DEPARTMENT OF TRANSPORTATION

CROSS SECTIONS

SCALE: | SHEET NO. OF SHEETS | STA. 898+50.00 TO STA. 898+79.45

F.A.P. RTE.	SECTION	COUNTY	TOTAL SHEETS	SHEET NO.
317	16W-1,RS-3	FULTON	347	243
		CONTRACT NO. 88795		
		ILLINOIS FED. AID PROJECT		

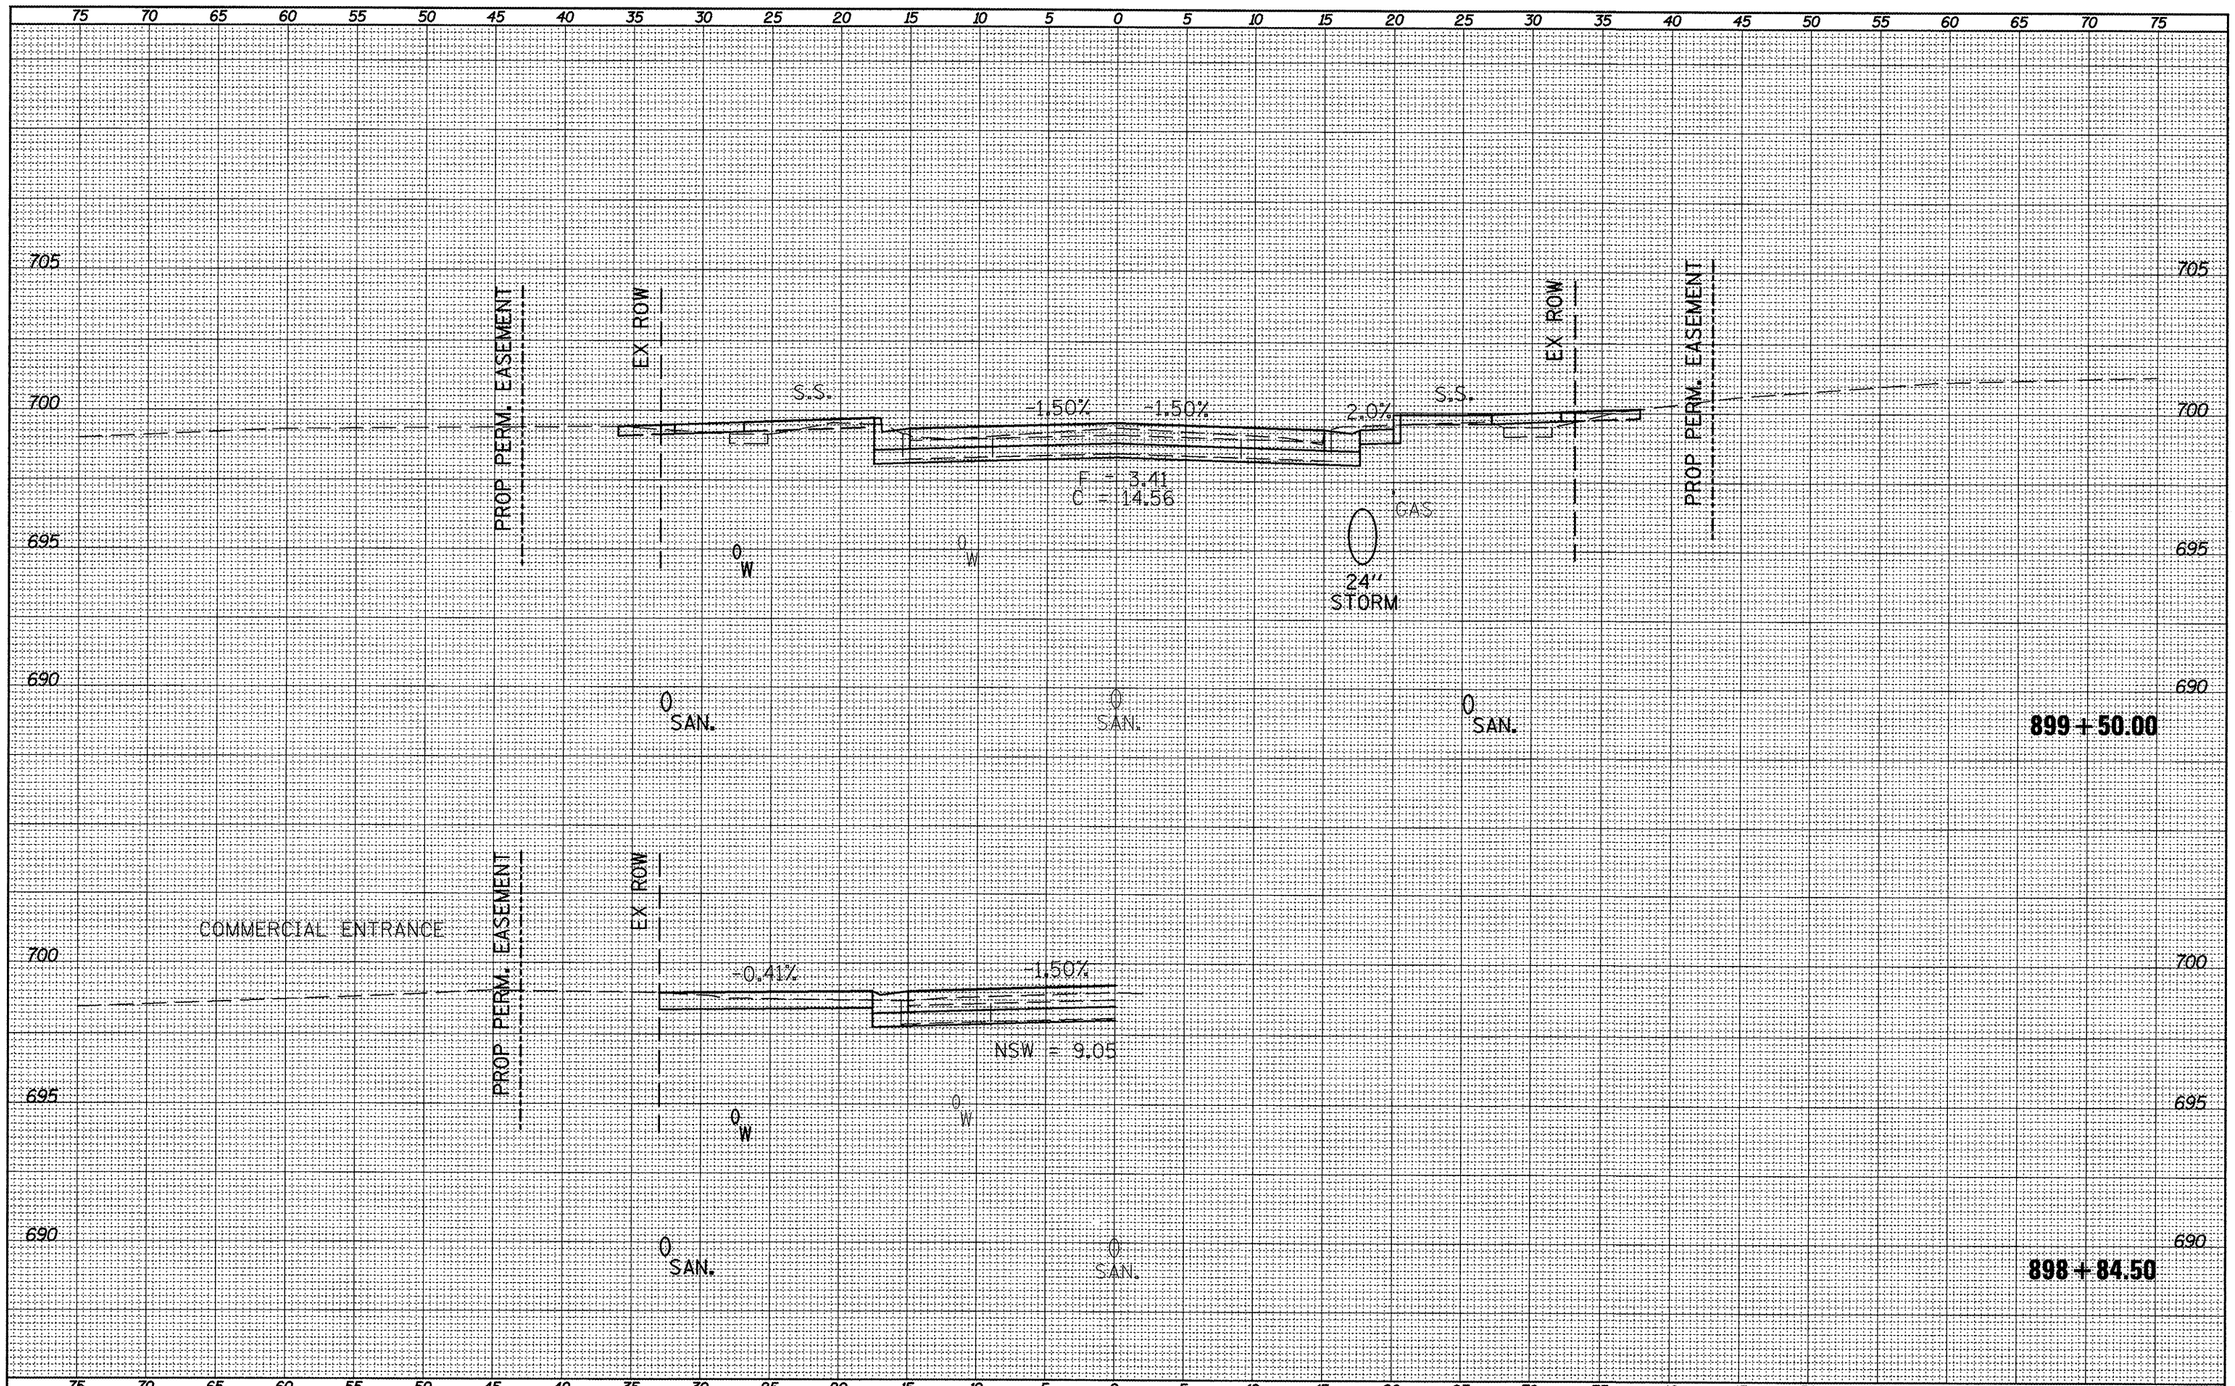

SURVEY POSTED / PLOTTED
NOTE BOOK TEMPLATE
NO. AREAS CHECKED


FILE NAME = xsect_sht.dgn	USER NAME = horstkj	DESIGNED -	REVISED -
		DRAWN -	REVISED -
	PLOT SCALE = 10.0457 ' / in.	CHECKED -	REVISED -
	PLOT DATE = 3/21/2012	DATE -	REVISED -

STATE OF ILLINOIS
DEPARTMENT OF TRANSPORTATION

CROSS SECTIONS

SCALE: | SHEET NO. OF SHEETS | STA. 898+84.50 TO STA. 899+50.00

F.A.P. RTE.	SECTION	COUNTY	TOTAL SHEETS	SHEET NO.
317	16W-1,RS-3	FULTON	347	244
		CONTRACT NO. 88795		
	ILLINOIS FED. AID PROJECT			

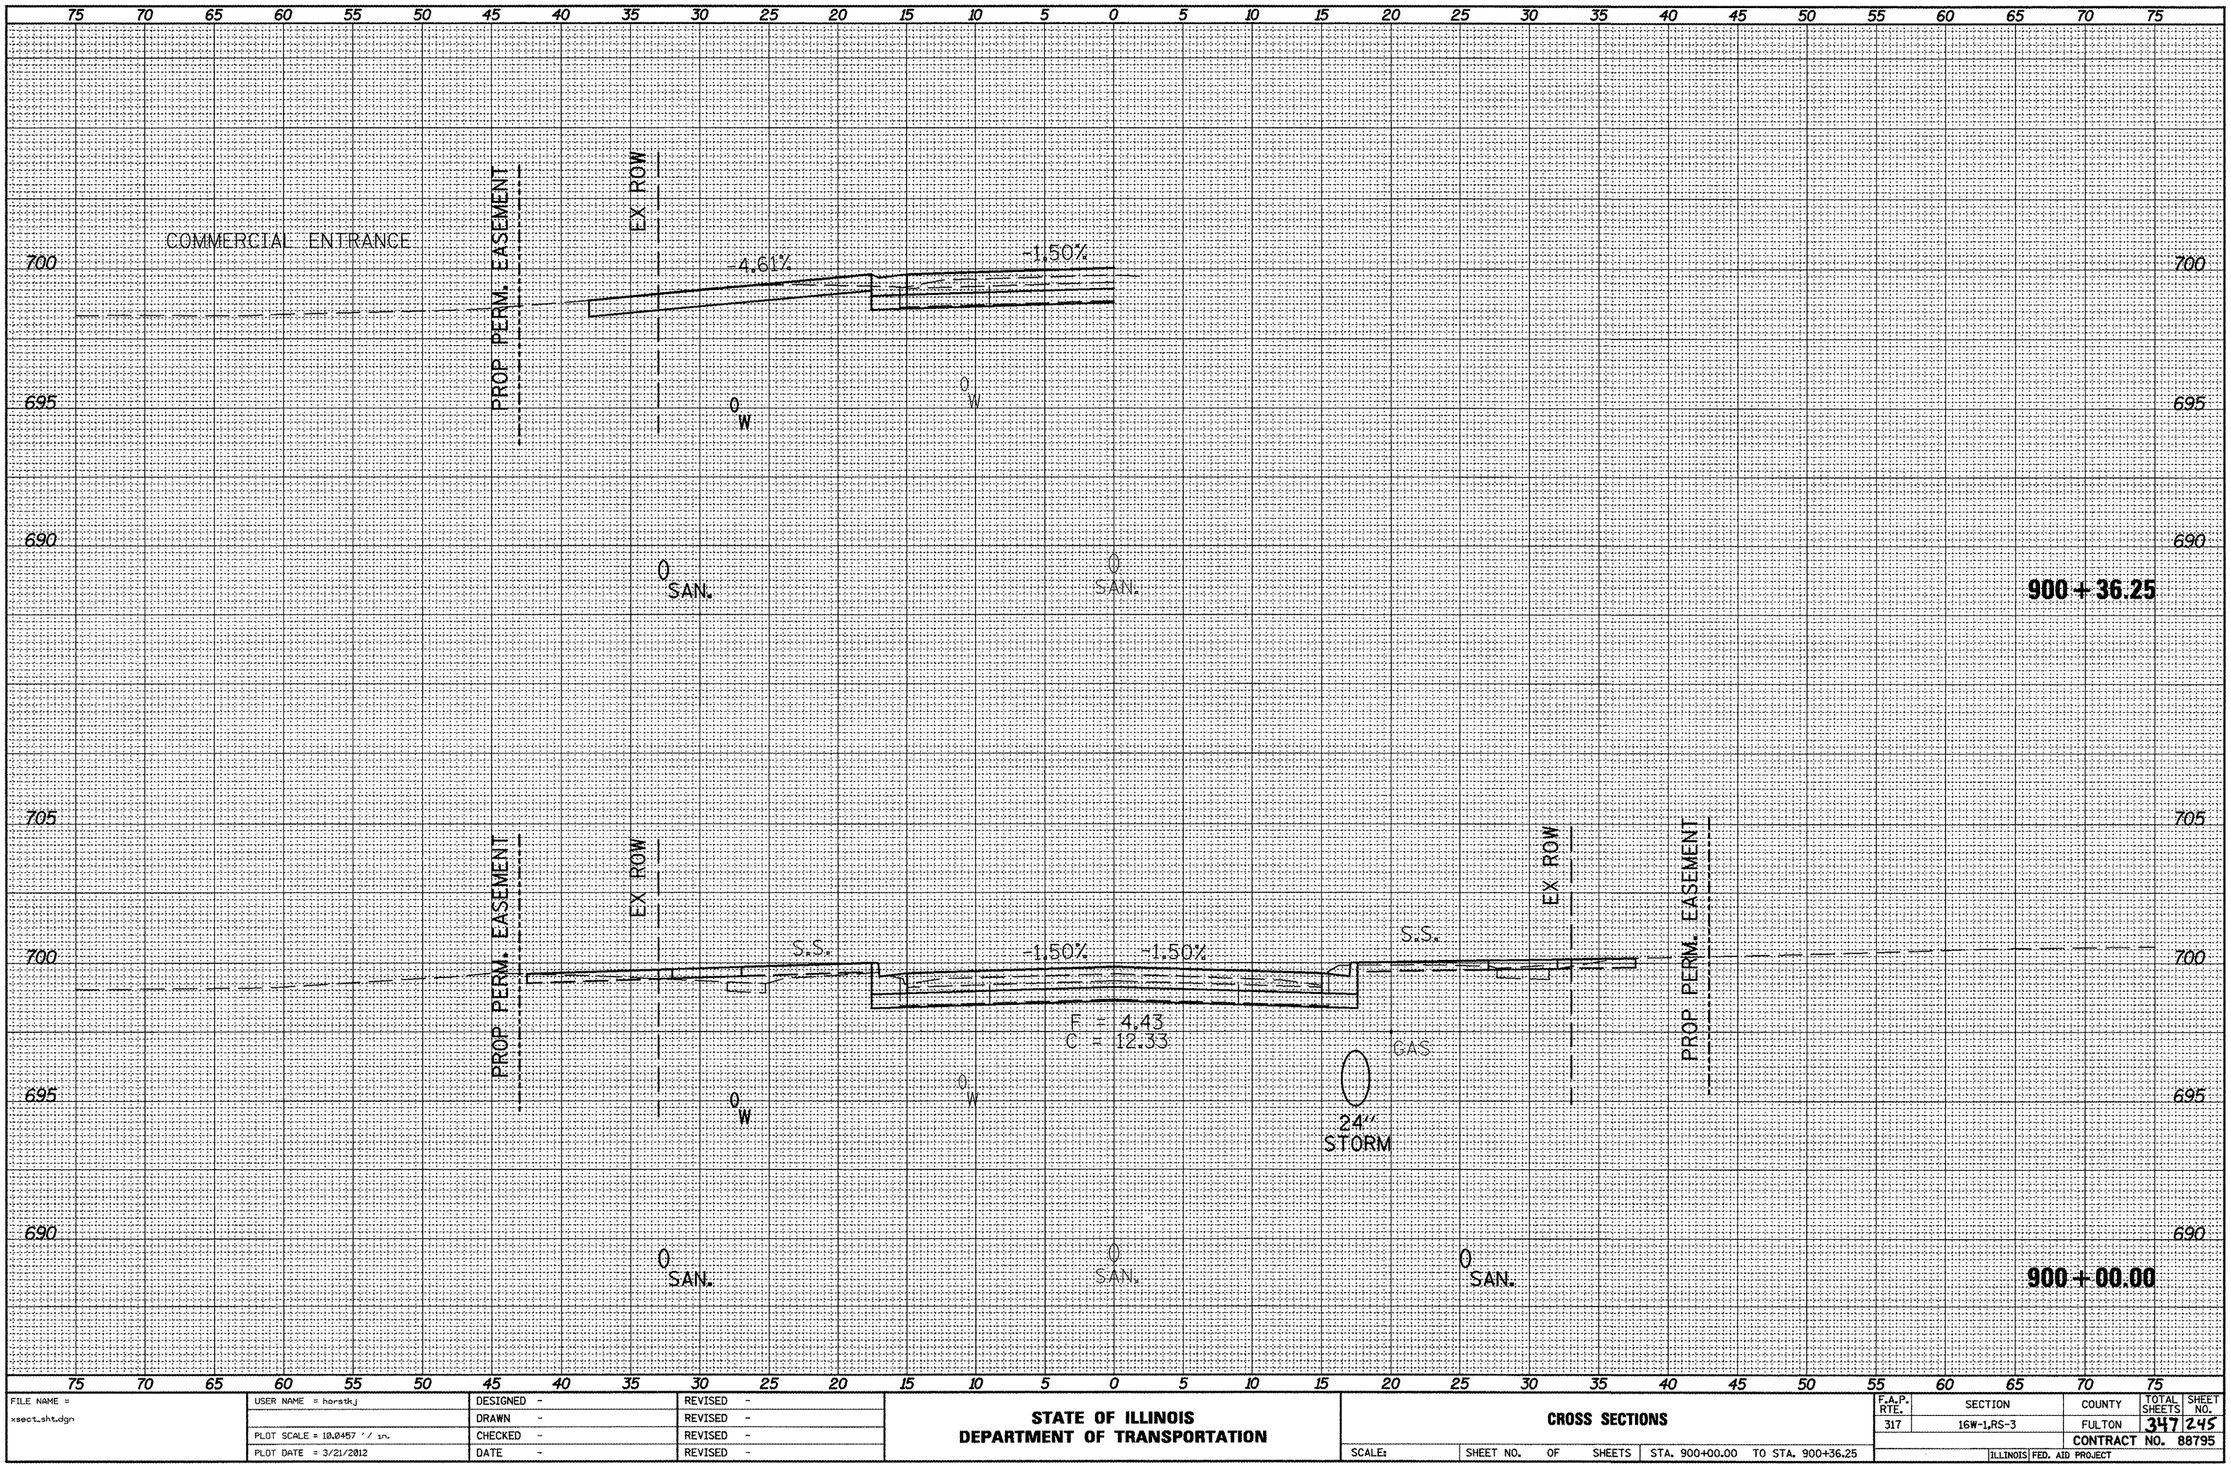

SURVEY	SURVEYED
	PLOTTED
NOTE BOOK	TOPOGRAPHY
	AREAS
NO.	AREAS CHECKED

FILE NAME = xsect_sht.dgn	USER NAME = horstkj	DESIGNED -	REVISED -
		DRAWN -	REVISED -
	PLOT SCALE = 10.0457 ' / in.	CHECKED -	REVISED -
	PLOT DATE = 3/21/2012	DATE -	REVISED -


STATE OF ILLINOIS
DEPARTMENT OF TRANSPORTATION

CROSS SECTIONS

SCALE: | SHEET NO. OF SHEETS | STA. 900+00.00 TO STA. 900+36.25

F.A.P. RTE.	SECTION	COUNTY	TOTAL SHEETS	SHEET NO.
317	16W-1,RS-3	FULTON	347	245
		CONTRACT NO. 88795		
	ILLINOIS FED. AID PROJECT			

SURVEYED
PLOTTED
TEMPLATE
AREAS
AREAS CHECKED
FINAL SURVEY
NOTE BOOK
NO.

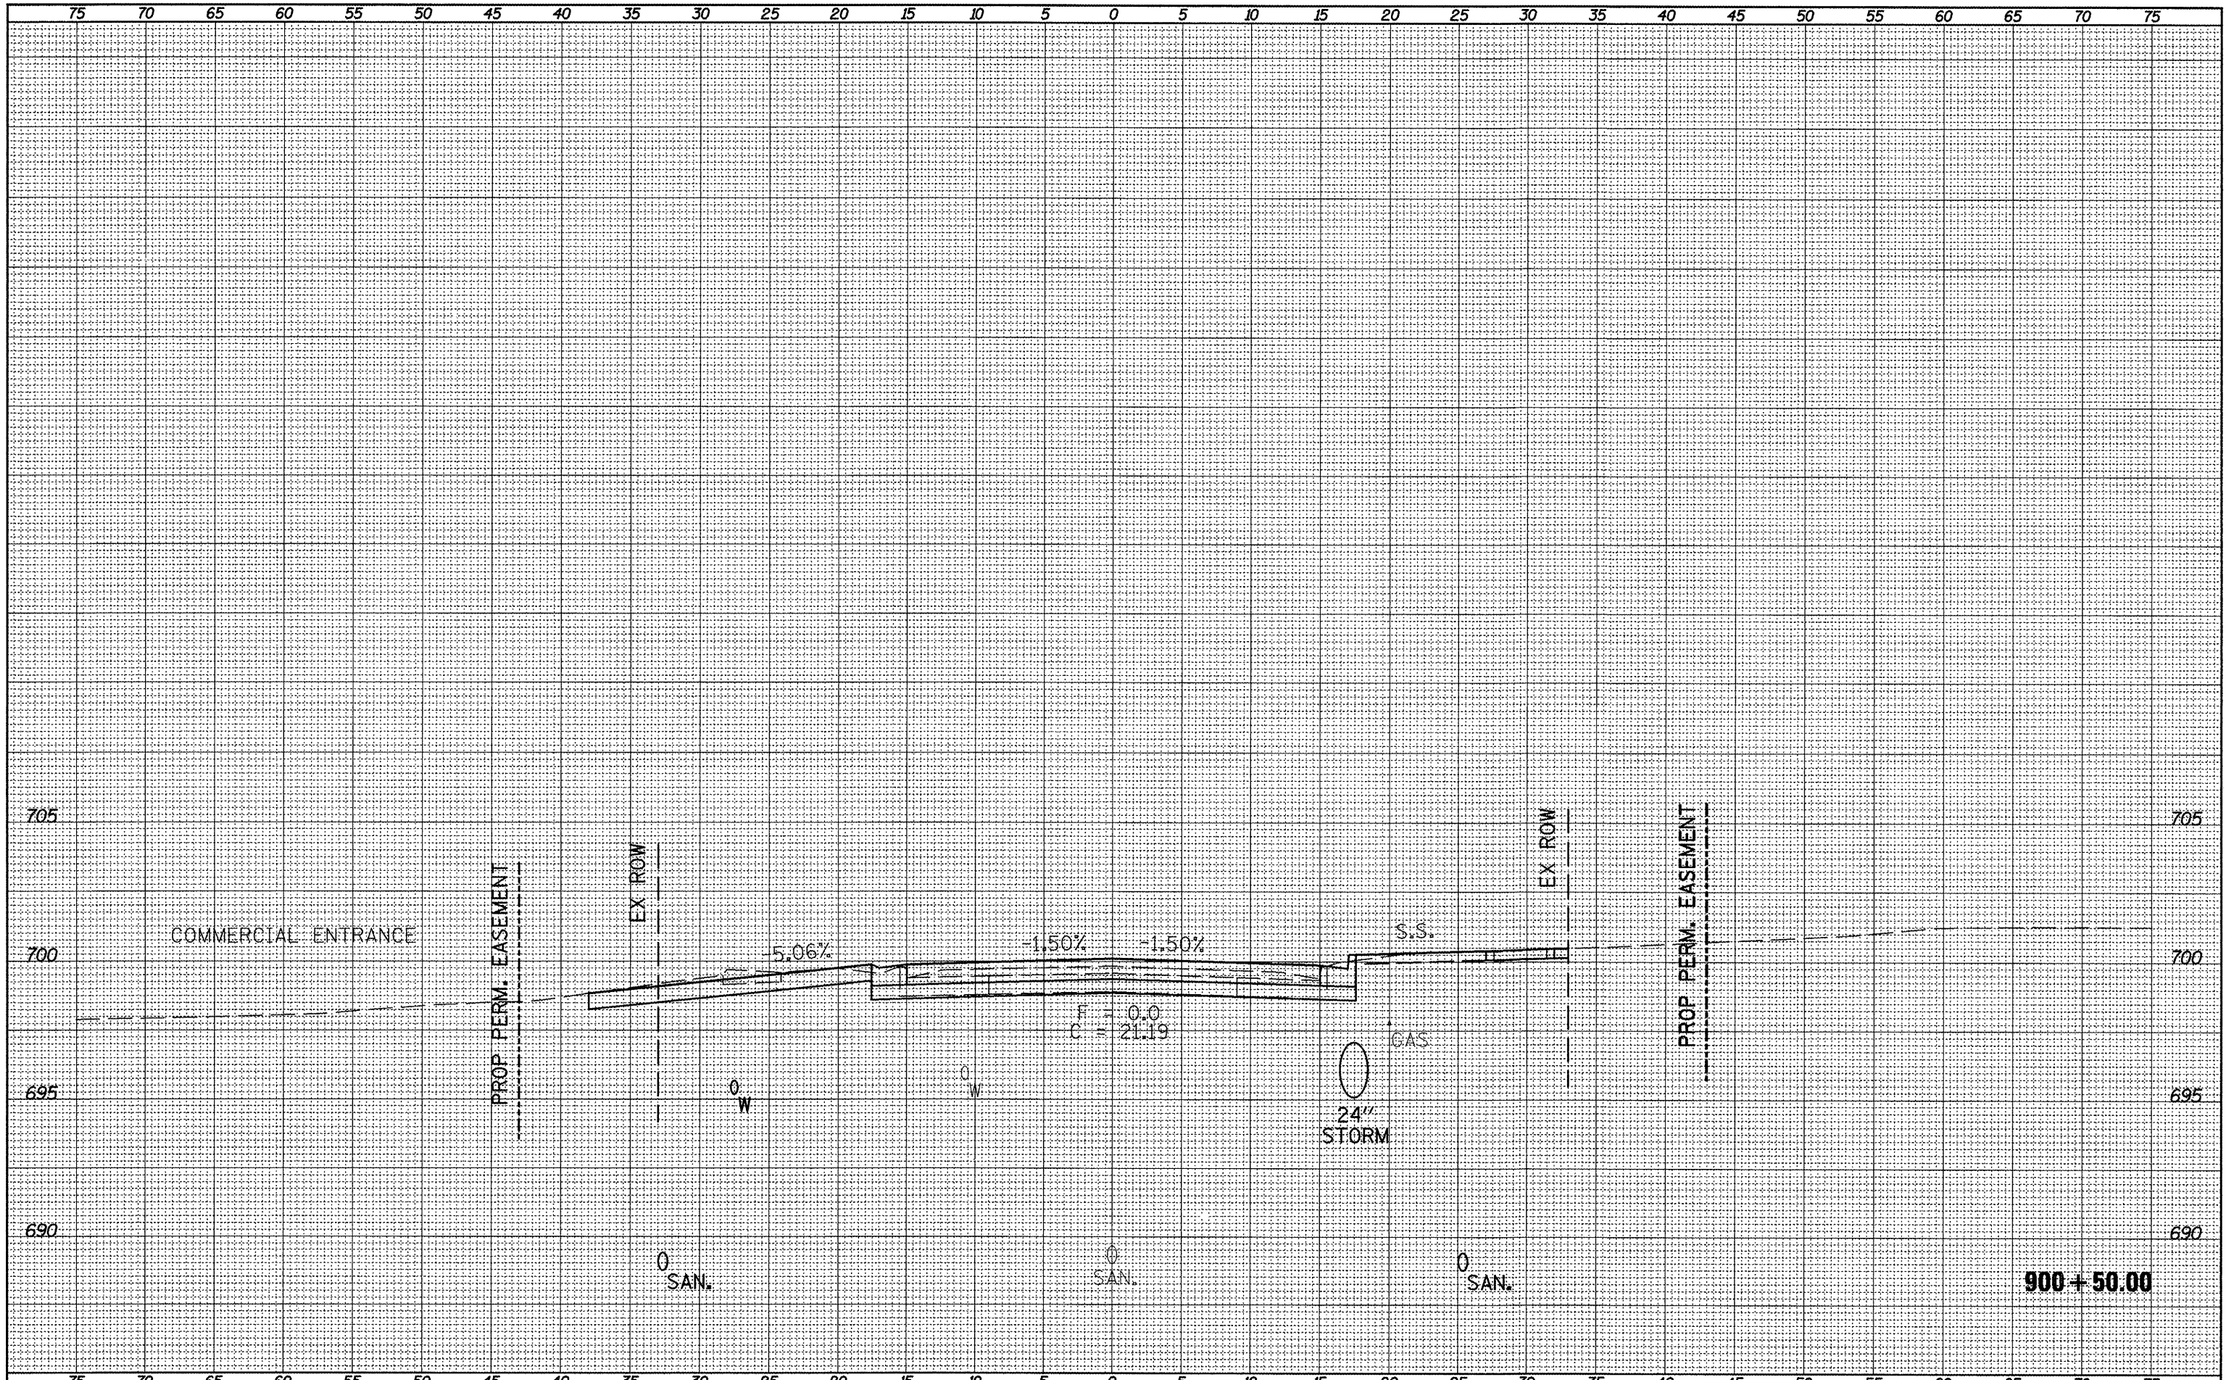

SURVEYED
PLOTTED
TEMPLATE
AREAS
AREAS CHECKED
FINAL SURVEY
NOTE BOOK
NO.

FILE NAME = xsect_sht.dgn	USER NAME = horstkj	DESIGNED -	REVISED -
		DRAWN -	REVISED -
	PLOT SCALE = 10.0457 ' / in.	CHECKED -	REVISED -
	PLOT DATE = 3/21/2012	DATE -	REVISED -


STATE OF ILLINOIS
DEPARTMENT OF TRANSPORTATION

CROSS SECTIONS

SCALE: | SHEET NO. OF SHEETS | STA. 900+50.00 TO STA. 900+50.00

F.A.P. RTE.	SECTION	COUNTY	TOTAL SHEETS	SHEET NO.
317	16W-1,RS-3	FULTON	347	246
		CONTRACT NO. 88795		
		ILLINOIS FED. AID PROJECT		

SURVEY	PLOTTED
NOTE BOOK	TEMPLATE
NO.	AREAS
	AREAS CHECKED

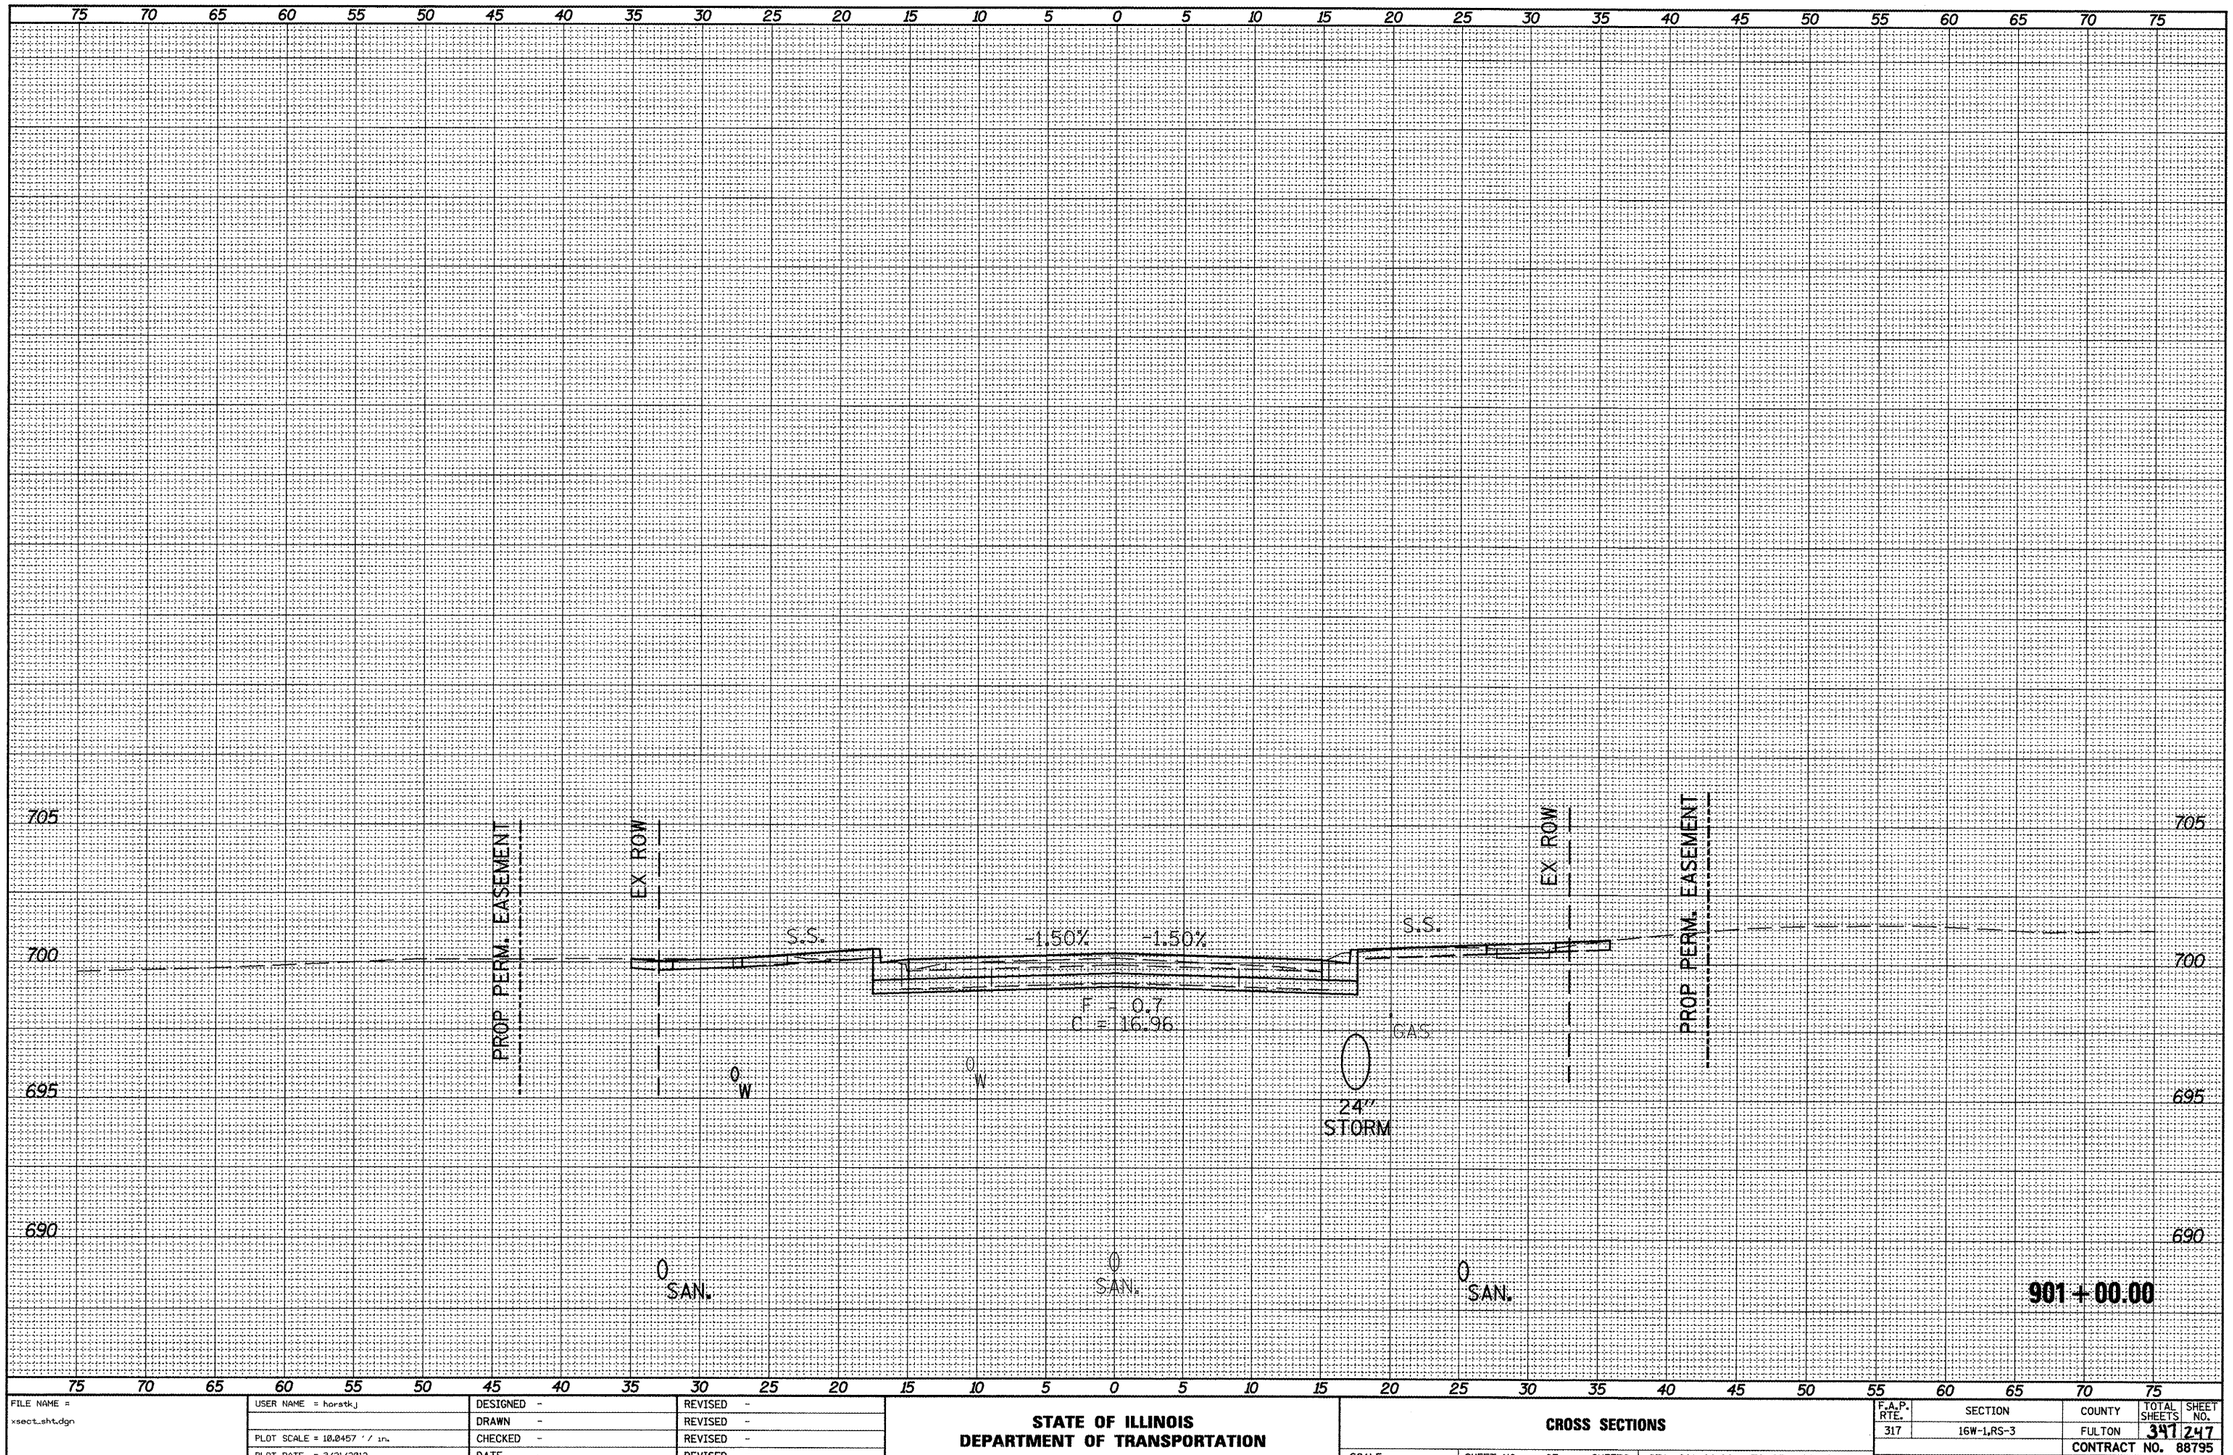


FILE NAME = xsect_sht.dgn	USER NAME = horstkj	DESIGNED -	REVISED -
		DRAWN -	REVISED -
	PLOT SCALE = 10.0457 ' / in.	CHECKED -	REVISED -
	PLOT DATE = 3/21/2012	DATE -	REVISED -

STATE OF ILLINOIS
DEPARTMENT OF TRANSPORTATION

CROSS SECTIONS

SCALE: | SHEET NO. OF SHEETS | STA. 901+00.00 TO STA. 901+00.00

F.A.P. RTE.	SECTION	COUNTY	TOTAL SHEETS	SHEET NO.
317	16W-1,RS-3	FULTON	347	247
		CONTRACT NO. 88795		
	ILLINOIS FED. AID PROJECT			

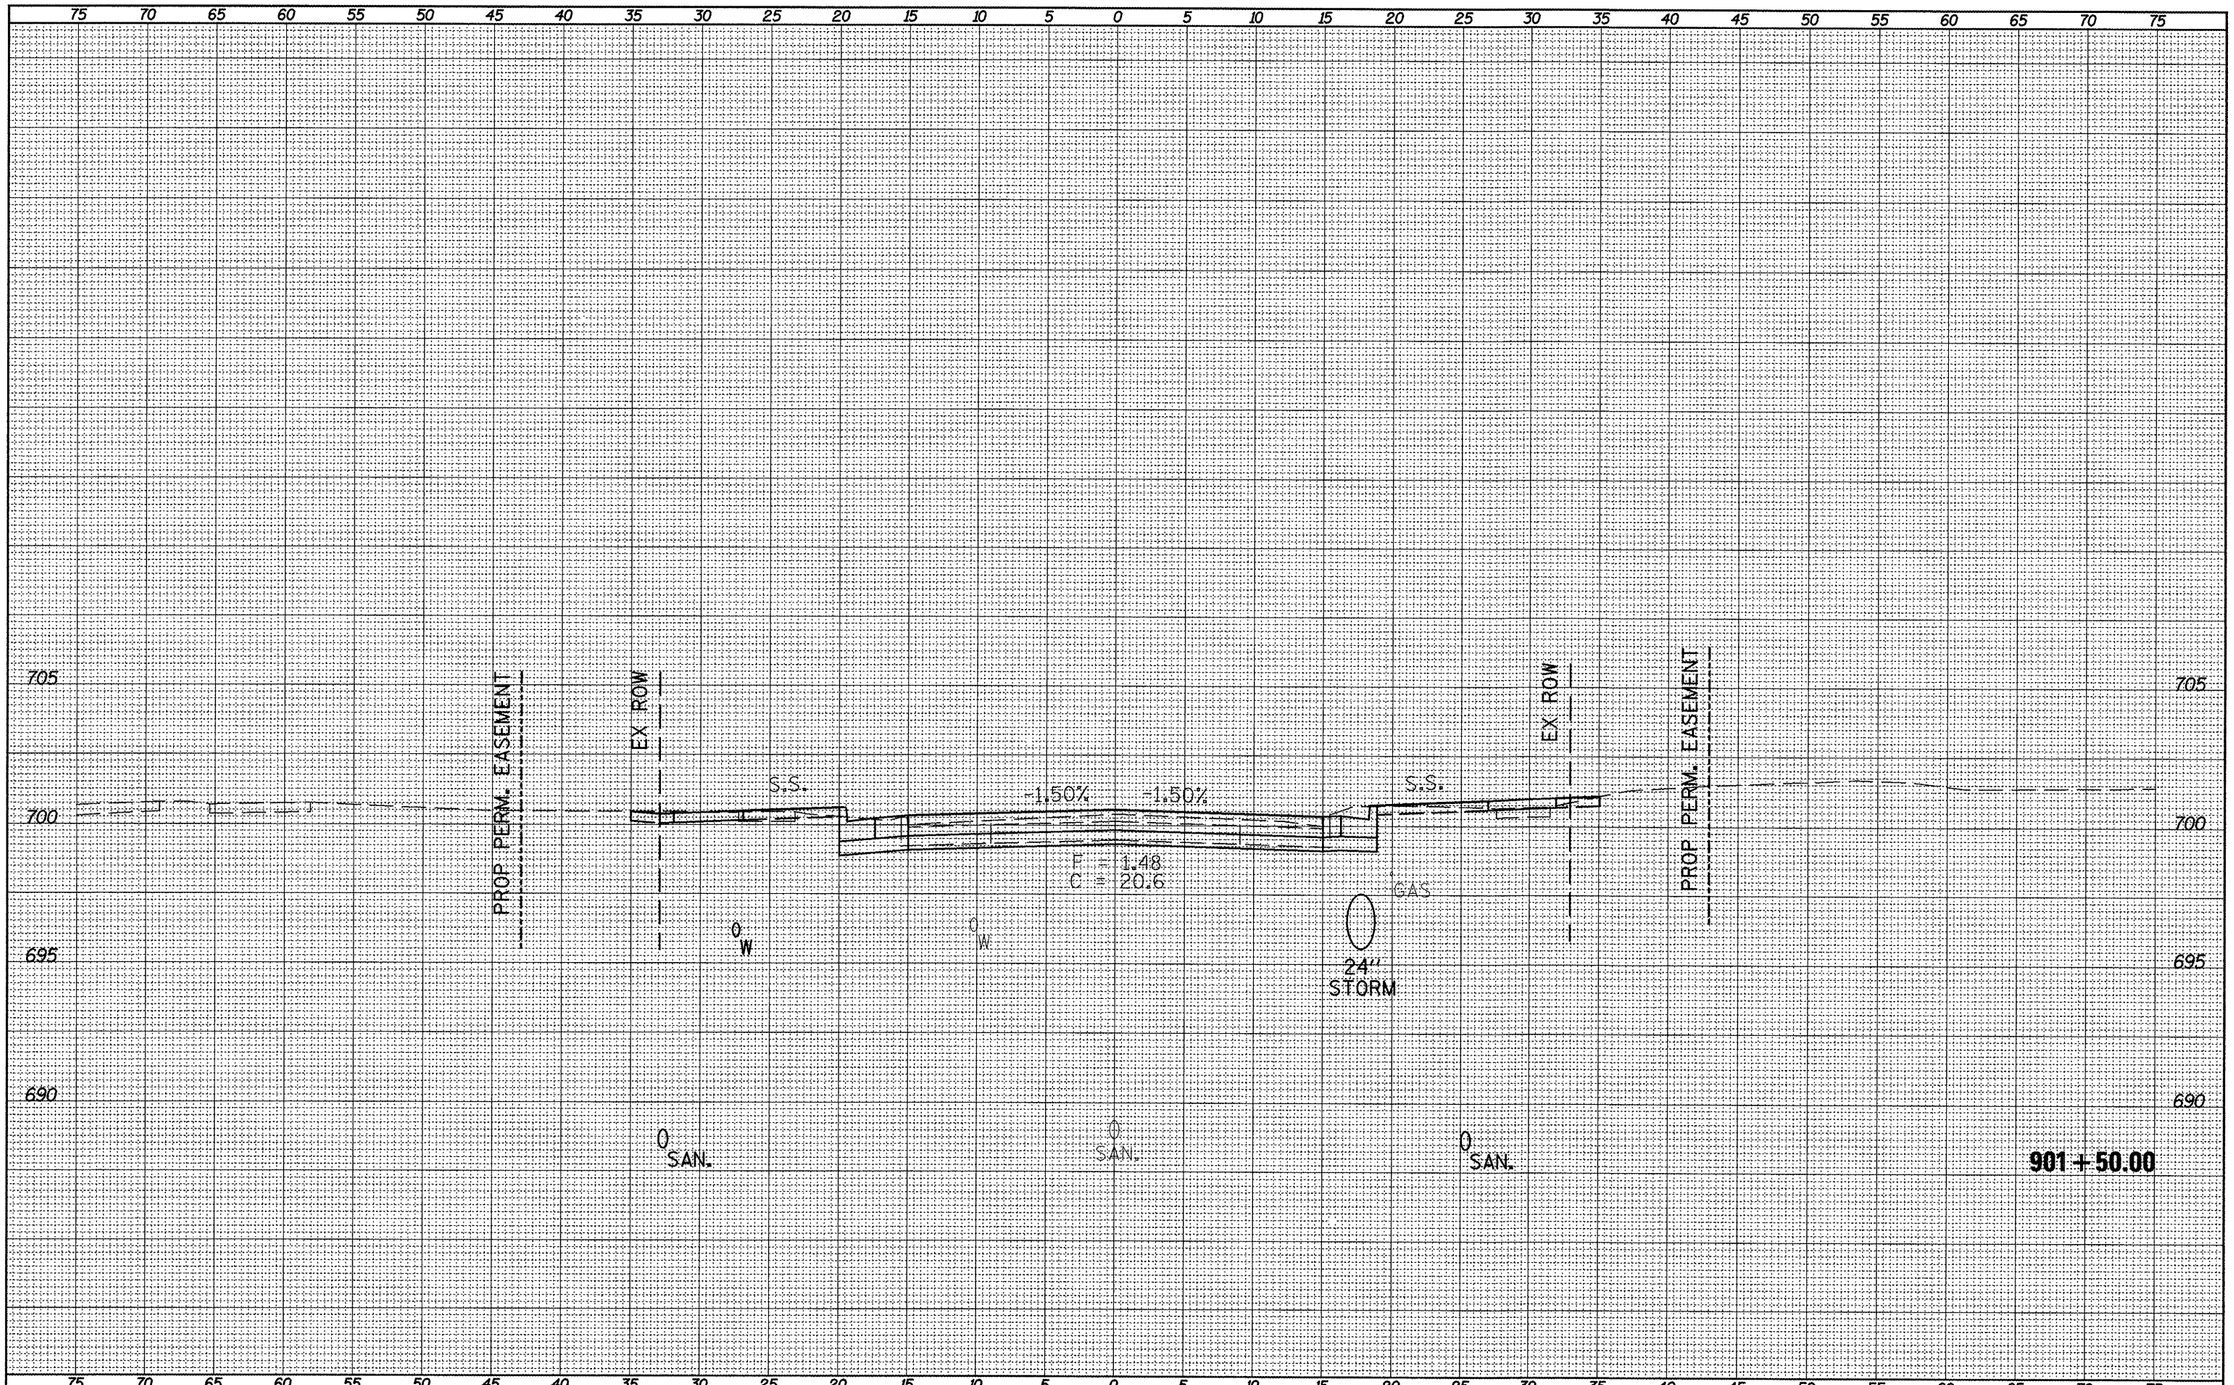

FILE NAME = xsect.sht.dgn	USER NAME = horstkj	DESIGNED -	REVISED -
		DRAWN -	REVISED -
	PLOT SCALE = 10.0457 ' / in.	CHECKED -	REVISED -
	PLOT DATE = 3/21/2012	DATE -	REVISED -

STATE OF ILLINOIS
DEPARTMENT OF TRANSPORTATION

CROSS SECTIONS

SCALE: | SHEET NO. OF SHEETS | STA. 901+50.00 TO STA. 901+50.00

F.A.P. RTE.	SECTION	COUNTY	TOTAL SHEETS	SHEET NO.
317	16W-1,RS-3	FULTON	347	218
		CONTRACT NO. 88795		
		ILLINOIS FED. AID PROJECT		

SURVEY
SURVEYED
PLOTTED
TEMPLATE
AREAS
AREAS CHECKED
NOTE BOOK
NO.

SURVEY	
SURVEYED	
PLOTTED	
TRACED	
AREAS	
AREAS CHECKED	
NOTE BOOK	
NO.	

75 70 65 60 55 50 45 40 35 30 25 20 15 10 5 0 5 10 15 20 25 30 35 40 45 50 55 60 65 70 75

GREEN STREET

1.27% 1.50%

700 700

695 695

690 690

W W

SAN. SAN.

901+81.15

FILE NAME = xsect_sht.dgn	USER NAME = horstkj	DESIGNED -	REVISED -
		DRAWN -	REVISED -
	PLOT SCALE = 10.0457 ' / in.	CHECKED -	REVISED -
	PLOT DATE = 3/21/2012	DATE -	REVISED -

STATE OF ILLINOIS
DEPARTMENT OF TRANSPORTATION

CROSS SECTIONS

SCALE: | SHEET NO. OF SHEETS | STA. 901+81.15 | TO STA. 901+81.15

F.A.P. RTE.	SECTION	COUNTY	TOTAL SHEETS	SHEET NO.
317	16W-1,RS-3	FULTON	347	249
		CONTRACT NO. 88795		
	ILLINOIS FED. AID PROJECT			

SURVEY	SURVEYED
NOTE BOOK	PLOTTED
	TEMPLATE
	AREAS
NO.	AREAS CHECKED

75 70 65 60 55 50 45 40 35 30 25 20 15 10 5 0 5 10 15 20 25 30 35 40 45 50 55 60 65 70 75

705 GREEN STREET 705

700 700

695 695

690 690

1.50% 2.00% 0.86%

GAS

24" STORM

SAN. SAN.

901+83.27

FILE NAME = xsect_sht.dgn	USER NAME = horstkj	DESIGNED -	REVISED -
		DRAWN -	REVISED -
	PLOT SCALE = 10.0457 ' / in.	CHECKED -	REVISED -
	PLOT DATE = 3/21/2012	DATE -	REVISED -


STATE OF ILLINOIS
DEPARTMENT OF TRANSPORTATION

CROSS SECTIONS

SCALE: | SHEET NO. OF SHEETS | STA. 901+83.27 | TO STA. 901+83.27

F.A.P. RTE.	SECTION	COUNTY	TOTAL SHEETS	SHEET NO.
317	16W-1,RS-3	FULTON	347	250
		CONTRACT NO. 88795		
		ILLINOIS FED. AID PROJECT		

SURVEY	SURVEYED					
NOTE BOOK	PLOTTED					
	ISSUED AT					
NO.	AREAS					
	AREAS CHECKED					

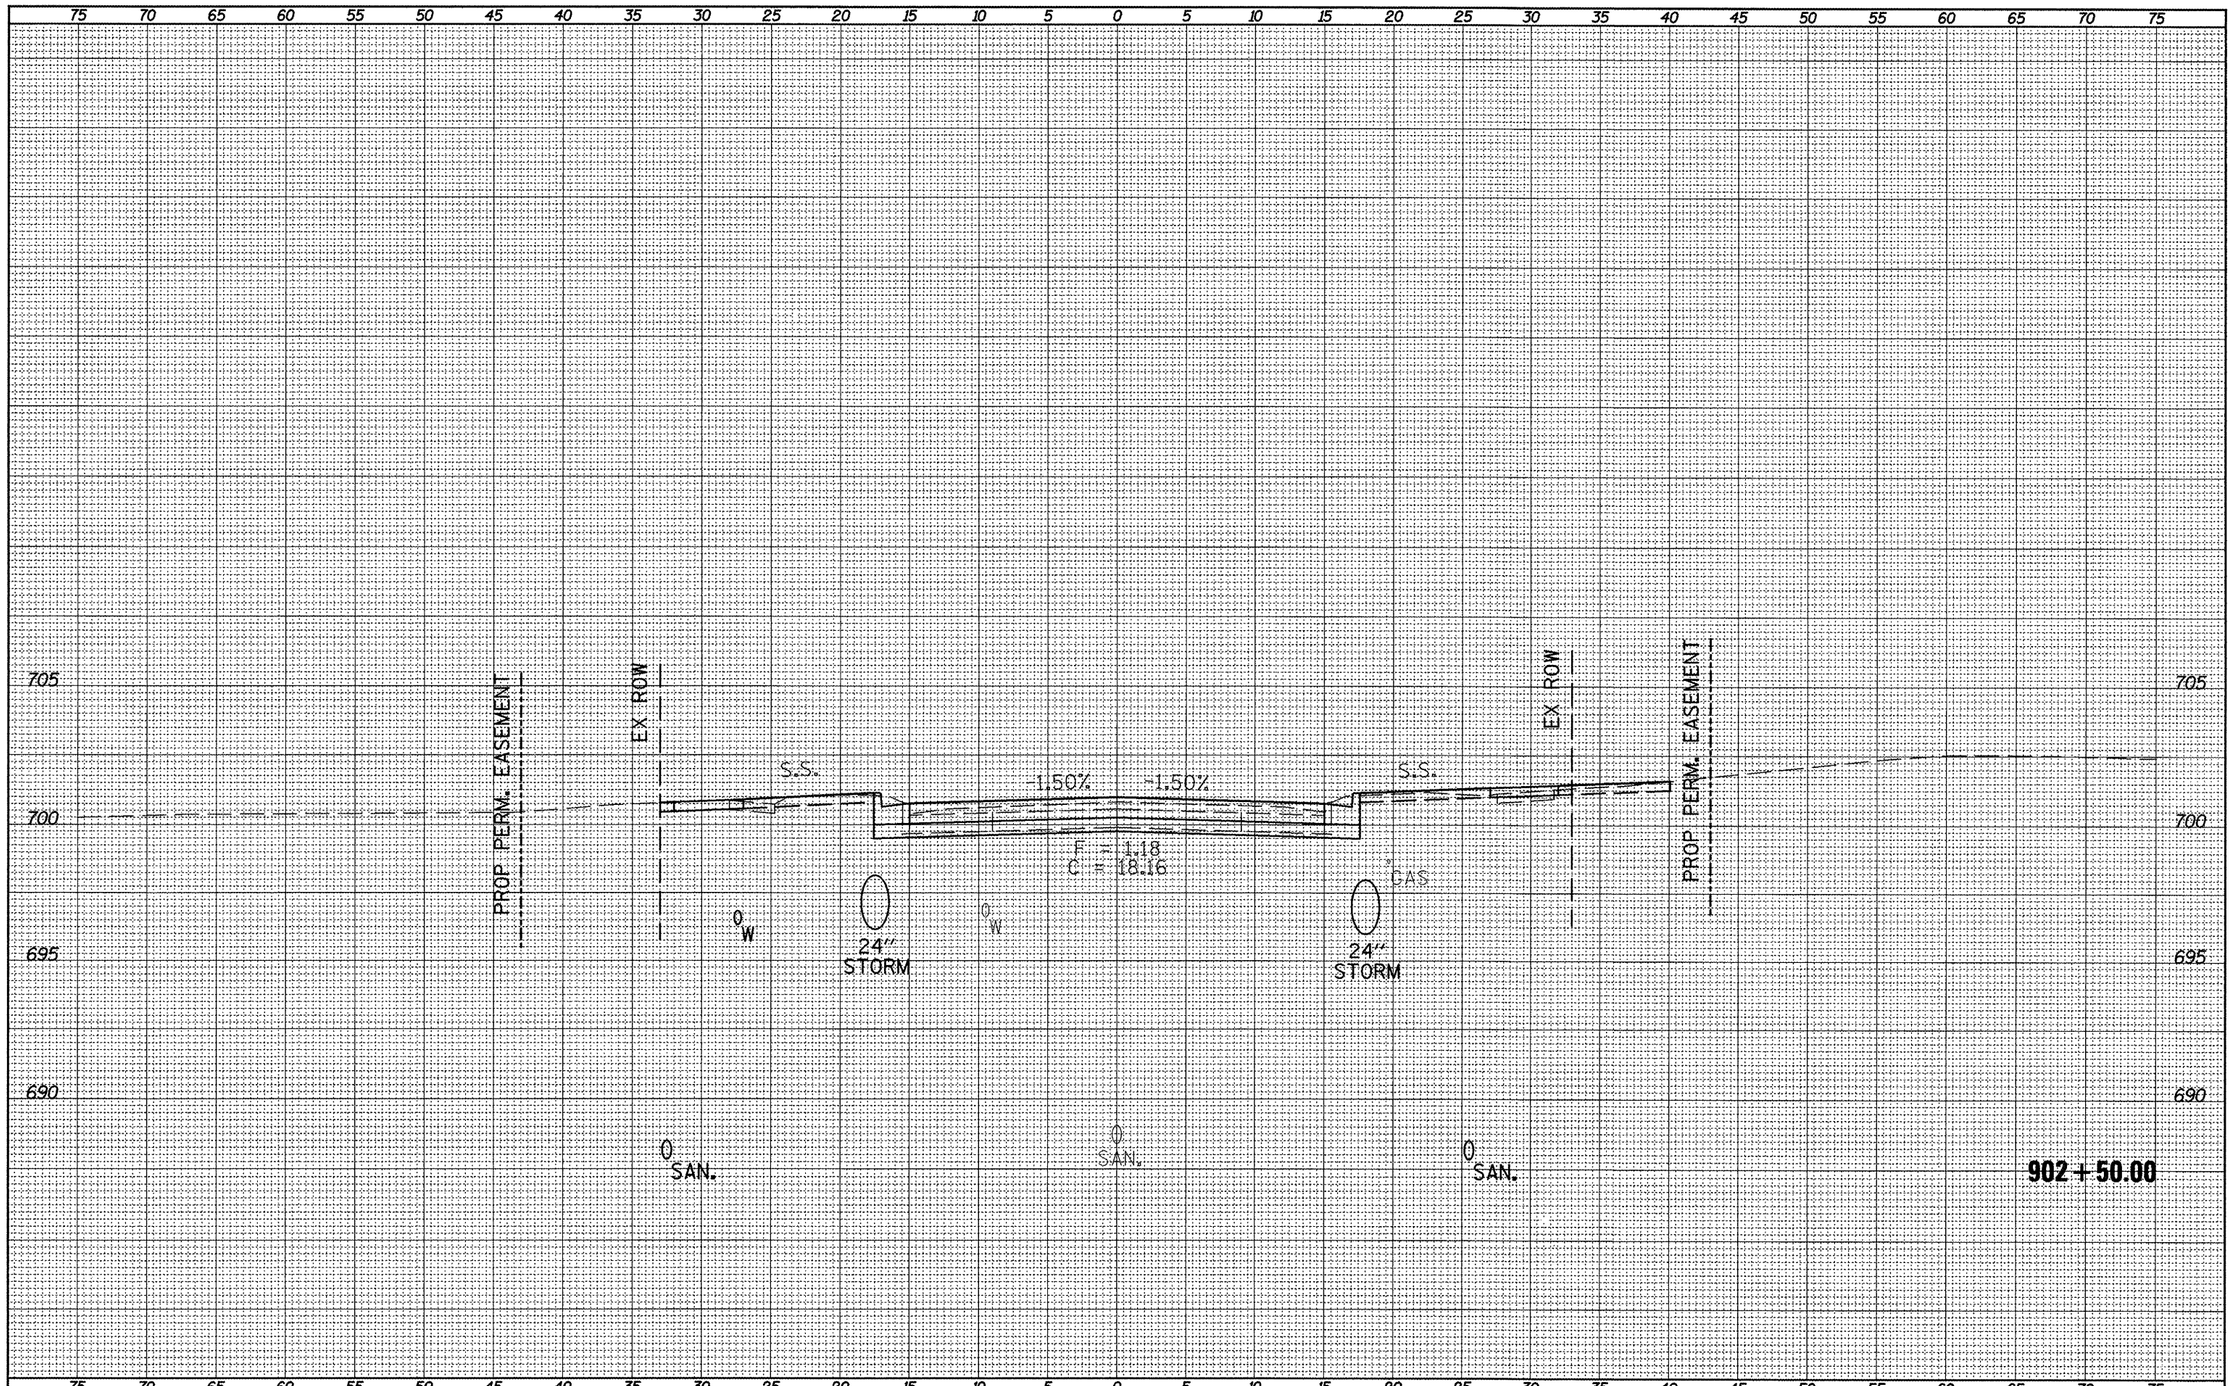


SURVEY	SURVEYED					
NOTE BOOK	PLOTTED					
	ISSUED AT					
NO.	AREAS					
	AREAS CHECKED					

FILE NAME =	USER NAME = horstkj	DESIGNED -	REVISED -	STATE OF ILLINOIS DEPARTMENT OF TRANSPORTATION	CROSS SECTIONS
xsect_sht.dgn		DRAWN -	REVISED -		
	PLOT SCALE = 10.0457 ' / in.	CHECKED -	REVISED -		
	PLOT DATE = 3/21/2012	DATE -	REVISED -		

SCALE: | SHEET NO. OF SHEETS | STA. 902+50.00 | TO STA. 902+50.00

F.A.P. RTE.	SECTION	COUNTY	TOTAL SHEETS	SHEET NO.
317	16W-1,RS-3	FULTON	347	251
		CONTRACT NO. 88795		
	ILLINOIS FED. AID PROJECT			

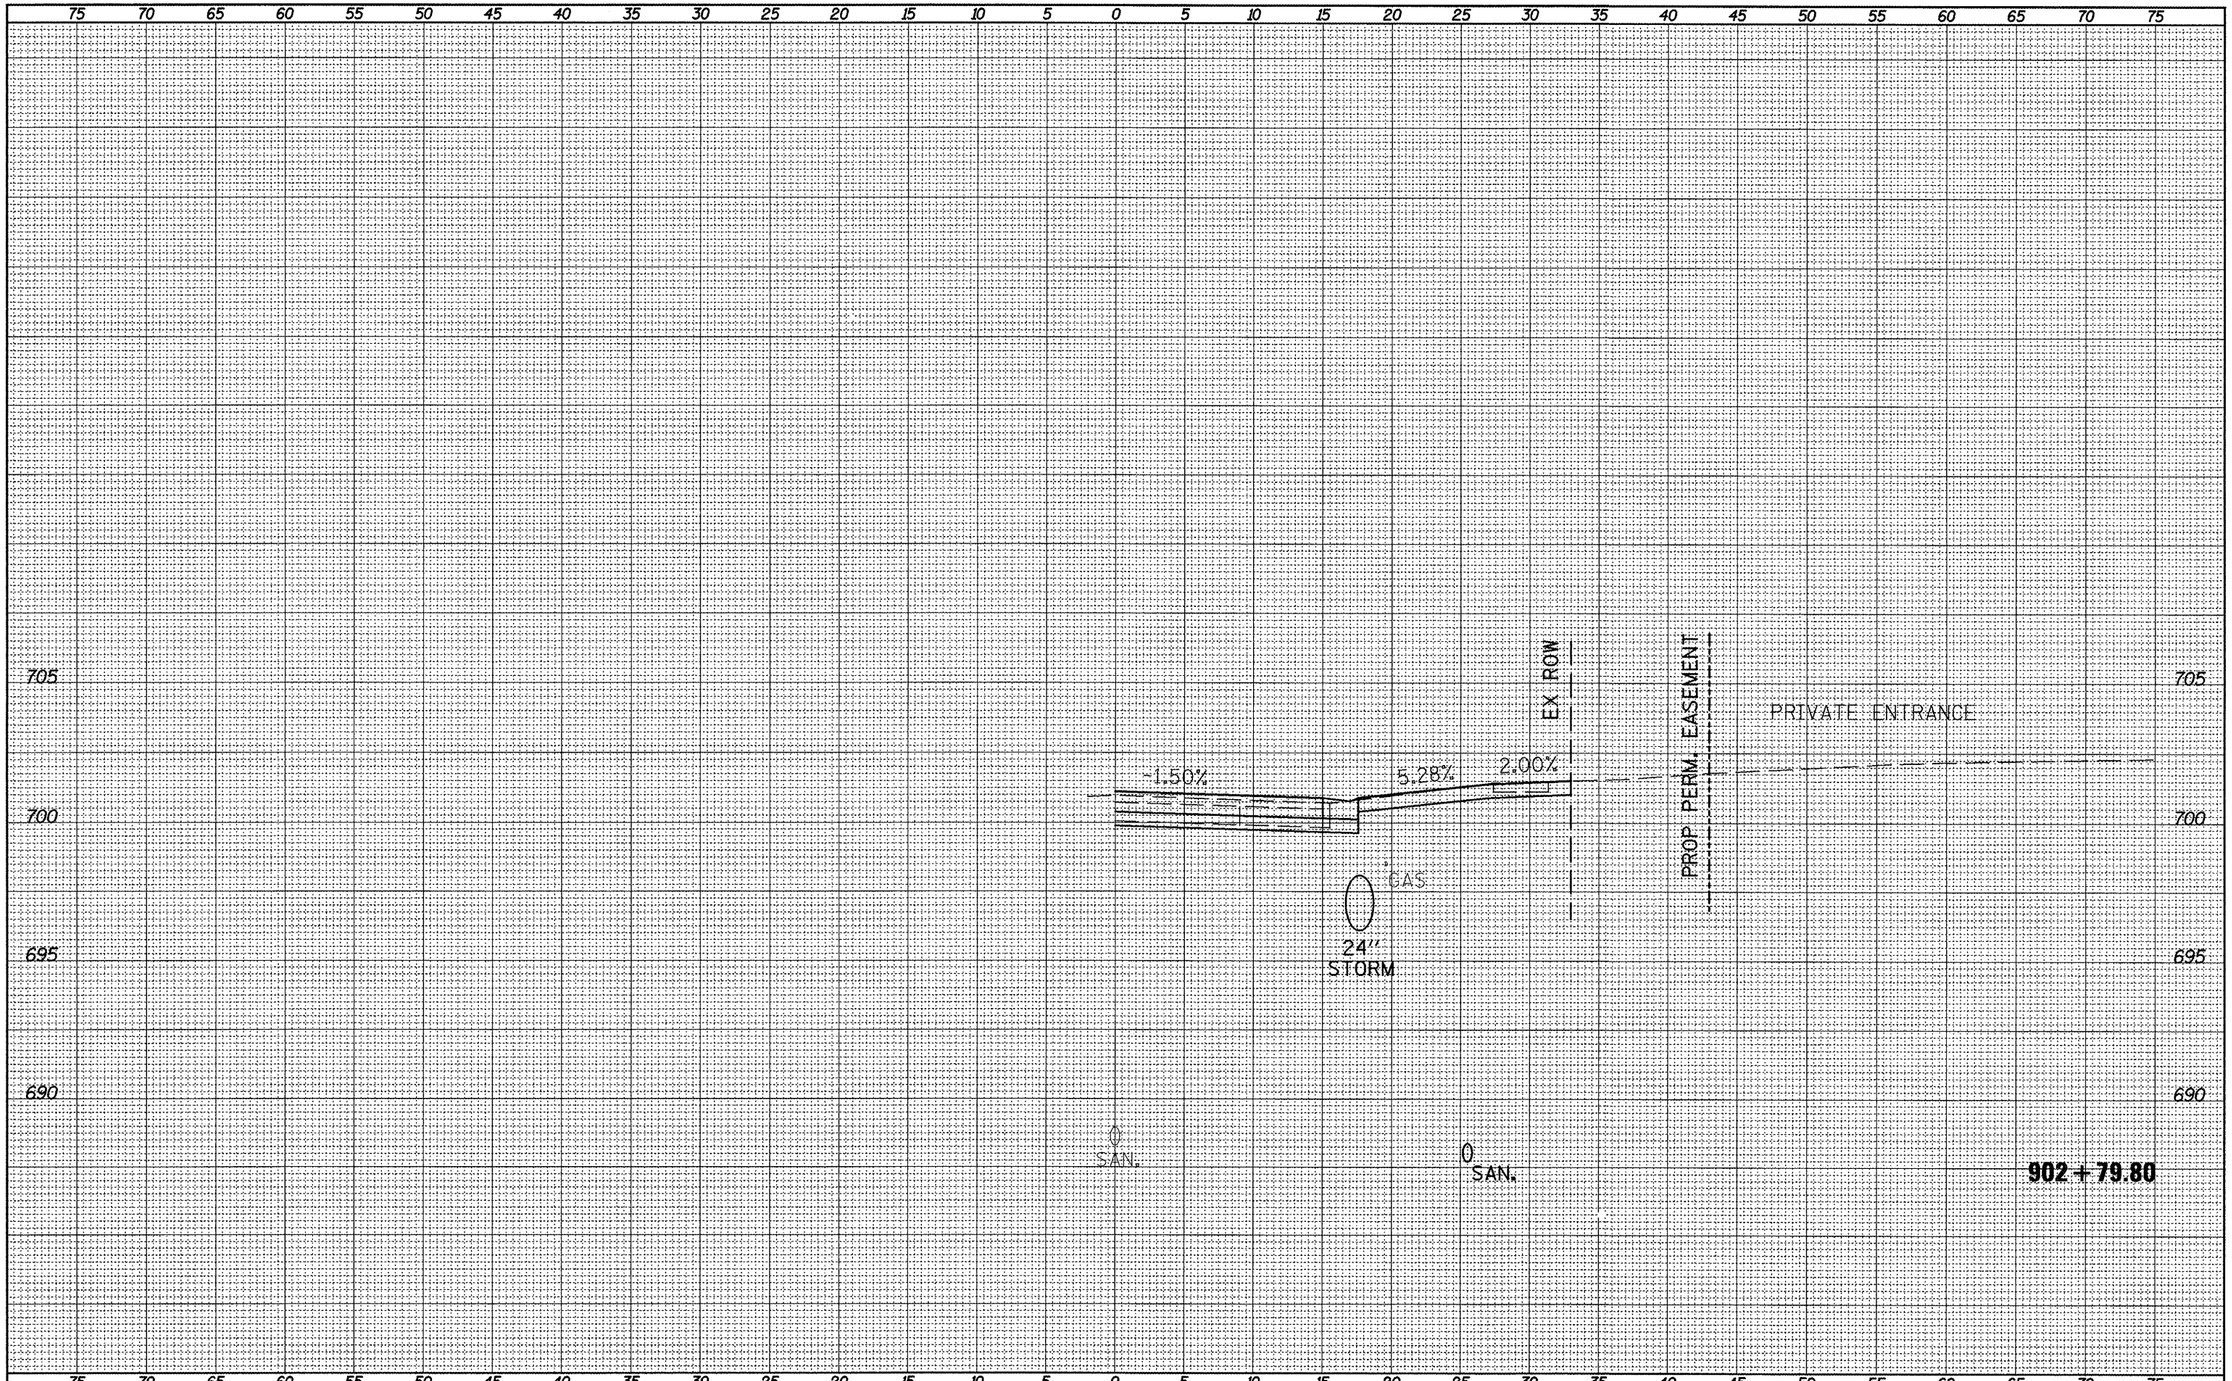

SURVEY
NOTE BOOK
NO.
SURVEYED
PLOTTED
TRACED
CHECKED
AREAS
AREAS CHECKED

FILE NAME = xsect.sht.dgn	USER NAME = horstkj	DESIGNED -	REVISED -
		DRAWN -	REVISED -
	PLOT SCALE = 10.0457 ' / in.	CHECKED -	REVISED -
	PLOT DATE = 3/21/2012	DATE -	REVISED -

STATE OF ILLINOIS
DEPARTMENT OF TRANSPORTATION

CROSS SECTIONS

SCALE: | SHEET NO. OF SHEETS | STA. 902+79.80 | TO STA. 902+79.80

F.A.P. RTE.	SECTION	COUNTY	TOTAL SHEETS	SHEET NO.
317	16W-1,RS-3	FULTON	347	252
		CONTRACT NO. 88795		
		ILLINOIS	FED. AID PROJECT	

SURVEY	PLOTTED
NOTE BOOK	TEMPLATE
	AREAS
NO.	AREAS CHECKED

75 70 65 60 55 50 45 40 35 30 25 20 15 10 5 0 5 10 15 20 25 30 35 40 45 50 55 60 65 70 75

705

700

695

690

PROP PERM. EASEMENT

EX ROW

S.S.

-1.50%

-1.50%

S.S.

EX ROW

PROP PERM. EASEMENT

F = 1.47
C = 20.35

GAS

0 W

0 W

24" STORM

24" STORM

0 SAN.

0 SAN.

0 SAN.

903+00.00

SURVEY	PLOTTED
NOTE BOOK	TEMPLATE
	AREAS
NO.	AREAS CHECKED

FILE NAME = xsect_sht.dgn	USER NAME = horstkj	DESIGNED -	REVISED -
		DRAWN -	REVISED -
	PLOT SCALE = 10.0457 ' / in.	CHECKED -	REVISED -
	PLOT DATE = 3/21/2012	DATE -	REVISED -

STATE OF ILLINOIS
DEPARTMENT OF TRANSPORTATION


CROSS SECTIONS

SCALE: | SHEET NO. OF SHEETS | STA. 903+00.00 TO STA. 903+00.00

F.A.P. RTE.	SECTION	COUNTY	TOTAL SHEETS	SHEET NO.
317	16W-1,RS-3	FULTON	347	253

CONTRACT NO. 88795

ILLINOIS | FED. AID PROJECT

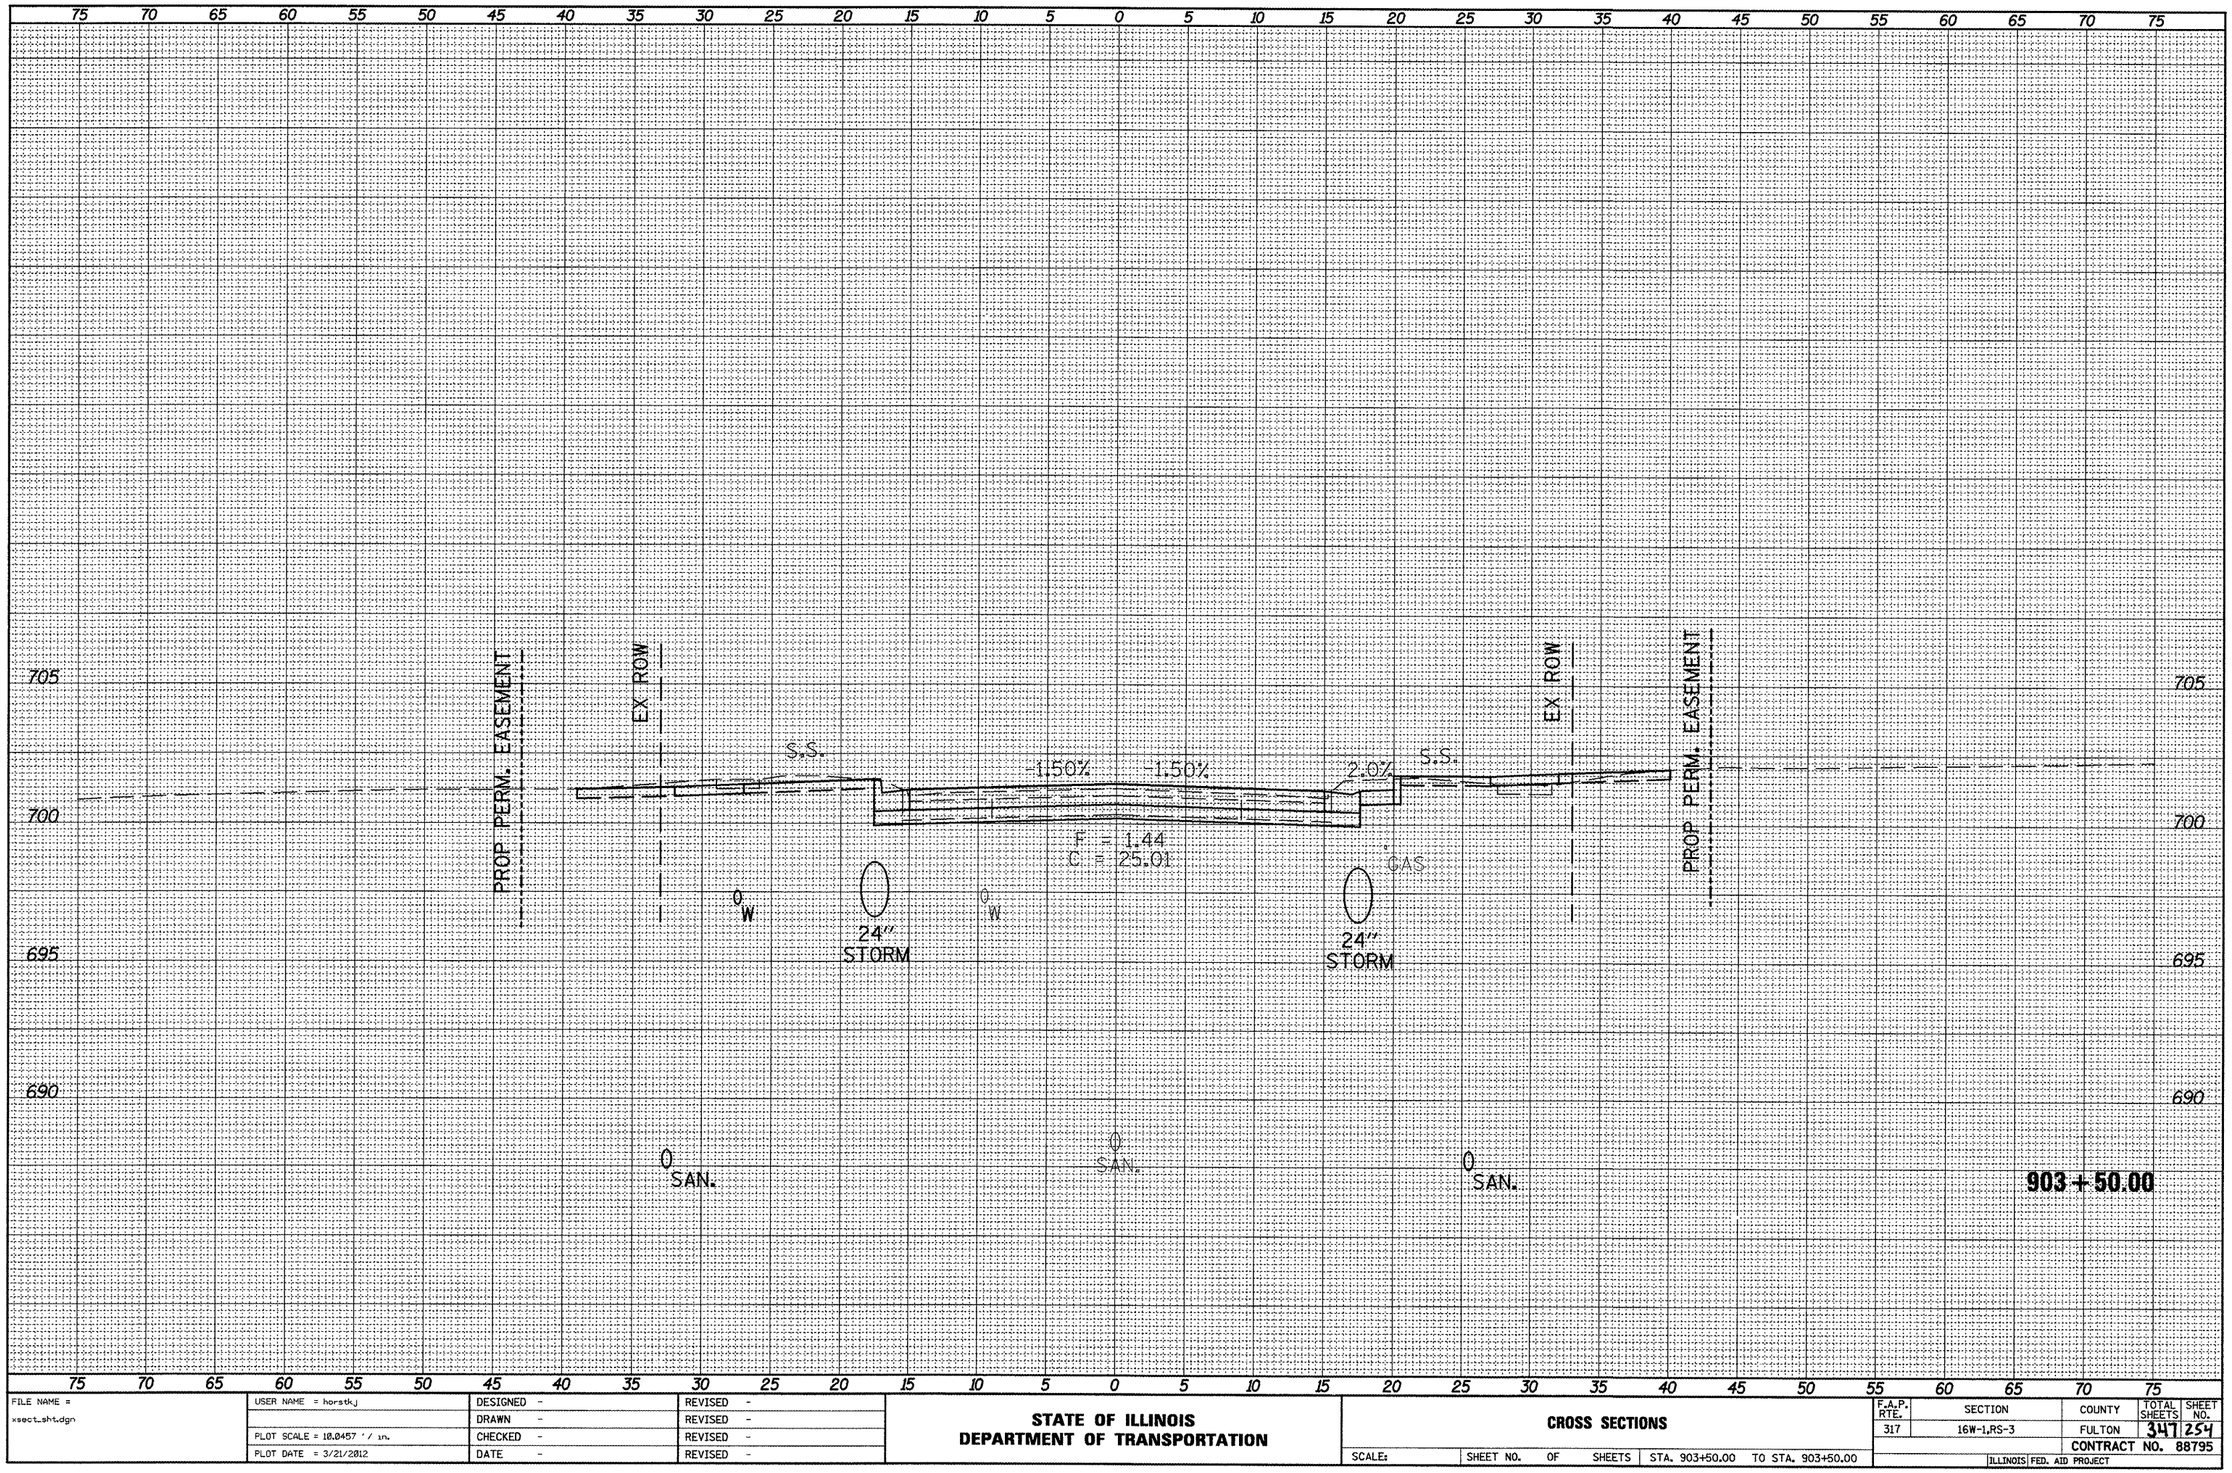

SURVEY
NOTE BOOK
NO.

SURVEYED
PLOTTED
TOPO PLT
AREAS
AREAS CHECKED

FILE NAME = xsect_sht.dgn	USER NAME = horsth.j	DESIGNED -	REVISED -
		DRAWN -	REVISED -
	PLOT SCALE = 10.0457 ' / in.	CHECKED -	REVISED -
	PLOT DATE = 3/21/2012	DATE -	REVISED -

STATE OF ILLINOIS
DEPARTMENT OF TRANSPORTATION

CROSS SECTIONS

SCALE: | SHEET NO. OF SHEETS | STA. 903+50.00 | TO STA. 903+50.00

F.A.P. RTE.	SECTION	COUNTY	TOTAL SHEETS	SHEET NO.
317	16W-1,RS-3	FULTON	347	254
		CONTRACT NO. 88795		
	ILLINOIS FED. AID PROJECT			

75 70 65 60 55 50 45 40 35 30 25 20 15 10 5 0 5 10 15 20 25 30 35 40 45 50 55 60 65 70 75

705

700

695

690

-1.50%

0.65%

EX ROW

PROP PERM. EASEMENT

PRIVATE ENTRANCE

GAS

24"
STORM

SAN.

SAN.

903+90.11

705

700

695

690

75 70 65 60 55 50 45 40 35 30 25 20 15 10 5 0 5 10 15 20 25 30 35 40 45 50 55 60 65 70 75

SURVEY
NOTE BOOK
NO.

PLOTTED
PLOTTED
TEMPLATE
AREAS
AREAS CHECKED

FILE NAME = xsect_sht.dgn	USER NAME = horstkj	DESIGNED -	REVISED -
		DRAWN -	REVISED -
	PLOT SCALE = 10.0457 ' / in.	CHECKED -	REVISED -
	PLOT DATE = 3/21/2012	DATE -	REVISED -


STATE OF ILLINOIS
DEPARTMENT OF TRANSPORTATION

CROSS SECTIONS

SCALE: | SHEET NO. OF SHEETS | STA. 903+90.11 | TO STA. 903+90.11

F.A.P. RTE.	SECTION	COUNTY	TOTAL SHEETS	SHEET NO.
317	16W-1,RS-3	FULTON	347	255
		CONTRACT NO. 88795		
		ILLINOIS FED. AID PROJECT		

SURVEY	SURVEYED
	PLOTTED
NOTE BOOK	TOPSOIL SITE
	AREAS
NO.	AREAS CHECKED

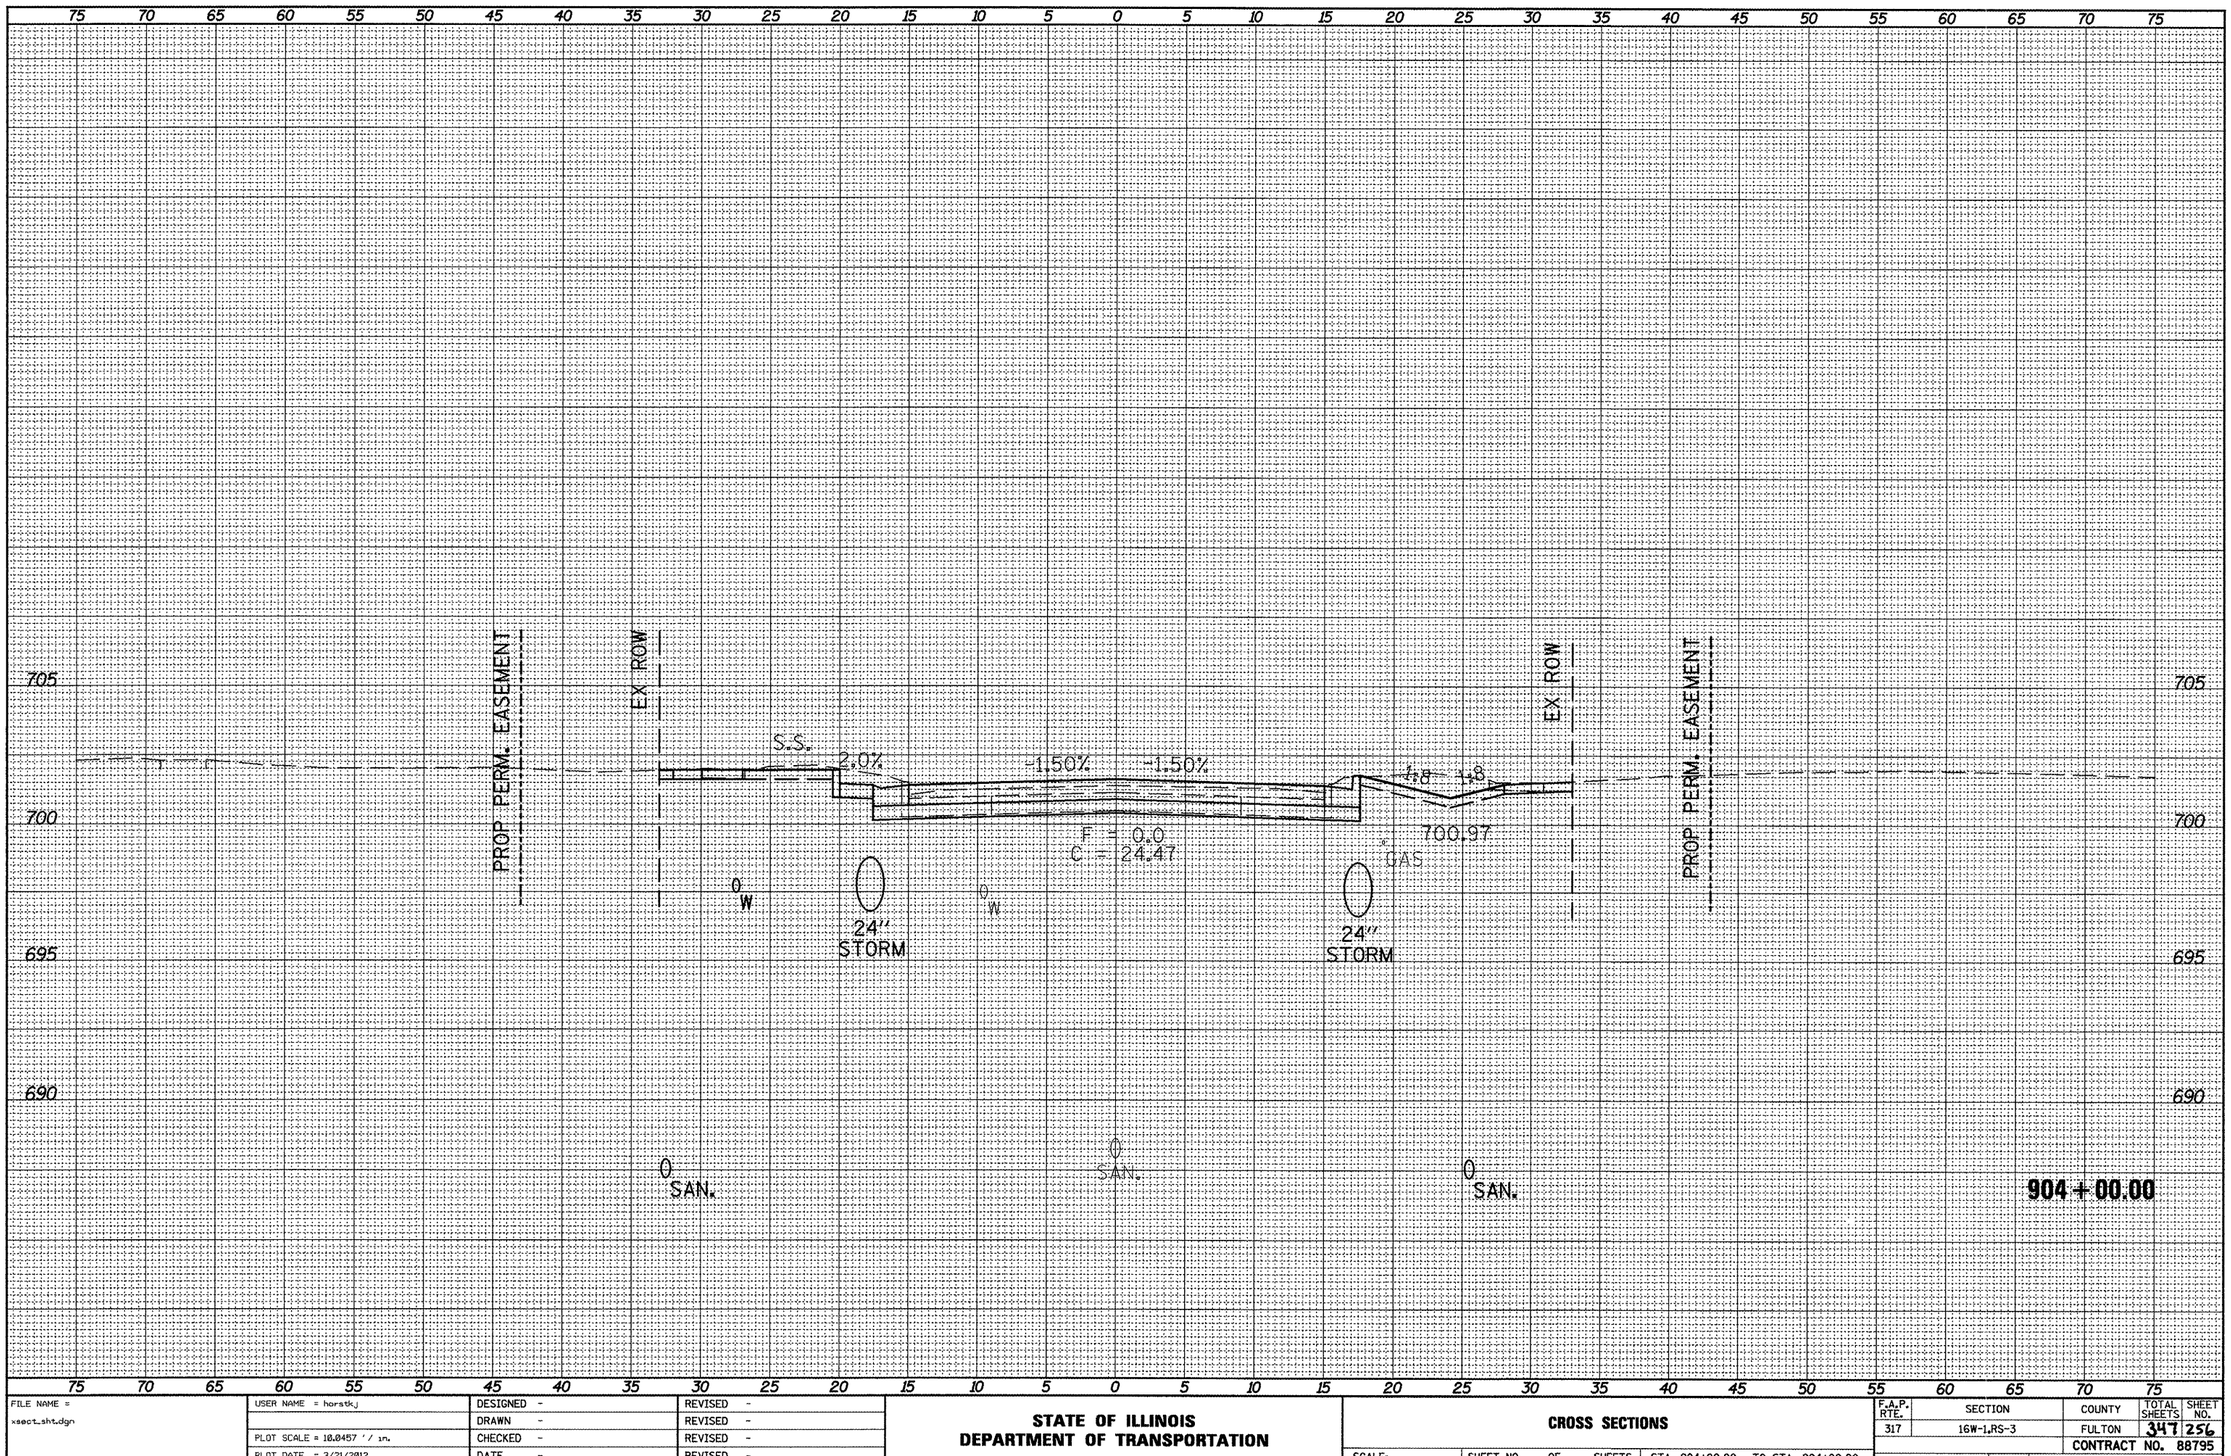

FILE NAME = xsect_sht.dgn	USER NAME = horstkj	DESIGNED -	REVISED -
		DRAWN -	REVISED -
	PLOT SCALE = 10.0457 ' / in.	CHECKED -	REVISED -
	PLOT DATE = 3/21/2012	DATE -	REVISED -

STATE OF ILLINOIS
DEPARTMENT OF TRANSPORTATION

CROSS SECTIONS

SCALE: | SHEET NO. OF SHEETS | STA. 904+00.00 TO STA. 904+00.00

F.A.P. RTE.	SECTION	COUNTY	TOTAL SHEETS	SHEET NO.
317	16W-1,RS-3	FULTON	347	256

CONTRACT NO. 88795

ILLINOIS FED. AID PROJECT

SURVEY	SURVEYED
	PLOTTED
NOTE BOOK	TOPSOIL DATE
	AREAS
NO.	AREAS CHECKED

75 70 65 60 55 50 45 40 35 30 25 20 15 10 5 0 5 10 15 20 25 30 35 40 45 50 55 60 65 70 75

705

EX ROW

PROP PERM. EASEMENT

S.S.

-1.50% -1.50%

1:8 1:8

F = 0.0
C = 27.86

701.25

CAS.

700

0 W

24" STORM

0 W

24" STORM

695

690

0 SAN.

0 SAN.

0 SAN.

904+50.00

75 70 65 60 55 50 45 40 35 30 25 20 15 10 5 0 5 10 15 20 25 30 35 40 45 50 55 60 65 70 75

FILE NAME = xsect_sht.dgn	USER NAME = horathj	DESIGNED -	REVISED -
		DRAWN -	REVISED -
	PLOT SCALE = 10.0457 ' / in.	CHECKED -	REVISED -
	PLOT DATE = 3/21/2012	DATE -	REVISED -

STATE OF ILLINOIS
DEPARTMENT OF TRANSPORTATION

CROSS SECTIONS

SCALE: | SHEET NO. OF SHEETS | STA. 904+50.00 | TO STA. 904+50.00

F.A.P. RTE.	SECTION	COUNTY	TOTAL SHEETS	SHEET NO.
317	16W-1,RS-3	FULTON	347	257

CONTRACT NO. 88795

ILLINOIS | FED. AID PROJECT

SURVEY	SCATTER
NOTE BOOK	PLOTTED
NO.	TEMPLATE AREAS
	AREAS CHECKED

75 70 65 60 55 50 45 40 35 30 25 20 15 10 5 0 5 10 15 20 25 30 35 40 45 50 55 60 65 70 75

705

ADAMS STREET

1.50%

0.44%

700

0" CAS.

24" STORM

0 W.

695

690

0 SAN.

0 SAN.

905+00.01

705

700

695

690

75 70 65 60 55 50 45 40 35 30 25 20 15 10 5 0 5 10 15 20 25 30 35 40 45 50 55 60 65 70 75


FILE NAME = xsect_sht.dgn	USER NAME = horstkj	DESIGNED -	REVISED -
		DRAWN -	REVISED -
	PLOT SCALE = 10.0457 ' / in.	CHECKED -	REVISED -
	PLOT DATE = 3/21/2012	DATE -	REVISED -

STATE OF ILLINOIS
DEPARTMENT OF TRANSPORTATION

CROSS SECTIONS

SCALE: | SHEET NO. OF SHEETS | STA. 905+00.01 TO STA. 905+00.01


F.A.P. RTE.	SECTION	COUNTY	TOTAL SHEETS	SHEET NO.
317	16W-1,RS-3	FULTON	347	258
		CONTRACT NO. 88795		
		ILLINOIS FED. AID PROJECT		

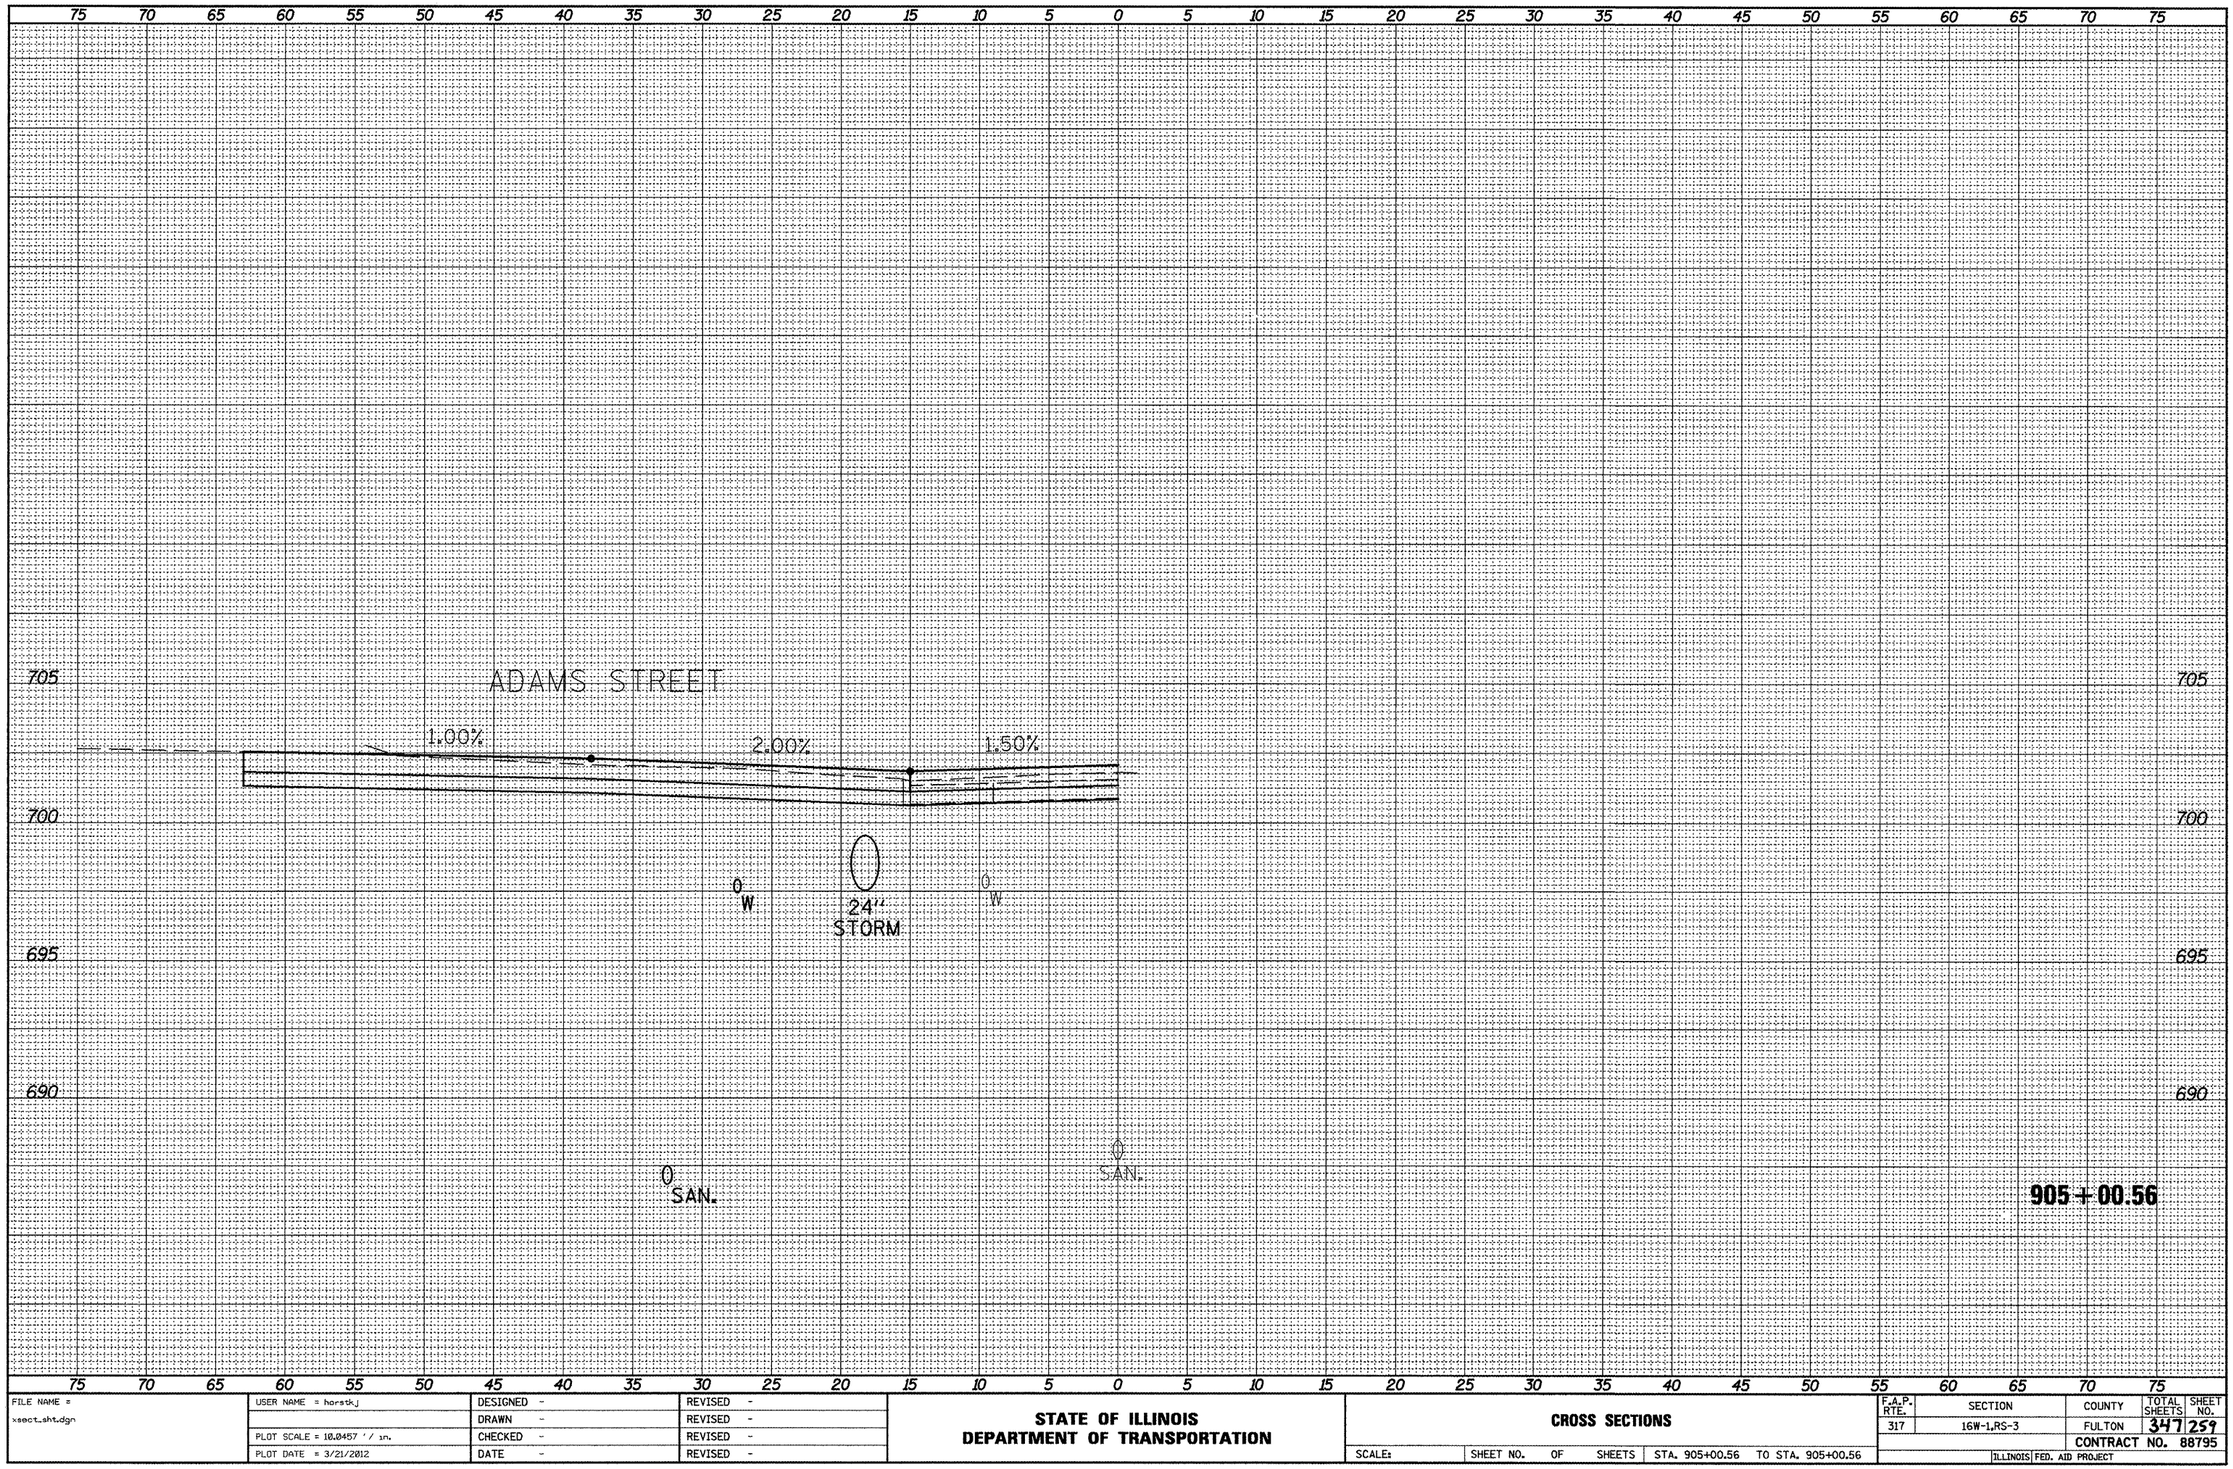

SURVEY
NOTE BOOK
NO.
PLOTTED
TEMPLATE
AREAS
AREAS CHECKED

FILE NAME = xsect_sht.dgn	USER NAME = horstkj	DESIGNED -	REVISED -	STATE OF ILLINOIS DEPARTMENT OF TRANSPORTATION	CROSS SECTIONS
		DRAWN -	REVISED -		
	PLOT SCALE = 10.0457 '/ in.	CHECKED -	REVISED -		SCALE: SHEET NO. OF SHEETS STA. 905+00.56 TO STA. 905+00.56
	PLOT DATE = 3/21/2012	DATE -	REVISED -		

F.A.P. RTE.	SECTION	COUNTY	TOTAL SHEETS	SHEET NO.
317	16W-1,RS-3	FULTON	347	259
		CONTRACT NO. 88795		
		ILLINOIS FED. AID PROJECT		

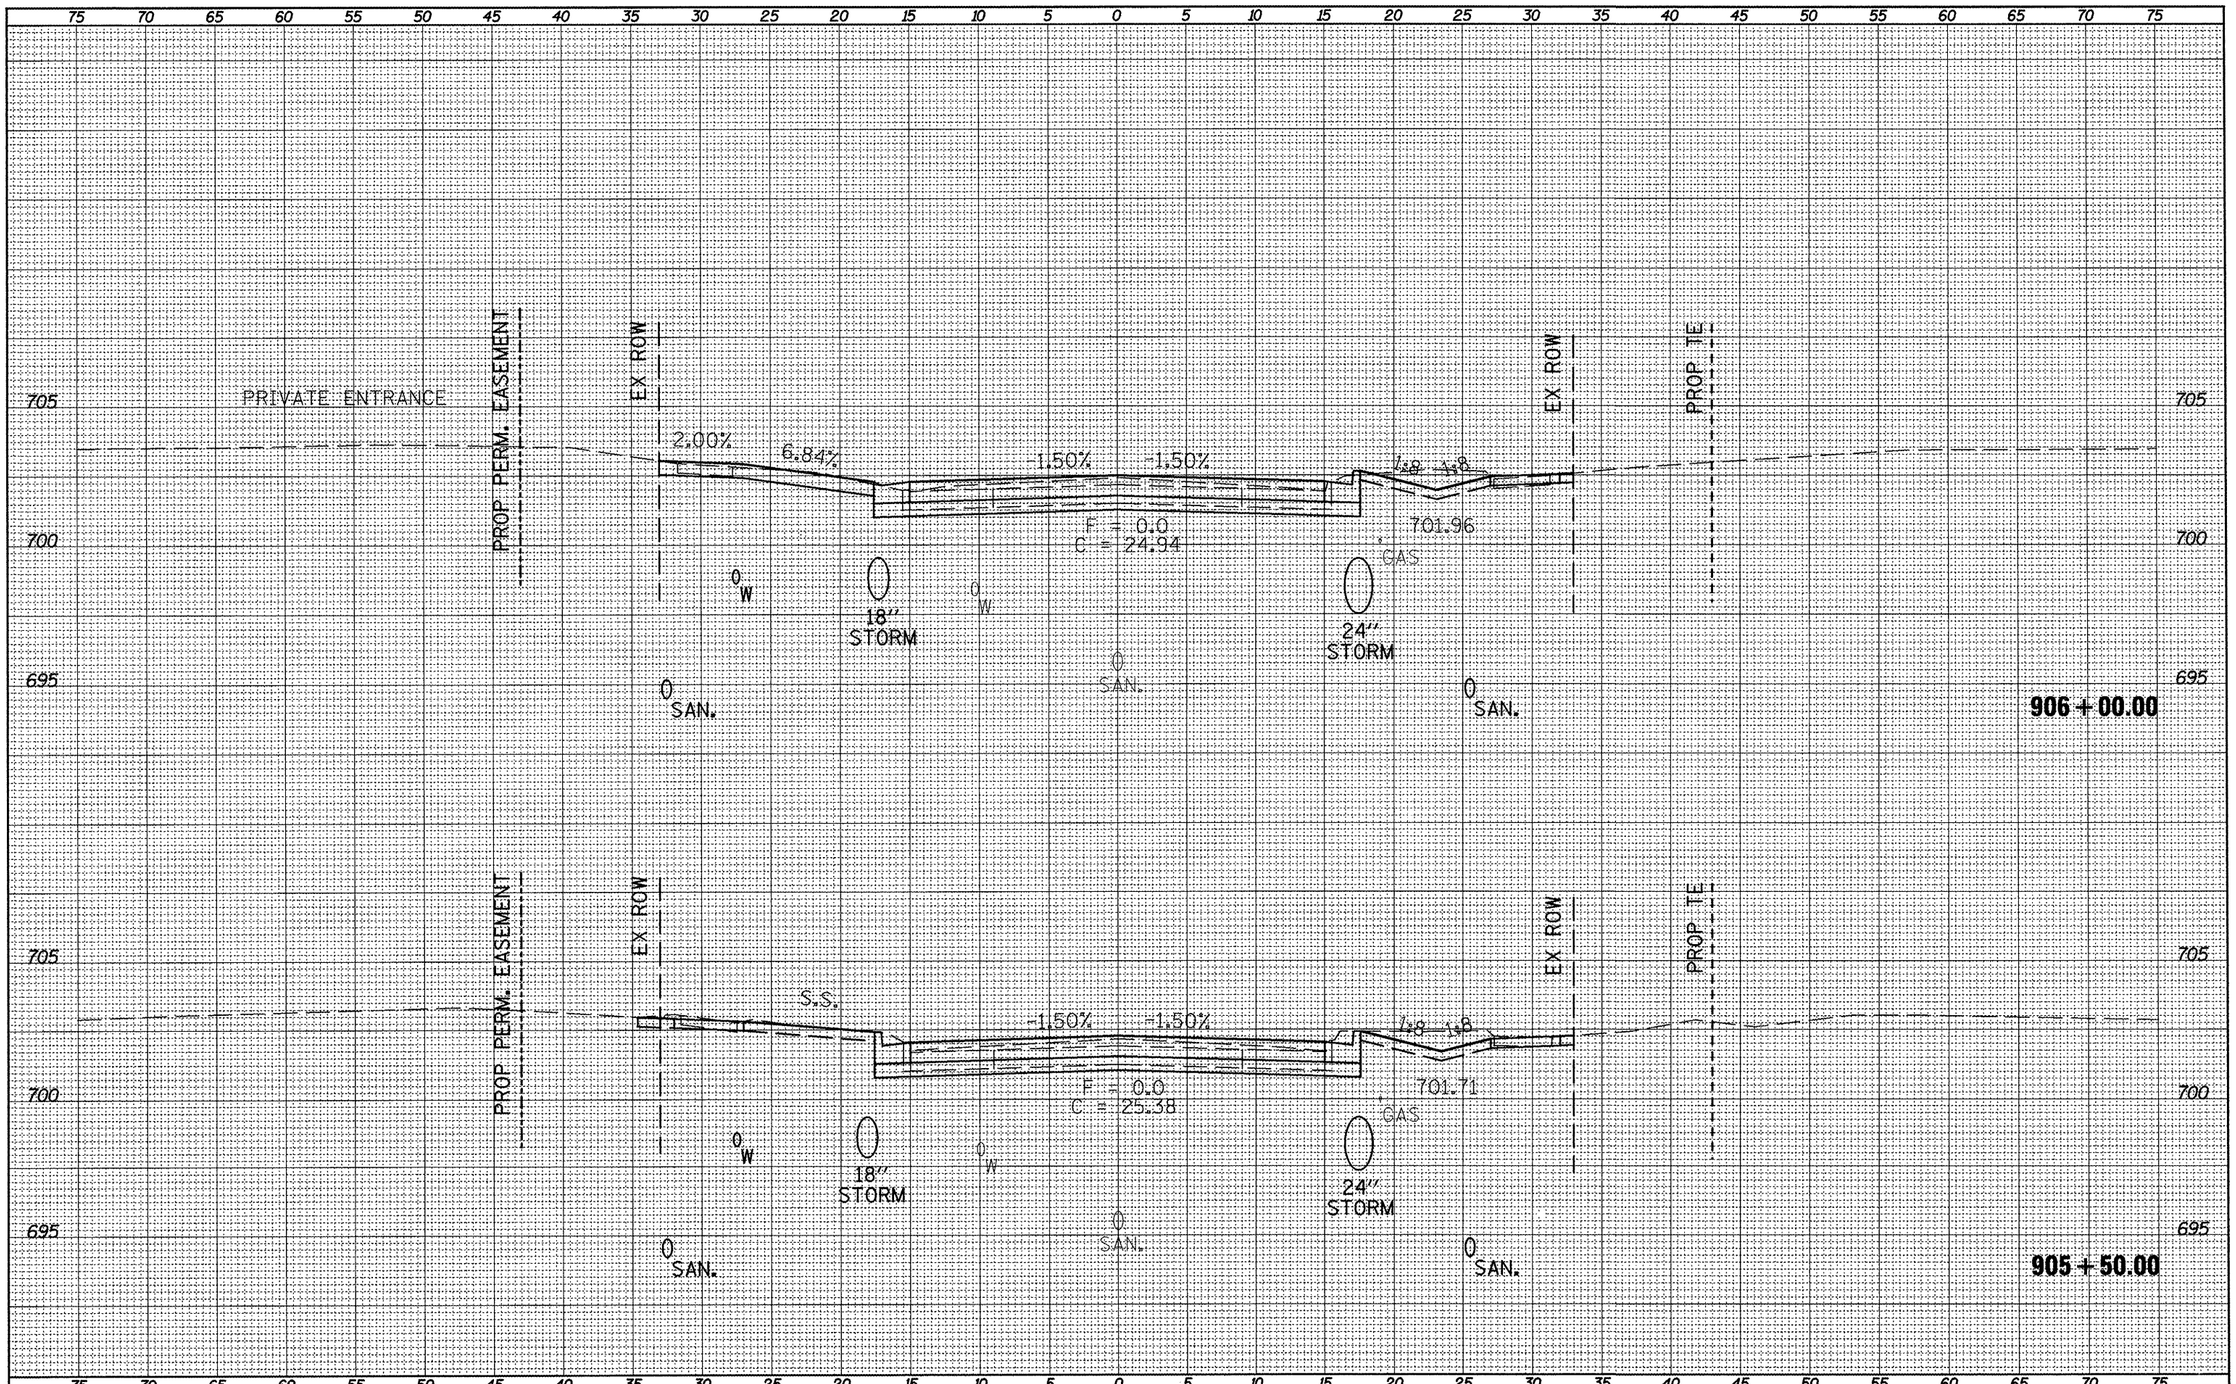

NOTE BOOK | TEMPLATE
NO. | AREAS CHECKED

FILE NAME = xsect_sht.dgn	USER NAME = horstkj	DESIGNED -	REVISED -
		DRAWN -	REVISED -
	PLOT SCALE = 10.0457 ' / in.	CHECKED -	REVISED -
	PLOT DATE = 3/21/2012	DATE -	REVISED -

STATE OF ILLINOIS
DEPARTMENT OF TRANSPORTATION

CROSS SECTIONS

SCALE: | SHEET NO. OF SHEETS | STA. 905+50.00 TO STA. 906+00.00

F.A.P. RTE.	SECTION	COUNTY	TOTAL SHEETS	SHEET NO.
317	16W-1,RS-3	FULTON	347	260

CONTRACT NO. 88795

ILLINOIS | FED. AID PROJECT

75 70 65 60 55 50 45 40 35 30 25 20 15 10 5 0 5 10 15 20 25 30 35 40 45 50 55 60 65 70 75

705
700
695

PRIVATE ENTRANCE

PROP PERM. EASEMENT

EX ROW

2.00%

7.70%

-1.50%

0 W

18" STORM

0 W

0 SAN.

0 SAN.

906+63.90

PROP PERM. EASEMENT

EX ROW

S.S.

4.0%

-1.50%

-1.50%

1.61%

F = 0.89
C = 21.26

0 W

18" STORM

0 W

0 SAN.

0 GAS

24" STORM

EX ROW

PROP. TE

PRIVATE ENTRANCE

0 SAN.

906+50.00

75 70 65 60 55 50 45 40 35 30 25 20 15 10 5 0 5 10 15 20 25 30 35 40 45 50 55 60 65 70 75

NOTE BOOK | TEMPLATE
NO. | AREAS CHECKED


FILE NAME = xsect_sht.dgn	USER NAME = horsth.j	DESIGNED -	REVISED -
		DRAWN -	REVISED -
	PLOT SCALE = 10.0457 ' / in.	CHECKED -	REVISED -
	PLOT DATE = 3/21/2012	DATE -	REVISED -

STATE OF ILLINOIS
DEPARTMENT OF TRANSPORTATION

CROSS SECTIONS

SCALE: | SHEET NO. OF SHEETS | STA. 906+50.00 TO STA. 906+63.90

F.A.P. RTE.	SECTION	COUNTY	TOTAL SHEETS	SHEET NO.
317	16W-1,RS-3	FULTON	347	261
		CONTRACT NO. 88795		
		ILLINOIS FED. AID PROJECT		

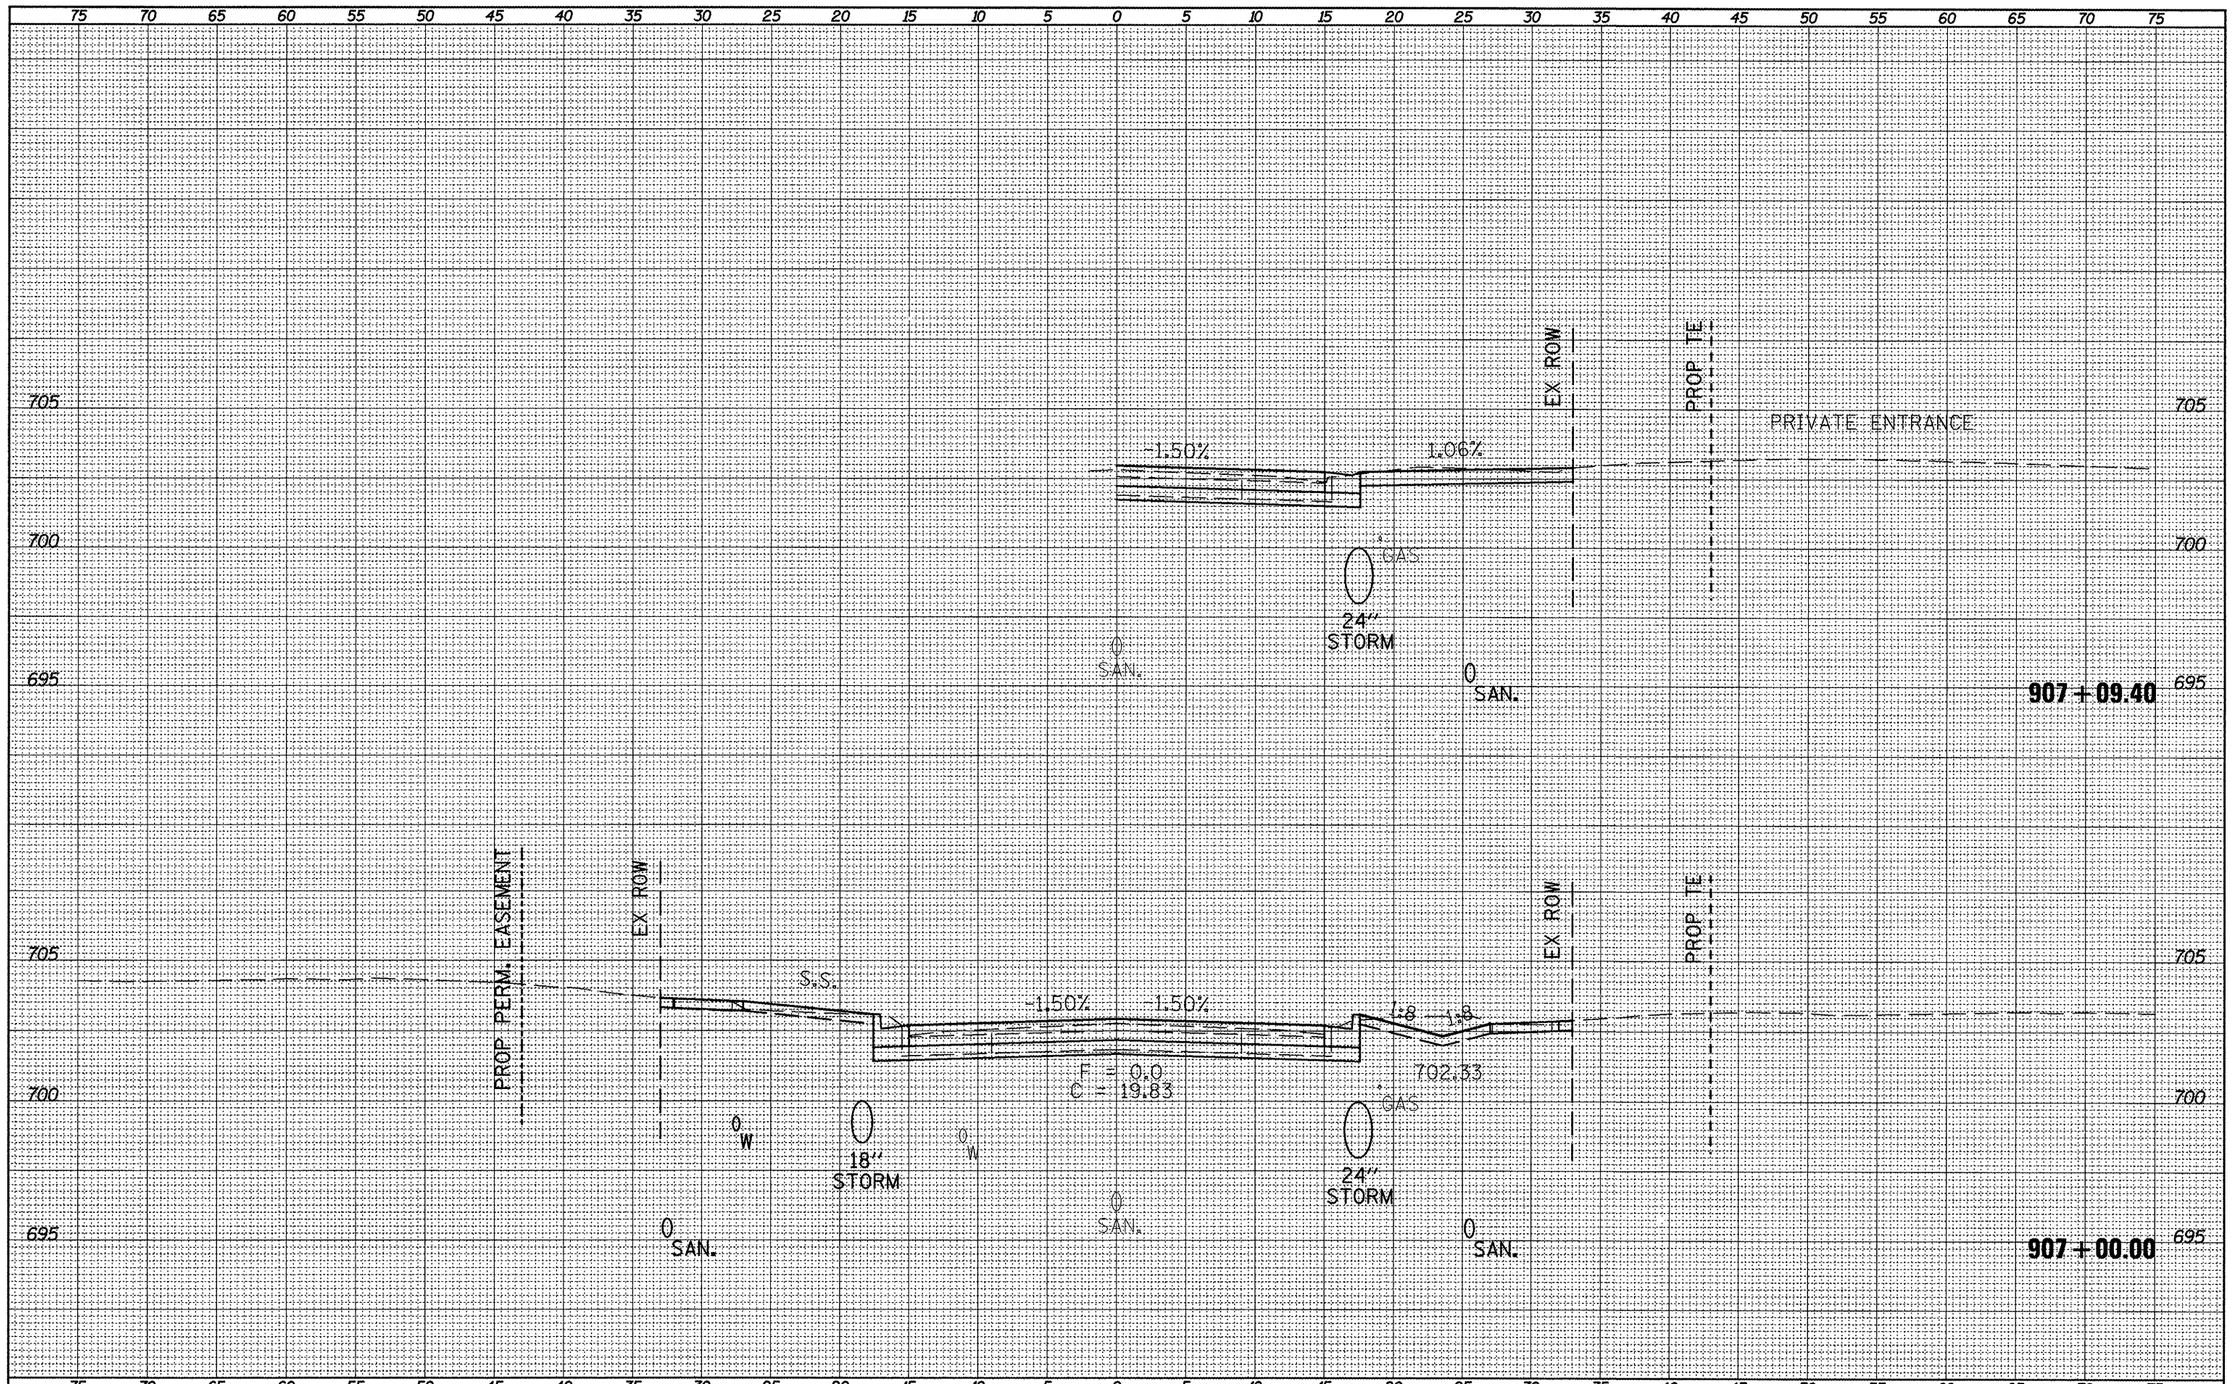

NOTE BOOK | TEMPLATE
NO. | AREAS
AREAS CHECKED

NOTE BOOK | TEMPLATE
NO. | AREAS
AREAS CHECKED

FILE NAME = xsect_sht.dgn	USER NAME = horstkj	DESIGNED -	REVISED -
		DRAWN -	REVISED -
	PLOT SCALE = 10.0457 ' / in.	CHECKED -	REVISED -
	PLOT DATE = 3/21/2012	DATE -	REVISED -

STATE OF ILLINOIS
DEPARTMENT OF TRANSPORTATION

CROSS SECTIONS

SCALE: | SHEET NO. OF SHEETS | STA. 907+00.00 TO STA. 907+09.40

F.A.P. RTE.	SECTION	COUNTY	TOTAL SHEETS	SHEET NO.
317	16W-1,RS-3	FULTON	347	262
		CONTRACT NO. 88795		
	ILLINOIS	FED. AID PROJECT		

NOTE BOOK | TEMPLATE
NO. | AREAS CHECKED

75 70 65 60 55 50 45 40 35 30 25 20 15 10 5 0 5 10 15 20 25 30 35 40 45 50 55 60 65 70 75

JEFFERSON STREET

705
700
695

1.14%
1.50%

0 W
0 SAN.
18" STORM
0 W
0 SAN.

908+14.82

PROP. PERM. EASEMENT
EX ROW
S.S.
-1.50%
-1.50%
1:8
1:8
F = 0.0
C = 20.92
702.45
GAS
EX ROW
PROP TE
0 W
18" STORM
0 W
24" STORM
0 SAN.
0 SAN.
0 SAN.

907+50.00

FILE NAME = xsect_sht.dgn	USER NAME = horstkj	DESIGNED -	REVISED -
		DRAWN -	REVISED -
	PLOT SCALE = 10.0457 ' / in.	CHECKED -	REVISED -
	PLOT DATE = 3/21/2012	DATE -	REVISED -

STATE OF ILLINOIS
DEPARTMENT OF TRANSPORTATION

CROSS SECTIONS

SCALE: | SHEET NO. OF SHEETS | STA. 907+50.00 TO STA. 908+14.82

F.A.P. RTE.	SECTION	COUNTY	TOTAL SHEETS	SHEET NO.
317	16W-1,RS-3	FULTON	347	263
		CONTRACT NO. 88795		
		ILLINOIS FED. AID PROJECT		

NOTE BOOK	TEMPLATE
NO.	AREAS CHECKED

75 70 65 60 55 50 45 40 35 30 25 20 15 10 5 0 5 10 15 20 25 30 35 40 45 50 55 60 65 70 75

705

700

PROP PERM. EASEMENT

EX ROW

S.S.

-1.50%

-1.50%

1.8

1.8

EX ROW

PROP TE

F = 0.64
C = 20.8

703.20

CMAS

0 W

18" STORM

0 W

24" STORM

0 SAN.

0 SAN.

0 SAN.

908+50.00

JEFFERSON STREET

705

1.50%

2.00%

0.98%

700

CMAS

24" STORM

0 SAN.

0 SAN.

908+15.02

695

75 70 65 60 55 50 45 40 35 30 25 20 15 10 5 0 5 10 15 20 25 30 35 40 45 50 55 60 65 70 75

FILE NAME = xsect_sht.dgn	USER NAME = horstkj	DESIGNED -	REVISED -
		DRAWN -	REVISED -
	PLOT SCALE = 10.0457 ' / in.	CHECKED -	REVISED -
	PLOT DATE = 3/21/2012	DATE -	REVISED -

STATE OF ILLINOIS
DEPARTMENT OF TRANSPORTATION

CROSS SECTIONS

SCALE: | SHEET NO. OF SHEETS | STA. 908+15.02 | TO STA. 908+50.00

F.A.P. RTE.	SECTION	COUNTY	TOTAL SHEETS	SHEET NO.
317	16W-1,RS-3	FULTON	347	264
		CONTRACT NO. 88795		
		ILLINOIS FED. AID PROJECT		

75 70 65 60 55 50 45 40 35 30 25 20 15 10 5 0 5 10 15 20 25 30 35 40 45 50 55 60 65 70 75

705

700

PROP PERM. EASEMENT

EX ROW

S.S.

-1.50%

-1.50%

1:8

1:8

EX ROW

PROP TE

703.56

F = 0.33
C = 26.12

GAS

0 W

18" STORM

0 W

24" STORM

0 SAN.

0 SAN.

0 SAN.

909+50.00

705

700

PROP PERM. EASEMENT

EX ROW

S.S.

2.0%

-1.50%

-1.50%

2.0%

1:8

1:8

EX ROW

PROP TE

703.56

F = 0.35
C = 18.34

GAS

0 W

18" STORM

0 W

24" STORM

0 SAN.

0 SAN.

0 SAN.

909+00.00

75 70 65 60 55 50 45 40 35 30 25 20 15 10 5 0 5 10 15 20 25 30 35 40 45 50 55 60 65 70 75

PLOTTED
TOTAL AREAS
AREAS CHECKED
NOTE BOOK
NO.


FILE NAME = xsect_sht.dgn	USER NAME = horstkj	DESIGNED -	REVISED -
		DRAWN -	REVISED -
	PLOT SCALE = 10.0457 ' / in.	CHECKED -	REVISED -
	PLOT DATE = 3/21/2012	DATE -	REVISED -

STATE OF ILLINOIS
DEPARTMENT OF TRANSPORTATION

CROSS SECTIONS

SCALE: | SHEET NO. OF SHEETS | STA. 909+00.00 TO STA. 909+50.00

F.A.P. RTE.	SECTION	COUNTY	TOTAL SHEETS	SHEET NO.
317	16W-1,RS-3	FULTON	347	265
		CONTRACT NO. 88795		
	ILLINOIS FED. AID PROJECT			

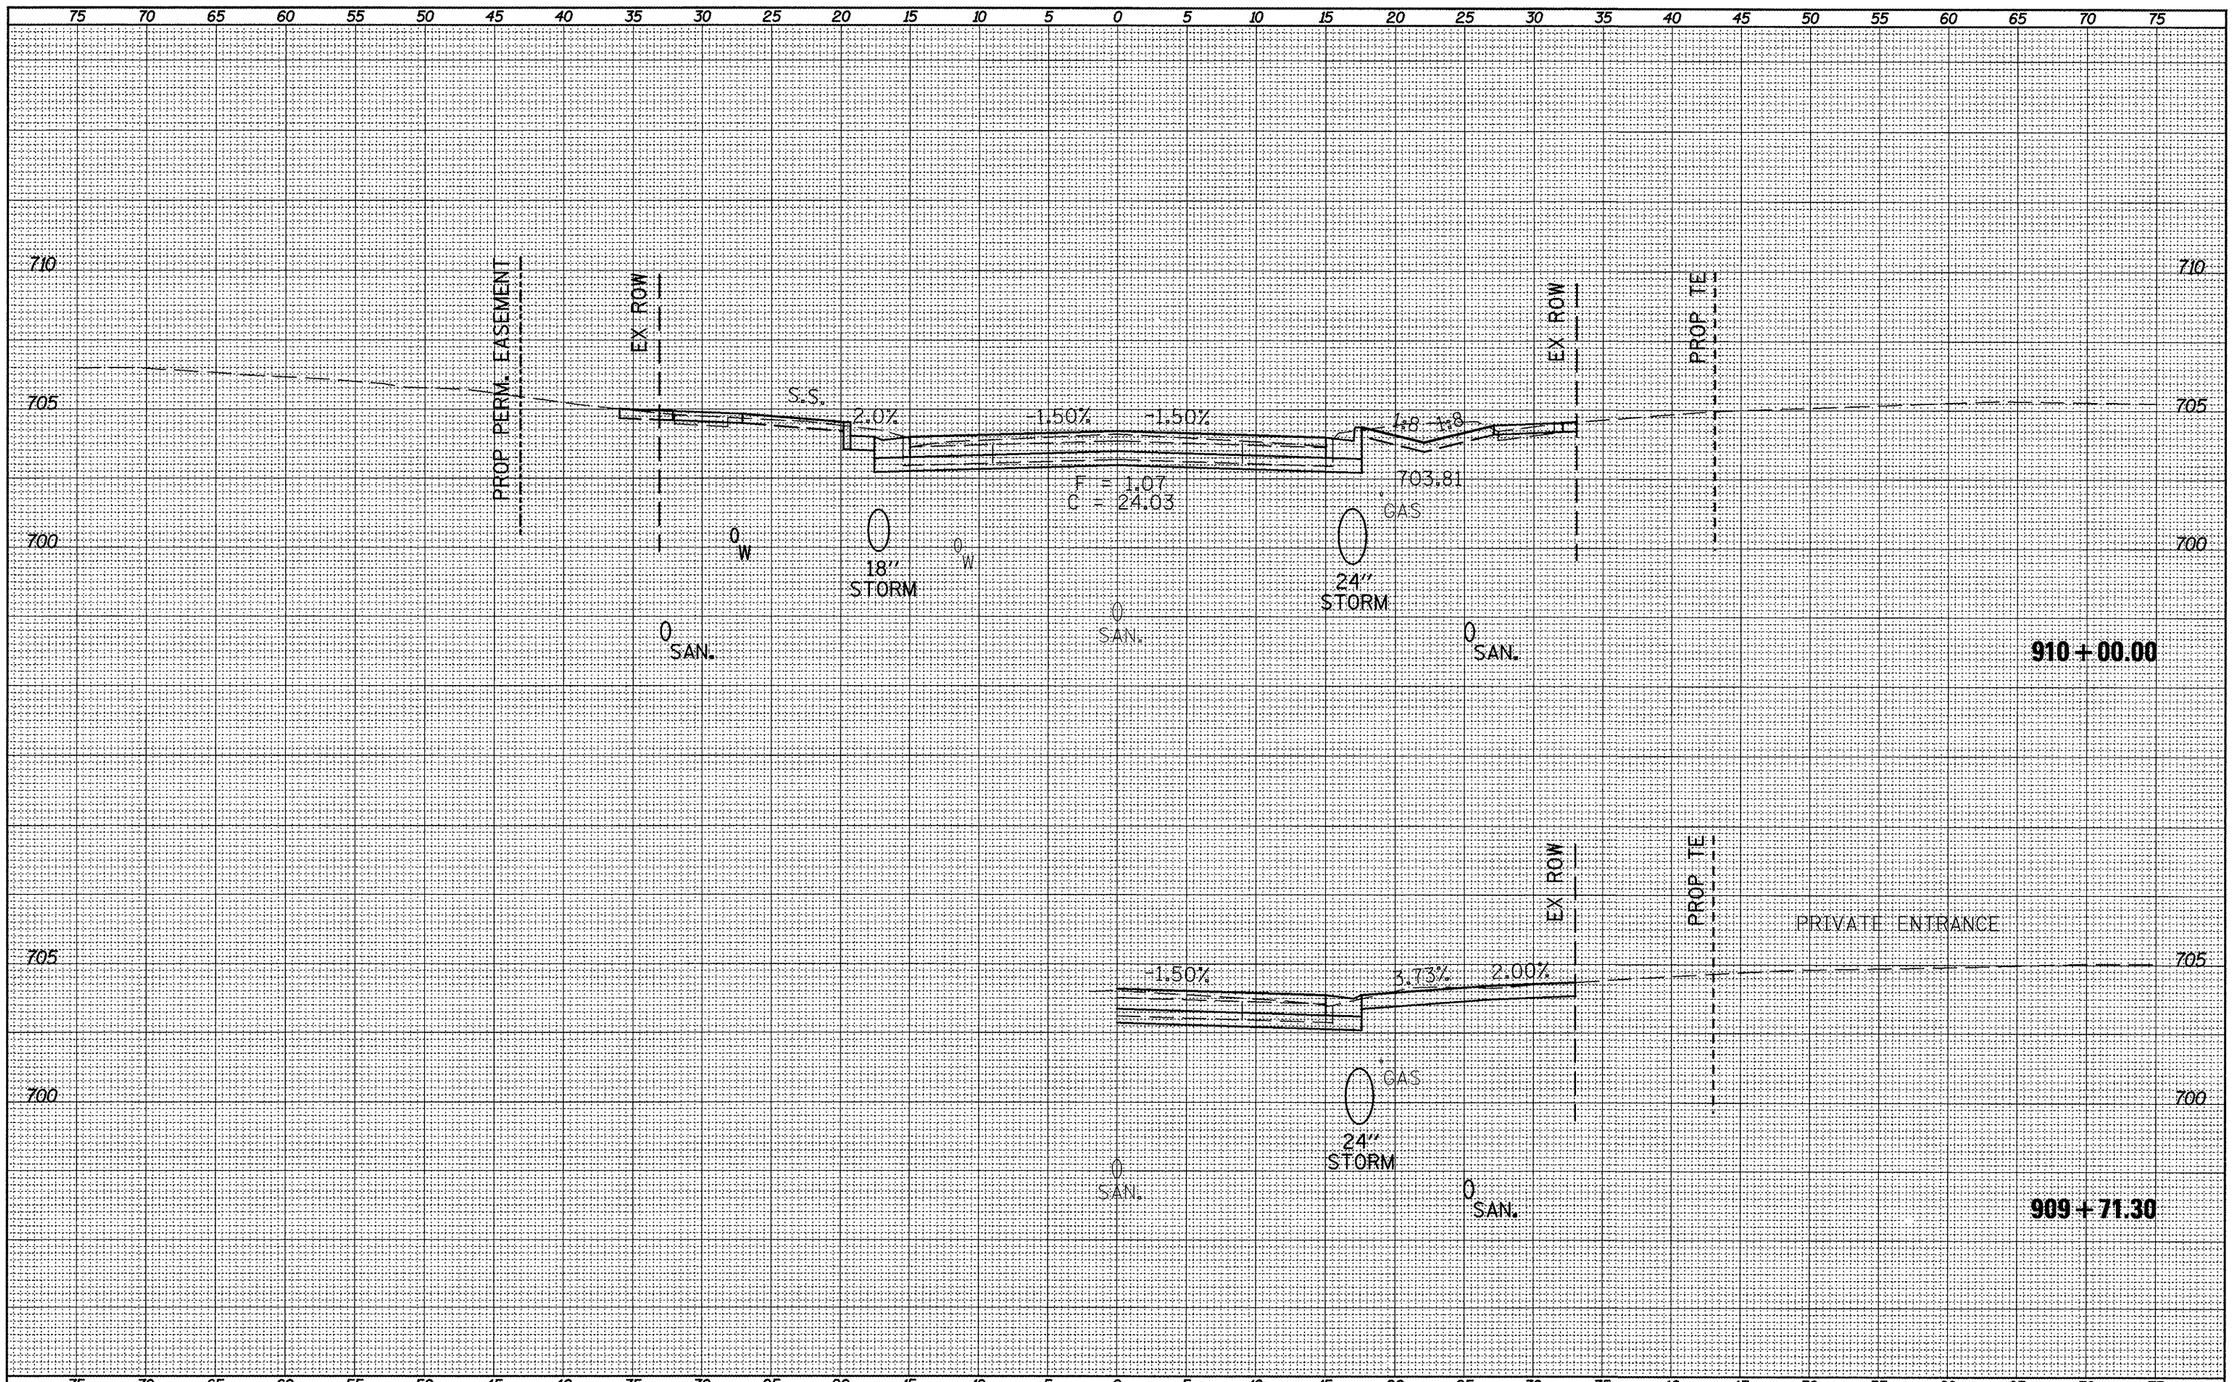

NOTE BOOK | TEMPLATE
NO. | AREAS
AREAS CHECKED


FILE NAME = xsect_sht.dgn	USER NAME = horstkj	DESIGNED -	REVISED -	
		DRAWN -	REVISED -	
	PLOT SCALE = 10.0457 ' / in.	CHECKED -	REVISED -	
	PLOT DATE = 3/21/2012	DATE -	REVISED -	

STATE OF ILLINOIS
DEPARTMENT OF TRANSPORTATION

CROSS SECTIONS

SCALE: | SHEET NO. OF SHEETS | STA. 909+71.30 TO STA. 910+00.00

F.A.P. RTE.	SECTION	COUNTY	TOTAL SHEETS	SHEET NO.
317	16W-1,RS-3	FULTON	341	266
		CONTRACT NO. 88795		
	ILLINOIS FED. AID PROJECT			

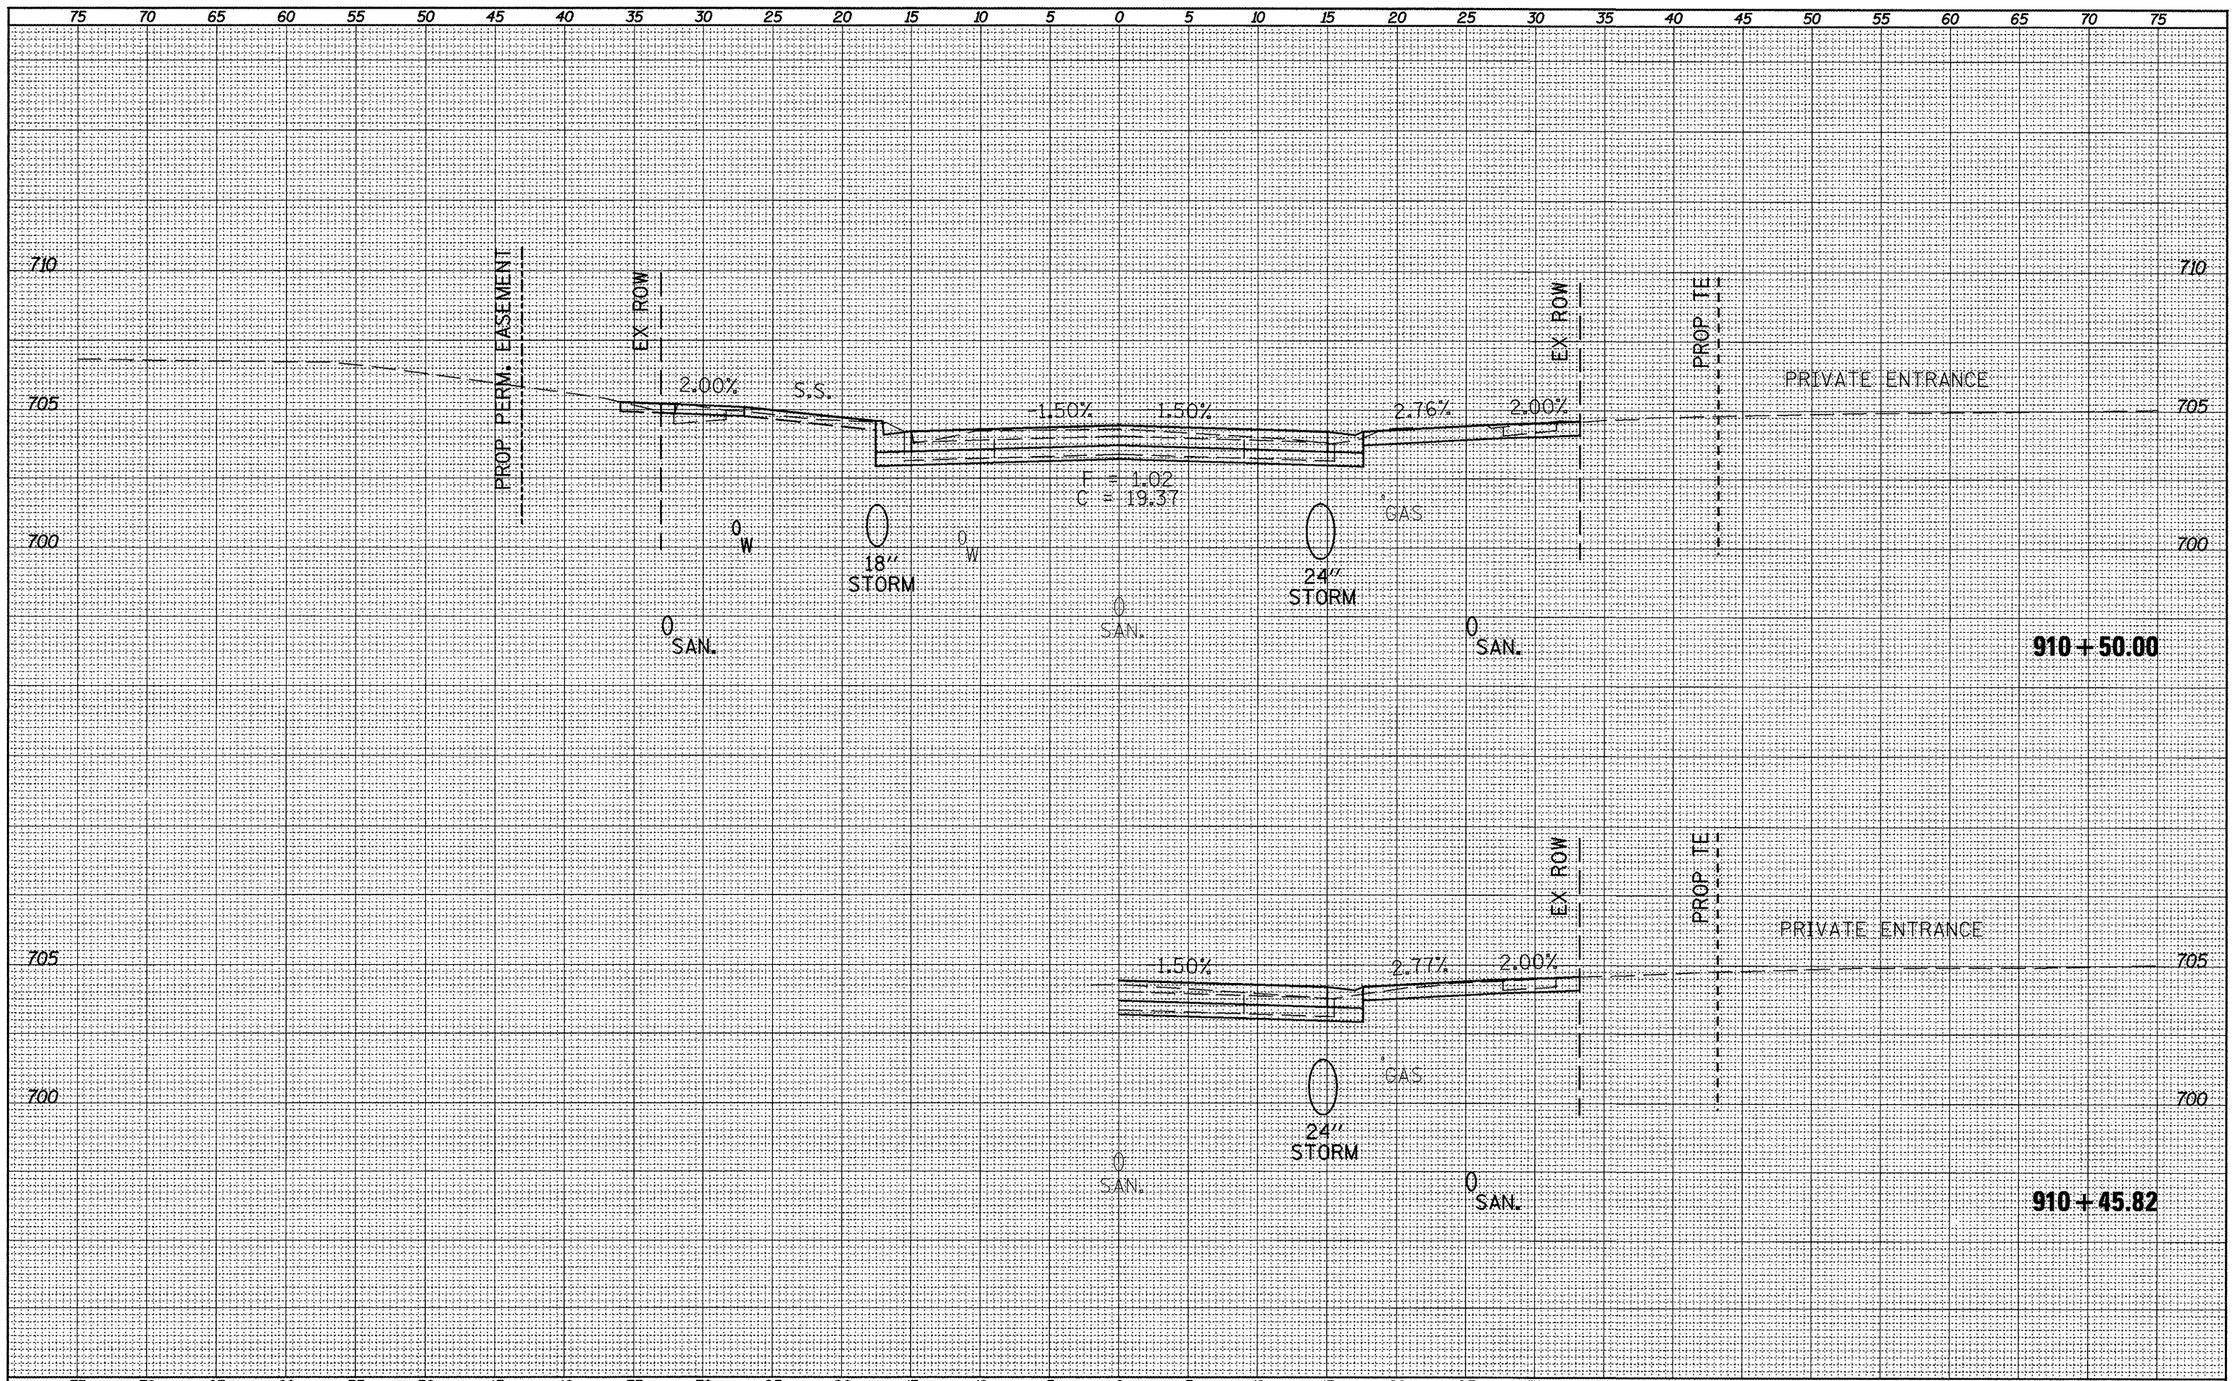

NOTE BOOK | TEMPLATE
NO. | AREAS
AREAS CHECKED

FILE NAME = xsect_sht.dgn	USER NAME = horstkj	DESIGNED -	REVISED -	**STATE OF ILLINOIS DEPARTMENT OF TRANSPORTATION**	**CROSS SECTIONS**
		DRAWN -	REVISED -		
	PLOT SCALE = 10.0457 ' / in.	CHECKED -	REVISED -		SCALE: SHEET NO. OF SHEETS STA. 910+45.82 TO STA. 910+50.00
	PLOT DATE = 3/21/2012	DATE -	REVISED -		

F.A.P. RTE.	SECTION	COUNTY	TOTAL SHEETS	SHEET NO.
317	16W-1,RS-3	FULTON	347	267
		CONTRACT NO. 88795		
		ILLINOIS FED. AID PROJECT		

75 70 65 60 55 50 45 40 35 30 25 20 15 10 5 0 5 10 15 20 25 30 35 40 45 50 55 60 65 70 75

LOGAN STREET

1.05%

2.00%

1.50%

705

700

0 W

18" STORM

0 W

0 SAN.

0 SAN.

911+28.29

710

705

700

PROP. PERM. EASEMENT

EX ROW

S.S.

-1.50%

-1.50%

T.S. 1.8

EX ROW

PROP. TE

F = 0.0
C = 24.69

704.28

GAS

0 W

18" STORM

0 W

24" STORM

0 SAN.

0 SAN.

0 SAN.

911+00.00

75 70 65 60 55 50 45 40 35 30 25 20 15 10 5 0 5 10 15 20 25 30 35 40 45 50 55 60 65 70 75

PLOTTED
TERRAIN
AREAS
AREAS CHECKED

NOTE BOOK
NO.

FILE NAME = xsect_sht.dgn	USER NAME = horstkj	DESIGNED -	REVISED -
		DRAWN -	REVISED -
	PLOT SCALE = 10.0457 ' / in.	CHECKED -	REVISED -
	PLOT DATE = 3/21/2012	DATE -	REVISED -

STATE OF ILLINOIS
DEPARTMENT OF TRANSPORTATION

CROSS SECTIONS

SCALE: | SHEET NO. OF SHEETS | STA. 911+00.00 TO STA. 911+28.29

F.A.P. RTE.	SECTION	COUNTY	TOTAL SHEETS	SHEET NO.
317	16W-1,RS-3	FULTON	347	268
		CONTRACT NO. 88795		
		ILLINOIS FED. AID PROJECT		

NOTE BOOK | TEMPLATE
NO. | AREAS CHECKED

75 70 65 60 55 50 45 40 35 30 25 20 15 10 5 0 5 10 15 20 25 30 35 40 45 50 55 60 65 70 75

710
705
700

PROP. PERM. EASEMENT
EX ROW
S.S.
-1.50%
-1.50%
1:8
1:8
EX ROW
PROP. TE
F 1.66
C 21.25
704.40
GAS
0 W
18" STORM
0 W
24" STORM
0 SAN.
0 SAN.
0 SAN.
912 + 00.00

LOCAN STREET
1.50%
0.44%
GAS
24" STORM
0 SAN.
0 SAN.
911 + 28.38

75 70 65 60 55 50 45 40 35 30 25 20 15 10 5 0 5 10 15 20 25 30 35 40 45 50 55 60 65 70 75


FILE NAME = xsect_sht.dgn	USER NAME = horathj	DESIGNED -	REVISED -
		DRAWN -	REVISED -
	PLOT SCALE = 10.0457 ' / in.	CHECKED -	REVISED -
	PLOT DATE = 3/21/2012	DATE -	REVISED -

STATE OF ILLINOIS
DEPARTMENT OF TRANSPORTATION

CROSS SECTIONS

SCALE: | SHEET NO. OF SHEETS | STA. 911+28.38 | TO STA. 912+00.00

F.A.P. RTE.	SECTION	COUNTY	TOTAL SHEETS	SHEET NO.
317	16W-1,RS-3	FULTON	347	269
		CONTRACT NO. 88795		
	ILLINOIS FED. AID PROJECT			

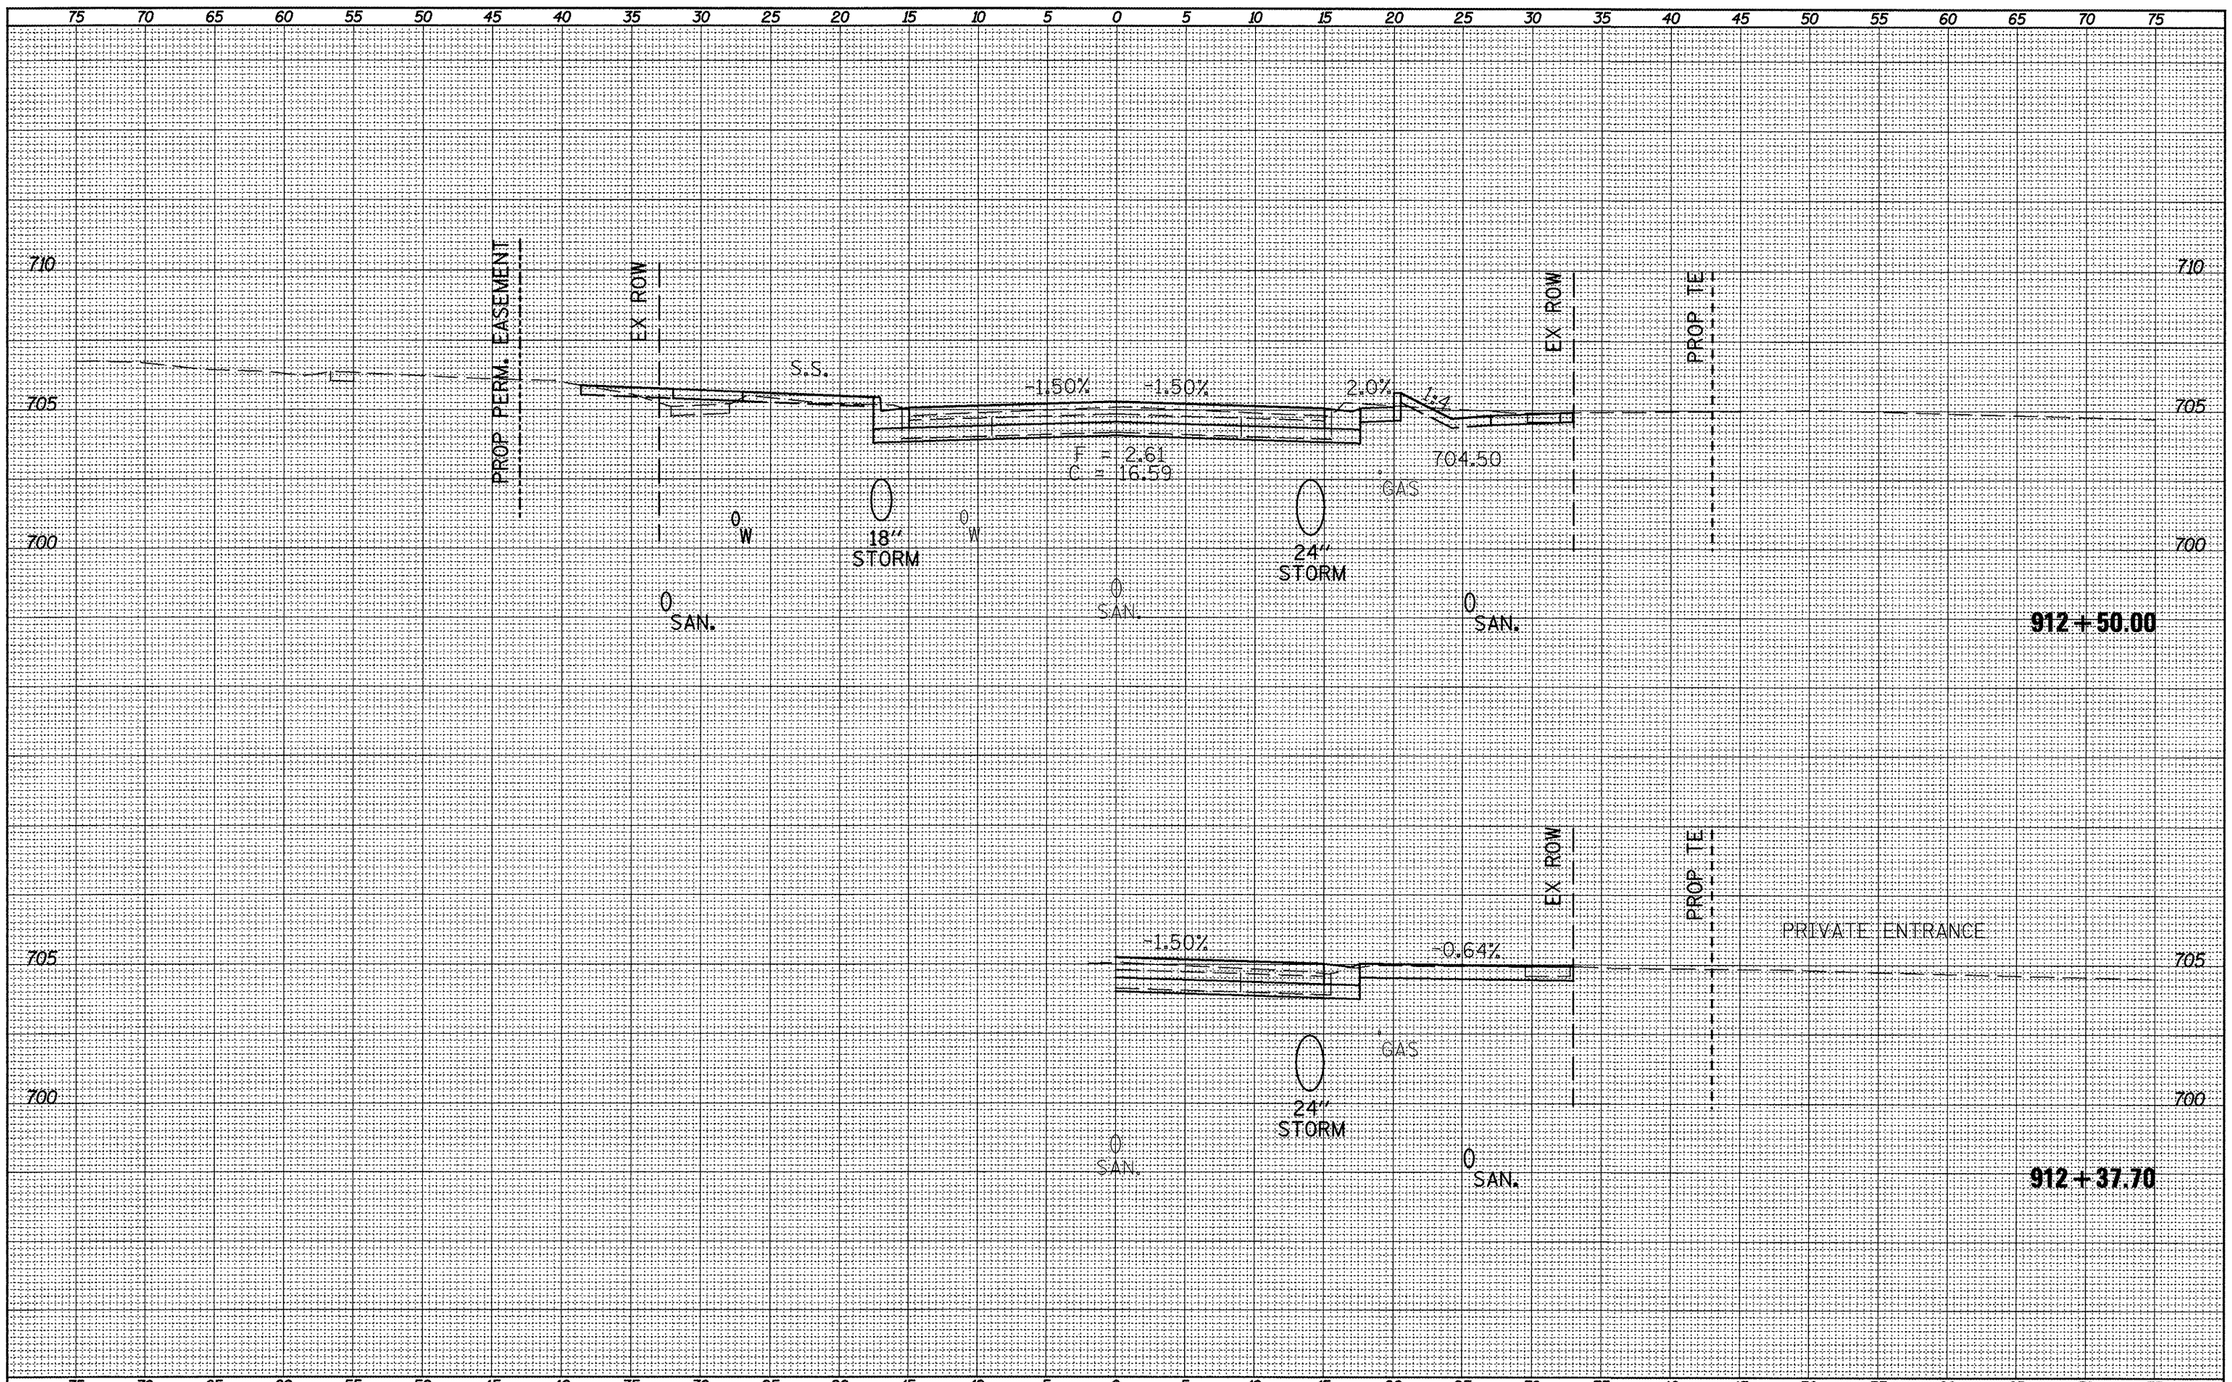

FILE NAME = xsect_sht.dgn	USER NAME = horstkj	DESIGNED -	REVISED -
		DRAWN -	REVISED -
	PLOT SCALE = 10.0457 ' / in.	CHECKED -	REVISED -
	PLOT DATE = 3/21/2012	DATE -	REVISED -


STATE OF ILLINOIS
DEPARTMENT OF TRANSPORTATION

CROSS SECTIONS

SCALE: | SHEET NO. OF SHEETS | STA. 912+37.70 | TO STA. 912+50.00

F.A.P. RTE.	SECTION	COUNTY	TOTAL SHEETS	SHEET NO.
317	16W-1,RS-3	FULTON	347	270
		CONTRACT NO. 88795		
	ILLINOIS FED. AID PROJECT			


SHT/ NOTE BOOK | PLOTTED | TRANSMITTE | AREAS | AREAS CHECKED | NO.

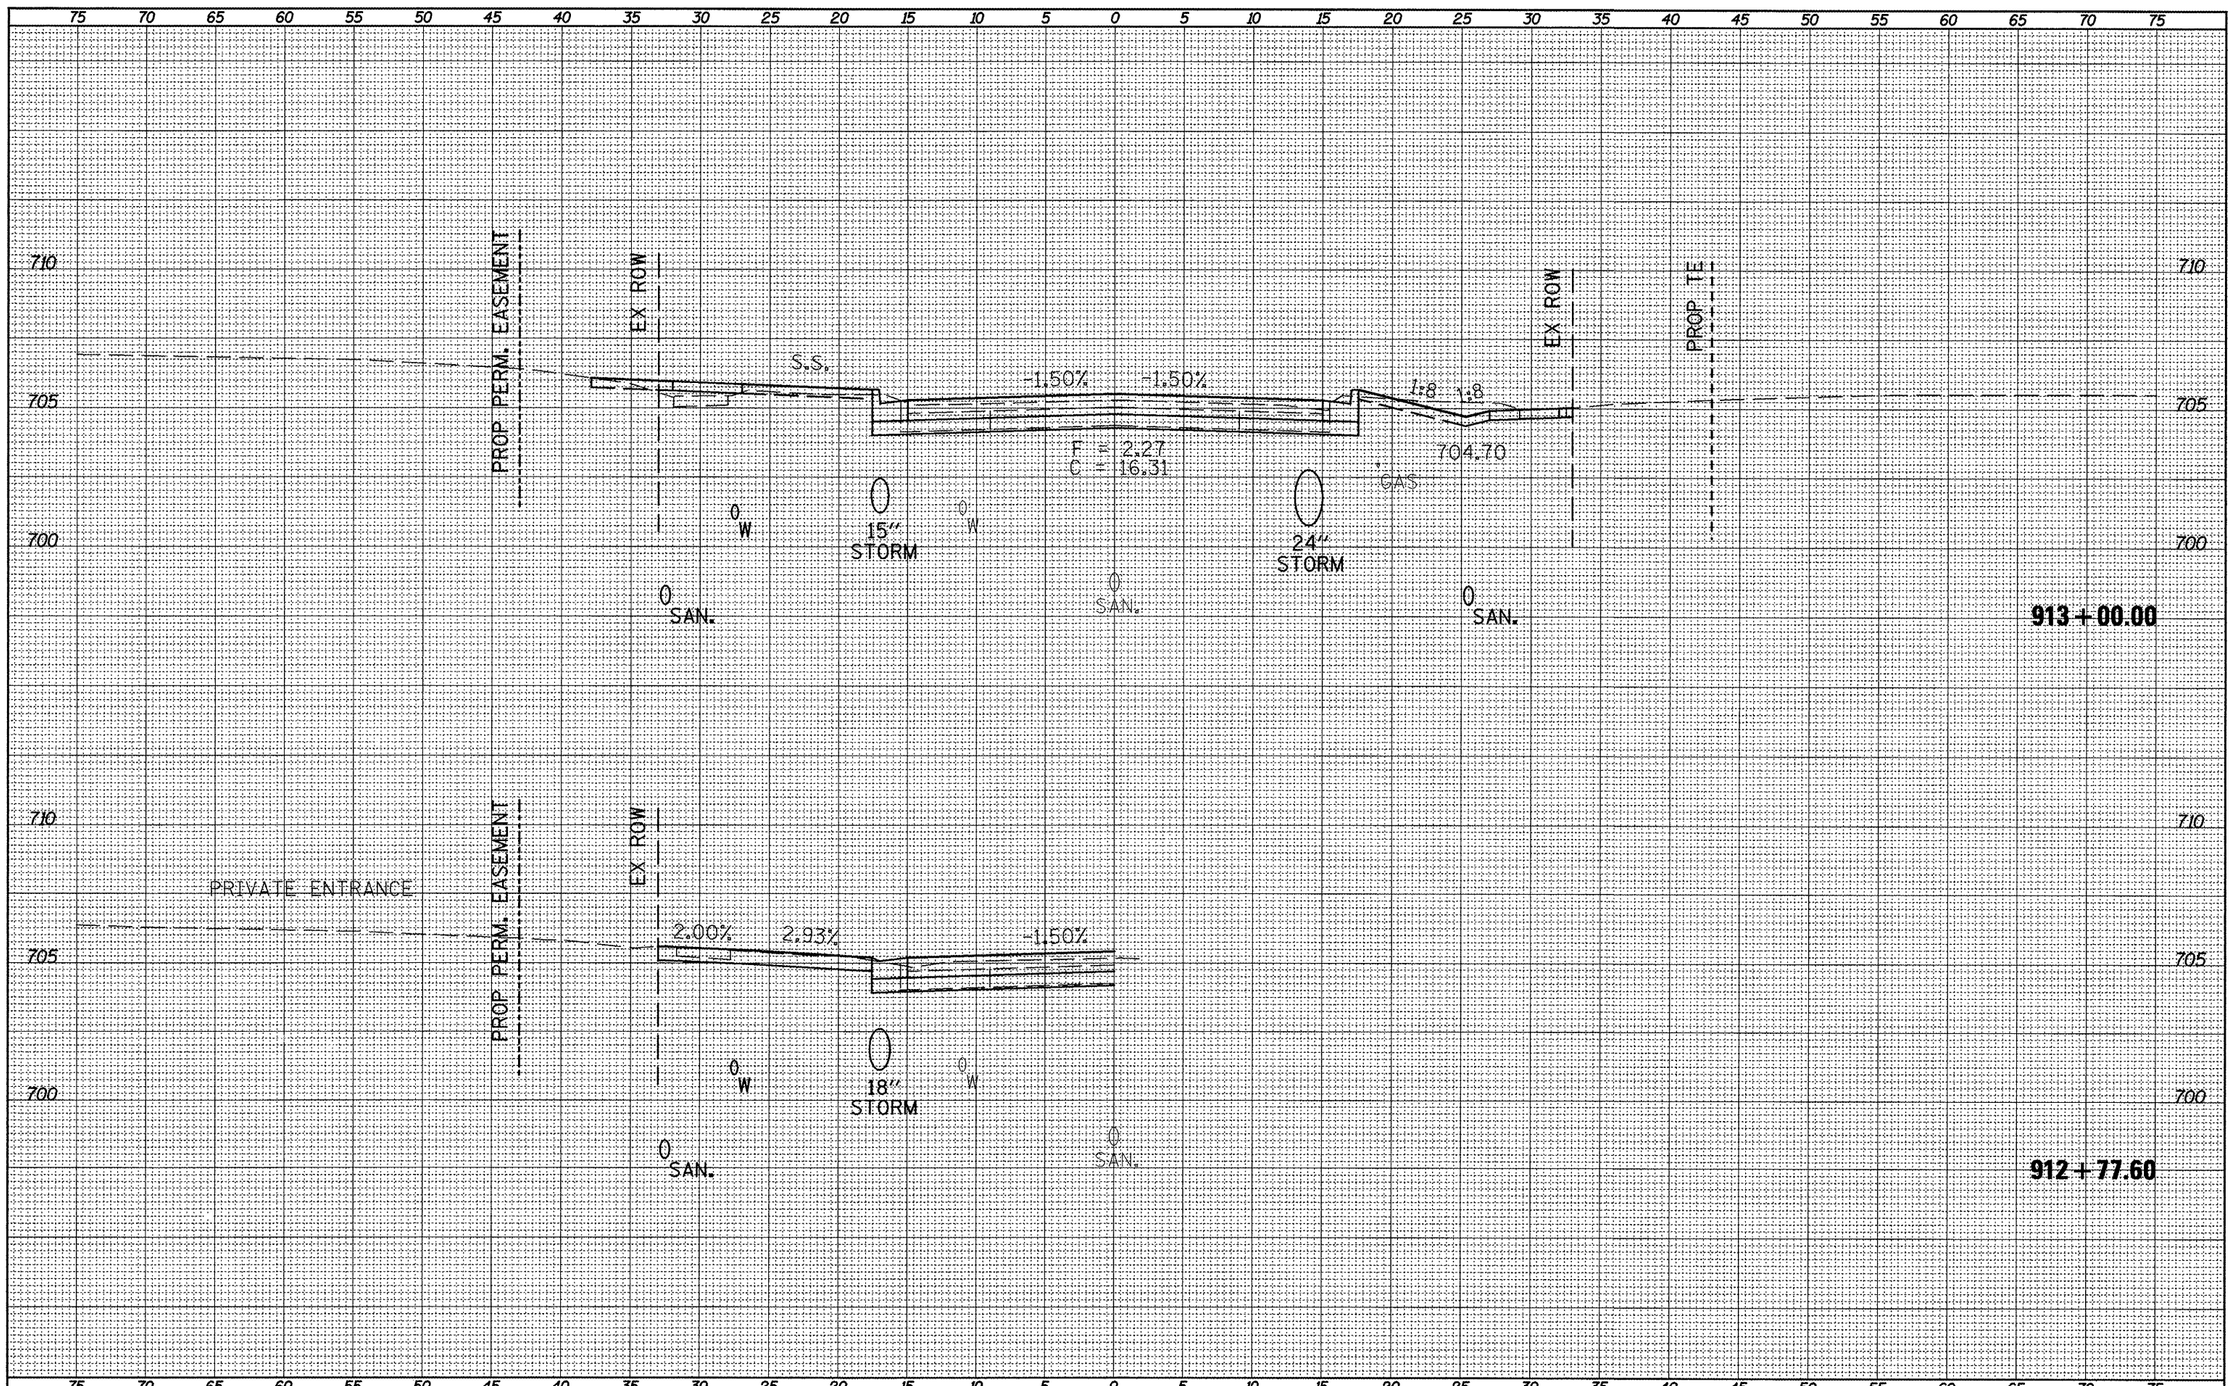

NOTE BOOK | PLOTTED | TEMPLATE | AREAS | AREAS CHECKED | NO.

FILE NAME = xsect_sht.dgn	USER NAME = horstkj	DESIGNED -	REVISED -	STATE OF ILLINOIS DEPARTMENT OF TRANSPORTATION	CROSS SECTIONS
		DRAWN -	REVISED -		
	PLOT SCALE = 10.8457 ' / in.	CHECKED -	REVISED -		
	PLOT DATE = 3/21/2012	DATE -	REVISED -		SCALE: SHEET NO. OF SHEETS STA. 912+77.60 TO STA. 913+00.00

F.A.P. RTE.	SECTION	COUNTY	TOTAL SHEETS	SHEET NO.
317	16W-1,RS-3	FULTON	347	271
		CONTRACT NO. 88795		
		ILLINOIS FED. AID PROJECT		

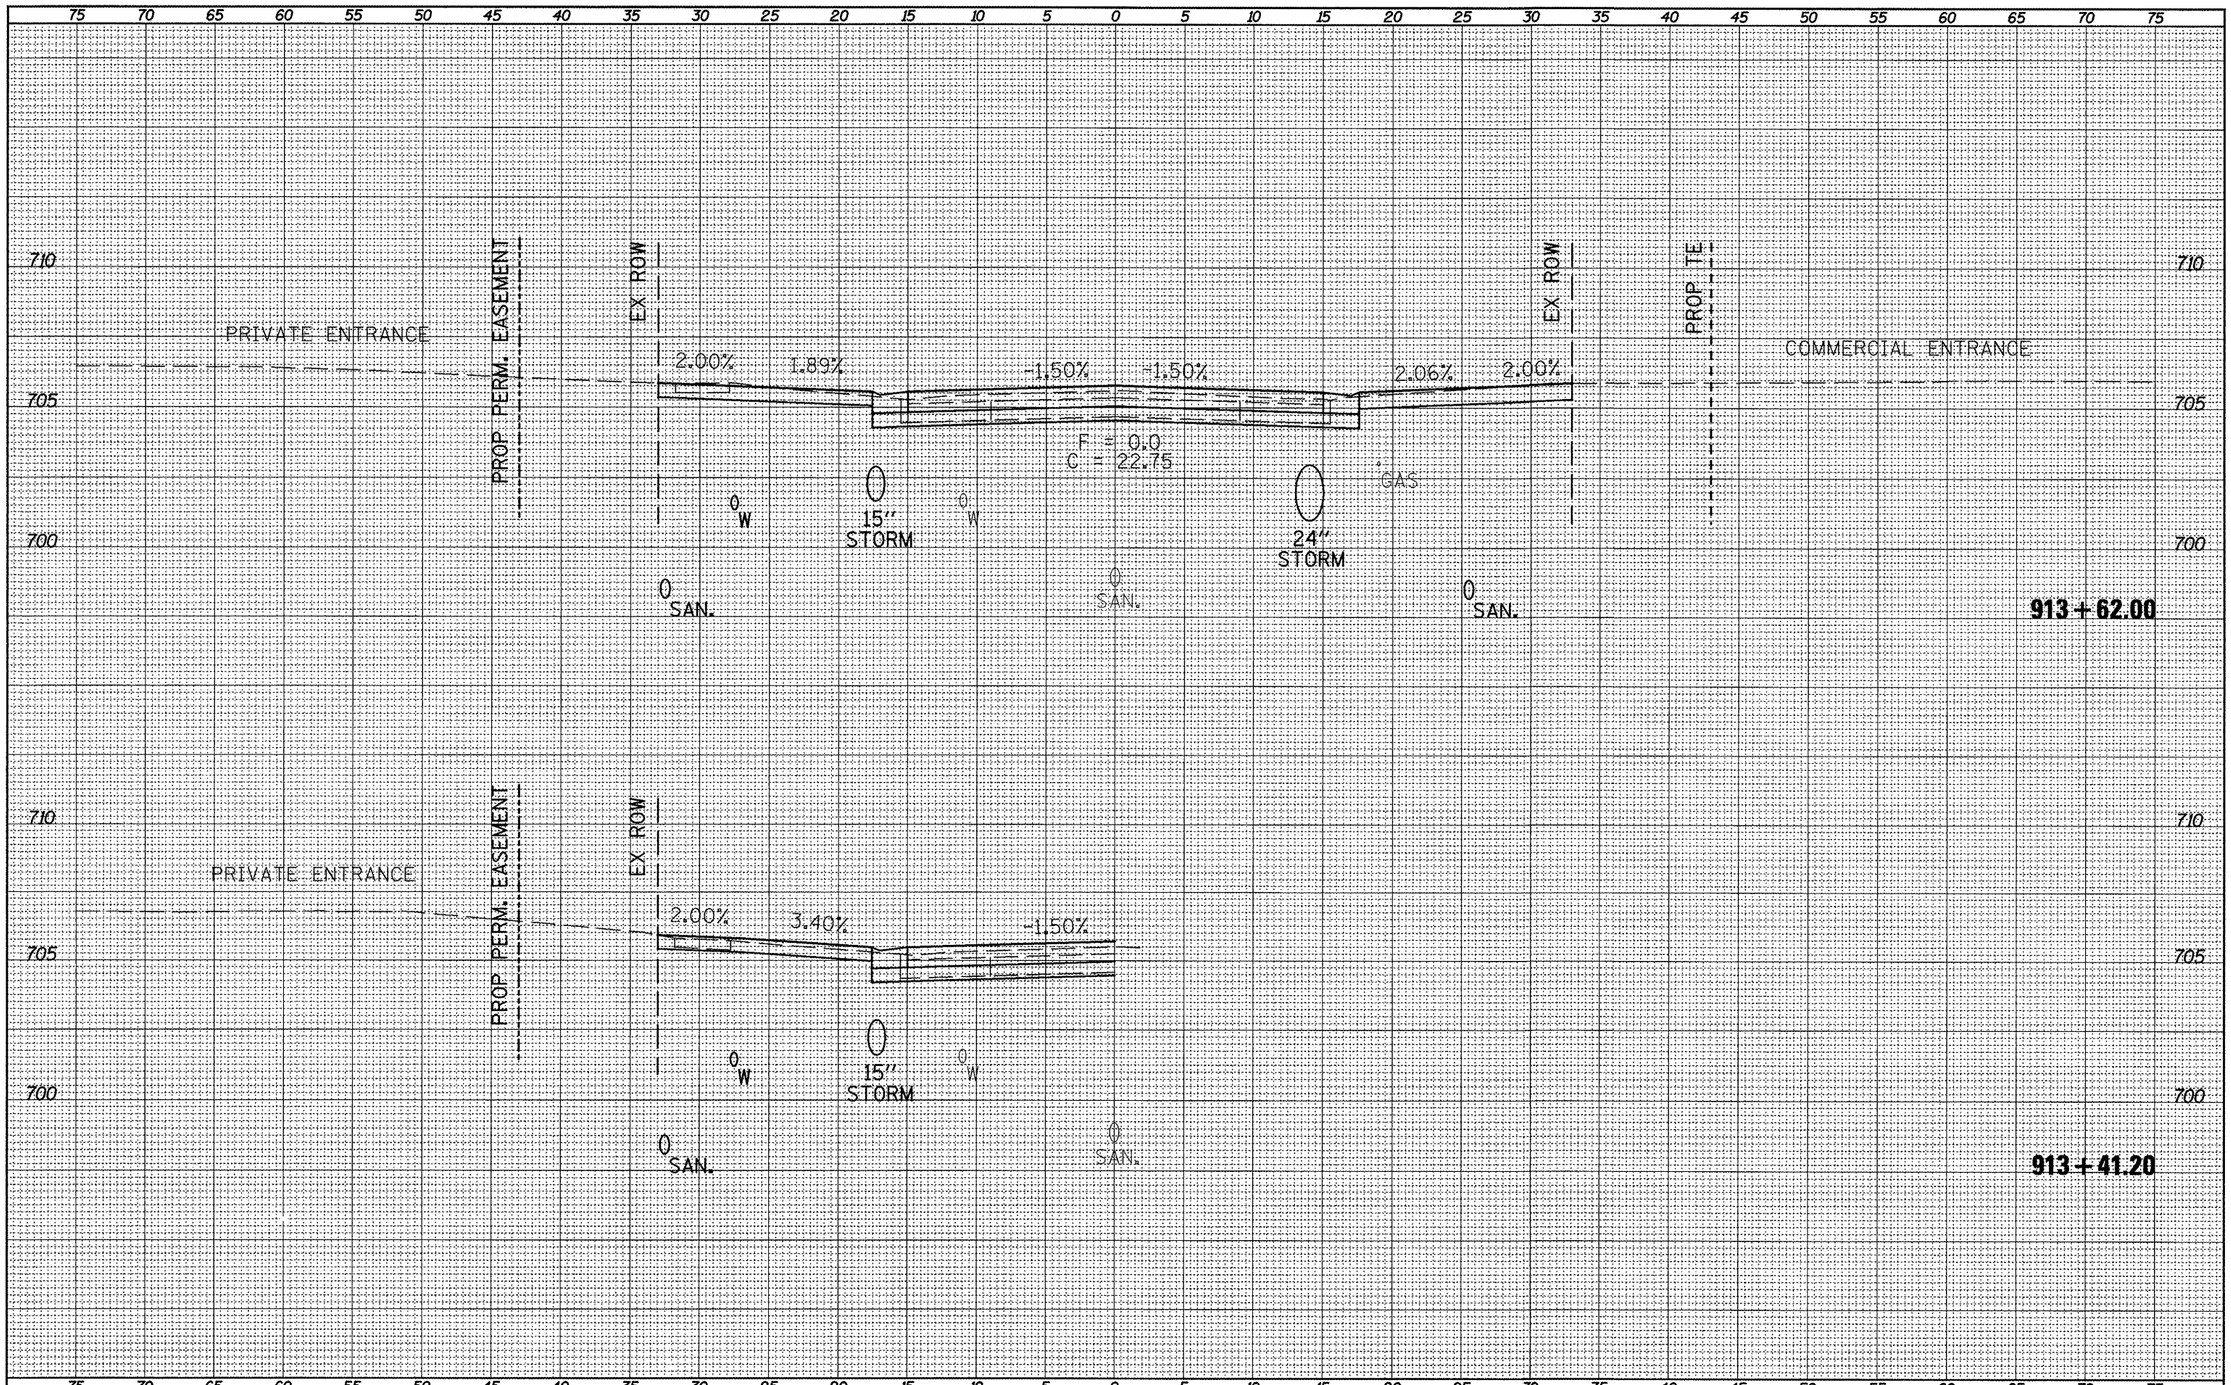

NOTE BOOK	TEMPLATE AREAS
NO.	AREAS CHECKED

NOTE BOOK	TEMPLATE AREAS
NO.	AREAS CHECKED


FILE NAME = xsect_sht.dgn	USER NAME = horstkj	DESIGNED -	REVISED -
		DRAWN -	REVISED -
	PLOT SCALE = 10.0457 ' / in.	CHECKED -	REVISED -
	PLOT DATE = 3/21/2012	DATE -	REVISED -

STATE OF ILLINOIS
DEPARTMENT OF TRANSPORTATION

CROSS SECTIONS

SCALE: | SHEET NO. OF SHEETS | STA. 913+41.20 | TO STA. 913+62.00

F.A.P. RTE.	SECTION	COUNTY	TOTAL SHEETS	SHEET NO.
317	16W-1,RS-3	FULTON	341	272
		CONTRACT NO. 88795		
		ILLINOIS FED. AID PROJECT		

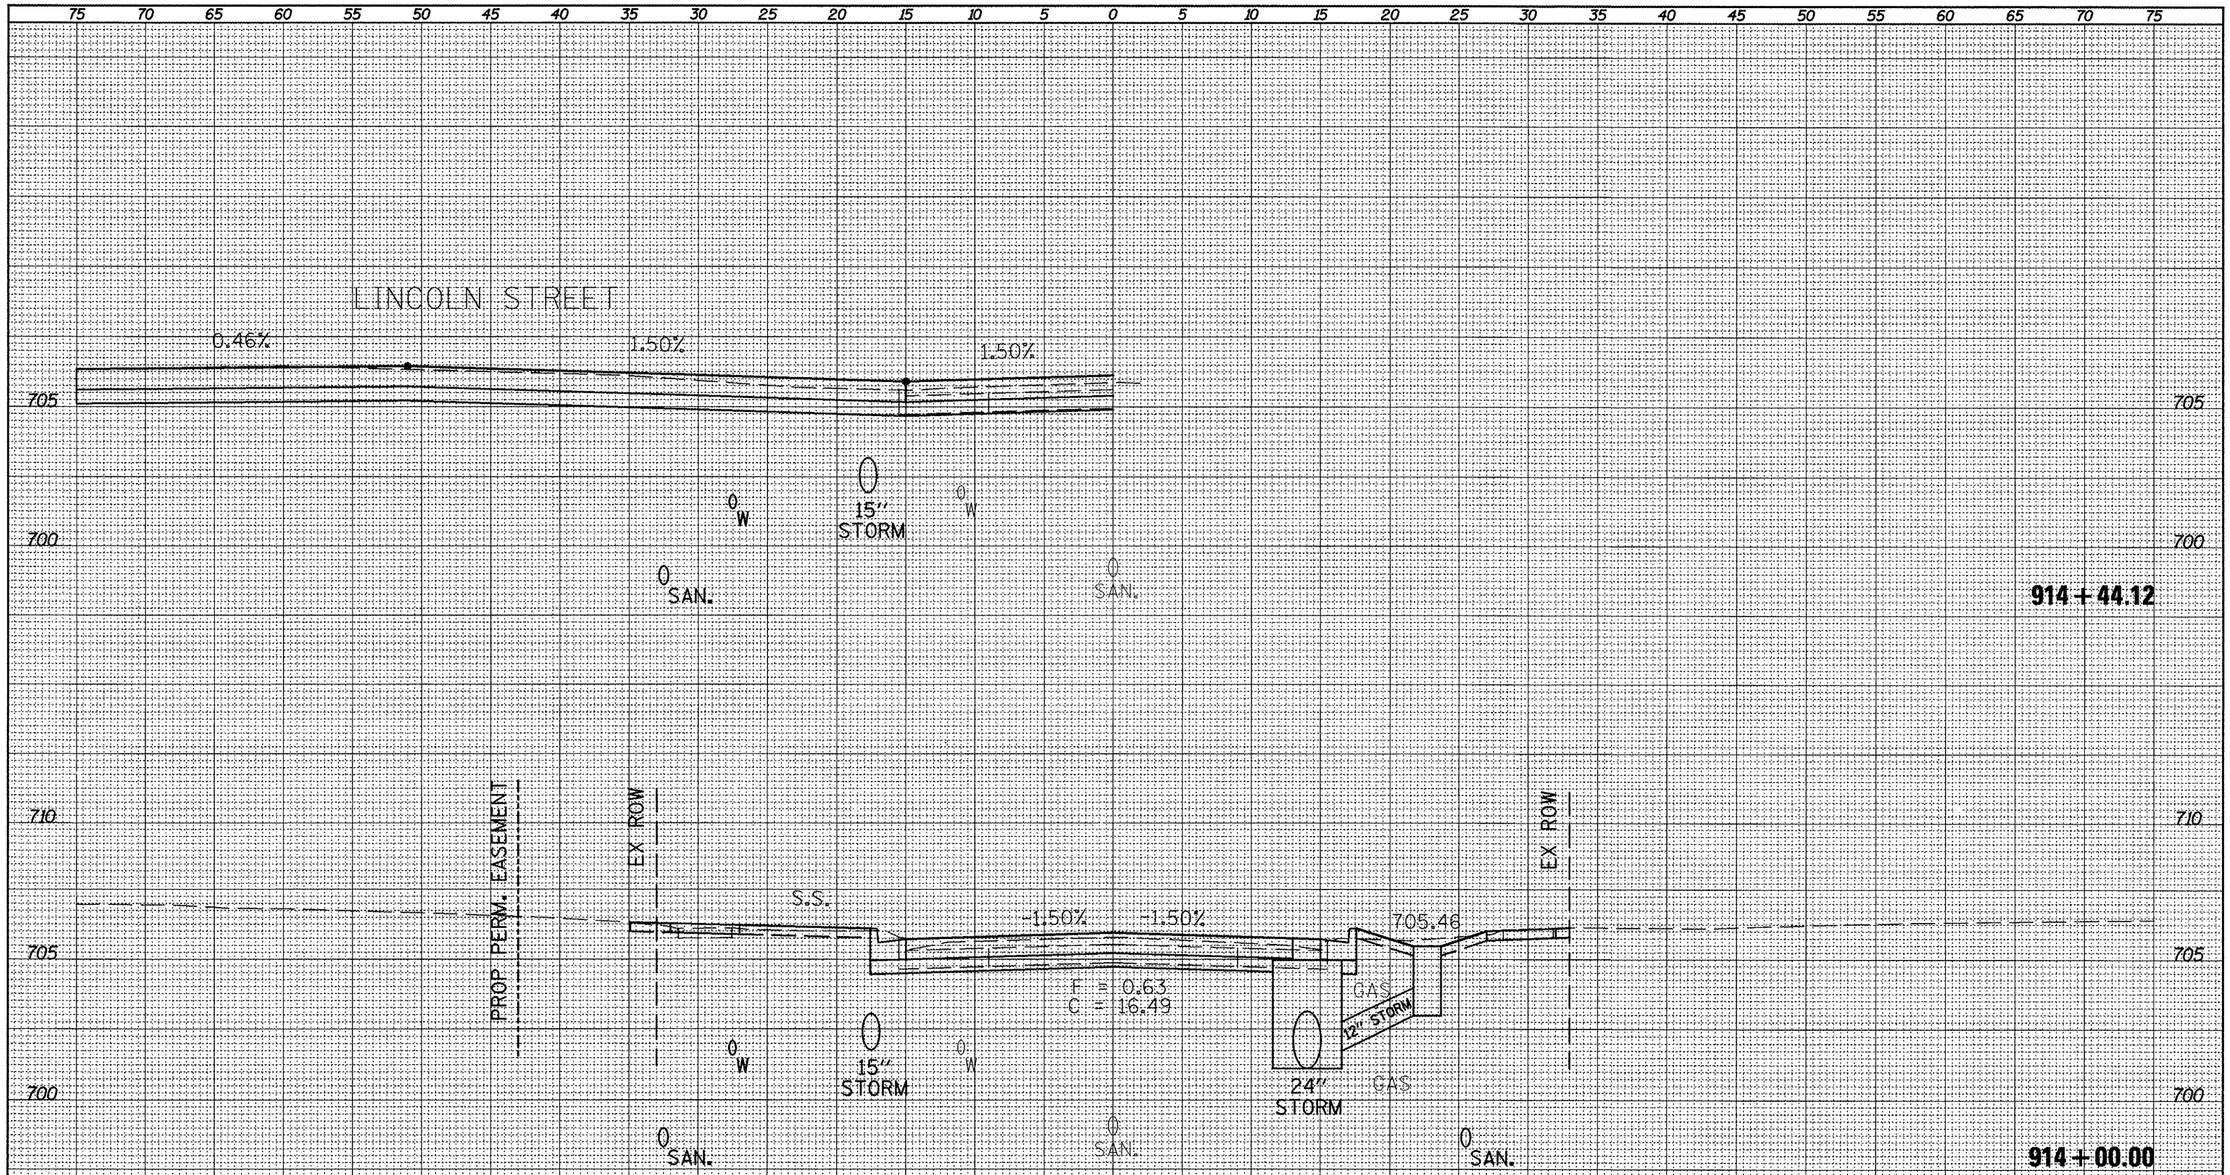

FILE NAME = xsect_sht.dgn	USER NAME = horstkj	DESIGNED -	REVISED -
		DRAWN -	REVISED -
	PLOT SCALE = 10.0457 ' / in.	CHECKED -	REVISED -
	PLOT DATE = 3/21/2012	DATE -	REVISED -


STATE OF ILLINOIS
DEPARTMENT OF TRANSPORTATION

CROSS SECTIONS

SCALE: | SHEET NO. OF SHEETS | STA. 914+00.00 TO STA. 914+44.12

F.A.P. RTE.	SECTION	COUNTY	TOTAL SHEETS	SHEET NO.
317	16W-1,RS-3	FULTON	347	273
		CONTRACT NO. 88795		
	ILLINOIS FED. AID PROJECT			


PLOTTED
TEMPLATE
AREAS CHECKED
NOTE BOOK
NO.

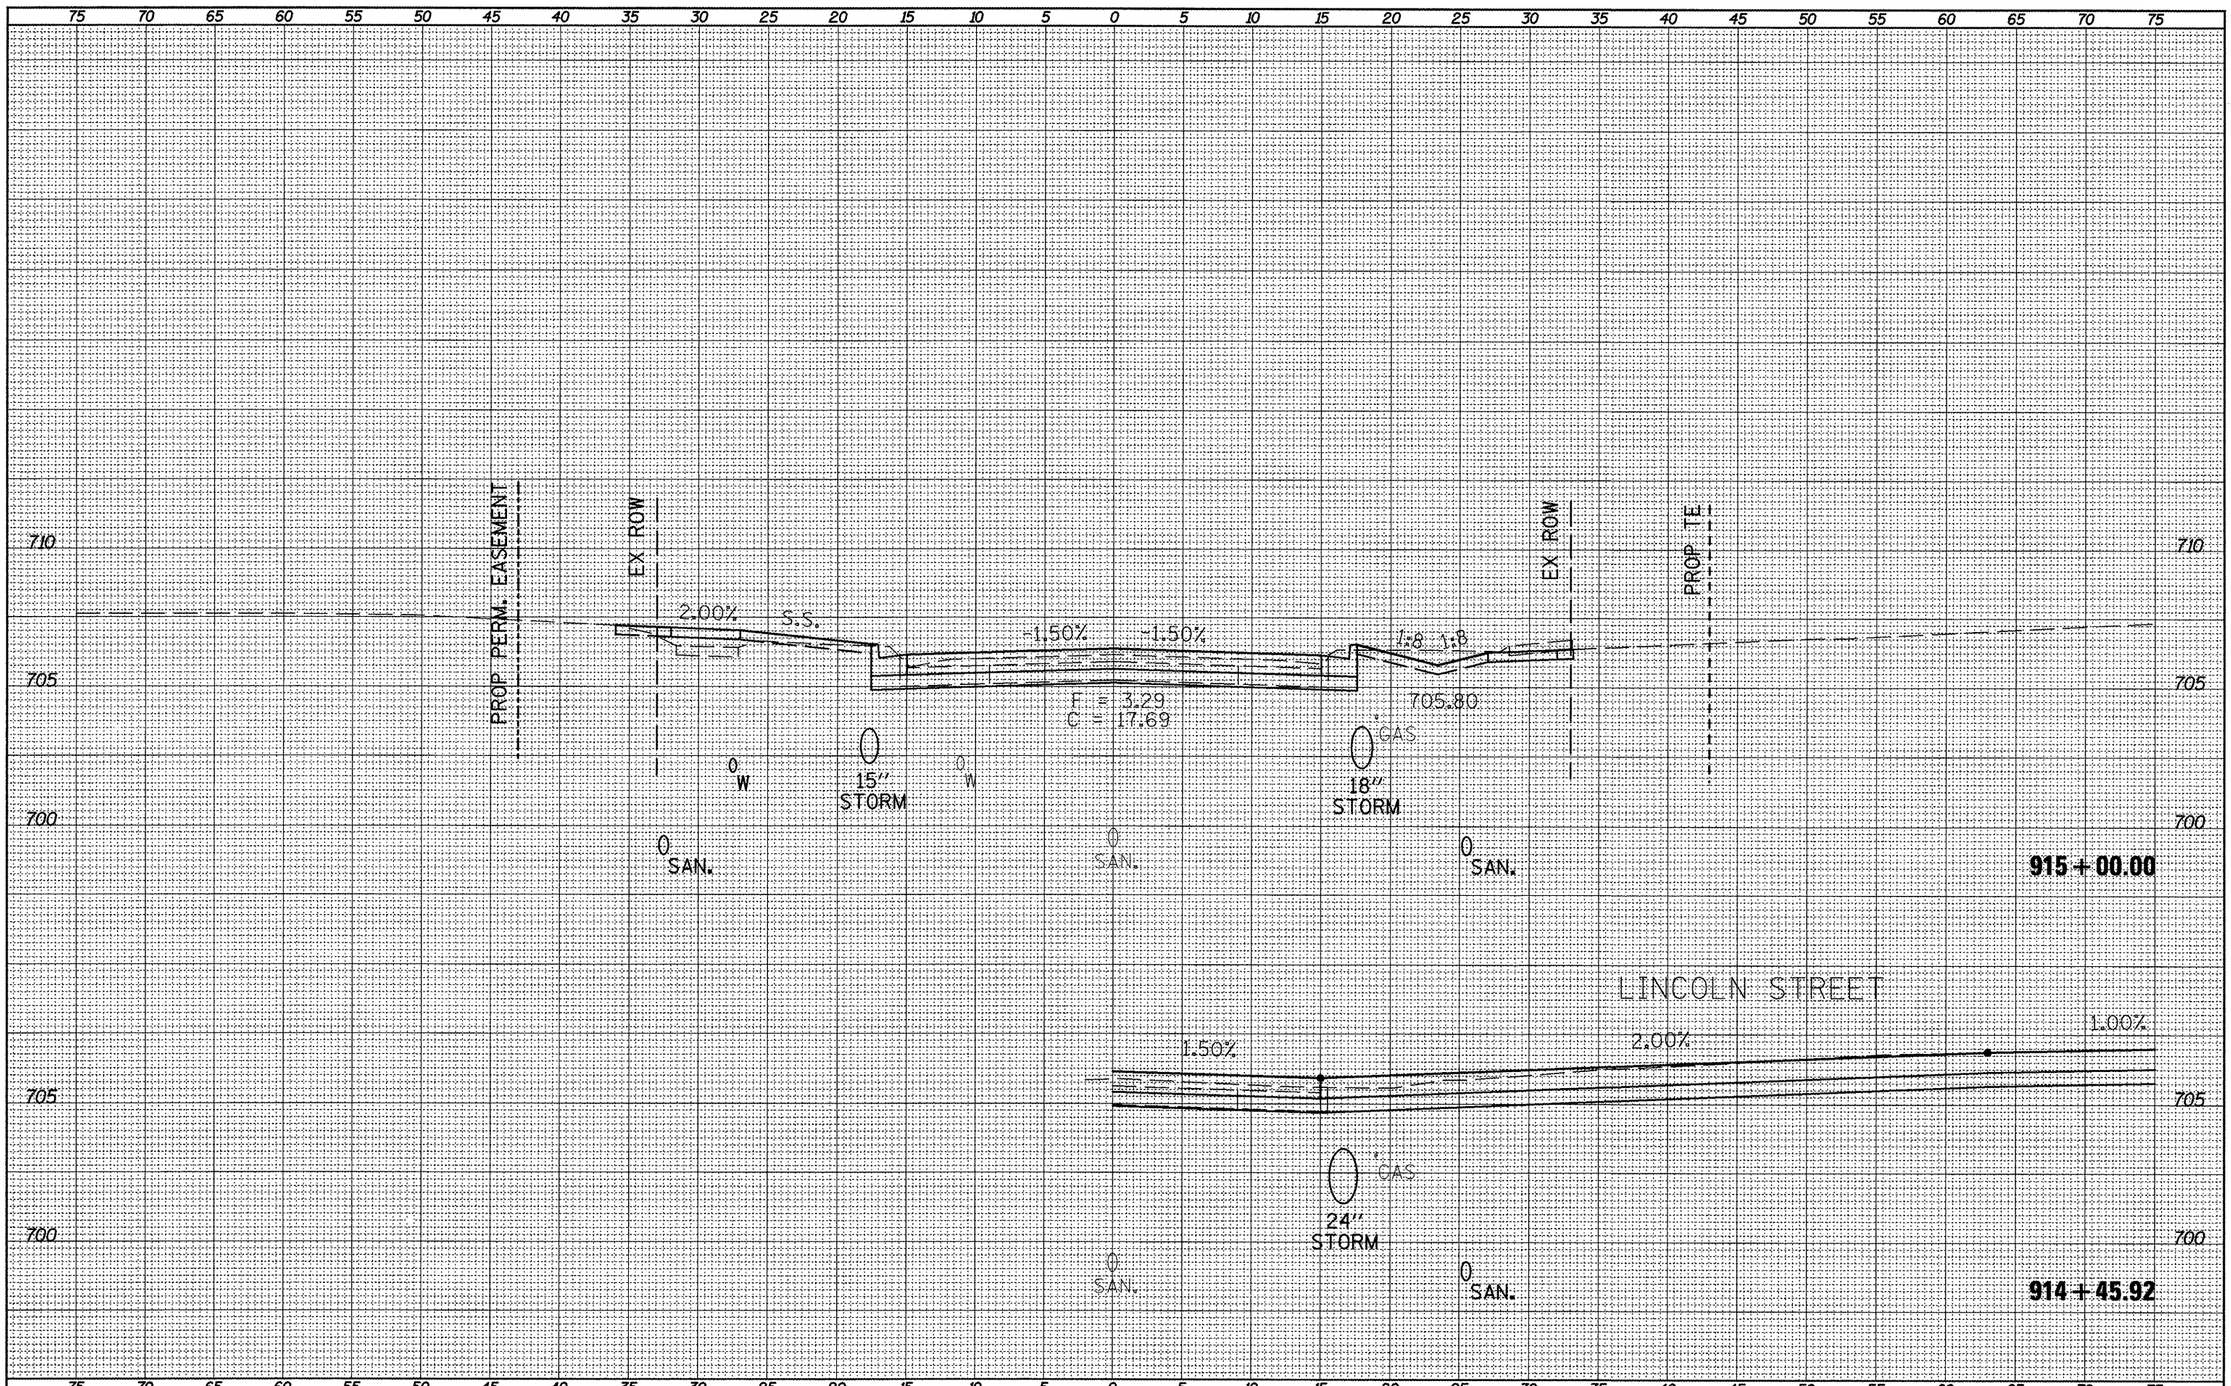

FILE NAME = xsect_sht.dgn	USER NAME = horstkj	DESIGNED -	REVISED -	**STATE OF ILLINOIS DEPARTMENT OF TRANSPORTATION**	**CROSS SECTIONS**
		DRAWN -	REVISED -		
	PLOT SCALE = 10.0457 '/ in.	CHECKED -	REVISED -		SCALE: SHEET NO. OF SHEETS STA. 914+45.92 TO STA. 915+00.00
	PLOT DATE = 3/21/2012	DATE -	REVISED -		

F.A.P. RTE.	SECTION	COUNTY	TOTAL SHEETS	SHEET NO.
317	16W-1,RS-3	FULTON	347	274
		CONTRACT NO. 88795		
		ILLINOIS FED. AID PROJECT		

PLOTTED
TRIANGULATE
AREAS
AREAS CHECKED
NOTE BOOK
NO.

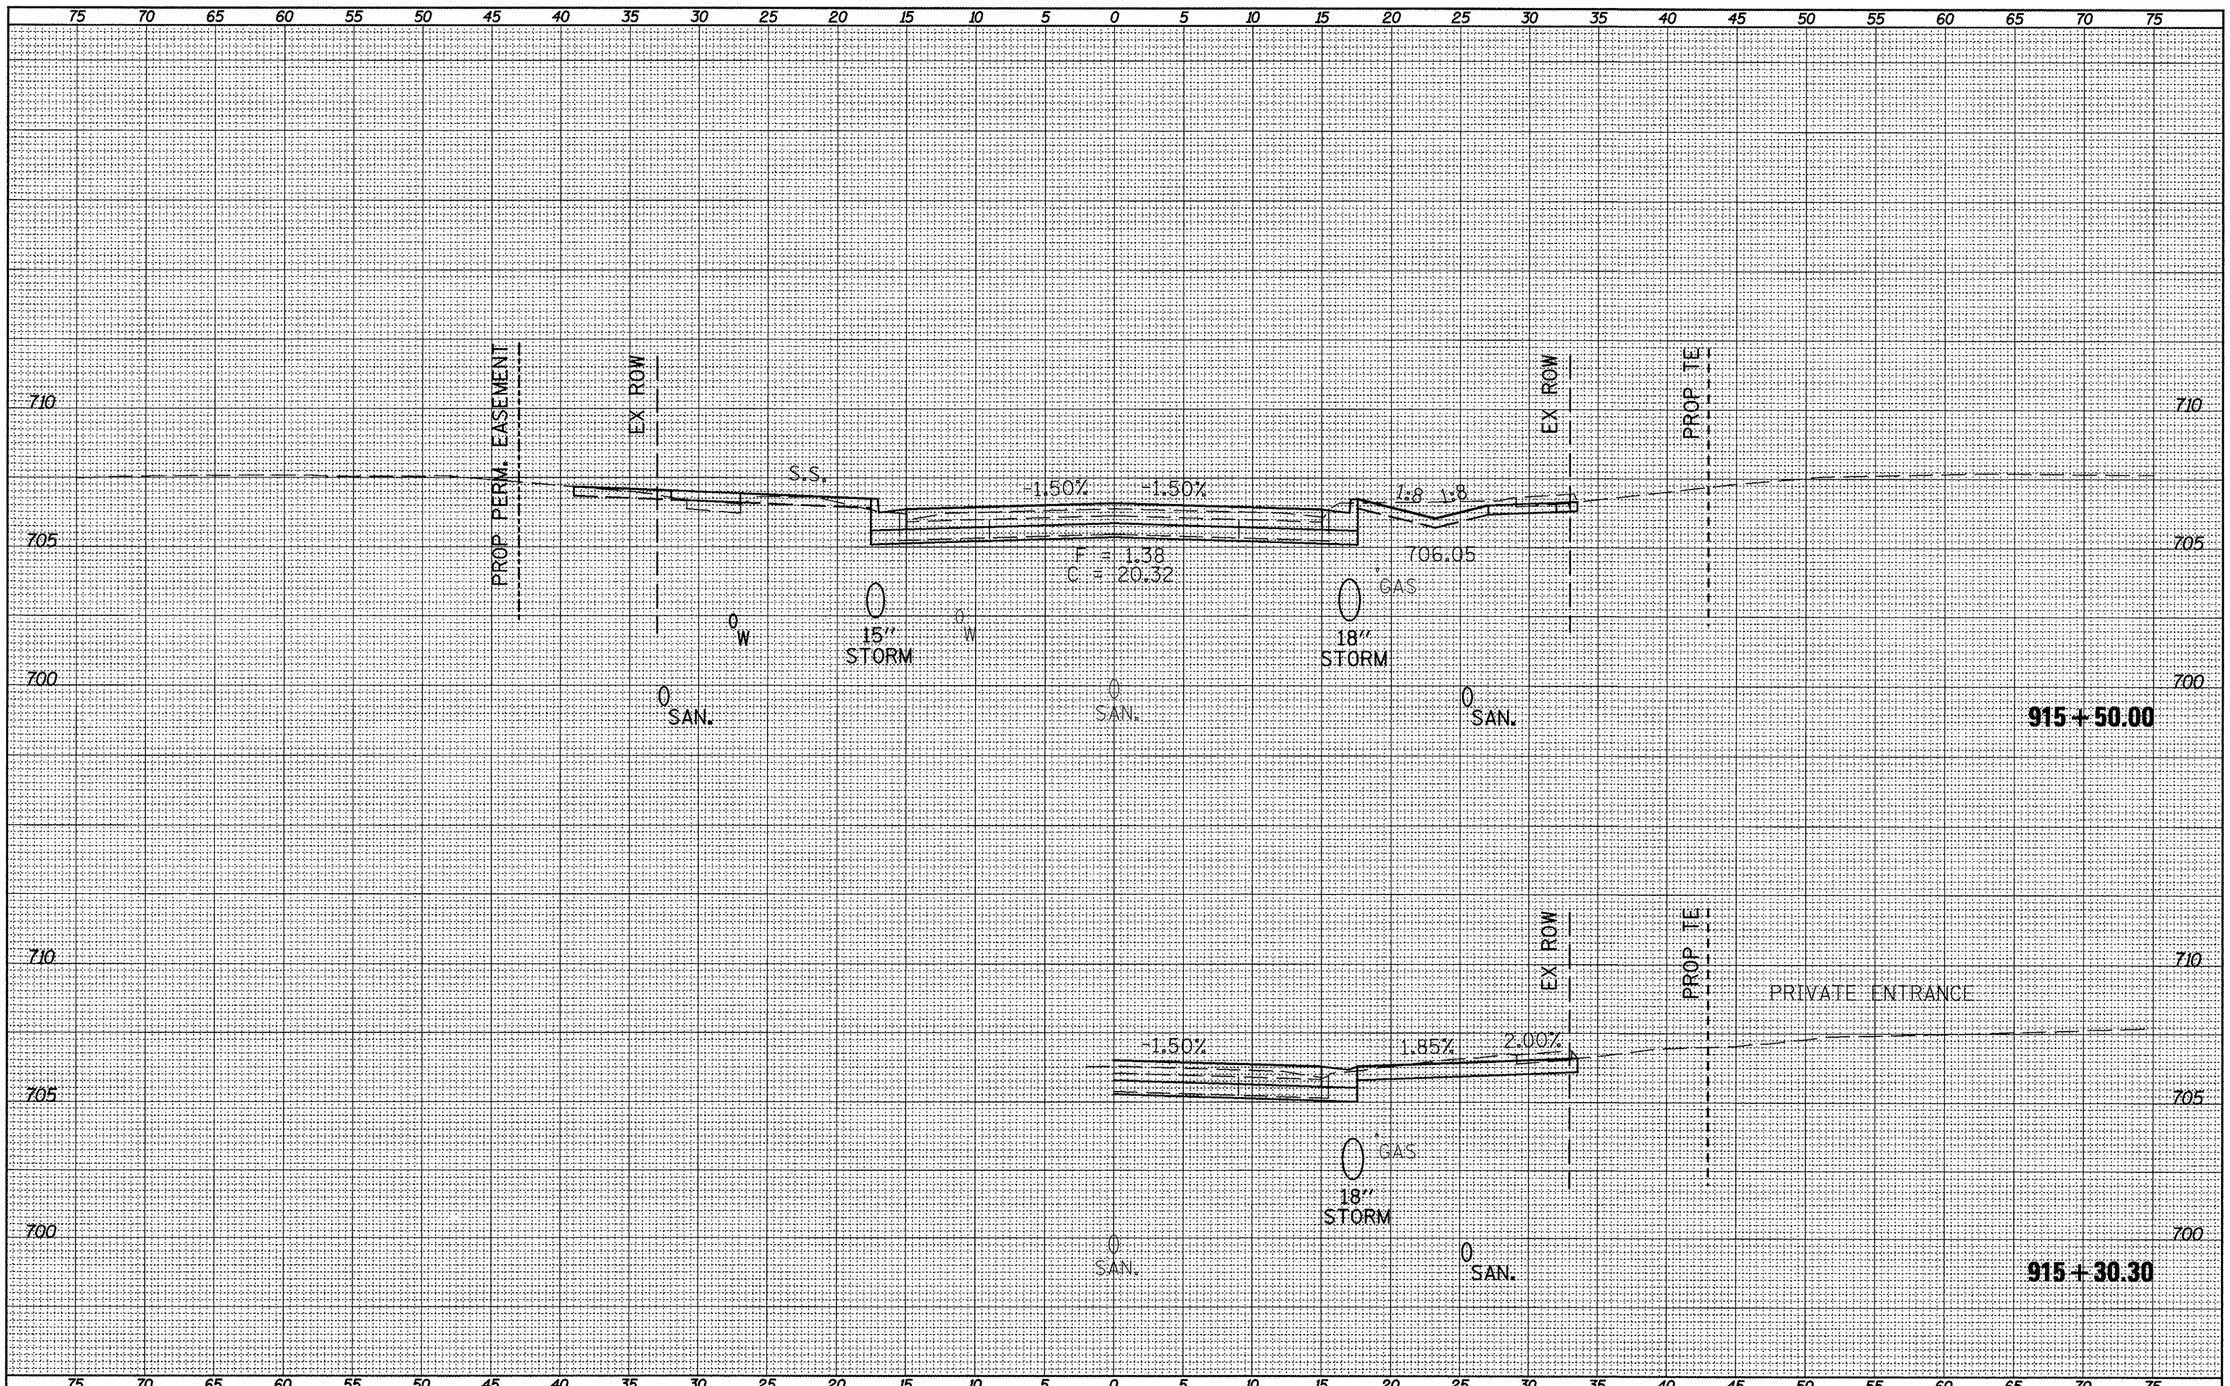

NOTE BOOK | TEMPLATE
NO. | AREAS CHECKED


FILE NAME = xsect_sht.dgn	USER NAME = horatkj	DESIGNED -	REVISED -
		DRAWN -	REVISED -
	PLOT SCALE = 10.0457 ' / in.	CHECKED -	REVISED -
	PLOT DATE = 3/21/2012	DATE -	REVISED -

STATE OF ILLINOIS
DEPARTMENT OF TRANSPORTATION

CROSS SECTIONS

SCALE: | SHEET NO. OF SHEETS | STA. 915+30.30 TO STA. 915+50.00

F.A.P. RTE.	SECTION	COUNTY	TOTAL SHEETS	SHEET NO.
317	16W-1,RS-3	FULTON	347	275
		CONTRACT NO. 88795		
	ILLINOIS FED. AID PROJECT			

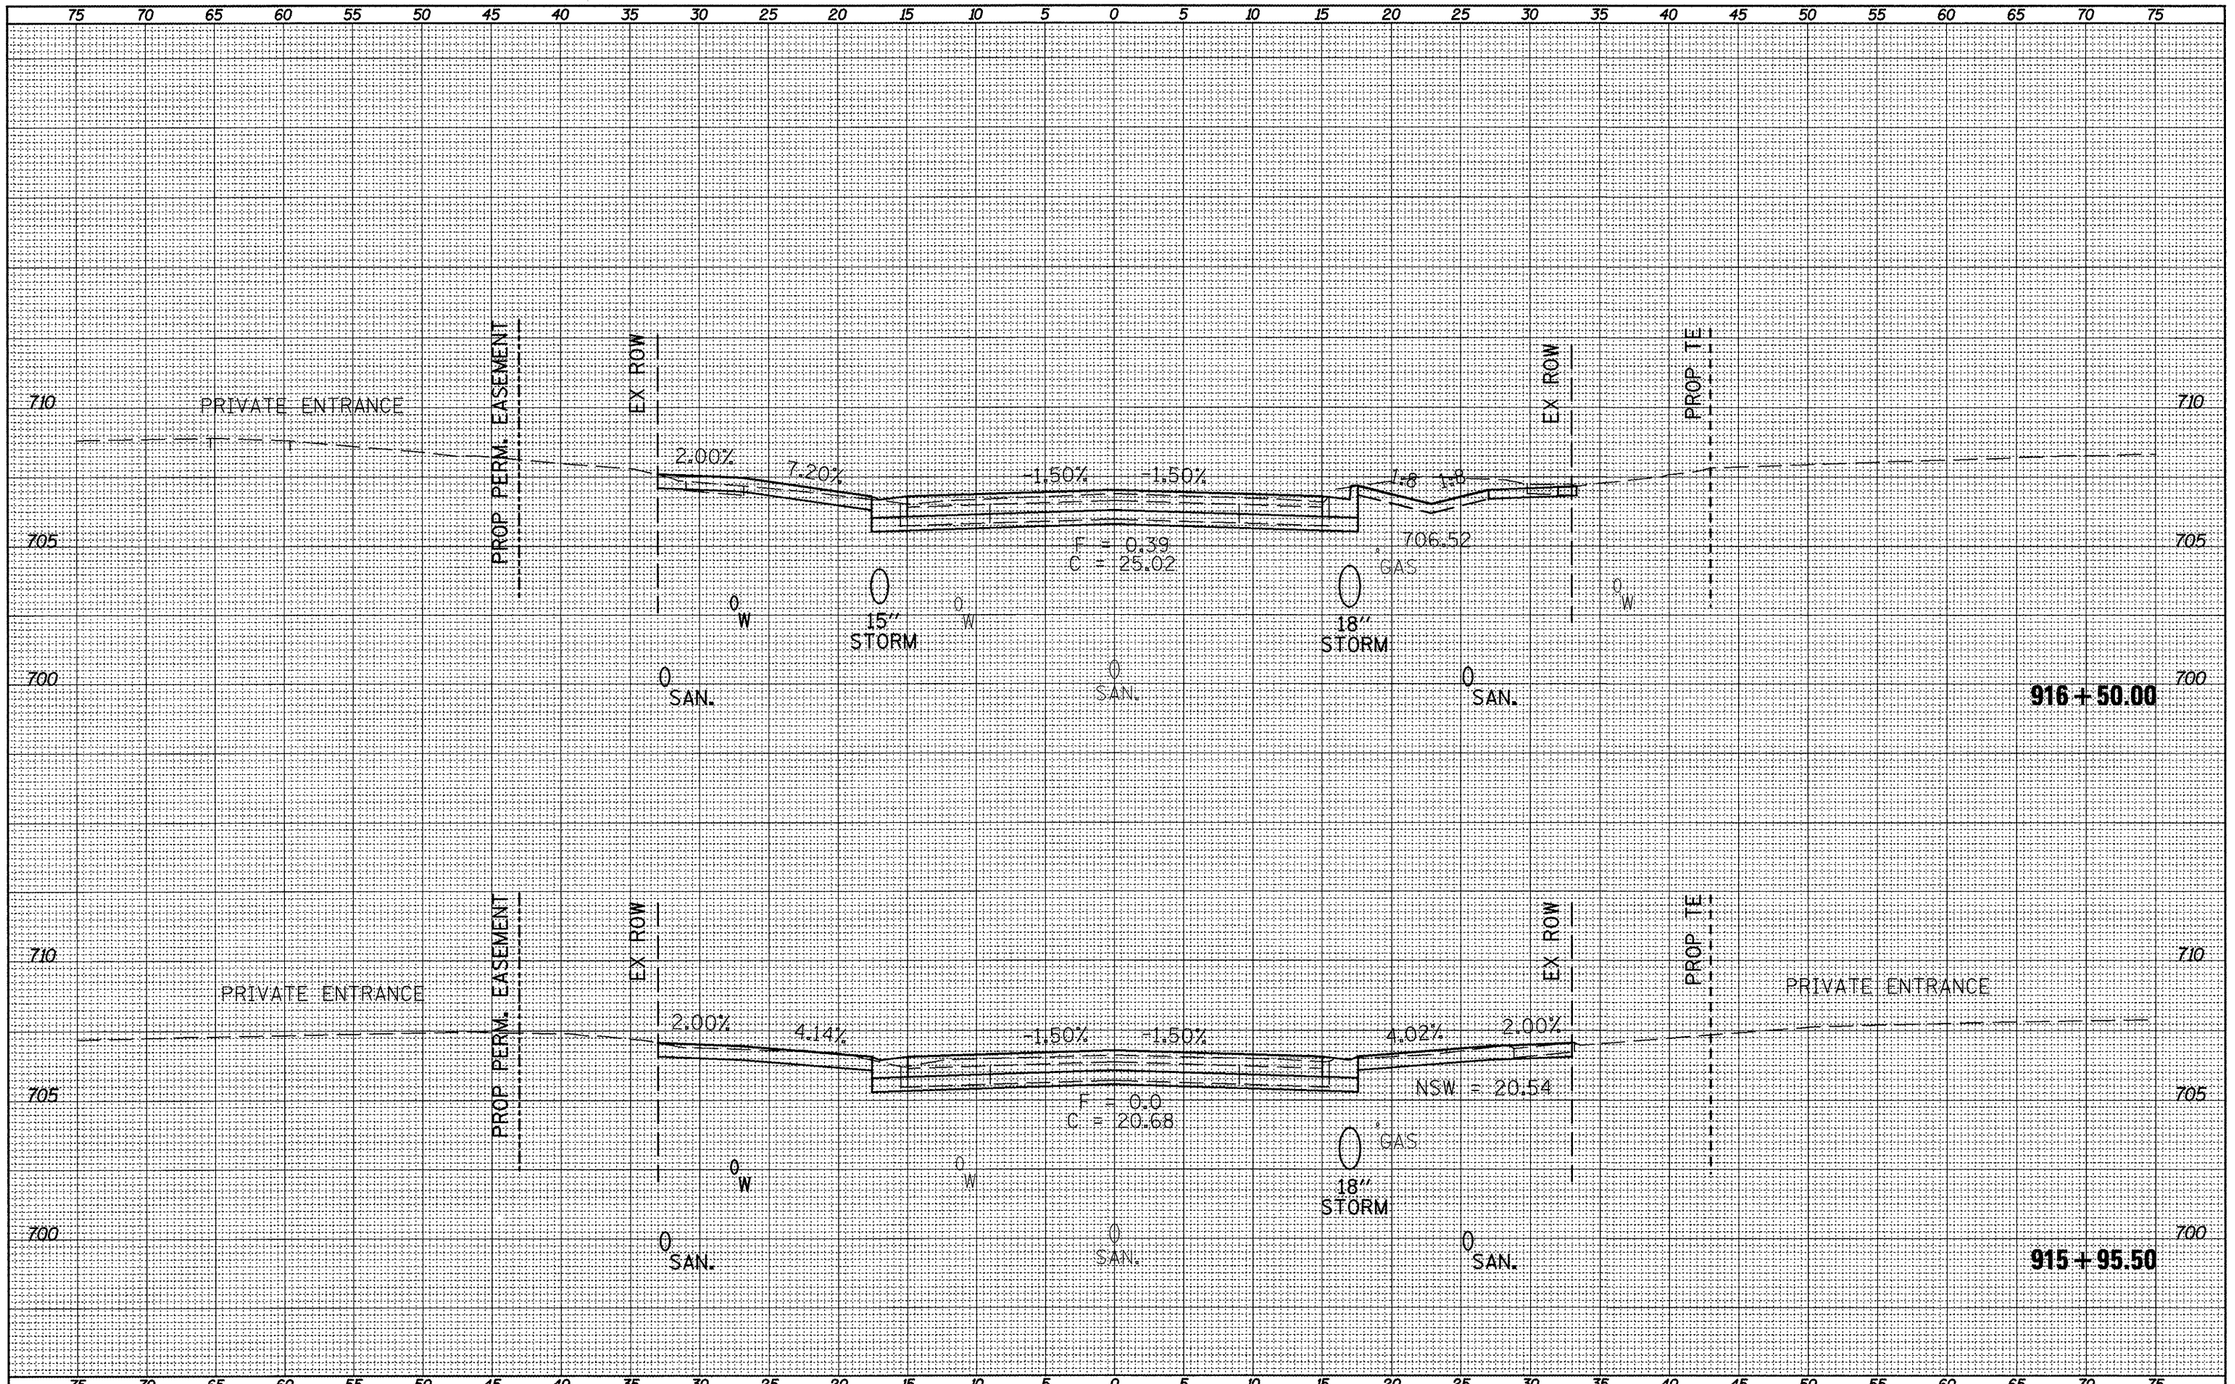

SURVEY NOTE BOOK NO. | PLOTTED | TEMPLATE | AREAS | AREAS CHECKED

FILE NAME = xsect_sht.dgn	USER NAME = horstkj	DESIGNED -	REVISED -
		DRAWN -	REVISED -
	PLOT SCALE = 10.0457 ' / in.	CHECKED -	REVISED -
	PLOT DATE = 3/21/2012	DATE -	REVISED -

STATE OF ILLINOIS
DEPARTMENT OF TRANSPORTATION

CROSS SECTIONS

SCALE: | SHEET NO. OF SHEETS | STA. 915+95.50 TO STA. 916+50.00

F.A.P. RTE.	SECTION	COUNTY	TOTAL SHEETS	SHEET NO.
317	16W-1,RS-3	FULTON	347	276
		CONTRACT NO. 88795		
	ILLINOIS FED. AID PROJECT			

75 70 65 60 55 50 45 40 35 30 25 20 15 10 5 0 5 10 15 20 25 30 35 40 45 50 55 60 65 70 75

710
705
700

PRIVATE ENTRANCE

PROP PERM. EASEMENT

EX ROW

2.00%

4.45%

-1.50%

0 W

15" STORM

0 W

0 SAN.

0 SAN.

917+21.70

710
705
700

PROP PERM. EASEMENT

EX ROW

S.S.

-1.50%

-1.50%

2.82%

2.00%

EX ROW

PROP TE

PRIVATE ENTRANCE

F = 1.15
C = 20.5

0 W

15" STORM

0 W

0 GAS

18" STORM

0 SAN.

0 SAN.

0 SAN.

917+00.00

710
705
700

75 70 65 60 55 50 45 40 35 30 25 20 15 10 5 0 5 10 15 20 25 30 35 40 45 50 55 60 65 70 75

NOTE BOOK | PLOTTED TEMPLATE AREAS CHECKED | NO.

FILE NAME = xsect_sht.dgn	USER NAME = horstkj	DESIGNED -	REVISED -
		DRAWN -	REVISED -
	PLOT SCALE = 10.0457 ' / in.	CHECKED -	REVISED -
	PLOT DATE = 3/21/2012	DATE -	REVISED -

STATE OF ILLINOIS
DEPARTMENT OF TRANSPORTATION


CROSS SECTIONS

SCALE: | SHEET NO. OF SHEETS | STA. 917+00.00 TO STA. 917+21.70

F.A.P. RTE.	SECTION	COUNTY	TOTAL SHEETS	SHEET NO.
317	16W-1,RS-3	FULTON	347	277


CONTRACT NO. 88795

ILLINOIS | FED. AID PROJECT

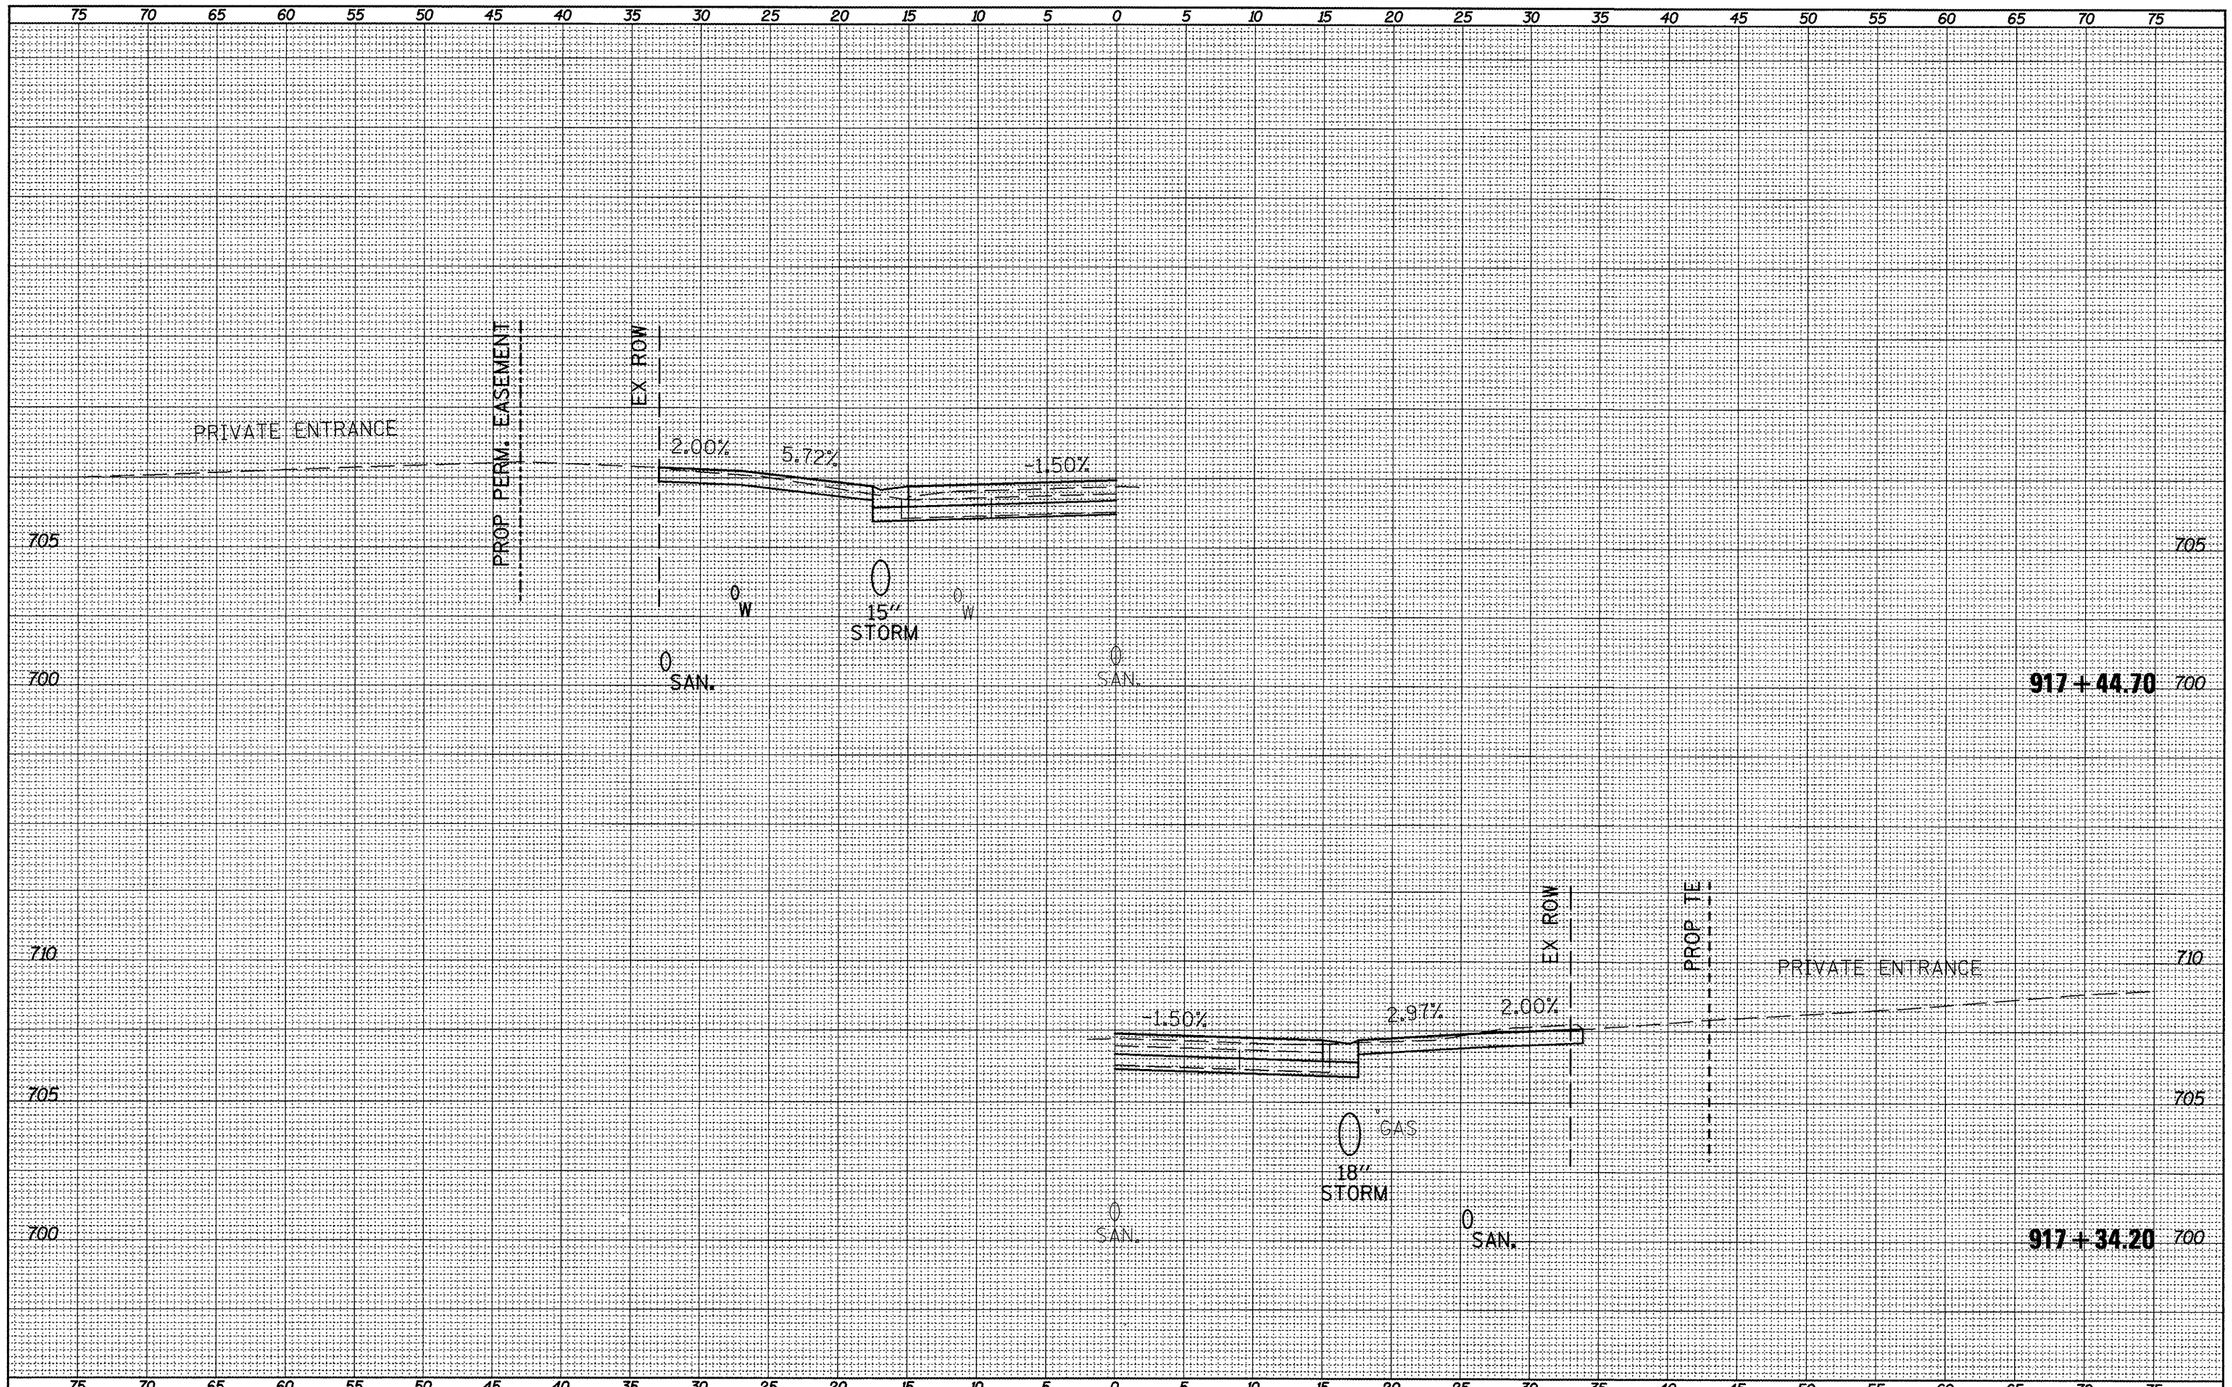

FILE NAME = xsect_sht.dgn	USER NAME = horstkj	DESIGNED -	REVISED -	STATE OF ILLINOIS DEPARTMENT OF TRANSPORTATION	CROSS SECTIONS	F.A.P. RTE.	SECTION	COUNTY	TOTAL SHEETS	SHEET NO.
		DRAWN -	REVISED -			317	16W-1,RS-3	FULTON	347	278
	PLOT SCALE = 10.0457 ' / in.	CHECKED -	REVISED -					CONTRACT NO. 88795		
	PLOT DATE = 3/21/2012	DATE -	REVISED -		SCALE: SHEET NO. OF SHEETS STA. 917+34.20 TO STA. 917+44.70			ILLINOIS FED. AID PROJECT		

PLOTTED
DRAWING
AREAS CHECKED
NOTE BOOK
NO.

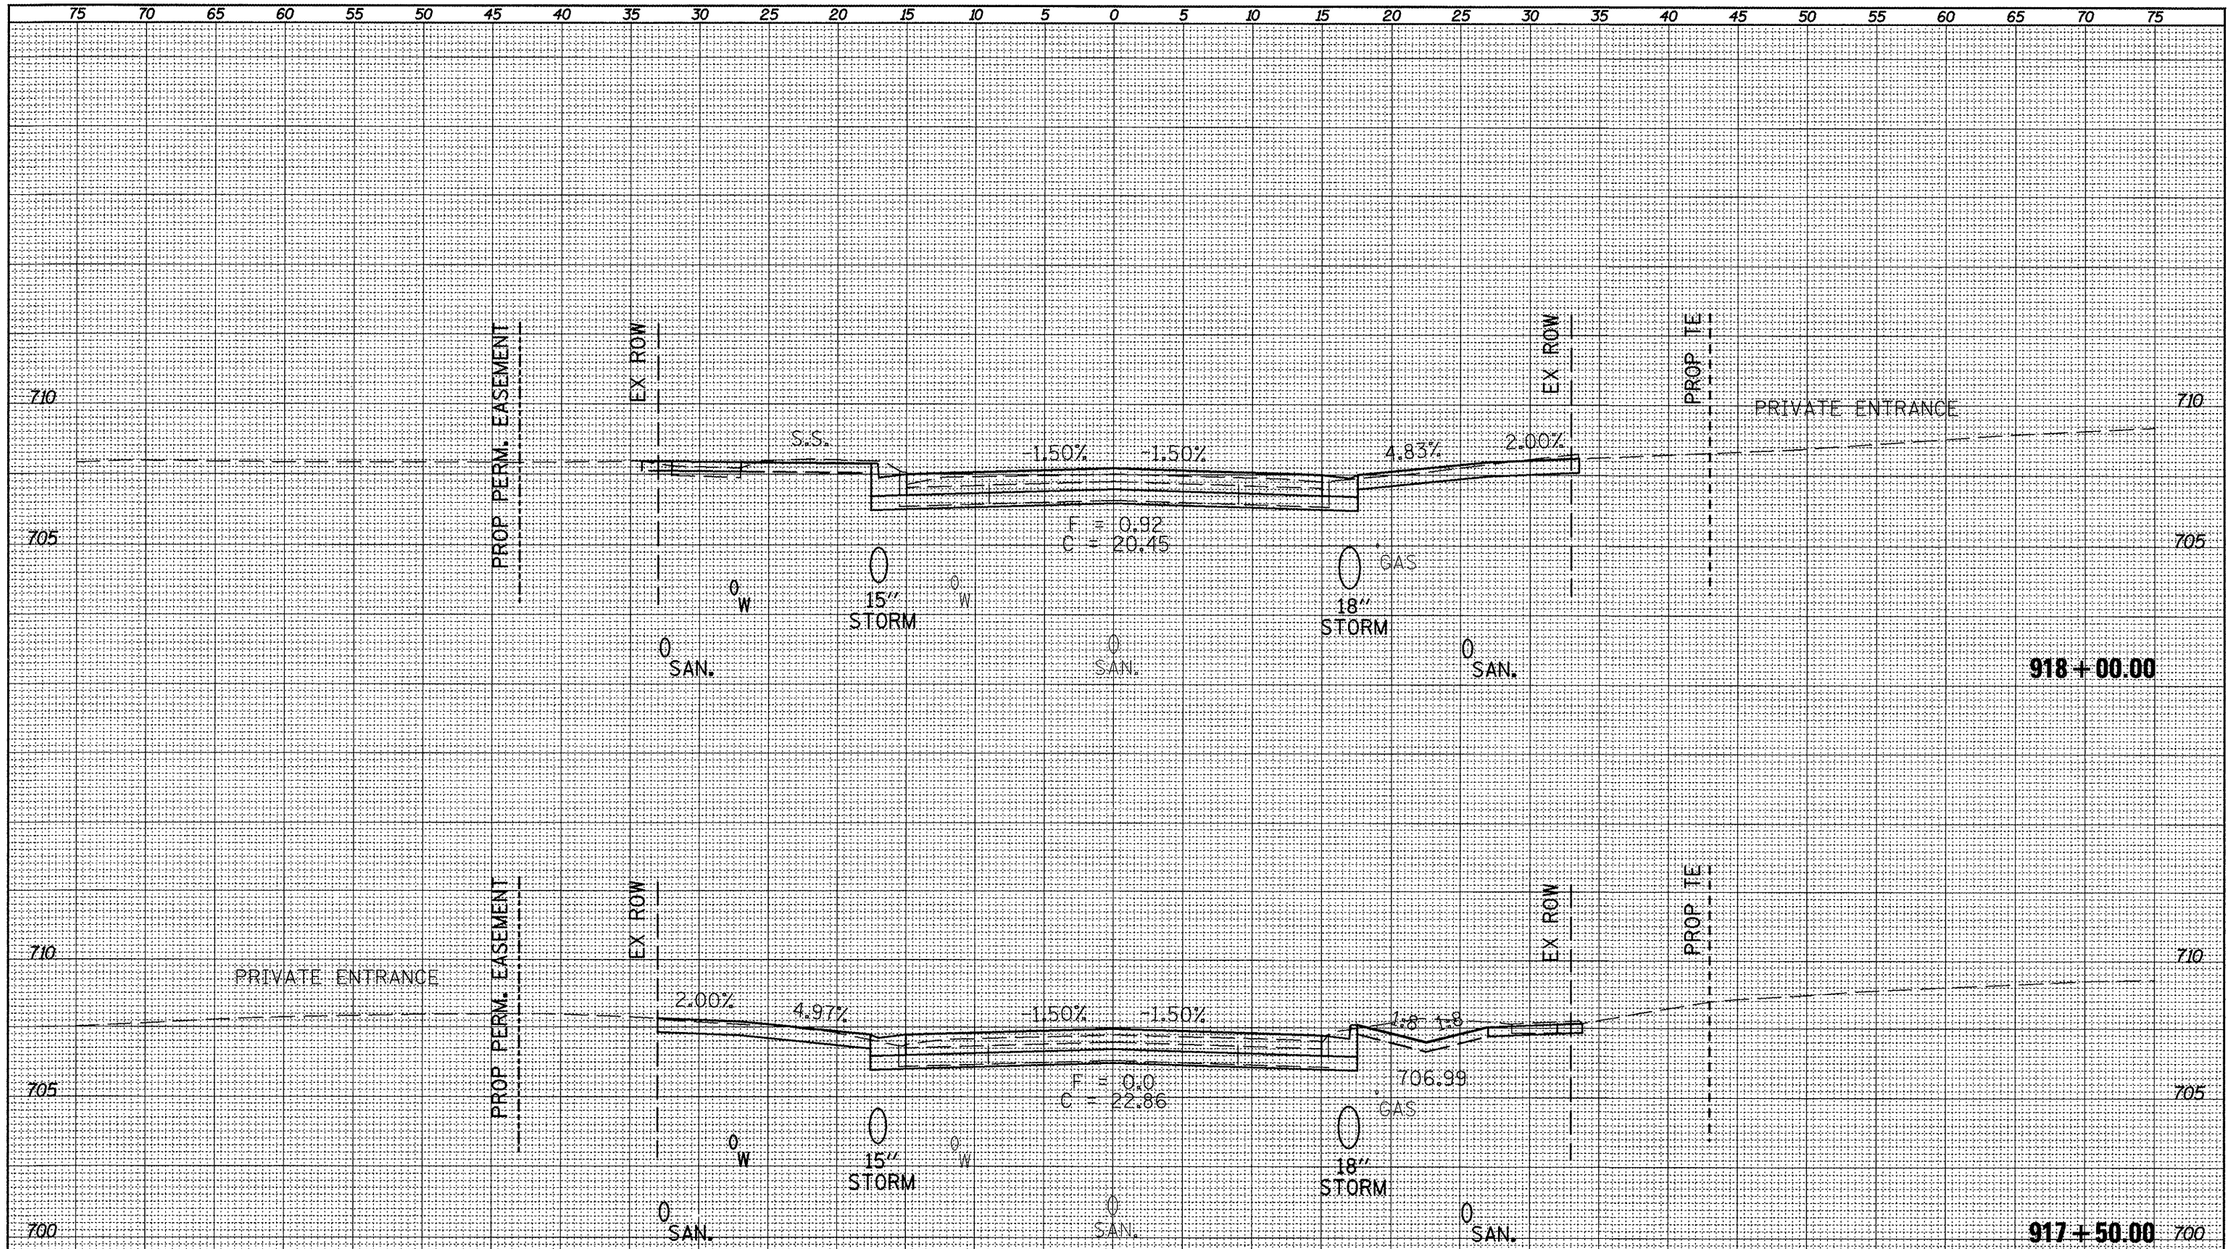

SURVEY: PLOTTED | NOTE BOOK | NO. | TEMPLATE | AREAS | AREAS CHECKED

FILE NAME = xsect_sht.dgn	USER NAME = horstkj	DESIGNED -	REVISED -
		DRAWN -	REVISED -
	PLOT SCALE = 10.0457 ' / in.	CHECKED -	REVISED -
	PLOT DATE = 3/21/2012	DATE -	REVISED -

STATE OF ILLINOIS
DEPARTMENT OF TRANSPORTATION


CROSS SECTIONS

SCALE: | SHEET NO. OF SHEETS | STA. 917+50.00 TO STA. 918+00.00

F.A.P. RTE.	SECTION	COUNTY	TOTAL SHEETS	SHEET NO.
317	16W-1,RS-3	FULTON	347	279

CONTRACT NO. 88795

ILLINOIS | FED. AID PROJECT

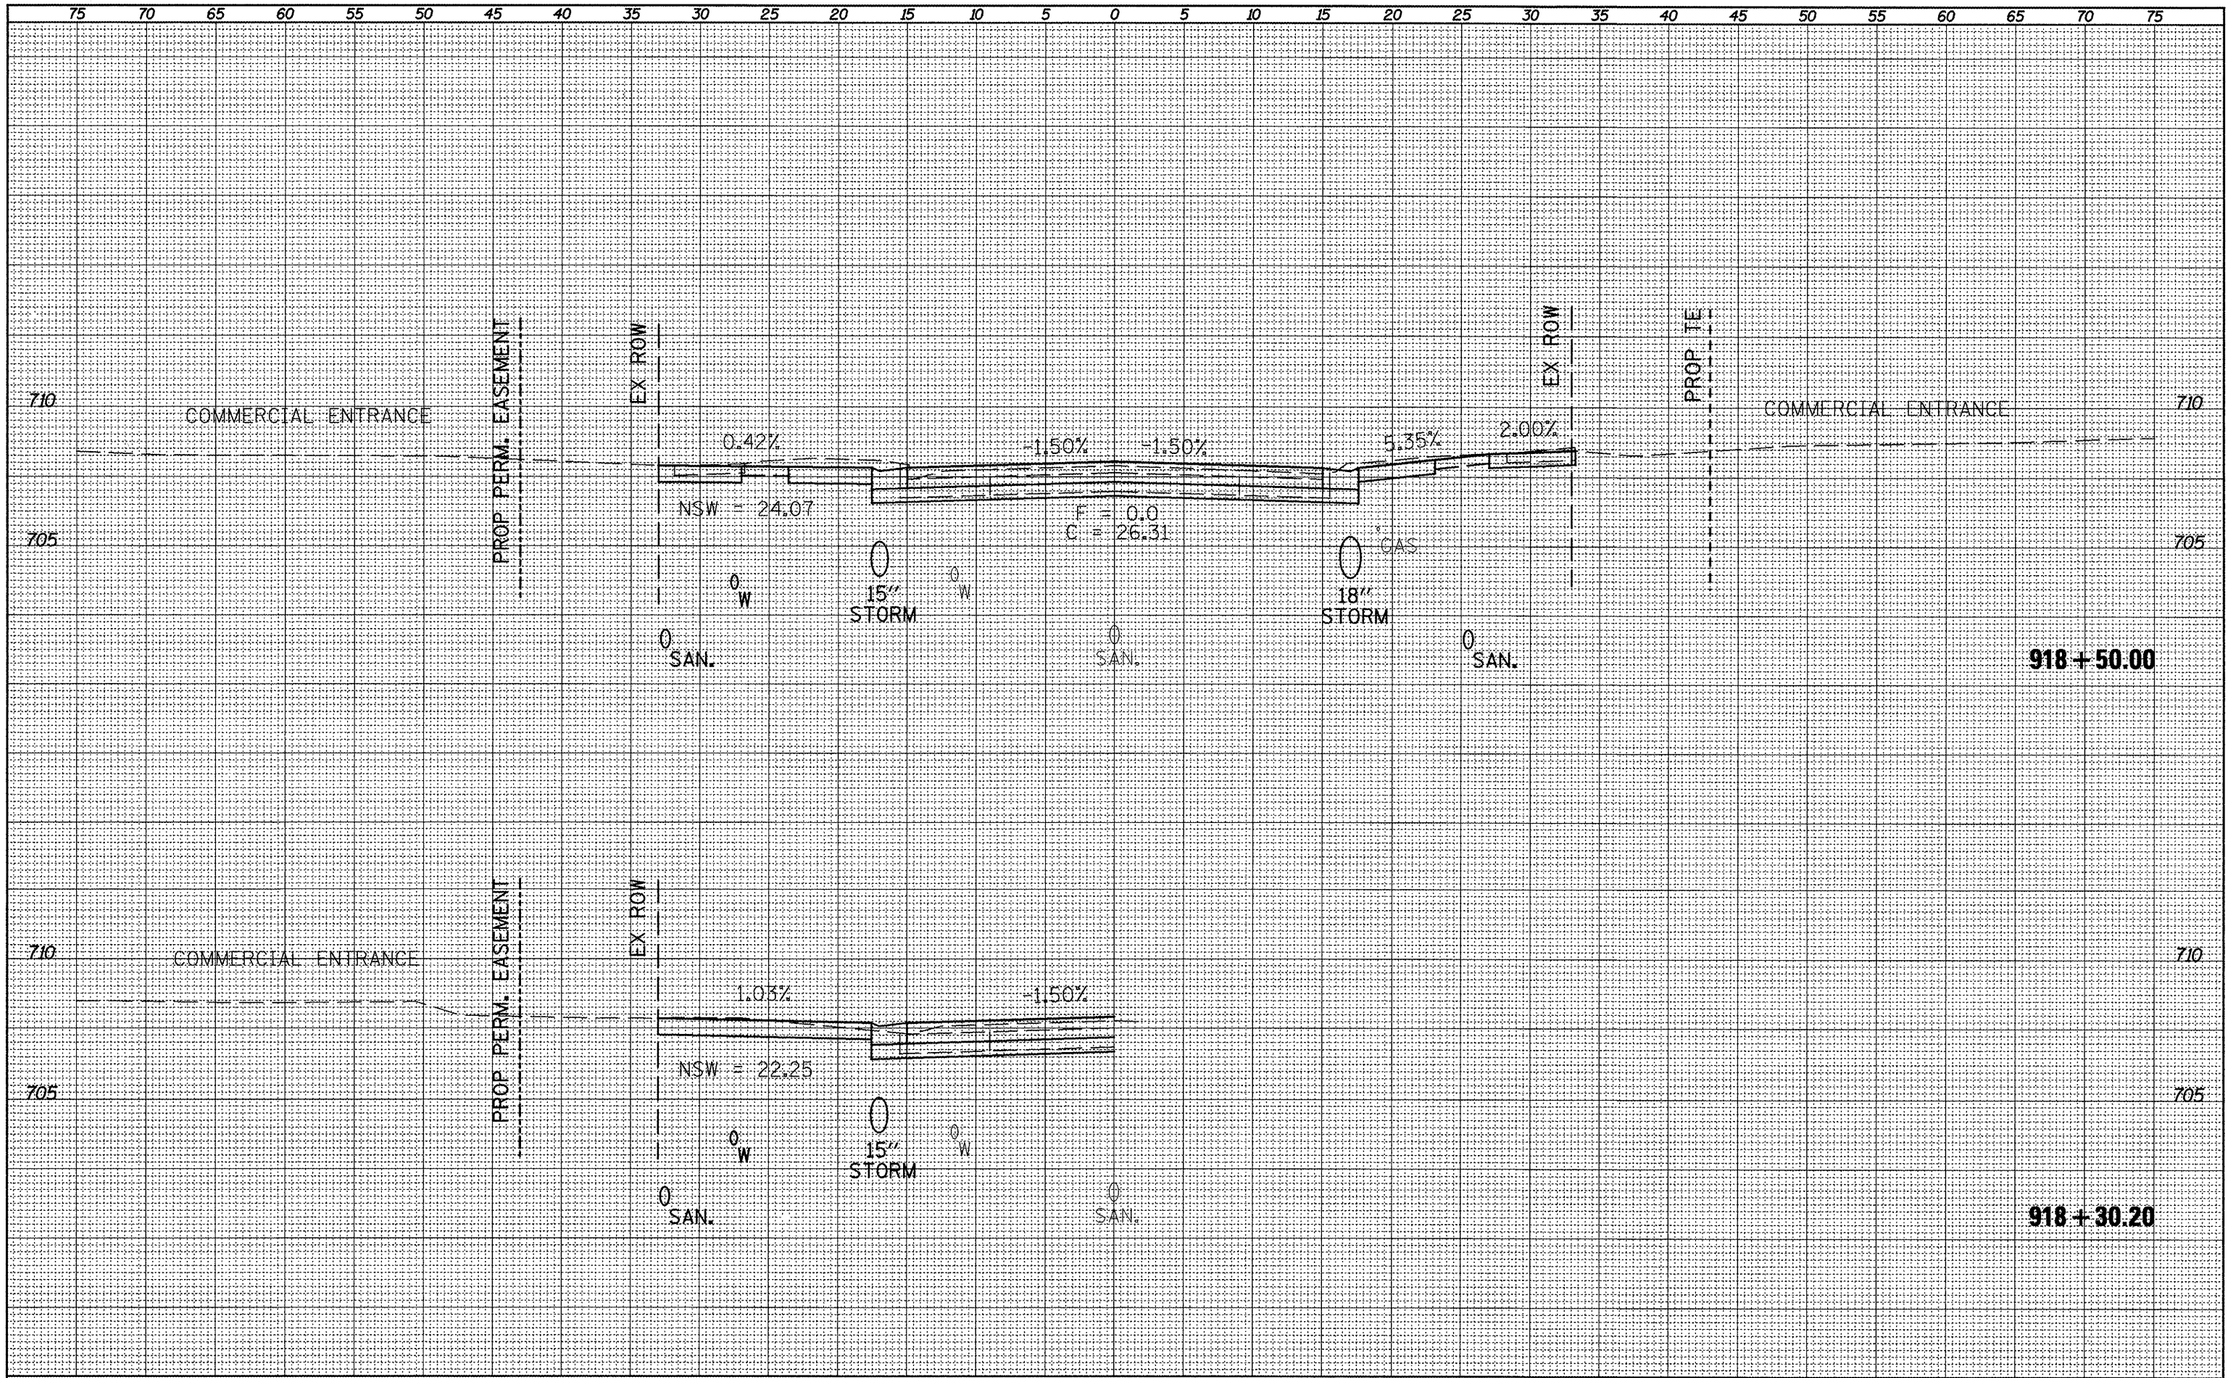

NOTE BOOK | TEMPLATE
NO. | AREAS CHECKED

NOTE BOOK | TEMPLATE
NO. | AREAS CHECKED

FILE NAME = xsect_sht.dgn	USER NAME = horstkj	DESIGNED -	REVISED -
		DRAWN -	REVISED -
	PLOT SCALE = 10.0457 ' / in.	CHECKED -	REVISED -
	PLOT DATE = 3/21/2012	DATE -	REVISED -

STATE OF ILLINOIS
DEPARTMENT OF TRANSPORTATION

CROSS SECTIONS

SCALE: | SHEET NO. OF SHEETS | STA. 918+30.20 | TO STA. 918+50.00

F.A.P. RTE.	SECTION	COUNTY	TOTAL SHEETS	SHEET NO.
317	16W-1,RS-3	FULTON	347	280
		CONTRACT NO. 88795		
	ILLINOIS FED. AID PROJECT			

75 70 65 60 55 50 45 40 35 30 25 20 15 10 5 0 5 10 15 20 25 30 35 40 45 50 55 60 65 70 75

710

705

COMMERCIAL ENTRANCE

PROP PERM. EASEMENT

EX ROW

-0.39%

NSW = 20.37

0 W

0 SAN.

-1.50%

15" STORM

0 W

-1.50%

F = 0.0
C = 22.11

0 SAN.

708.08

GAS

12" STORM

18" STORM

0 SAN.

EX ROW

PROP TE

710

705

919+00.00

710

705

-1.50%

4.75%

2.00%

EX ROW

PROP TE

COMMERCIAL ENTRANCE

GAS

18" STORM

0 SAN.

0 SAN.

710

705

918+62.80

75 70 65 60 55 50 45 40 35 30 25 20 15 10 5 0 5 10 15 20 25 30 35 40 45 50 55 60 65 70 75

PLOTTED
TEMPLATE
AREAS
AREAS CHECKED
NOTE BOOK
NO.


FILE NAME = xsect_sht.dgn	USER NAME = horstkj	DESIGNED -	REVISED -
		DRAWN -	REVISED -
	PLOT SCALE = 10.0457 ' / in.	CHECKED -	REVISED -
	PLOT DATE = 3/21/2012	DATE -	REVISED -

STATE OF ILLINOIS
DEPARTMENT OF TRANSPORTATION

CROSS SECTIONS

SCALE: | SHEET NO. OF SHEETS | STA. 918+62.80 TO STA. 919+00.00

F.A.P. RTE.	SECTION	COUNTY	TOTAL SHEETS	SHEET NO.
317	16W-1,RS-3	FULTON	347	281
		CONTRACT NO. 88795		
	ILLINOIS FED. AID PROJECT			

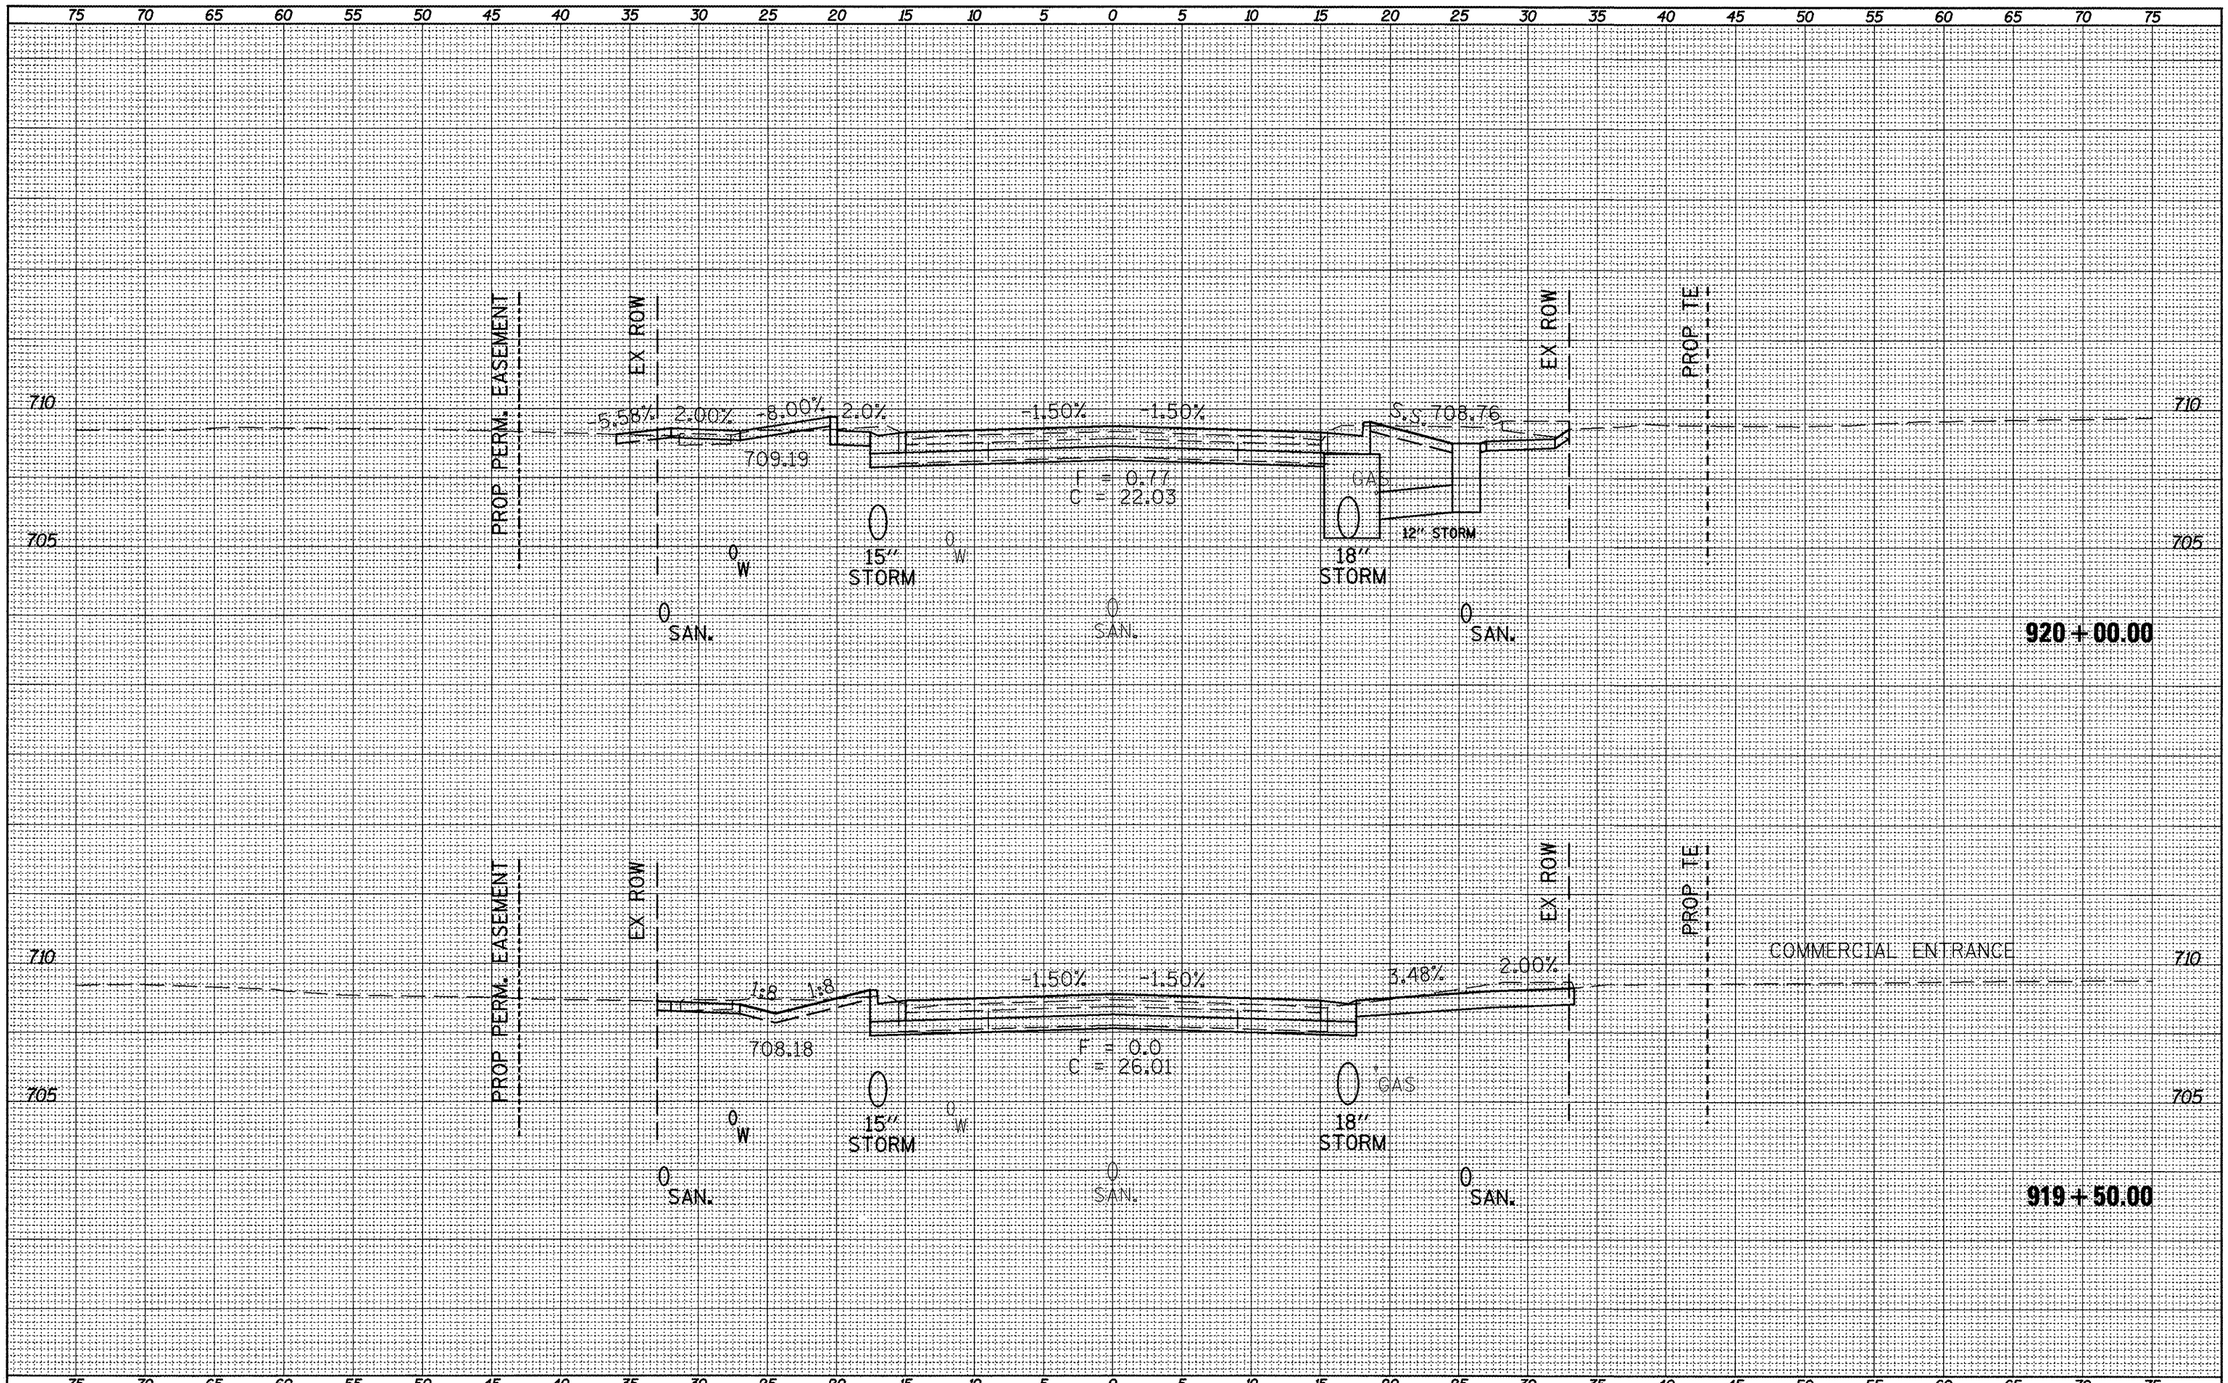
75 70 65 60 55 50 45 40 35 30 25 20 15 10 5 0 5 10 15 20 25 30 35 40 45 50 55 60 65 70 75
710
705
PROP. PERM. EASEMENT
EX ROW
5.58%
2.00%
-8.00%
2.0%
-1.50%
-1.50%
S.S. 708.76
709.19
F = 0.77
C = 22.03
GAS
12" STORM
15" STORM
18" STORM
W
SAN.
EX ROW
PROP. TE
920 + 00.00
PROP. PERM. EASEMENT
EX ROW
1:6
1:8
-1.50%
-1.50%
3.48%
2.00%
708.18
F = 0.0
C = 26.01
GAS
15" STORM
18" STORM
W
SAN.
EX ROW
PROP. TE
COMMERCIAL ENTRANCE
919 + 50.00

| | | |

75 70 65 60 55 50 45 40 35 30 25 20 15 10 5 0 5 10 15 20 25 30 35 40 45 50 55 60 65 70 75

LOCUST STREET

710

3.47% 2.00% 4.00% 1.50%

705

0 W

0 15" STORM 0 W

0 W

921+18.09

715

PROP. PERM. EASEMENT

EX. ROW

710

1:3 1:3 -1.50% -1.50% 1:3 1:3

709.17

F = 0.39
C = 23.03

709.38

0 GAS

705

0 W

0 15" STORM 0 W

EX. ROW

PROP. TE

920+50.00

75 70 65 60 55 50 45 40 35 30 25 20 15 10 5 0 5 10 15 20 25 30 35 40 45 50 55 60 65 70 75

NOTE BOOK | PLOTTED | TEMPLATE | AREAS | AREAS CHECKED | NO.

FILE NAME = xsect_sht.dgn	USER NAME = horstkj	DESIGNED -	REVISED -
		DRAWN -	REVISED -
	PLOT SCALE = 10.0457 ' / in.	CHECKED -	REVISED -
	PLOT DATE = 3/21/2012	DATE -	REVISED -

STATE OF ILLINOIS
DEPARTMENT OF TRANSPORTATION

CROSS SECTIONS

SCALE: | SHEET NO. OF SHEETS | STA. 920+50.00 TO STA. 921+18.09

F.A.P. RTE.	SECTION	COUNTY	TOTAL SHEETS	SHEET NO.
317	16W-1,RS-3	FULTON	347	283
		CONTRACT NO. 88795		
		ILLINOIS FED. AID PROJECT		

75 70 65 60 55 50 45 40 35 30 25 20 15 10 5 0 5 10 15 20 25 30 35 40 45 50 55 60 65 70 75

715

710

705

PROP TE

EX ROW

S.S.

-4.00%

-1.50%

-1.50%

-1.50%

S.S.

EX ROW

PROP TE

NSW = 18.80

0

0

W

W

15"
STORM

15"
STORM

921+50.00

LOCUST STREET

1.50%

1.53%

GAS

15"
STORM

921+18.79

FILE NAME = xsect_sht.dgn	USER NAME = horstkj	DESIGNED -	REVISED -	STATE OF ILLINOIS DEPARTMENT OF TRANSPORTATION	CROSS SECTIONS
		DRAWN -	REVISED -		
	PLOT SCALE = 10.0457 ' / in.	CHECKED -	REVISED -		SCALE: SHEET NO. OF SHEETS STA. 921+18.79 TO STA. 921+50.00
	PLOT DATE = 3/21/2012	DATE -	REVISED -		

F.A.P. RTE.	SECTION	COUNTY	TOTAL SHEETS	SHEET NO.
317	16W-1,RS-3	FULTON	341	284
		CONTRACT NO. 88795		
		ILLINOIS FED. AID PROJECT		

SURFACE
NOTE BOOK
NO.
PLOTTED
TEMPLATE
AREAS
AREAS CHECKED

75 70 65 60 55 50 45 40 35 30 25 20 15 10 5 0 5 10 15 20 25 30 35 40 45 50 55 60 65 70 75

715

710

705

EX ROW

PROP TE

PRIVATE ENTRANCE

-1.50%

-1.50%

6.52%

2.00%

4.12%

15"
STORM

0
W

921+96.10

COMMERCIAL ENTRANCE

PROP TE

EX ROW

1.09%

-4.00%

-1.50%

NSW = 23.47

15"
STORM

0
W

0
W


921+74.01

FILE NAME = xsect_sht.dgn	USER NAME = horstkj	DESIGNED -	REVISED -	STATE OF ILLINOIS DEPARTMENT OF TRANSPORTATION	CROSS SECTIONS
		DRAWN -	REVISED -		
	PLOT SCALE = 10.0457 ' / in.	CHECKED -	REVISED -		SCALE: SHEET NO. OF SHEETS STA. 921+74.01 TO STA. 921+96.10
	PLOT DATE = 3/21/2012	DATE -	REVISED -		

F.A.P. RTE.	SECTION	COUNTY	TOTAL SHEETS	SHEET NO.
317	16W-1,RS-3	FULTON	347	285
		CONTRACT NO. 88795		
		ILLINOIS FED. AID PROJECT		

JOINT
NOTE BOOK
NO.
PLOTTED
TOTALS
AREAS CHECKED

PLOTTED
TEMPLATE
AREAS
AREAS CHECKED
NOTE BOOK
NO.

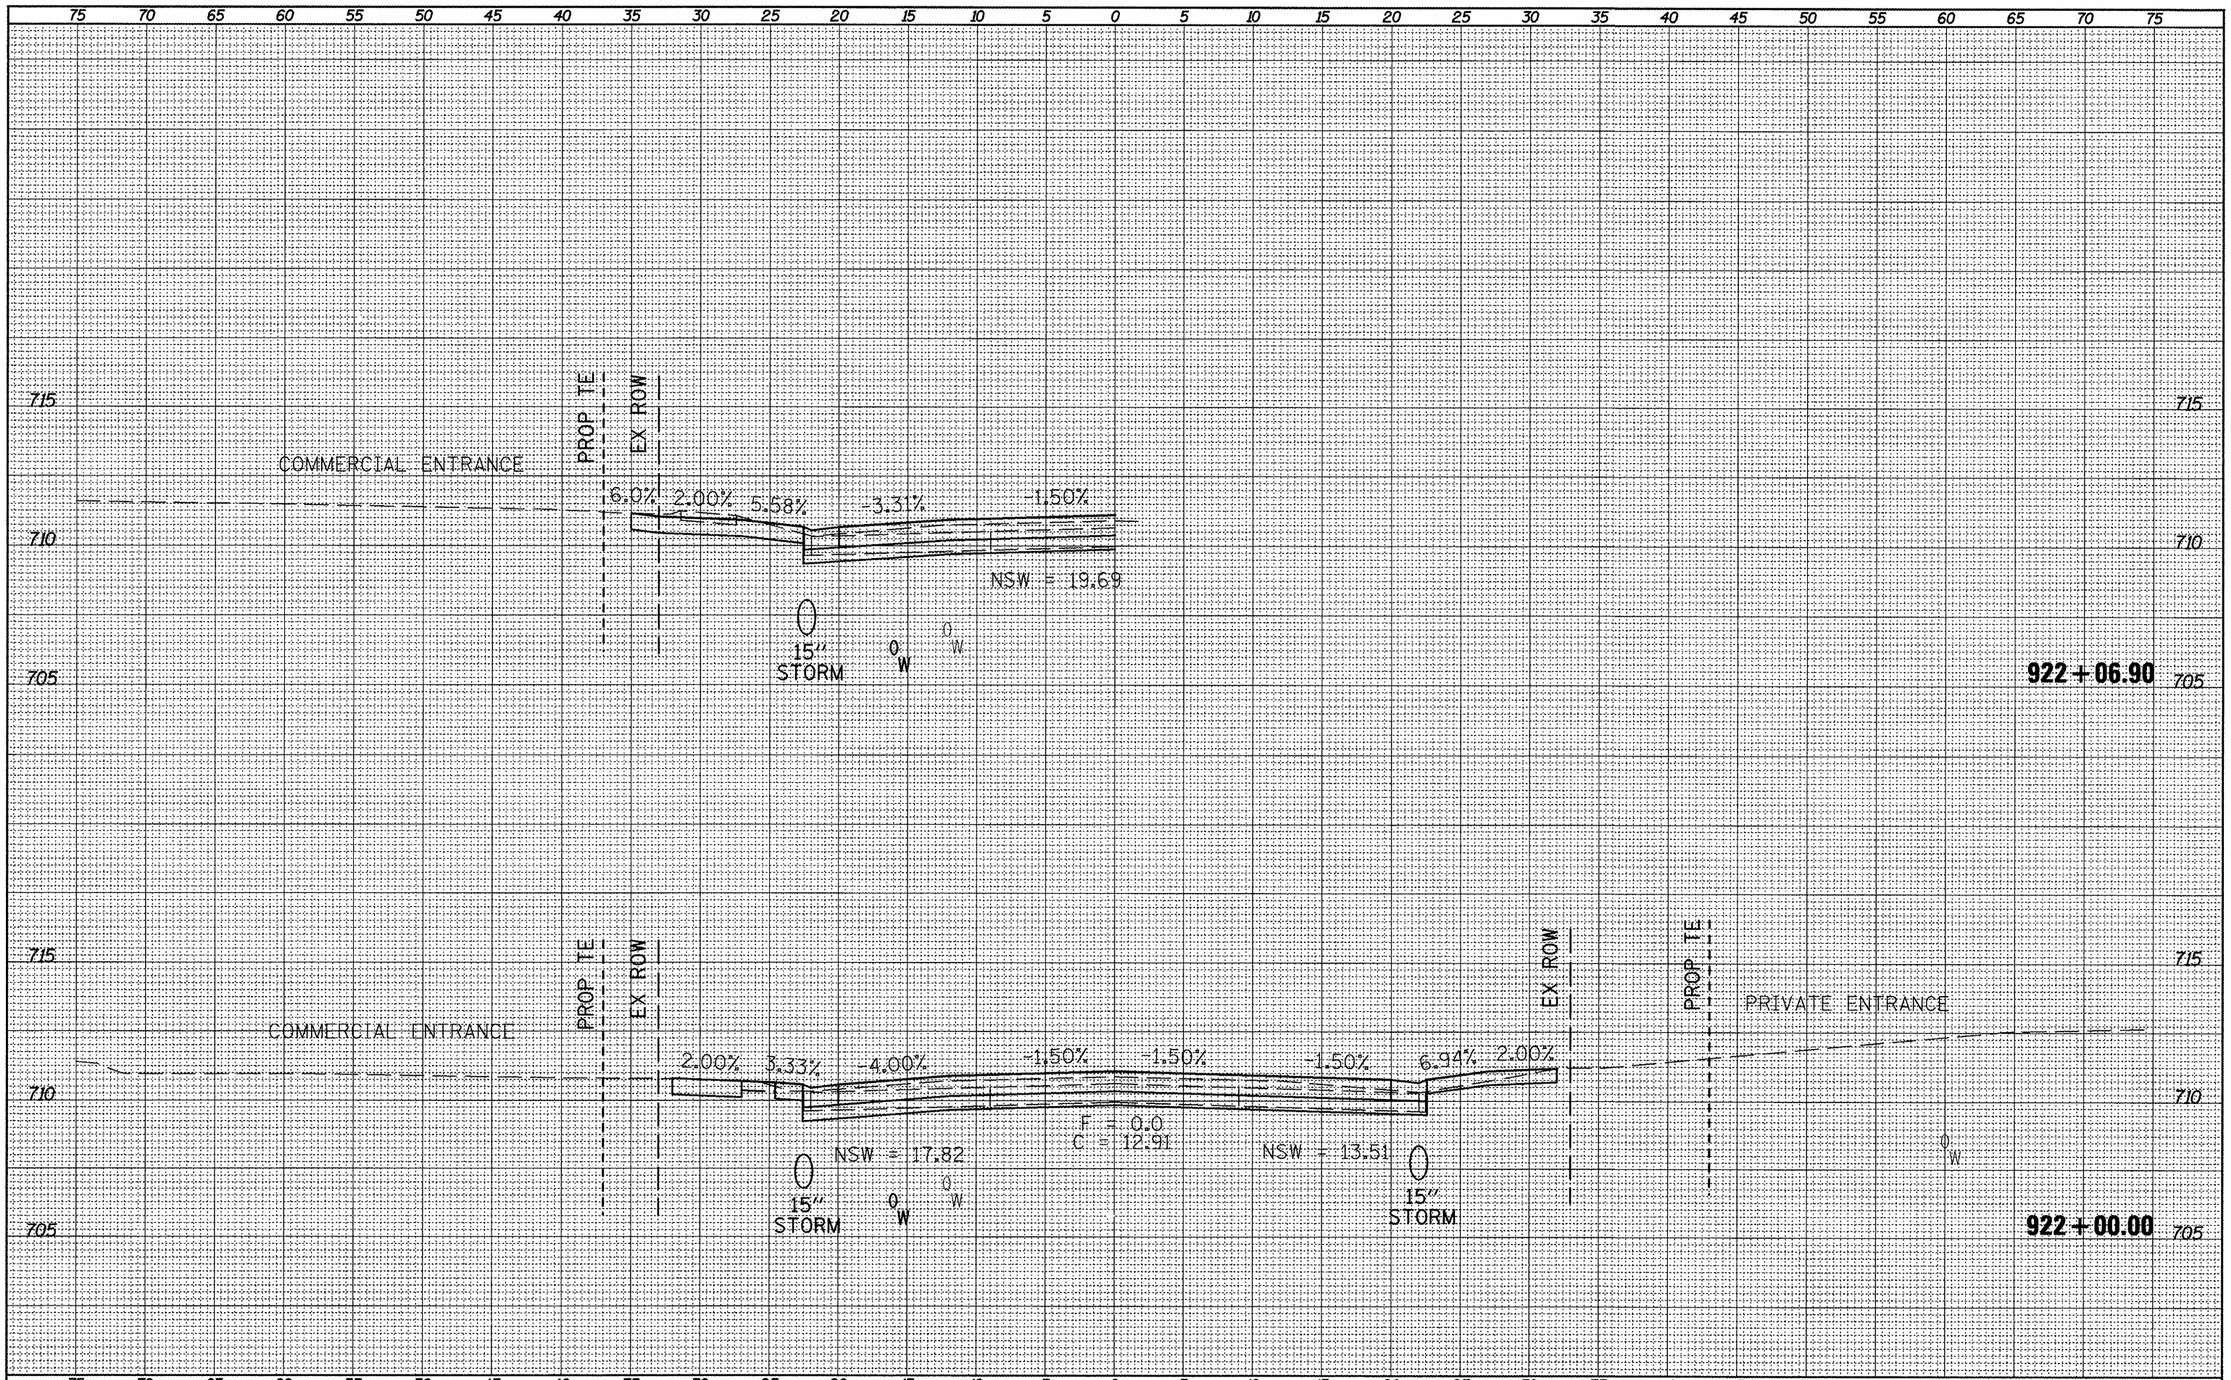

FILE NAME = xsect_sht.dgn	USER NAME = horstk.j	DESIGNED -	REVISED -	**STATE OF ILLINOIS DEPARTMENT OF TRANSPORTATION**	**CROSS SECTIONS**
		DRAWN -	REVISED -		
	PLOT SCALE = 10.0457 ' / in.	CHECKED -	REVISED -		SCALE: SHEET NO. OF SHEETS STA. 922+00.00 TO STA. 922+06.90
	PLOT DATE = 3/21/2012	DATE -	REVISED -		

F.A.P. RTE.	SECTION	COUNTY	TOTAL SHEETS	SHEET NO.
317	16W-1,RS-3	FULTON	347	286
		CONTRACT NO. 88795		
		ILLINOIS FED. AID PROJECT		

75 70 65 60 55 50 45 40 35 30 25 20 15 10 5 0 5 10 15 20 25 30 35 40 45 50 55 60 65 70 75

715

710

PROP TE

EX ROW

S.S.

-1.50%

-1.50%

-1.50%

-1.50%

6.00%

2.00%

4.12%

E = 0.0
C = 15.33

NSW = 10.11

EX ROW

PROP TE

COMMERCIAL ENTRANCE

715

710

922+50.00

0 W

0 W

715

710

EX ROW

PROP TE

COMMERCIAL ENTRANCE

-1.50%

-1.50%

6.03%

2.00%

0.93%

NSW = 9.69

715

710

922+41.00

75 70 65 60 55 50 45 40 35 30 25 20 15 10 5 0 5 10 15 20 25 30 35 40 45 50 55 60 65 70 75

FILE NAME = xsect_sht.dgn	USER NAME = horstkj	DESIGNED -	REVISED -
		DRAWN -	REVISED -
	PLOT SCALE = 10.0457 ' / in.	CHECKED -	REVISED -
	PLOT DATE = 3/21/2012	DATE -	REVISED -

STATE OF ILLINOIS
DEPARTMENT OF TRANSPORTATION

CROSS SECTIONS

SCALE: | SHEET NO. OF SHEETS | STA. 922+41.00 | TO STA. 922+50.00

F.A.P. RTE.	SECTION	COUNTY	TOTAL SHEETS	SHEET NO.
317	16W-1,RS-3	FULTON	347	287
		CONTRACT NO. 88795		
	ILLINOIS	FED. AID PROJECT		

JoHnJ
PLOTTED
TEMPLATE
AREAS
AREAS CHECKED
NOTE BOOK
NO.

75 70 65 60 55 50 45 40 35 30 25 20 15 10 5 0 5 10 15 20 25 30 35 40 45 50 55 60 65 70 75

715

710

-1.50%

-1.50%

S.S.

2.00%

EX ROW

PROP TE

COMMERCIAL ENTRANCE

NSW = 6.77

923+23.70

PROP TE

EX ROW

2.00%

S.S.

-1.50%

-1.50%

-1.50%

-1.50%

S.S.

2.00%

EX ROW

PROP TE

T = 0.0

C = 9.76

NSW = 5.36

0 W

0 W

923+00.00

FILE NAME = xsect.sht.dgn	USER NAME = horstkj	DESIGNED -	REVISED -
		DRAWN -	REVISED -
	PLOT SCALE = 10.0457 ' / in.	CHECKED -	REVISED -
	PLOT DATE = 3/21/2012	DATE -	REVISED -


STATE OF ILLINOIS
DEPARTMENT OF TRANSPORTATION

CROSS SECTIONS

SCALE: | SHEET NO. OF SHEETS | STA. 923+00.00 TO STA. 923+23.70

F.A.P. RTE.	SECTION	COUNTY	TOTAL SHEETS	SHEET NO.
317	16W-1,RS-3	FULTON	347	288
		CONTRACT NO. 88795		
		ILLINOIS	FED. AID PROJECT	

SURVEY NOTE BOOK NO.
APPROVED PLOTTED TEMPLATE AREAS AREAS CHECKED

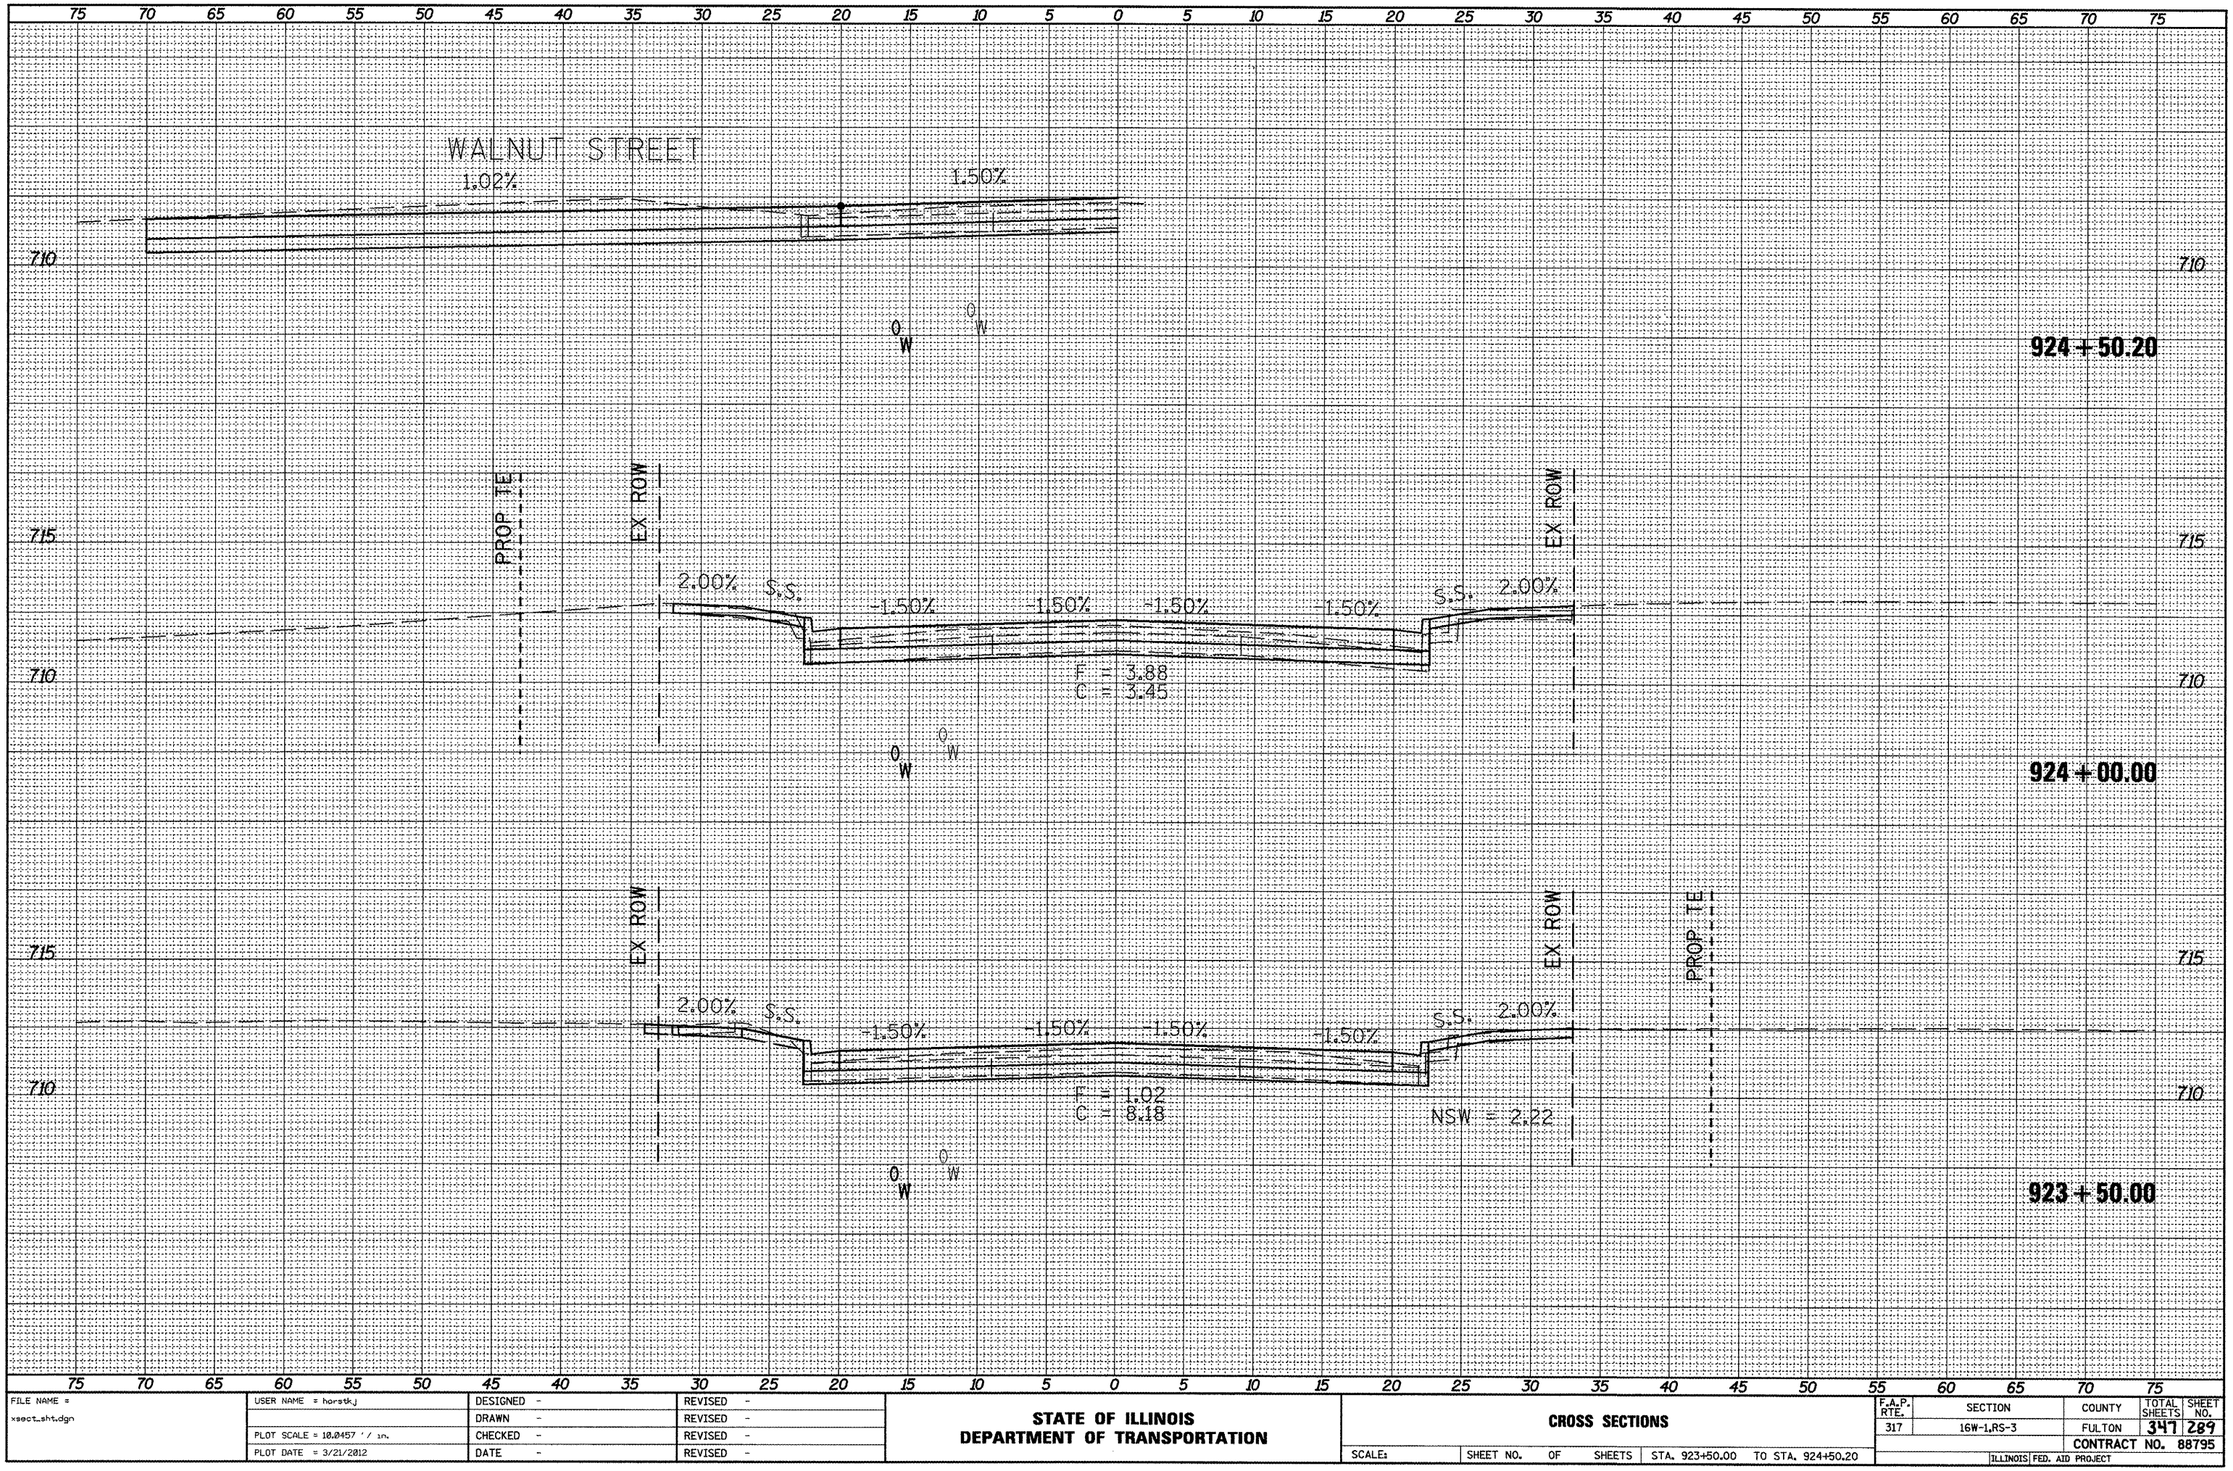

FILE NAME = xsect_sht.dgn	USER NAME = horstkj	DESIGNED -	REVISED -	STATE OF ILLINOIS DEPARTMENT OF TRANSPORTATION	CROSS SECTIONS
		DRAWN -	REVISED -		
	PLOT SCALE = 10.0457 ' / in.	CHECKED -	REVISED -		
	PLOT DATE = 3/21/2012	DATE -	REVISED -		SCALE: SHEET NO. OF SHEETS STA. 923+50.00 TO STA. 924+50.20


F.A.P. RTE.	SECTION	COUNTY	TOTAL SHEETS	SHEET NO.
317	16W-1,RS-3	FULTON	347	289
		CONTRACT NO. 88795		
	ILLINOIS FED. AID PROJECT			

NOTE BOOK | PLOTTED | TEMPLATE | AREAS | AREAS CHECKED | NO.

75 70 65 60 55 50 45 40 35 30 25 20 15 10 5 0 5 10 15 20 25 30 35 40 45 50 55 60 65 70 75

715

710

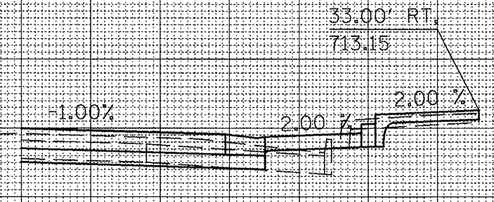


0
W

924 + 80.00

715

710

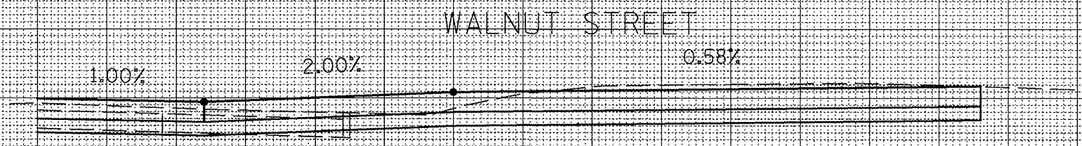

0
W

924 + 50.45

75 70 65 60 55 50 45 40 35 30 25 20 15 10 5 0 5 10 15 20 25 30 35 40 45 50 55 60 65 70 75

FILE NAME = xsect_sht.dgn	USER NAME = horstkj	DESIGNED -	REVISED -
		DRAWN -	REVISED -
	PLOT SCALE = 10.0457 ' / in.	CHECKED -	REVISED -
	PLOT DATE = 3/21/2012	DATE -	REVISED -


STATE OF ILLINOIS
DEPARTMENT OF TRANSPORTATION

CROSS SECTIONS

SCALE: | SHEET NO. OF SHEETS | STA. 924+50.45 TO STA. 924+80.00

F.A.P. RTE.	SECTION	COUNTY	TOTAL SHEETS	SHEET NO.
317	16W-1,RS-3	FULTON	347	290
		CONTRACT NO. 88795		
		ILLINOIS FED. AID PROJECT		

JOINT | NOTE BOOK | NO. | PLOTTED | ESTIMATE | AREAS | AREAS CHECKED

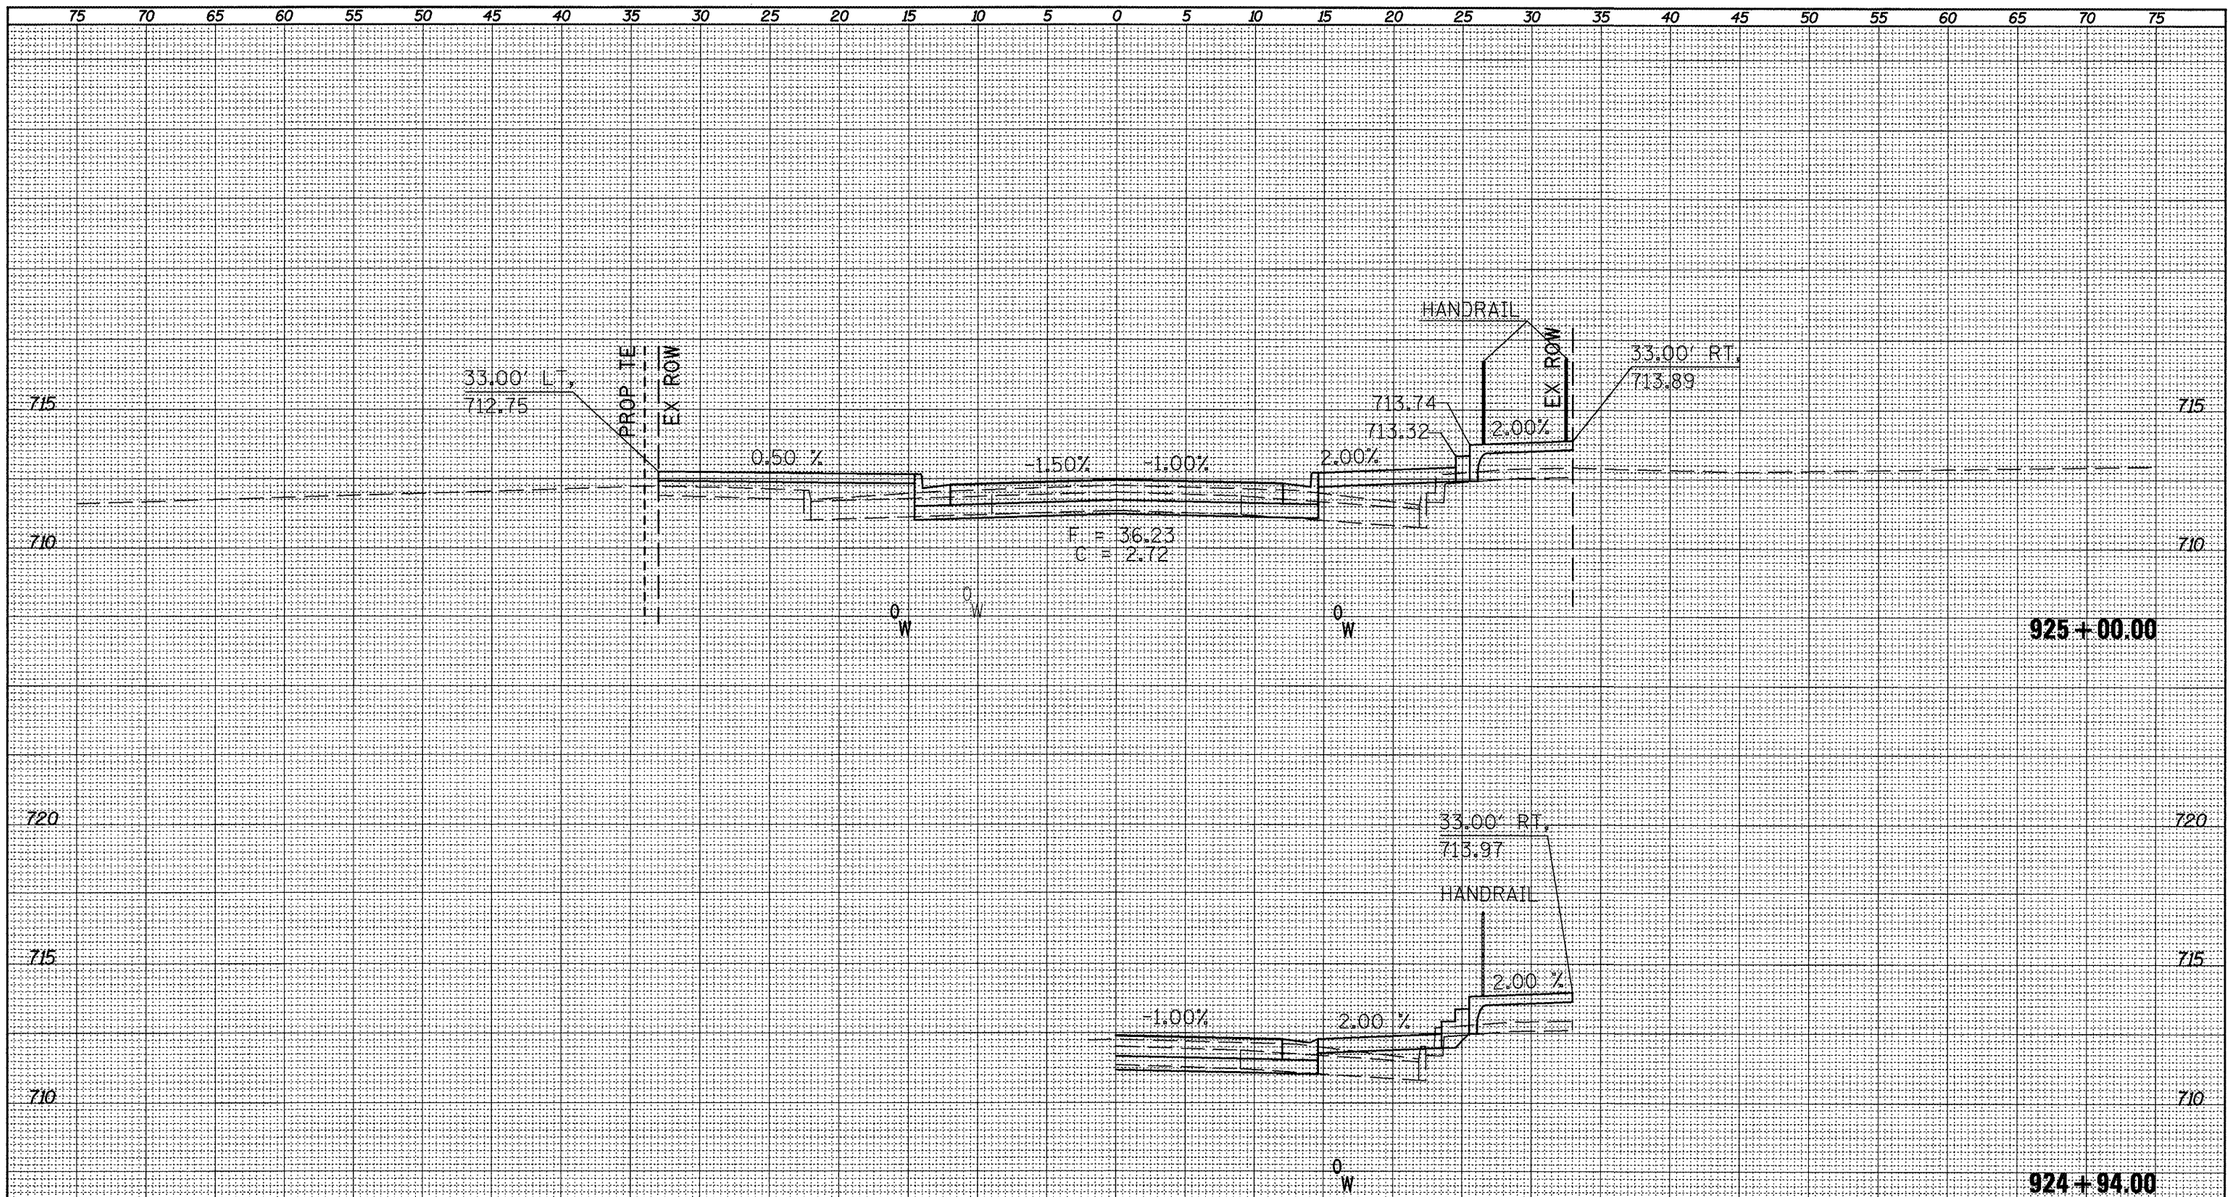

NOTE BOOK	PLOTTED	
	TEMPLATE	
NO.	AREAS	CHECKED

FILE NAME = xsect_sht.dgn	USER NAME = horstk_j	DESIGNED -	REVISED -
		DRAWN -	REVISED -
	PLOT SCALE = 10.0457 ' / in.	CHECKED -	REVISED -
	PLOT DATE = 3/21/2012	DATE -	REVISED -

STATE OF ILLINOIS
DEPARTMENT OF TRANSPORTATION


CROSS SECTIONS

SCALE: | SHEET NO. OF SHEETS | STA. 924+94.00 TO STA. 925+00.00

F.A.P. RTE.	SECTION	COUNTY	TOTAL SHEETS	SHEET NO.
317	16W-1,RS-3	FULTON	347	291


CONTRACT NO. 88795

ILLINOIS | FED. AID PROJECT

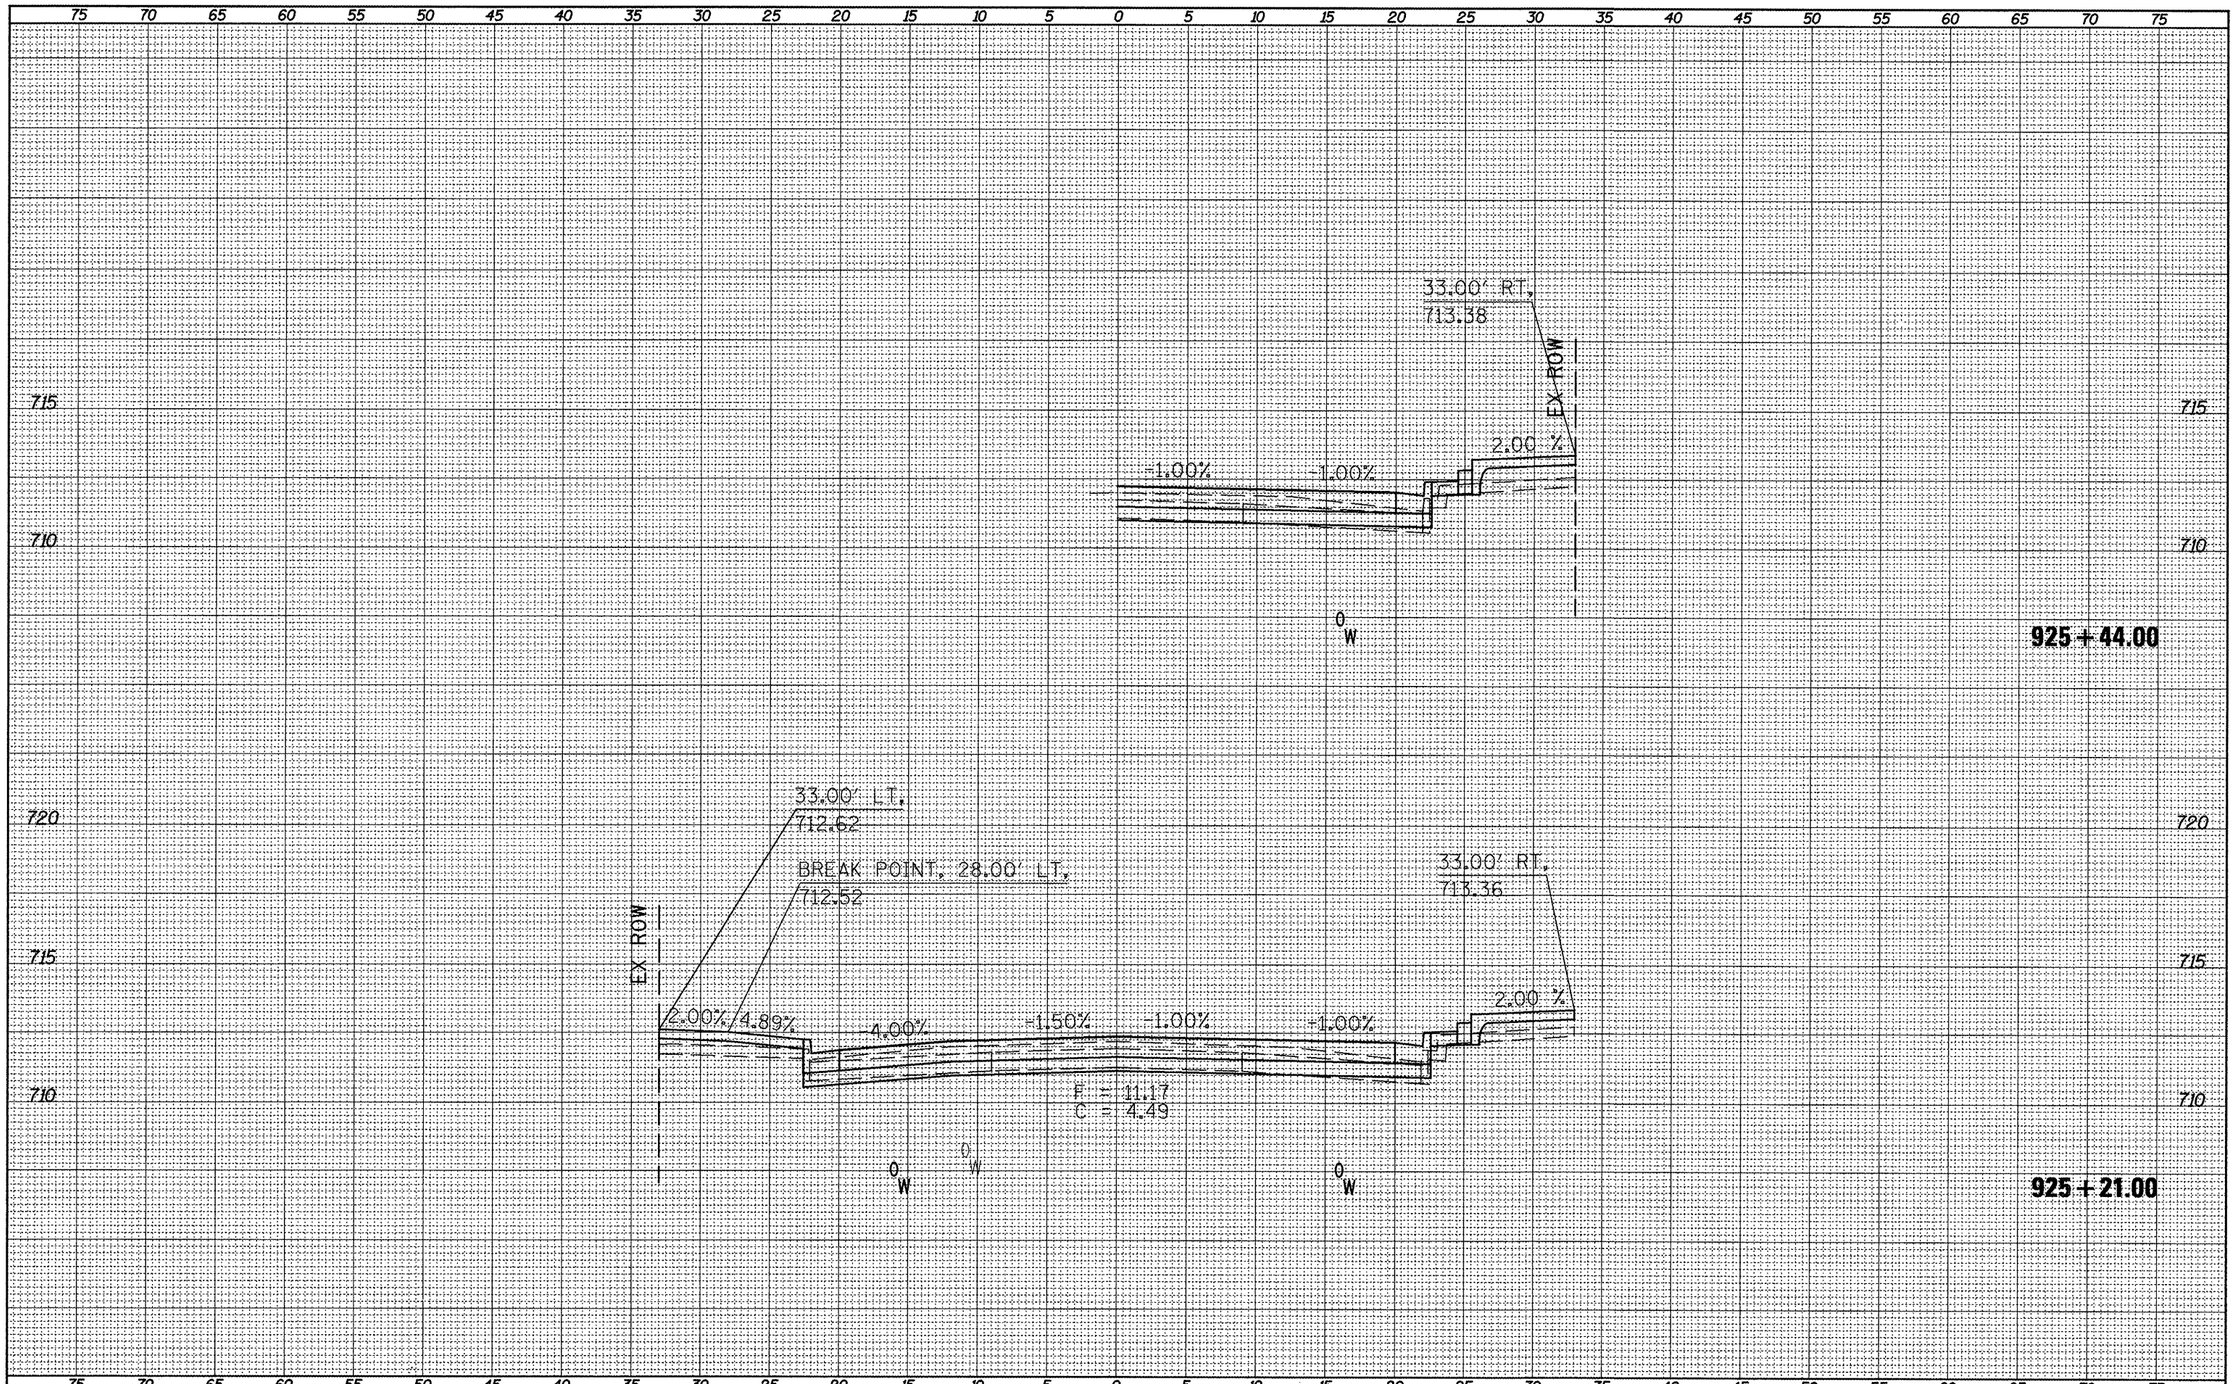

FILE NAME = xsect_sht.dgn	USER NAME = horstkj	DESIGNED -	REVISED -	STATE OF ILLINOIS DEPARTMENT OF TRANSPORTATION	CROSS SECTIONS	F.A.P. RTE.	SECTION	COUNTY	TOTAL SHEETS	SHEET NO.
		DRAWN -	REVISED -			317	16W-1,RS-3	FULTON	347	292
	PLOT SCALE = 10.0457 ' / in.	CHECKED -	REVISED -					CONTRACT NO. 88795		
	PLOT DATE = 3/21/2012	DATE -	REVISED -		SCALE: SHEET NO. OF SHEETS STA. 925+21.00 TO STA. 925+44.00			ILLINOIS FED. AID PROJECT		

NOTE BOOK	PLOTTED
	TEMPLATE
	AREAS
NO.	AREAS CHECKED

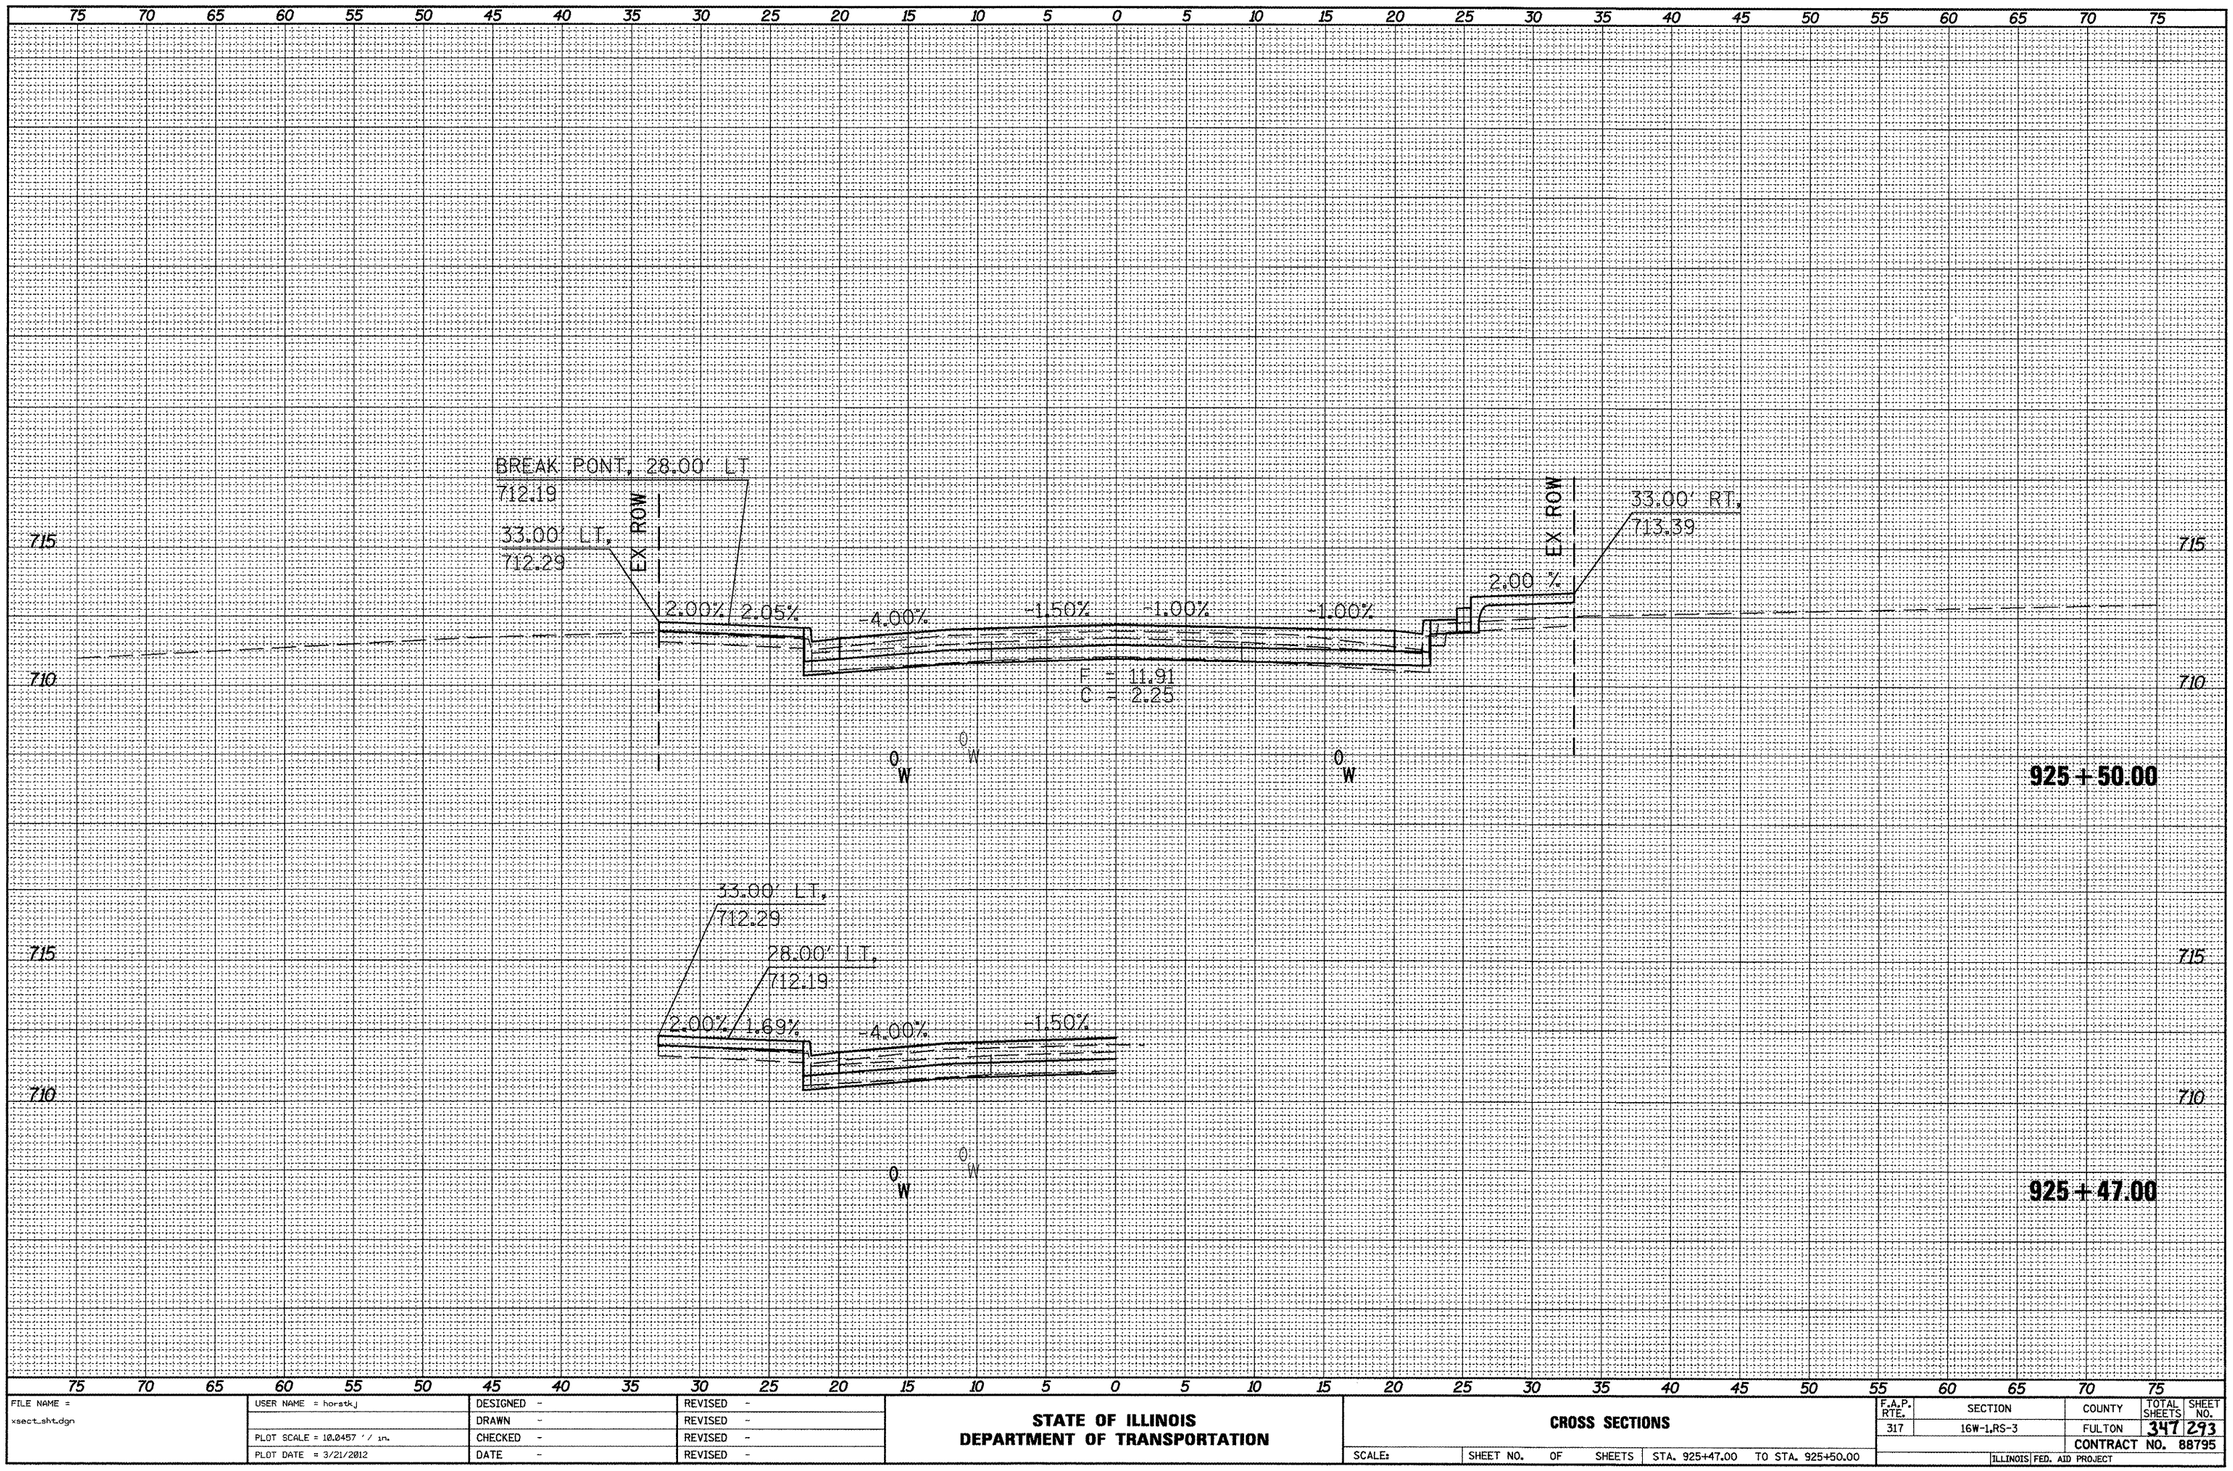

FILE NAME = xsect_sht.dgn	USER NAME = horstkj	DESIGNED -	REVISED -	**STATE OF ILLINOIS DEPARTMENT OF TRANSPORTATION**	**CROSS SECTIONS**
		DRAWN -	REVISED -		
	PLOT SCALE = 10.0457 ' / in.	CHECKED -	REVISED -		
	PLOT DATE = 3/21/2012	DATE -	REVISED -		SCALE: SHEET NO. OF SHEETS STA. 925+47.00 TO STA. 925+50.00


F.A.P. RTE.	SECTION	COUNTY	TOTAL SHEETS	SHEET NO.
317	16W-1,RS-3	FULTON	347	293
		CONTRACT NO. 88795		
		ILLINOIS FED. AID PROJECT		

PLOTTED
TEMPLATE AREAS
AREAS CHECKED
NOTE BOOK
NO.


75 70 65 60 55 50 45 40 35 30 25 20 15 10 5 0 5 10 15 20 25 30 35 40 45 50 55 60 65 70 75

715

710

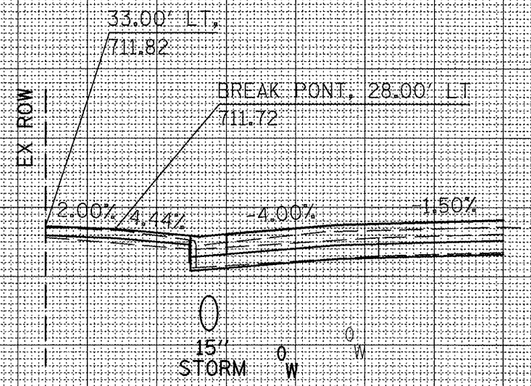

925 + 75.00

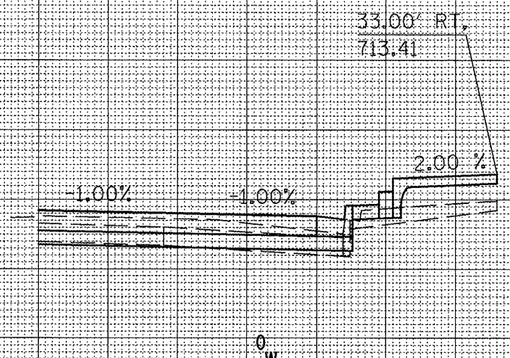

925 + 63.00

FILE NAME = xsect_sht.dgn	USER NAME = horstkj	DESIGNED -	REVISED -
		DRAWN -	REVISED -
	PLOT SCALE = 10.0457 ' / in.	CHECKED -	REVISED -
	PLOT DATE = 3/21/2012	DATE -	REVISED -


STATE OF ILLINOIS
DEPARTMENT OF TRANSPORTATION

CROSS SECTIONS

SCALE: | SHEET NO. OF SHEETS | STA. 925+63.00 TO STA. 925+75.00

F.A.P. RTE.	SECTION	COUNTY	TOTAL SHEETS	SHEET NO.
317	16W-1,RS-3	FULTON	347	294
		CONTRACT NO. 88795		
	ILLINOIS FED. AID PROJECT			

JWHLI | PLOTTED | NOTE BOOK | TRIANGULATE | NO. | AREAS | AREAS CHECKED

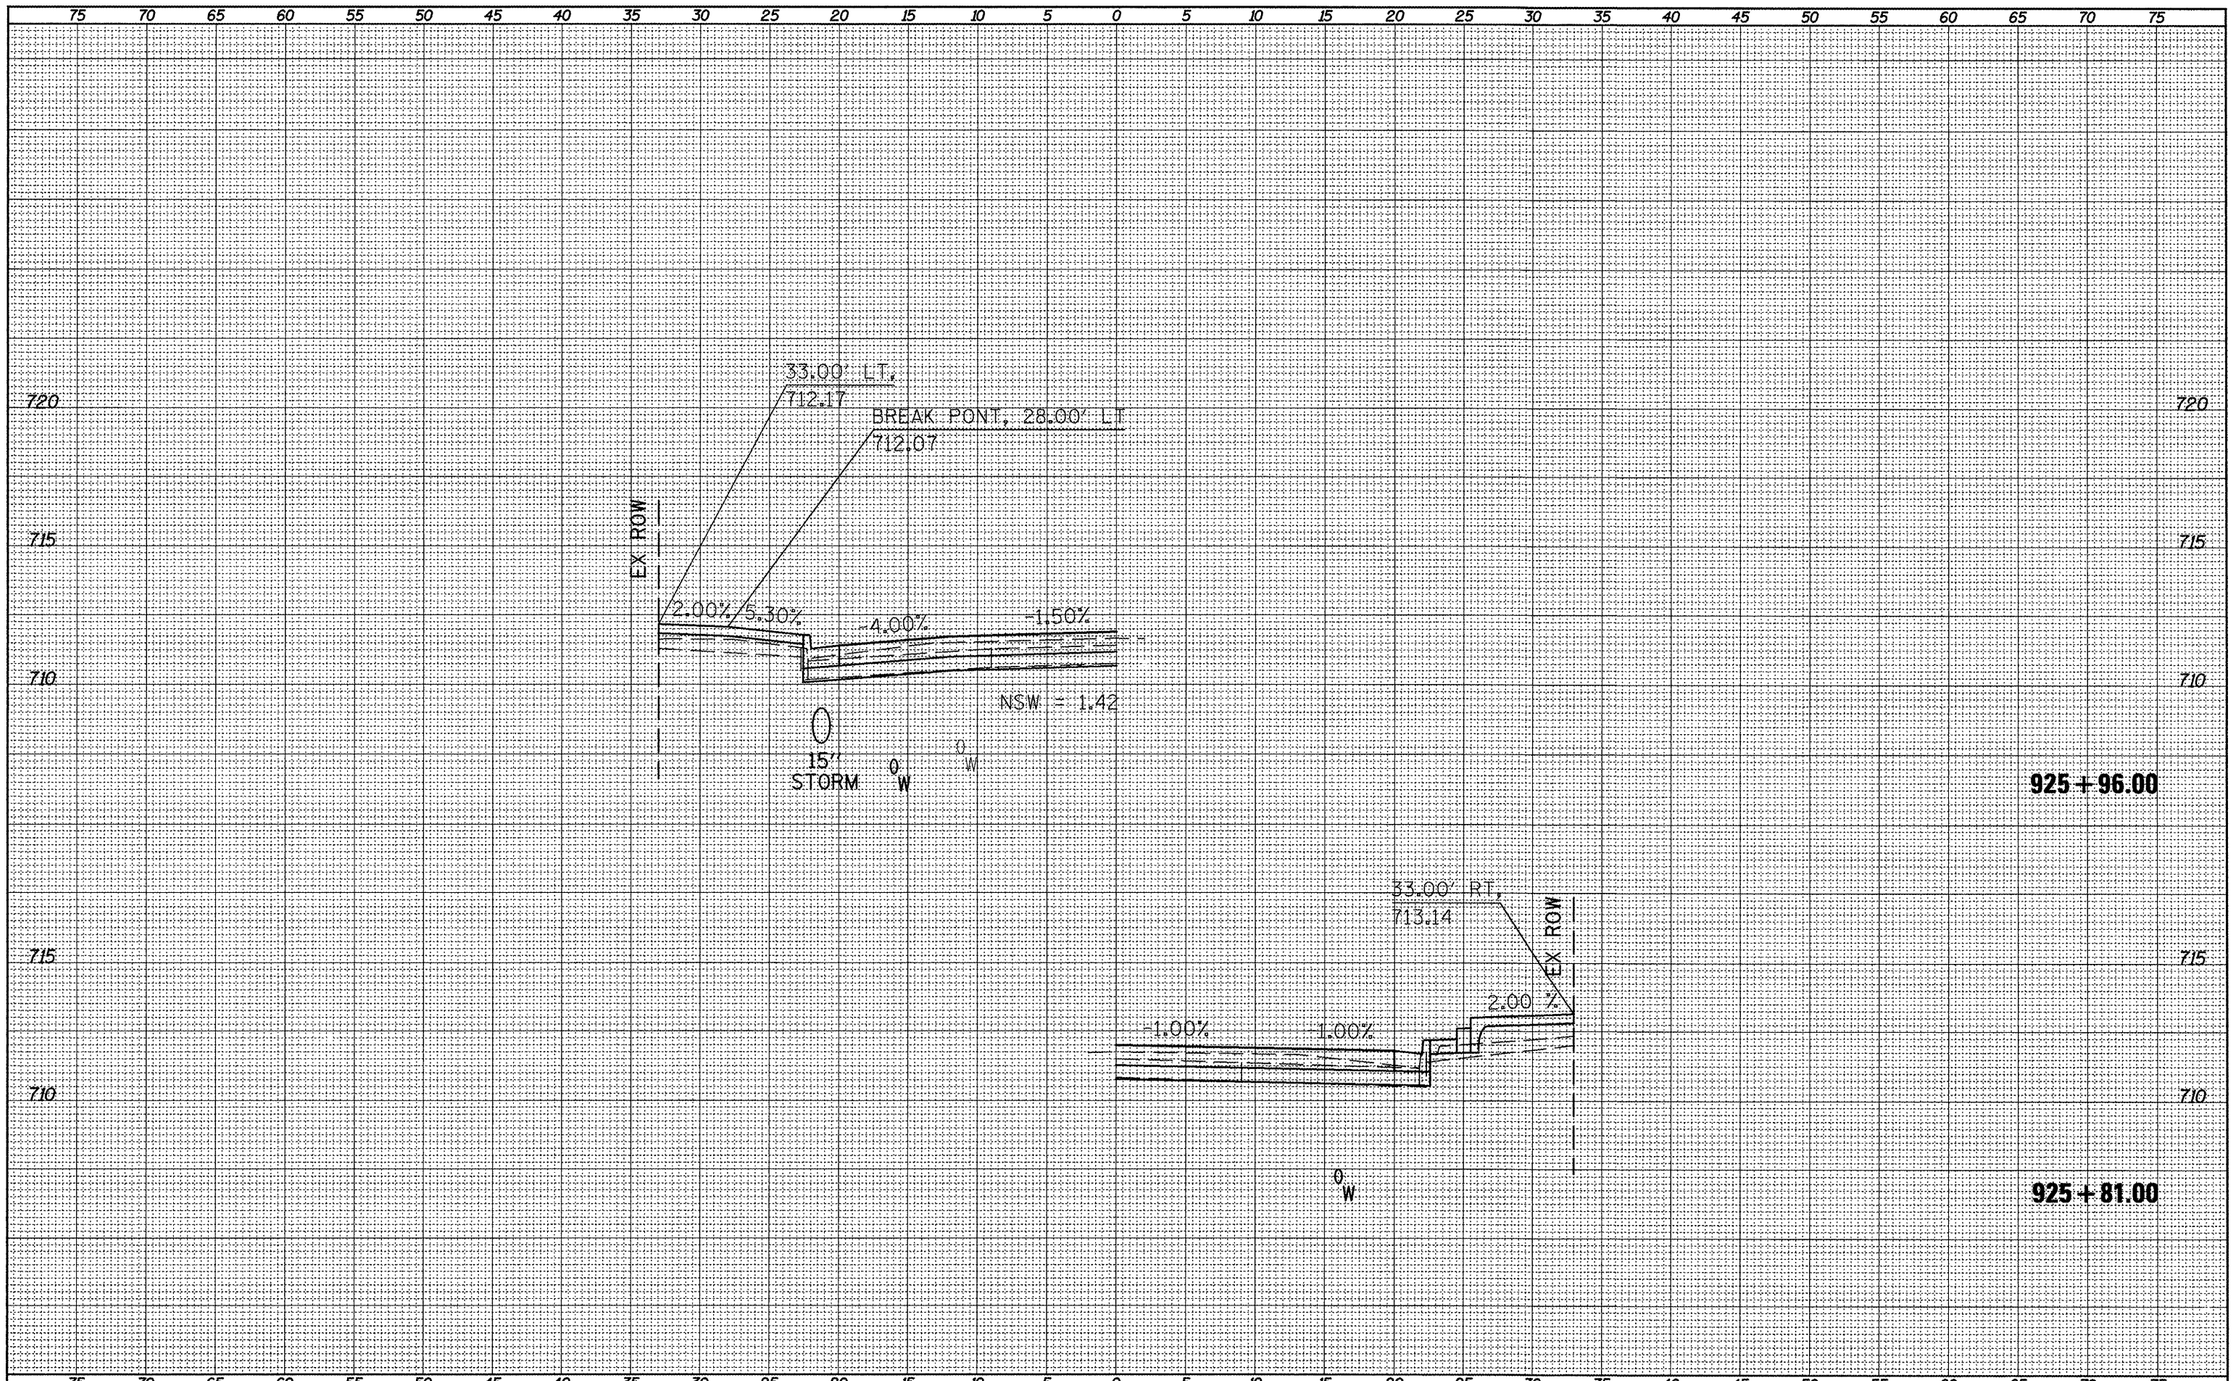

FILE NAME = xsect_sht.dgn	USER NAME = horstkj	DESIGNED -	REVISED -	STATE OF ILLINOIS DEPARTMENT OF TRANSPORTATION	CROSS SECTIONS
		DRAWN -	REVISED -		
	PLOT SCALE = 10.0457 ' / in.	CHECKED -	REVISED -		
	PLOT DATE = 3/21/2012	DATE -	REVISED -		SCALE: SHEET NO. OF SHEETS STA. 925+81.00 TO STA. 925+96.00

F.A.P. RTE.	SECTION	COUNTY	TOTAL SHEETS	SHEET NO.
317	16W-1,RS-3	FULTON	347	295
		CONTRACT NO. 88795		
	ILLINOIS FED. AID PROJECT			

NOTE BOOK | PLOTTED | TEMPLATE | AREAS | AREAS CHECKED | NO.

75 70 65 60 55 50 45 40 35 30 25 20 15 10 5 0 5 10 15 20 25 30 35 40 45 50 55 60 65 70 75

715

710

33.00' RT.
712.76

2.00 %

1.00% -1.00%

0
W

926+01.00

BREAK PONT, 28.00' LT.
712.06

33.00' LT.
712.16

EX ROW

2.00% 5.52% -4.00% -1.50% -1.00% -1.00%

NSW = 1.32

F = 12.36
C = 1.93

15"
STORM

0
W

EX ROW

33.00' RT.
712.76

2.00 %

926+00.00

75 70 65 60 55 50 45 40 35 30 25 20 15 10 5 0 5 10 15 20 25 30 35 40 45 50 55 60 65 70 75


NOTE BOOK
NO.
PLOTTED
TEMPLATE
AREAS
AREAS CHECKED

FILE NAME = xsect_sht.dgn	USER NAME = horstkj	DESIGNED -	REVISED -	STATE OF ILLINOIS DEPARTMENT OF TRANSPORTATION
		DRAWN -	REVISED -	
	PLOT SCALE = 10.0457 ' / in.	CHECKED -	REVISED -	
	PLOT DATE = 3/21/2012	DATE -	REVISED -	

CROSS SECTIONS

SCALE: | SHEET NO. OF SHEETS | STA. 926+00.00 TO STA. 926+01.00

F.A.P. RTE.	SECTION	COUNTY	TOTAL SHEETS	SHEET NO.
317	16W-1,RS-3	FULTON	347	296
		CONTRACT NO. 88795		
		ILLINOIS FED. AID PROJECT		

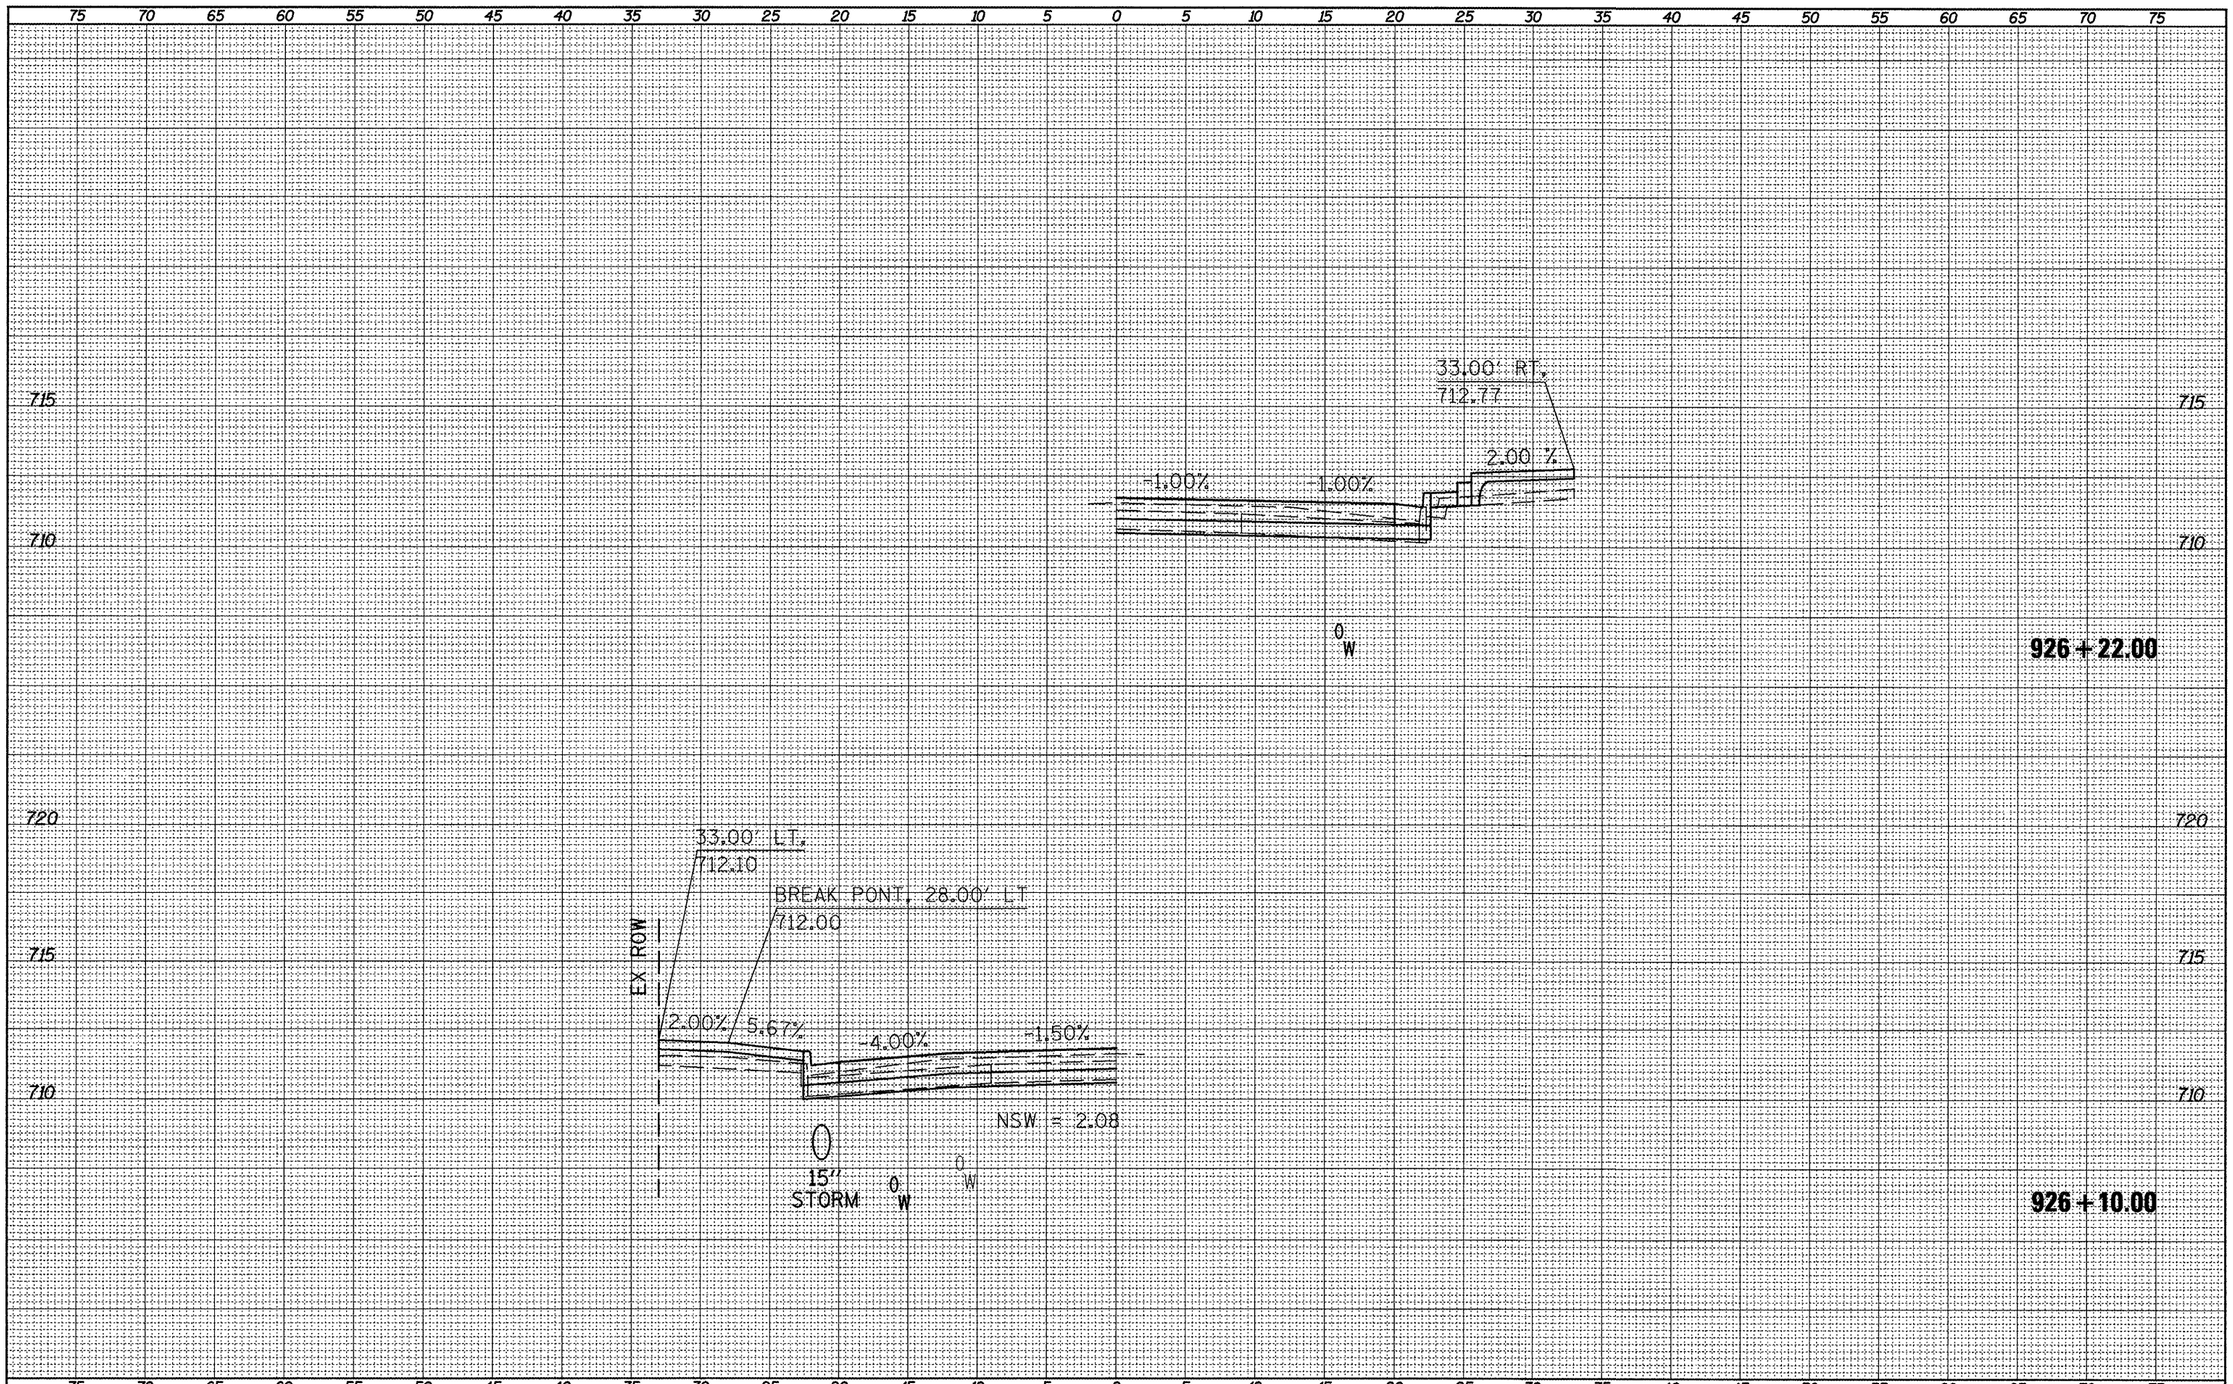

NOTE BOOK | PLOTTED
NO. | TEMPLATE
AREAS | AREAS CHECKED

NOTE BOOK | PLOTTED
NO. | TEMPLATE
AREAS | AREAS CHECKED


FILE NAME = xsect_sht.dgn	USER NAME = horstkj	DESIGNED -	REVISED -
		DRAWN -	REVISED -
	PLOT SCALE = 18.0457 ' / in.	CHECKED -	REVISED -
	PLOT DATE = 3/21/2012	DATE -	REVISED -

STATE OF ILLINOIS
DEPARTMENT OF TRANSPORTATION

CROSS SECTIONS

SCALE: | SHEET NO. OF SHEETS | STA. 926+10.00 | TO STA. 926+22.00

F.A.P. RTE.	SECTION	COUNTY	TOTAL SHEETS	SHEET NO.
317	16W-1,RS-3	FULTON	347	297
		CONTRACT NO. 88795		
		ILLINOIS FED. AID PROJECT		

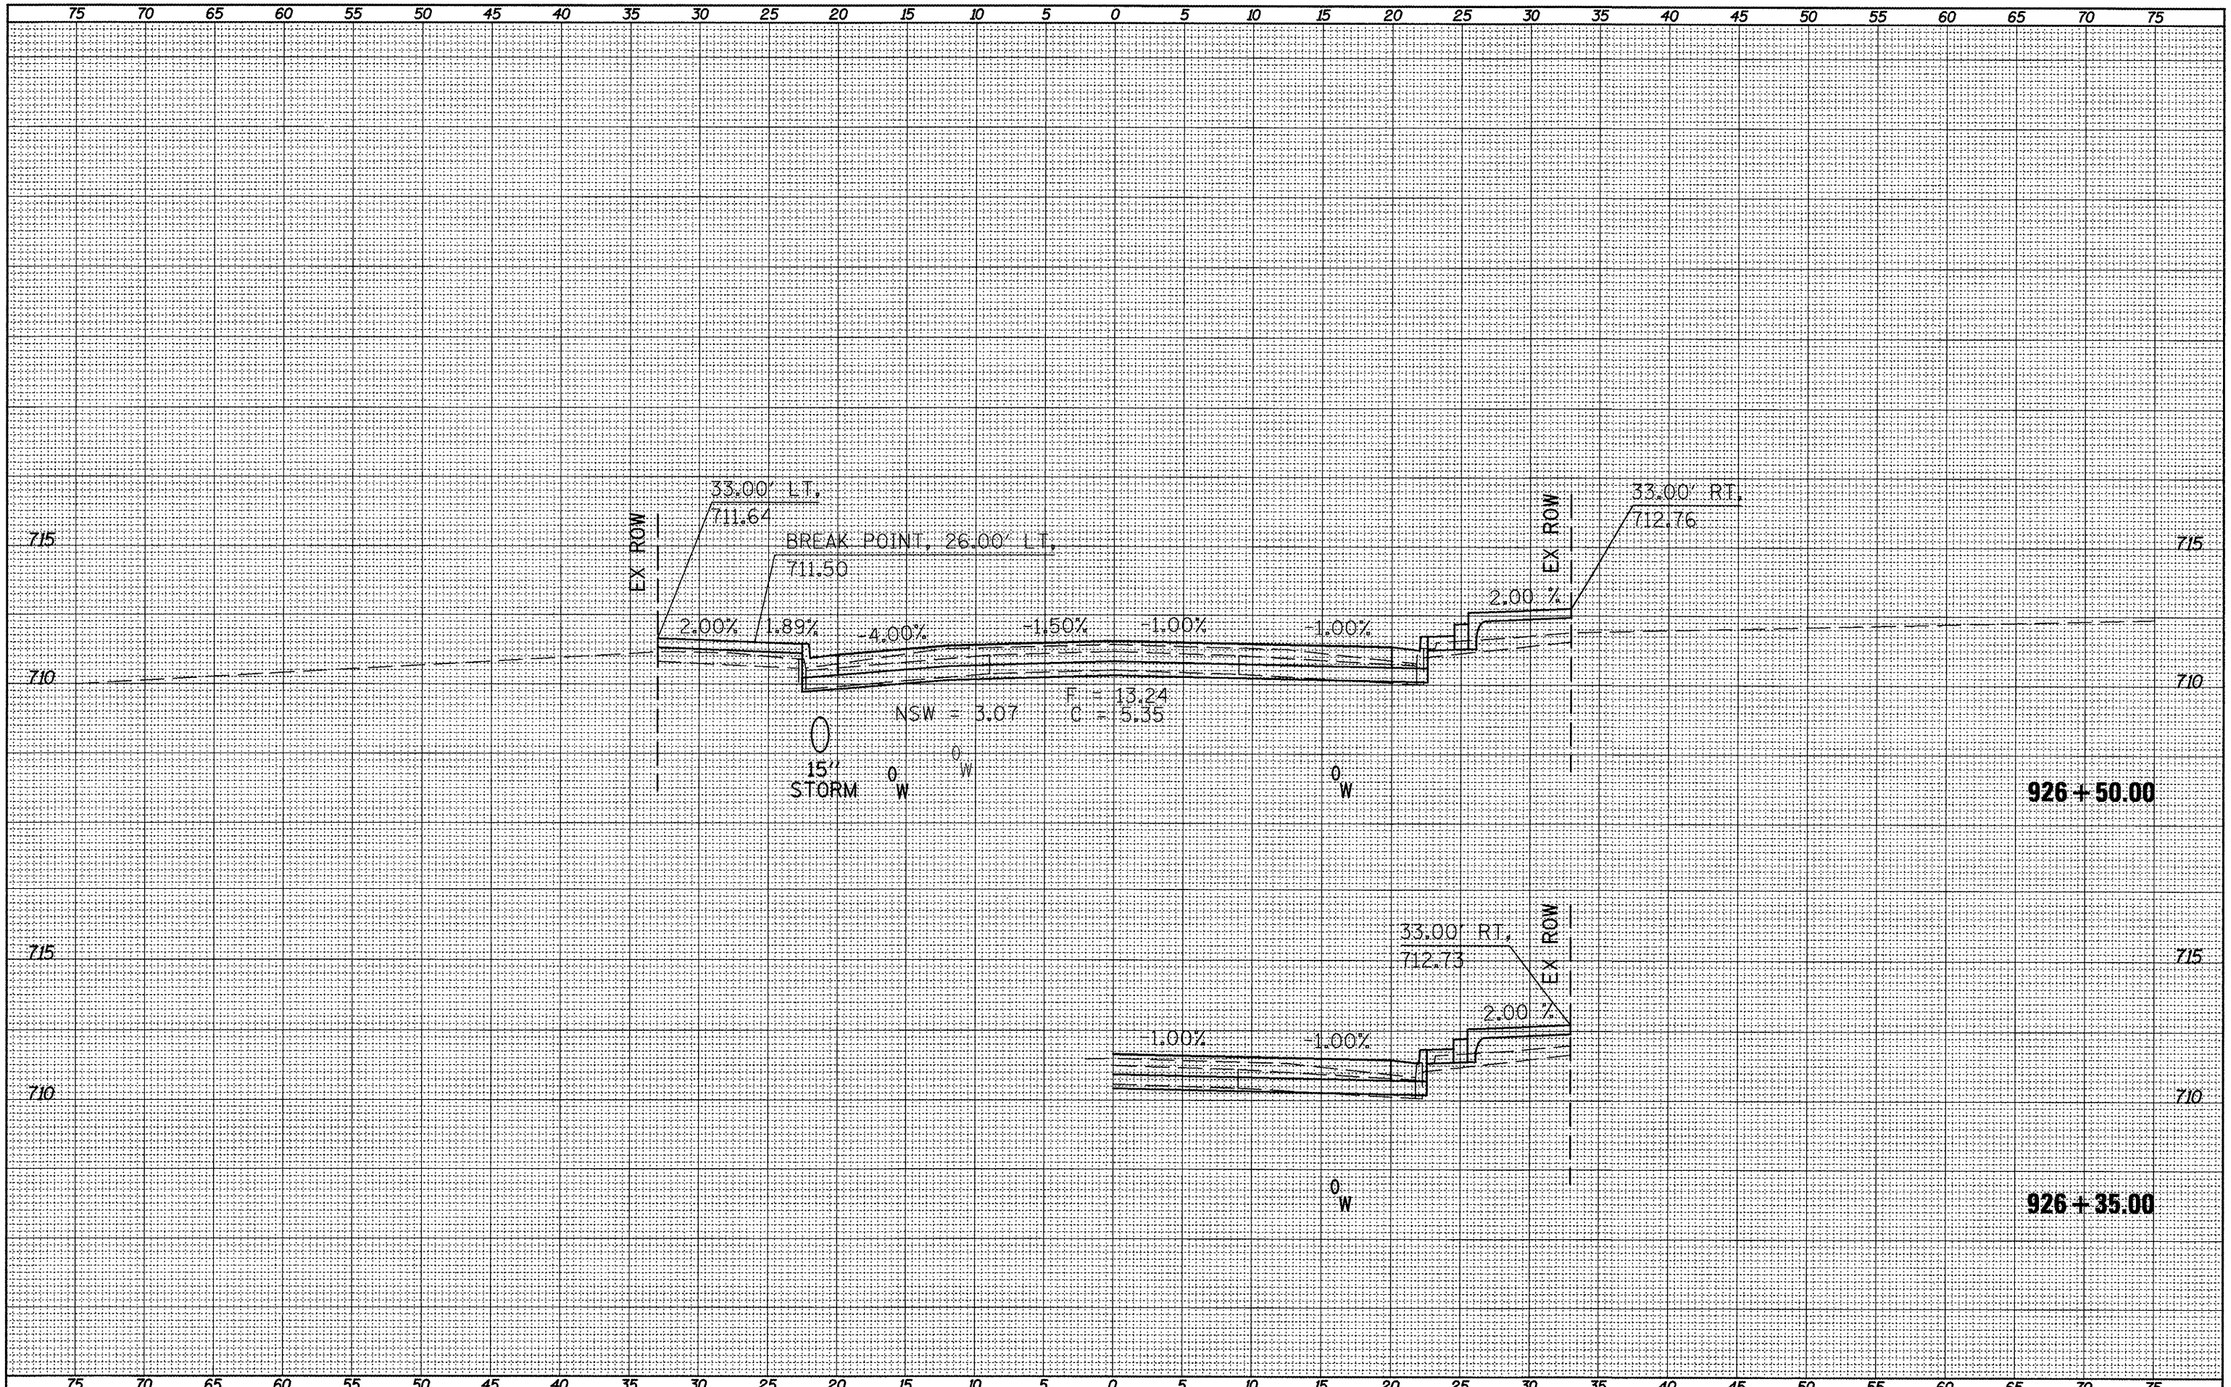

FILE NAME = xsect_sht.dgn	USER NAME = horstkj	DESIGNED -	REVISED -	STATE OF ILLINOIS DEPARTMENT OF TRANSPORTATION	CROSS SECTIONS
		DRAWN -	REVISED -		
	PLOT SCALE = 10.0457 ' / in.	CHECKED -	REVISED -		SCALE: SHEET NO. OF SHEETS STA. 926+35.00 TO STA. 926+50.00
	PLOT DATE = 3/21/2012	DATE -	REVISED -		


F.A.P. RTE.	SECTION	COUNTY	TOTAL SHEETS	SHEET NO.
317	16W-1,RS-3	FULTON	347	298
		CONTRACT NO. 88795		
		ILLINOIS FED. AID PROJECT		

PLOTTED
TOPO SURFACE
AREAS
AREAS CHECKED
NOTE BOOK
NO.

75 70 65 60 55 50 45 40 35 30 25 20 15 10 5 0 5 10 15 20 25 30 35 40 45 50 55 60 65 70 75


715

710

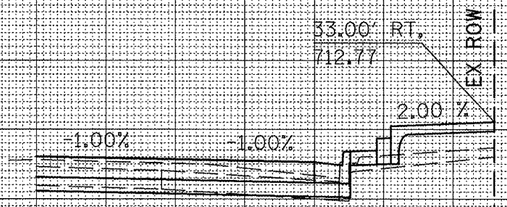

0
W

926+56.00

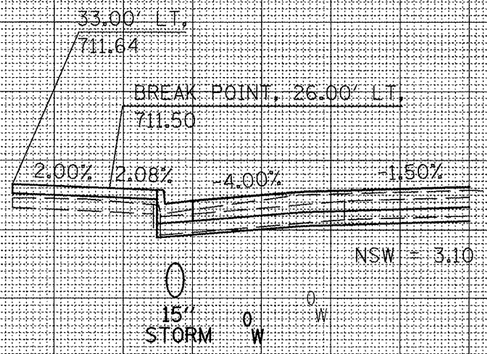

715

710

926+51.00

75 70 65 60 55 50 45 40 35 30 25 20 15 10 5 0 5 10 15 20 25 30 35 40 45 50 55 60 65 70 75


FILE NAME = xsect_sht.dgn	USER NAME = horsth.j	DESIGNED -	REVISED -	STATE OF ILLINOIS DEPARTMENT OF TRANSPORTATION	CROSS SECTIONS	F.A.P. RTE.	SECTION	COUNTY / TOTAL SHEETS / SHEET NO.
		DRAWN -	REVISED -			317	16W-1,RS-3	FULTON 347 299
	PLOT SCALE = 10.0457 ' / in.	CHECKED -	REVISED -					CONTRACT NO. 88795
	PLOT DATE = 3/21/2012	DATE -	REVISED -		SCALE: SHEET NO. OF SHEETS STA. 926+51.00 TO STA. 926+56.00			ILLINOIS FED. AID PROJECT

MARK / NOTE BOOK / NO. — PLOTTED / DRAWN BY / AREAS CHECKED


75 70 65 60 55 50 45 40 35 30 25 20 15 10 5 0 5 10 15 20 25 30 35 40 45 50 55 60 65 70 75

715

710

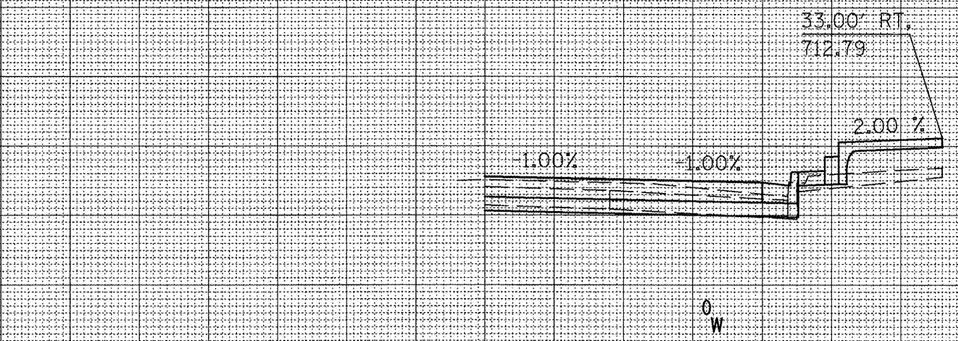

926+76.00

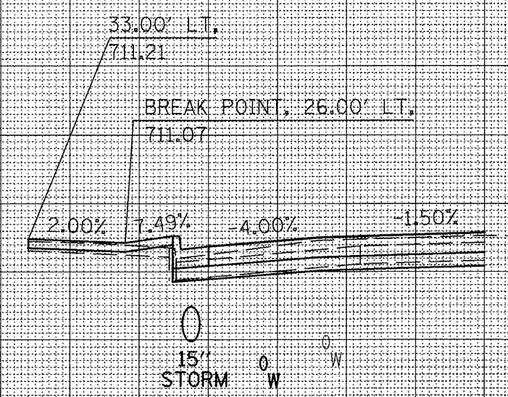

926+67.00

715

710

75 70 65 60 55 50 45 40 35 30 25 20 15 10 5 0 5 10 15 20 25 30 35 40 45 50 55 60 65 70 75

PLOTTED
TEMPLATE
AREAS
AREAS CHECKED
NOTE BOOK
NO.

FILE NAME = xsect_sht.dgn	USER NAME = horstkj	DESIGNED -	REVISED -
		DRAWN -	REVISED -
	PLOT SCALE = 10.0457 ' / in.	CHECKED -	REVISED -
	PLOT DATE = 3/21/2012	DATE -	REVISED -

STATE OF ILLINOIS
DEPARTMENT OF TRANSPORTATION

CROSS SECTIONS

SCALE: | SHEET NO. OF SHEETS | STA. 926+67.00 TO STA. 926+76.00

F.A.P. RTE.	SECTION	COUNTY	TOTAL SHEETS	SHEET NO.
317	16W-1,RS-3	FULTON	347	300
		CONTRACT NO. 88795		
		ILLINOIS FED. AID PROJECT		