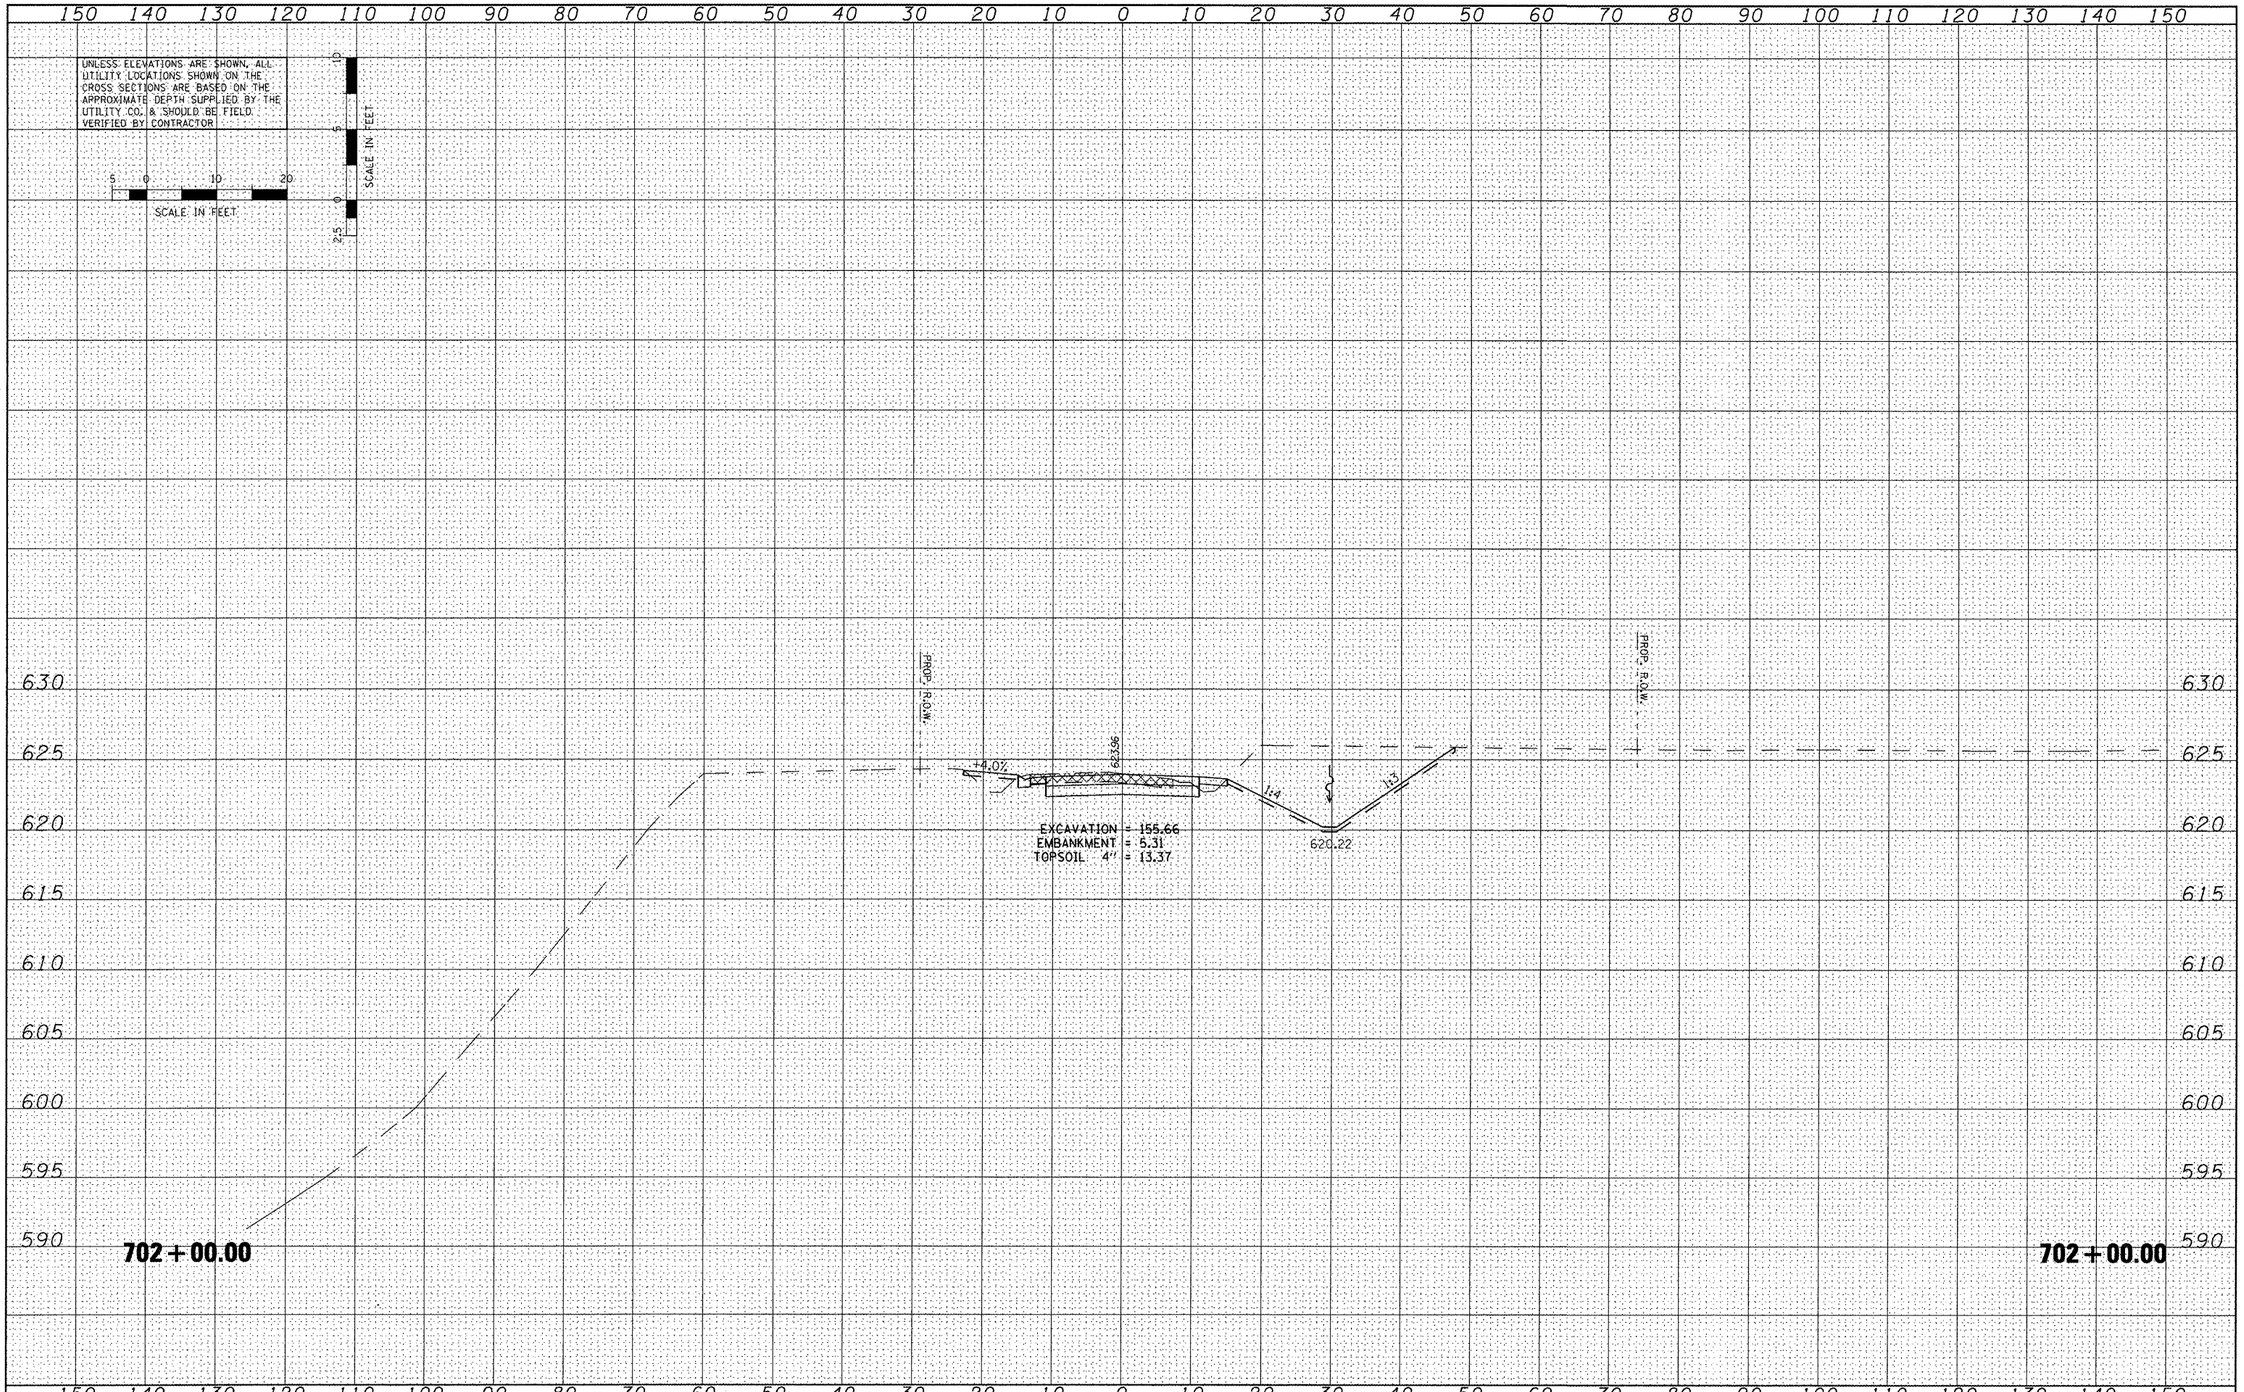


| FINAL SURVEY | | BY | DATE |
|---|---|---|---|
| NOTE BOOK | SURVEYED | | |
| | PLOTTED | | |
| | TEMPLATE | | |
| | AREAS | | |
| NO. | AREAS CHECKED | | |

| ORIGINAL SURVEY | | BY | DATE |
|---|---|---|---|
| NOTE BOOK | SURVEYED | | |
| | PLOTTED | | |
| | TEMPLATE | | |
| | AREAS | | |
| NO. | AREAS CHECKED | | |

| | | | |
|---|---|---|---|
| FILE NAME = | USER NAME = IDOT | DESIGNED REW/KRS | REVISED - |
| xi\projects\200805025\dgn\XS-SHER1a-sheets.dgn | | DRAWN CAM | REVISED - |
| | PLOT SCALE = 20.0000 ' / IN. | CHECKED KMC | REVISED - |
| | PLOT DATE = 4/12/2012 | DATE 3-21-12 | REVISED - |

**STATE OF ILLINOIS**
**DEPARTMENT OF TRANSPORTATION**

**CROSS SECTIONS**
**SHERIDAN ROAD**

SCALE: | SHEET NO. OF SHEETS | STA. TO STA.

| F.A.U. RTE. | SECTION | COUNTY | TOTAL SHEETS | SHEET NO. |
|---|---|---|---|---|
| 6768 | 10-00169-00-RP | TAZEWELL | 98 | 93 |

CONTRACT NO. 89588

ILLINOIS FED. AID PROJECT