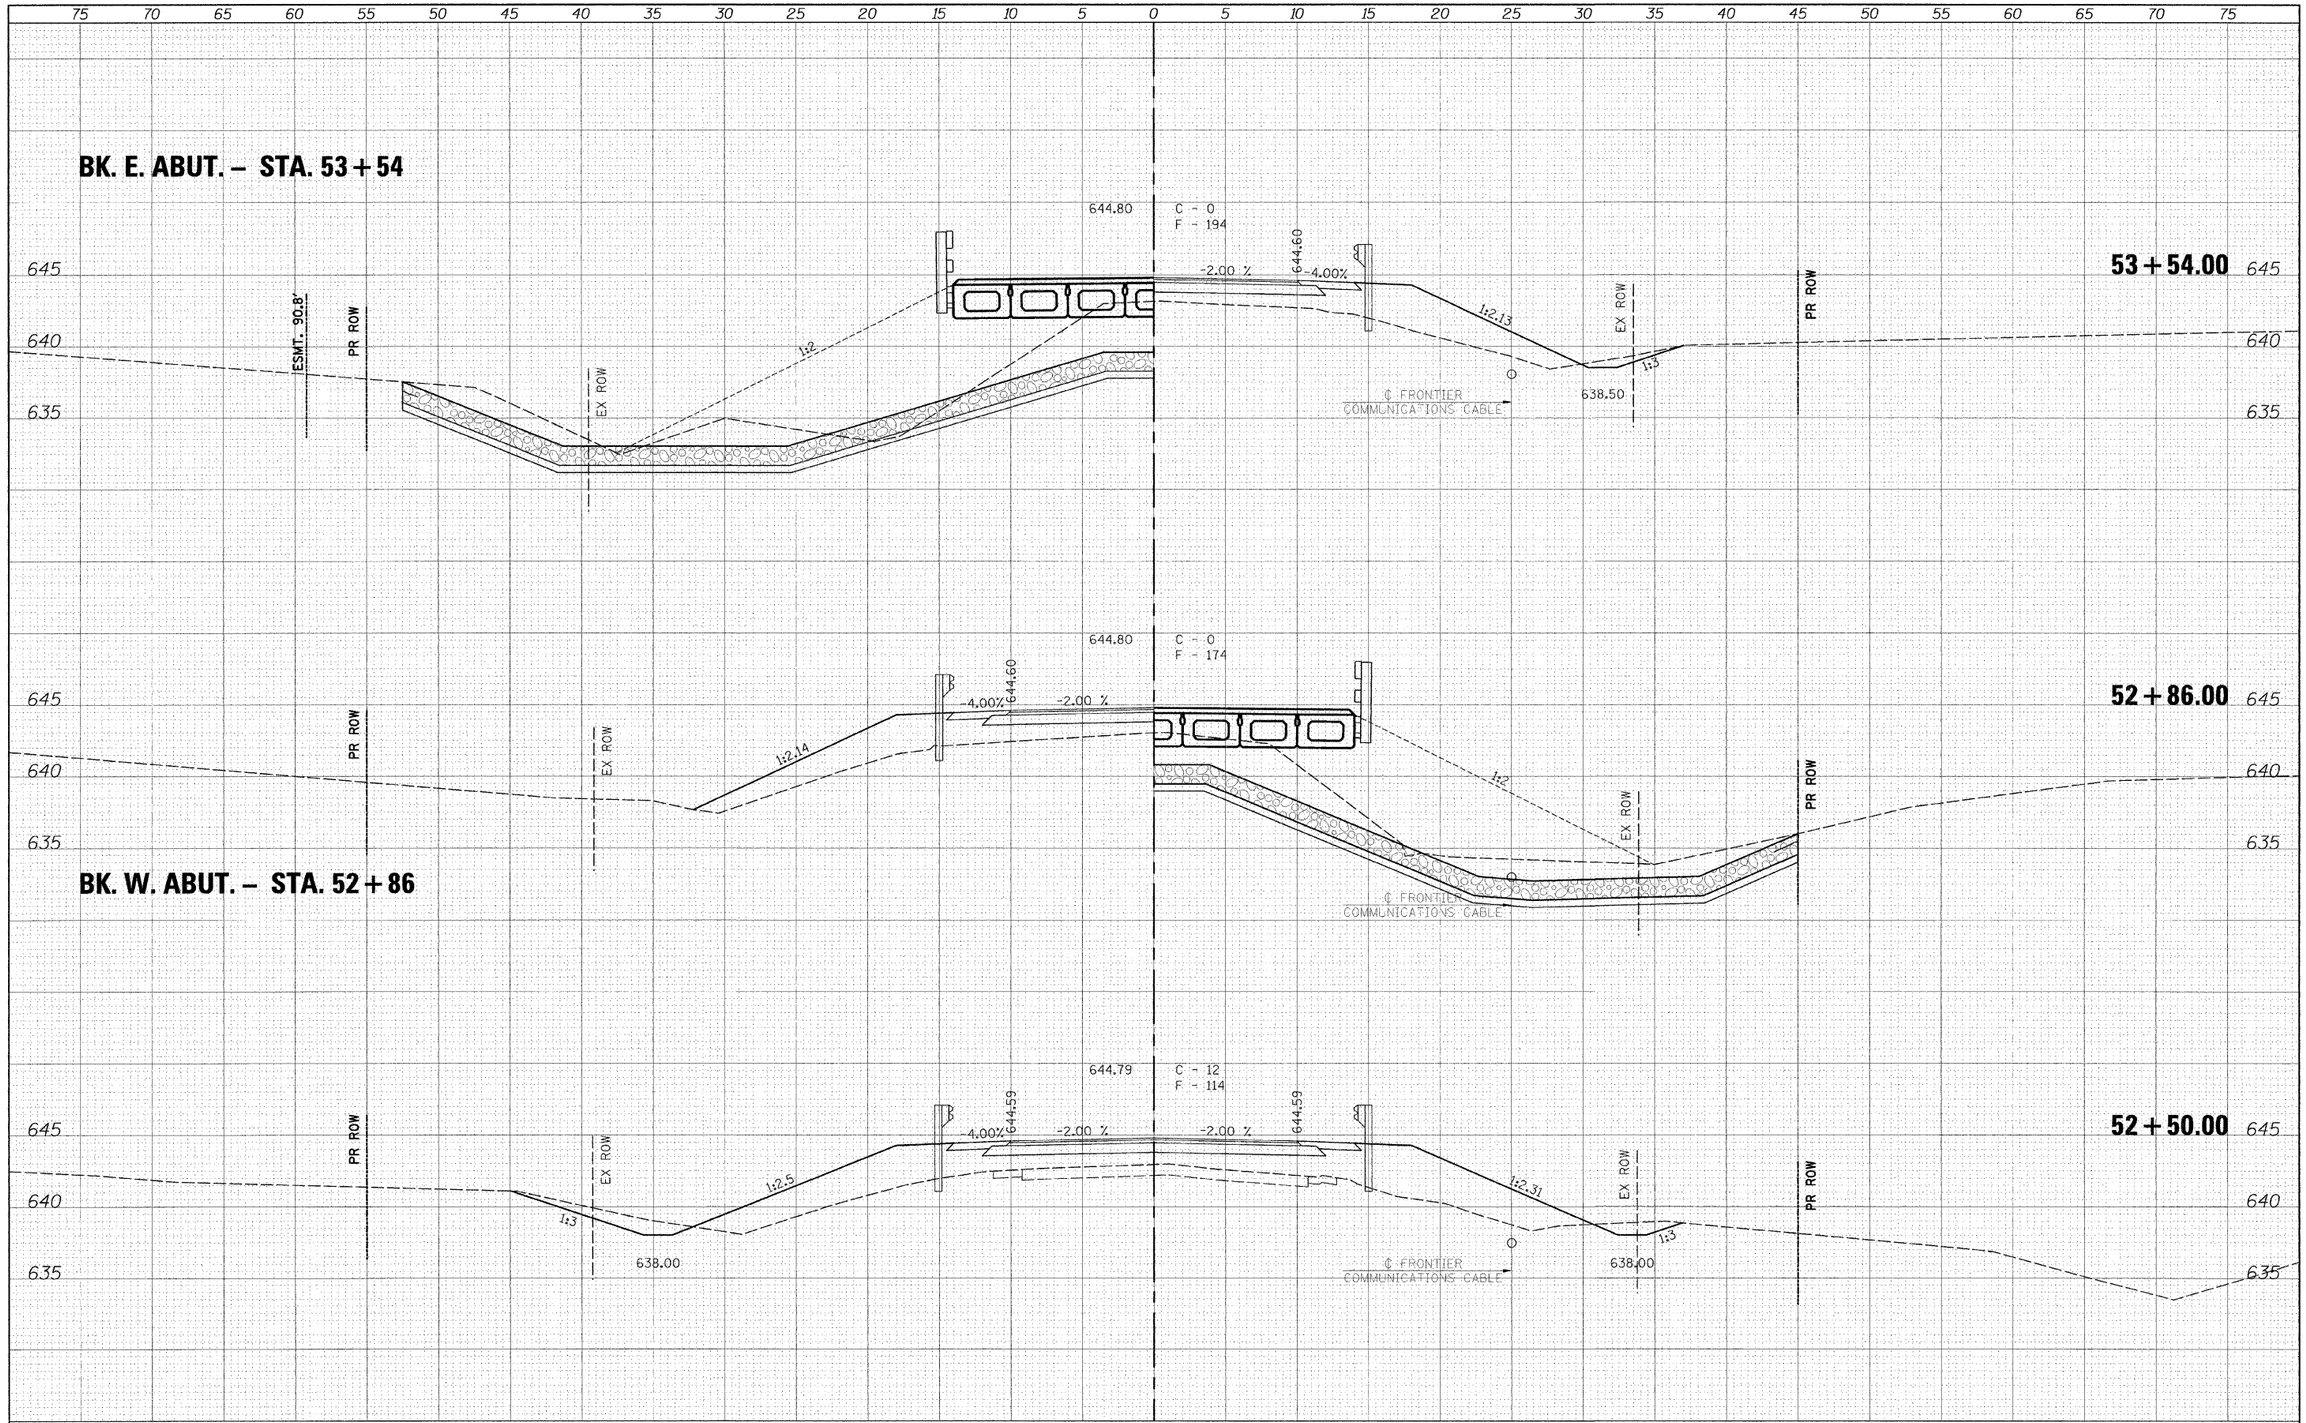

FINAL SURVEY		BY	DATE
	SURVEYED		
	PLOTTED		
	NOTE BOOK TEMPLATE		
	AREAS		
NO.	AREAS CHECKED		

ORIGINAL SURVEY		BY	DATE
	SURVEYED		
	PLOTTED		
	NOTE BOOK TEMPLATE		
	AREAS		
NO.	AREAS CHECKED		

FILE NAME = $FILEL$	USER NAME = $USER$	DESIGNED - ___	REVISED - ___
		DRAWN - ___	REVISED - ___
	PLOT SCALE = $SCALE$	CHECKED - ___	REVISED - ___
	PLOT DATE = $DATE$	DATE - _____	REVISED - ___

Allen Henderson & Associates, Inc.
Civil and Structural Engineers Springfield, IL.
62703 Phone: (217)544-8033 IL. Design Firm
No. 184-001907

CROSS SECTIONS

SCALE: 1" = 5' | SHEET NO. 16 OF 18 SHEETS | STA. 52+50.00 TO STA. 53+54.00

C.H. RTE.	SECTION	COUNTY	TOTAL SHEETS	SHEET NO.
40	08-00054-01-BR	SANGAMON	18	16

CONTRACT NO. 93572

FED. ROAD DIST. NO. - | ILLINOIS | FED. AID PROJECT