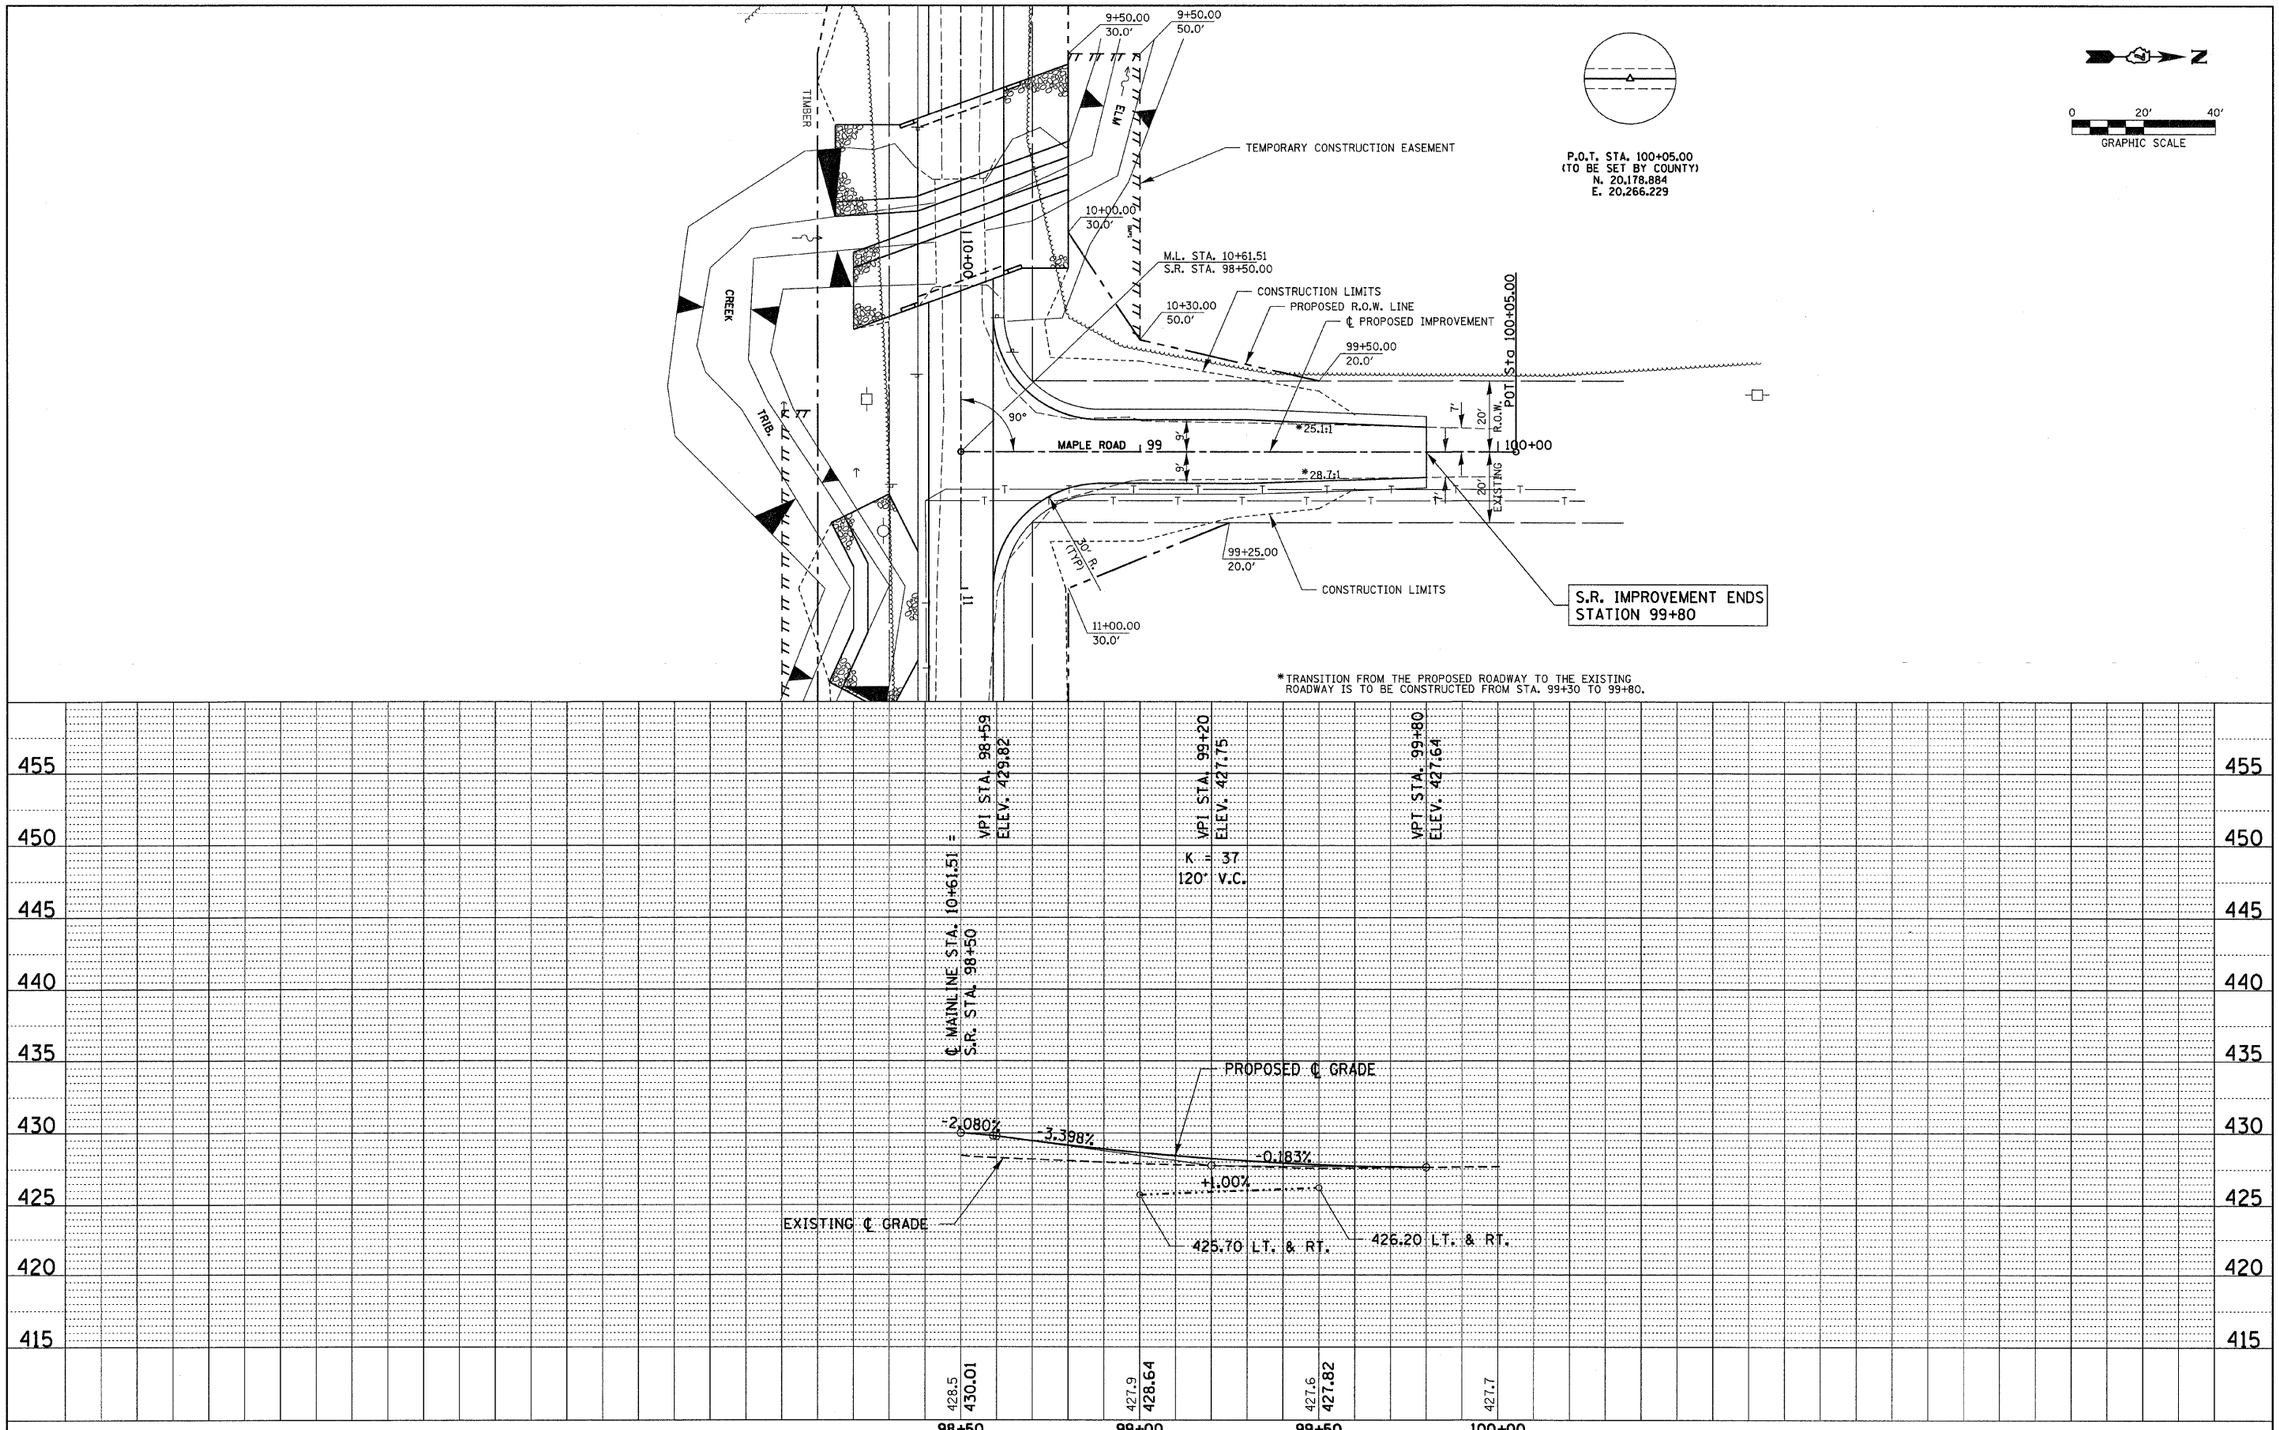

PLAN

		BY	DATE
SURVEYED			
PLOTTED			
ALIGNMENT CHECKED			
RIGHT OF WAY PROFILED			
CADD FILE NAME			
NOTE BOOK NO.			

PROFILE

		BY	DATE
SURVEYED			
PLOTTED			
GRADES CHECKED			
STRUCTURE NOTAT'NS CHK'D			
NOTE BOOK NO.			

FILE NAME = 110175-sht-pp3.dgn	USER NAME =	DESIGNED - J.W.F.	REVISED -
HAMPTON, LENZINI AND RENWICK, INC. 3085 STEVENSON DRIVE, SUITE 201 SPRINGFIELD, ILLINOIS 62703 ILLINOIS PROFESSIONAL DESIGN FIRM LS / PE / SB CORP. 184.000959		DRAWN - D.T.M.	REVISED -
	PLOT SCALE =	CHECKED - S.W.M.	REVISED -
	PLOT DATE = 3/7/2012	DATE - 03/05/12	REVISED -

STATE OF ILLINOIS
CLAY COUNTY HIGHWAY DEPARTMENT

PLAN & PROFILE
MAPLE ROAD

SCALE: H20:V5 | SHEET NO. 3 OF 3 SHEETS | STA. 98+50.00 TO STA. 100+05.00

T.R.	SECTION	COUNTY	TOTAL SHEETS	SHEET NO.
355	07-11130-00-BR	CLAY	29	6
STANFORD ROAD DISTRICT		CONTRACT NO. 95667		
		ILLINOIS FED. AID PROJECT BROS-0025(070)		