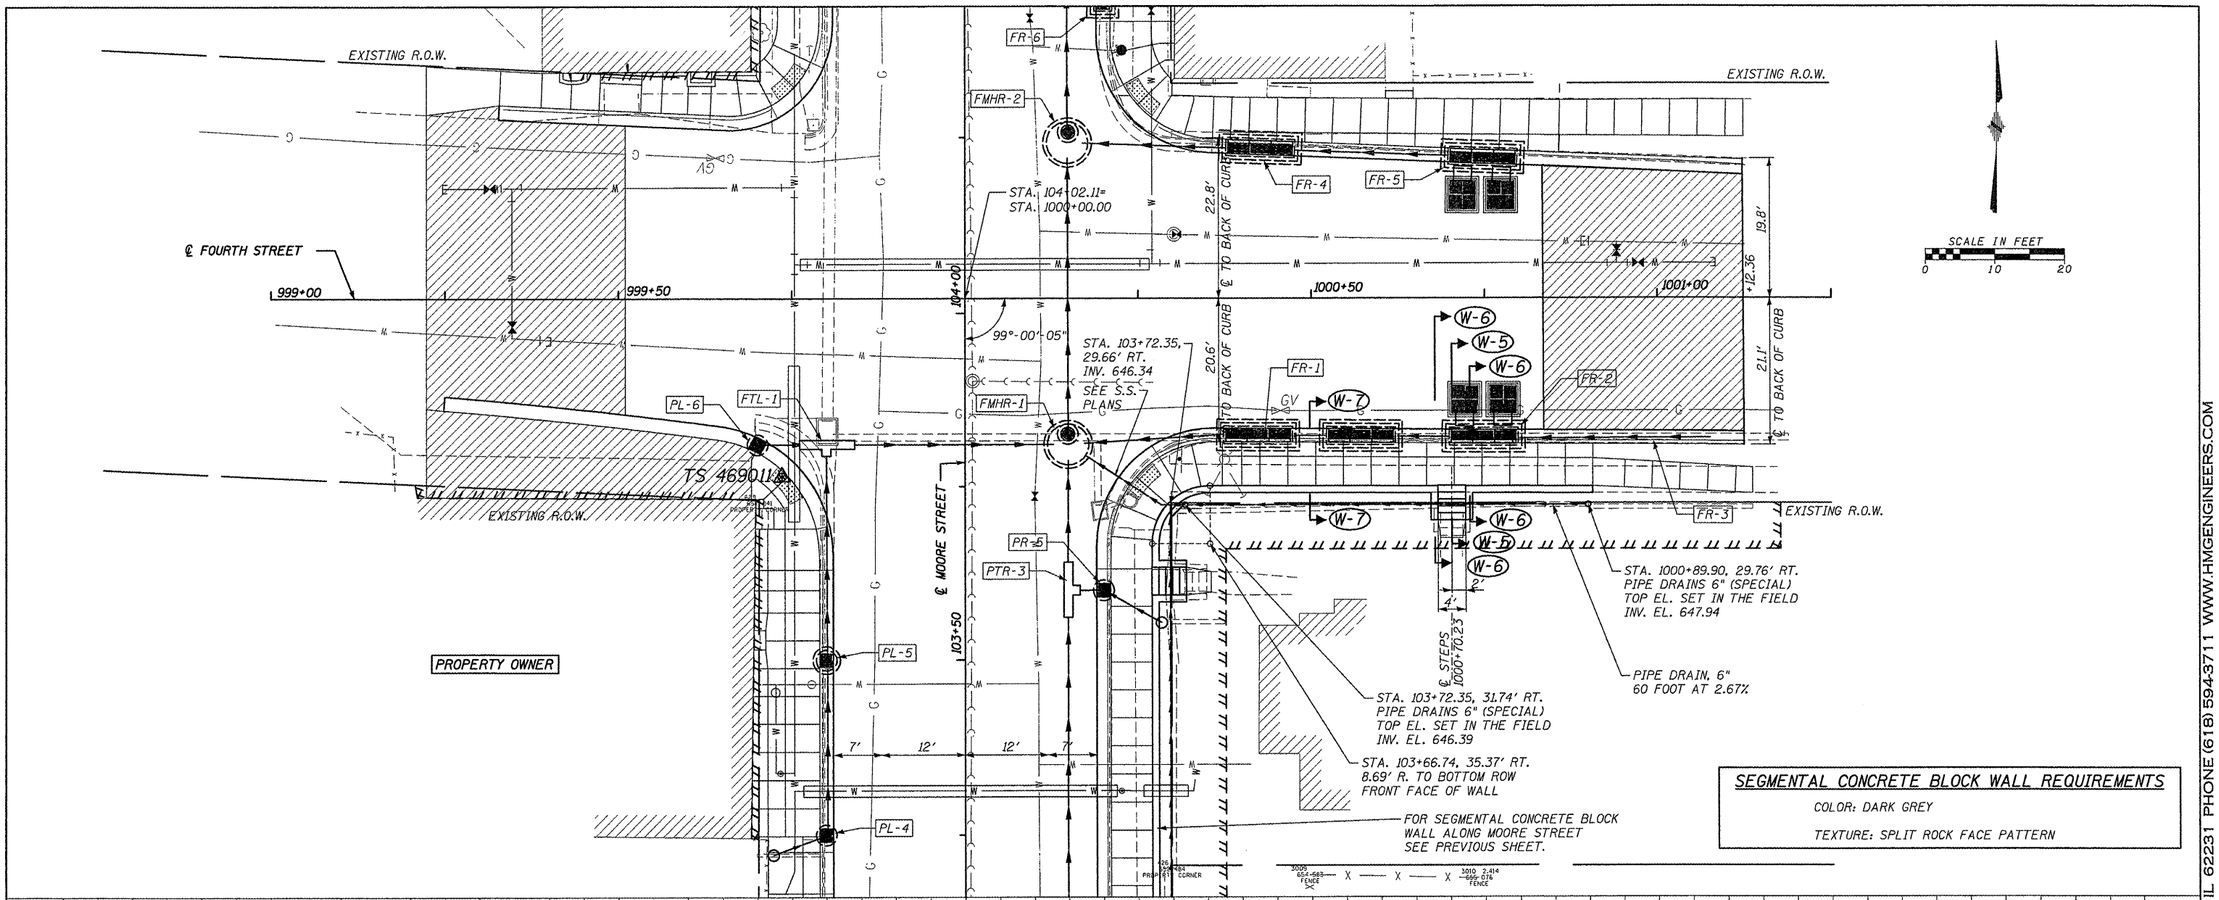

SEGMENTAL CONCRETE BLOCK WALL REQUIREMENTS

COLOR: DARK GREY

TEXTURE: SPLIT ROCK FACE PATTERN

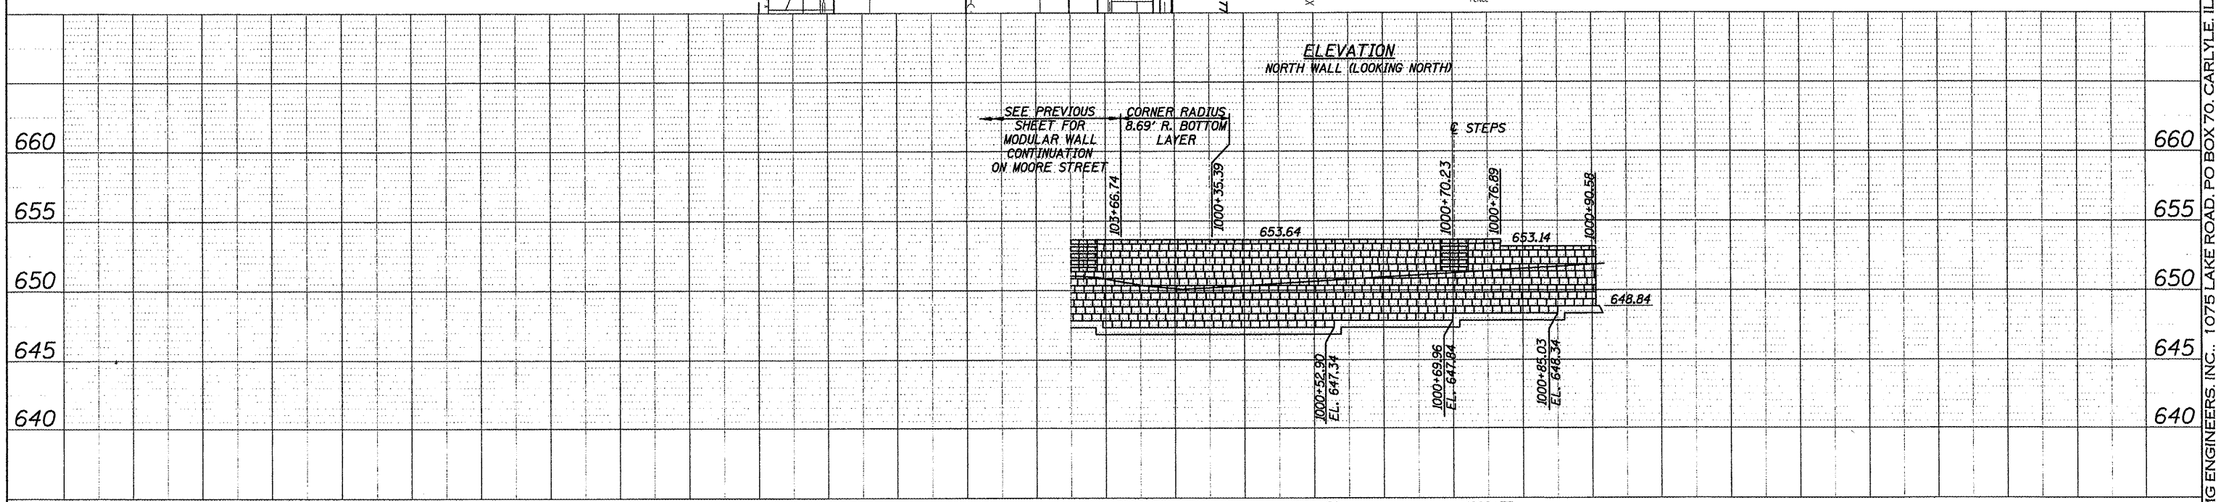

FILE NAME = 6185-ppwall2-rt-4th.dgn	USER NAME = USERDESCR.	DESIGNED - HMG: CRW & EDW	REVISED -
H:\6185Wase-IosMooreSt\Phase1\V\CADD-ROADWAY\6185-ppwall2-rt-4th.dgn		DRAWN - HMG: CRW, EDW, & KOJ	REVISED -
	PLOT SCALE = 10.0000 ' / IN.	CHECKED - HMG: CRW	REVISED -
	PLOT DATE = 3/21/2012	DATE -	REVISED -

STATE OF ILLINOIS
DEPARTMENT OF TRANSPORTATION

SEGMENTAL CONCRETE BLOCK WALL, NO. 2
STA. 1000+35.39 - STA. 1000+90.58

SCALE: | SHEET NO. OF SHEETS | STA. TO STA.

F.A. RTE.	SECTION	COUNTY	TOTAL SHEETS	SHEET NO.
9315	06-00032-03-PV	MONROE	93	53

CONTRACT NO. 97488

FED. ROAD DIST. NO. | ILLINOIS | FED. AID PROJECT

PLAN
SURVEYED
PLOTTED
ALIGNMENT CHECKED
RT OF WAY STAKED
CADD FILE NAME
NOTE BOOK
NO.
BY
DATE

PROFILE
SURVEYED
PLOTTED
GRADES CHECKED
B.M. OFFICE NOTE
NOTE BOOK
NO.
BY
DATE

HMG ENGINEERS, INC., 1075 LAKE ROAD, PO BOX 70, CARLYLE, IL 62231 PHONE (618) 594-3711 WWW.HMGENGINEERS.COM