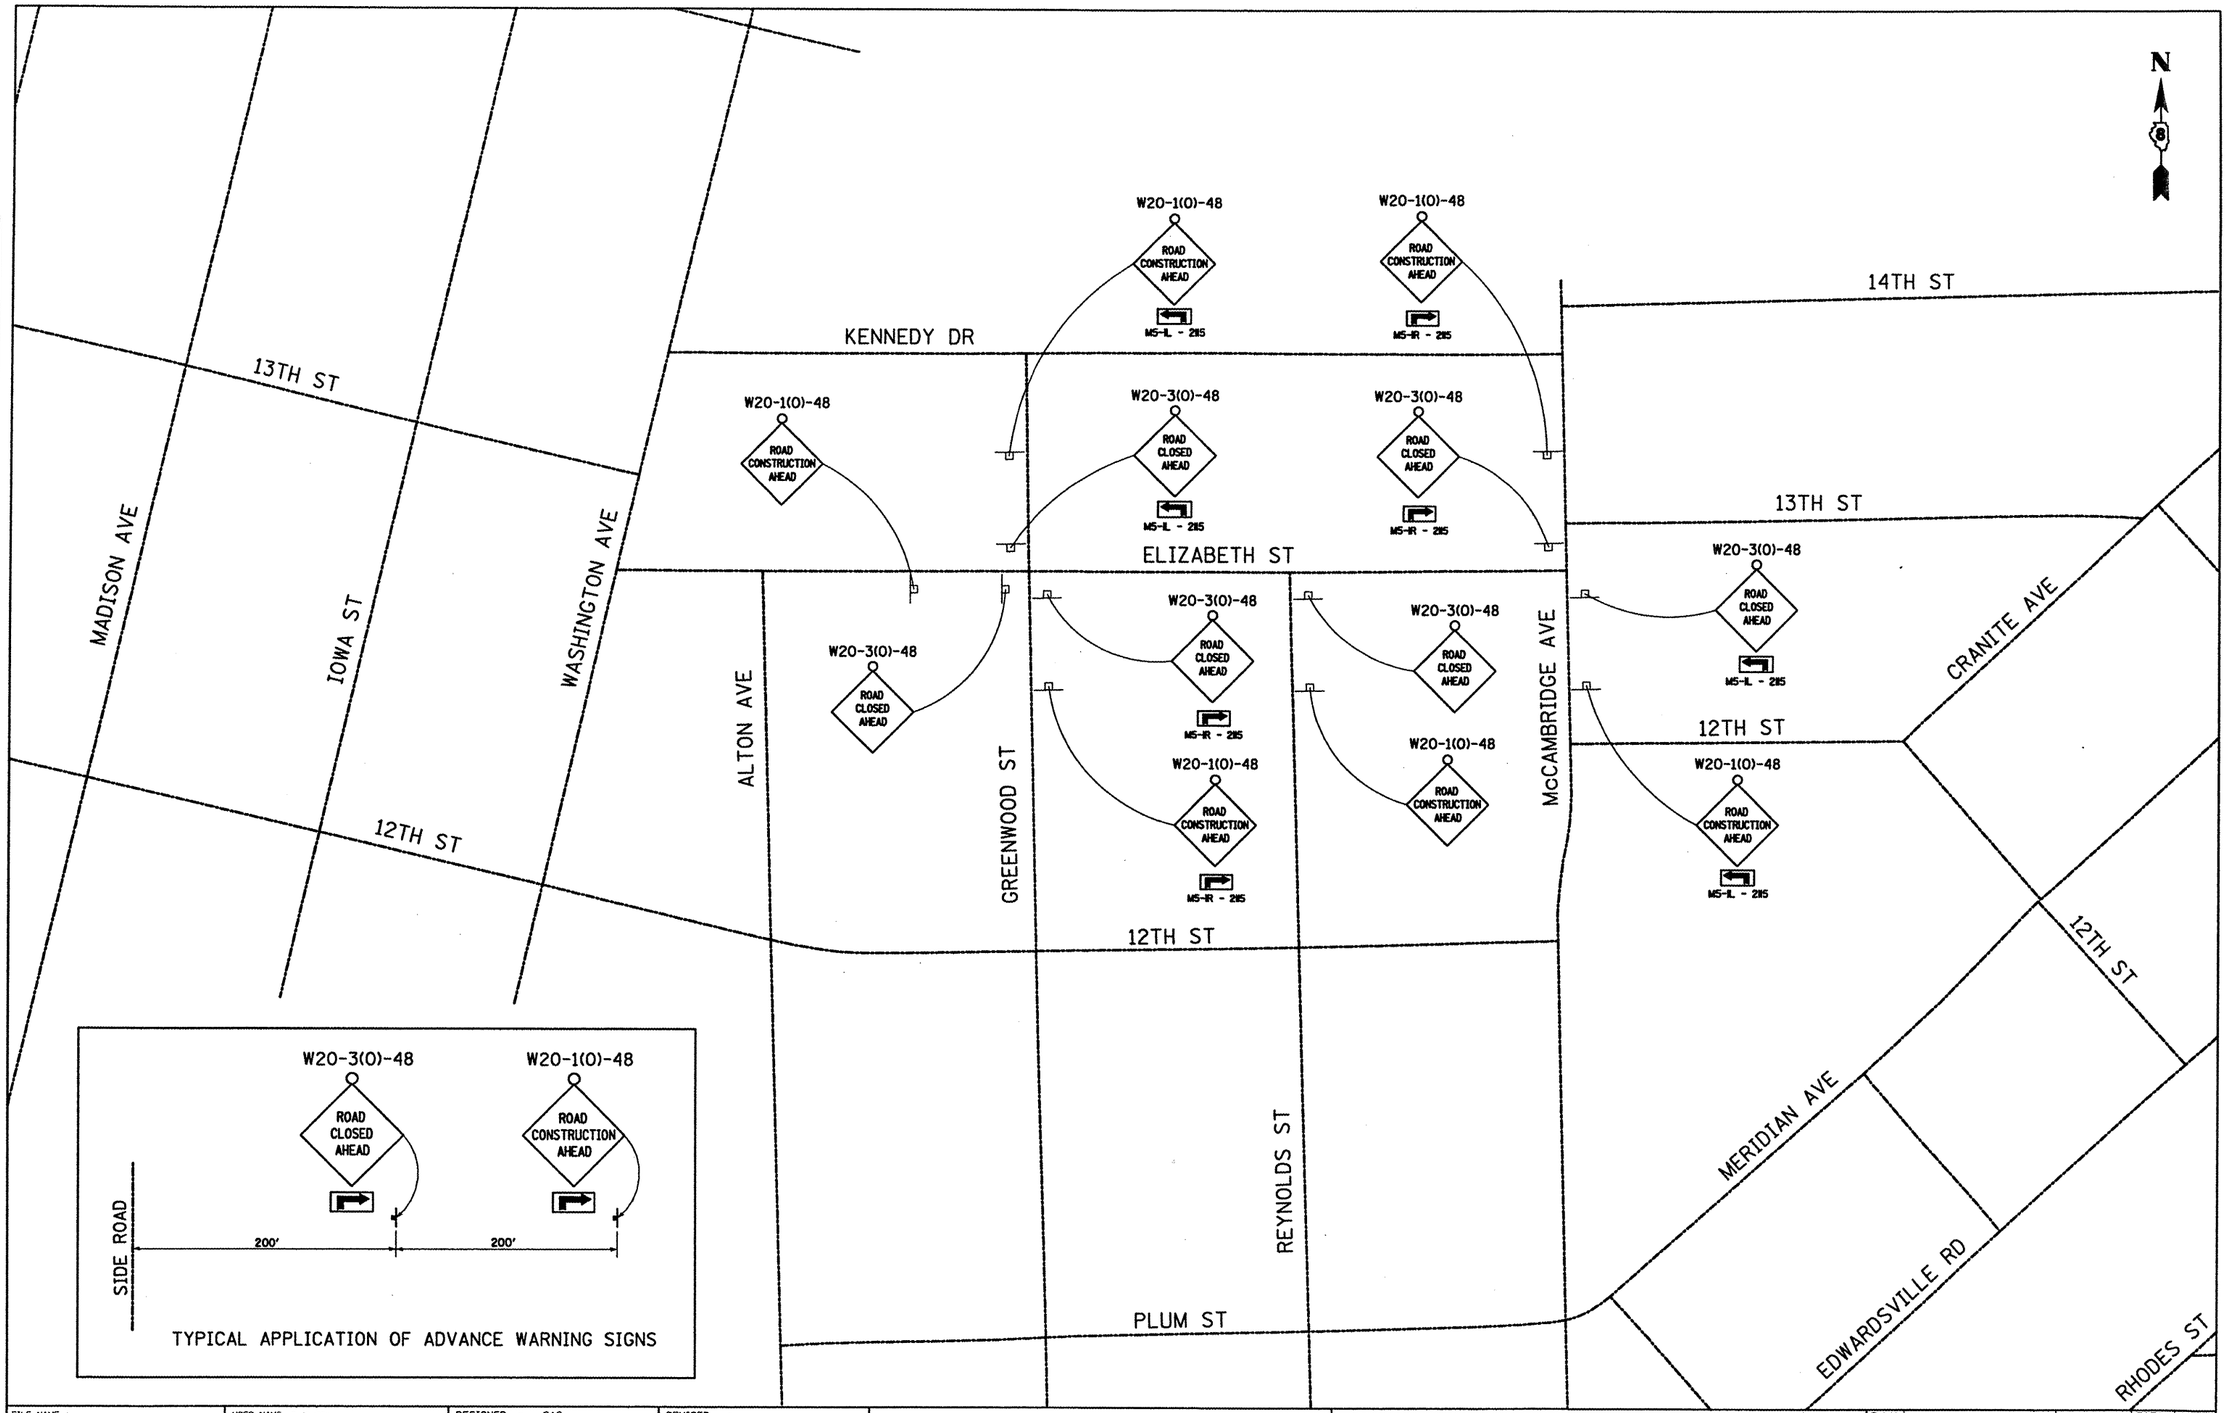

PLAN	BY	DATE
SURVEYED		
PLOTTED		
ROADWAY CHECKED		
R.O.W. CHECKED		
CADD FILE NAME		
NOTE BOOK NO.		

PROFILE	BY	DATE
SURVEYED		
PLOTTED		
GRADES CHECKED		
B.M. NOTED		
STRUCTURE NOTATNS CHKD		
NOTE BOOK NO.		

FILE NAME = Warning Signs Phase 4.dgn	USER NAME = jeremy	DESIGNED - SAS	REVISED -
		DRAWN - JJB	REVISED -
	PLOT SCALE = ●SCALE●	CHECKED - BFK	REVISED -
	PLOT DATE = 3/13/2012	DATE - 03/13/12	REVISED -

CITY OF MADISON
13TH STREET, ELIZABETH AVE,
AND McCAMBRIDGE AVE REHABILITATION

ADVANCED WARNING SIGNS
STAGE 4 CONSTRUCTION

SCALE: N.T.S. | SHEET NO. 7 OF 11 SHEETS | STA. | TO STA.

F.A.U. RTE.	SECTION	COUNTY	TOTAL SHEETS	SHEET NO.
9101	09-00057-00-PV	MADISON	58	31

CONTRACT NO.

ILLINOIS FED. AID PROJECT