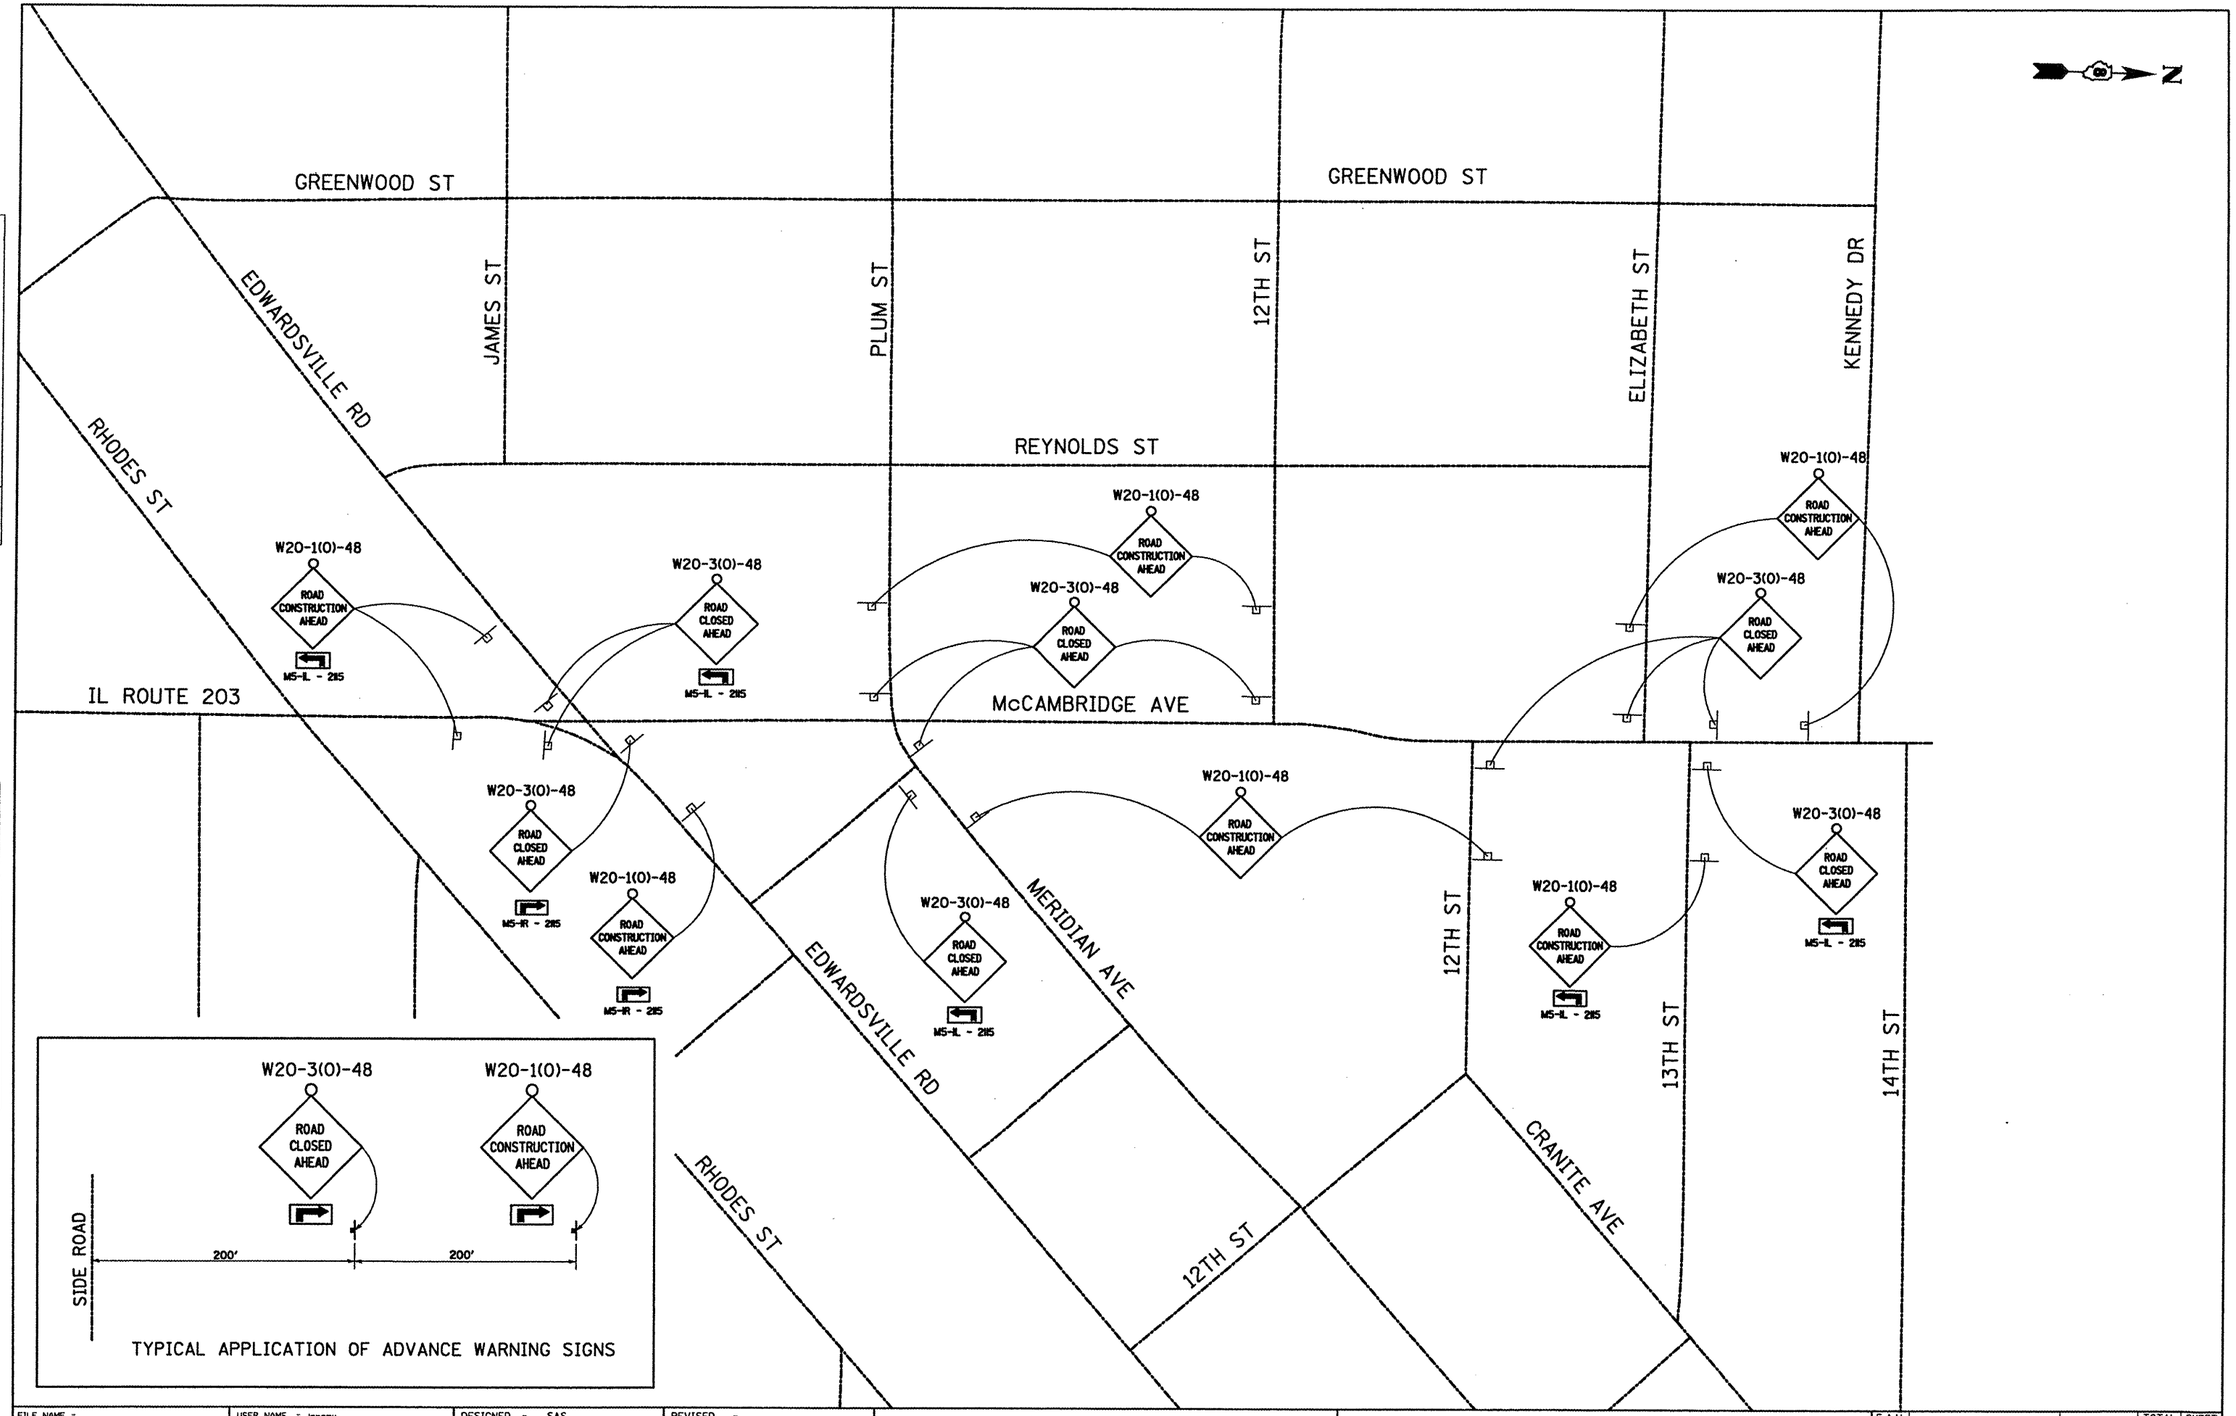


| PLAN | BY | DATE |
|---|---|---|
| SURVEYED | | |
| PLOTTED | | |
| HORIZ. DESIGNED | | |
| VERT. DESIGNED | | |
| R.O.W. CHECKED | | |
| CADD FILE NAME | | |
| NOTE BOOK NO. | | |

| PROFILE | BY | DATE |
|---|---|---|
| SURVEYED | | |
| PLOTTED | | |
| GRADES DESIGNED | | |
| B.M. NOTED | | |
| STRUCTURE NO.(TYPE OVRD) | | |
| NOTE BOOK NO. | | |

| | | | |
|---|---|---|---|
| FILE NAME = Warning Signs Phase 5.dgn | USER NAME = jeremy | DESIGNED - SAS | REVISED - |
| | | DRAWN - JJB | REVISED - |
| | PLOT SCALE = $SCALE$ | CHECKED - BFK | REVISED - |
| | PLOT DATE = 3/13/2012 | DATE - 03/13/12 | REVISED - |

**CITY OF MADISON**
**13TH STREET, ELIZABETH AVE,**
**AND McCAMBRIDGE AVE REHABILITATION**

**ADVANCED WARNING SIGNS**
**STAGE 5 CONSTRUCTION**

SCALE: N.T.S. | SHEET NO. 9 OF 11 SHEETS | STA. | TO STA.

| F.A.U. RTE. | SECTION | COUNTY | TOTAL SHEETS | SHEET NO. |
|---|---|---|---|---|
| 9107 | 09-00057-00-PV | MADISON | 58 | 33 |
| | | CONTRACT NO. | | |
| | | ILLINOIS FED. AID PROJECT | | |