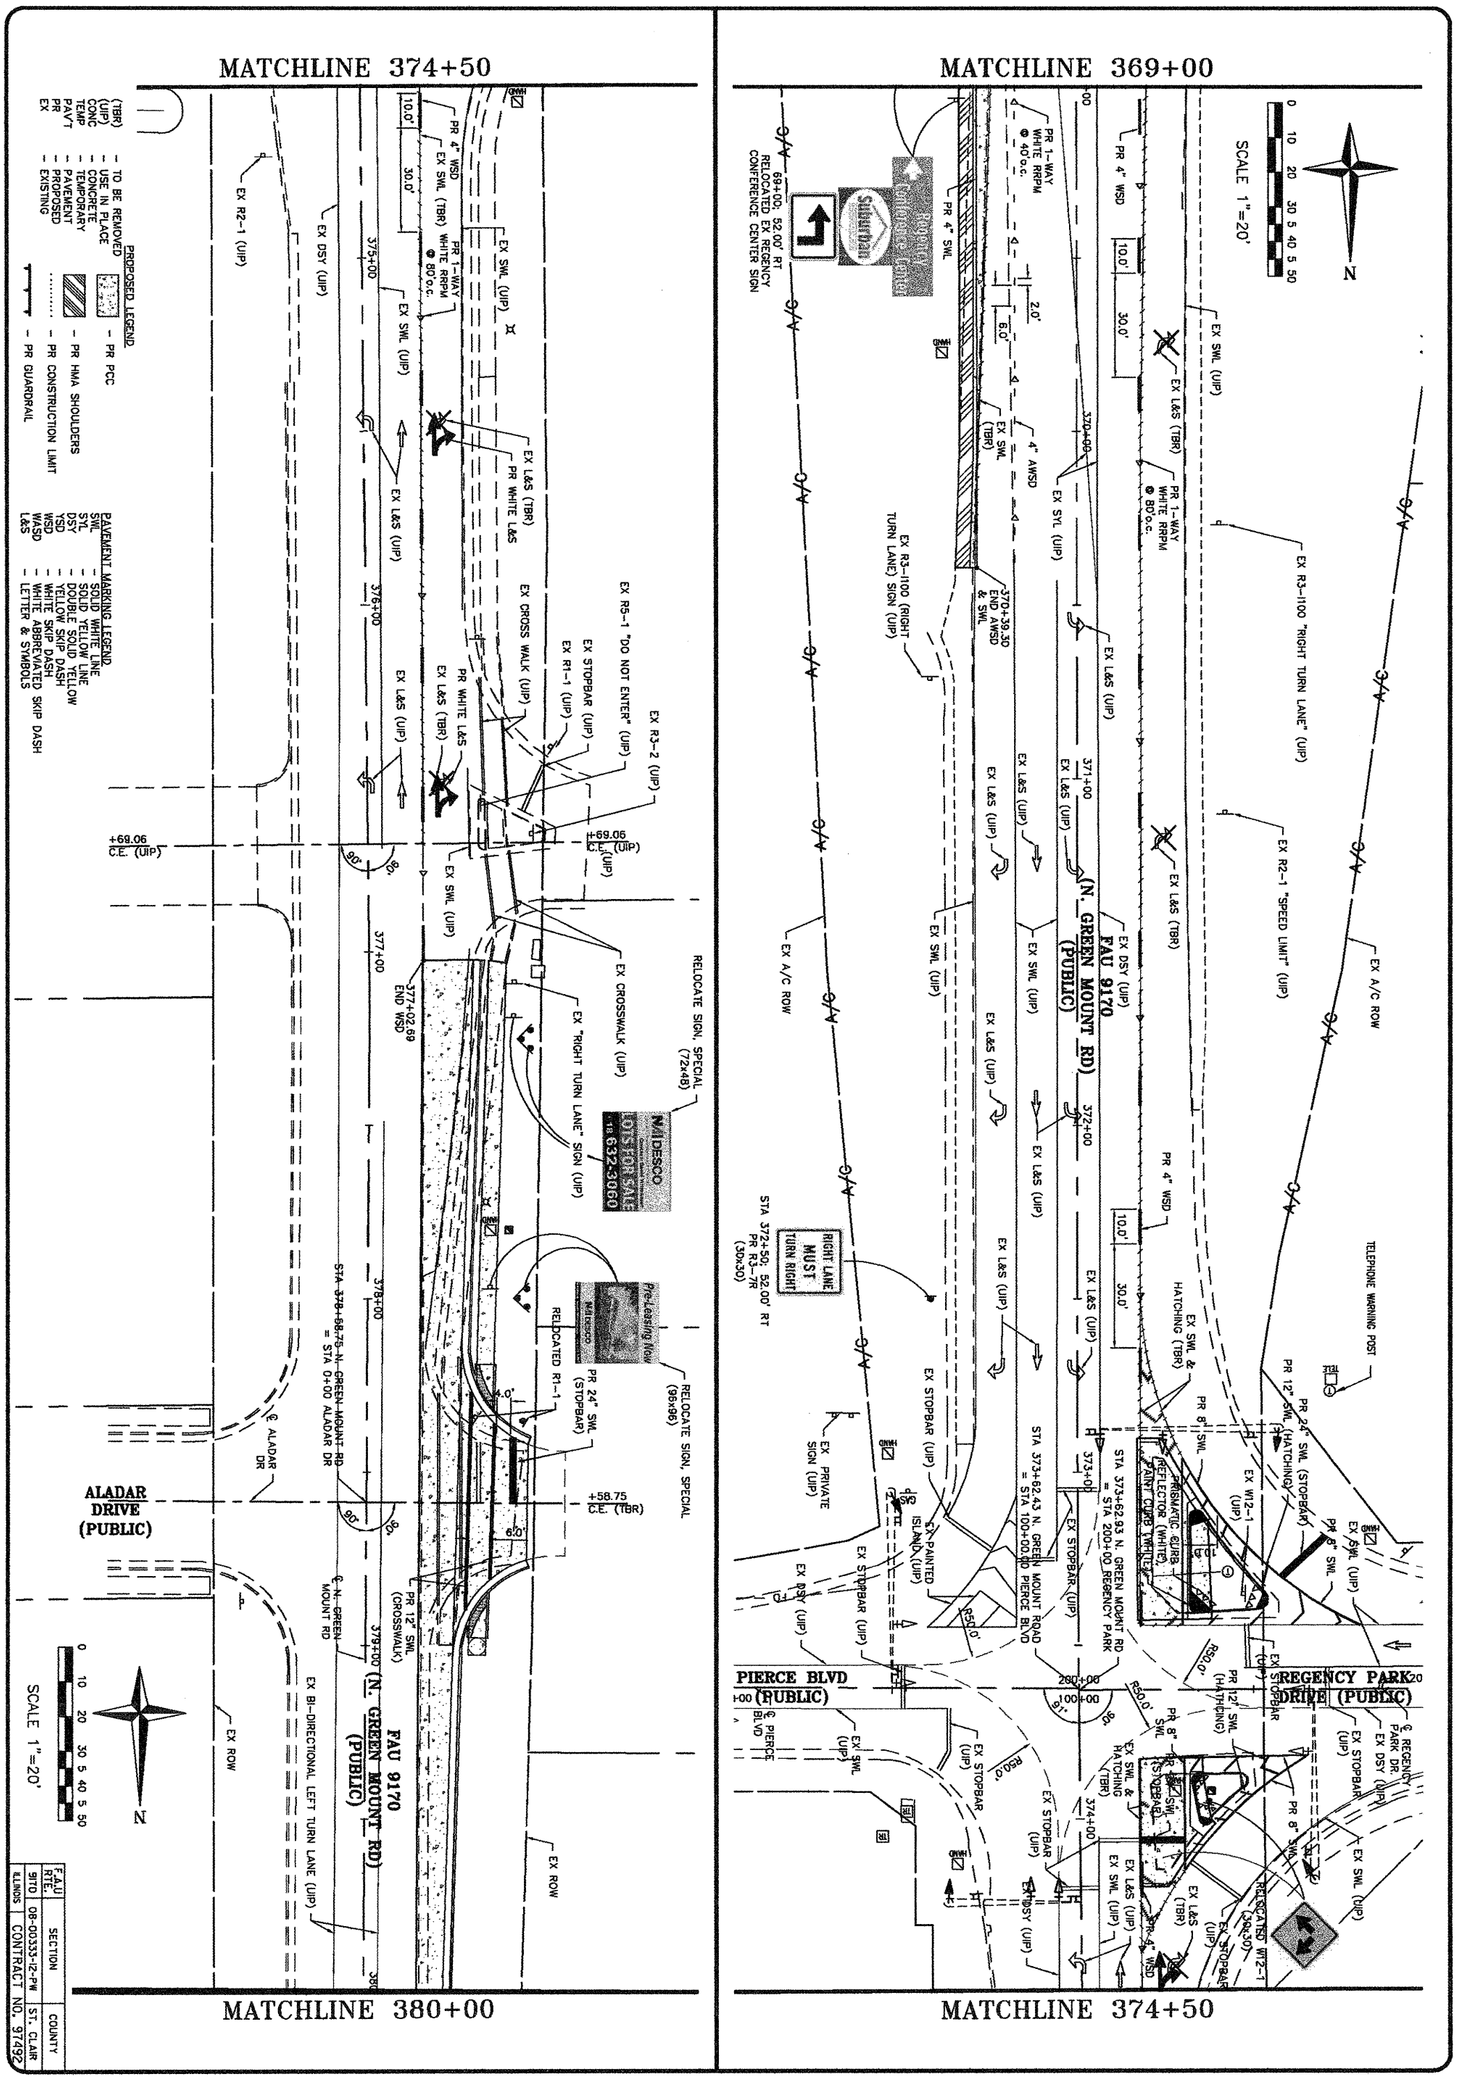

PAVEMENT MARKING PLAN
N. GREEN MOUNT ROAD & I-64
E.B. RAMP, W.B. RAMP &
REGENCY PARK/PIERCE BLVD
SHILOH, ILLINOIS

CBB Crawford, Bunte, Brammeier
Traffic and Transportation Engineers
St. Louis, Missouri/Glen Carbon, Illinois
314-878-6644 618-656-2612
Fax: 314-878-5876 E-Mail: cbb@cbbtraffic.com

Corporate Engineering Certificate # 000381
STATE OF ILLINOIS BRIAN E COURTWRIGHT NUMBER 002-057479 REGISTERED PROFESSIONAL ENGINEER
CIVIL ENGINEER
4/20/12

ISSUE RECORD	
DATE	PS&E 4/20/12

SHEET NO. 31 OF 55
Job No. 068-09
Scale: 1"=20'
Drawn by: BEC
Design by: BEC
Approved by: CMB
File Name: Shiloh Plans