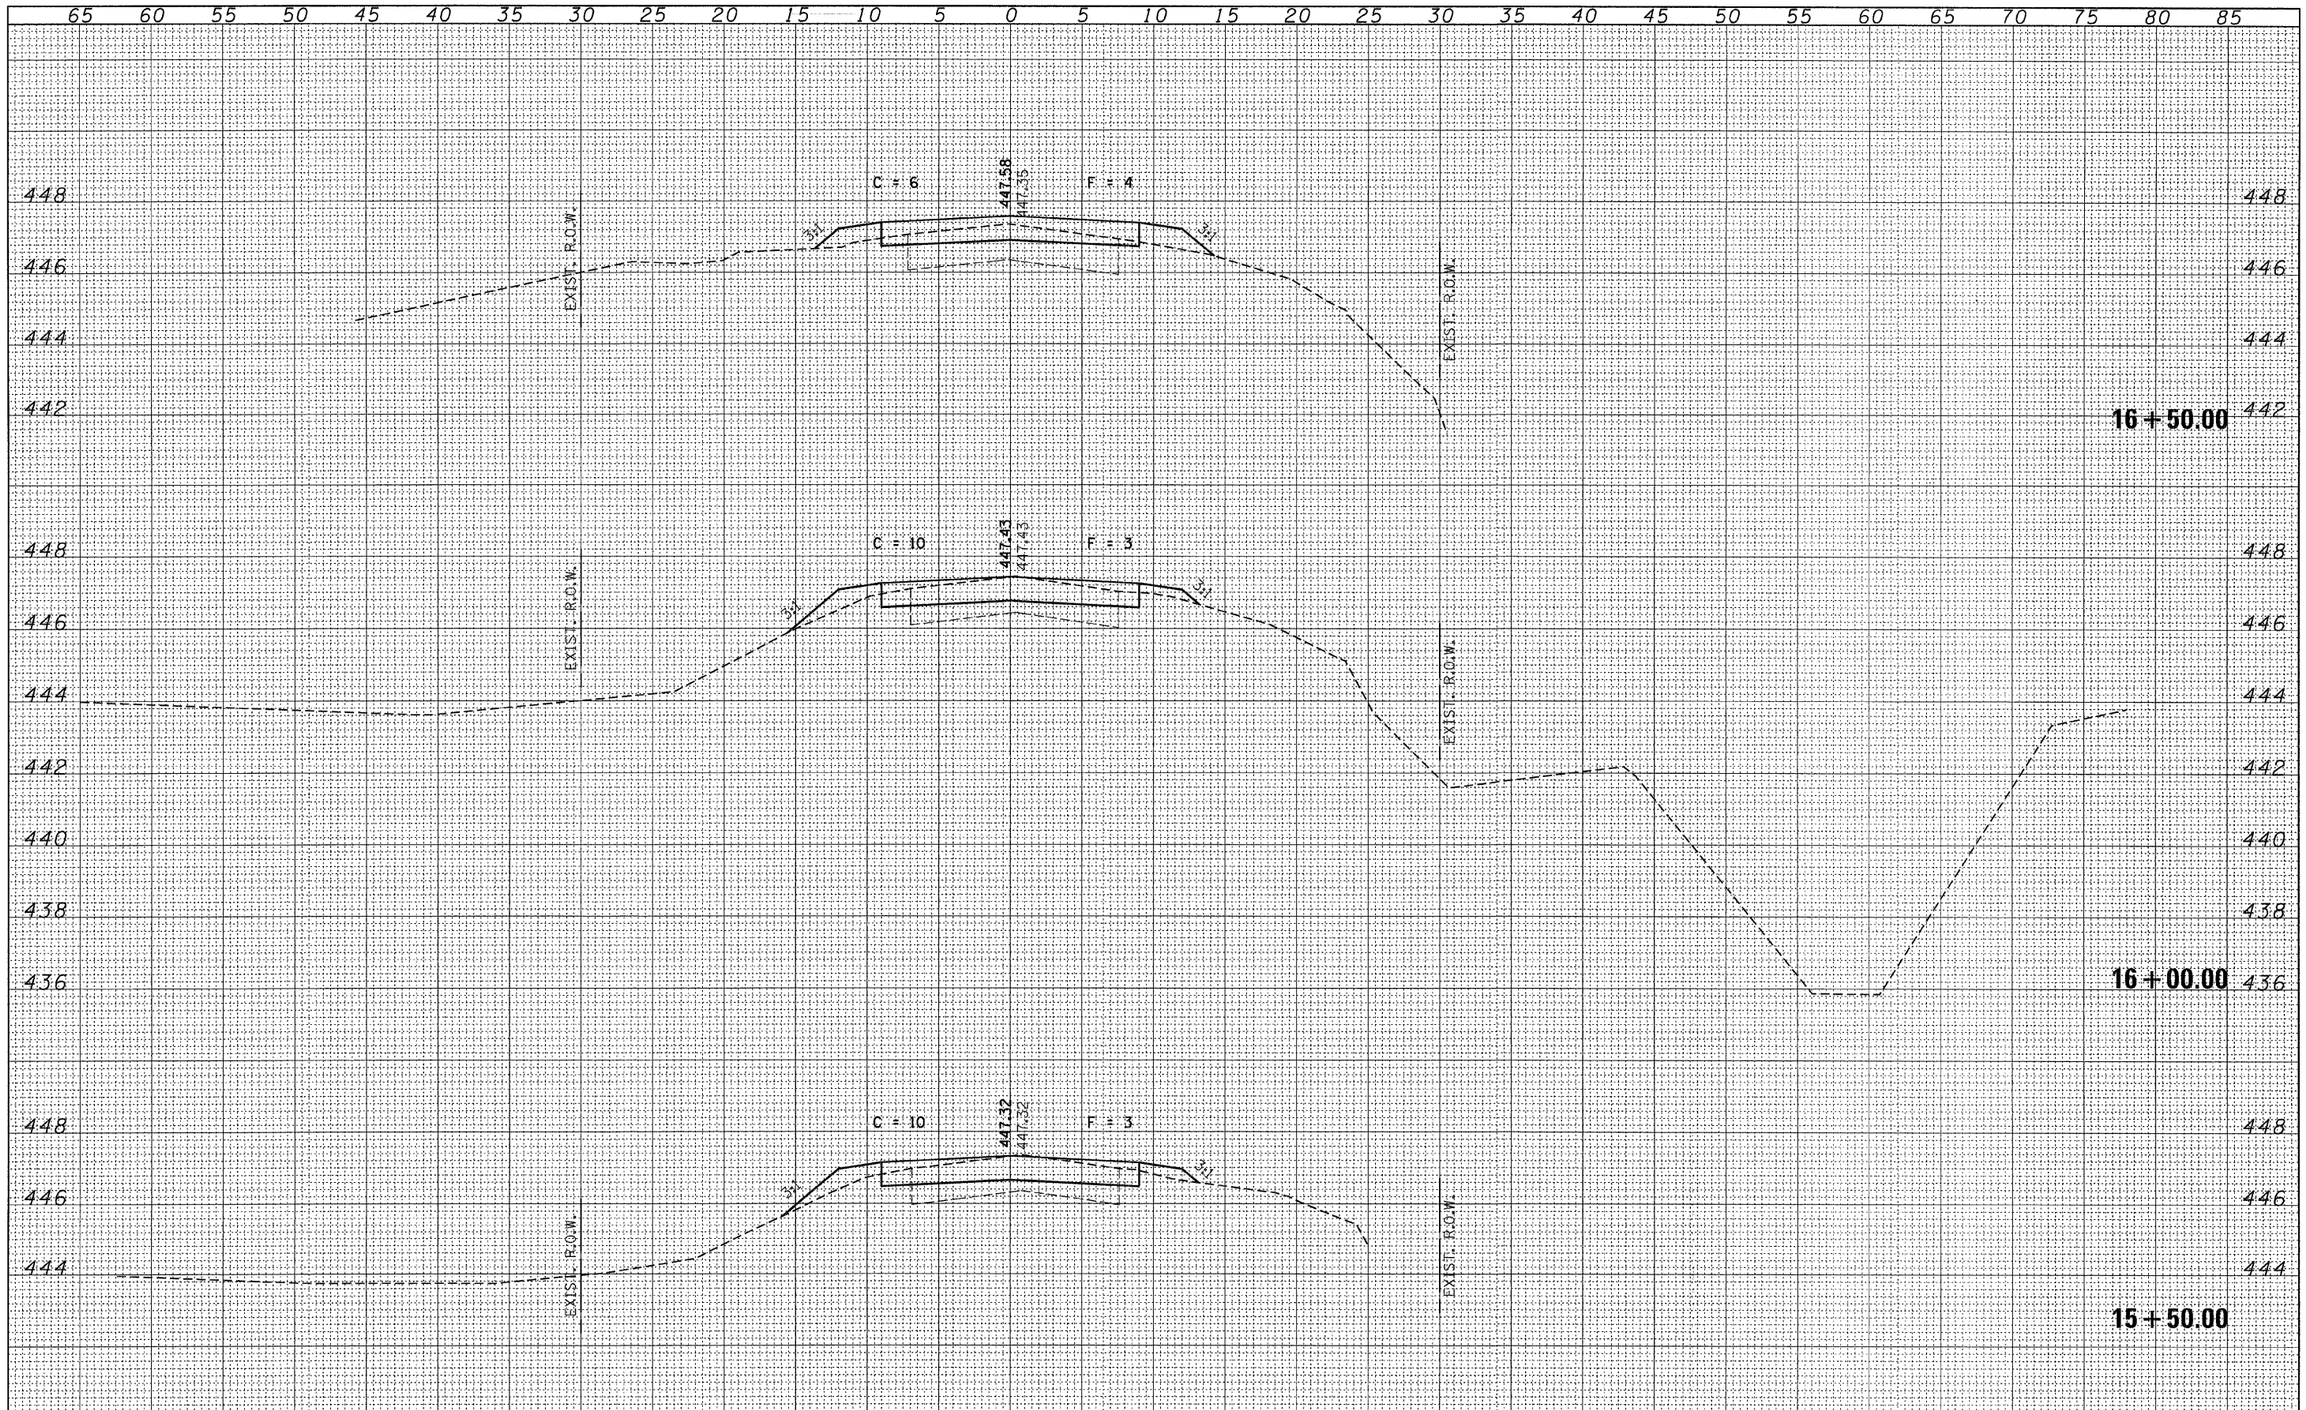

FINAL SURVEY	BY	DATE
SURVEYED		
PLOTTED		
NOTE BOOK TEMPLATE		
AREAS		
NO. AREAS CHECKED		

ORIGINAL SURVEY	BY	DATE
SURVEYED		
PLOTTED		
NOTE BOOK TEMPLATE		
AREAS		
NO. AREAS CHECKED		

FILE NAME = 110266-sht-sxs.dgn

HAMPTON, LENZINI AND RENWICK, INC.
3365 STEVENSON DRIVE, SUITE 201
SPRINGFIELD, ILLINOIS 62703
ILLINOIS PROFESSIONAL DESIGN FIRM
LS / PE / SE CORP. 184.002959

USER NAME =	DESIGNED - J.W.F.	REVISED -	
	DRAWN - D.T.M.	REVISED -	
PLOT SCALE =	CHECKED - S.W.M.	REVISED -	
PLOT DATE = 2/20/2012	DATE - 02/20/12	REVISED -	

STATE OF ILLINOIS
JEFFERSON COUNTY HIGHWAY DEPARTMENT

STATION CROSS SECTIONS
MALECKI ROAD

SCALE: H:5;V2 | SHEET NO. OF SHEETS | STA. 15+50.00 TO STA. 16+50.00

T.R.	SECTION	COUNTY	TOTAL SHEETS	SHEET NO.
91	09-06122-00-BR	JEFFERSON	37	14
FARRINGTON ROAD DISTRICT		CONTRACT NO. 99471		
ILLINOIS	FED. AID PROJECT BROS-0081(063)			