LEGEND

- (E)FO — EXISTING FIBER OPTIC LINE
- (E)G — EXISTING GAS LINE
- (E)W — EXISTING WATER LINE
- (E) E — EXISTING ELECTRICAL LINE
- (E)T — EXISTING TELEPHONE LINE
- (E)SS — EXISTING SANITARY LINE
- x x — EXISTING CONTOURS
- 385 — EXISTING CONTOURS
- 385 — PROPOSED CONTOURS
- PROPOSED IMPROVEMENTS
- SS SS — PROPOSED STORM SEWER
- LIMITS OF PROPOSED GRADING

N

0' 25' 50' 100'

HALF SIZE SCALE: 1"= 100'
FULL SIZE SCALE: 1"= 50'

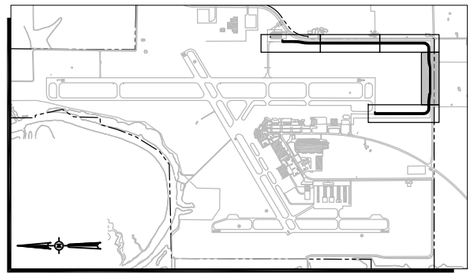

PLAN VIEW KEY MAP

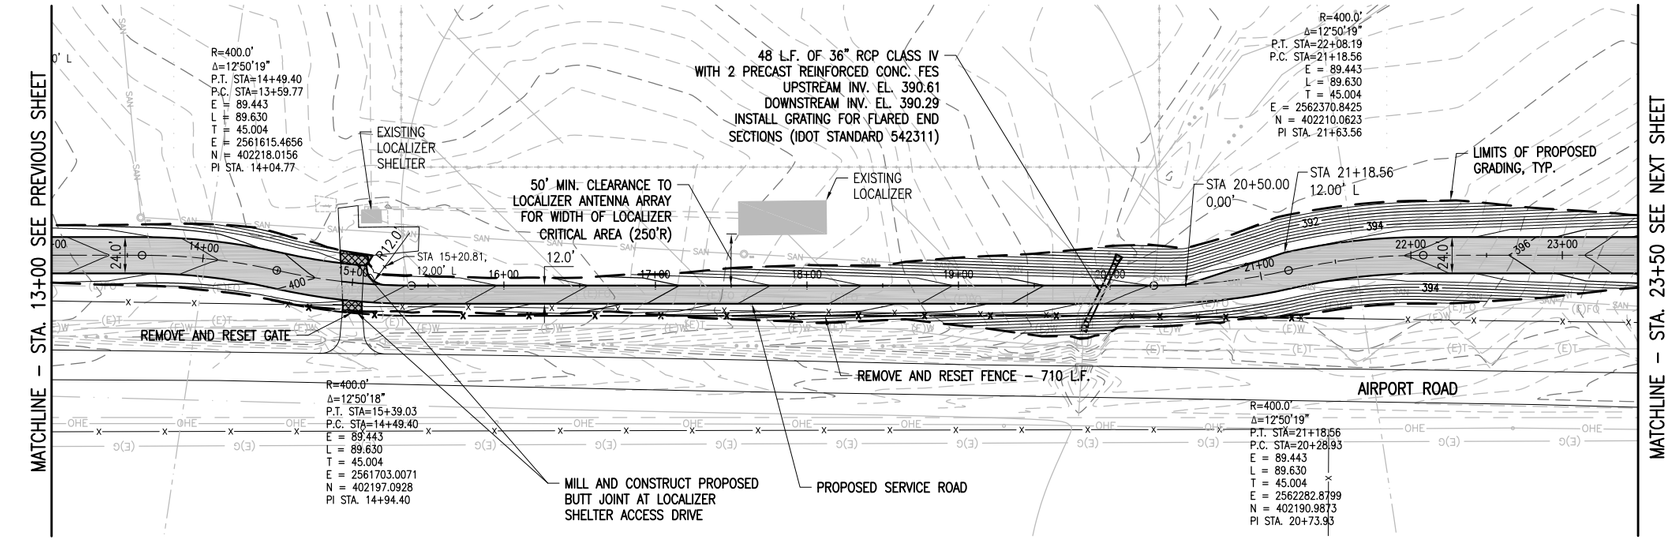

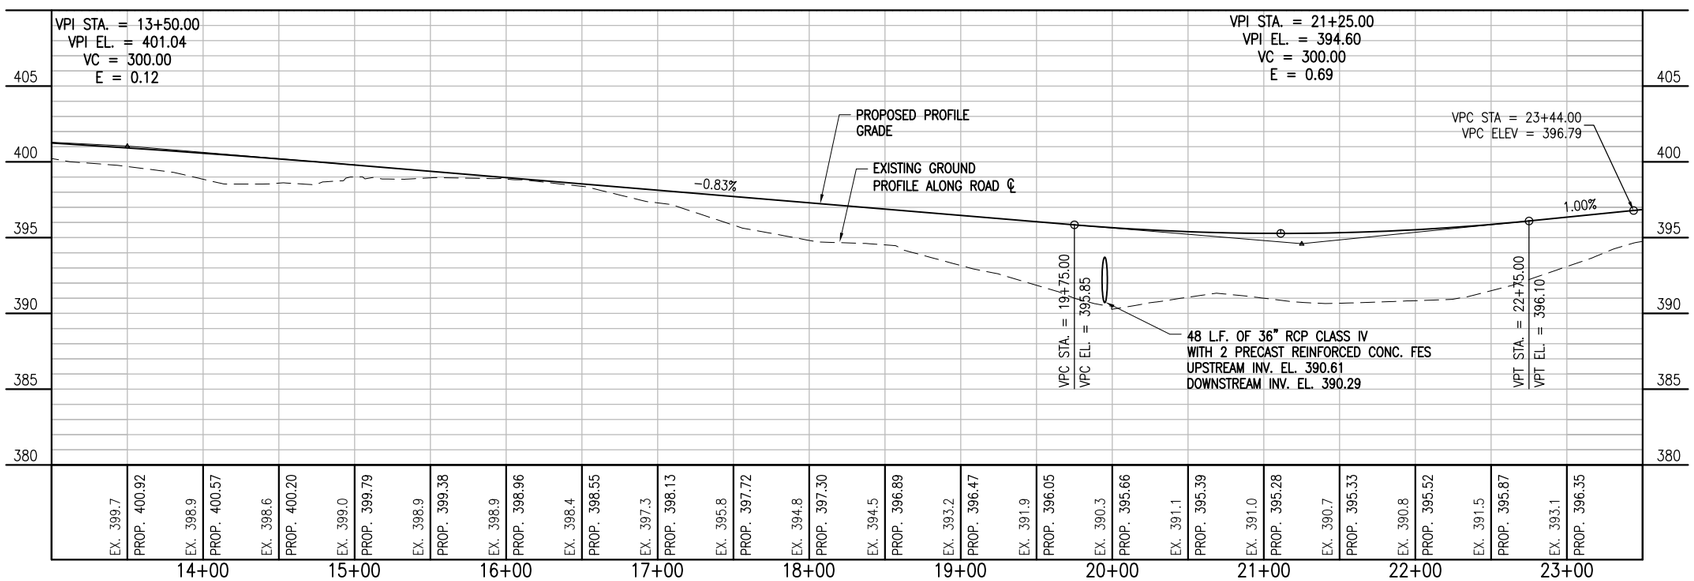

SOUTHERN ILLINOIS AIRPORT
MURPHYSBORO / CARBONDALE, ILLINOIS

REVISION	DATE

Hanson Project No. 11A0037
Filename C-701-PNP
Scale 1"=50'H 1"=5'V
Date 04/20/12

LAYOUT	DAW	03/29/12
DRAWN	MLH	03/29/12
REVIEWED	JSL	04/20/12

IL PROJ.: MDH-4173

HANSON

© Copyright Hanson Professional Services Inc., 2012
Hanson Professional Services Inc.
3125 New Era Road
Murphysboro, Illinois 62966

CONSTRUCT PERIMETER ROAD TO SUPPORT ARFF/SRE BUILDING

PLAN AND PROFILE - STA. 13+00.00 TO STA. 24+00.00

8

MAY 07, 2012 5:29 PM HARRIO1115
I:\11JOBS\11A0037\11A00370\CAD\AIRPORT\SHEET\C-701-PNP