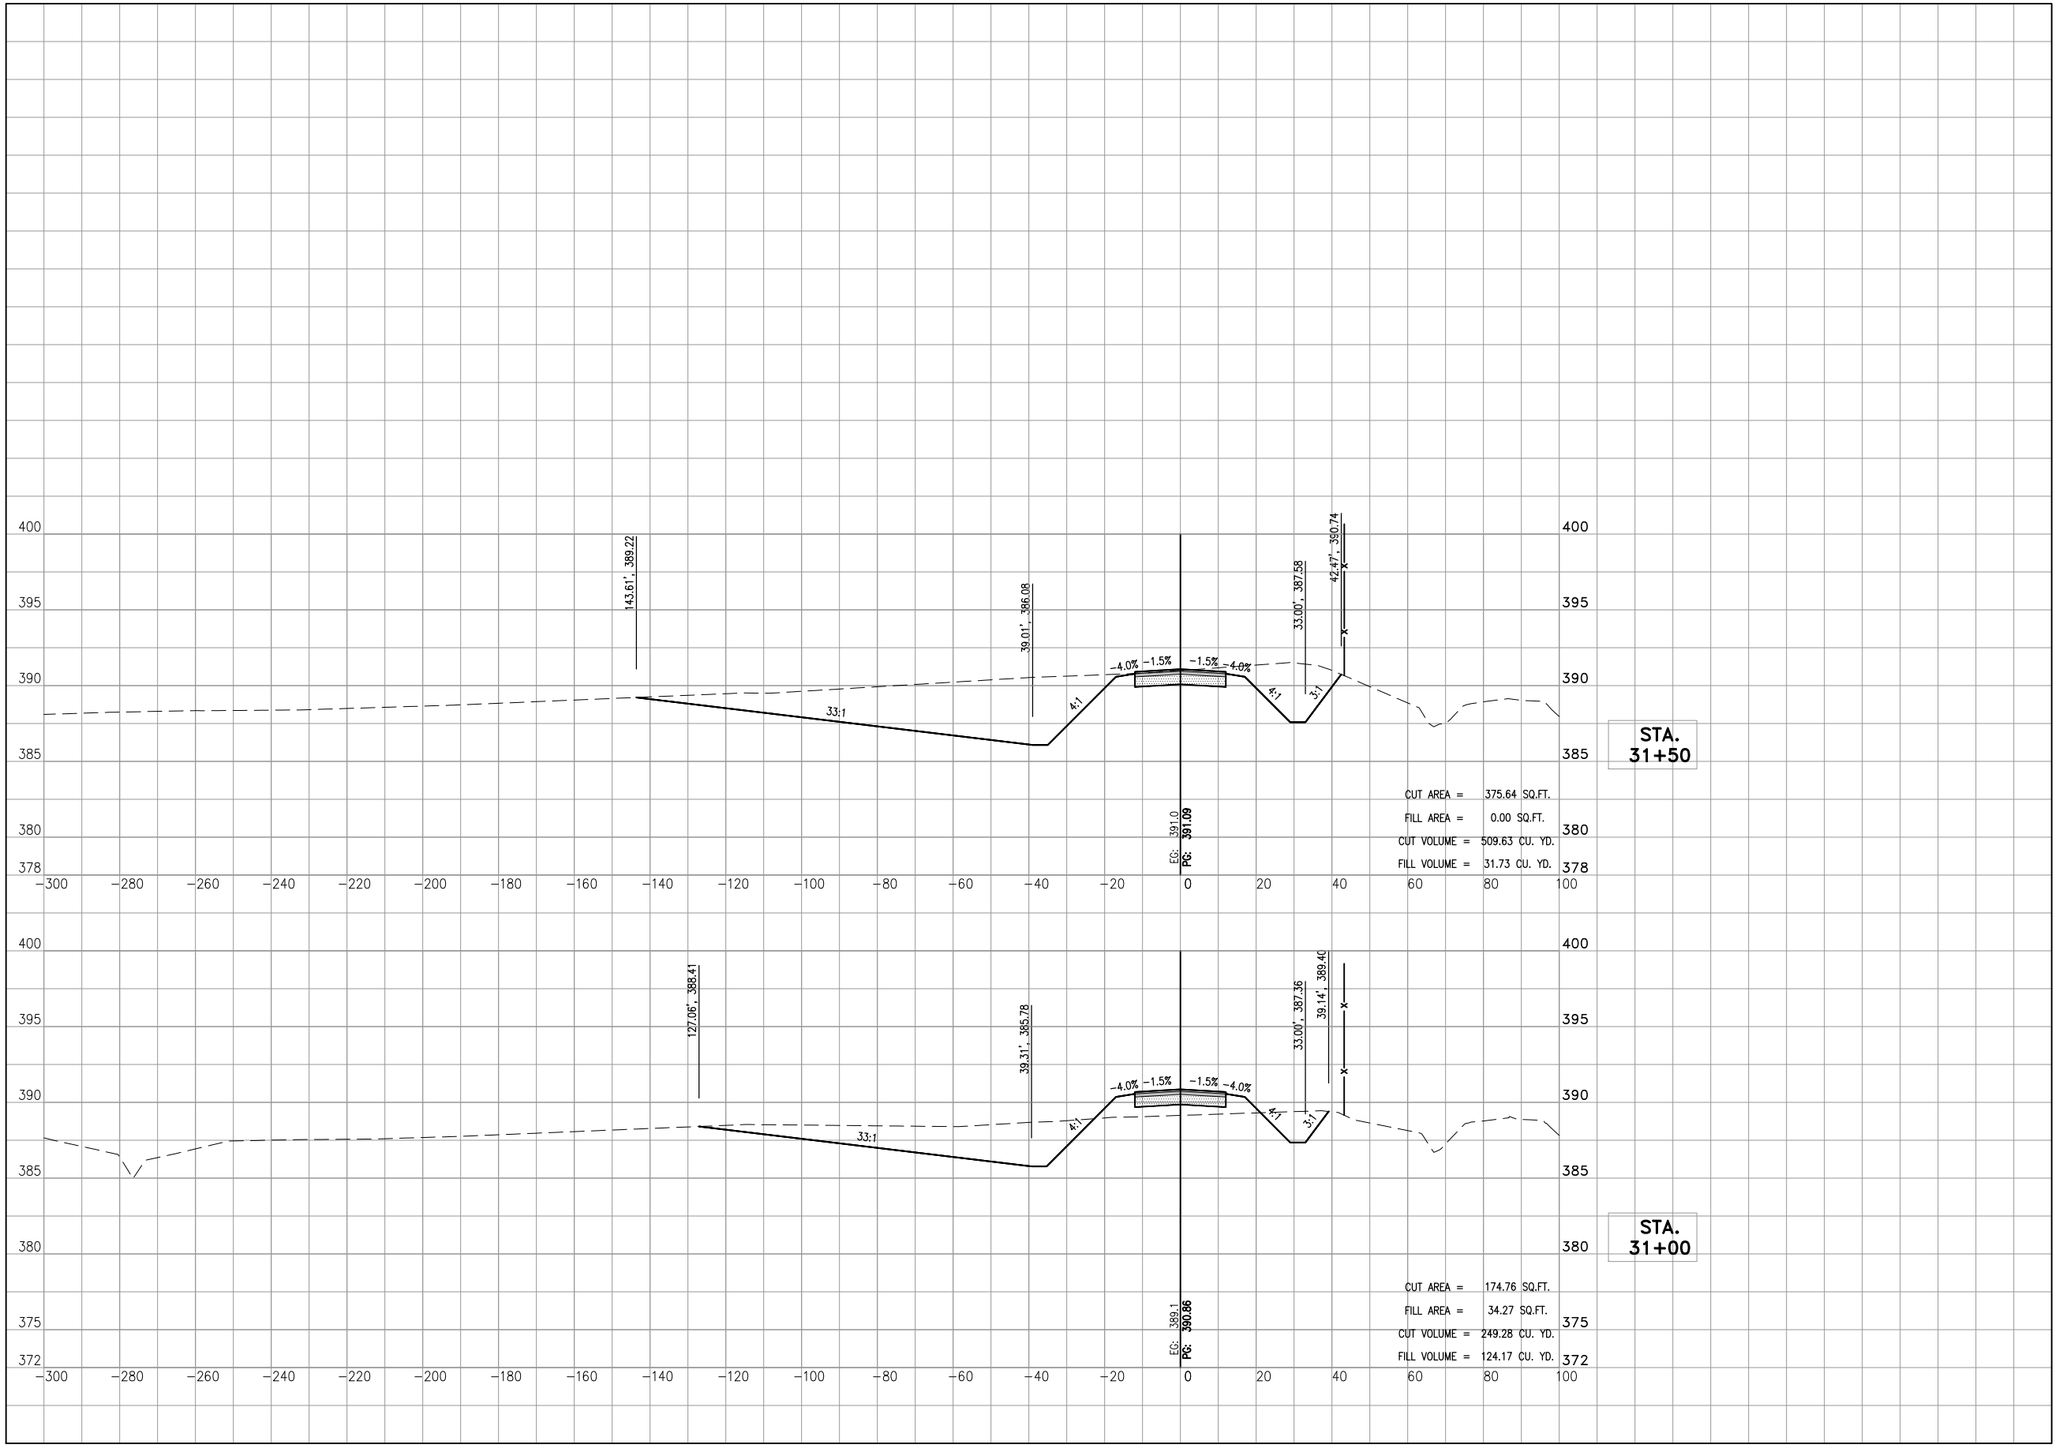

DATE	REVISION

SOUTHERN ILLINOIS AIRPORT
MURPHYSBORO / CARBONDALE, ILLINOIS

SIA SOUTHERN ILLINOIS AIRPORT

IL PROJ.: MDH-4173

Hanson Project No. 11A0037
Filename C-302-XS.DWG
Scale 1"=20'H. 1"=5'V
Date 04/20/12

LAYOUT	MLH	03/30/12
DRAWN	DAW	03/30/12
REVIEWED	JSL	04/20/12

HANSON

© Copyright Hanson Professional Services Inc., 2012
Hanson Professional Services Inc.
3125 New Era Road
Murphysboro, Illinois 62966

CONSTRUCT PERIMETER ROAD TO SUPPORT ARFF/SRE BUILDING

CROSS SECTION STA. 31+00 TO STA. 31+50

40

MAY 07, 2012 5:36 PM HARRI01115