CONTRACT NO. 70543

F.A.P. RTE.	SECTION	COUNTY	TOTAL SHEETS	SHEET NO.
*	**	PIATT	17	11
STA.		TO STA.		
FED. ROAD DIST. NO.	ILLINOIS	FED. AID PROJECT		

* 760 & 758
** PAVEMENT PRESERVATION 2006

⑤ PROPOSED TYPICAL CROSS SECTION

LOCATION #1

③ STATION 619+84.06 TO STATION 711+00.79 ⑥

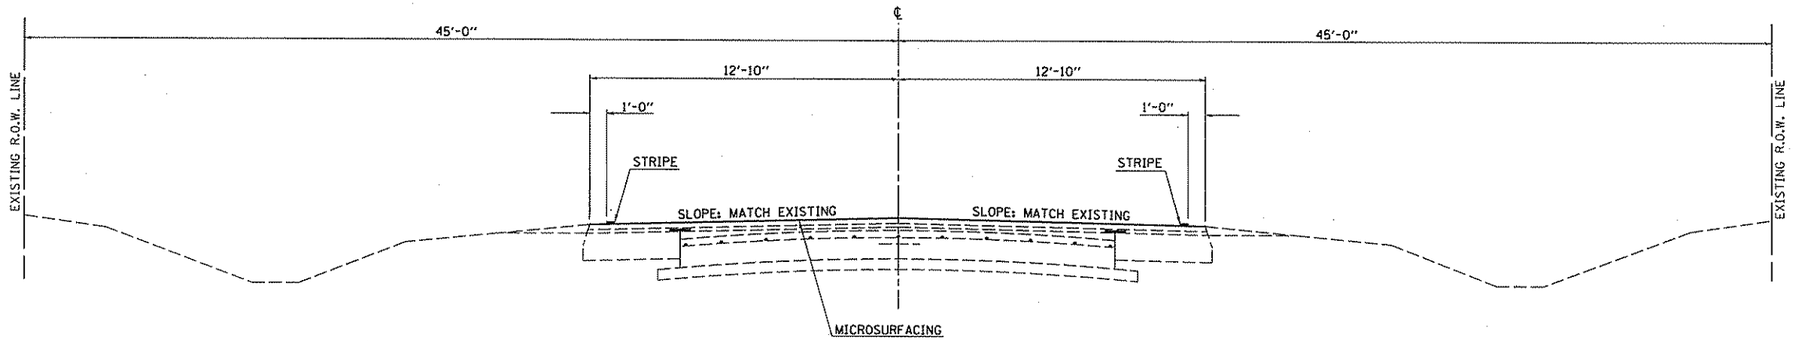

⑥ PROPOSED TYPICAL CROSS SECTION

LOCATION #1

⑤ STATION 711+00.79 TO STATION 725+44.13 *
* STATION 725+67.21 TO STATION 737+64.75

*OMISSION FROM RESURFACING:
RAILROAD CROSSING
STATION 725+44.13 TO STATION 725+67.21

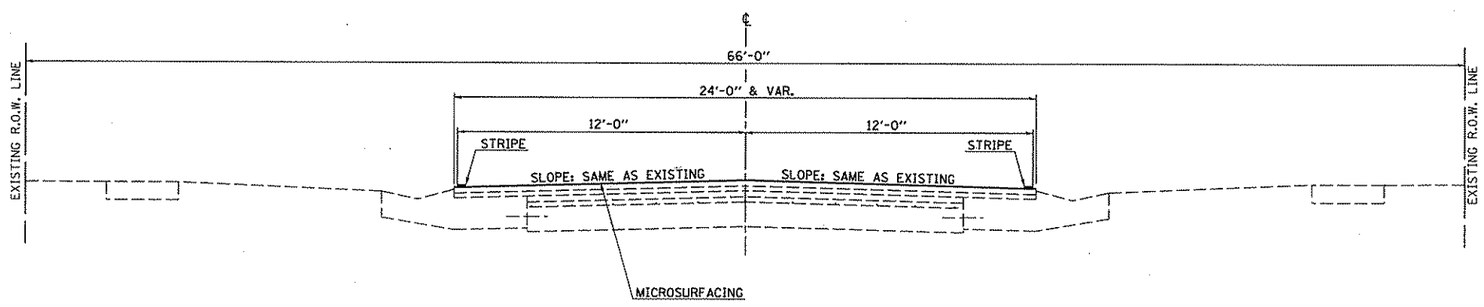

ILLINOIS DEPARTMENT OF TRANSPORTATION

TYPICAL SECTIONS

SCALE: NOT TO SCALE
DATE: 02/28/06
DRAWN BY: B.B.P.
CHECKED BY: B.J.H.

PLOT DATE = 3/13/2006
FILE NAME = c:\projects\d505906 (v8)\plan.dgn
PLOT SCALE = 43.2334 ' / IN.
USER NAME = pitersonbr