CONTRACT NO. 70549

F.A.S RTE.	SECTION	COUNTY	TOTAL SHEETS	SHEET NO.
1517	10B	DEWITT	26	22
STA. 181+75.00		TO STA. 182+00.00		
FED. ROAD DIST. NO.	ILLINOIS	FED. AID PROJECT		

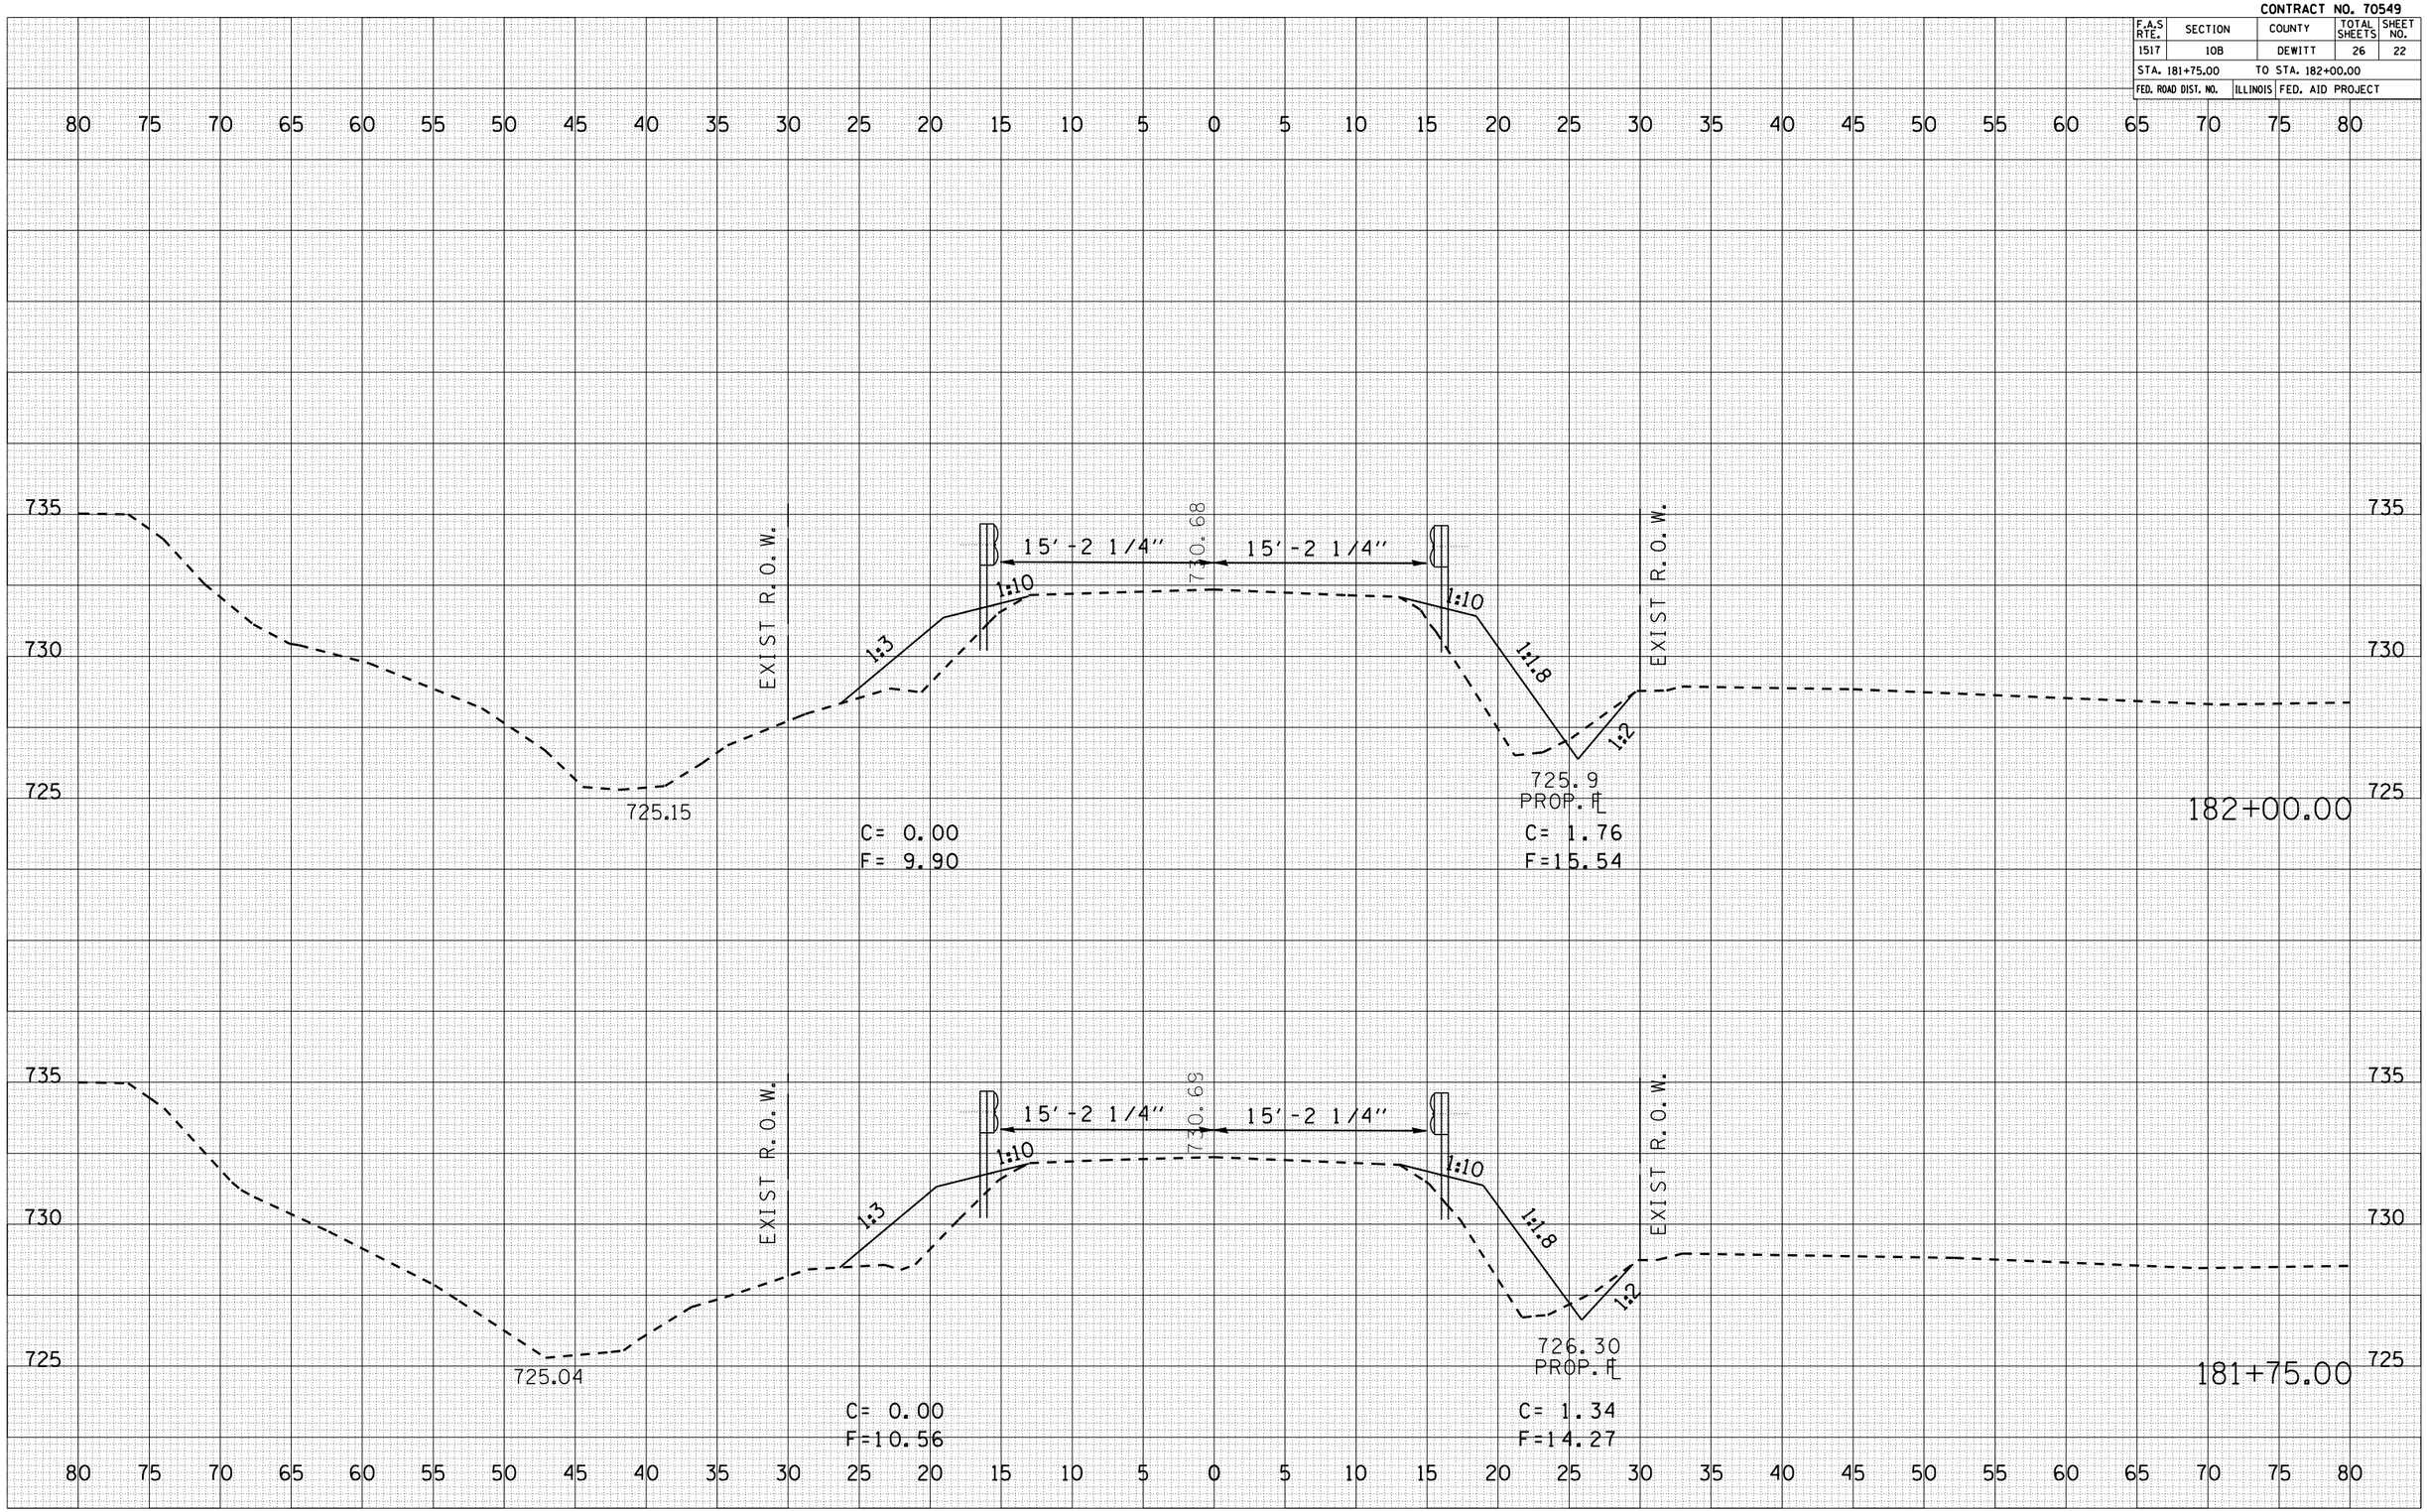

FINAL SURVEY	BY	DATE
SURVEYED		
PLOTTED		
NOTE BOOK TRANSFER		
AREAS		
NO. AREAS CHECKED		

ORIGINAL SURVEY	BY	DATE
SURVEYED		
PLOTTED		
NOTE BOOK TRANSFER		
AREAS		
NO. AREAS CHECKED		

PLOT DATE = 3/30/2006
FILE NAME = c:\projects\d506486 (d8)\us-150_sheet.dgn
PLOT SCALE = 10.5882 ' / IN.
USER NAME = sheehycm