CONTRACT NO. 70549

F.A.S RTE.	SECTION	COUNTY	TOTAL SHEETS	SHEET NO.
1517	10B	DEWITT	26	26
STA. 183+50.00		TO STA. 183+75.00		
FED. ROAD DIST. NO.	ILLINOIS	FED. AID PROJECT		

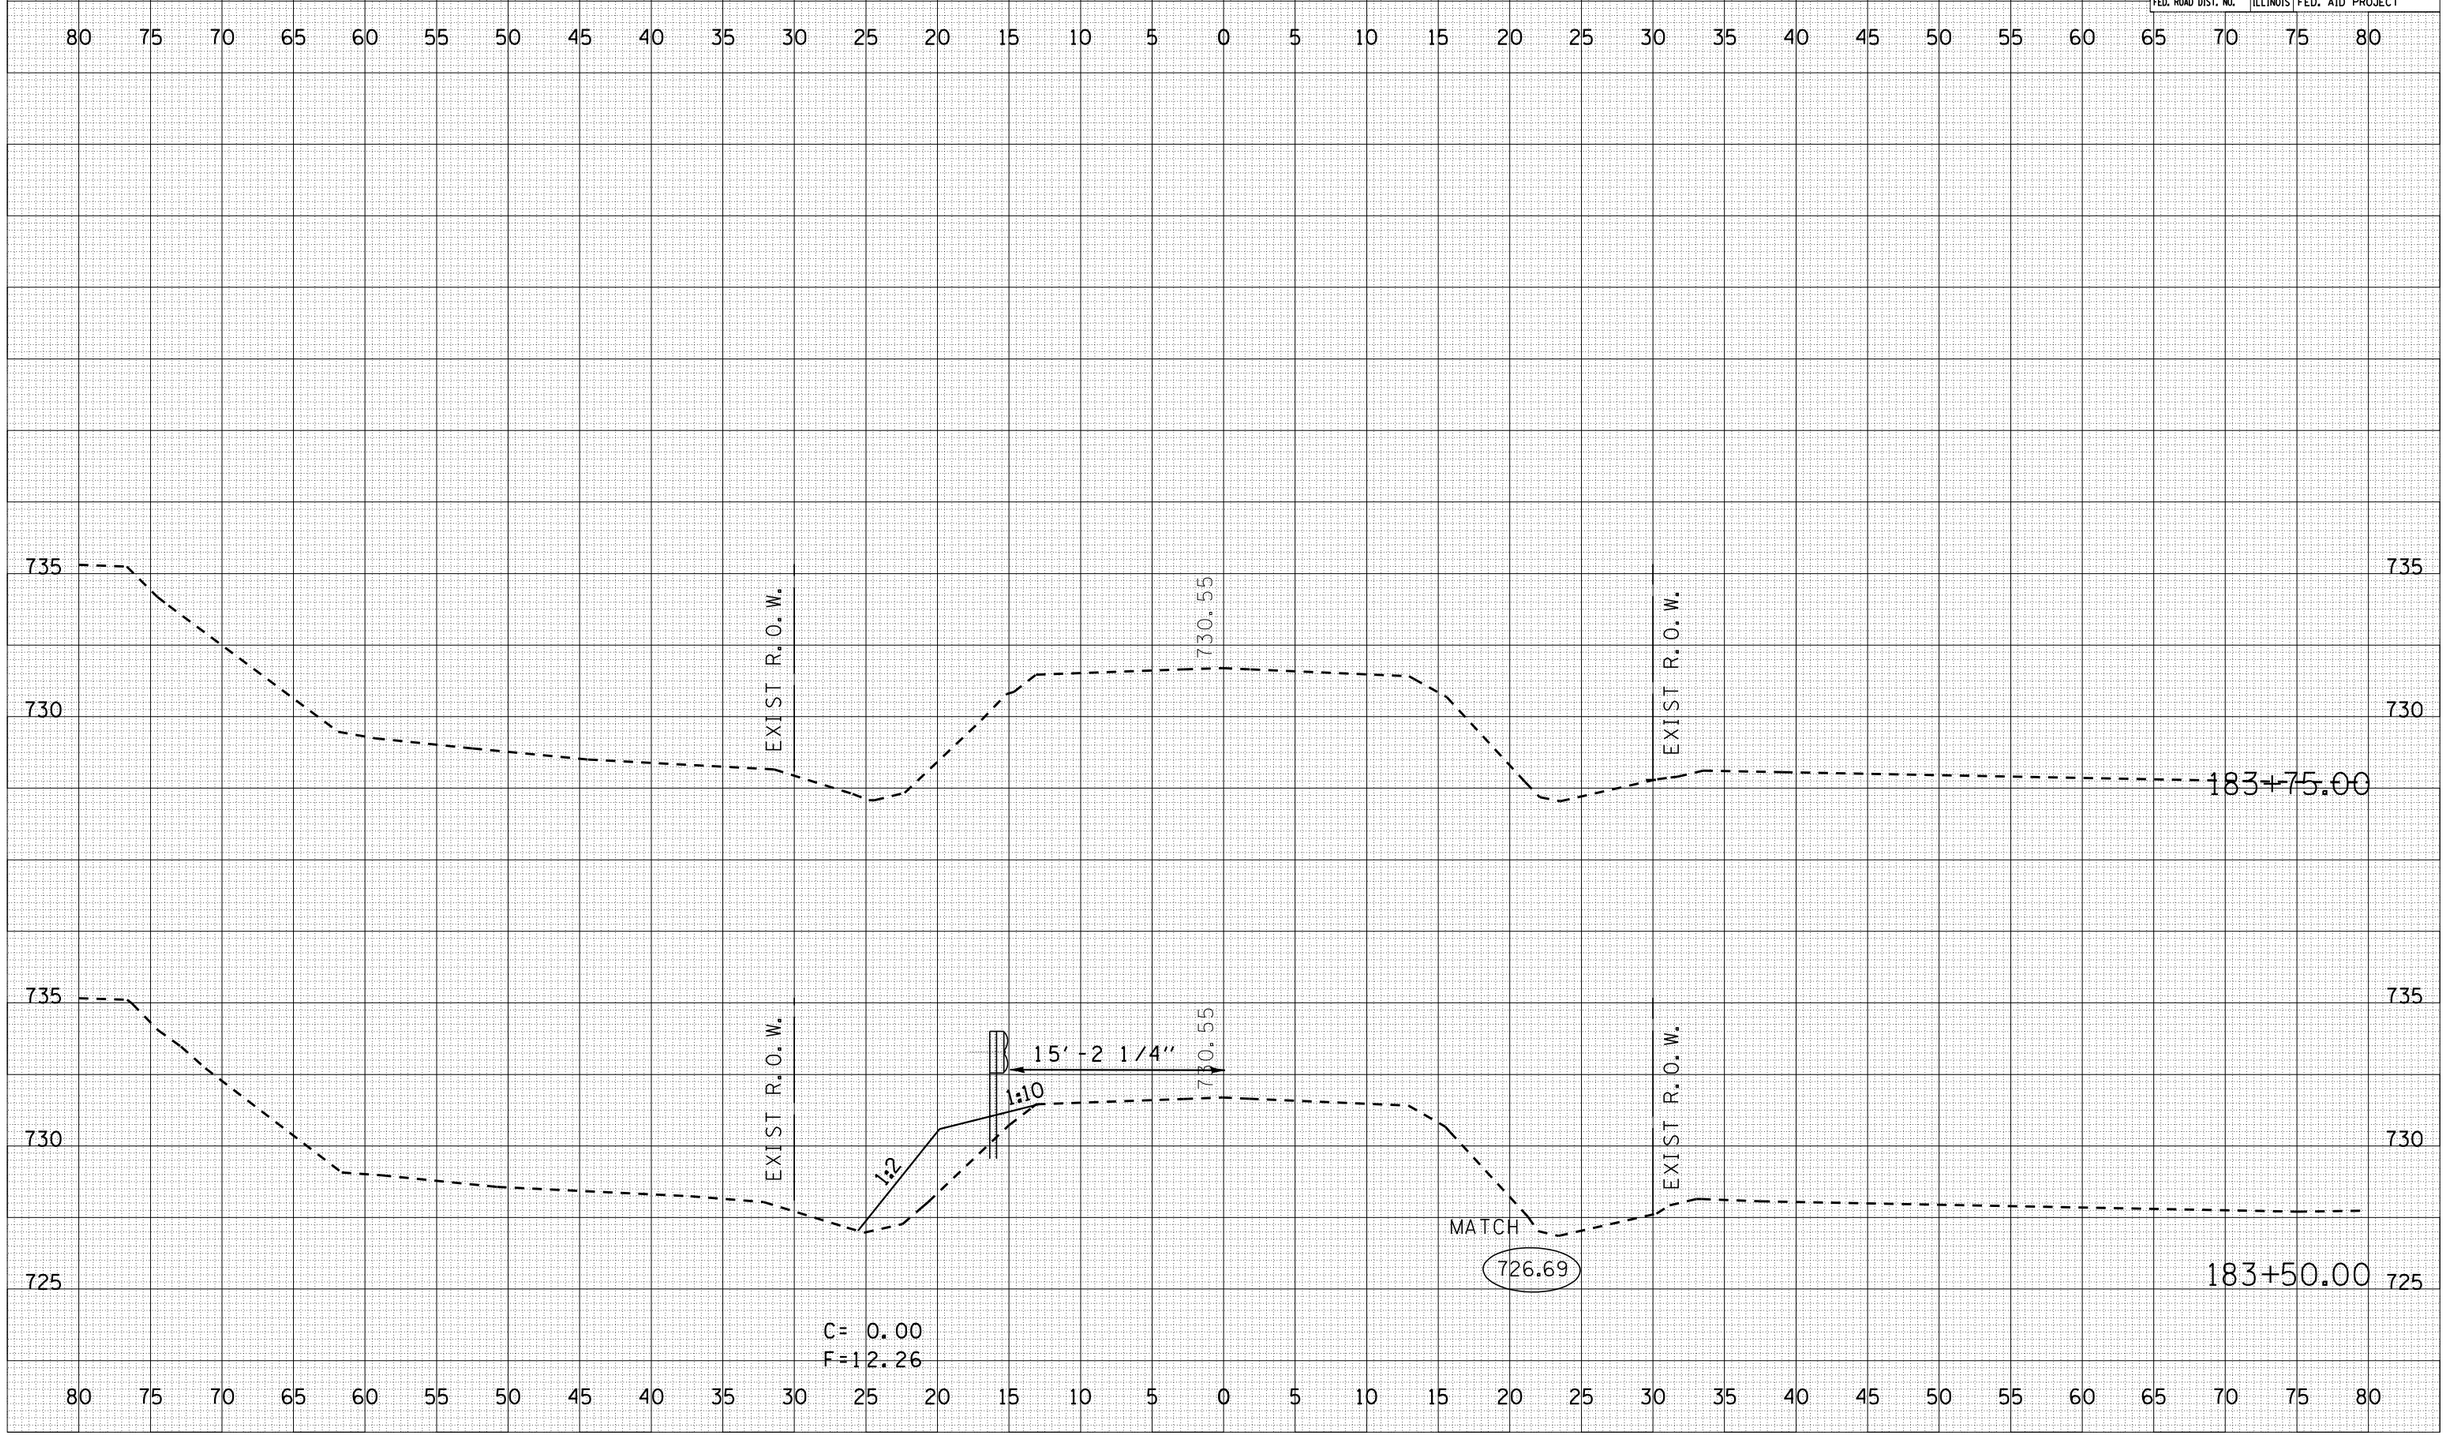

FINAL SURVEY		BY	DATE
NOTE BOOK NO.	SURVEYED		
	PLOTTED		
	TRANSFERRED		
	AREAS		
	AREAS CHECKED		

ORIGINAL SURVEY		BY	DATE
NOTE BOOK NO.	SURVEYED		
	PLOTTED		
	TRANSFERRED		
	AREAS		
	AREAS CHECKED		

PLOT DATE = 3/30/2005
FILE NAME = c:\projects\d506486 (d8)\us-150_sheet.dgn
PLOT SCALE = 10.5882 ' / IN.
USER NAME = sheehycm