CONTRACT NO. 72232

F.A.P. RTE.	SECTION	COUNTY	TOTAL SHEETS	SHEET NO.
*	**	MACOUPIN	231	160
STA. 108+00.00		TO STA. 109+00.00		
FED. ROAD DIST. NO.	ILLINOIS	FED. AID PROJECT		

* FAP 325 & FAP 604
** 14R; 115RS-2; 116RS-4; 101RS-2

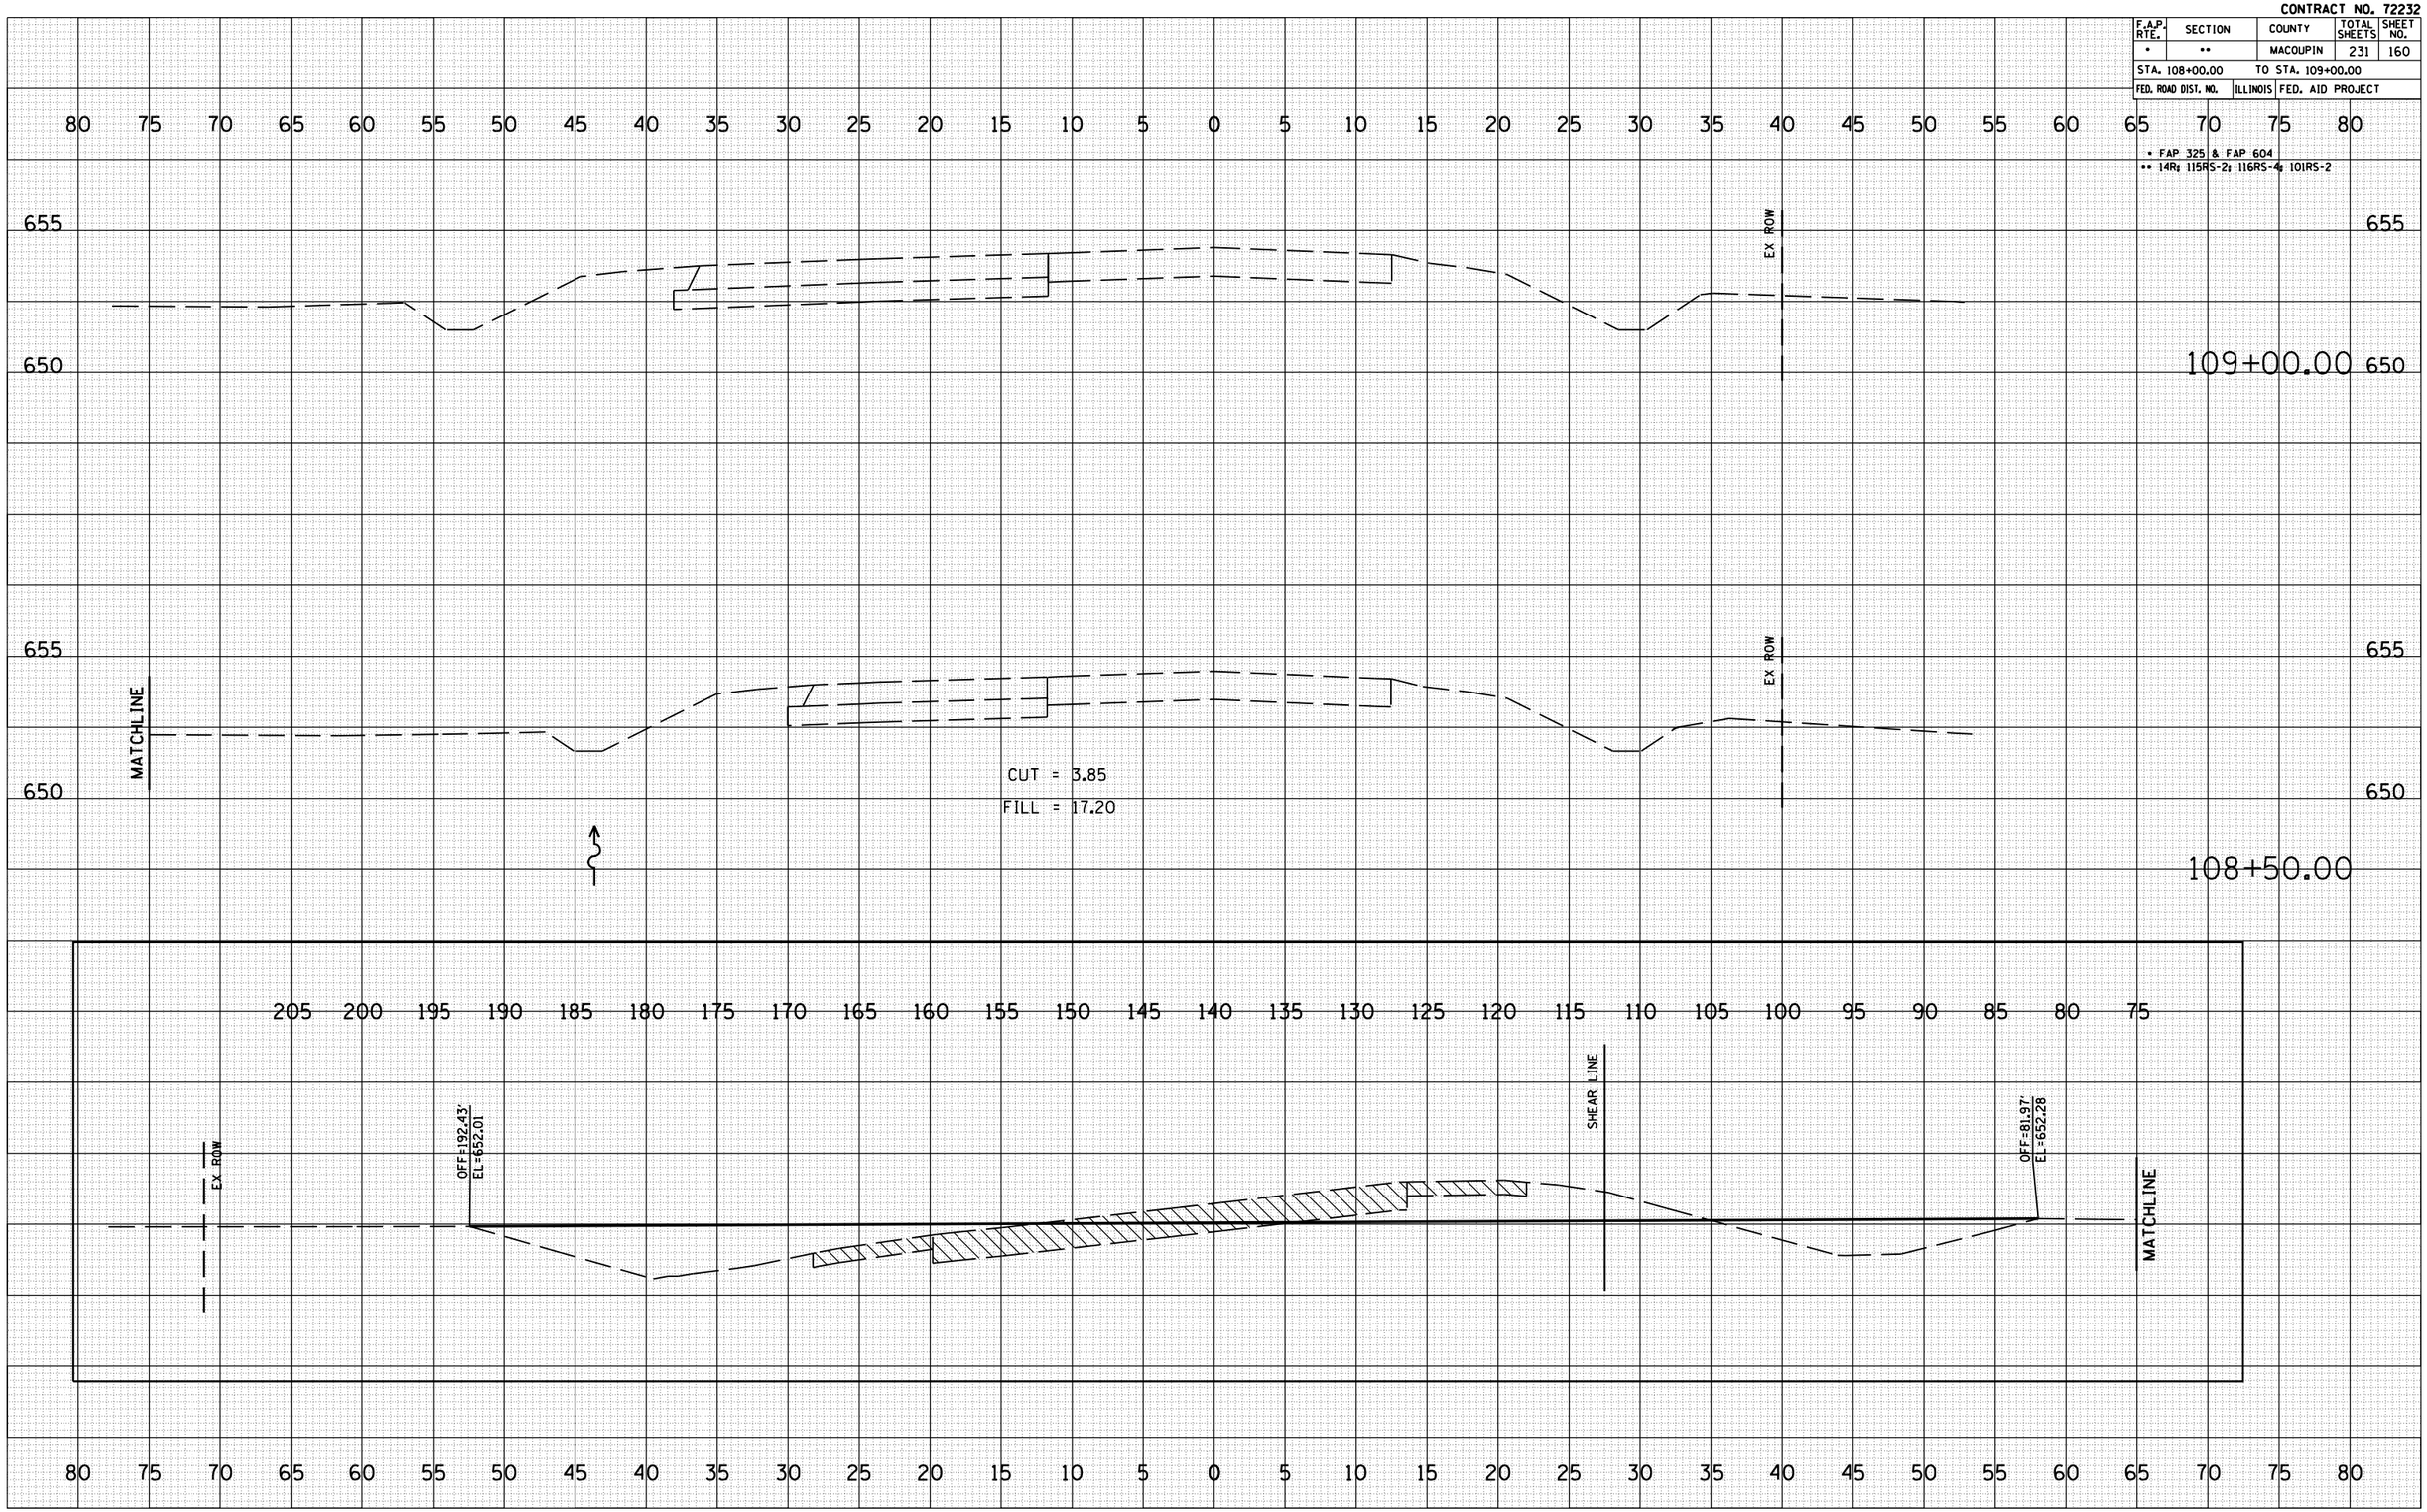

FINAL SURVEY		BY	DATE
NOTE BOOK NO.	SURVEYED		
	PLOTTED		
	TRANSFERRED		
	AREAS		
	AREAS CHECKED		

ORIGINAL SURVEY		BY	DATE
NOTE BOOK NO.	SURVEYED		
	PLOTTED		
	TRANSFERRED		
	AREAS		
	AREAS CHECKED		

PLOT DATE = $DATE$
FILE NAME = $FILEL$
PLOT SCALE = $SCALE$
USER NAME = $USER$

RTE 159 STAGE 2