F.A.U. RTE.	SECTION	COUNTY	TOTAL SHEETS	SHEET NO.
0369	97-00025-00-BR	WILL	156	57
STA.		TO STA.		
FED. ROAD DIST. NO.	ILLINOIS	FED. AID PROJECT		

CONTRACT NO: 83757

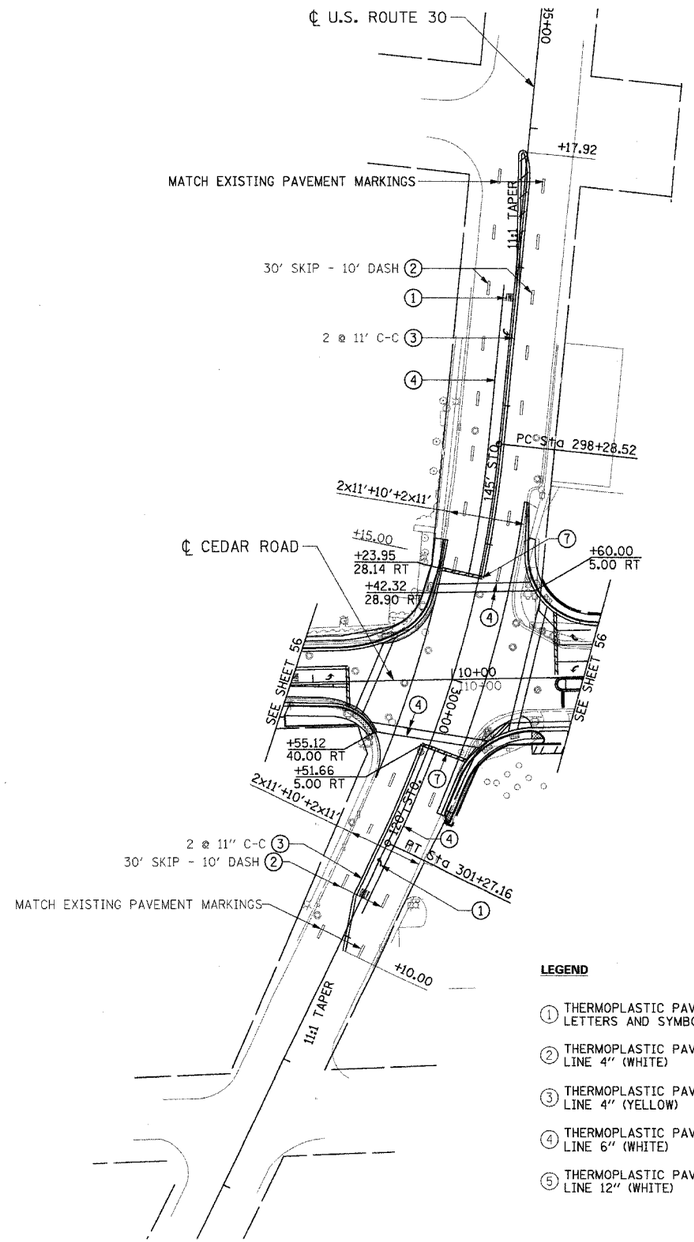

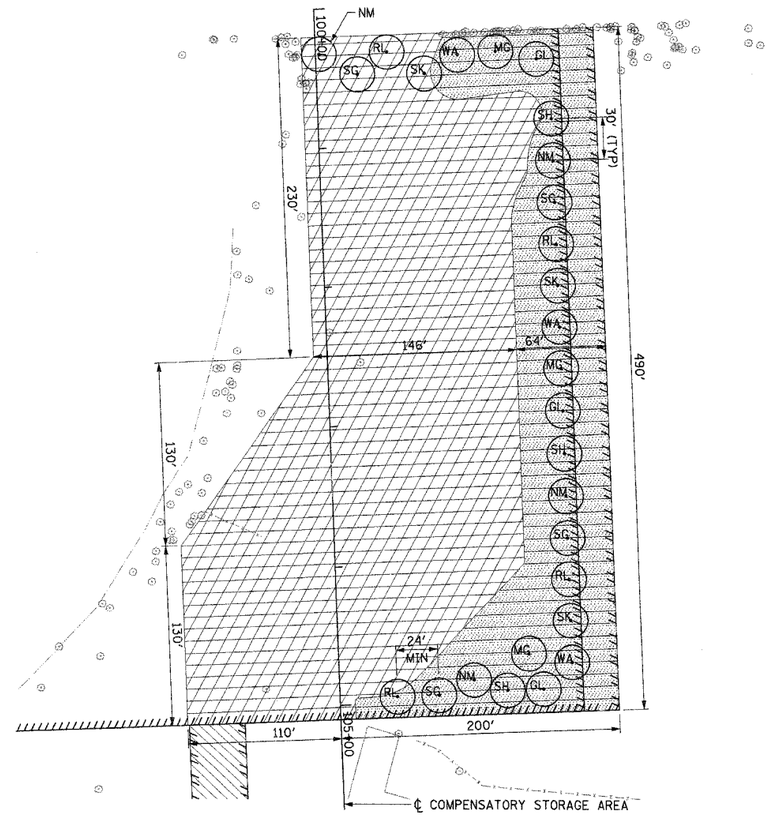

COMPENSATORY STORAGE LANDSCAPING DETAIL

LEGEND

① THERMOPLASTIC PAVEMENT MARKING LETTERS AND SYMBOLS

② THERMOPLASTIC PAVEMENT MARKING- LINE 4" (WHITE)

③ THERMOPLASTIC PAVEMENT MARKING- LINE 4" (YELLOW)

④ THERMOPLASTIC PAVEMENT MARKING- LINE 6" (WHITE)

⑤ THERMOPLASTIC PAVEMENT MARKING- LINE 12" (WHITE)

⑥ THERMOPLASTIC PAVEMENT MARKING- LINE 12" (YELLOW)

⑦ THERMOPLASTIC PAVEMENT MARKING- LINE 24" (WHITE)

⑧ PREFORMED PLASTIC PAVEMENT MARKING TYPE A - LETTERS AND SYMBOLS

⑨ PREFORMED PLASTIC PAVEMENT MARKING TYPE A, LINE 4"

⑩ PREFORMED PLASTIC PAVEMENT MARKING TYPE A, LINE 6"

⑪ PREFORMED PLASTIC PAVEMENT MARKING TYPE A, LINE 12"

⑫ PREFORMED PLASTIC PAVEMENT MARKING TYPE A, LINE 24"

SYMBOL	TREE TYPE
GL	GREENSPIRE LITTLE LEAF LINDEN
MG	MARSHALL'S SEEDLESS GREEN ASH
NM	NORWAY MAPLE
RL	REDMOND AMERICAN LINDEN
SG	SUMMIT GREEN ASH
SH	SHADEMASTER THRONLESS COMMON HONEYLOCUST
SK	SKYLINE THORNLESS COMMON HONEYLOCUST
WA	AUTUMN PURPLE WHITE ASH

SEEDING, CLASS 1 OVER 4" TOPSOIL

SEEDING, CLASS 1A OVER 4" TOPSOIL

SEEDING, CLASS 4A OVER 4" COMPOST

SEEDING, CLASS 4B AND 5B (50/50 MIX) OVER 4" COMPOST

RIPRAP

PROPOSED TREE

REVISIONS	
NAME	DATE

VILLAGE OF NEW LENOX
F.A.U. (0369) CEDAR ROAD OVER HICKORY CREEK
WILL COUNTY

PAVEMENT MARKINGS & LANDSCAPING II

SCALE: 1"=50'

DRAWN BY: PFR

DATE: 07/01/05

CHECKED BY: KPS

TENG

TENG & ASSOCIATES, INC.
ENGINEERS•ARCHITECTS•PLANNERS
205 N. MICHIGAN AVE. CHICAGO, IL 60601
TELEPHONE: 312/616-0300

..\ALTCONALDGN..\TP000W5.DGN..\ROW000WE.DGN..\PVMDGN&.DGN..\TTB000WZ.DGN..\LC000NRV.DGN..\LN000W..DGN..\TF000W5.DGN..\ROW000WZ.DGN..\ROW000WZ.DGN
7-8-2005,16:26:29 S:\DOCUMENT\023280\CIVIL\DGN\PVMDGNRR.DGN
ROSSPF