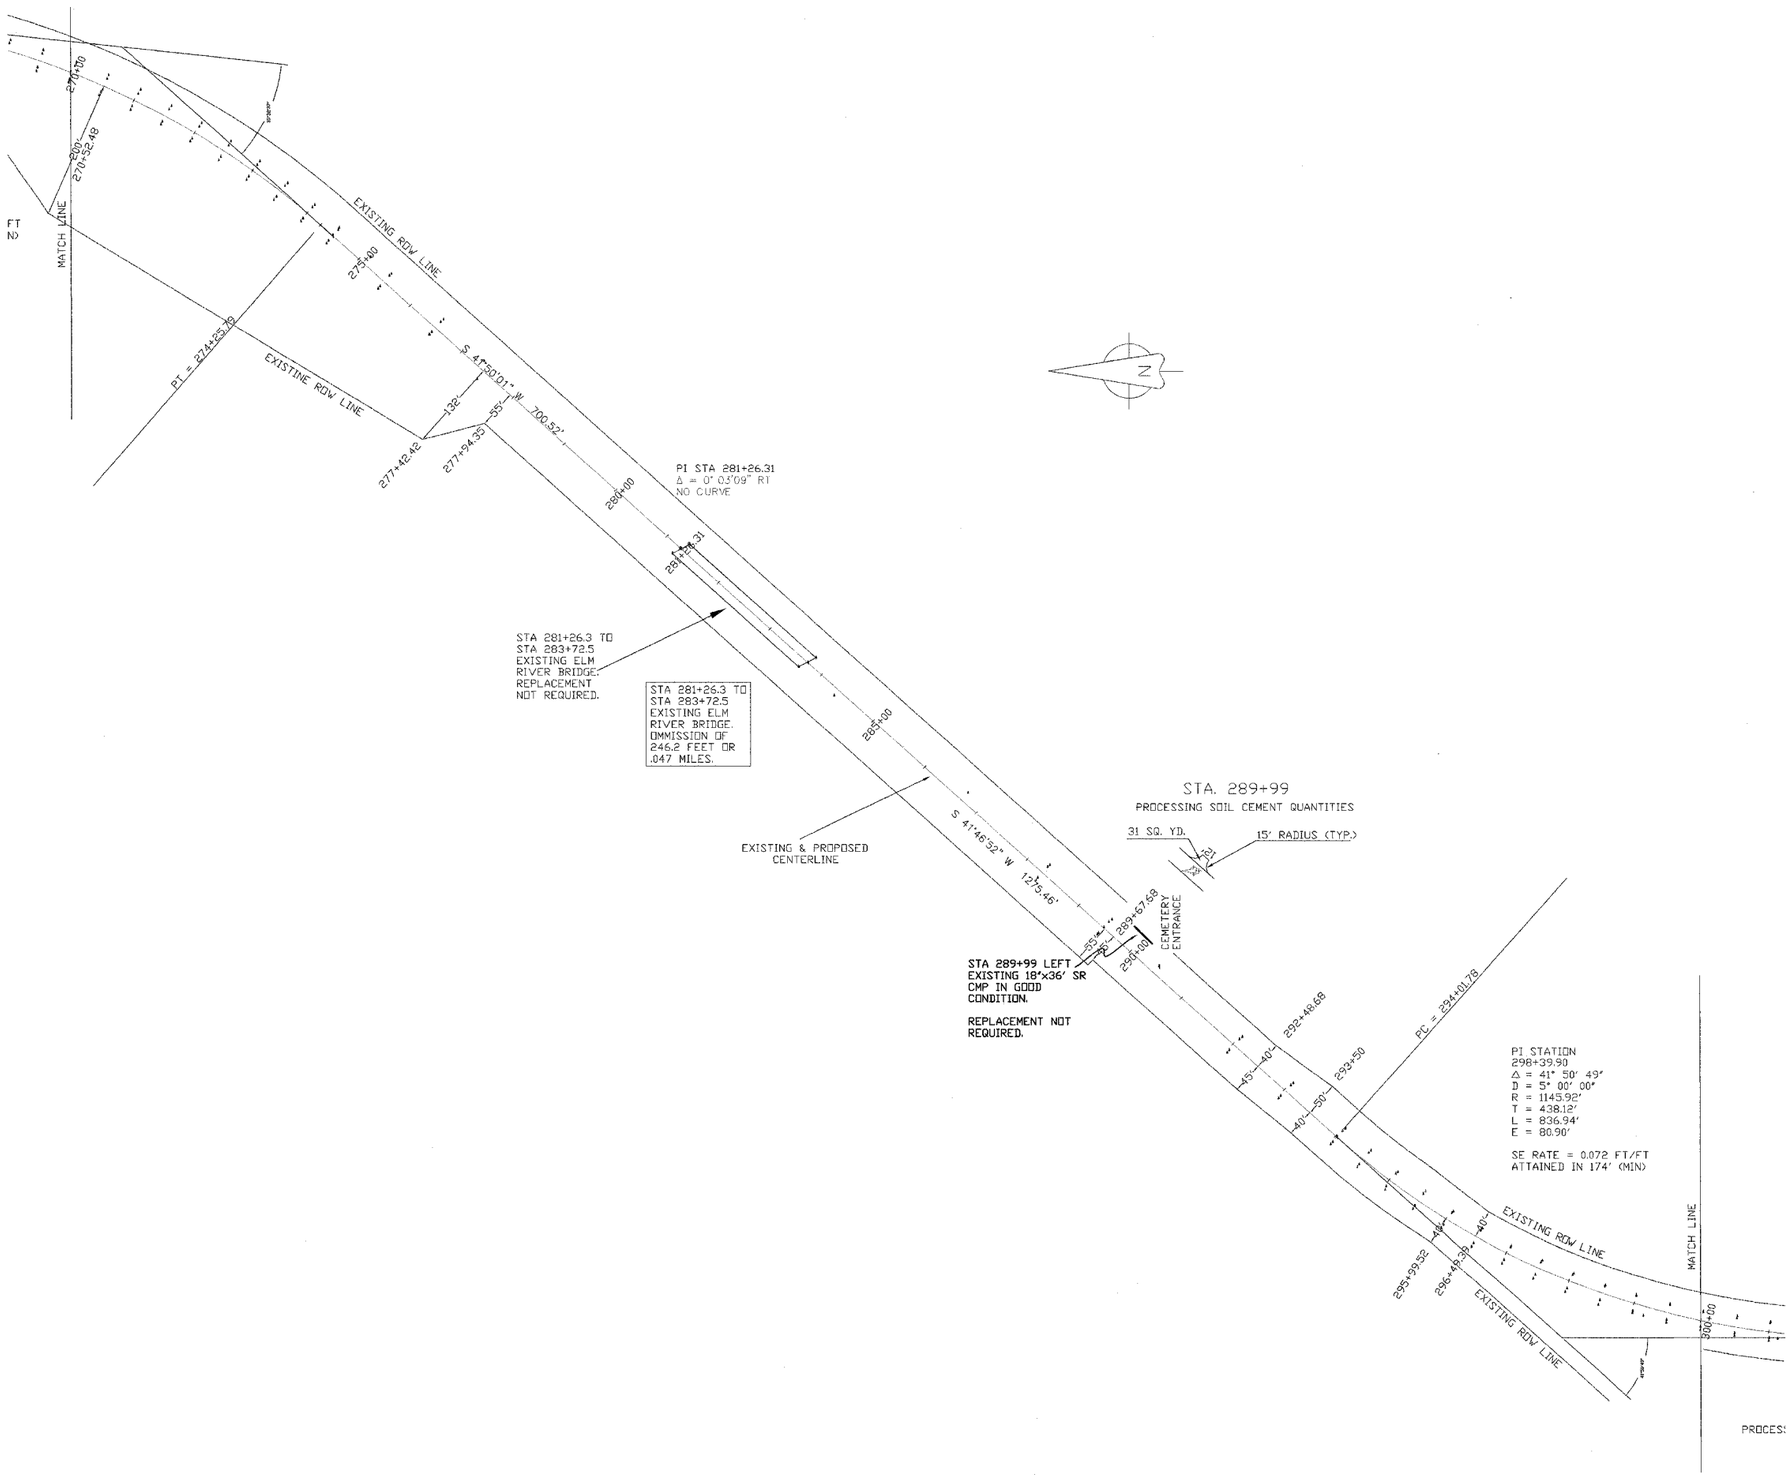SECTION	COUNTY	TOTAL SHEETS	SHEET NO.
01-00109-00-FP	WAYNE	10	8
FAS ROUTE FAS 797 NORTH ENTERPRISE			
ILLINOIS PROJECT RS-797(121)			
CONTRACT NO: 95468