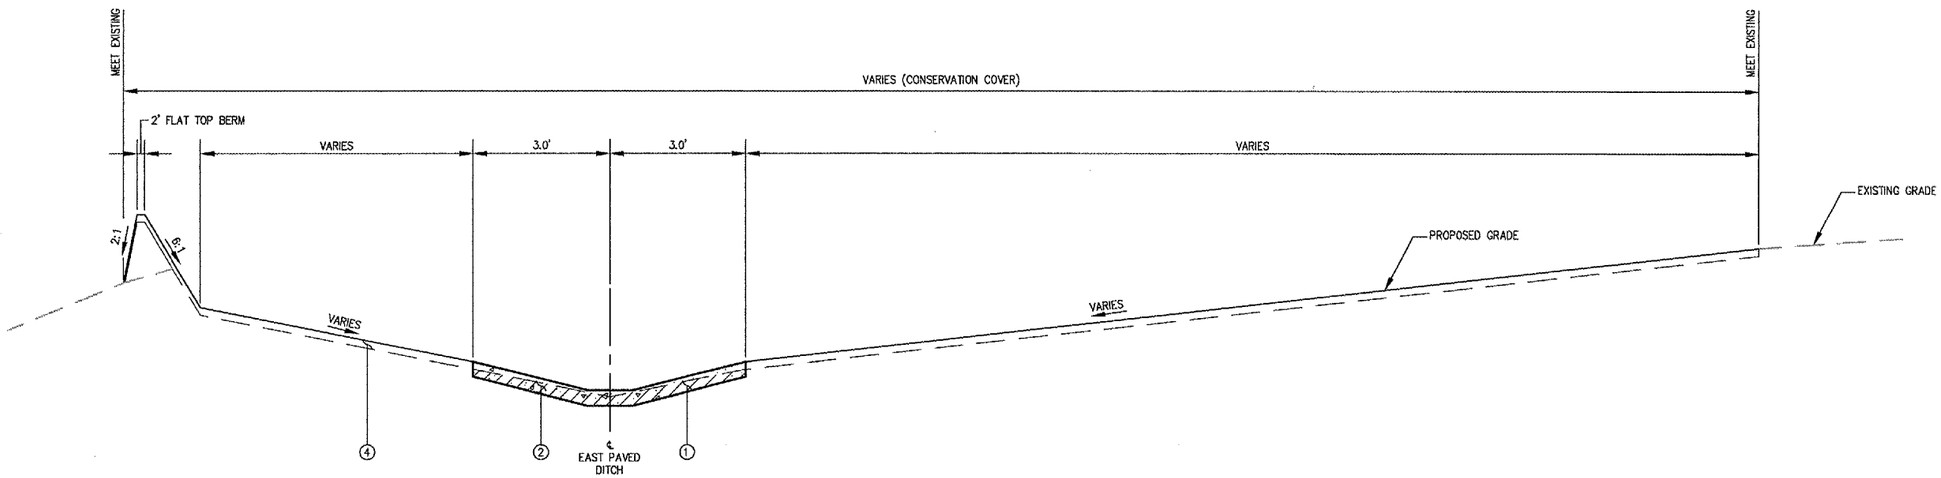

TYPICAL SECTION - EAST PAVED DITCH AND BASIN 8

(SECTION SHOWN LOOKING NORTH)

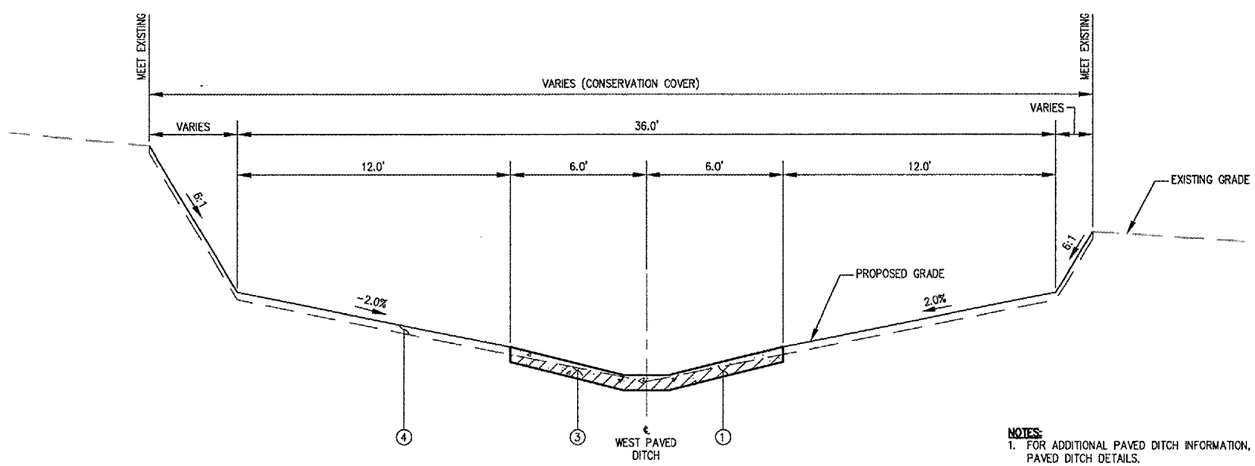

TYPICAL SECTION - WEST PAVED DITCH

(SECTION SHOWN LOOKING NORTHEAST)

NOTES:
1. FOR ADDITIONAL PAVED DITCH INFORMATION, SEE PAVED DITCH DETAILS.

NOTE:
UNCLASSIFIED EXCAVATION FOR THE WEST PAVED DITCH, EAST PAVED DITCH AND BASIN 8 (EXCLUDES TWIN 60-INCH RCP CULVERT AREA) BY OTHER CONTRACTOR. EARTHWORK FOR THIS PROJECT ONLY INCLUDES TOPSOILING (ITEM AR905510) FILL EXCAVATION FOR PIPE COVER AND CUT AND FILL EXCAVATION FOR TEMPORARY DRAINAGE SWALES.

LEGEND

1. CUT FOR PAVED DITCH, ITEM AR152410
2. PROPOSED B-15 PAVED DITCH, ITEM AR800930
3. PROPOSED B-37 PAVED DITCH, ITEM AR800974
4. PROPOSED 4" TOPSOIL (FROM ONSITE), ITEM AR905510

* ANY TOPSOIL NOT REMOVED BY OTHER IS TO BE REMOVED. REMOVE WITHIN 2' OF PROPOSED TWIN 60-INCH RCP CULVERTS AND WITHIN 5' PAVED DITCHES (QUANTITY INCLUDED IN ITEM AR152410).

DETAILS SHOWN ARE NOT TO SCALE

LE037

HANSON

HANSON PROFESSIONAL SERVICES INC.

815 Commerce Drive, Suite 200
Oak Brook, Illinois 60523
Telephone: 630.990.3800
Fax: 630.990.3801

Chicago-Romeoville Airport

JOLIET REGIONAL PORT DISTRICT

1 Hangar Road
Romeoville, Illinois 60446
Telephone: 815.838.9497
Fax: 815.838.9524

CONSTRUCT RUNWAY 2-20 DRAINAGE CULVERTS AND IMPROVEMENTS

AIP PROJECT NO. 3-17-0140-B40
IDA PROJECT NO. LOT-3596

No.	Drawing Issue Description	Date	By

Date
MAY 5, 2006

Sheet Title
TYPICAL SECTIONS

840-05C8046
Project Number

LDH 12/20/05
Layout By Date

LDH 12/20/05
Designed By Date

CRC 05/05/06
Reviewed By Date

LDH ---- ----
Drawn By

5
Sheet No.

I:\05C005\C0840\05C8046\DRAWINGS\SHEETS\05-TYPICAL SECTIONS.DWG MAY 08, 2006 1:51PM LDH