FINAL SURVEY	NOTE BOOK	NO.
SURVEYED		
PLOTTED		
TEMPLATE		
AREAS		
AREAS CHECKED		

BY	DATE

ORIGINAL SURVEY	NOTE BOOK	NO.
SURVEYED		
PLOTTED		
TEMPLATE		
AREAS		
AREAS CHECKED		

BY	DATE

150 140 130 120 110 100 90 80 70 60 50 40 30 20 10 0 10 20 30 40 50 60 70 80 90 100 110 120 130 140 150

580
575

578.32 578.50 578.32
1.50% 1.50%
1:4
573.90
C=0 F=16
X=8 T=4

1865 + 00.00

580
575

578.95 579.13 578.95
577.26
1.50% 1.50%
1:4
574.58
C=0 F=14
X=9 T=5

1864 + 00.00

580
575

579.64 579.83 579.65
577.84
1.50% 1.50%
1:4
575.26
C=0 F=13
X=9 T=5

1863 + 00.00

580
575

580.35 580.53 580.35
578.7
1.50% 1.50%
1:4
576.31
C=0 F=13
X=8 T=4

1862 + 00.00

150 140 130 120 110 100 90 80 70 60 50 40 30 20 10 0 10 20 30 40 50 60 70 80 90 100 110 120 130 140 150

FILE NAME = pw:\\IL084EBIDINTEG.illinois.gov:PWIDOT\Documents\IDOT Offices\District 7\Projects\74664\CADD\Drawing Sheets\D774664-sht-xssht.dgn	USER NAME = steffenmk	DESIGNED -	REVISED -
	PLOT SCALE = 20.0000 ' / in.	CHECKED -	REVISED -
Default	PLOT DATE = 3/23/2017	DATE -	REVISED -

STATE OF ILLINOIS
DEPARTMENT OF TRANSPORTATION


CROSS SECTIONS – I-70

SCALE: | SHEET OF SHEETS | STA. 1862+00.00 TO STA.1865+00.00

F.A.I. RTE.	SECTION	COUNTY	TOTAL SHEETS	SHEET NO.
70	(25-1,2)R	EFFINGHAM	496	401
		CONTRACT NO. 74664		
	ILLINOIS FED. AID PROJECT			

FINAL SURVEY	NOTE BOOK	NO.
SURVEYED	BY	
PLOTTED		
TEMPLATE		
AREAS		
AREAS CHECKED		DATE

ORIGINAL SURVEY	NOTE BOOK	NO.
SURVEYED	BY	
PLOTTED		
TEMPLATE		
AREAS		
AREAS CHECKED		DATE

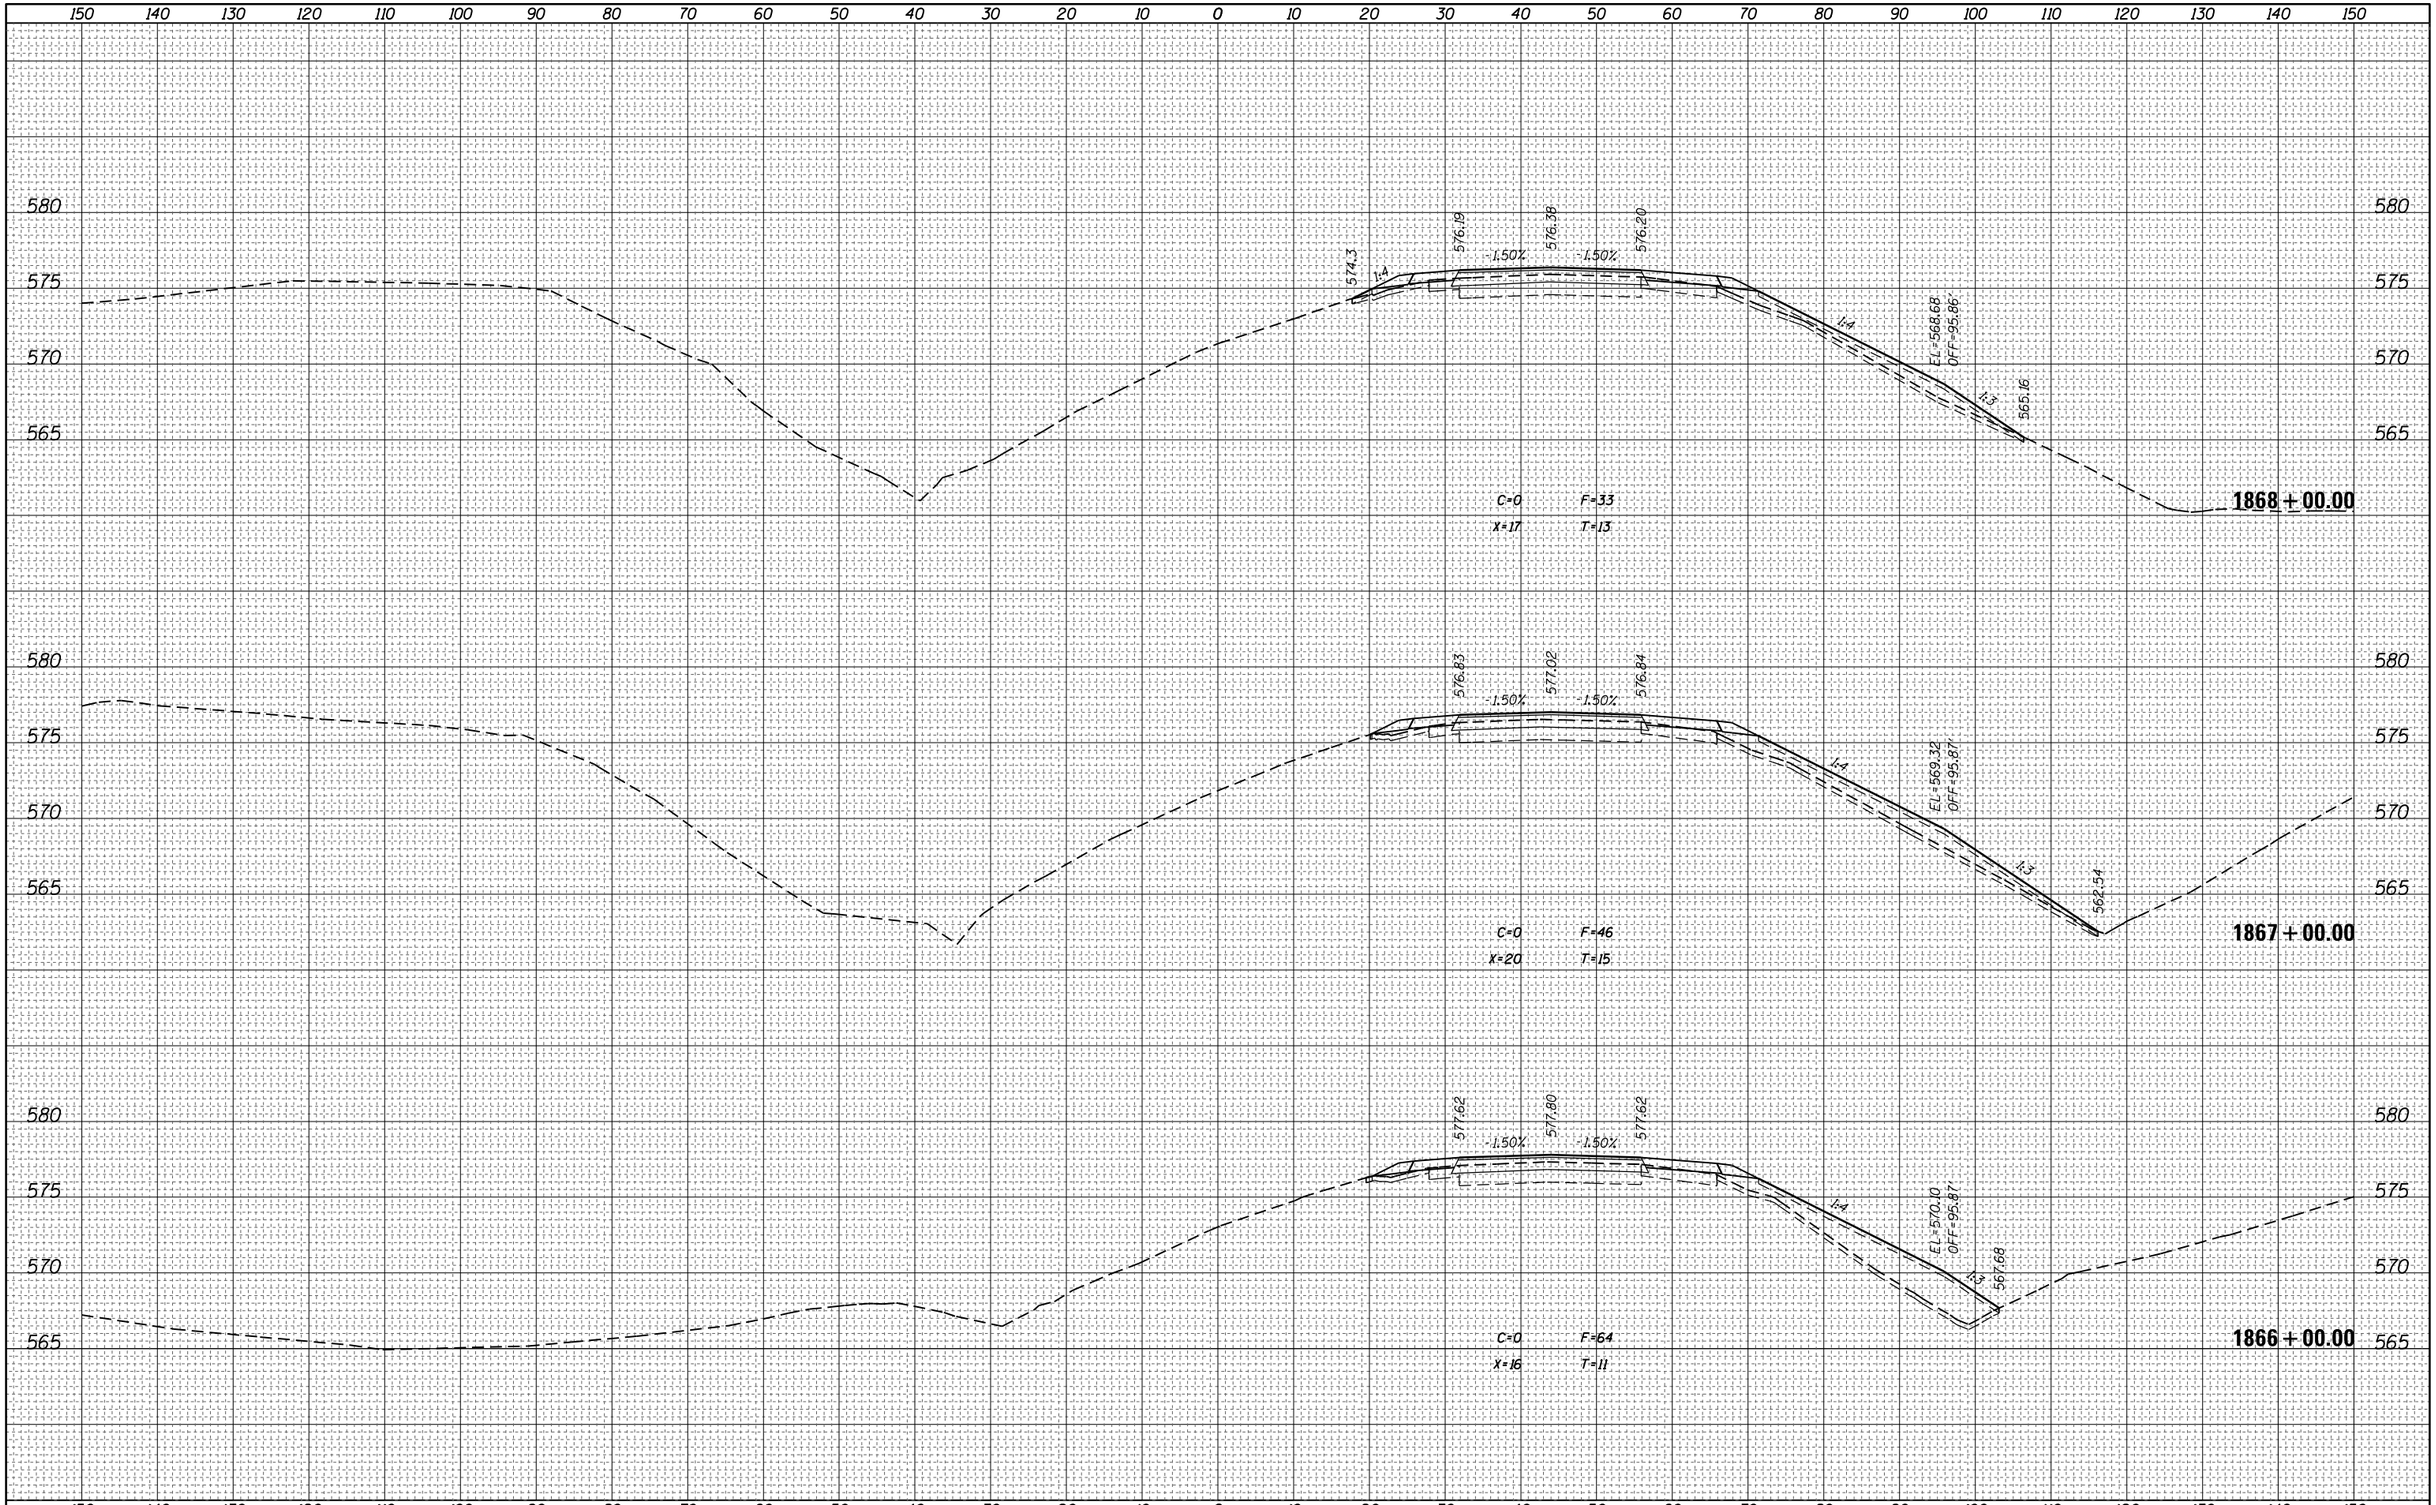

FILE NAME = pw:\\IL084EBIDINTEG.illinois.gov:PWIDOT\Documents\IDOT Offices\District 7\Projects\74664\CADD\Drawing Sheets\D774664-sht-xssht.dgn	USER NAME = steffenmk	DESIGNED -	REVISED -
		DRAWN -	REVISED -
	PLOT SCALE = 20.0000 ' / in.	CHECKED -	REVISED -
Default	PLOT DATE = 3/23/2017	DATE -	REVISED -

STATE OF ILLINOIS
DEPARTMENT OF TRANSPORTATION


CROSS SECTIONS – I-70

SCALE: | SHEET OF SHEETS | STA. 1866+00.00 TO STA. 1868+00.00

F.A.I. RTE.	SECTION	COUNTY	TOTAL SHEETS	SHEET NO.
70	(25-1,2)R	EFFINGHAM	496	402
		CONTRACT NO. 74664		
	ILLINOIS	FED. AID PROJECT		

FINAL SURVEY	NOTE BOOK	NO.
SURVEYED		
PLOTTED		
TEMPLATE		
AREAS		
AREAS CHECKED		

BY	DATE

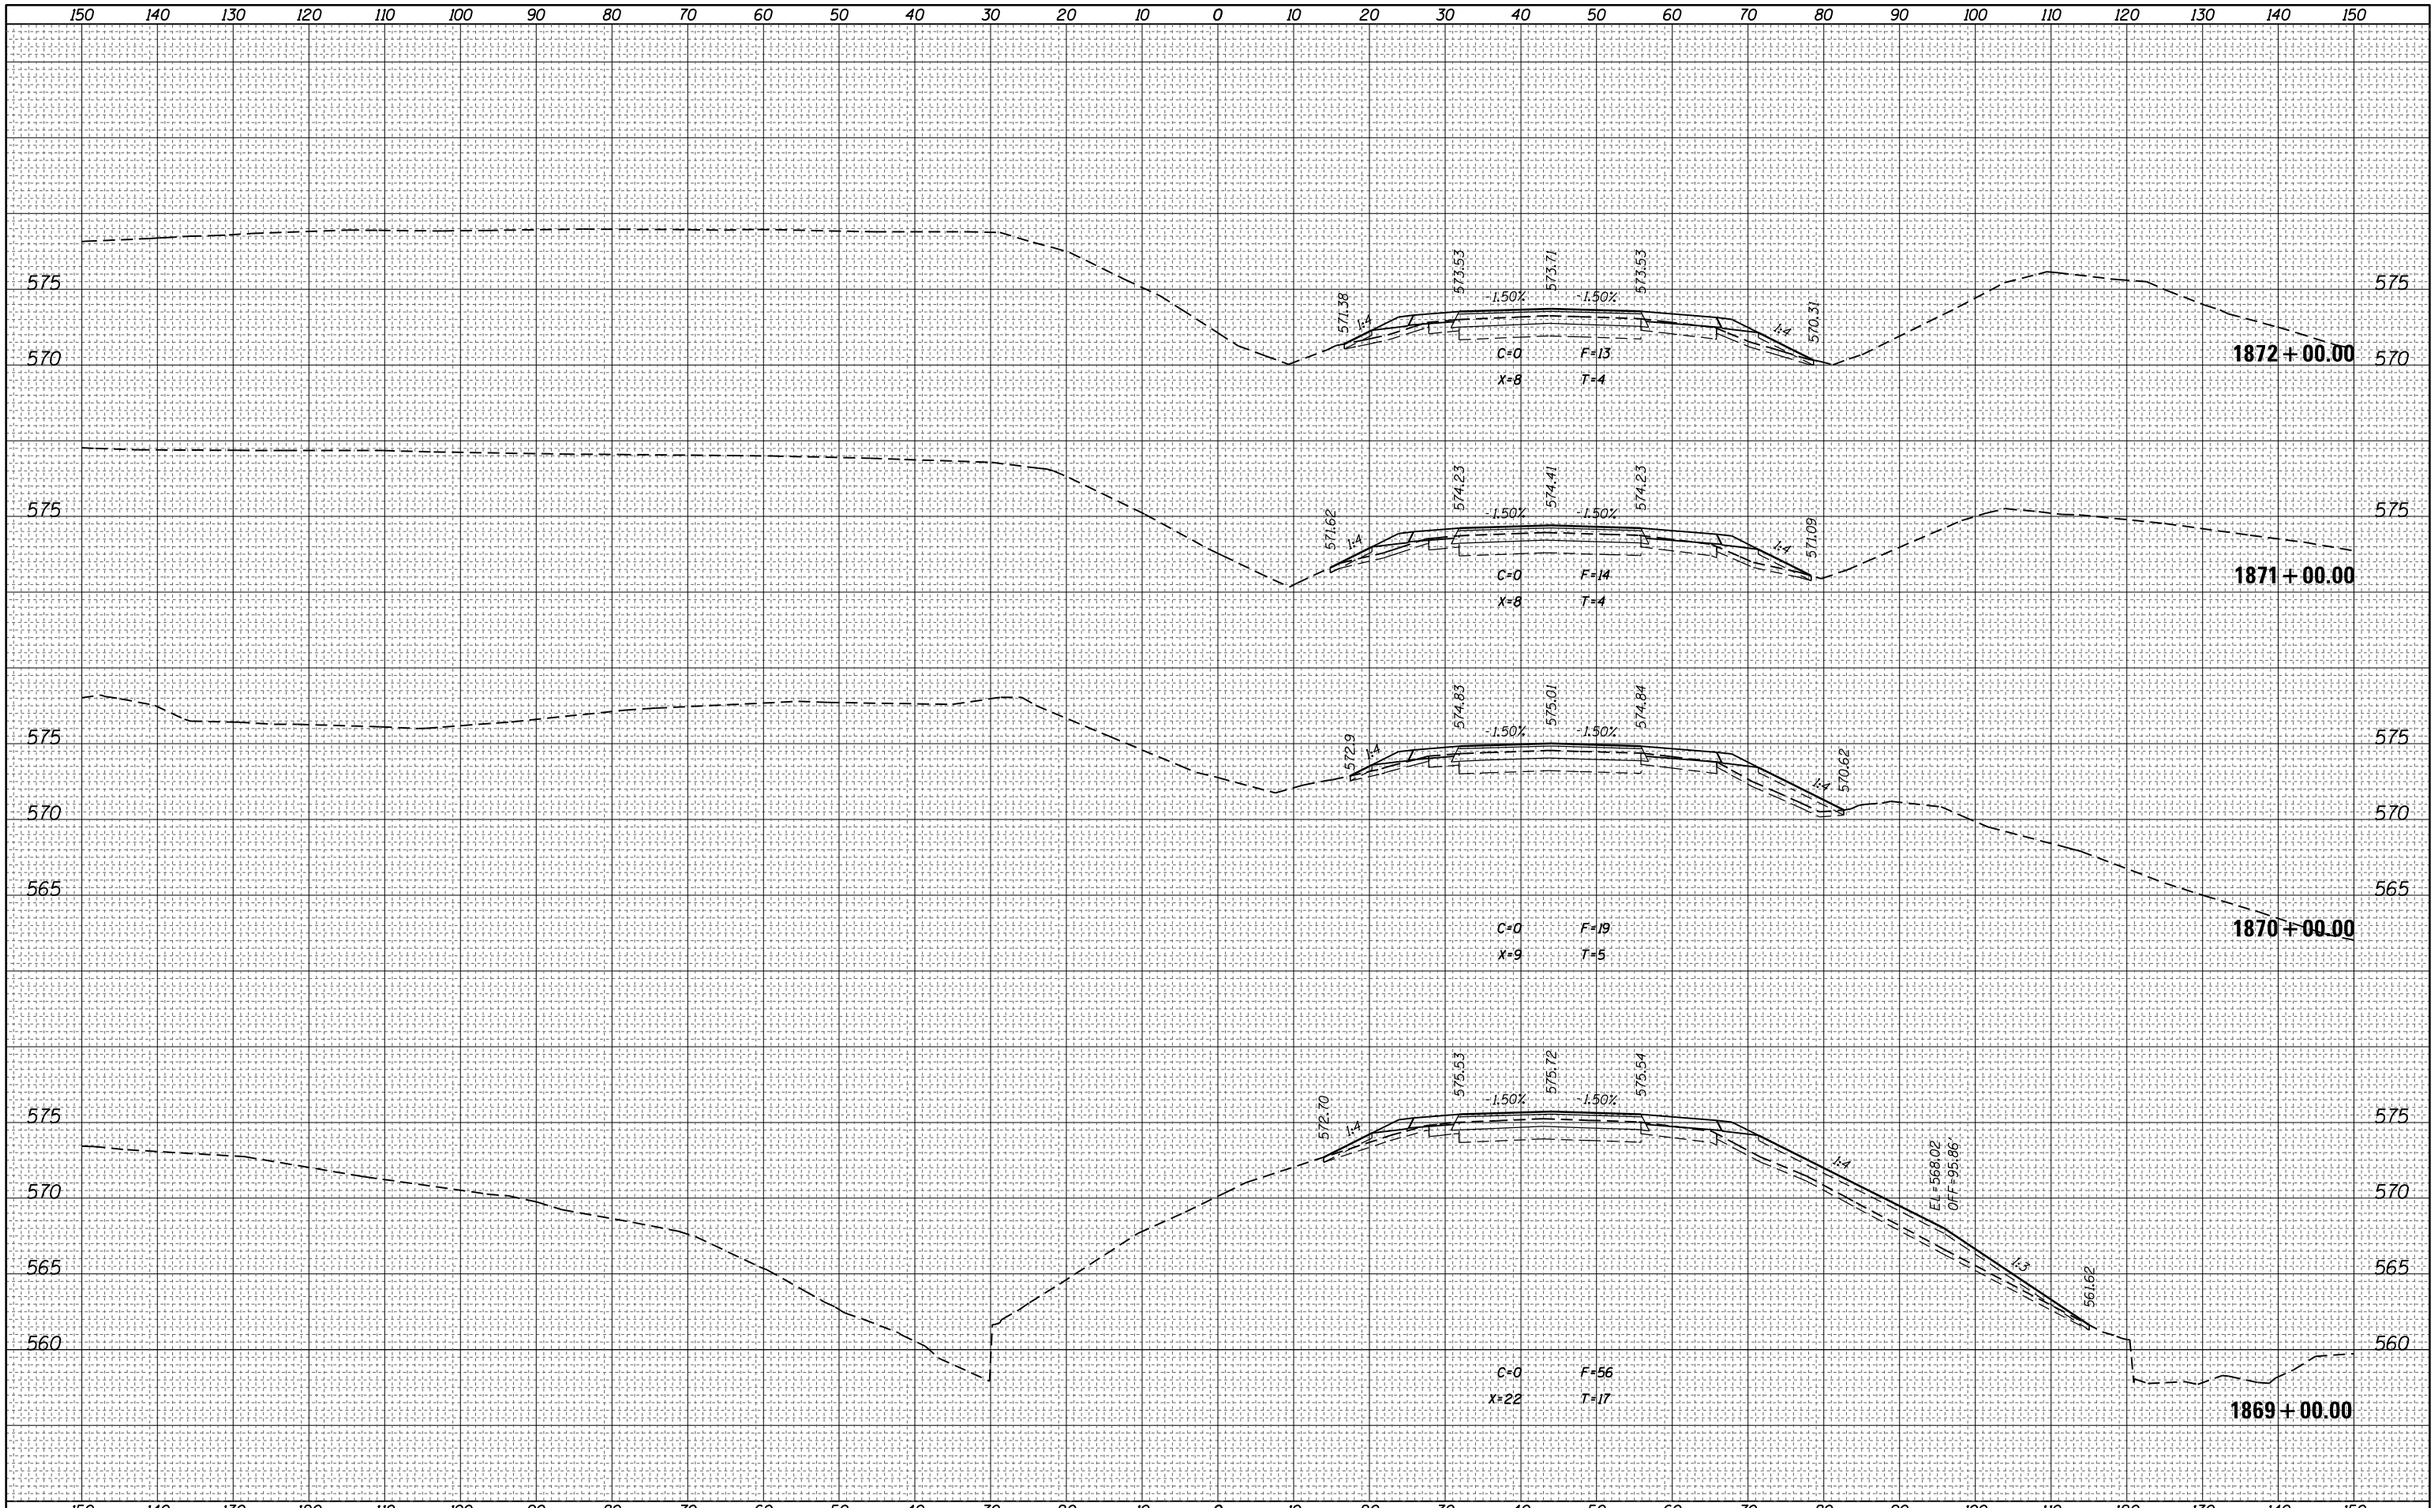

ORIGINAL SURVEY	NOTE BOOK	NO.
SURVEYED		
PLOTTED		
TEMPLATE		
AREAS		
AREAS CHECKED		

BY	DATE

FILE NAME =	USER NAME = steffenmk	DESIGNED -	REVISED -
pw:\\IL084EBIDINTEG.illinois.gov:PWIDOT\Documents\IDOT Offices\District 7\Projects\74664\CADD\Drawings\sheets\D774664-sht-xssht.dgn		DRAWN -	REVISED -
	PLOT SCALE = 20.0000 ' / in.	CHECKED -	REVISED -
Default	PLOT DATE = 3/23/2017	DATE -	REVISED -

STATE OF ILLINOIS
DEPARTMENT OF TRANSPORTATION

CROSS SECTIONS – I–70

SCALE: | SHEET OF SHEETS | STA. 1869+00.00 TO STA.1872+00.00


F.A.I. RTE.	SECTION	COUNTY	TOTAL SHEETS	SHEET NO.
70	(25-1,2)R	EFFINGHAM	496	403
		CONTRACT NO. 74664		
		ILLINOIS FED. AID PROJECT		

FINAL SURVEY	NOTE BOOK	NO.
SURVEYED		
PLOTTED		
TEMPLATE		
AREAS		
AREAS CHECKED		

BY	DATE

ORIGINAL SURVEY	NOTE BOOK	NO.
SURVEYED		
PLOTTED		
TEMPLATE		
AREAS		
AREAS CHECKED		

BY	DATE

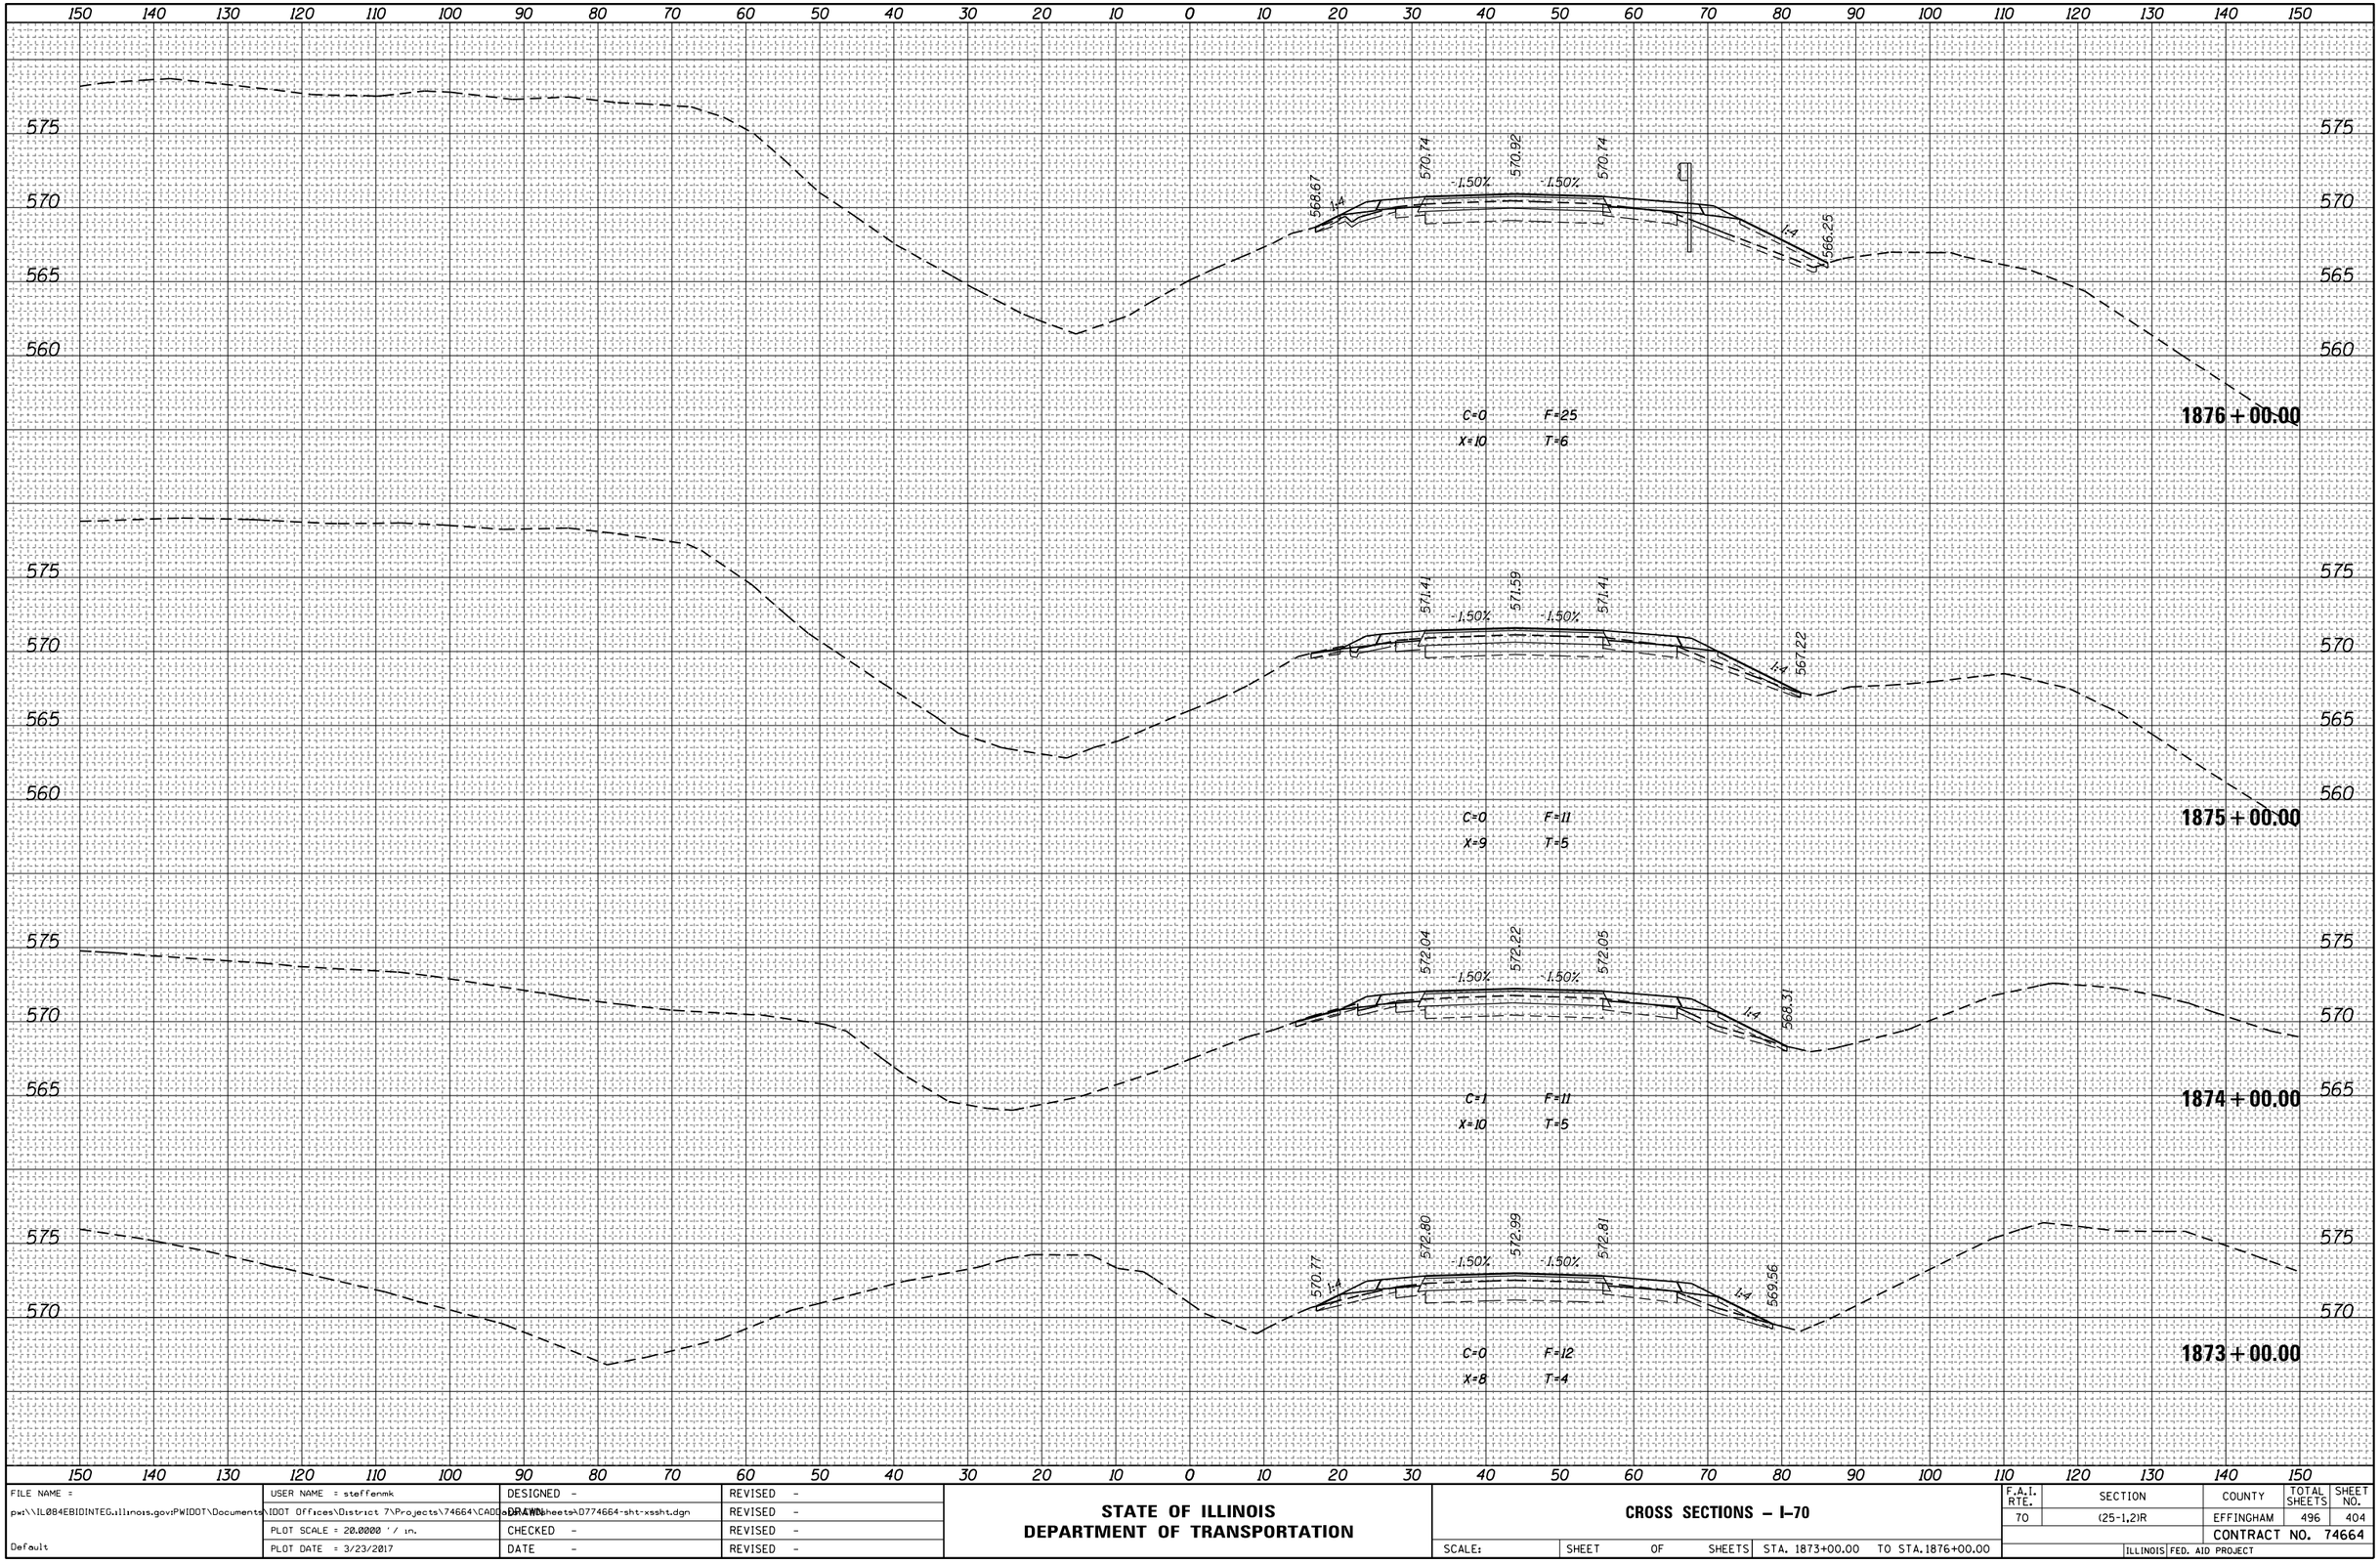

FILE NAME =	USER NAME = steffenmk	DESIGNED -	REVISED -
p:\\IL084EBIDINTEG.illinois.gov\PWIDOT\Documents\IDOT Offices\District 7\Projects\74664\CADD\Drawings\sheets\D774664-sht-xssht.dgn		DRAWN -	REVISED -
	PLOT SCALE = 20.0000 ' / in.	CHECKED -	REVISED -
Default	PLOT DATE = 3/23/2017	DATE -	REVISED -


STATE OF ILLINOIS
DEPARTMENT OF TRANSPORTATION

CROSS SECTIONS – I-70

SCALE: | SHEET OF SHEETS | STA. 1873+00.00 TO STA. 1876+00.00

F.A.I. RTE.	SECTION	COUNTY	TOTAL SHEETS	SHEET NO.
70	(25-1,2)R	EFFINGHAM	496	404
		CONTRACT NO. 74664		
	ILLINOIS	FED. AID PROJECT		

FINAL SURVEY	NOTE BOOK	SURVEYED	PLOTTED	TEMPLATE	AREAS	AREAS CHECKED	NO.	BY	DATE
ORIGINAL SURVEY	NOTE BOOK	SURVEYED	PLOTTED	TEMPLATE	AREAS	AREAS CHECKED	NO.	BY	DATE

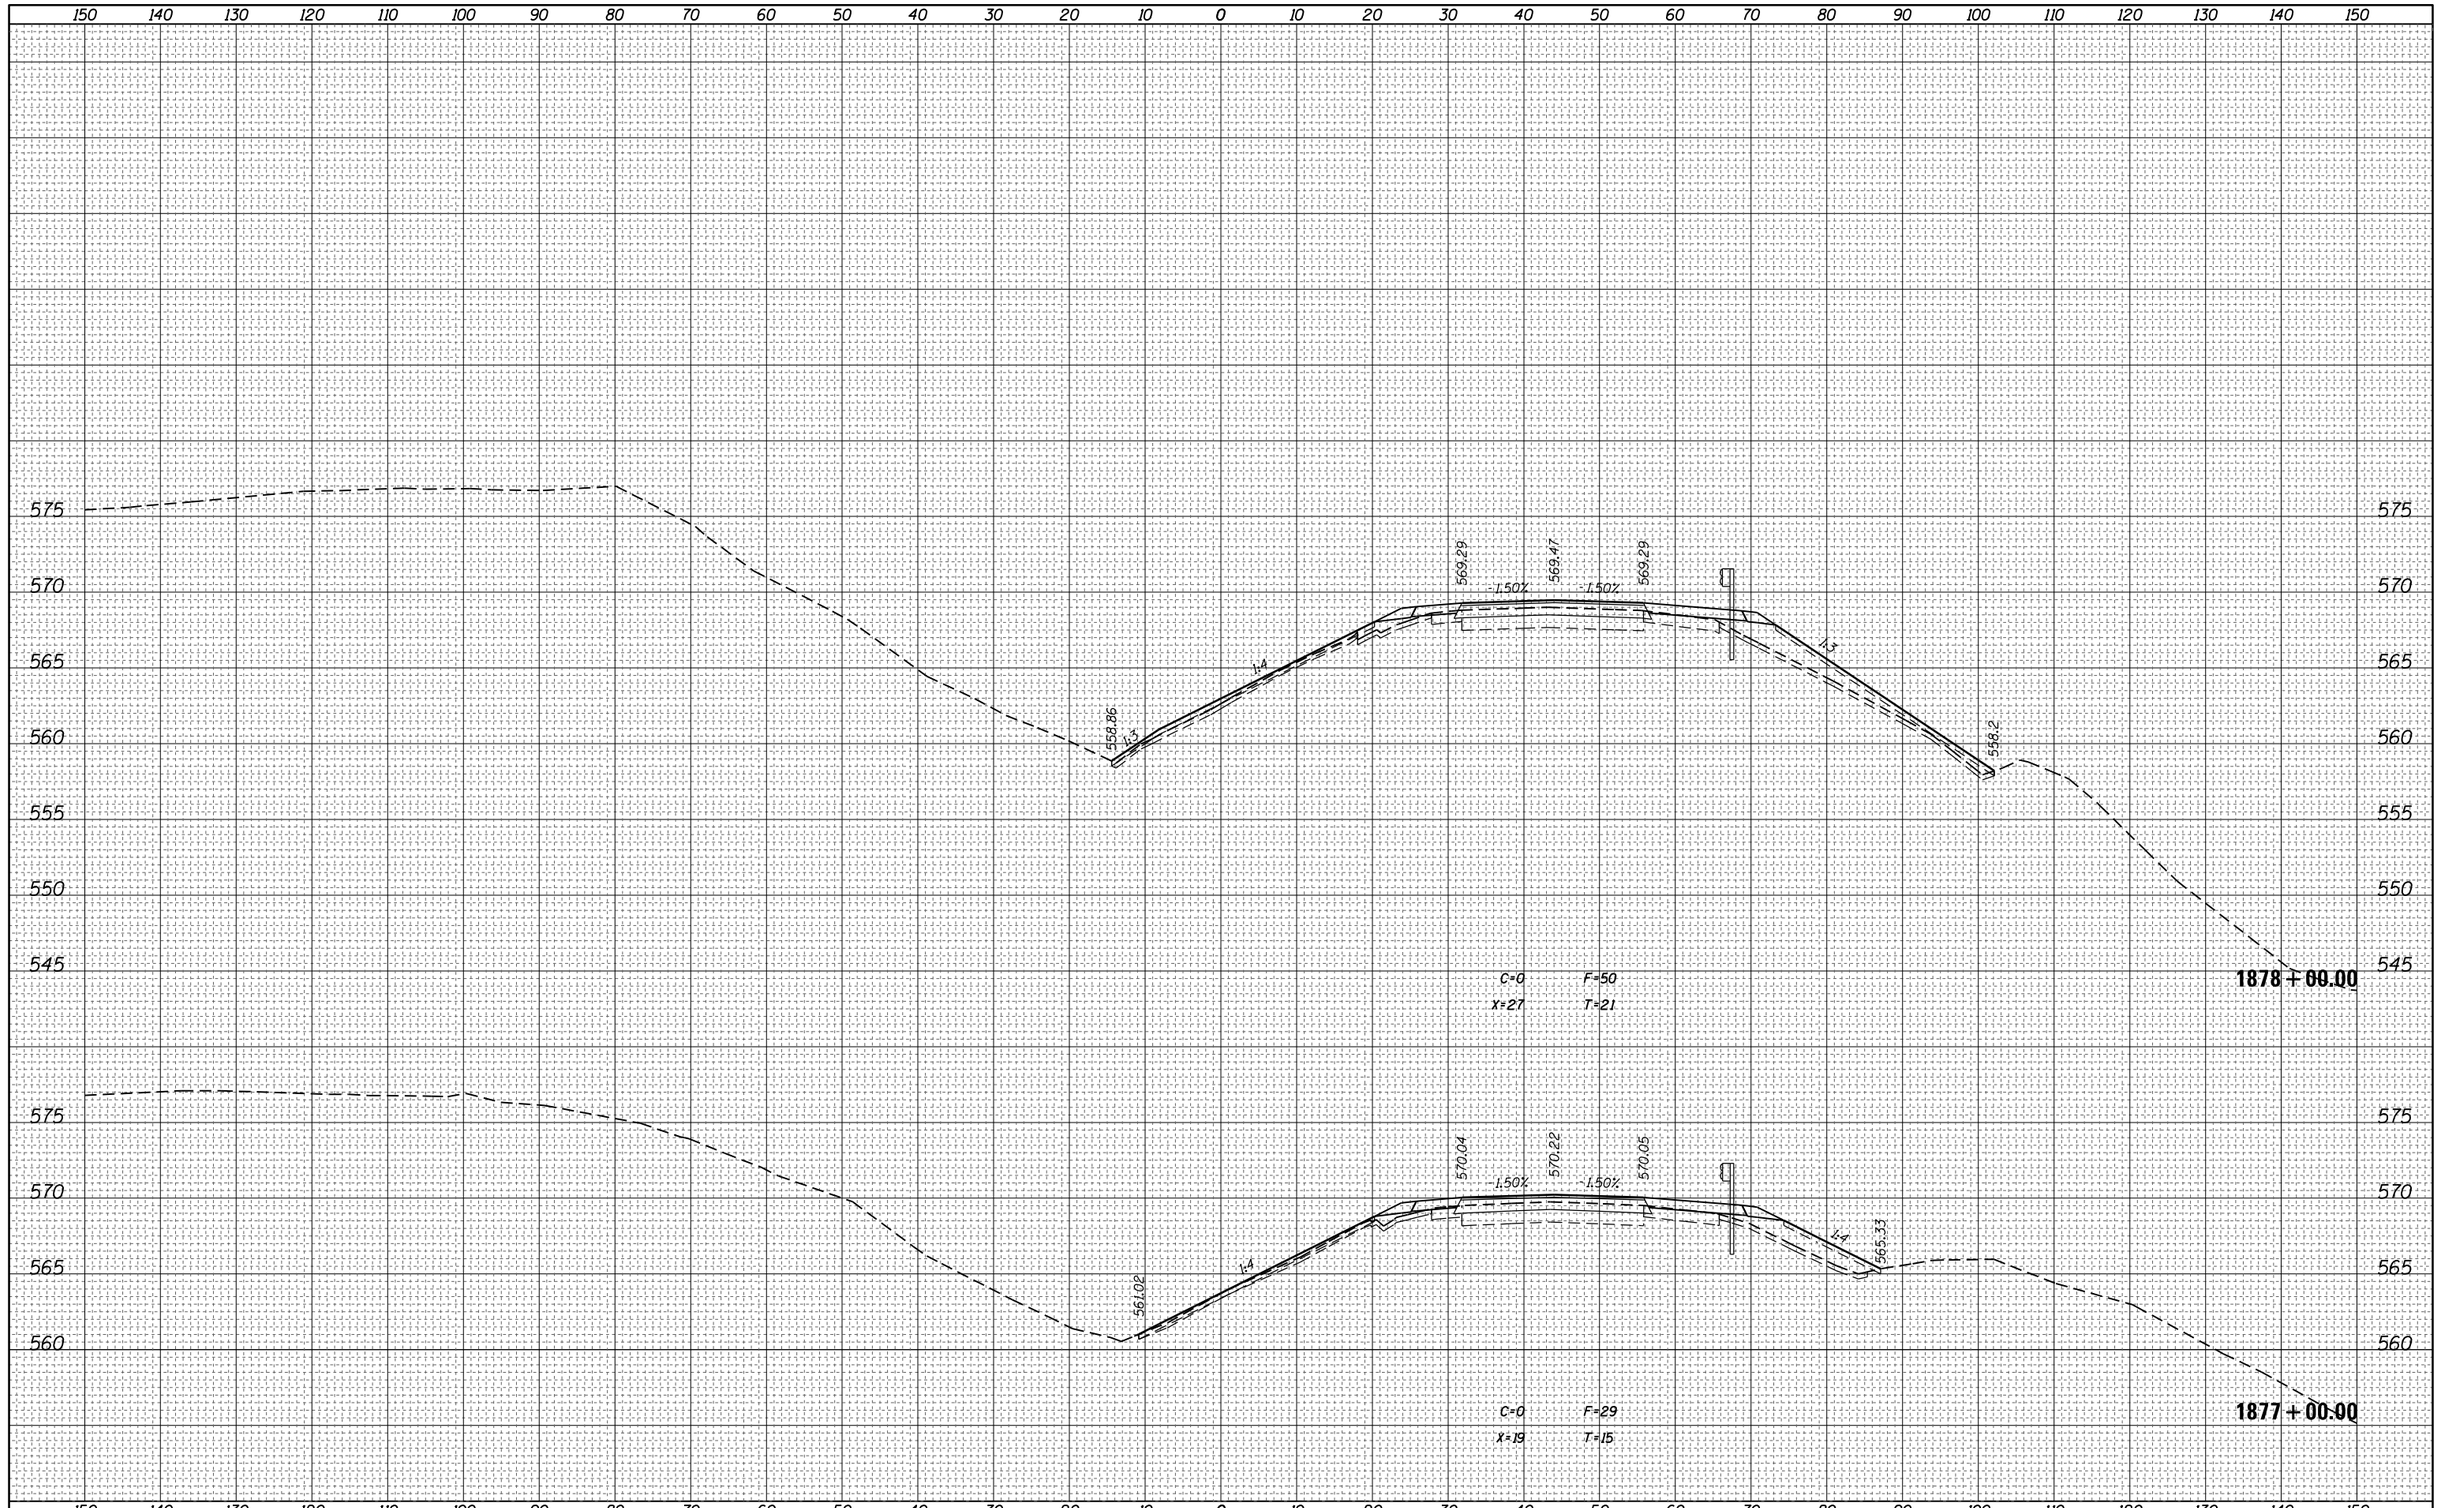

FILE NAME =	USER NAME = steffenmk	DESIGNED -	REVISED -
pw:\\IL084EBIDINTEG.illinois.gov:PWIDOT\Documents\IDOT Offices\District 7\Projects\74664\CADD\Drawing sheets\D774664-sht-xssht.dgn		DRAWN -	REVISED -
Default	PLOT SCALE = 20.0000 ' / in.	CHECKED -	REVISED -
	PLOT DATE = 3/23/2017	DATE -	REVISED -

STATE OF ILLINOIS
DEPARTMENT OF TRANSPORTATION


CROSS SECTIONS – I–70

SCALE: | SHEET OF SHEETS | STA. 1877+00.00 TO STA.1878+00.00

F.A.I. RTE.	SECTION	COUNTY	TOTAL SHEETS	SHEET NO.
70	(25-1,2)R	EFFINGHAM	496	405
		CONTRACT NO. 74664		
		ILLINOIS FED. AID PROJECT		

FINAL SURVEY	NOTE BOOK	SURVEYED	BY	DATE
		PLOTTED		
		TEMPLATE		
		AREAS		
NO.		AREAS CHECKED		

ORIGINAL SURVEY	NOTE BOOK	SURVEYED	BY	DATE
		PLOTTED		
		TEMPLATE		
		AREAS		
NO.		AREAS CHECKED		

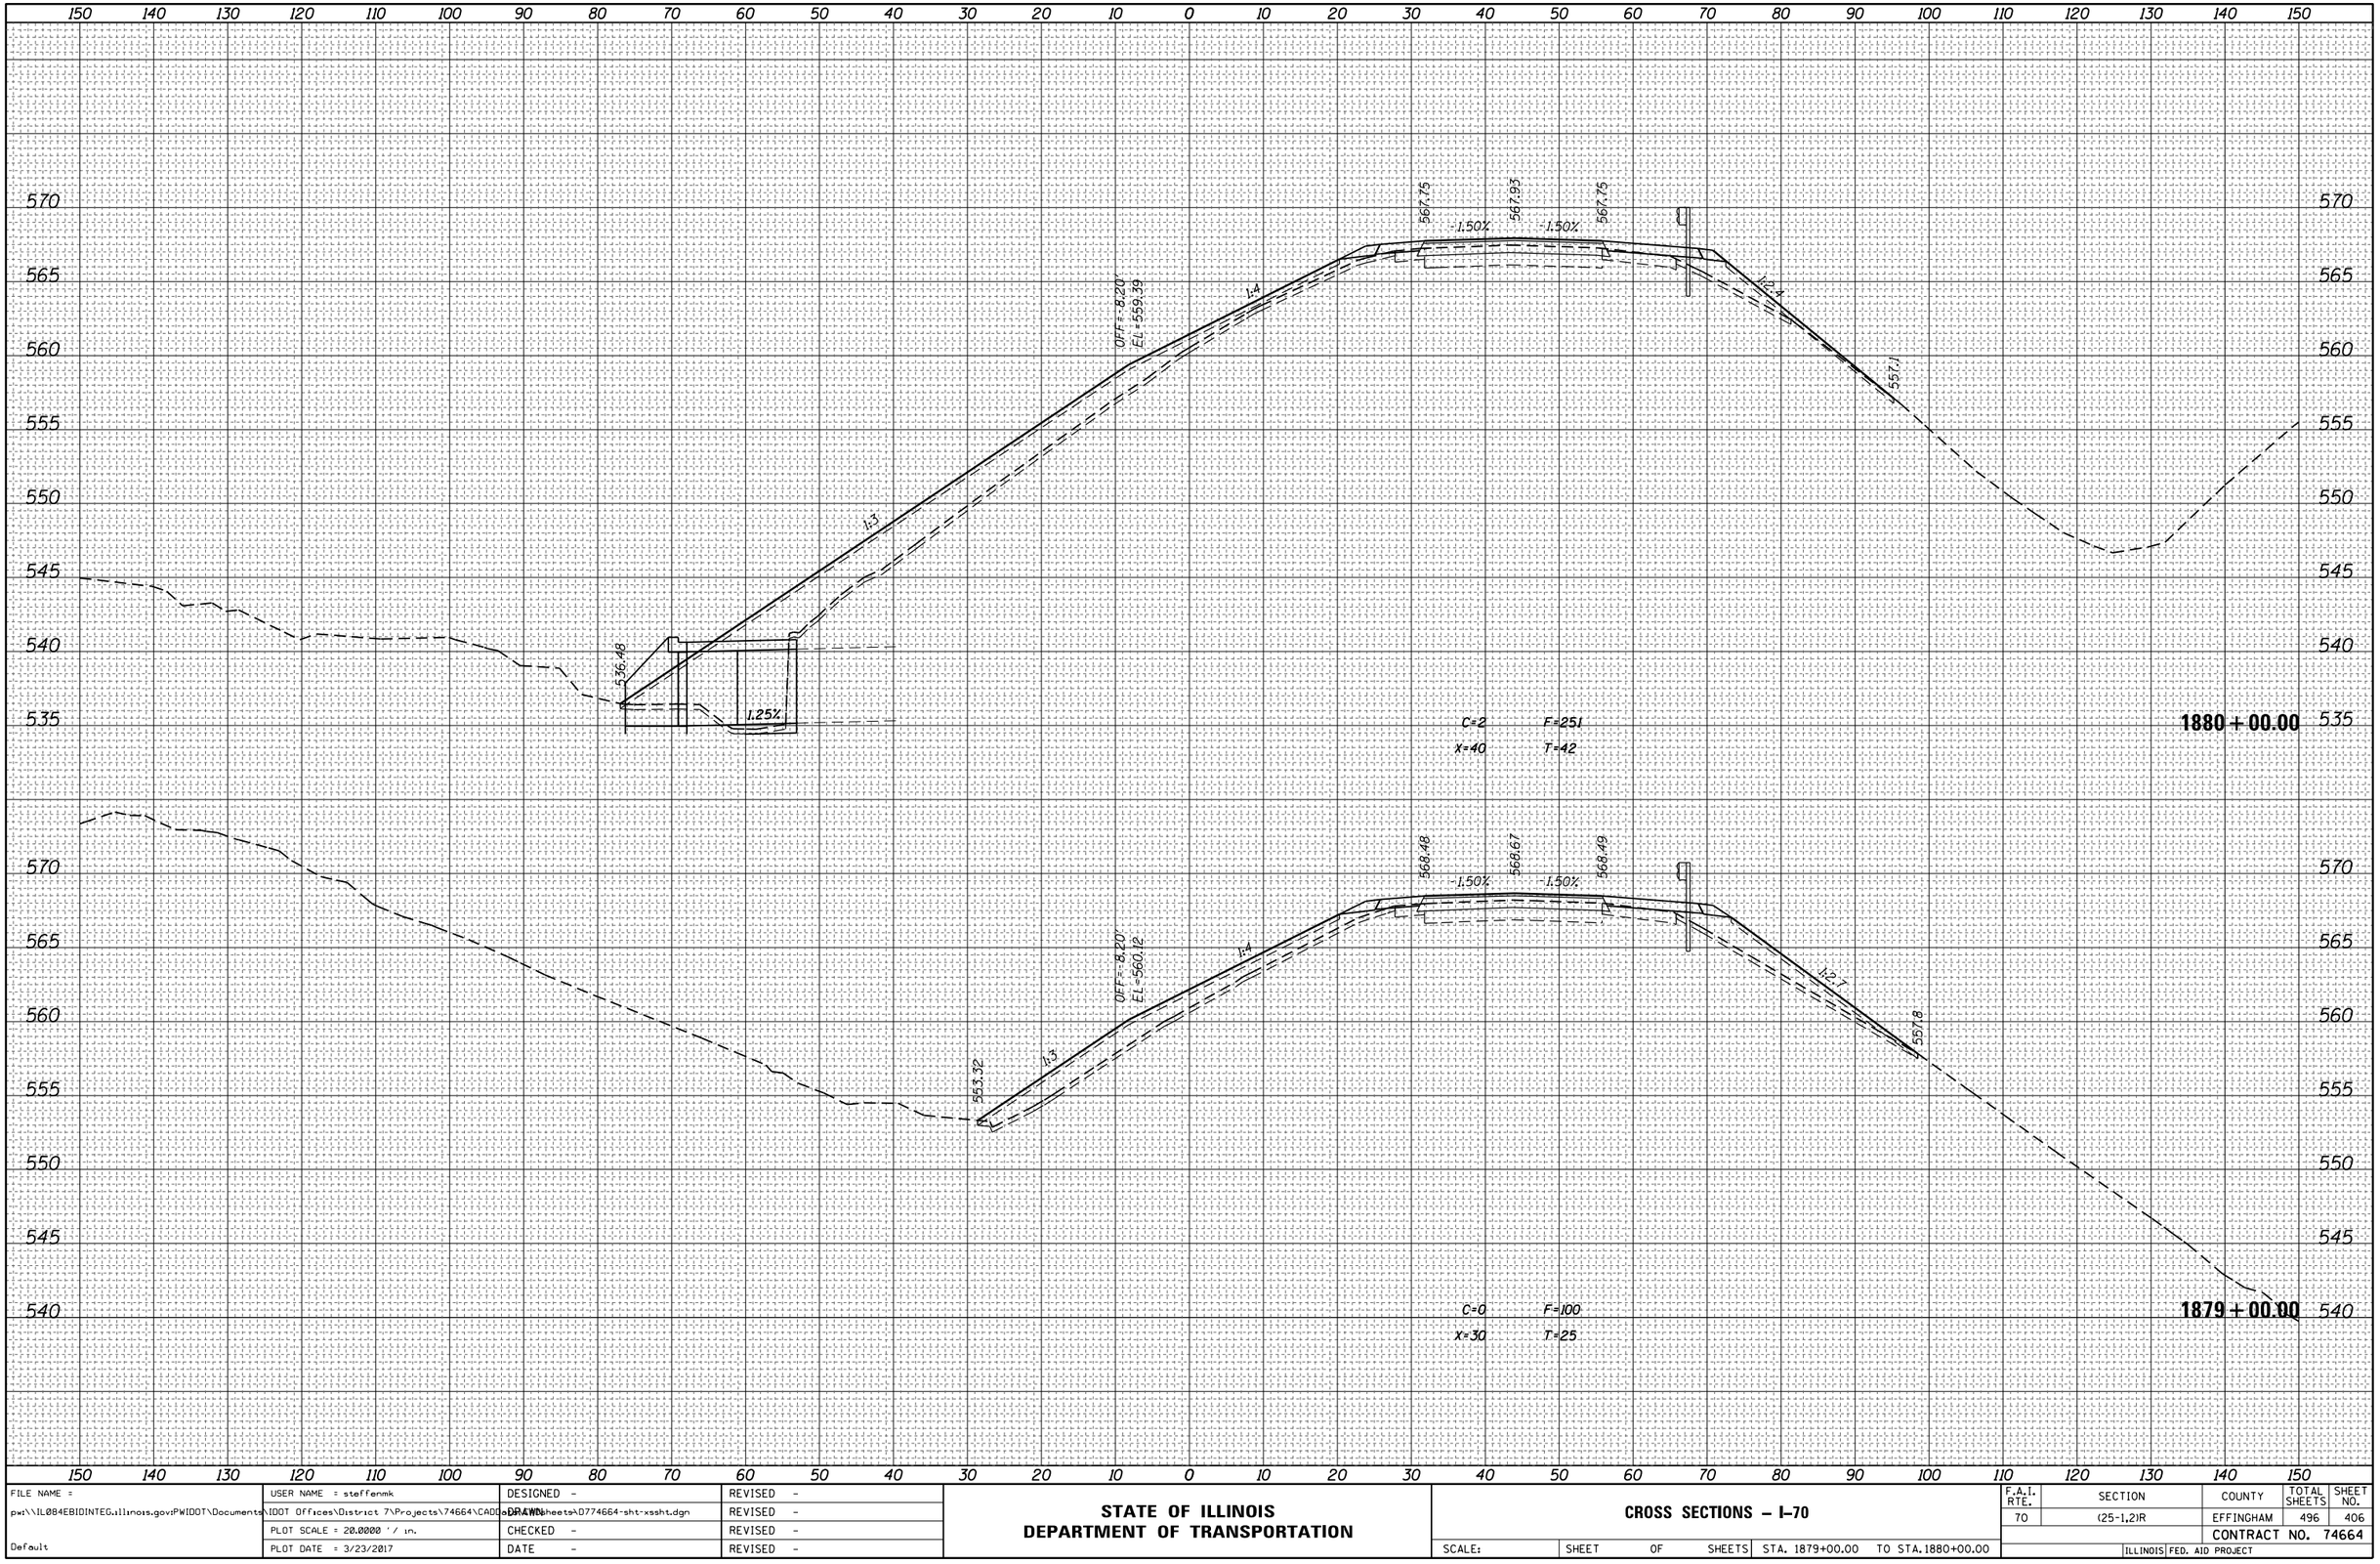

FILE NAME =	USER NAME = steffenmk	DESIGNED -	REVISED -
pw:\\IL084EBIDINTEG.illinois.gov:PWIDOT\Documents\IDOT Offices\District 7\Projects\74664\CADD\Drawing sheets\D774664-sht-xssht.dgn		DRAWN -	REVISED -
	PLOT SCALE = 20.0000 ' / in.	CHECKED -	REVISED -
Default	PLOT DATE = 3/23/2017	DATE -	REVISED -

STATE OF ILLINOIS
DEPARTMENT OF TRANSPORTATION


CROSS SECTIONS – I-70

SCALE: | SHEET OF SHEETS | STA. 1879+00.00 TO STA. 1880+00.00

F.A.I. RTE.	SECTION	COUNTY	TOTAL SHEETS	SHEET NO.
70	(25-1,2)R	EFFINGHAM	496	406
		CONTRACT NO. 74664		
	ILLINOIS FED. AID PROJECT			

FINAL SURVEY	NOTE BOOK	NO.
SURVEYED		
PLOTTED		
TEMPLATE		
AREAS		
AREAS CHECKED		

BY	DATE

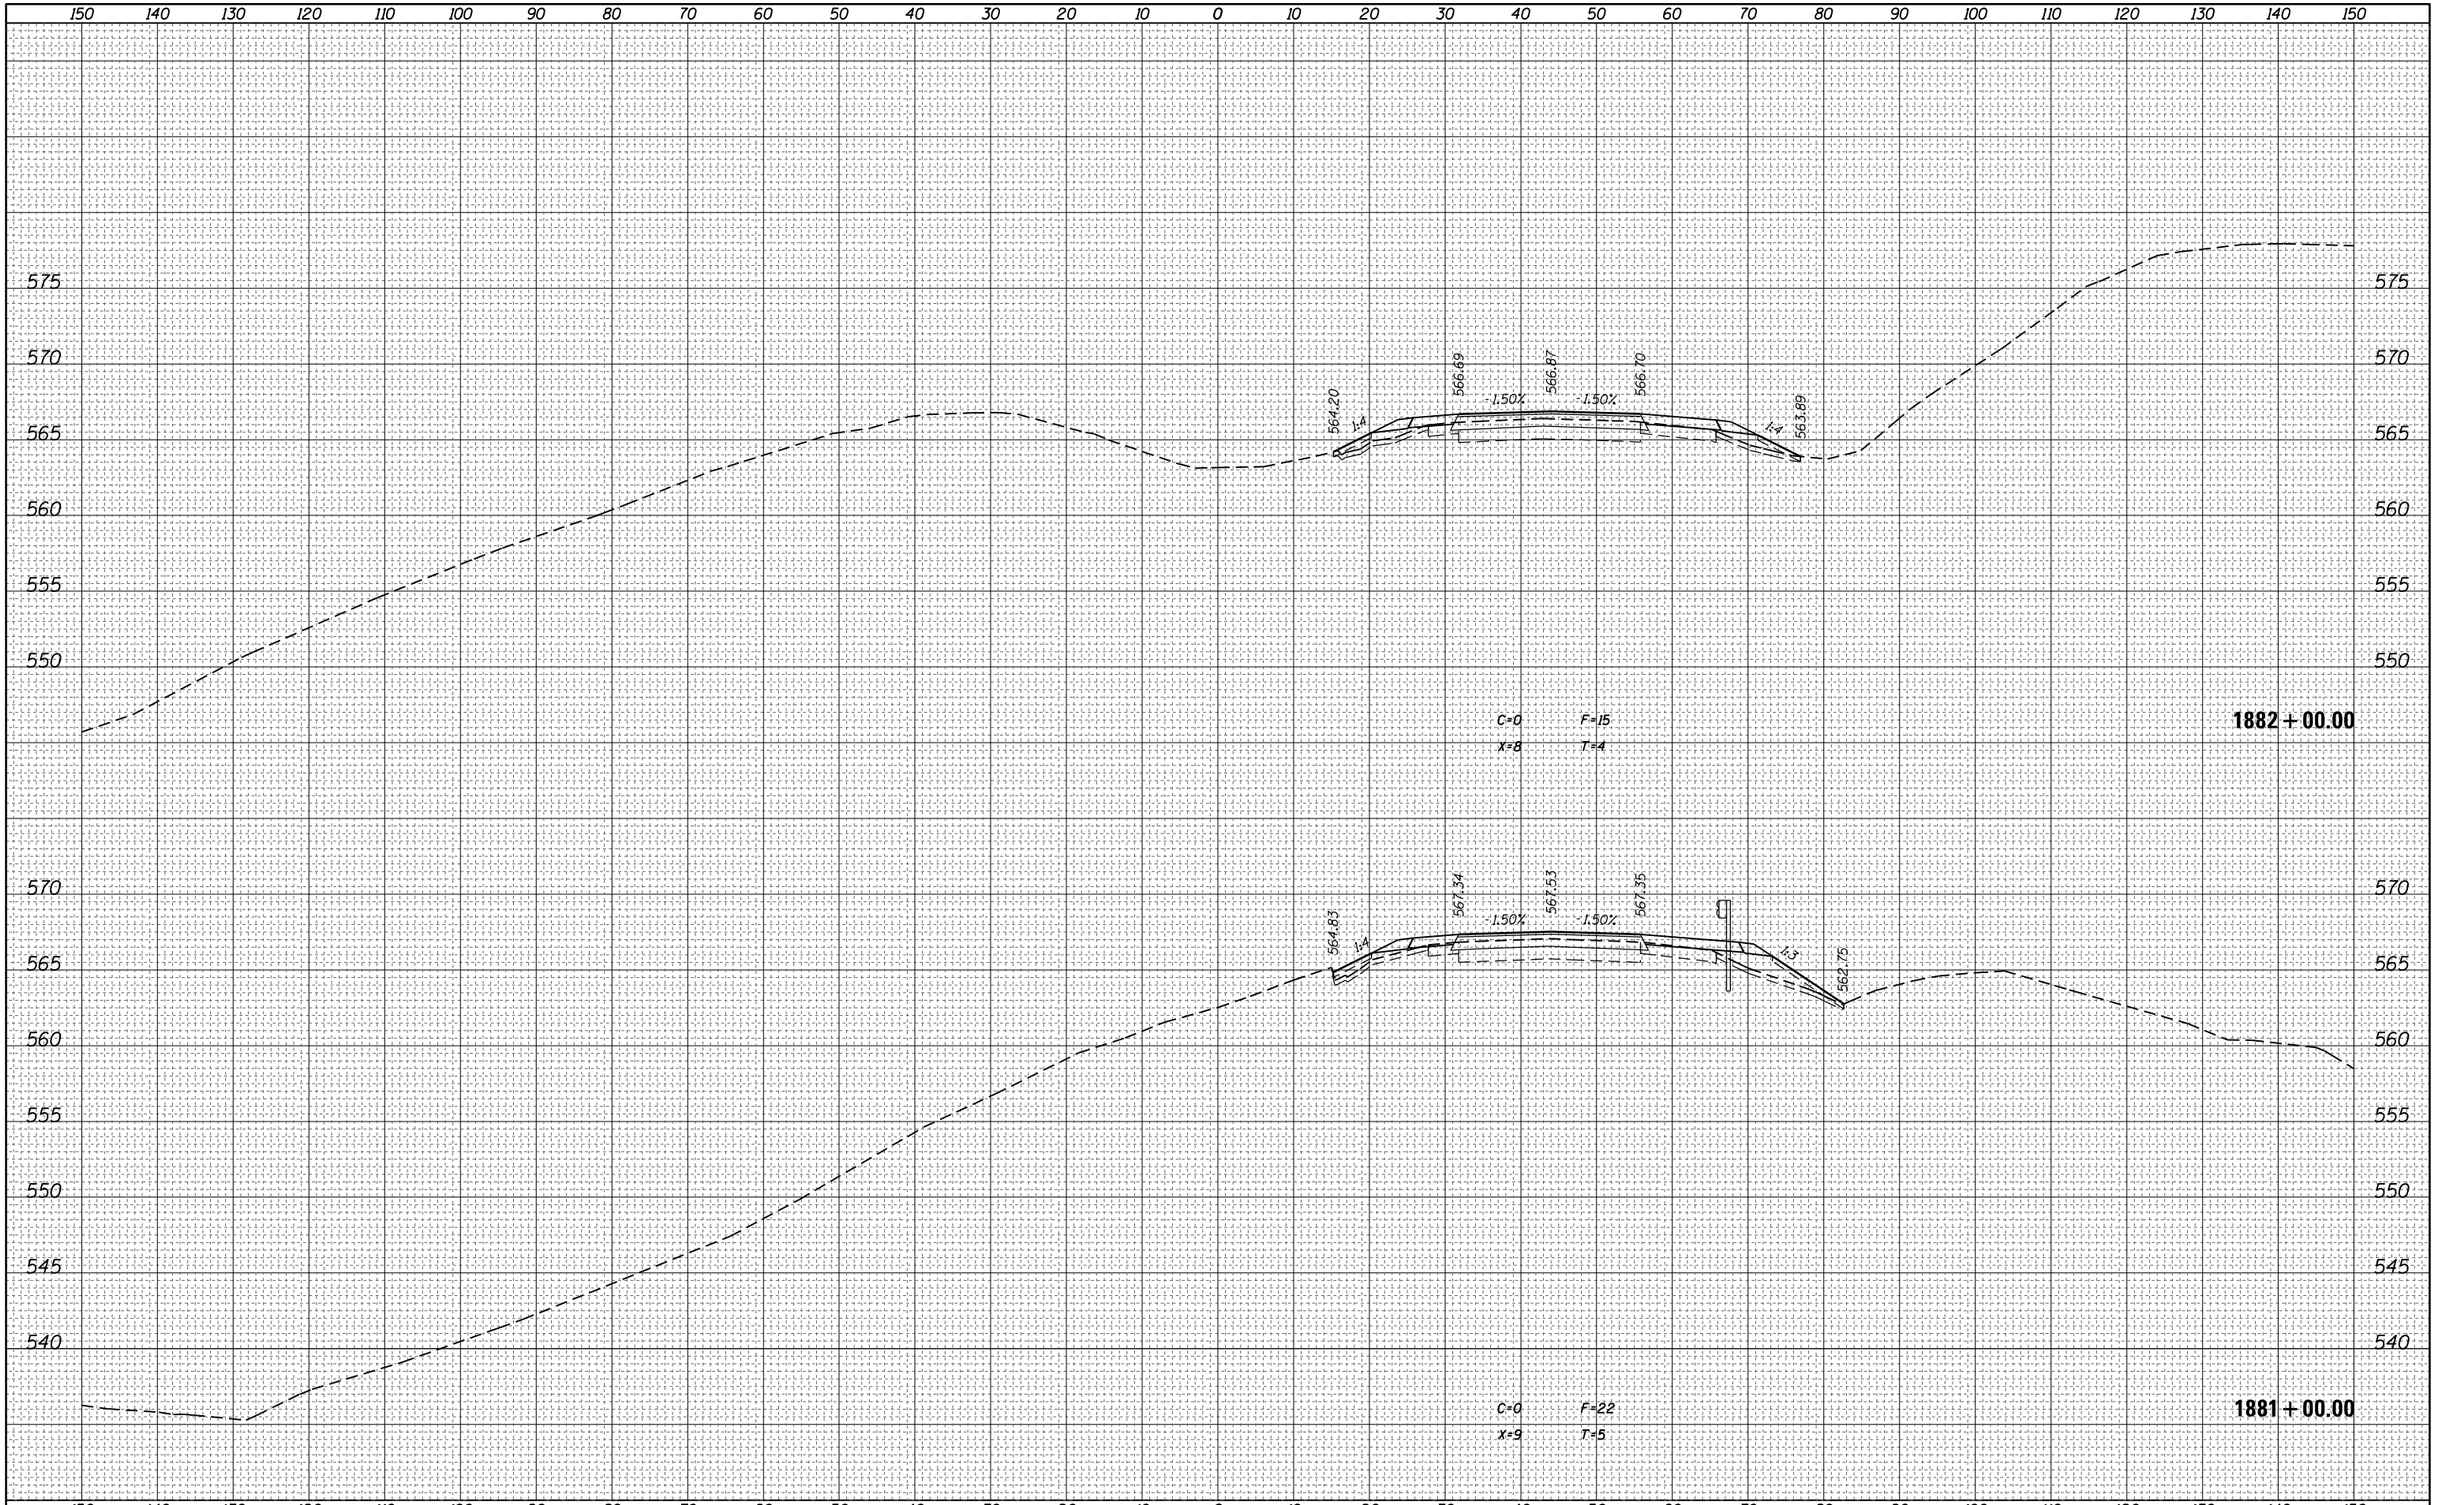

ORIGINAL SURVEY	NOTE BOOK	NO.
SURVEYED		
PLOTTED		
TEMPLATE		
AREAS		
AREAS CHECKED		

BY	DATE

FILE NAME = pw:\\IL084EBIDINTEG.illinois.gov:PWIDOT\Documents\IDOT Offices\District 7\Projects\74664\CADD\Drawing Sheets\D774664-sht-xssht.dgn	USER NAME = steffenmk	DESIGNED -	REVISED -
		DRAWN -	REVISED -
	PLOT SCALE = 20.0000 ' / in.	CHECKED -	REVISED -
Default	PLOT DATE = 3/23/2017	DATE -	REVISED -

STATE OF ILLINOIS
DEPARTMENT OF TRANSPORTATION

CROSS SECTIONS – I-70

SCALE: | SHEET OF SHEETS | STA. 1881+00.00 TO STA. 1882+00.00


F.A.I. RTE.	SECTION	COUNTY	TOTAL SHEETS	SHEET NO.
70	(25-1,2)R	EFFINGHAM	496	407
		CONTRACT NO. 74664		
	ILLINOIS FED. AID PROJECT			

FINAL SURVEY	NOTE BOOK	NO.
SURVEYED		
PLOTTED		
TEMPLATE		
AREAS		
AREAS CHECKED		

BY	DATE

ORIGINAL SURVEY	NOTE BOOK	NO.
SURVEYED		
PLOTTED		
TEMPLATE		
AREAS		
AREAS CHECKED		

BY	DATE

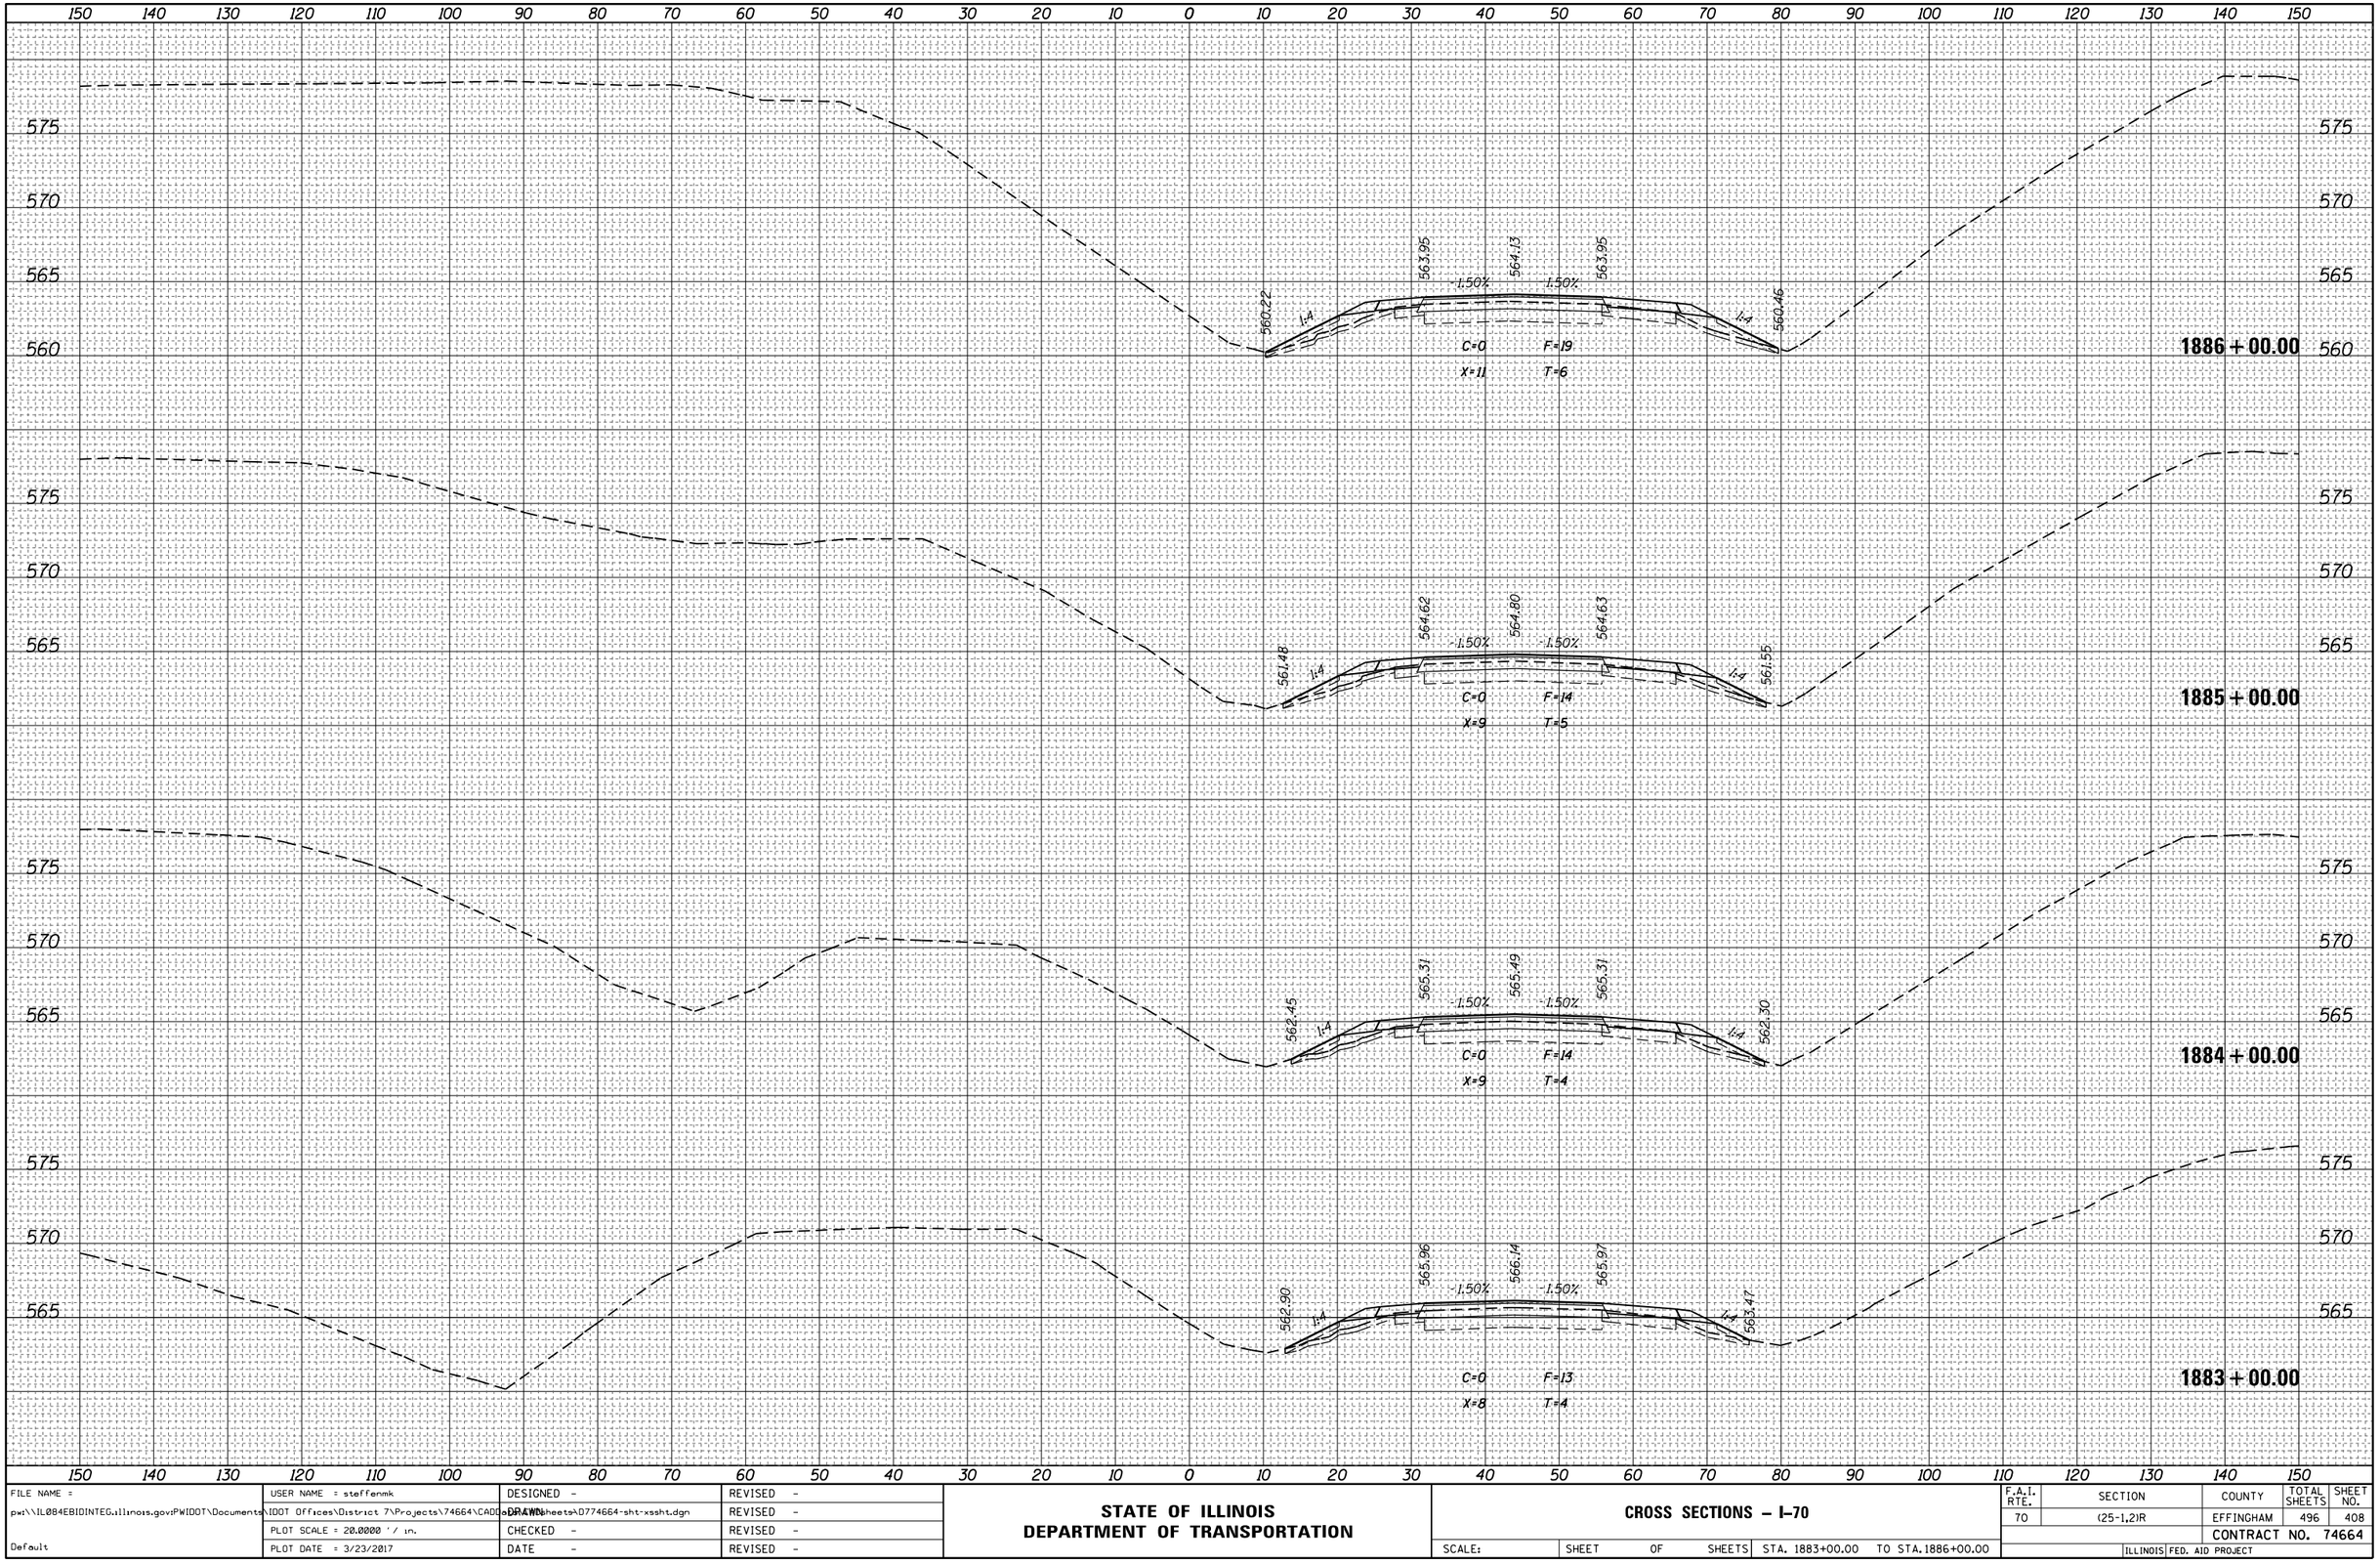

FILE NAME = pw:\\IL084EBIDINTEG.illinois.gov:PWIDOT\Documents\IDOT Offices\District 7\Projects\74664\CADD\Drawing Sheets\D774664-sht-xssht.dgn	USER NAME = steffenmk	DESIGNED -	REVISED -
		DRAWN -	REVISED -
	PLOT SCALE = 20.0000 ' / in.	CHECKED -	REVISED -
Default	PLOT DATE = 3/23/2017	DATE -	REVISED -

STATE OF ILLINOIS
DEPARTMENT OF TRANSPORTATION

CROSS SECTIONS – I-70

SCALE: | SHEET OF SHEETS | STA. 1883+00.00 TO STA. 1886+00.00


F.A.I. RTE.	SECTION	COUNTY	TOTAL SHEETS	SHEET NO.
70	(25-1,2)R	EFFINGHAM	496	408
		CONTRACT NO. 74664		
	ILLINOIS FED. AID PROJECT			

FINAL SURVEY	NOTE BOOK	NO.
SURVEYED		
PLOTTED		
TEMPLATE		
ANGLES		
AREAS CHECKED		

BY	DATE

ORIGINAL SURVEY	NOTE BOOK	NO.
SURVEYED		
PLOTTED		
TEMPLATE		
ANGLES		
AREAS CHECKED		

BY	DATE

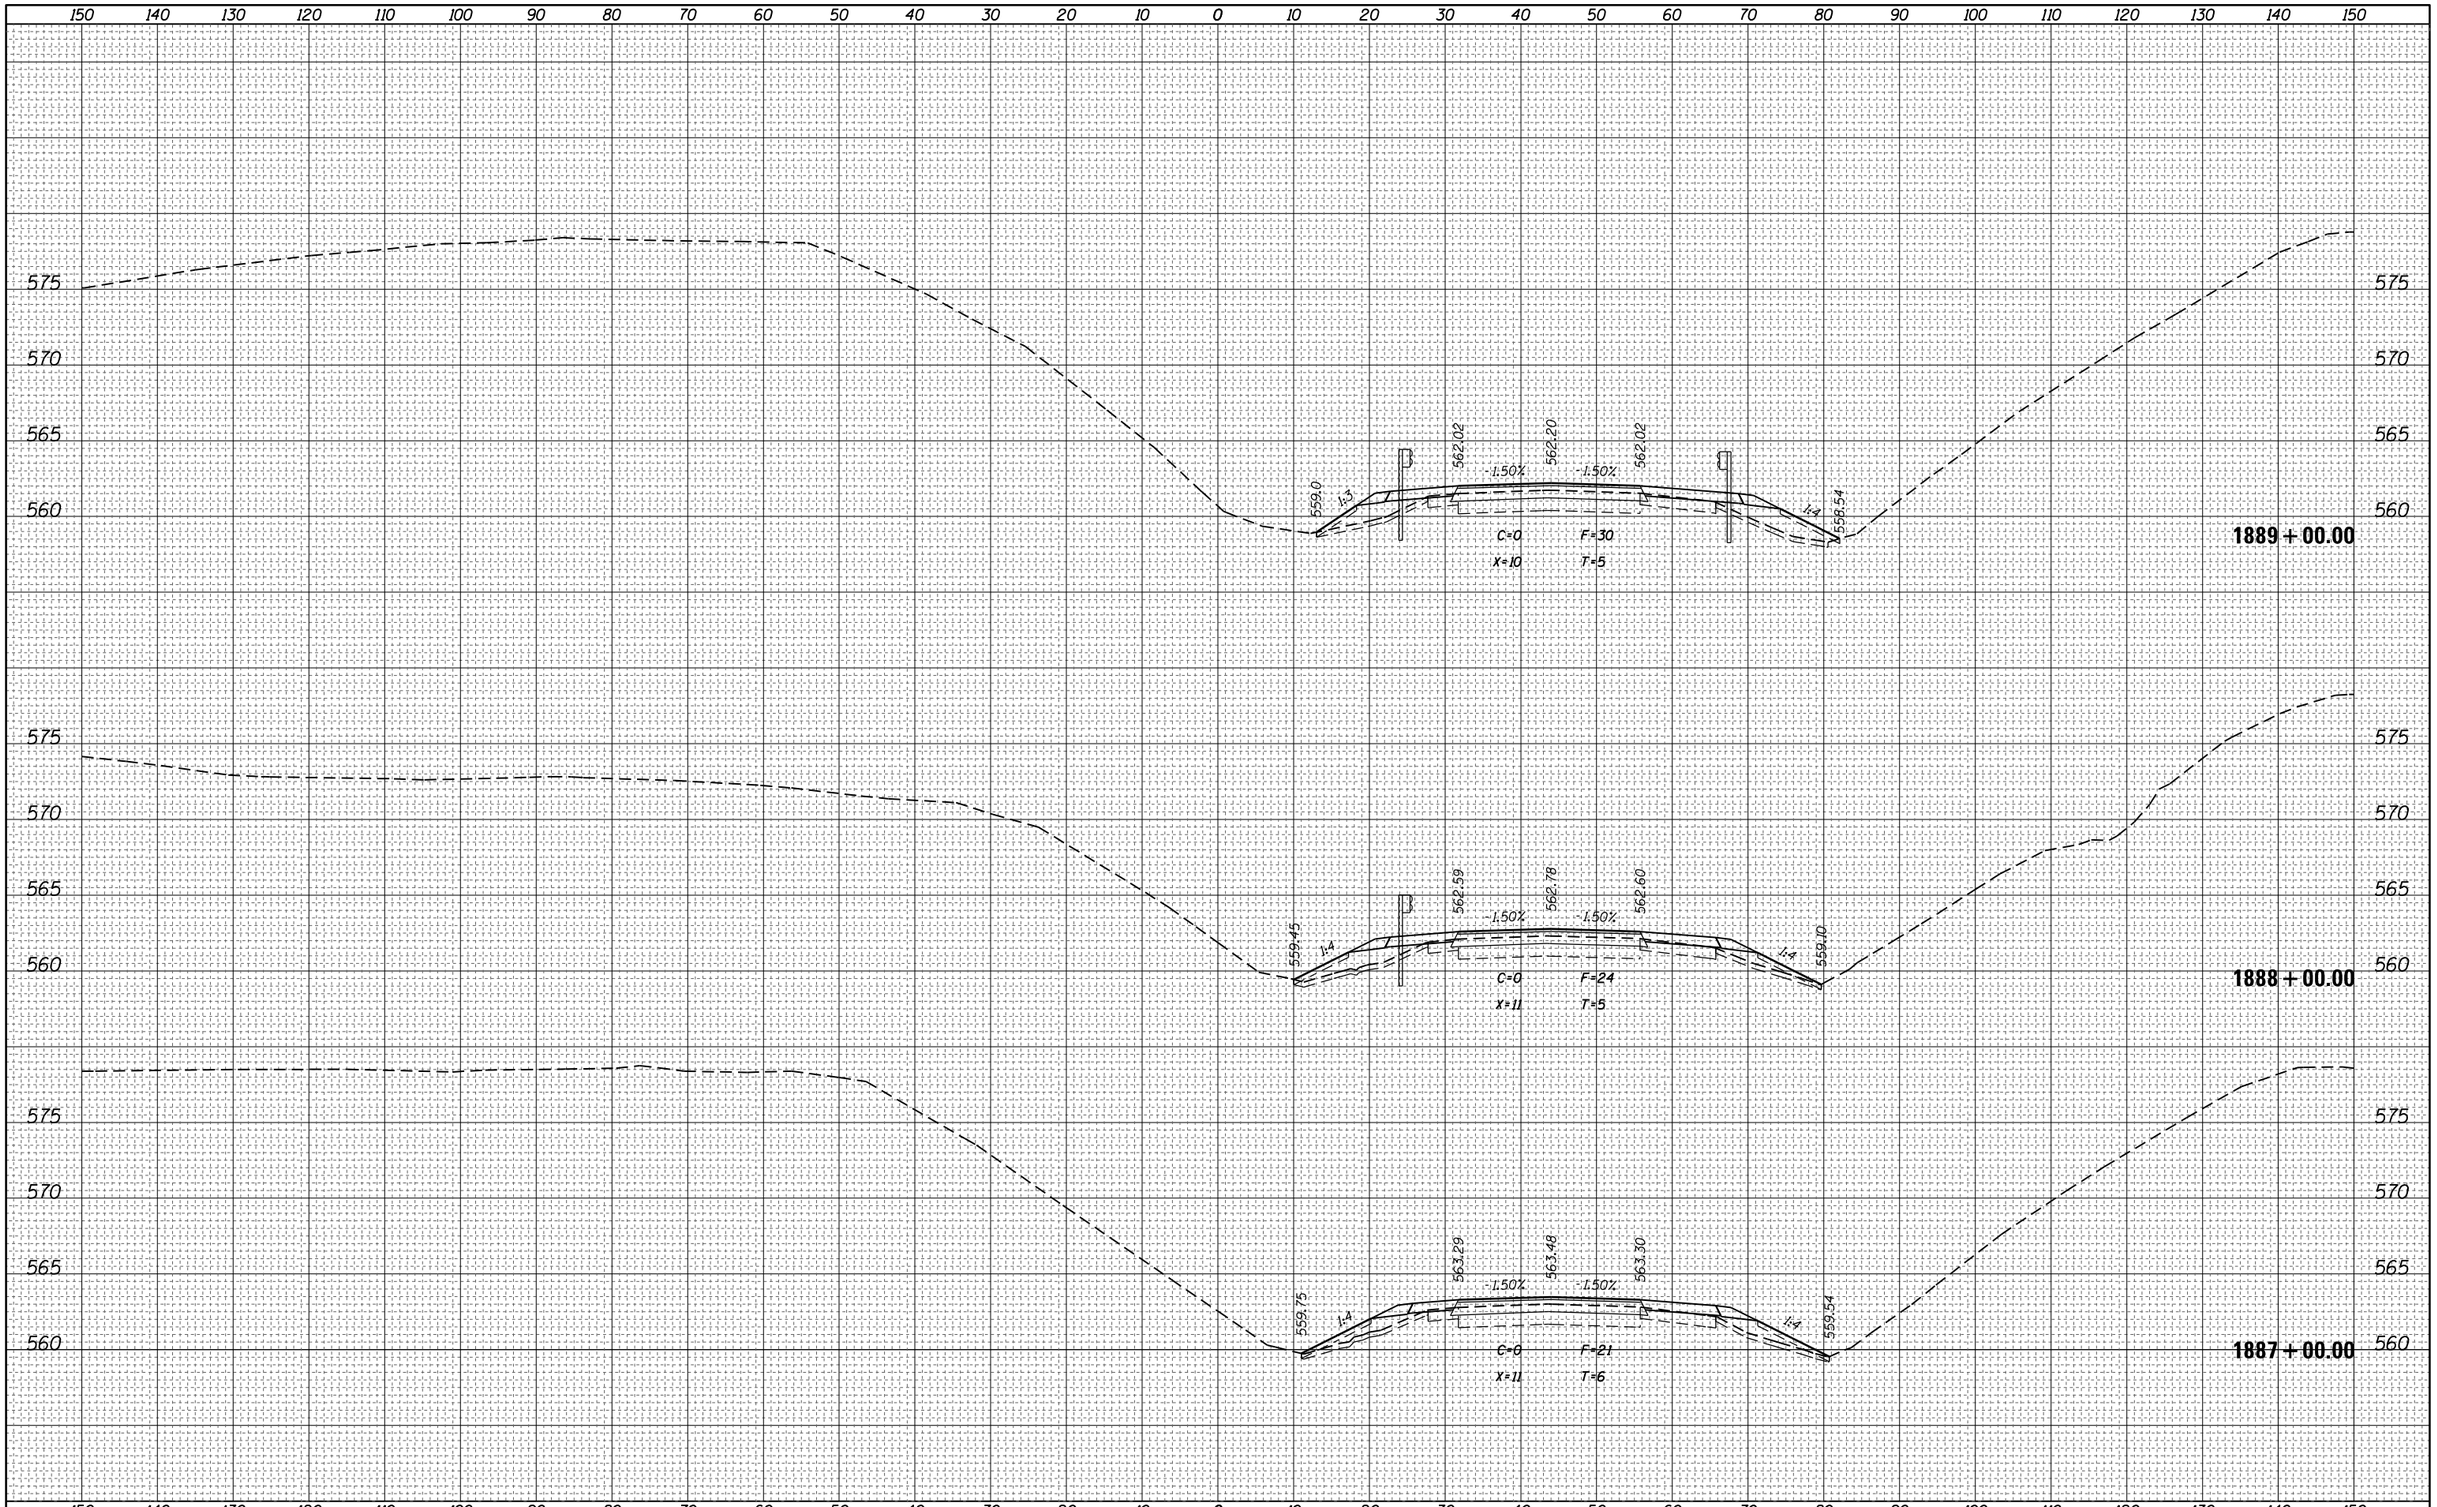

FILE NAME = pw:\\IL084EBIDINTEG.illinois.gov:PWIDOT\Documents\IDOT Offices\District 7\Projects\74664\CADD\Drawings\Sheets\D774664-sht-xssht.dgn	USER NAME = steffenmk	DESIGNED -	REVISED -
	PLOT SCALE = 20.0000 ' / in.	DRAWN -	REVISED -
Default	PLOT DATE = 3/23/2017	CHECKED -	REVISED -
		DATE -	REVISED -

STATE OF ILLINOIS
DEPARTMENT OF TRANSPORTATION


CROSS SECTIONS – I-70

SCALE: | SHEET OF SHEETS | STA. 1887+00.00 TO STA.1889+00.00

F.A.I. RTE.	SECTION	COUNTY	TOTAL SHEETS	SHEET NO.
70	(25-1,2)R	EFFINGHAM	496	409
		CONTRACT NO. 74664		
	ILLINOIS FED. AID PROJECT			

FINAL SURVEY	NOTE BOOK	NO.
	SURVEYED	BY
	PLOTTED	
	TEMPLATE	
	AREAS	
	AREAS CHECKED	DATE

ORIGINAL SURVEY	NOTE BOOK	NO.
	SURVEYED	BY
	PLOTTED	
	TEMPLATE	
	AREAS	
	AREAS CHECKED	DATE

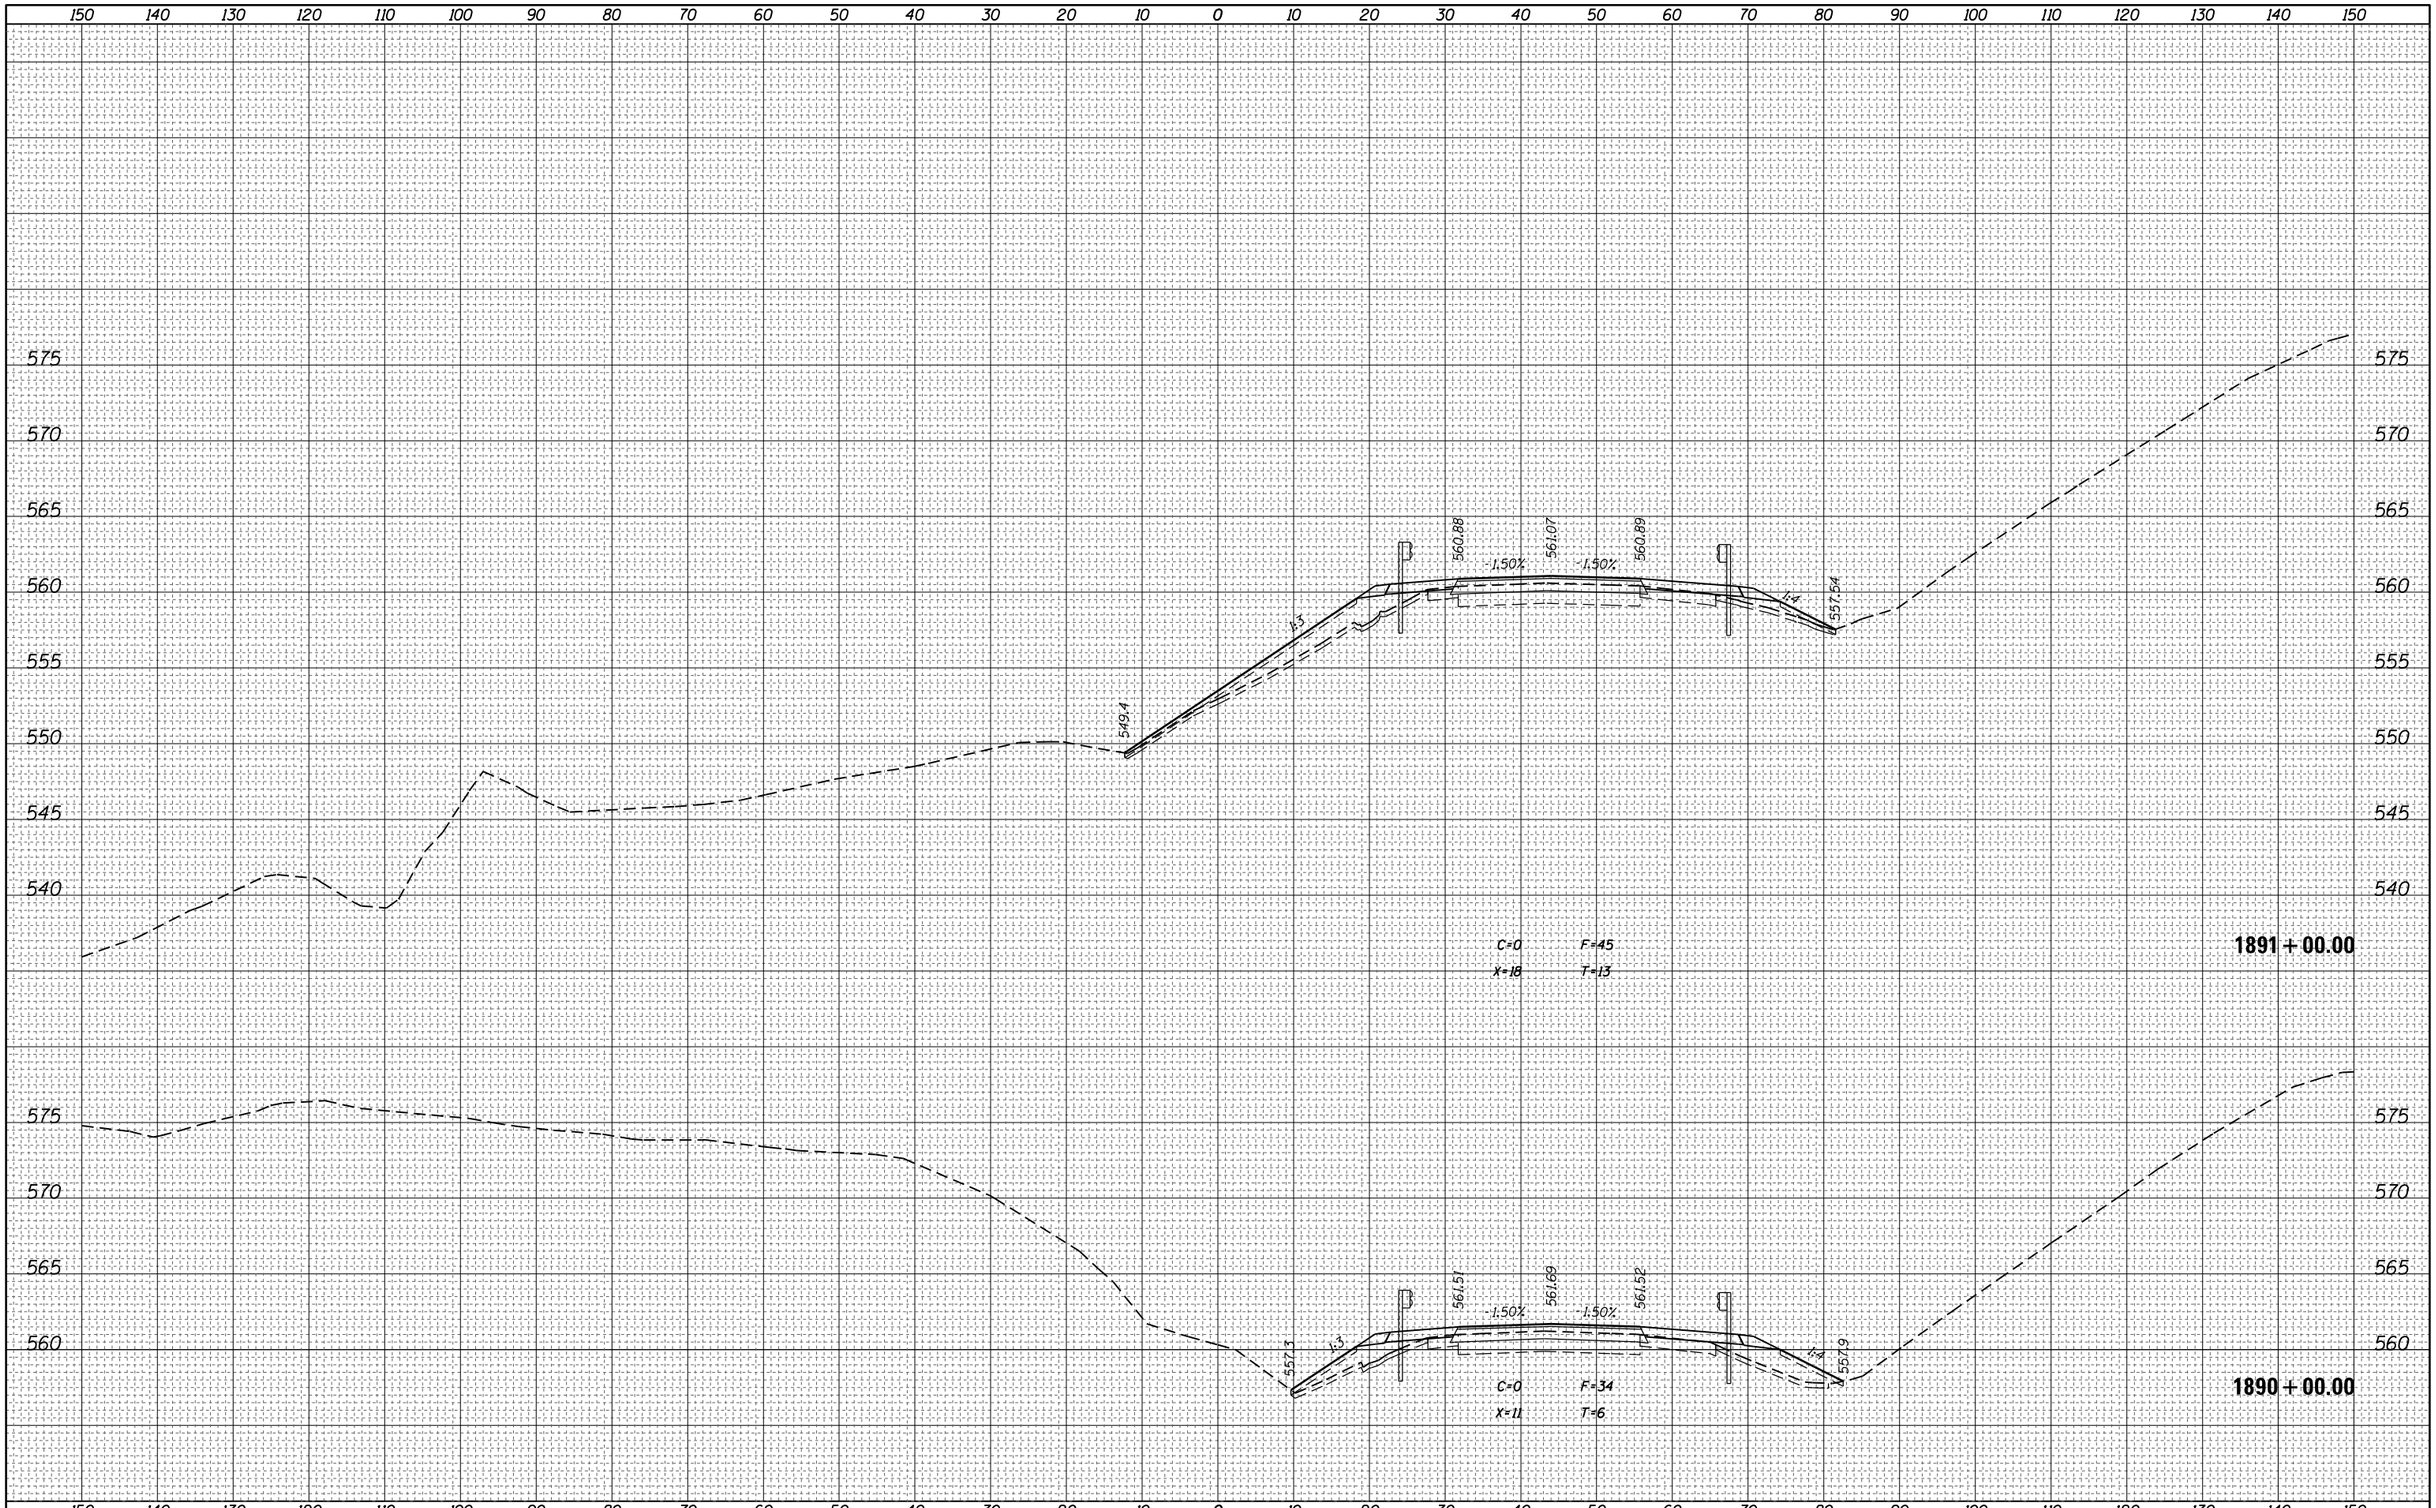

FILE NAME =	USER NAME = steffenmk	DESIGNED -	REVISED -
pw:\\IL084EBIDINTEG.illinois.gov:PWIDOT\Documents\IDOT Offices\District 7\Projects\74664\CADD\Drawing sheets\D774664-sht-xssht.dgn		DRAWN -	REVISED -
	PLOT SCALE = 20.0000 ' / in.	CHECKED -	REVISED -
Default	PLOT DATE = 3/23/2017	DATE -	REVISED -

STATE OF ILLINOIS
DEPARTMENT OF TRANSPORTATION


CROSS SECTIONS – I–70

SCALE: | SHEET OF SHEETS | STA. 1890+00.00 TO STA. 1891+00.00

F.A.I. RTE.	SECTION	COUNTY	TOTAL SHEETS	SHEET NO.
70	(25-1,2)R	EFFINGHAM	496	410
		CONTRACT NO. 74664		
		ILLINOIS FED. AID PROJECT		

FINAL SURVEY		BY	DATE
NOTE BOOK	SURVEYED		
NO.	PLOTTED		
	TEMPLATE		
	AREAS		
	AREAS CHECKED		

ORIGINAL SURVEY		BY	DATE
NOTE BOOK	SURVEYED		
NO.	PLOTTED		
	TEMPLATE		
	AREAS		
	AREAS CHECKED		

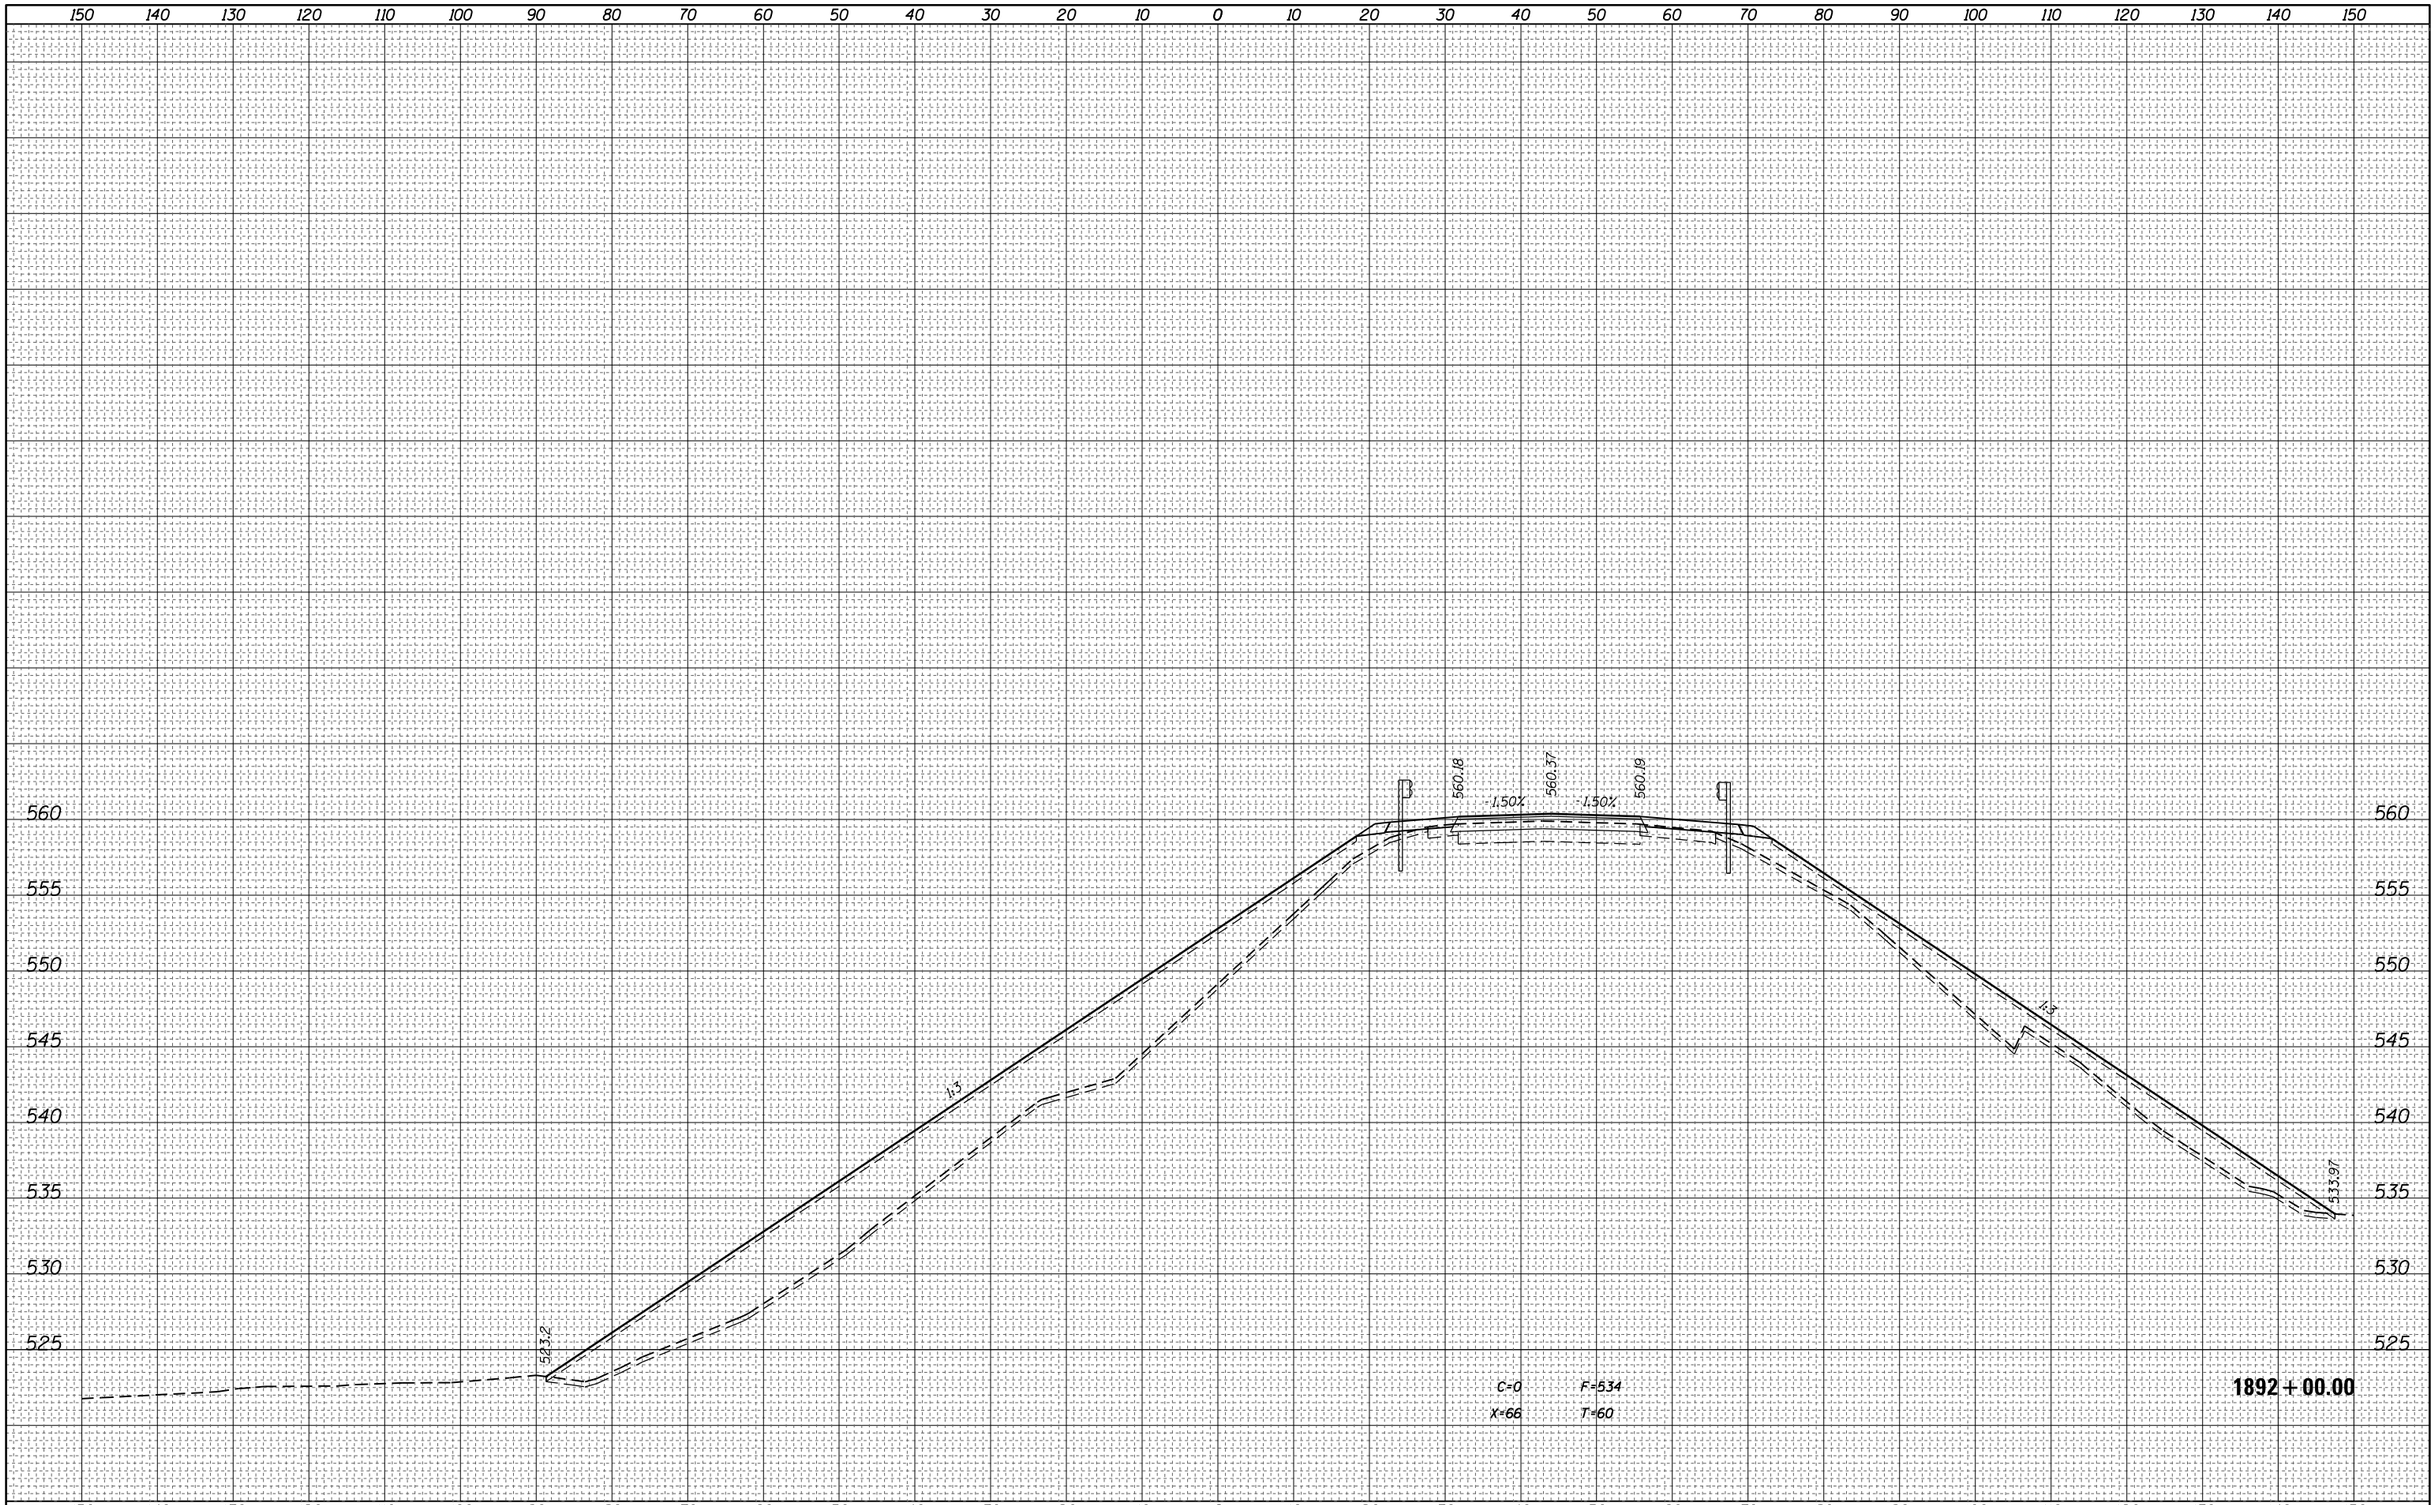

FILE NAME = pw:\\IL084EBIDINTEG.illinois.gov:PWIDOT\Documents\IDOT Offices\District 7\Projects\74664\CADD\Drawings\D774664-sht-xssht.dgn	USER NAME = steffenmk	DESIGNED -	REVISED -
		DRAWN -	REVISED -
	PLOT SCALE = 20.0000 ' / in.	CHECKED -	REVISED -
Default	PLOT DATE = 3/23/2017	DATE -	REVISED -

STATE OF ILLINOIS
DEPARTMENT OF TRANSPORTATION

CROSS SECTIONS – I-70

SCALE: | SHEET OF SHEETS | STA. 1892+00.00 TO STA.1892+00.00


F.A.I. RTE.	SECTION	COUNTY	TOTAL SHEETS	SHEET NO.
70	(25-1,2)R	EFFINGHAM	496	411
		CONTRACT NO. 74664		
	ILLINOIS FED. AID PROJECT			

FINAL SURVEY	NOTE BOOK	NO.
SURVEYED		
PLOTTED		
TEMPLATE		
AREAS		
AREAS CHECKED		

BY	DATE

ORIGINAL SURVEY	NOTE BOOK	NO.
SURVEYED		
PLOTTED		
TEMPLATE		
AREAS		
AREAS CHECKED		

BY	DATE

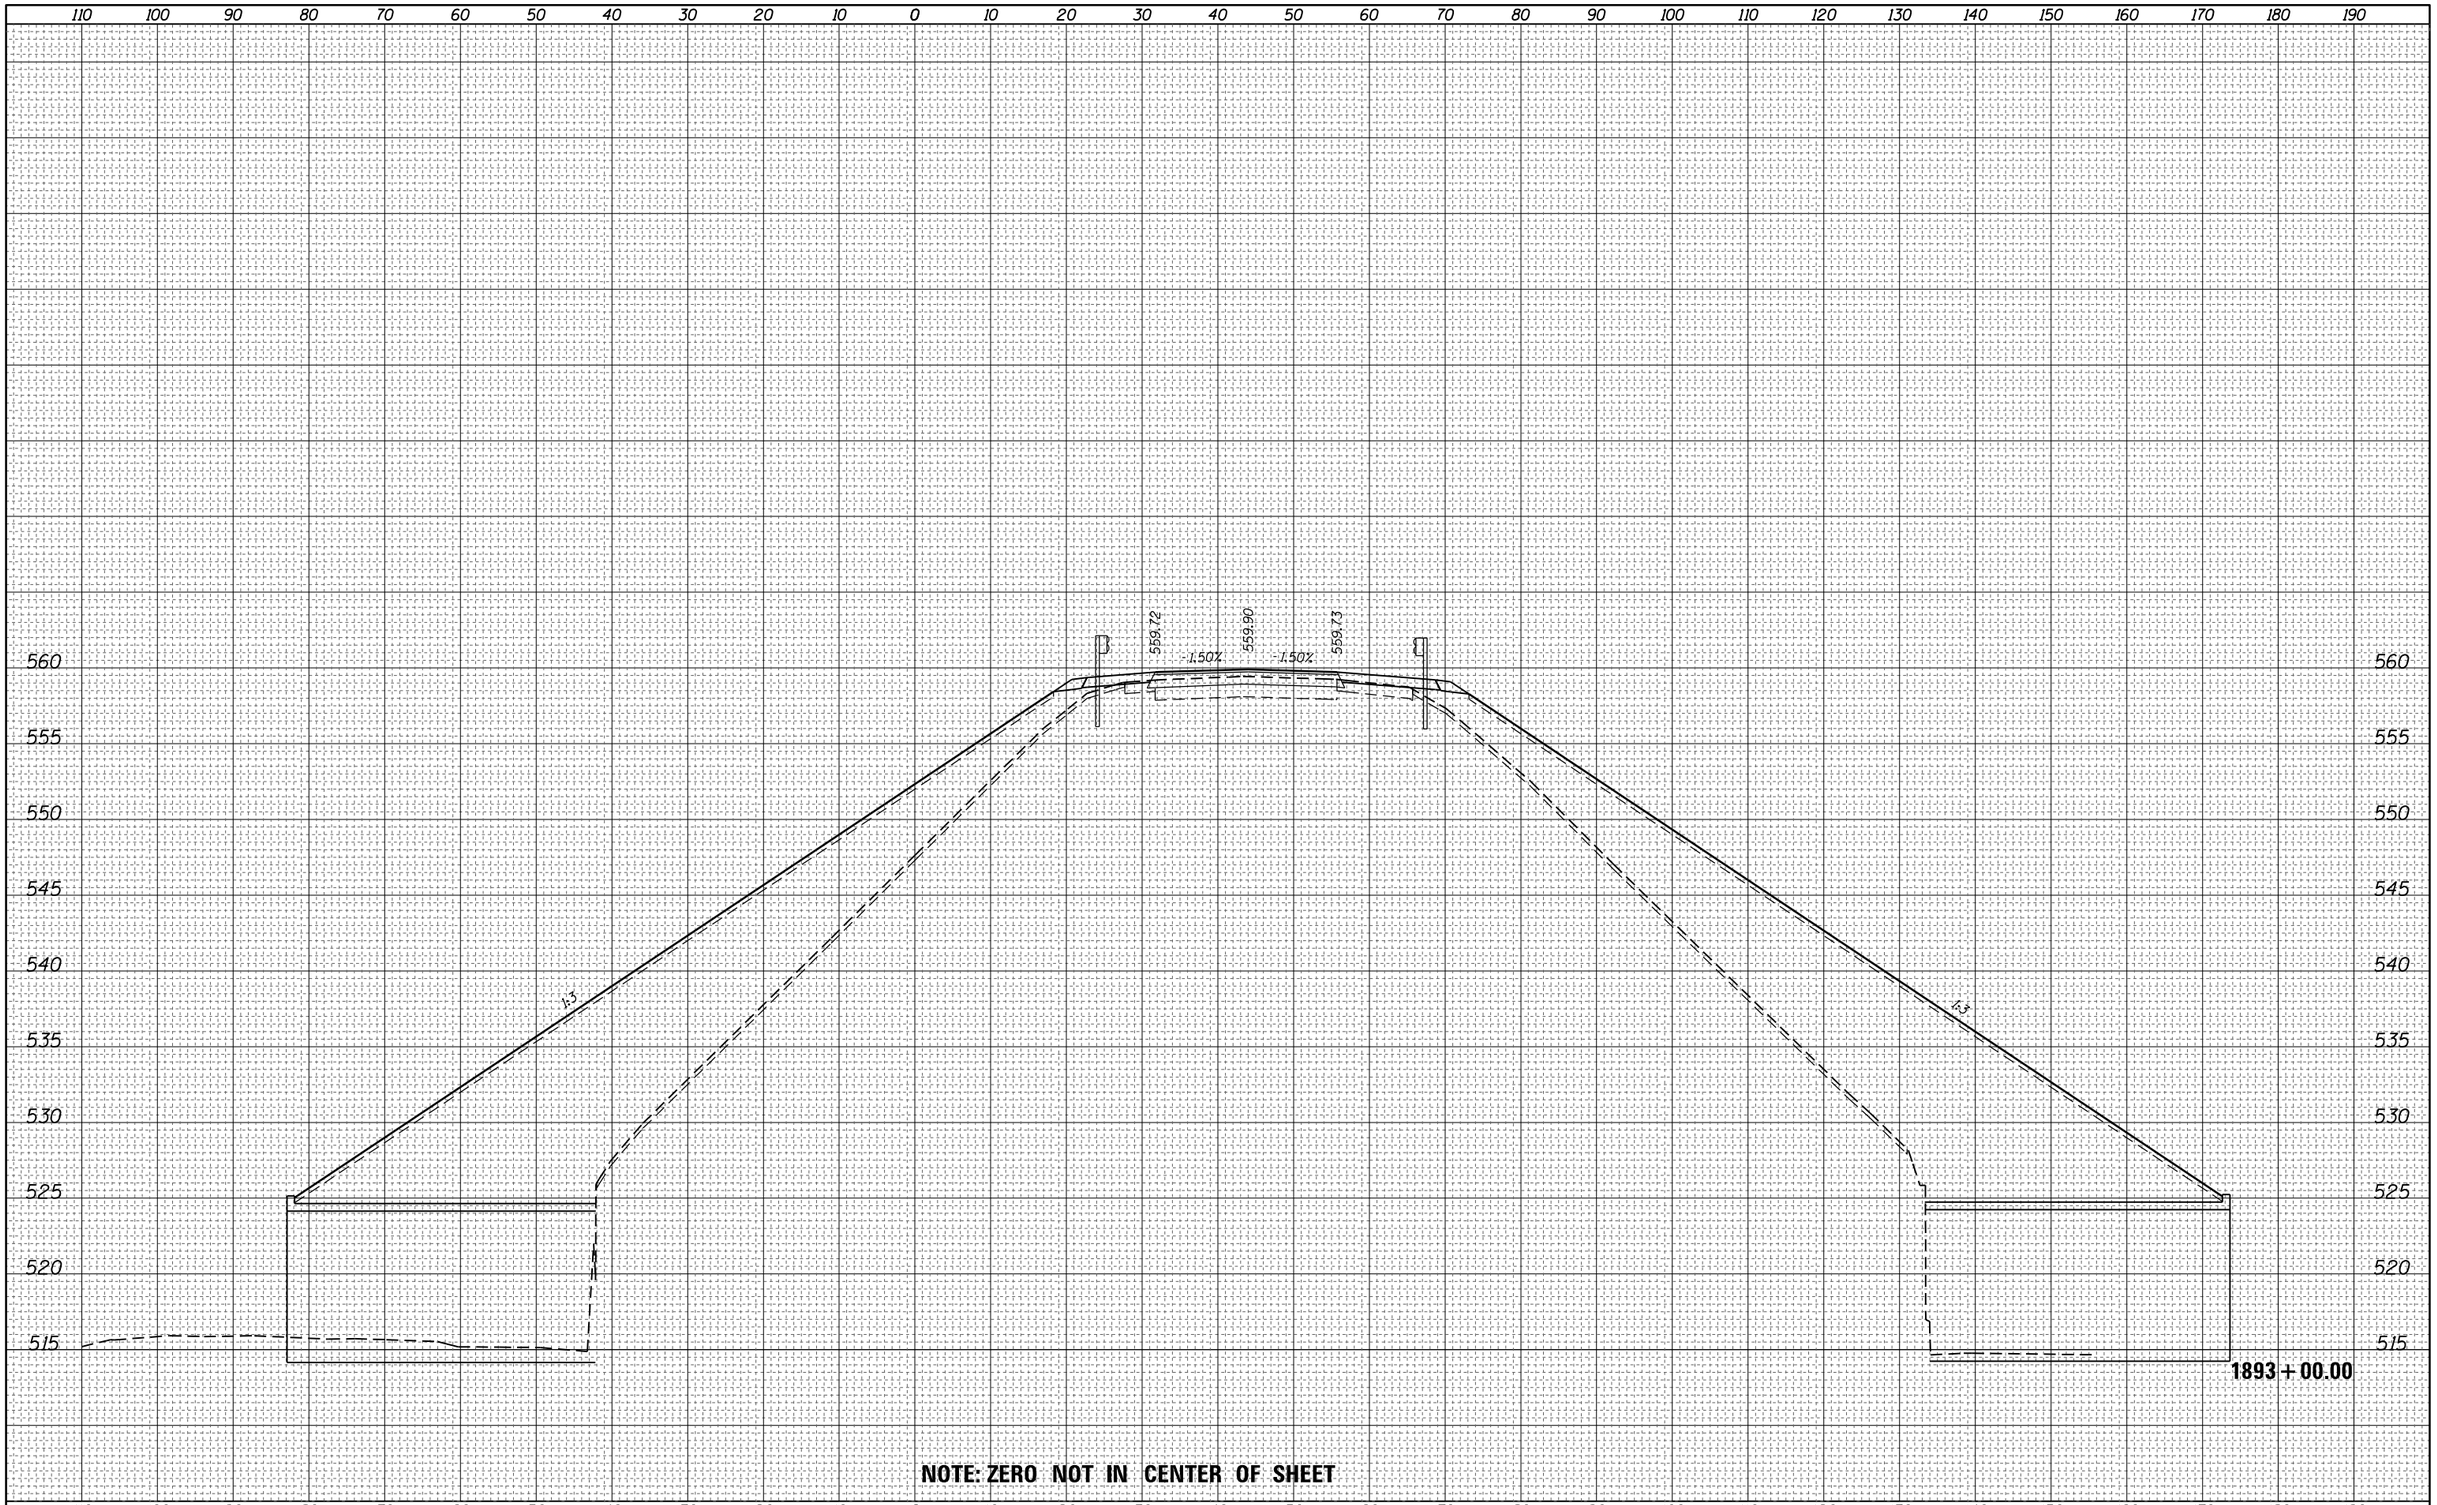

NOTE: ZERO NOT IN CENTER OF SHEET


FILE NAME =	USER NAME = steffenmk	DESIGNED -	REVISED -
pw:\\IL084EBIDINTEG.illinois.gov:PWIDOT\Documents\IDOT Offices\District 7\Projects\74664\CADD\Drawings\Sheets\D774664-sht-xssht.dgn		DRAWN -	REVISED -
Default	PLOT SCALE = 20.0000 ' / in.	CHECKED -	REVISED -
	PLOT DATE = 3/23/2017	DATE -	REVISED -

STATE OF ILLINOIS
DEPARTMENT OF TRANSPORTATION

CROSS SECTIONS – I-70

SCALE: | SHEET OF SHEETS | STA. 1893+00.00 TO STA. 1893+00.00

F.A.I. RTE.	SECTION	COUNTY	TOTAL SHEETS	SHEET NO.
70	(25-1,2)R	EFFINGHAM	496	412
		CONTRACT NO. 74664		
		ILLINOIS FED. AID PROJECT		

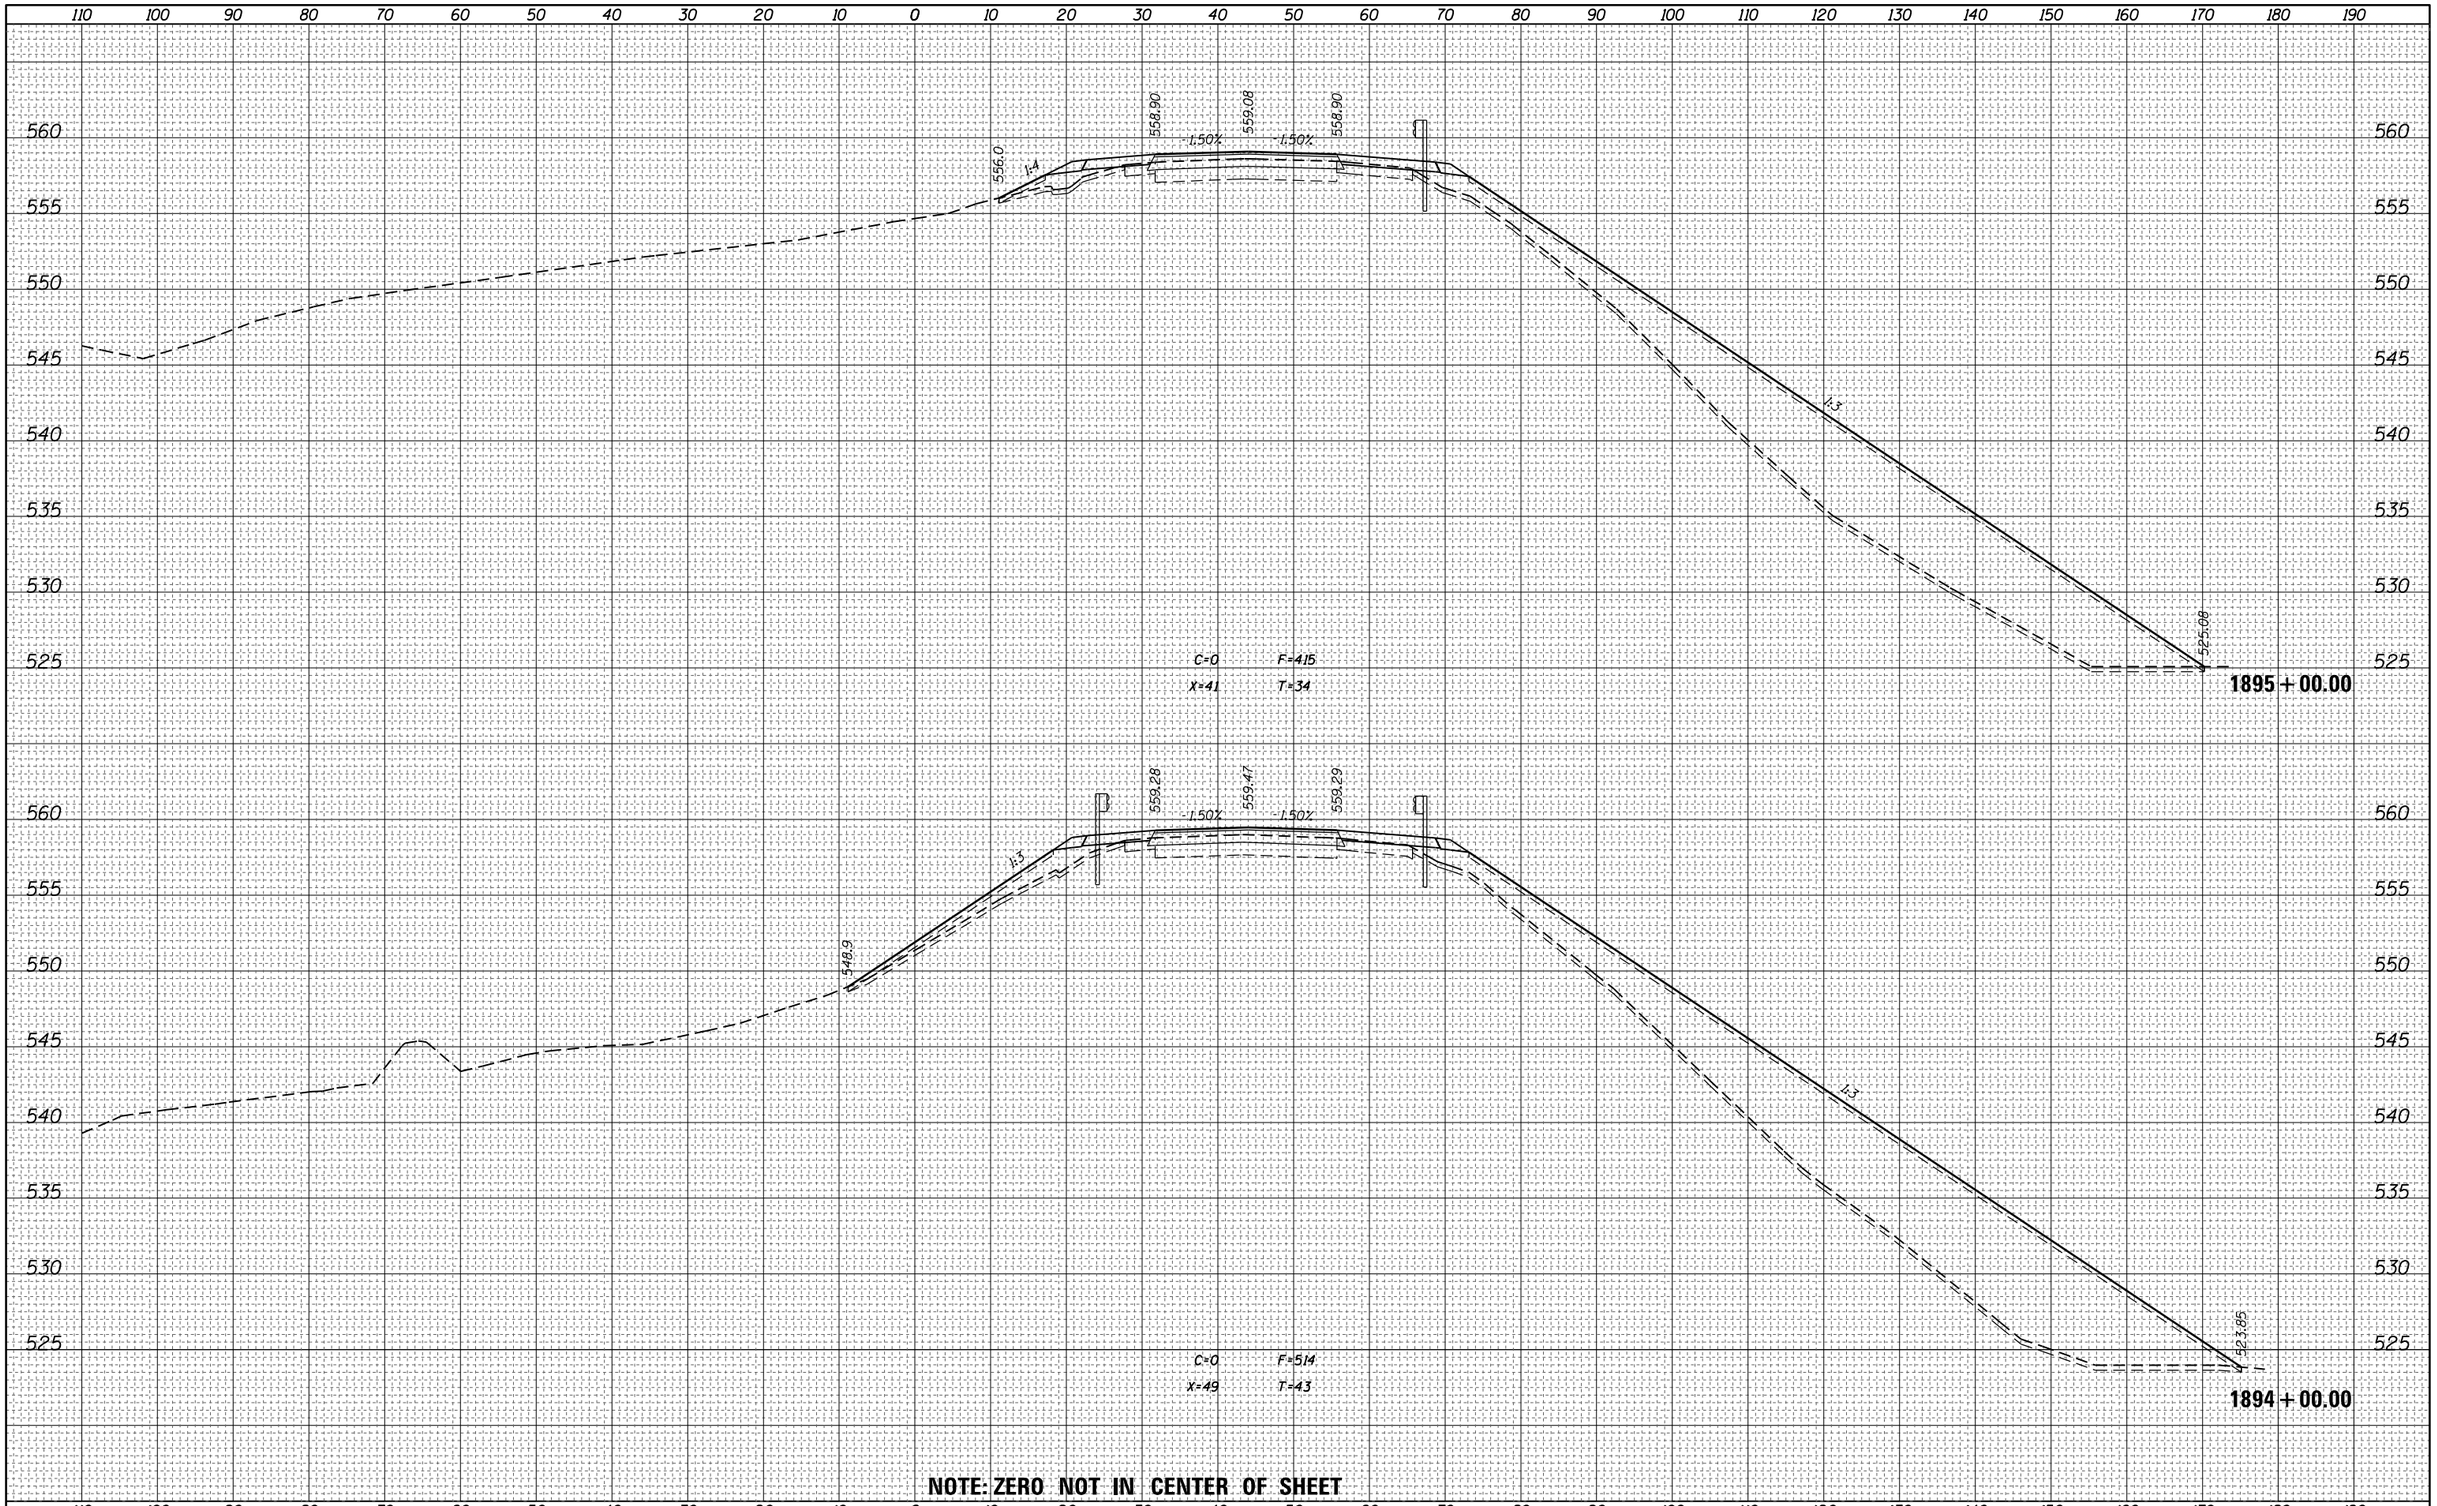

NOTE: ZERO NOT IN CENTER OF SHEET

FINAL SURVEY	NOTE BOOK	NO.
SURVEYED		
PLOTTED		
TEMPLATE		
AREAS		
AREAS CHECKED		

BY	DATE

ORIGINAL SURVEY	NOTE BOOK	NO.
SURVEYED		
PLOTTED		
TEMPLATE		
AREAS		
AREAS CHECKED		

BY	DATE


FILE NAME = pw:\\IL084EBIDINTEG.illinois.gov:PWIDOT\Documents\IDOT Offices\District 7\Projects\74664\CADD\Drawing Sheets\D774664-sht-xssht.dgn	USER NAME = steffenmk	DESIGNED -	REVISED -
		DRAWN -	REVISED -
	PLOT SCALE = 20.0000 ' / in.	CHECKED -	REVISED -
Default	PLOT DATE = 3/23/2017	DATE -	REVISED -

STATE OF ILLINOIS
DEPARTMENT OF TRANSPORTATION

CROSS SECTIONS – I-70

SCALE: | SHEET OF SHEETS | STA. 1894+00.00 TO STA. 1895+00.00

F.A.I. RTE.	SECTION	COUNTY	TOTAL SHEETS	SHEET NO.
70	(25-1,2)R	EFFINGHAM	496	413
		CONTRACT NO. 74664		
		ILLINOIS	FED. AID PROJECT	

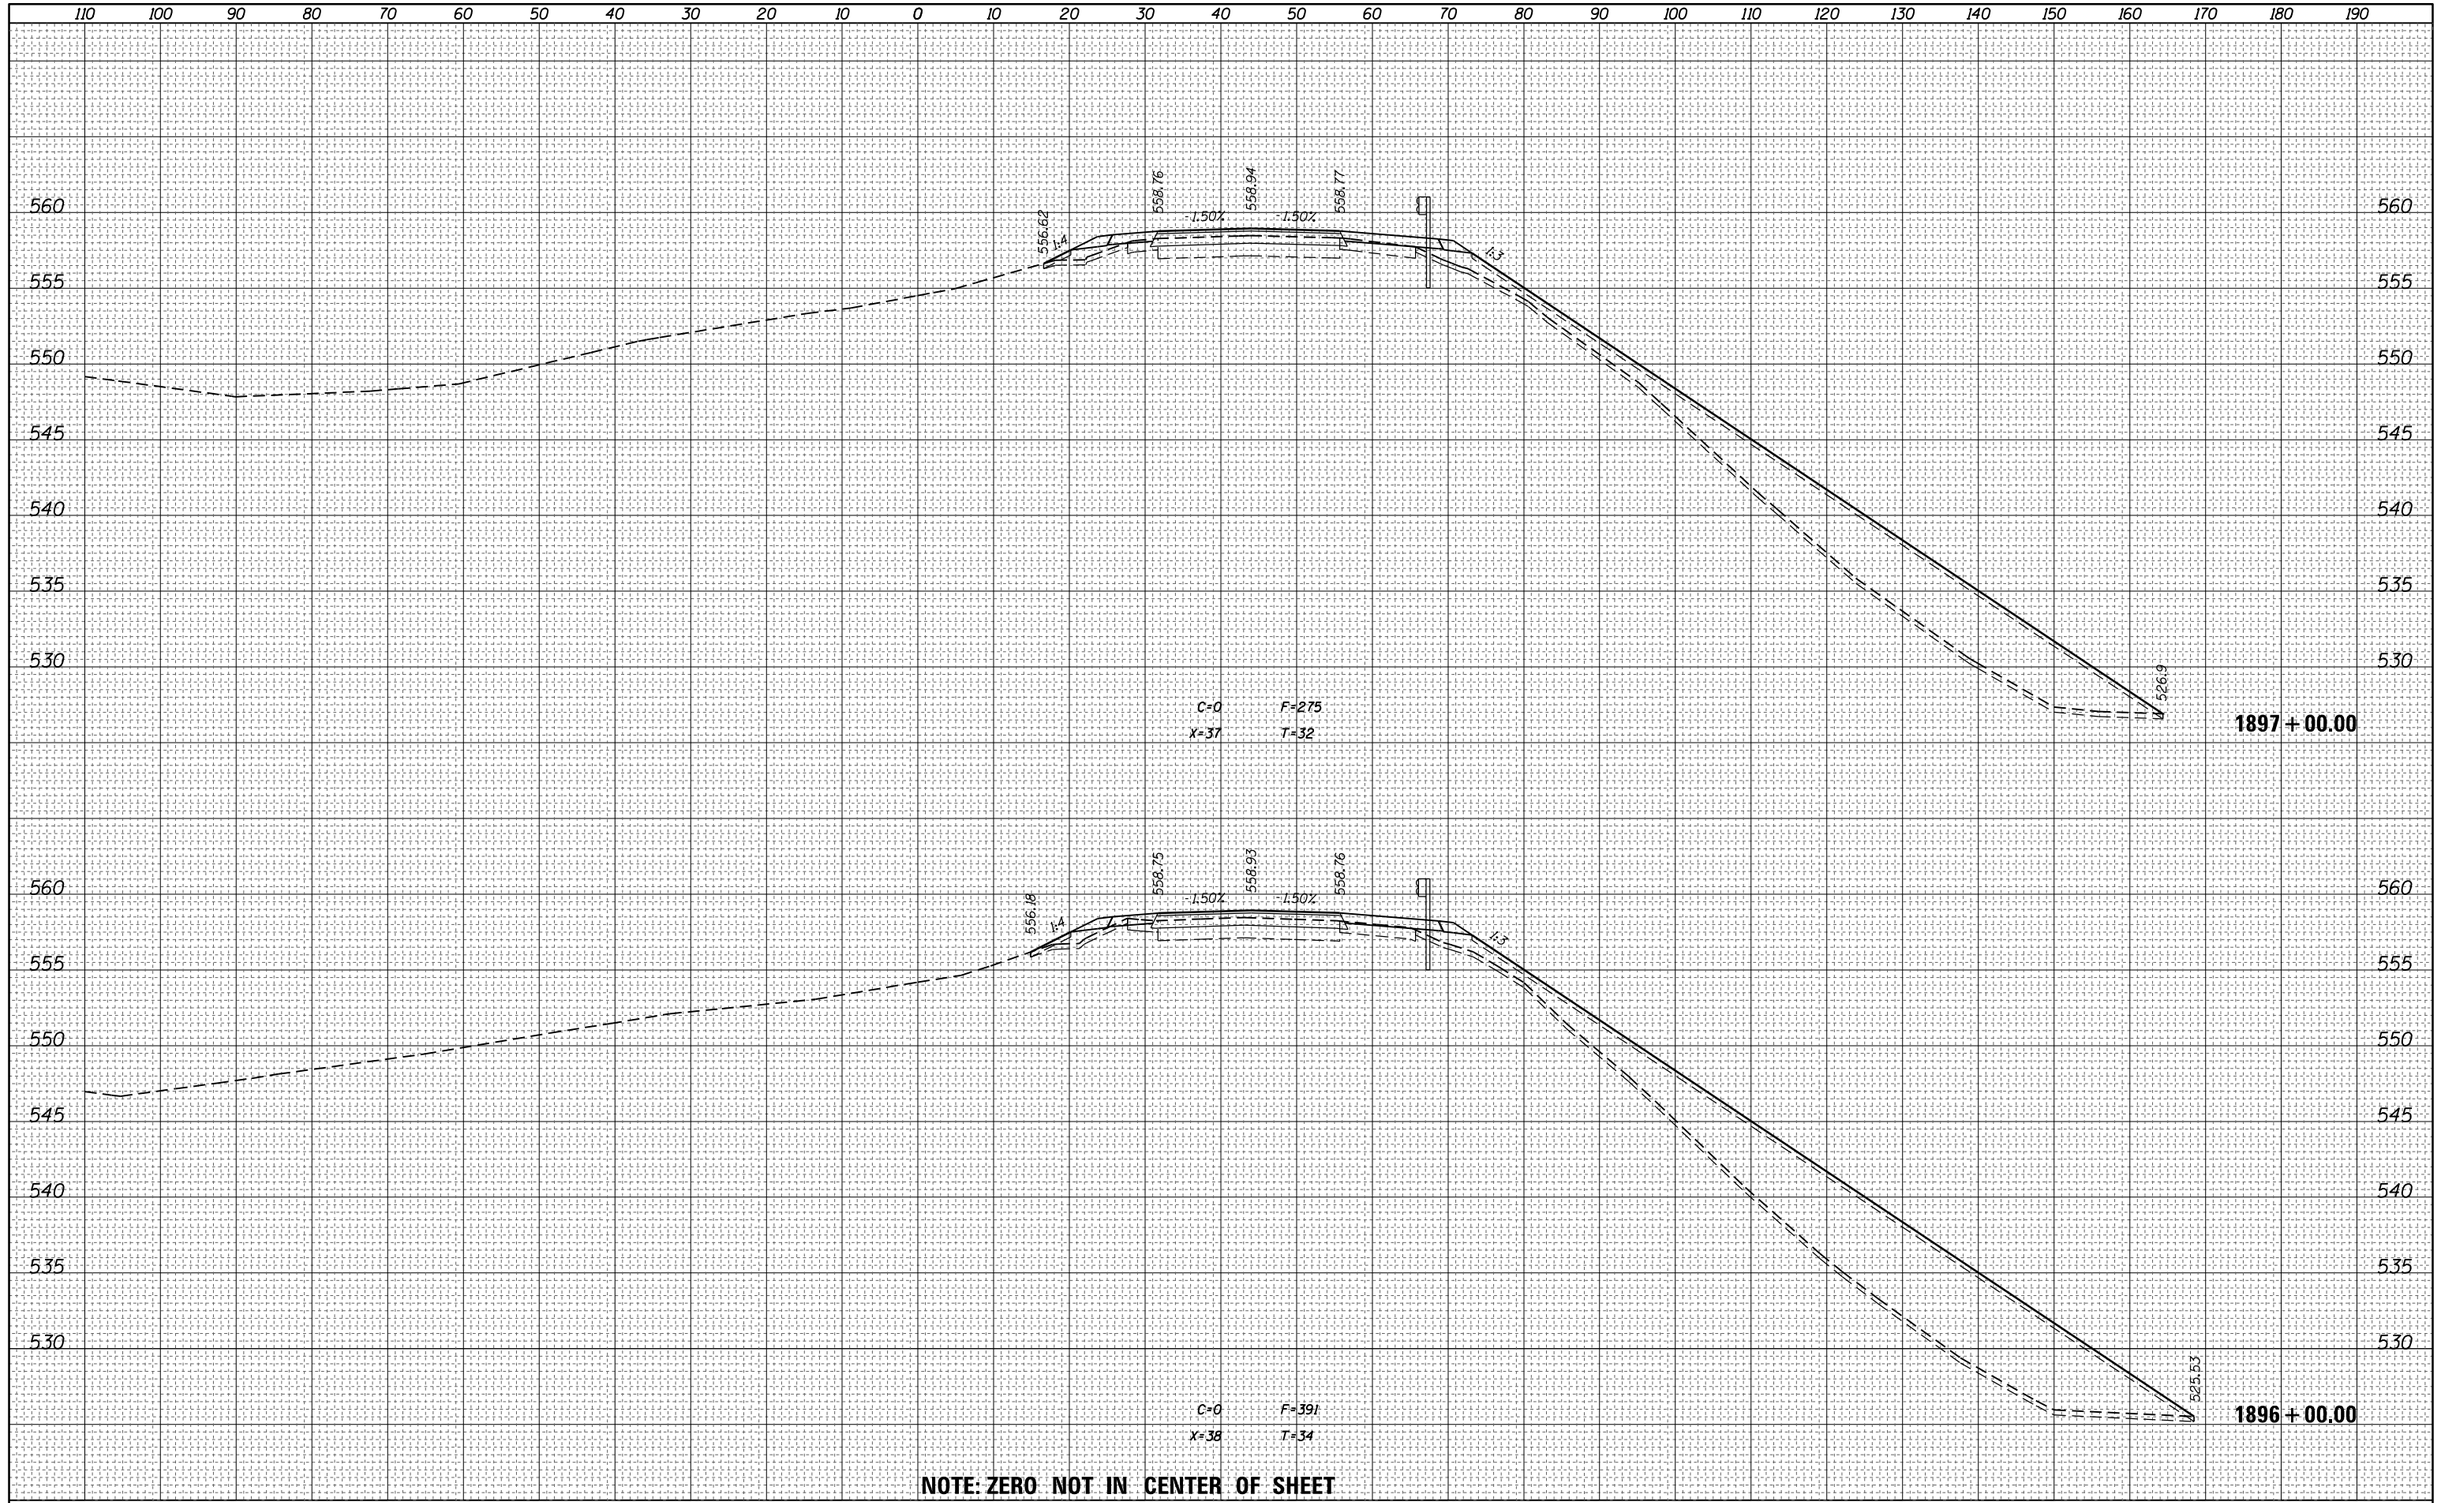

NOTE: ZERO NOT IN CENTER OF SHEET

FINAL SURVEY

NO.	NOTE BOOK	SURVEYED	BY	DATE
		PLOTTED		
		TEMPLATE		
		AREAS		
		AREAS CHECKED		

ORIGINAL SURVEY

NO.	NOTE BOOK	SURVEYED	BY	DATE
		PLOTTED		
		TEMPLATE		
		AREAS		
		AREAS CHECKED		


FILE NAME = pw:\\IL084EBIDINTEG.illinois.gov:PWIDOT\Documents\IDOT Offices\District 7\Projects\74664\CADD\Drawings\sheets\D774664-sht-xssht.dgn	USER NAME = steffenmk	DESIGNED -	REVISED -
		DRAWN -	REVISED -
	PLOT SCALE = 20.0000 ' / in.	CHECKED -	REVISED -
Default	PLOT DATE = 3/23/2017	DATE -	REVISED -

STATE OF ILLINOIS
DEPARTMENT OF TRANSPORTATION

CROSS SECTIONS – I-70

SCALE: | SHEET OF SHEETS | STA. 1896+00.00 TO STA.1897+00.00

F.A.I. RTE.	SECTION	COUNTY	TOTAL SHEETS	SHEET NO.
70	(25-1,2)R	EFFINGHAM	496	414
		CONTRACT NO. 74664		
		ILLINOIS FED. AID PROJECT		

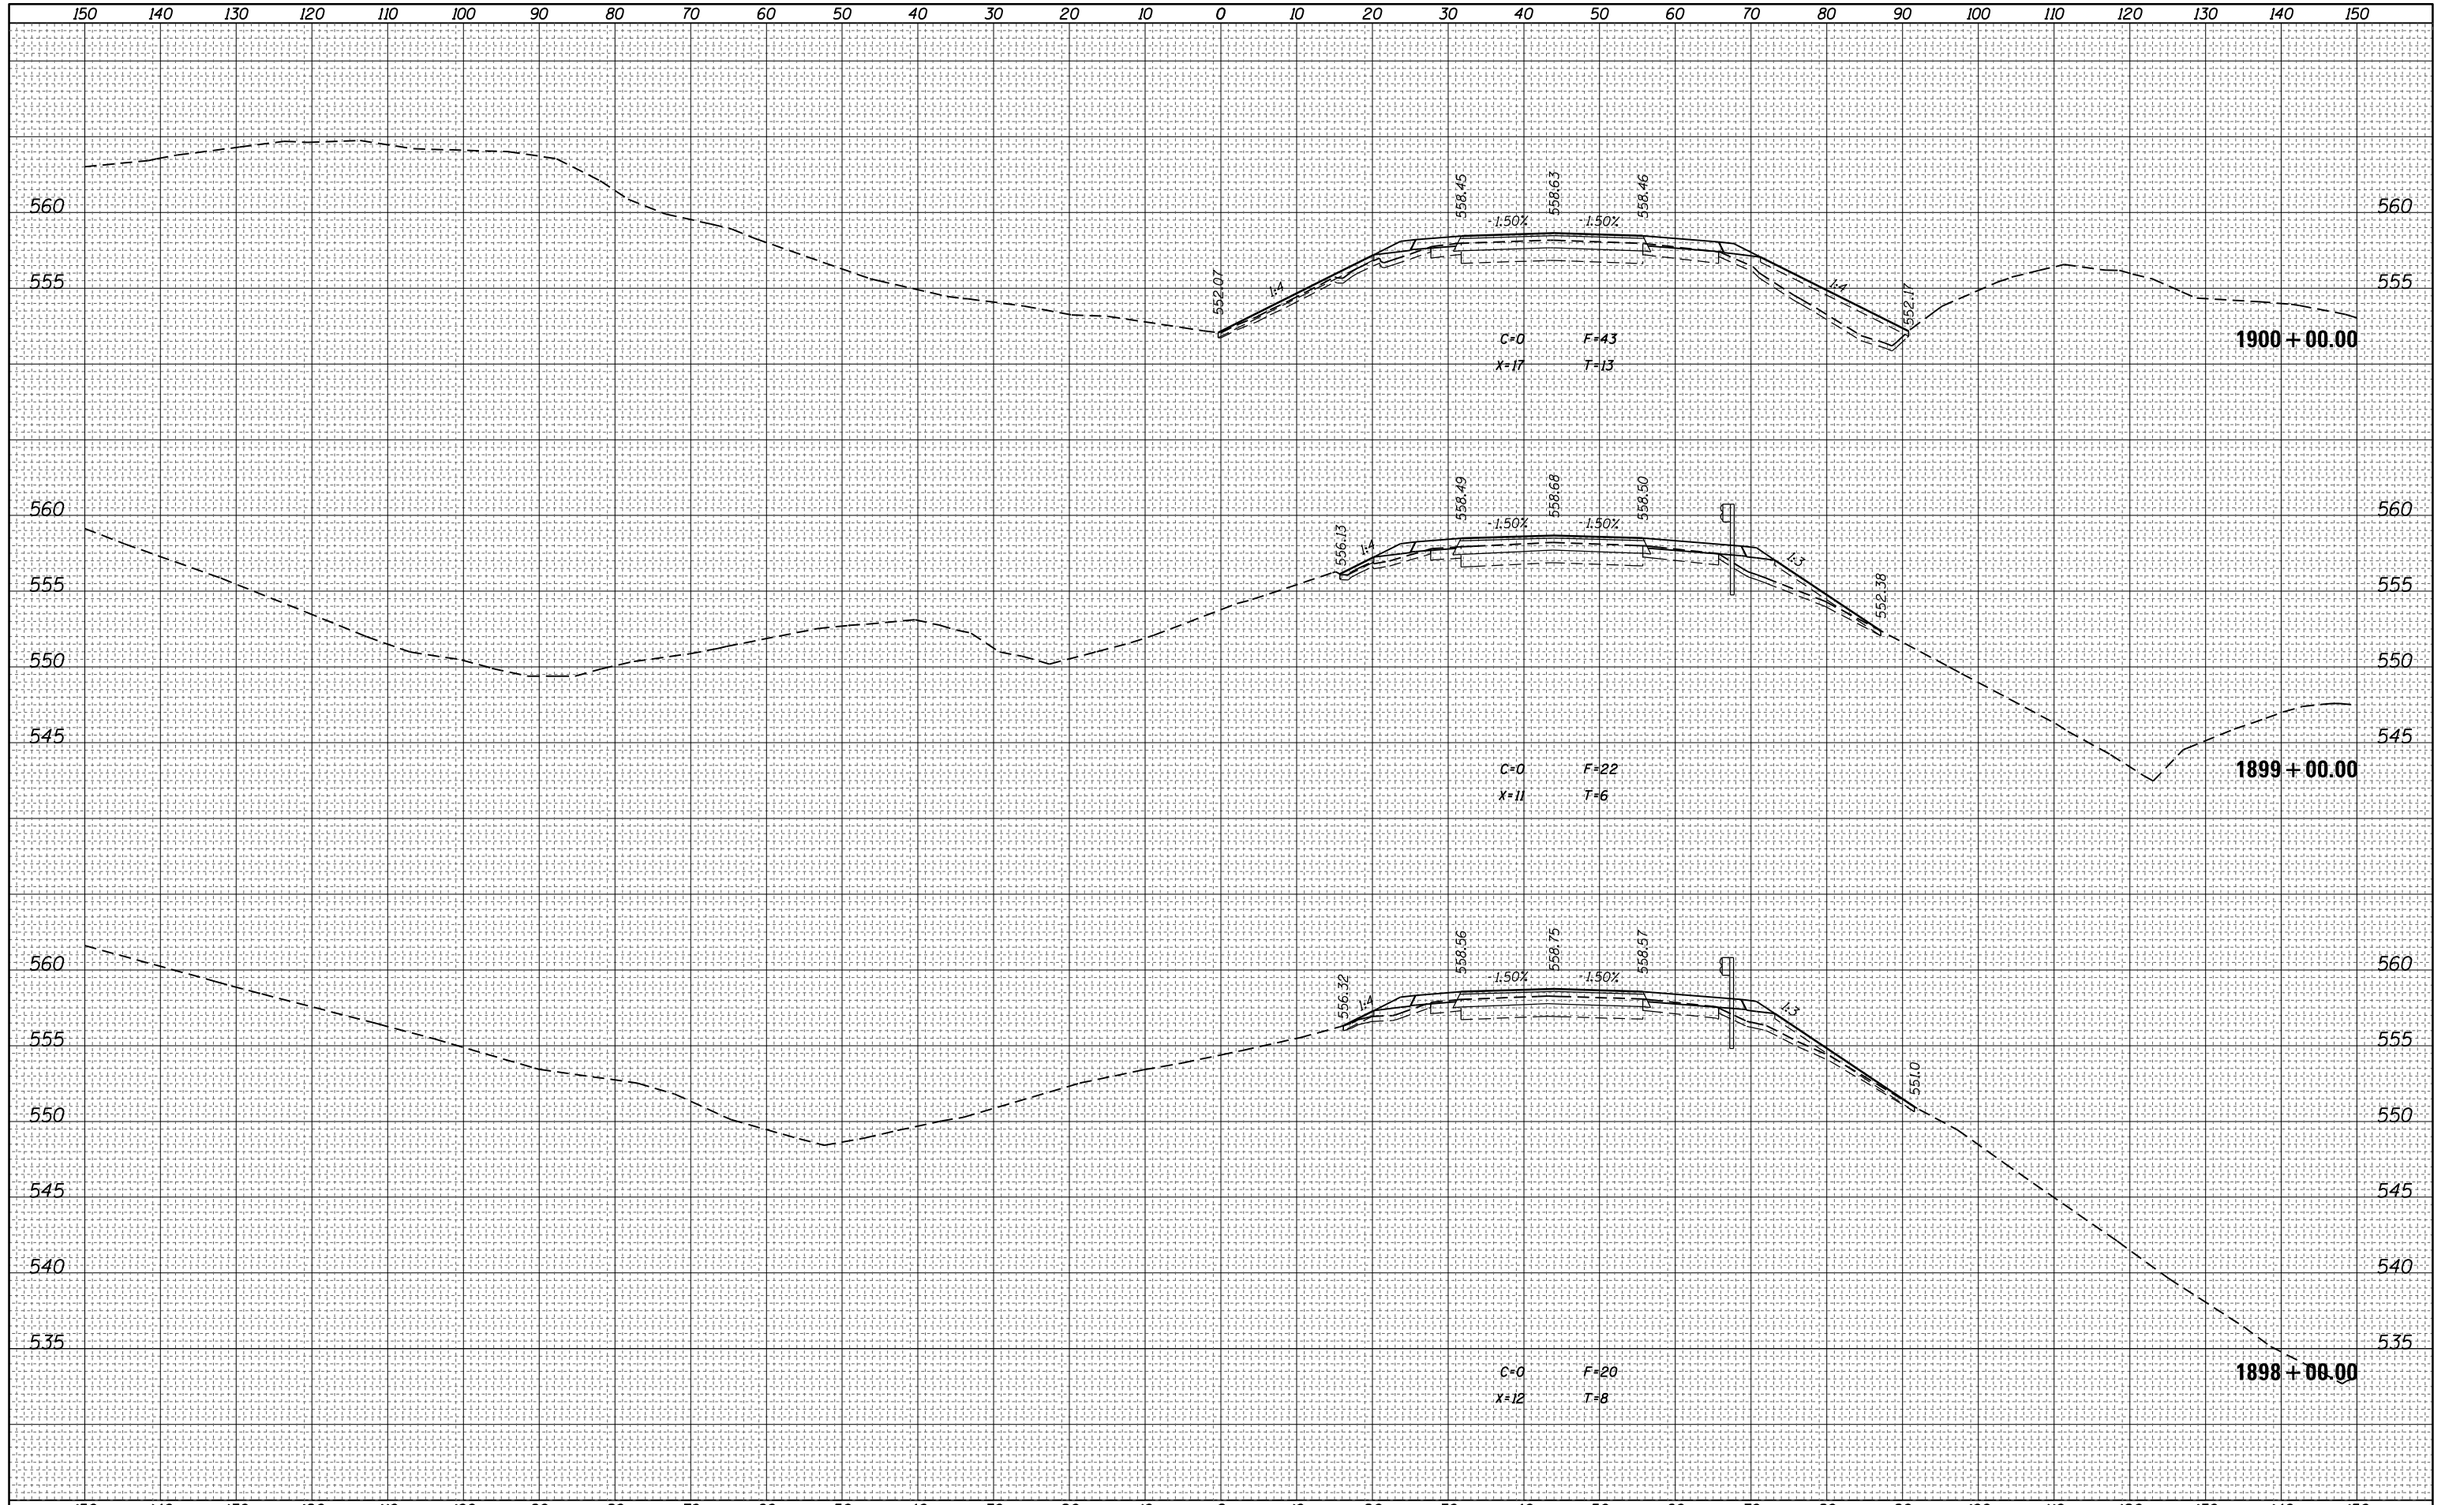

FINAL SURVEY	BY	DATE
NOTE BOOK	SURVEYED	
NO.	PLOTTED	
	TEMPLATE	
	AREAS	
	AREAS CHECKED	

ORIGINAL SURVEY	BY	DATE
NOTE BOOK	SURVEYED	
NO.	PLOTTED	
	TEMPLATE	
	AREAS	
	AREAS CHECKED	

FILE NAME = pw:\\IL084EBIDINTEG.illinois.gov:PWIDOT\Documents\IDOT Offices\District 7\Projects\74664\CADD\Drawing Sheets\D774664-sht-xssht.dgn	USER NAME = steffenmk	DESIGNED -	REVISED -
		DRAWN -	REVISED -
	PLOT SCALE = 20.0000 ' / in.	CHECKED -	REVISED -
Default	PLOT DATE = 3/23/2017	DATE -	REVISED -

STATE OF ILLINOIS
DEPARTMENT OF TRANSPORTATION

CROSS SECTIONS – I-70

SCALE: | SHEET OF SHEETS | STA. 1898+00.00 TO STA.1900+00.00

F.A.I. RTE.	SECTION	COUNTY	TOTAL SHEETS	SHEET NO.
70	(25-1,2)R	EFFINGHAM	496	415
		CONTRACT NO. 74664		
	ILLINOIS FED. AID PROJECT			

FINAL SURVEY	NOTE BOOK	NO.
	SURVEYED	
	PLOTTED	
	TEMPLATE	
	AREAS	
	AREAS CHECKED	

BY	DATE

ORIGINAL SURVEY	NOTE BOOK	NO.
	SURVEYED	
	PLOTTED	
	TEMPLATE	
	AREAS	
	AREAS CHECKED	

BY	DATE

150 140 130 120 110 100 90 80 70 60 50 40 30 20 10 0 10 20 30 40 50 60 70 80 90 100 110 120 130 140 150

575 570 565 560 555

555.24 1:4 558.49 1.50% 558.67 1.50% 558.49 1:4 555.21

C=0 F=16 X=10 T=5

1903 + 00.00

555.19 1:4 558.38 1.50% 558.57 1.50% 558.39 1:4 554.67

C=0 F=14 X=10 T=6

1902 + 00.00

553.56 1:4 558.41 1.50% 558.59 1.50% 558.42 1:4 553.3

C=0 F=30 X=14 T=10

1901 + 00.00

150 140 130 120 110 100 90 80 70 60 50 40 30 20 10 0 10 20 30 40 50 60 70 80 90 100 110 120 130 140 150

FILE NAME = pw:\\IL004EBIDINTEG.illinois.gov:PWIDOT\Documents\IDOT Offices\District 7\Projects\74664\CADD\Drawings\sheets\D774664-sht-xssht.dgn	USER NAME = steffenmk	DESIGNED -	REVISED -
		DRAWN -	REVISED -
	PLOT SCALE = 20.0000 ' / in.	CHECKED -	REVISED -
Default	PLOT DATE = 3/23/2017	DATE -	REVISED -

STATE OF ILLINOIS
DEPARTMENT OF TRANSPORTATION

CROSS SECTIONS – I–70

SCALE: | SHEET OF SHEETS | STA. 1901+00.00 | TO STA. 1903+00.00

F.A.I. RTE.	SECTION	COUNTY	TOTAL SHEETS	SHEET NO.
70	(25-1,2)R	EFFINGHAM	496	416
		CONTRACT NO. 74664		
	ILLINOIS FED. AID PROJECT			

FINAL SURVEY	NOTE BOOK	NO.
SURVEYED	BY	DATE
PLOTTED		
TEMPLATE		
AREAS		
AREAS CHECKED		

ORIGINAL SURVEY	NOTE BOOK	NO.
SURVEYED	BY	DATE
PLOTTED		
TEMPLATE		
AREAS		
AREAS CHECKED		

150 140 130 120 110 100 90 80 70 60 50 40 30 20 10 0 10 20 30 40 50 60 70 80 90 100 110 120 130 140 150

560
555
575
570
565
560
575
570
565
560

554.05 1:4 558.96 1.50% 559.14 1.50% 558.96 1:4 554.63
C=0 F=16
X=14 T=9

1906 + 00.00

556.36 1:4 558.74 1.50% 558.93 1.50% 558.75 1:4 555.47
C=0 F=13
X=8 T=4

1905 + 00.00

555.61 1:4 558.56 1.50% 556.74 1.50% 558.57 1:4 555.60
C=0 F=15
X=9 T=4

1904 + 00.00

150 140 130 120 110 100 90 80 70 60 50 40 30 20 10 0 10 20 30 40 50 60 70 80 90 100 110 120 130 140 150

FILE NAME =	USER NAME = steffenmk	DESIGNED -	REVISED -
pw:\\IL084EBIDINTEG.illinois.gov:PWIDOT\Documents\IDOT Offices\District 7\Projects\74664\CADD\Drawings\sheets\D774664-sht-xssht.dgn		DRAWN -	REVISED -
	PLOT SCALE = 20.0000 ' / in.	CHECKED -	REVISED -
Default	PLOT DATE = 3/23/2017	DATE -	REVISED -

STATE OF ILLINOIS
DEPARTMENT OF TRANSPORTATION


CROSS SECTIONS – I–70

SCALE: | SHEET OF SHEETS | STA. 1904+00.00 TO STA.1906+00.00

F.A.I. RTE.	SECTION	COUNTY	TOTAL SHEETS	SHEET NO.
70	(25-1,2)R	EFFINGHAM	496	417
		CONTRACT NO. 74664		
		ILLINOIS FED. AID PROJECT		

FINAL SURVEY	NOTE BOOK	SURVEYED	BY	DATE
		PLOTTED		
		TEMPLATE		
		AREAS		
NO.		AREAS CHECKED		

ORIGINAL SURVEY	NOTE BOOK	SURVEYED	BY	DATE
		PLOTTED		
		TEMPLATE		
		AREAS		
NO.		AREAS CHECKED		

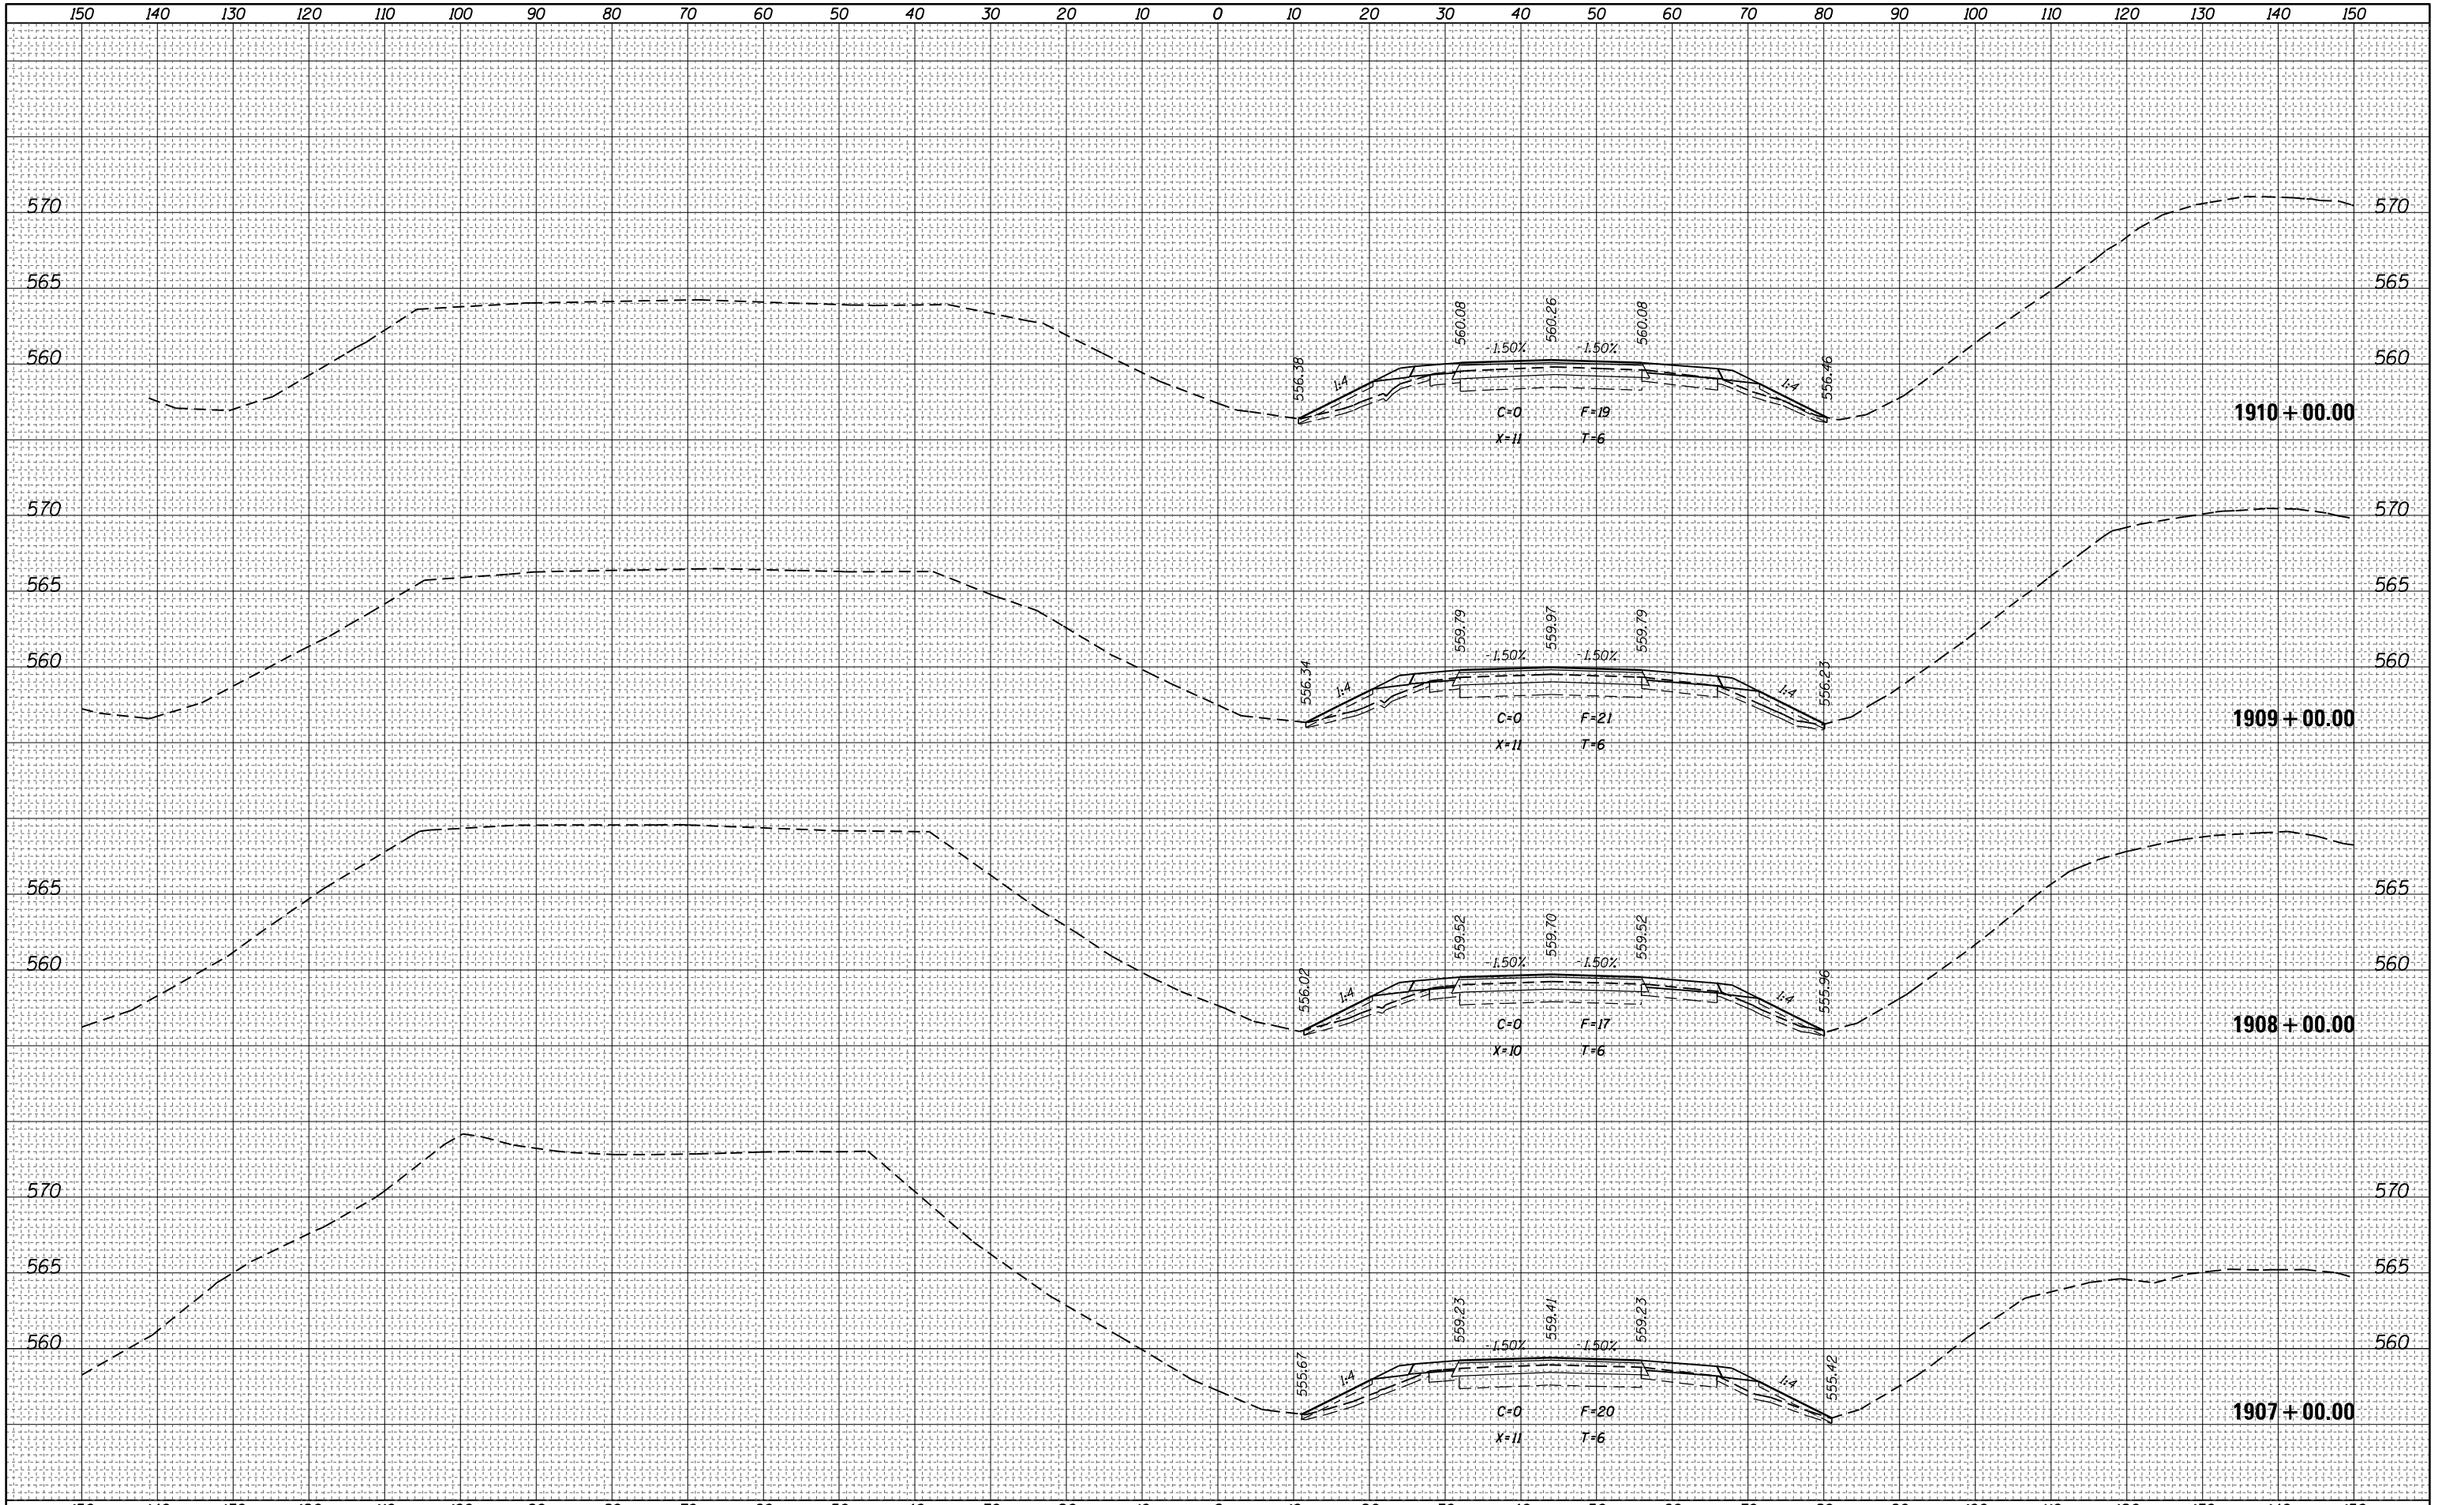

FILE NAME =	USER NAME = steffenmk	DESIGNED -	REVISED -
pw:\\IL084EBIDINTEG.illinois.gov:PWIDOT\Documents\IDOT Offices\District 7\Projects\74664\CADD\Drawing Sheets\D774664-sht-xssht.dgn		DRAWN -	REVISED -
	PLOT SCALE = 20.0000 ' / in.	CHECKED -	REVISED -
Default	PLOT DATE = 3/23/2017	DATE -	REVISED -

STATE OF ILLINOIS
DEPARTMENT OF TRANSPORTATION

CROSS SECTIONS – I-70

SCALE: | SHEET OF SHEETS | STA. 1907+00.00 TO STA. 1910+00.00


F.A.I. RTE.	SECTION	COUNTY	TOTAL SHEETS	SHEET NO.
70	(25-1,2)R	EFFINGHAM	496	418
		CONTRACT NO. 74664		
	ILLINOIS FED. AID PROJECT			

FINAL SURVEY	NOTE BOOK	NO.
SURVEYED		
PLOTTED		
TEMPLATE		
AREAS		
AREAS CHECKED		

BY	DATE

ORIGINAL SURVEY	NOTE BOOK	NO.
SURVEYED		
PLOTTED		
TEMPLATE		
AREAS		
AREAS CHECKED		

BY	DATE

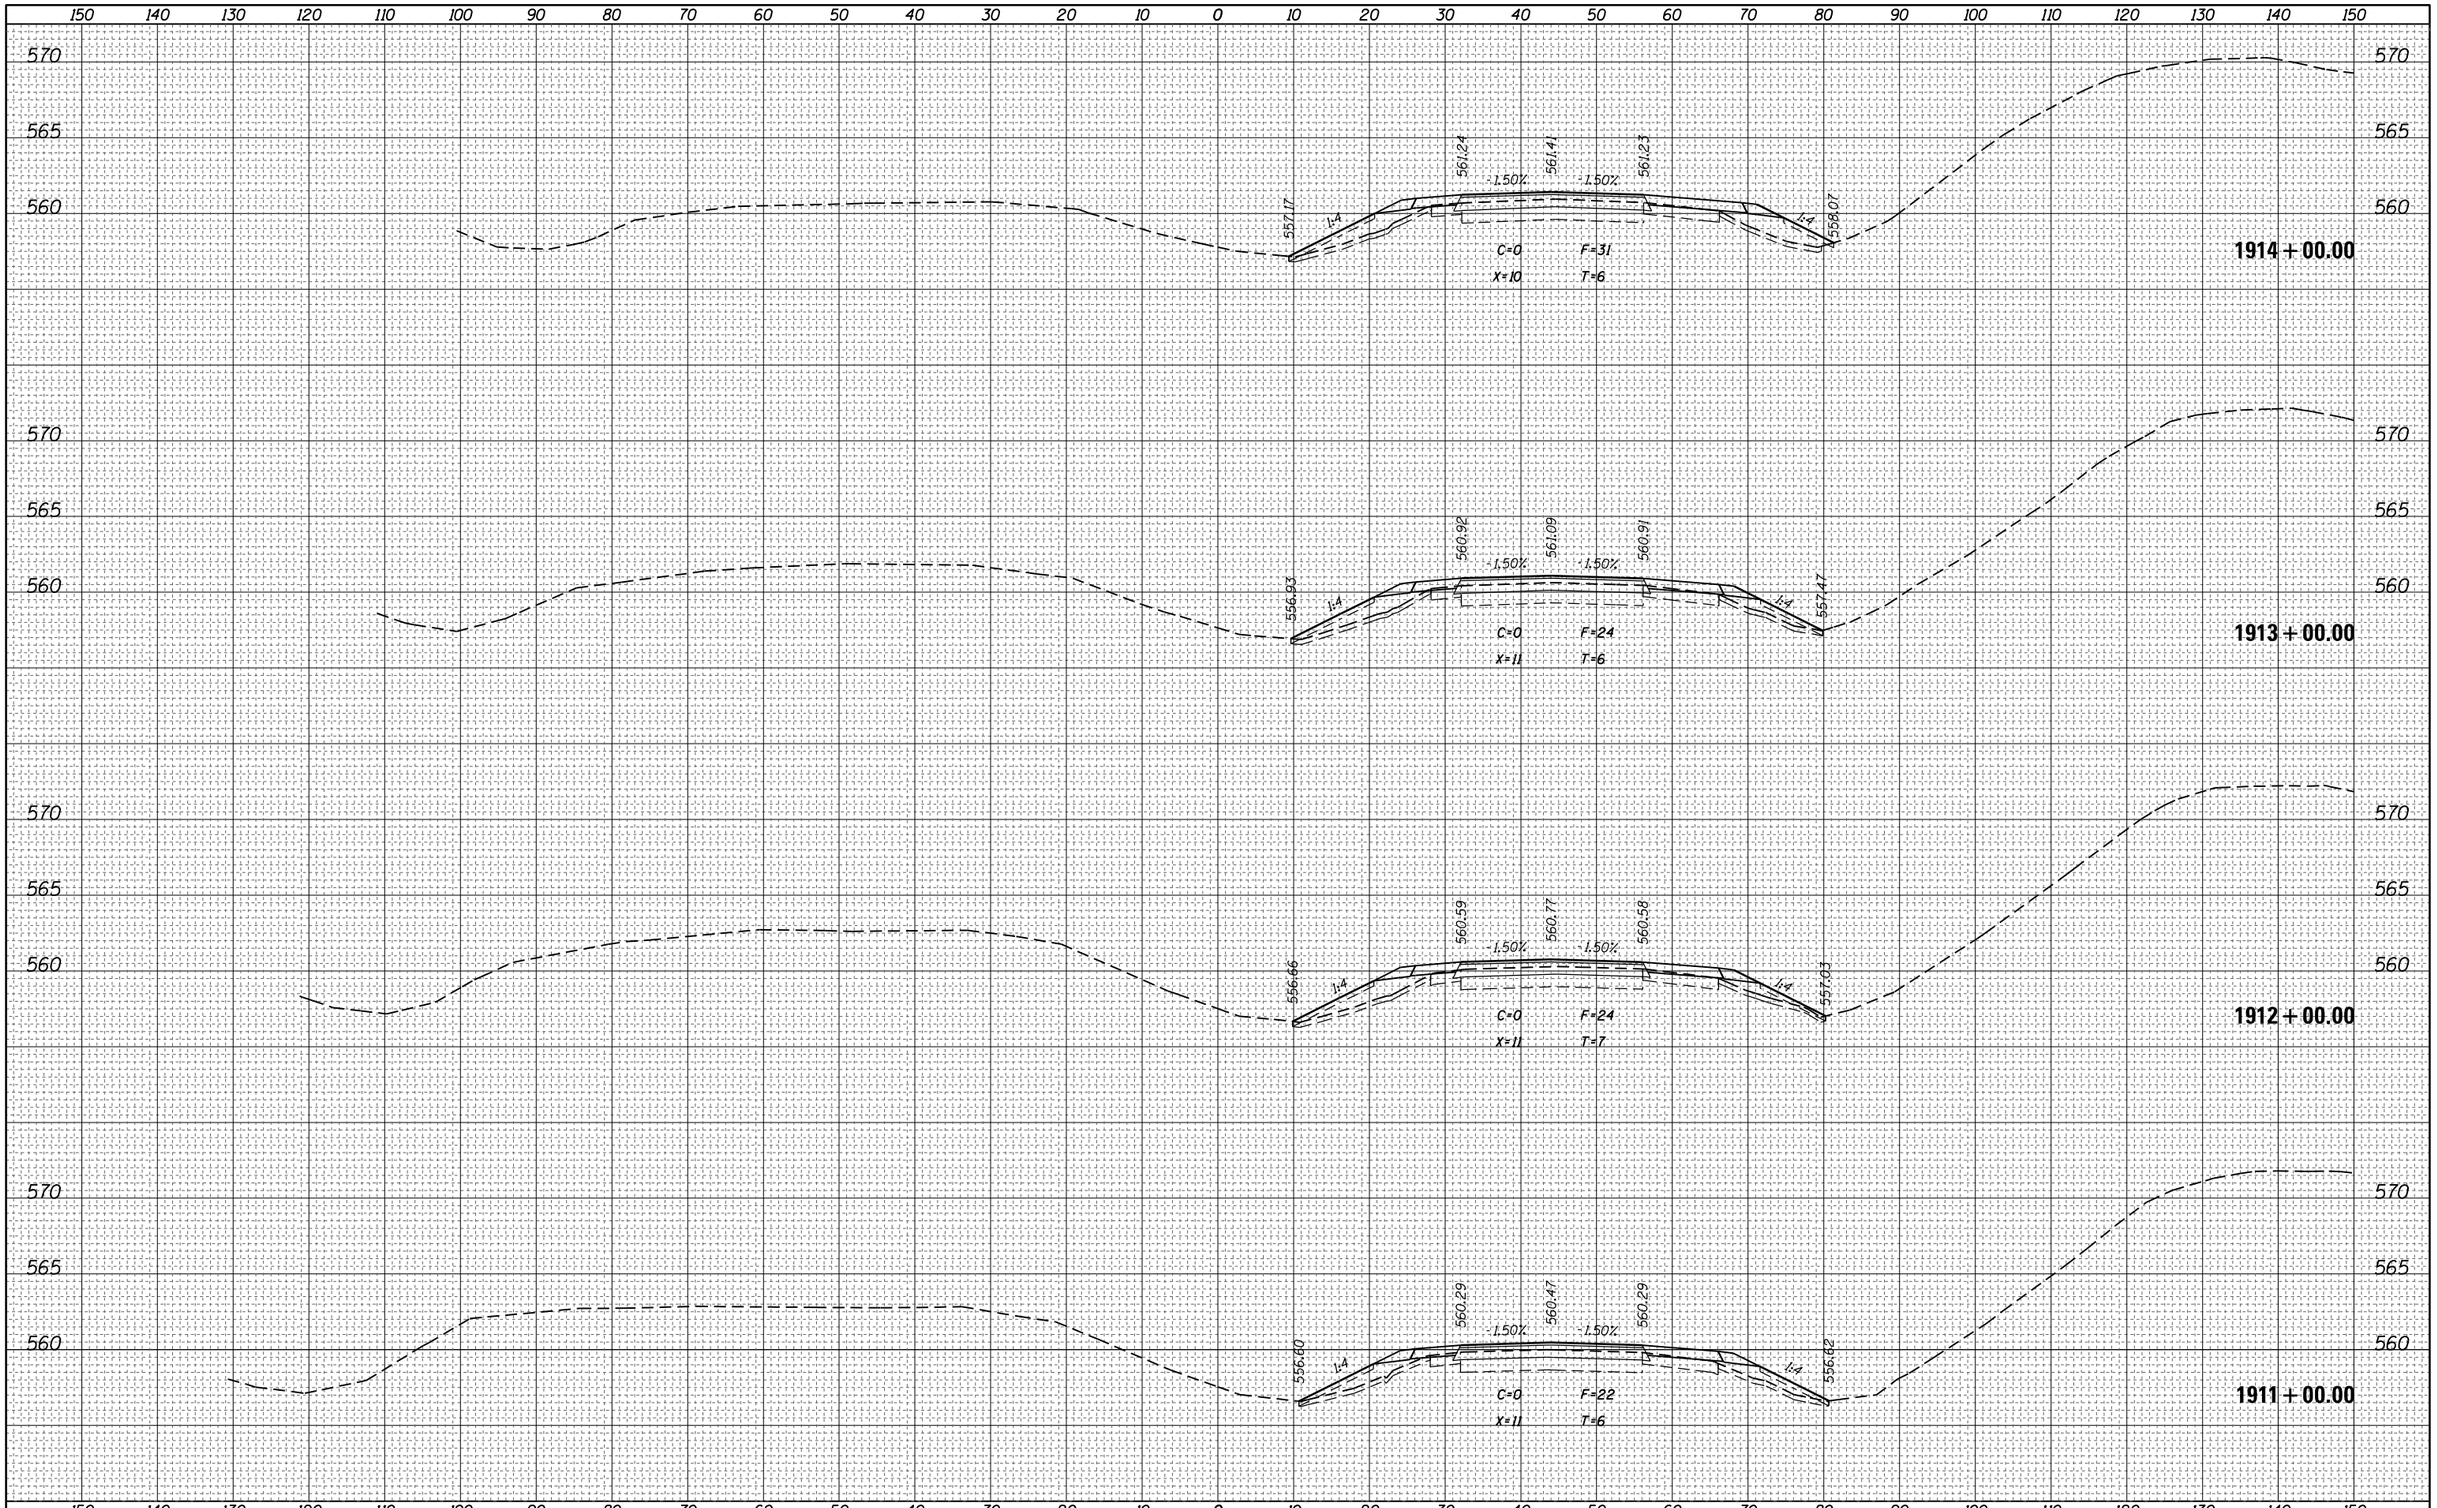

FILE NAME =	USER NAME = steffenmk	DESIGNED -	REVISED -
pw:\\IL084EBIDINTEG.illinois.gov:PWIDOT\Documents\IDOT Offices\District 7\Projects\74664\CADD\Drawings\Sheets\D774664-sht-xssht.dgn		DRAWN -	REVISED -
	PLOT SCALE = 20.0000 ' / in.	CHECKED -	REVISED -
Default	PLOT DATE = 3/23/2017	DATE -	REVISED -

STATE OF ILLINOIS
DEPARTMENT OF TRANSPORTATION


CROSS SECTIONS – I-70

SCALE: | SHEET OF SHEETS | STA. 1911+00.00 TO STA. 1914+00.00

F.A.I. RTE.	SECTION	COUNTY	TOTAL SHEETS	SHEET NO.
70	(25-1,2)R	EFFINGHAM	496	419
		CONTRACT NO. 74664		
		ILLINOIS FED. AID PROJECT		

FINAL SURVEY	BY	DATE
NOTE BOOK	SURVEYED	
NO.	PLOTTED	
	TEMPLATE	
	AREAS	
	AREAS CHECKED	

ORIGINAL SURVEY	BY	DATE
NOTE BOOK	SURVEYED	
NO.	PLOTTED	
	TEMPLATE	
	AREAS	
	AREAS CHECKED	

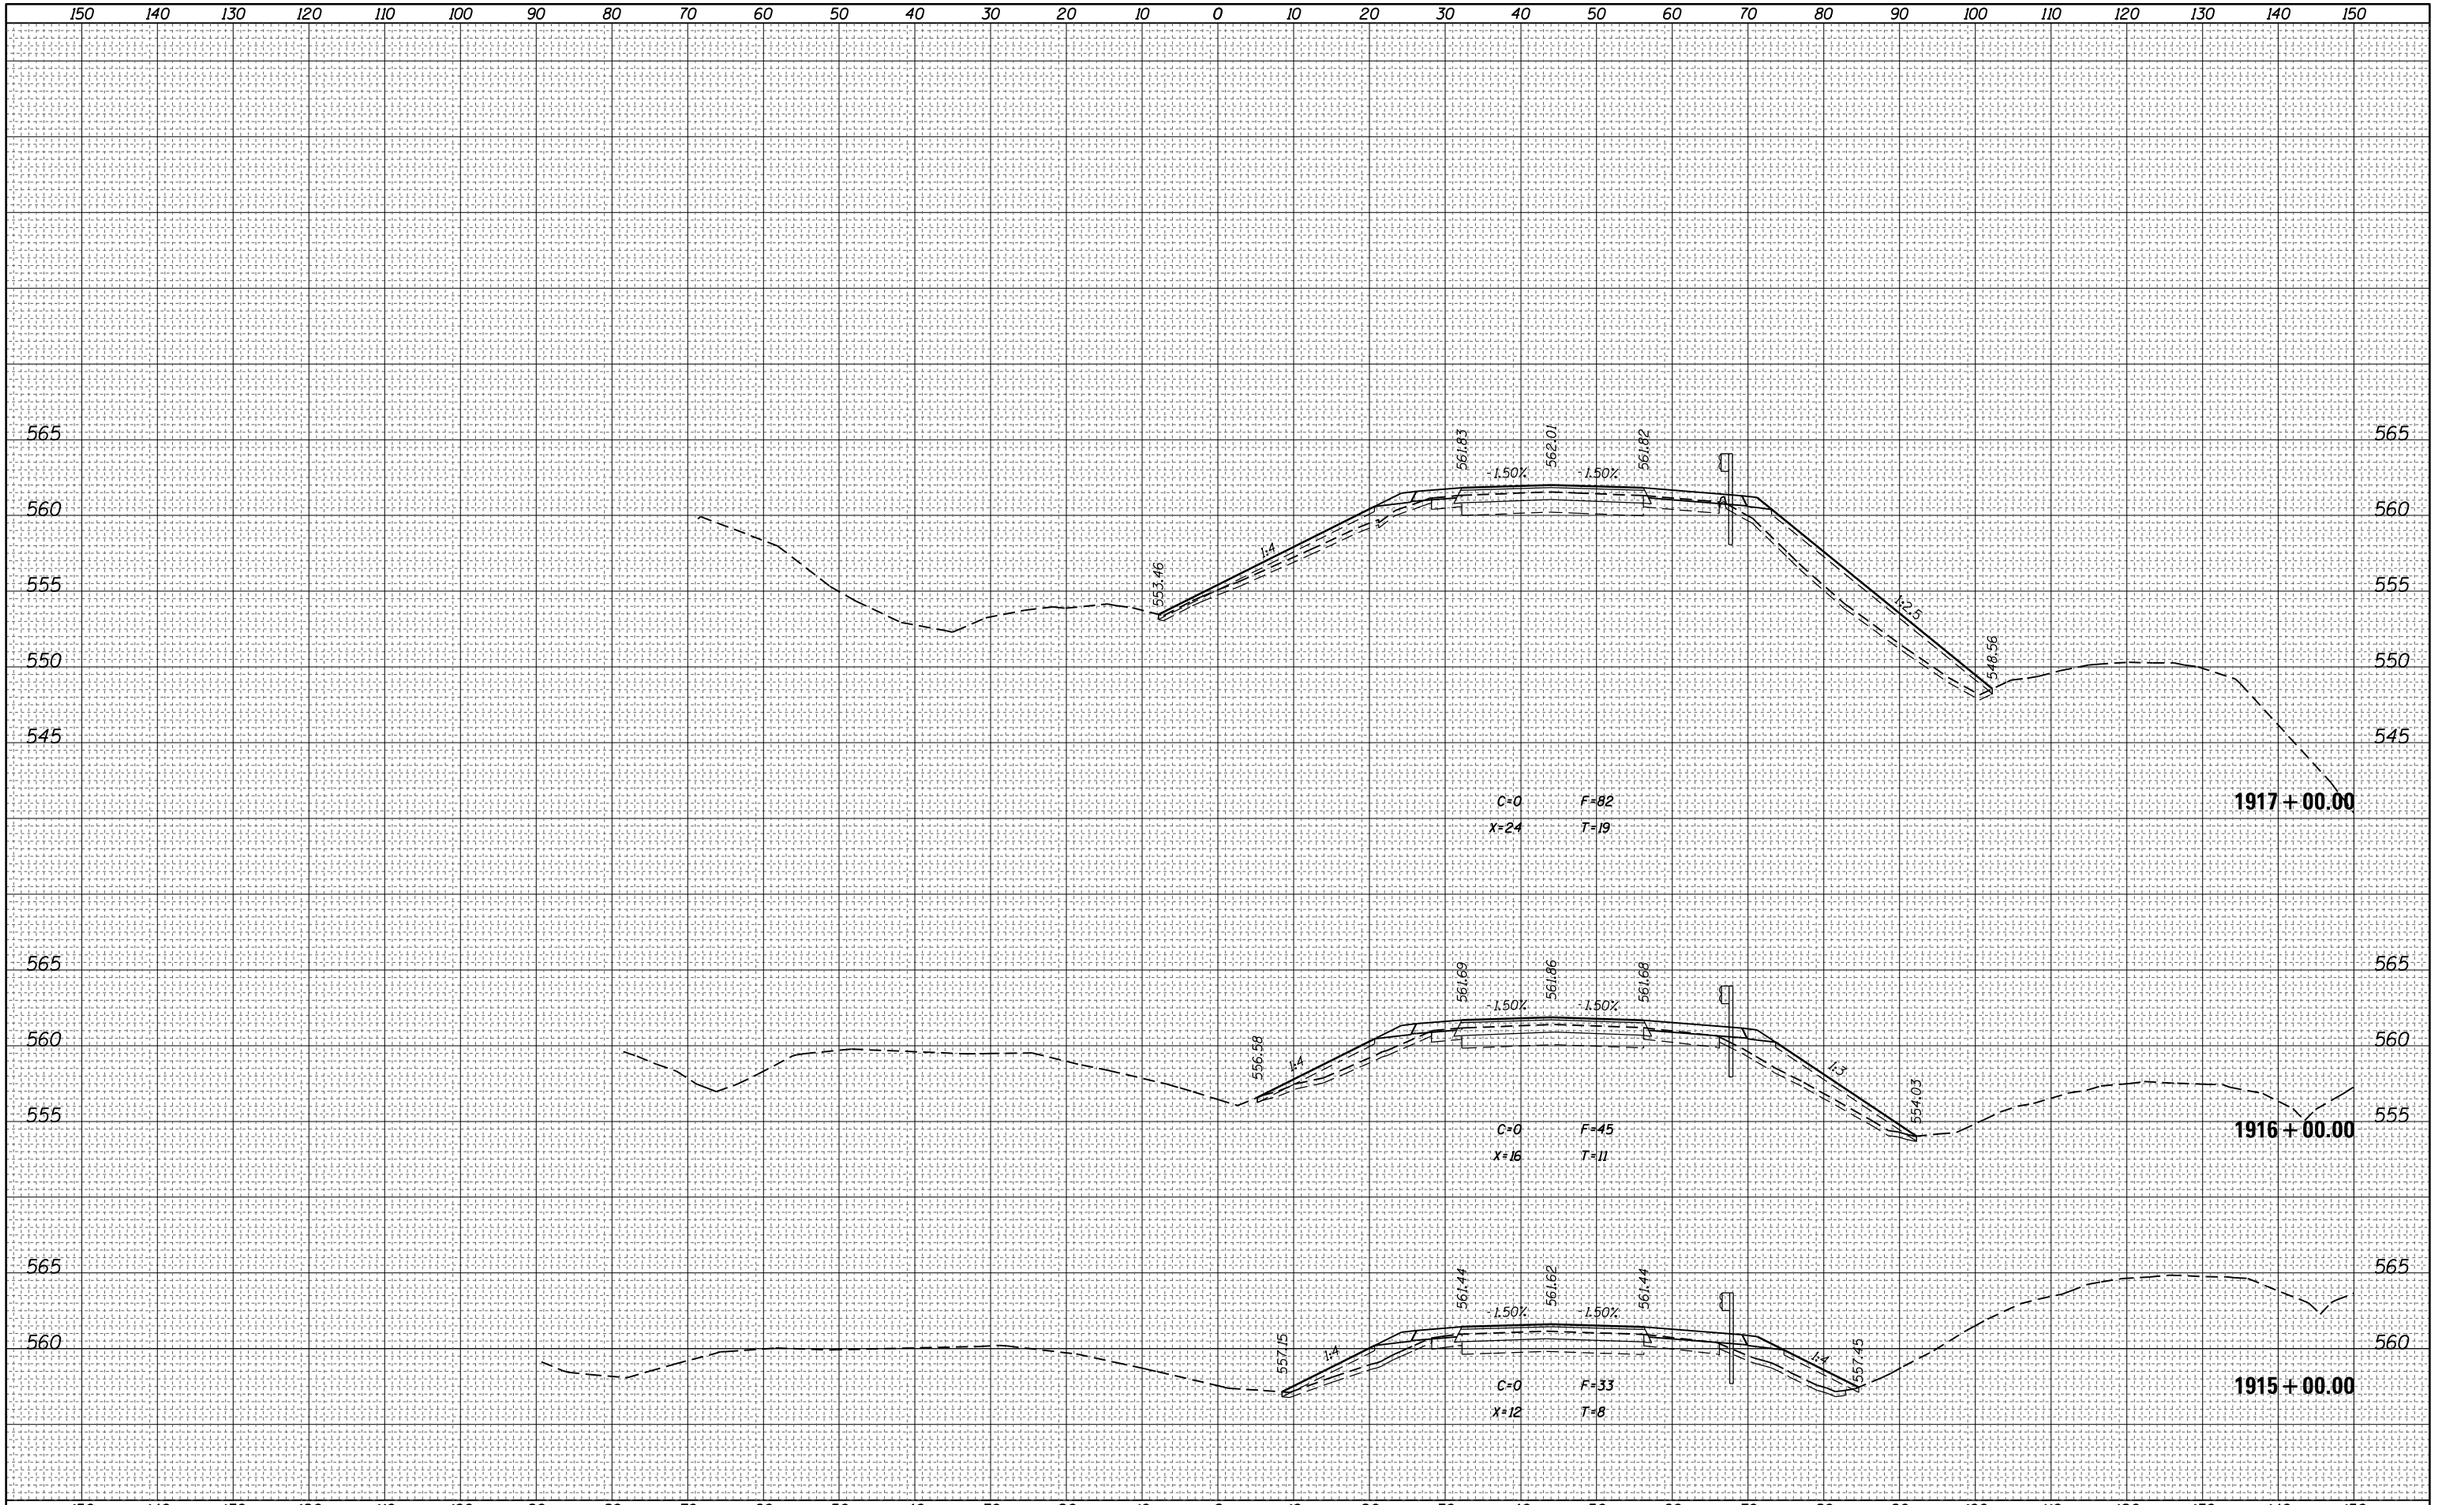

FILE NAME = pw:\\IL084EBIDINTEG.illinois.gov:PWIDOT\Documents\IDOT Offices\District 7\Projects\74664\CADD\Drawings\Sheets\D774664-sht-xssht.dgn	USER NAME = steffenmk	DESIGNED -	REVISED -
		DRAWN -	REVISED -
	PLOT SCALE = 20.0000 ' / in.	CHECKED -	REVISED -
Default	PLOT DATE = 3/23/2017	DATE -	REVISED -

STATE OF ILLINOIS
DEPARTMENT OF TRANSPORTATION

CROSS SECTIONS – I–70

SCALE: | SHEET OF SHEETS | STA. 1915+00.00 TO STA. 1917+00.00


F.A.I. RTE.	SECTION	COUNTY	TOTAL SHEETS	SHEET NO.
70	(25-1,2)R	EFFINGHAM	496	420
		CONTRACT NO. 74664		
		ILLINOIS FED. AID PROJECT		

FINAL SURVEY	NOTE BOOK	NO.
SURVEYED		
PLOTTED		
TEMPLATE		
AREAS		
AREAS CHECKED		

BY	DATE

ORIGINAL SURVEY	NOTE BOOK	NO.
SURVEYED		
PLOTTED		
TEMPLATE		
AREAS		
AREAS CHECKED		

BY	DATE

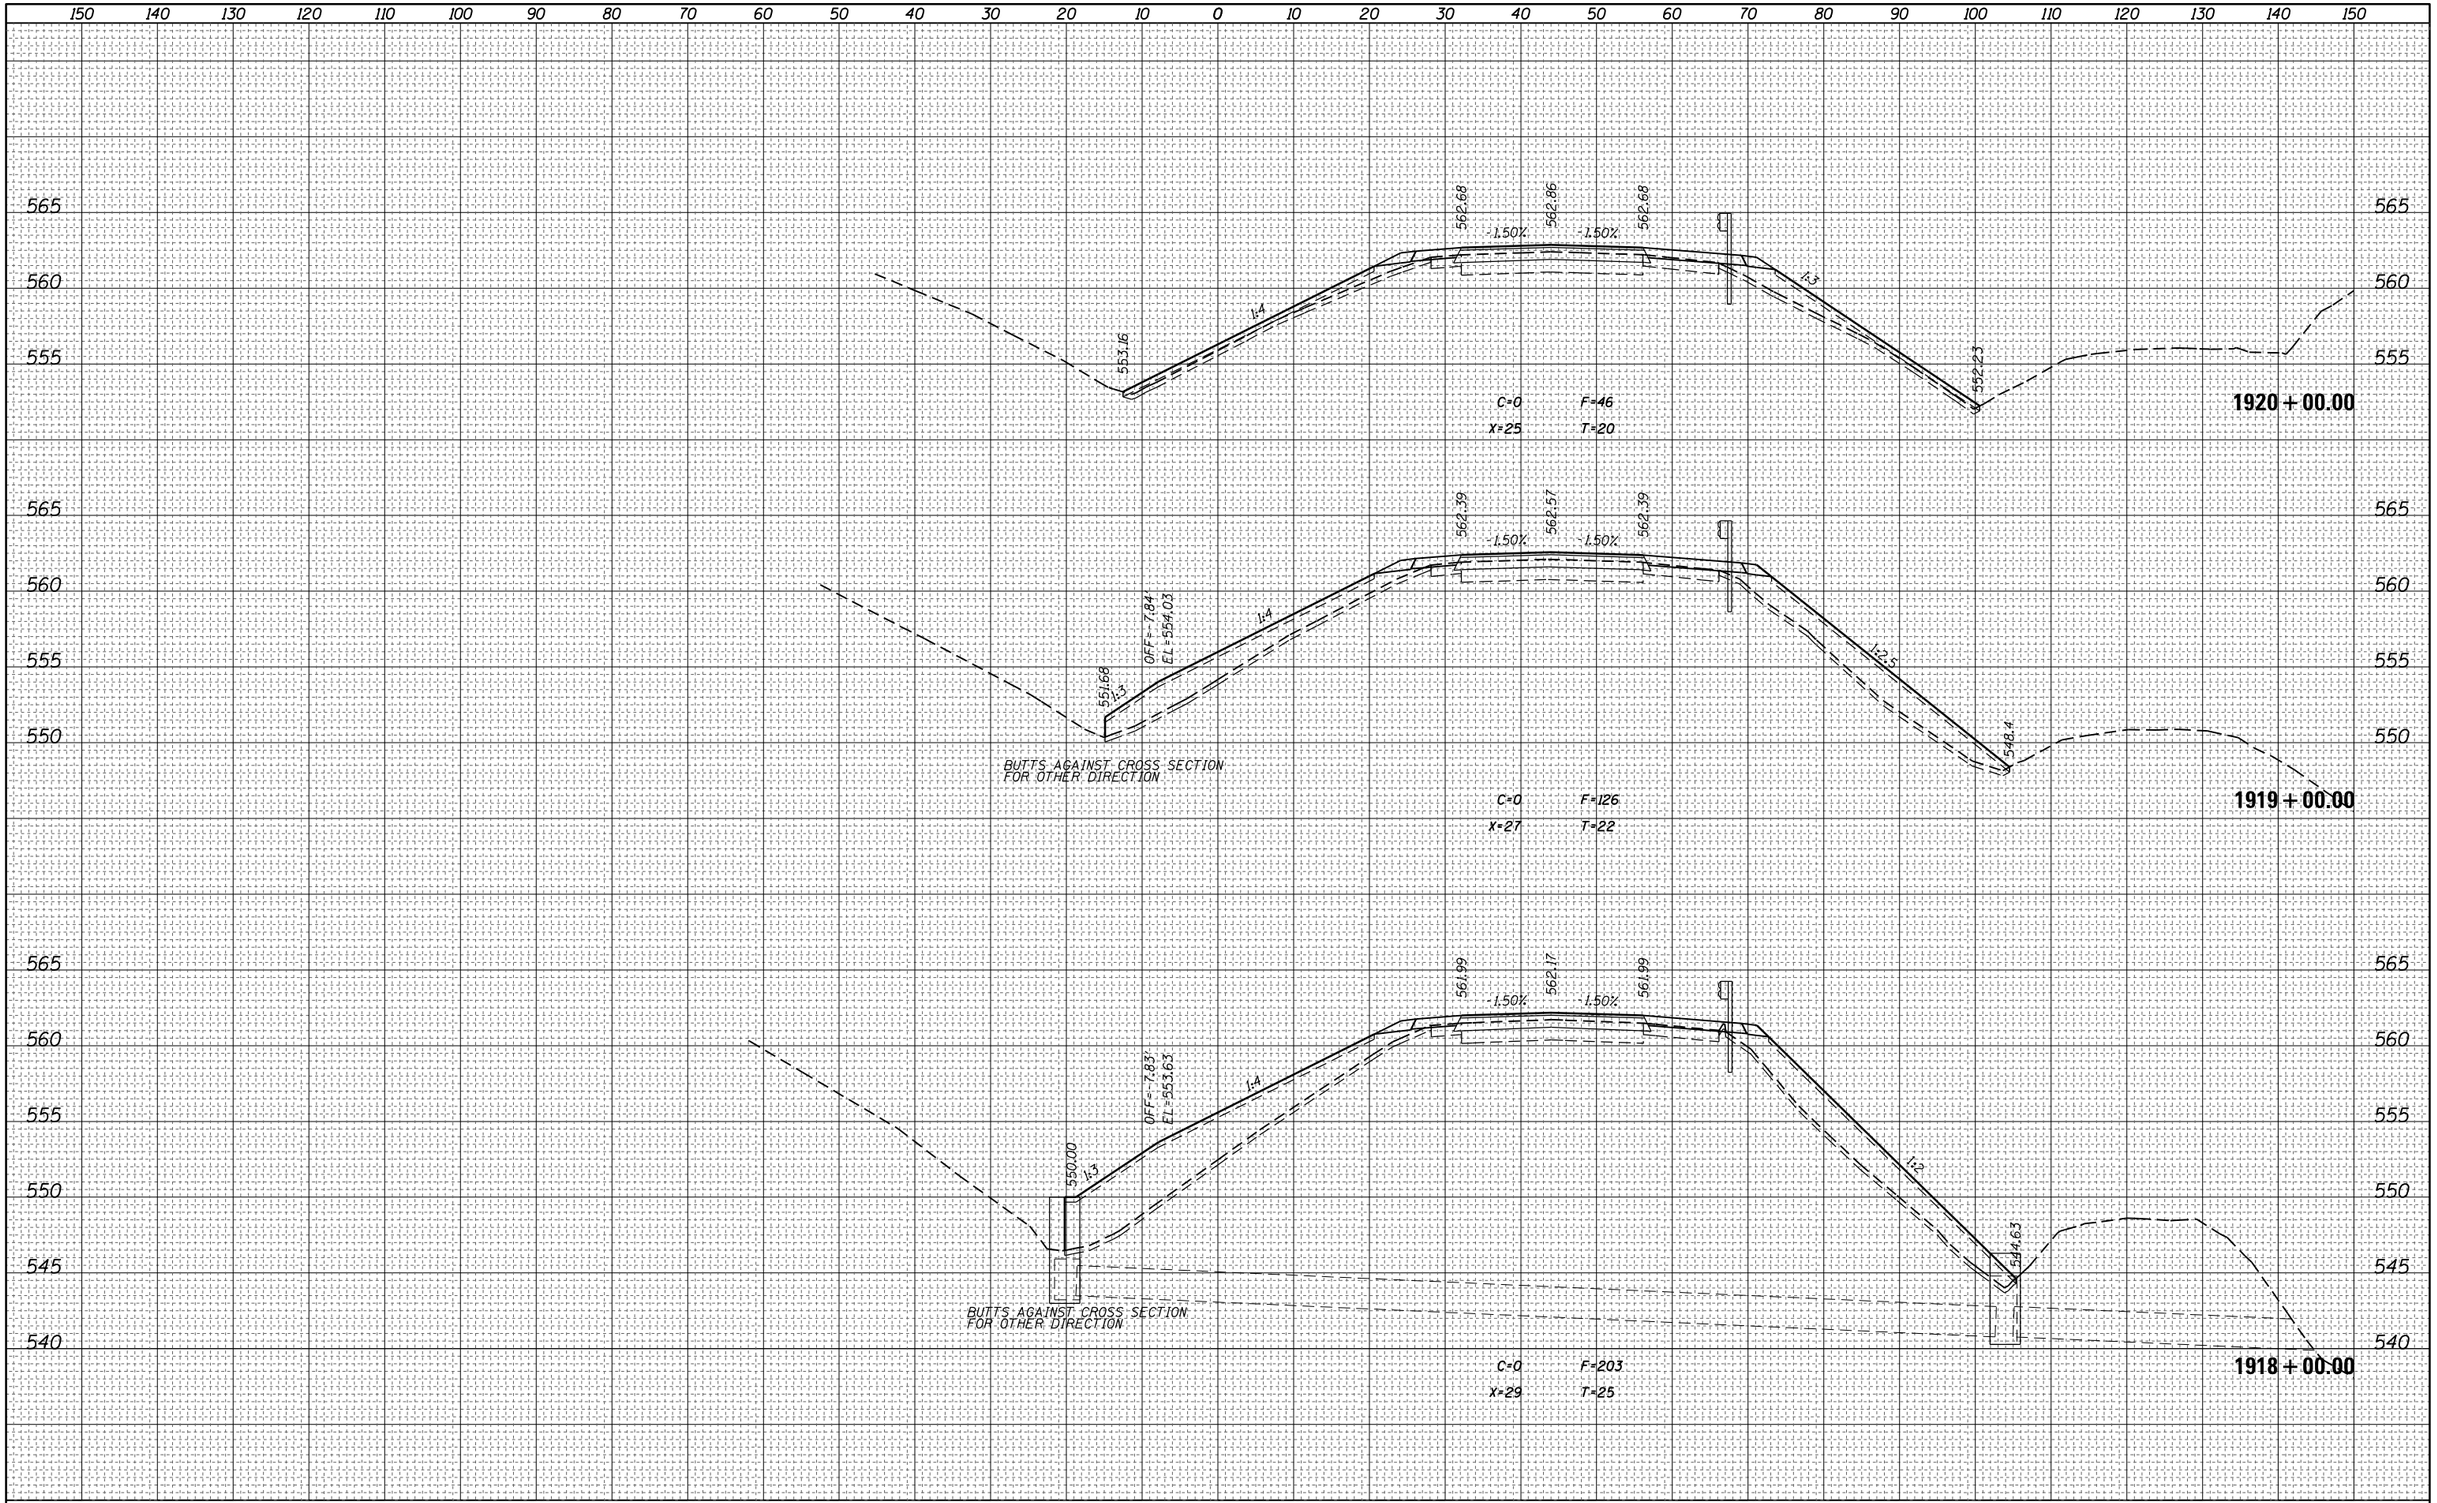

FILE NAME = pw:\\IL084EBIDINTEG.illinois.gov:PWIDOT\Documents\IDOT Offices\District 7\Projects\74664\CADD\Drawing Sheets\D774664-sht-xssht.dgn	USER NAME = steffenmk	DESIGNED -	REVISED -
		DRAWN -	REVISED -
	PLOT SCALE = 20.0000 ' / in.	CHECKED -	REVISED -
Default	PLOT DATE = 3/23/2017	DATE -	REVISED -

STATE OF ILLINOIS
DEPARTMENT OF TRANSPORTATION


CROSS SECTIONS – I-70

SCALE: | SHEET OF SHEETS | STA. 1918+00.00 | TO STA. 1920+00.00

F.A.I. RTE.	SECTION	COUNTY	TOTAL SHEETS	SHEET NO.
70	(25-1,2)R	EFFINGHAM	496	421
		CONTRACT NO. 74664		
		ILLINOIS FED. AID PROJECT		

FINAL SURVEY		BY	DATE
NOTE BOOK	SURVEYED		
NO.	PLOTTED		
	TEMPLATE		
	AREAS		
	AREAS CHECKED		

ORIGINAL SURVEY		BY	DATE
NOTE BOOK	SURVEYED		
NO.	PLOTTED		
	TEMPLATE		
	AREAS		
	AREAS CHECKED		

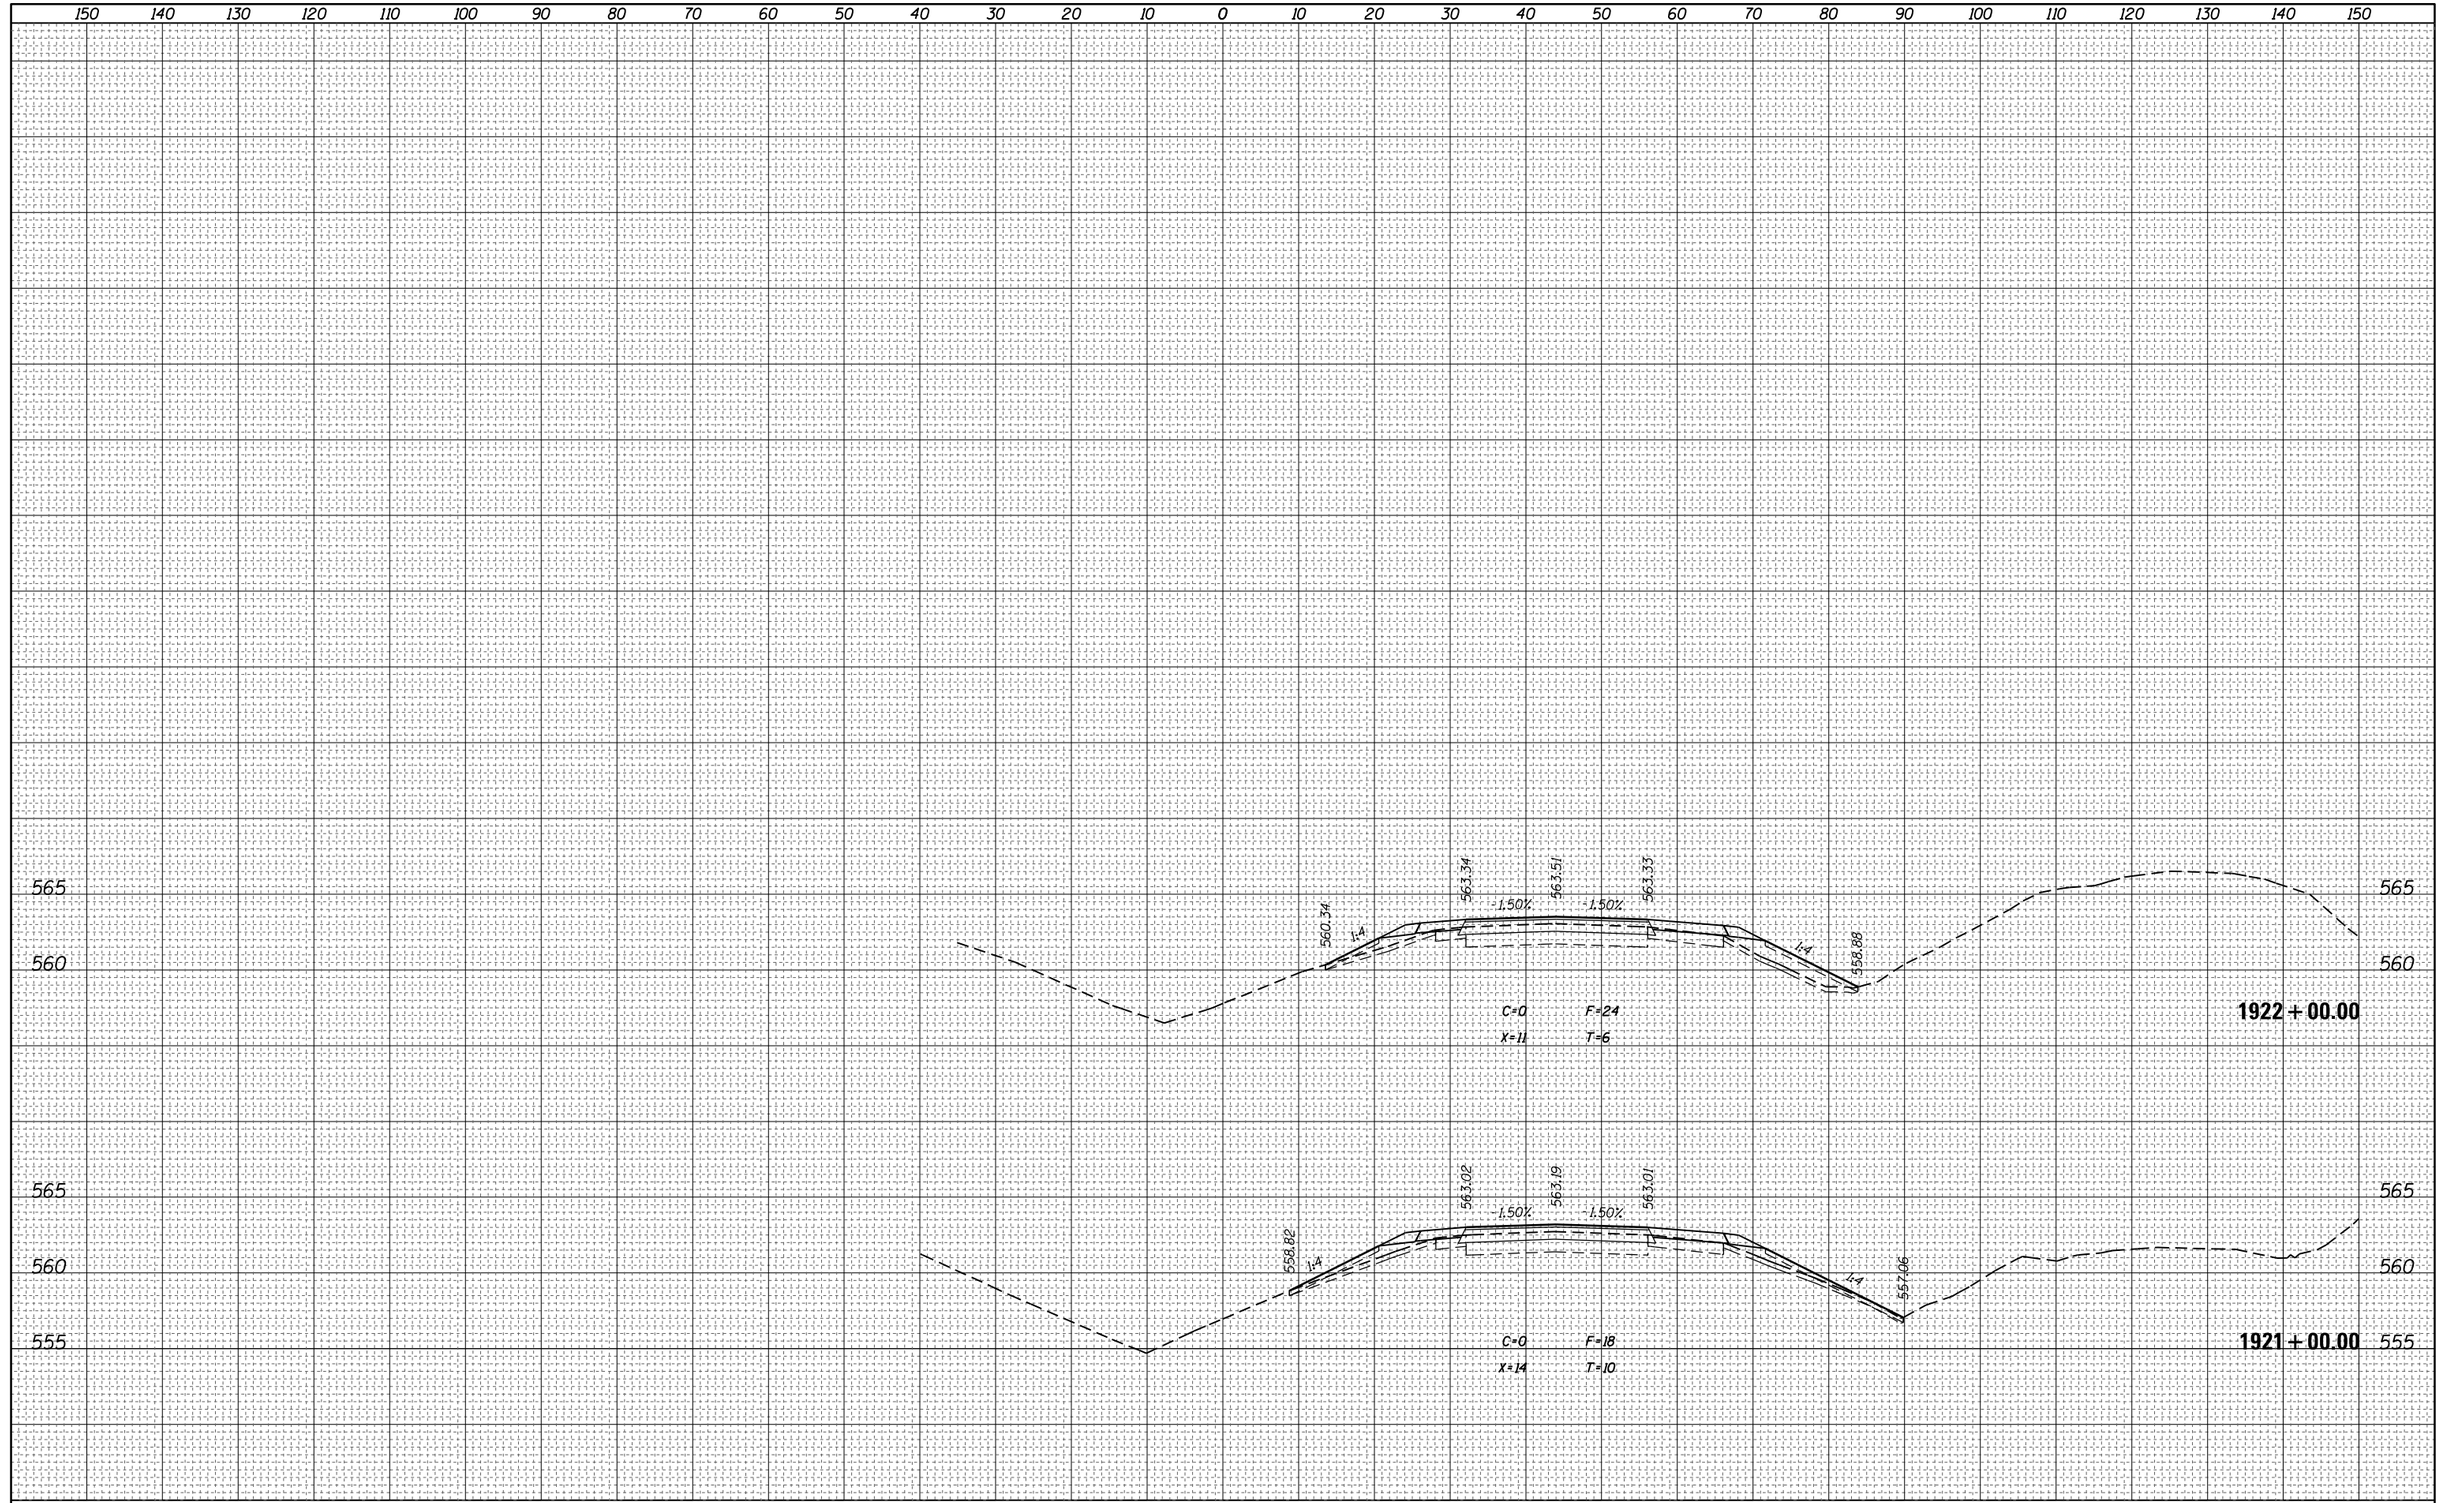

FILE NAME = pw:\\IL084EBIDINTEG.illinois.gov:PWIDOT\Documents\IDOT Offices\District 7\Projects\74664\CADD\Drawing Sheets\D774664-sht-xssht.dgn	USER NAME = steffenmk	DESIGNED -	REVISED -
		DRAWN -	REVISED -
	PLOT SCALE = 20.0000 ' / in.	CHECKED -	REVISED -
Default	PLOT DATE = 3/23/2017	DATE -	REVISED -

STATE OF ILLINOIS
DEPARTMENT OF TRANSPORTATION

CROSS SECTIONS – I-70

SCALE: | SHEET OF SHEETS | STA. 1921+00.00 TO STA. 1922+00.00


F.A.I. RTE.	SECTION	COUNTY	TOTAL SHEETS	SHEET NO.
70	(25-1,2)R	EFFINGHAM	496	422
		CONTRACT NO. 74664		
	ILLINOIS FED. AID PROJECT			

FINAL SURVEY	NOTE BOOK	NO.
	SURVEYED	
	PLOTTED	
	TEMPLATE	
	AREAS	
	AREAS CHECKED	

BY	DATE

ORIGINAL SURVEY	NOTE BOOK	NO.
	SURVEYED	
	PLOTTED	
	TEMPLATE	
	AREAS	
	AREAS CHECKED	

BY	DATE

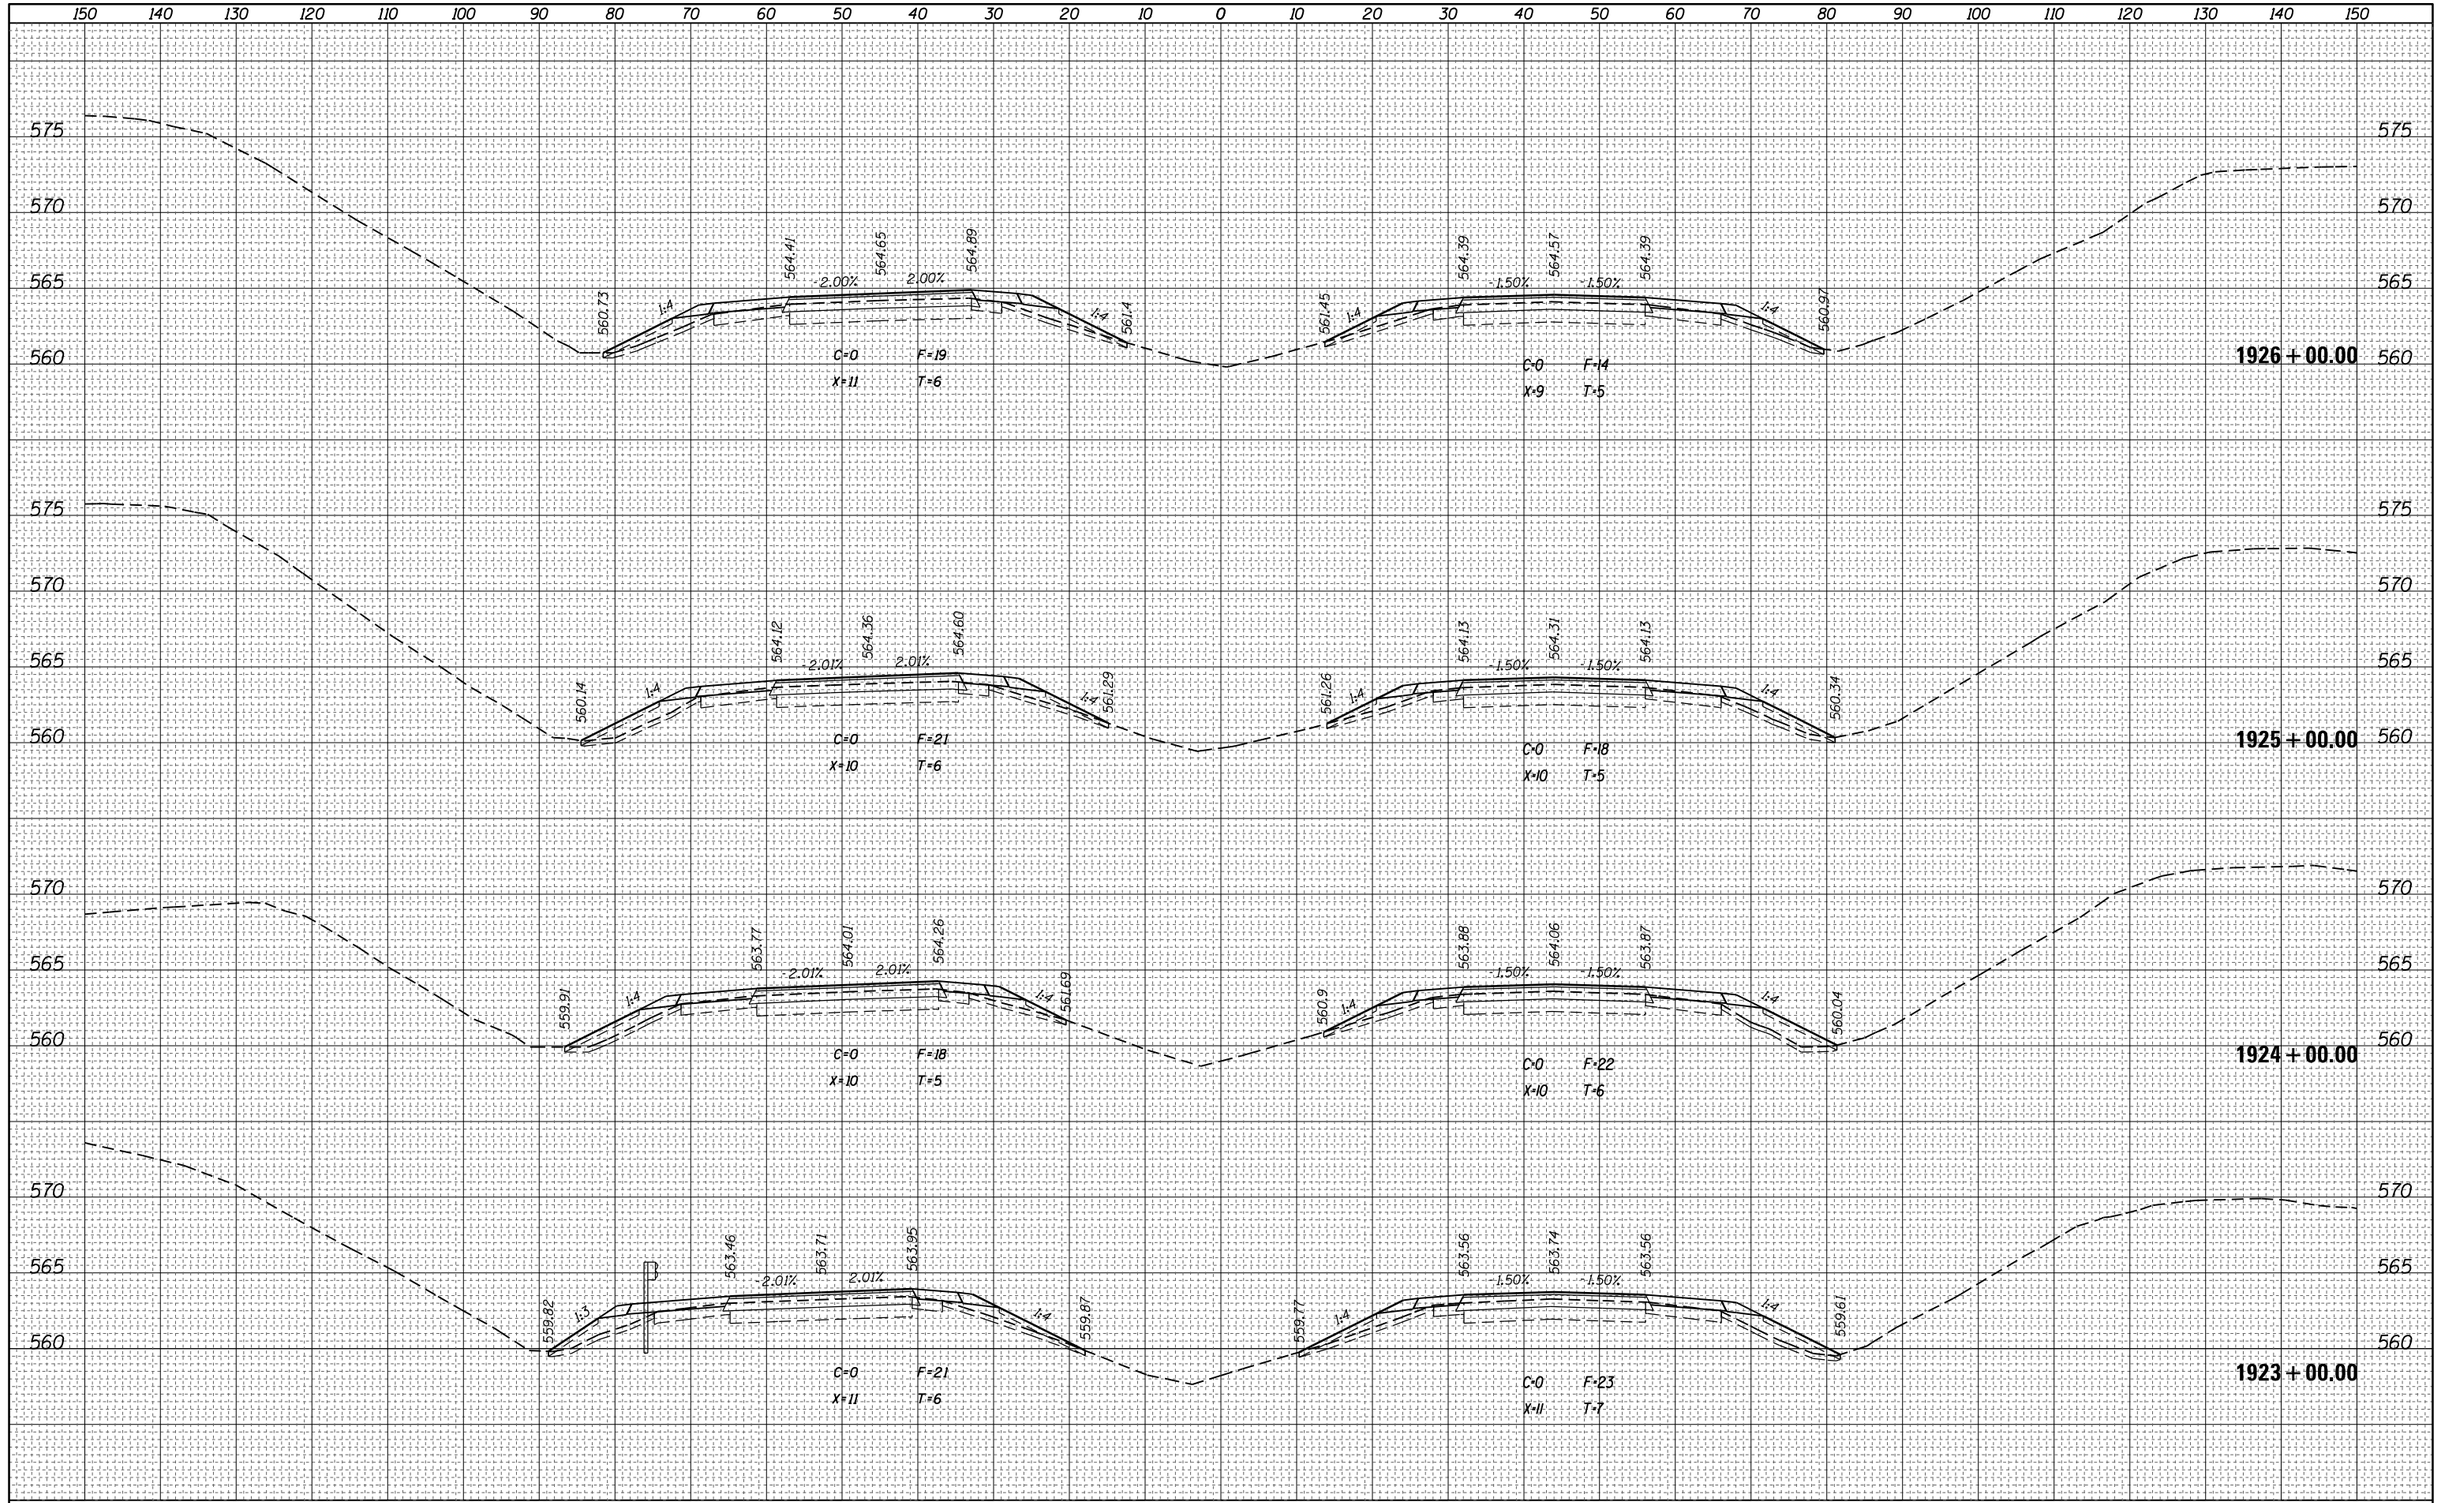


FILE NAME = pw:\\IL084EBIDINTEG.illinois.gov:PWIDOT\Documents\IDOT Offices\District 7\Projects\74664\CADD\Drawing Sheets\D774664-sht-xssht.dgn	USER NAME = steffenmk	DESIGNED -	REVISED -
	PLOT SCALE = 20.0000 ' / in.	DRAWN -	REVISED -
	PLOT DATE = 3/23/2017	CHECKED -	REVISED -
Default		DATE -	REVISED -

STATE OF ILLINOIS
DEPARTMENT OF TRANSPORTATION

CROSS SECTIONS – I–70

SCALE: | SHEET OF SHEETS | STA. 1923+00.00 TO STA.1926+00.00

F.A.I. RTE.	SECTION	COUNTY	TOTAL SHEETS	SHEET NO.
70	(25-1,2)R	EFFINGHAM	496	423
		CONTRACT NO. 74664		
	ILLINOIS FED. AID PROJECT			

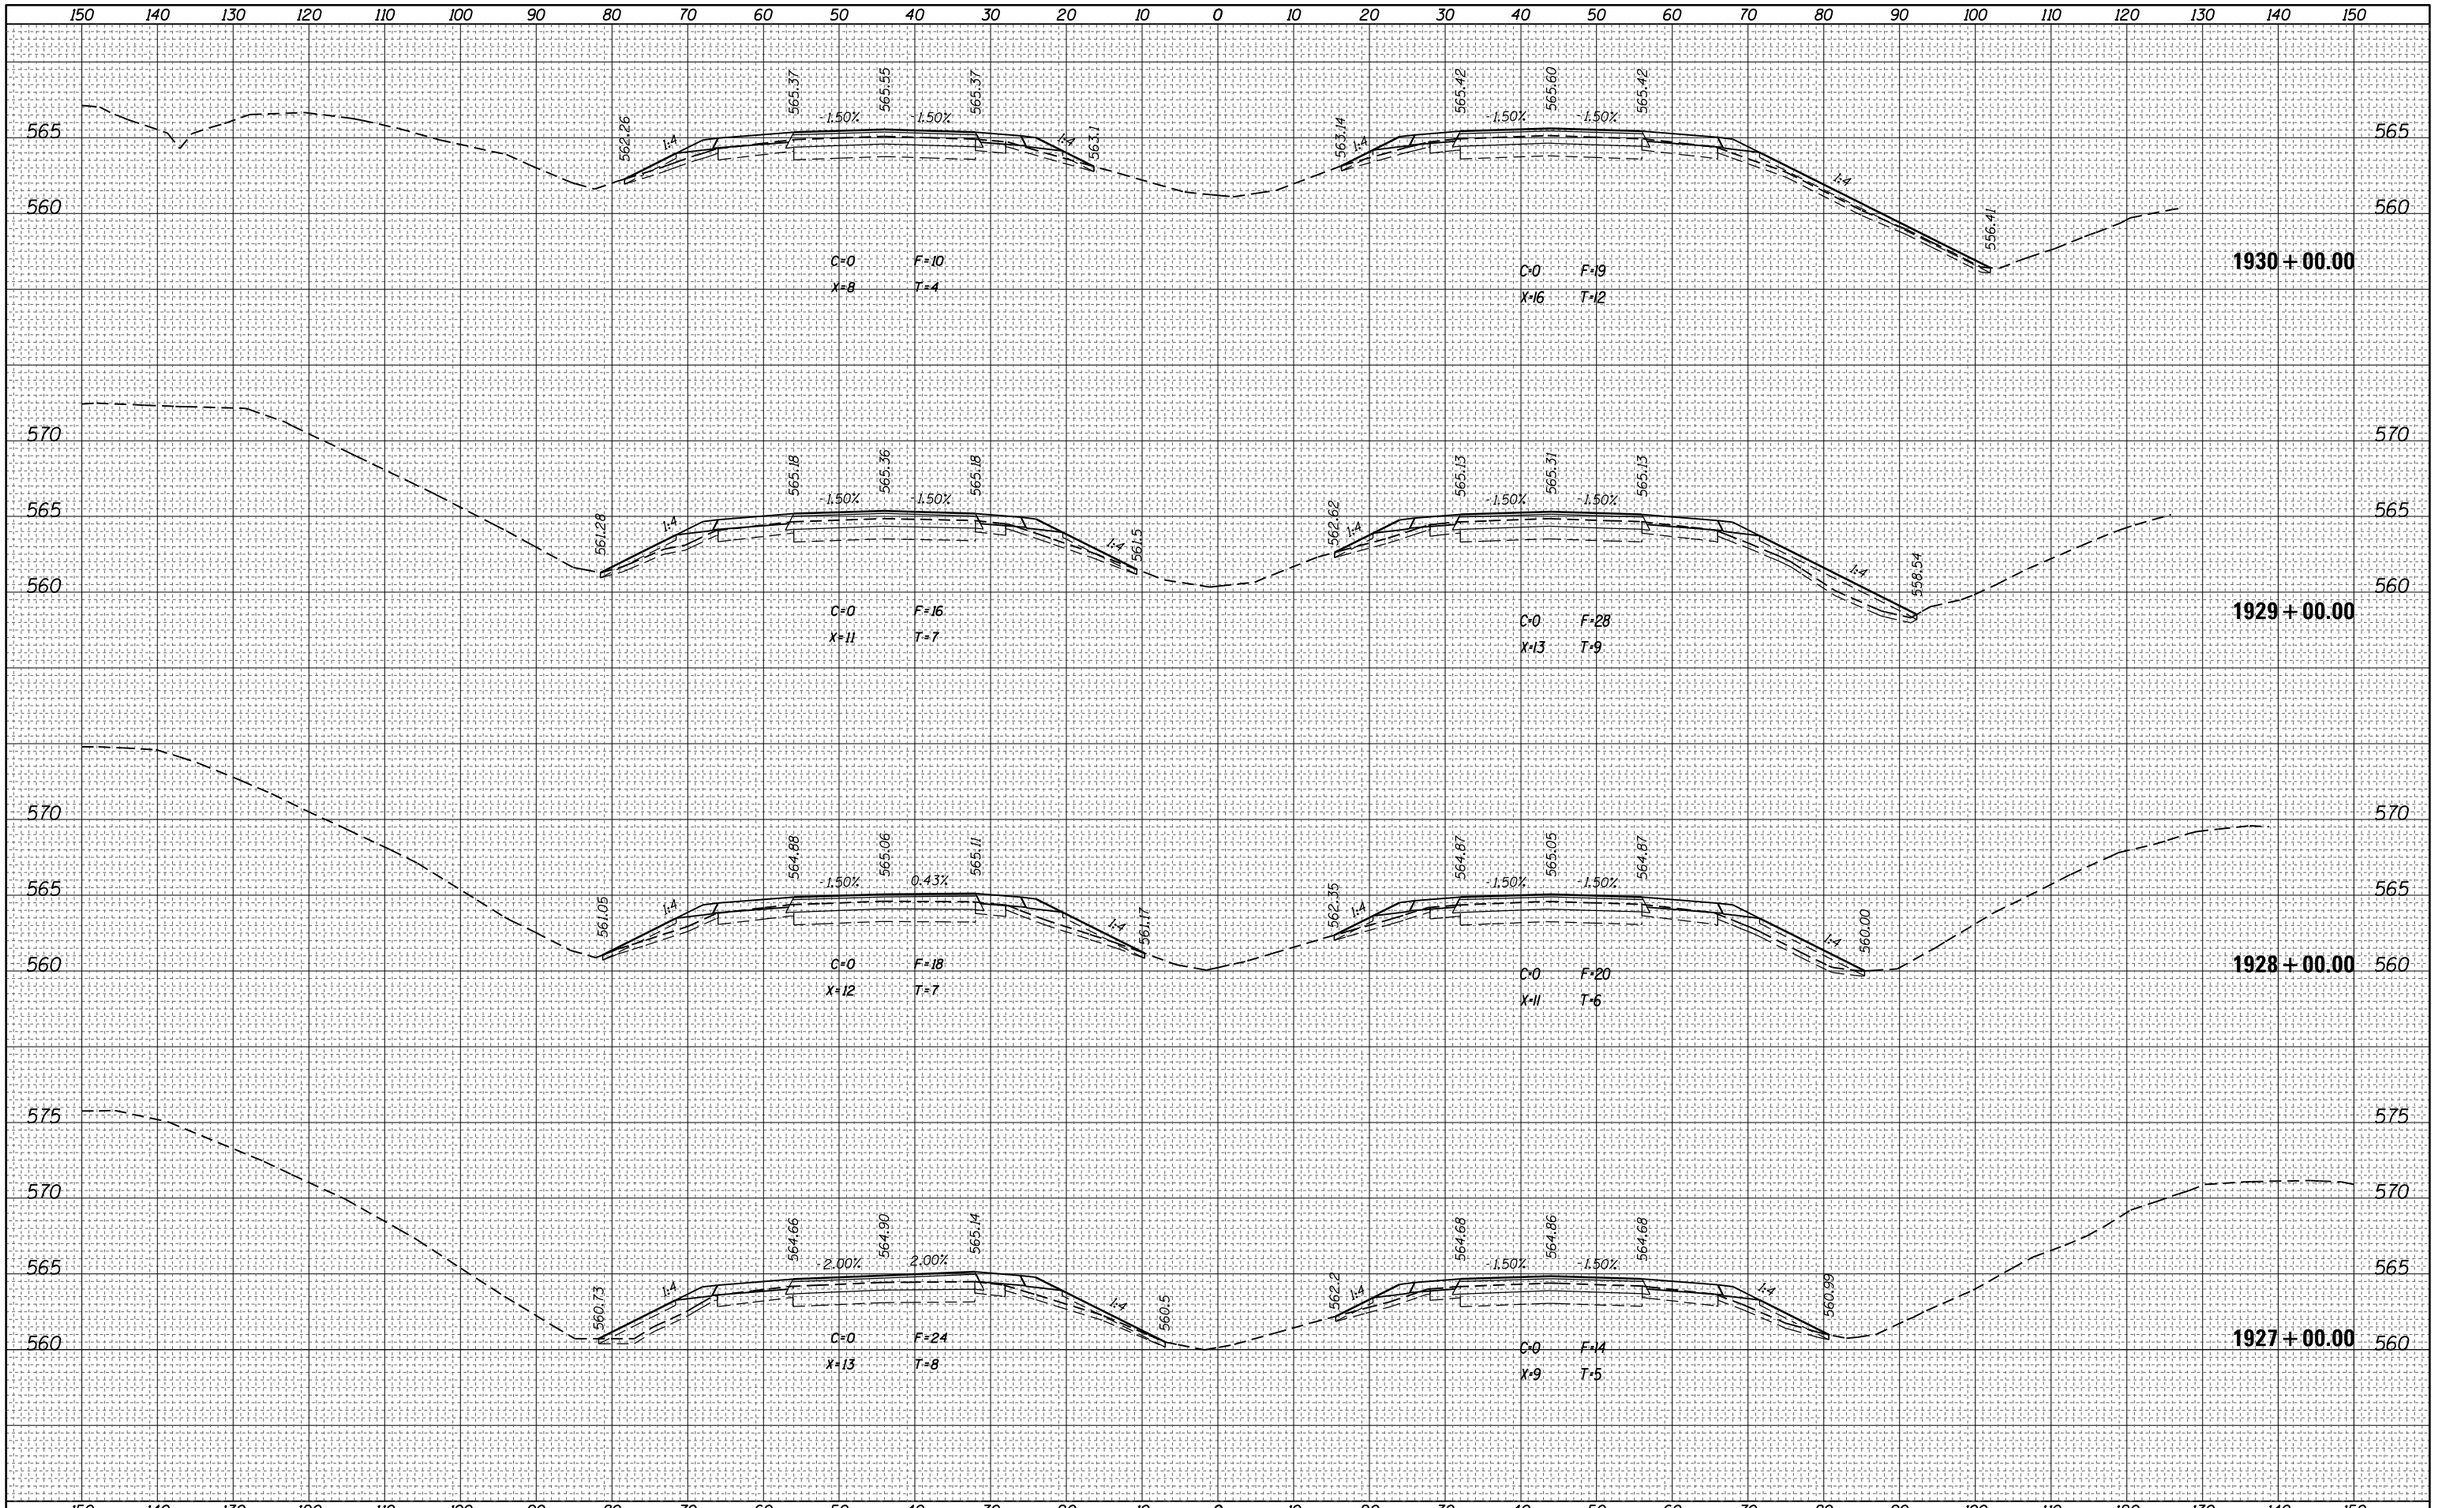

FINAL SURVEY		BY	DATE
	SURVEYED		
	PLOTTED		
NOTE BOOK	TEMPLATE		
	AREAS		
NO.	AREAS CHECKED		

ORIGINAL SURVEY		BY	DATE
	SURVEYED		
	PLOTTED		
NOTE BOOK	TEMPLATE		
	AREAS		
NO.	AREAS CHECKED		

FILE NAME =	USER NAME = steffenmk	DESIGNED -	REVISED -
pw:\\IL084EBIDINTEG.illinois.gov:PWIDOT\Documents\IDOT Offices\District 7\Projects\74664\CADD\Sheets\D774664-sht-xssht.dgn		DRAWN -	REVISED -
	PLOT SCALE = 20.0000 ' / in.	CHECKED -	REVISED -
Default	PLOT DATE = 3/23/2017	DATE -	REVISED -

STATE OF ILLINOIS
DEPARTMENT OF TRANSPORTATION


CROSS SECTIONS – I-70

SCALE: | SHEET OF SHEETS | STA. 1927+00.00 TO STA. 1930+00.00

F.A.I. RTE.	SECTION	COUNTY	TOTAL SHEETS	SHEET NO.
70	(25-1,2)R	EFFINGHAM	496	424
		CONTRACT NO. 74664		
		ILLINOIS	FED. AID PROJECT	

FINAL SURVEY	NOTE BOOK	
	SURVEYED	
	PLOTTED	
	TEMPLATE	
	AREAS	
	AREAS CHECKED	
NO.	BY	DATE

ORIGINAL SURVEY	NOTE BOOK	
	SURVEYED	
	PLOTTED	
	TEMPLATE	
	AREAS	
	AREAS CHECKED	
NO.	BY	DATE

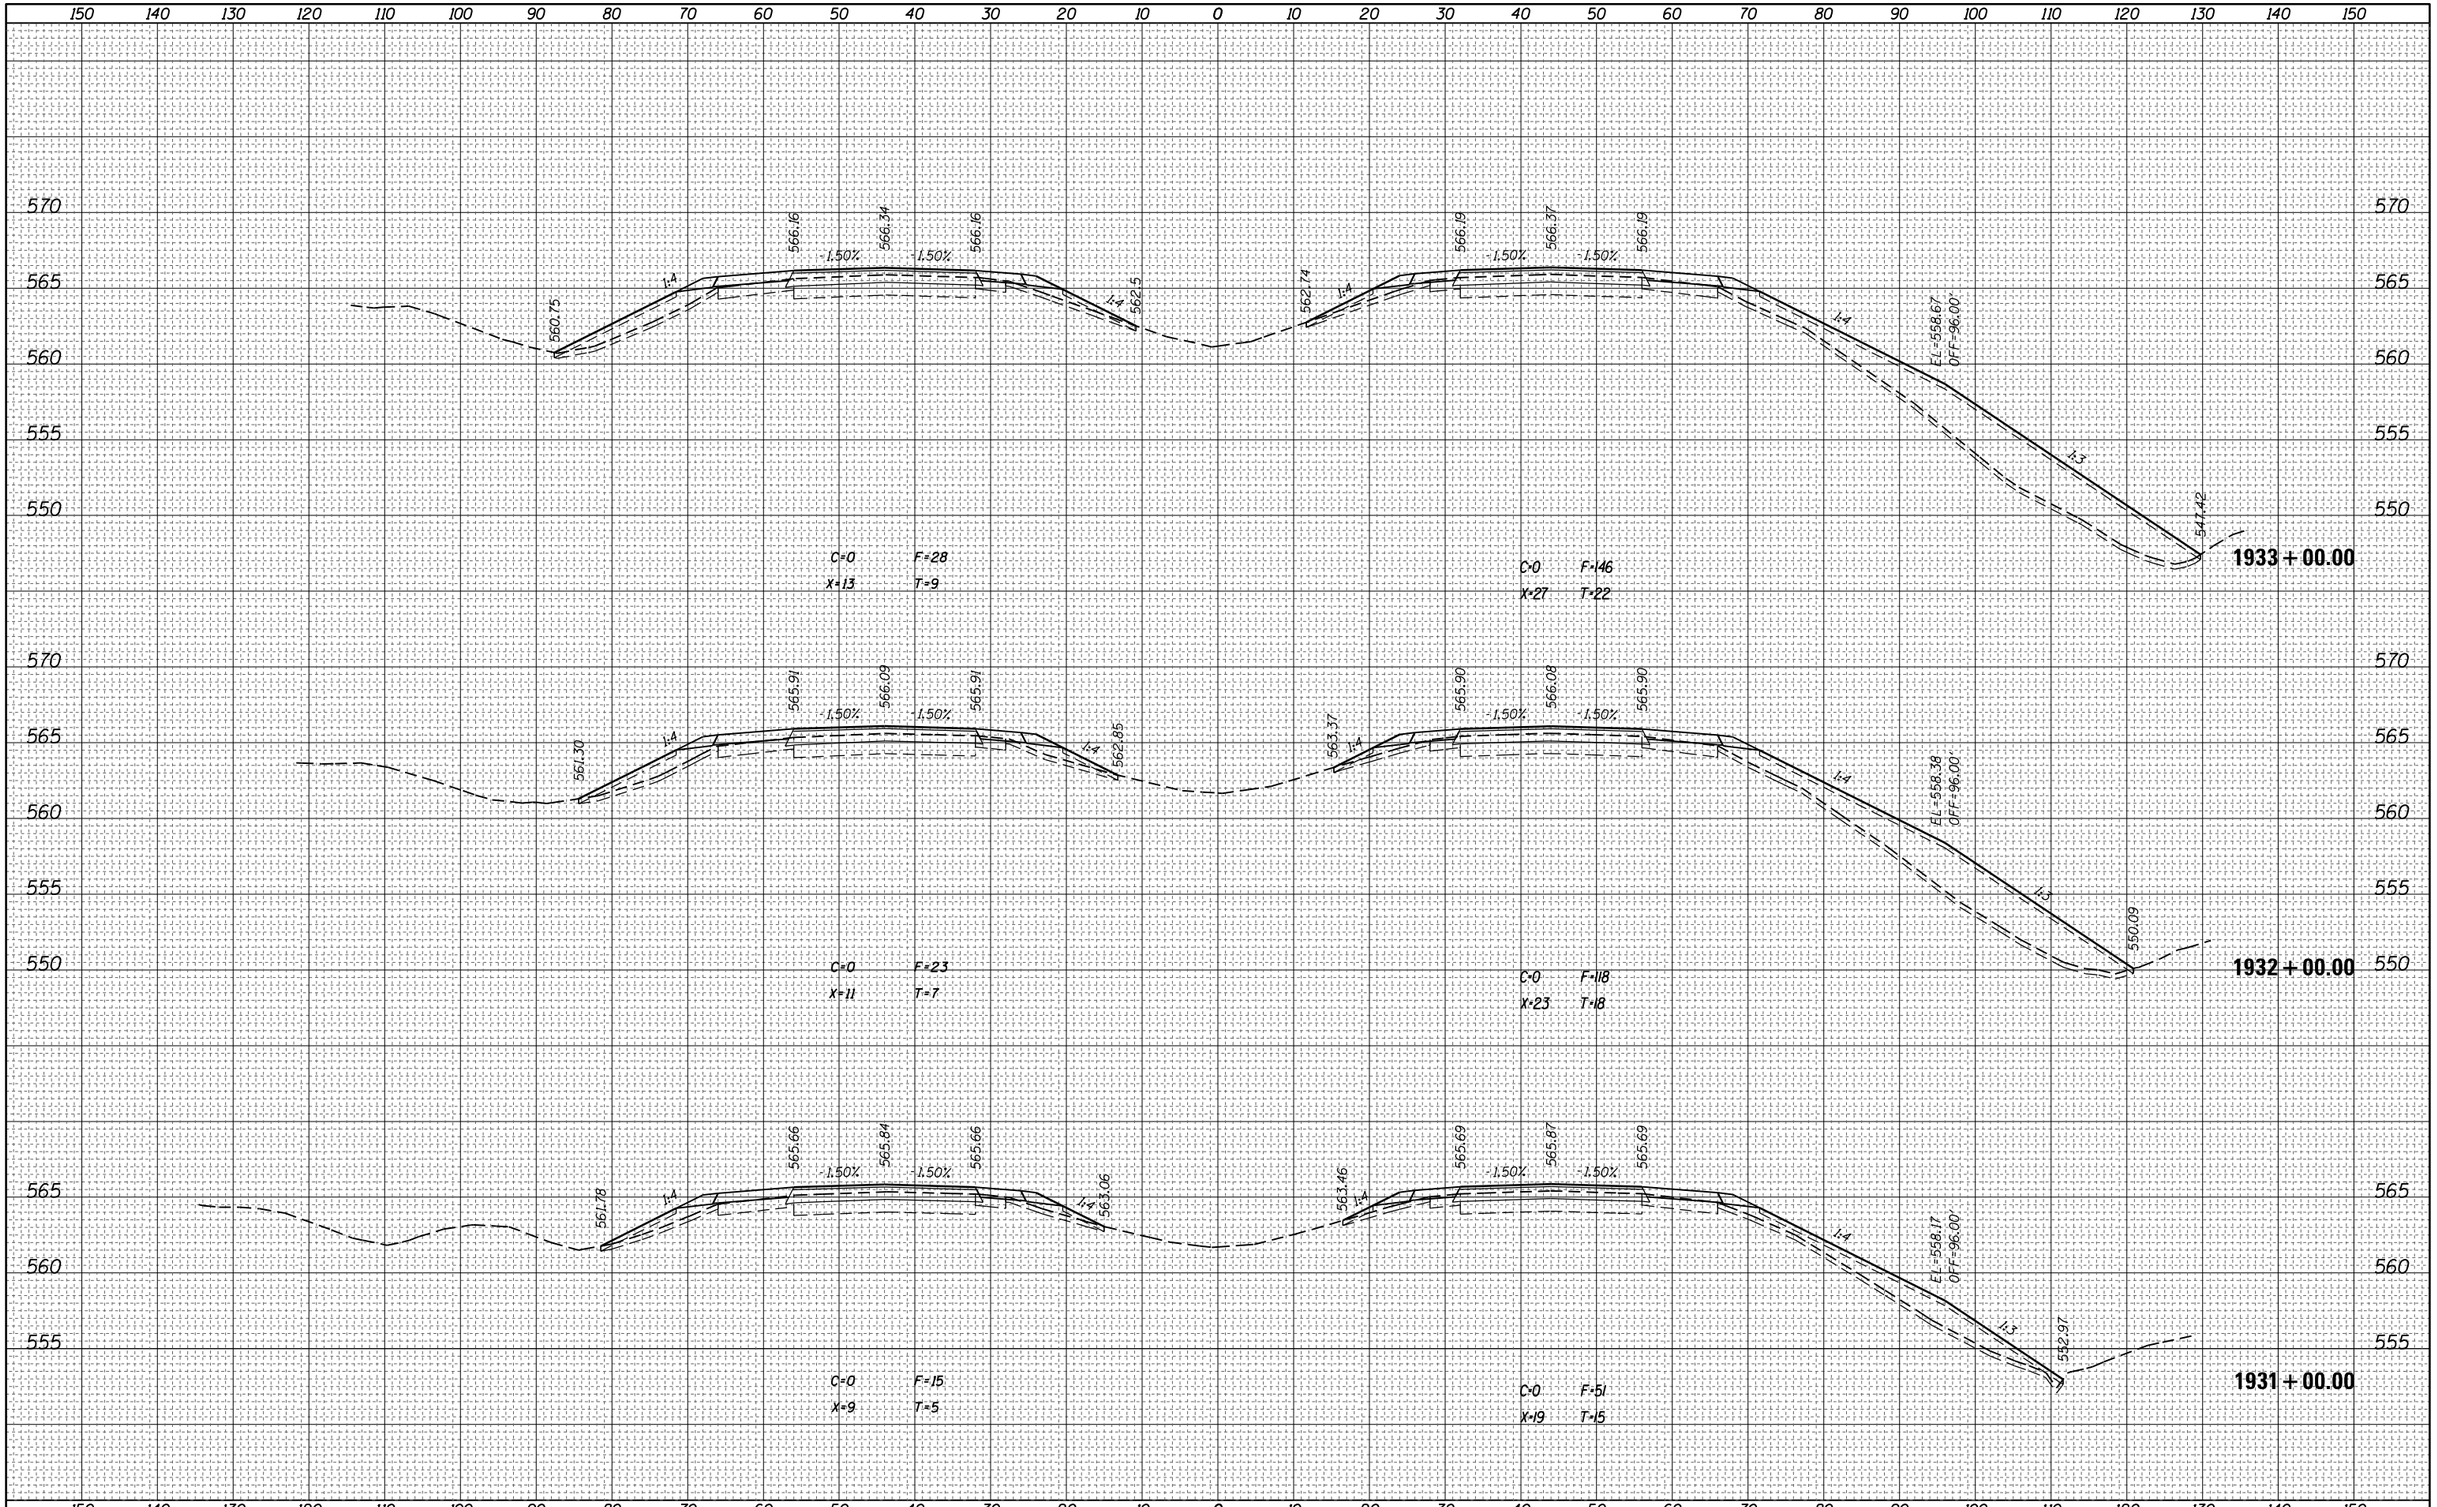

FILE NAME =	USER NAME = steffenmk	DESIGNED -	REVISED -
pw:\\IL084EBIDINTEG.illinois.gov:PWIDOT\Documents\IDOT Offices\District 7\Projects\74664\CADD\Drawings\sheets\D774664-sht-xssht.dgn		DRAWN -	REVISED -
	PLOT SCALE = 20.0000 ' / in.	CHECKED -	REVISED -
Default	PLOT DATE = 3/23/2017	DATE -	REVISED -

STATE OF ILLINOIS
DEPARTMENT OF TRANSPORTATION


CROSS SECTIONS – I–70

SCALE: | SHEET OF SHEETS | STA. 1931+00.00 TO STA.1933+00.00

F.A.I. RTE.	SECTION	COUNTY	TOTAL SHEETS	SHEET NO.
70	(25-1,2)R	EFFINGHAM	496	425
		CONTRACT NO. 74664		
		ILLINOIS FED. AID PROJECT		

FINAL SURVEY	BY	DATE
SURVEYED		
PLOTTED		
TEMPLATE		
NOTE BOOK		
NO.	AREAS CHECKED	

ORIGINAL SURVEY	BY	DATE
SURVEYED		
PLOTTED		
TEMPLATE		
NOTE BOOK		
NO.	AREAS CHECKED	

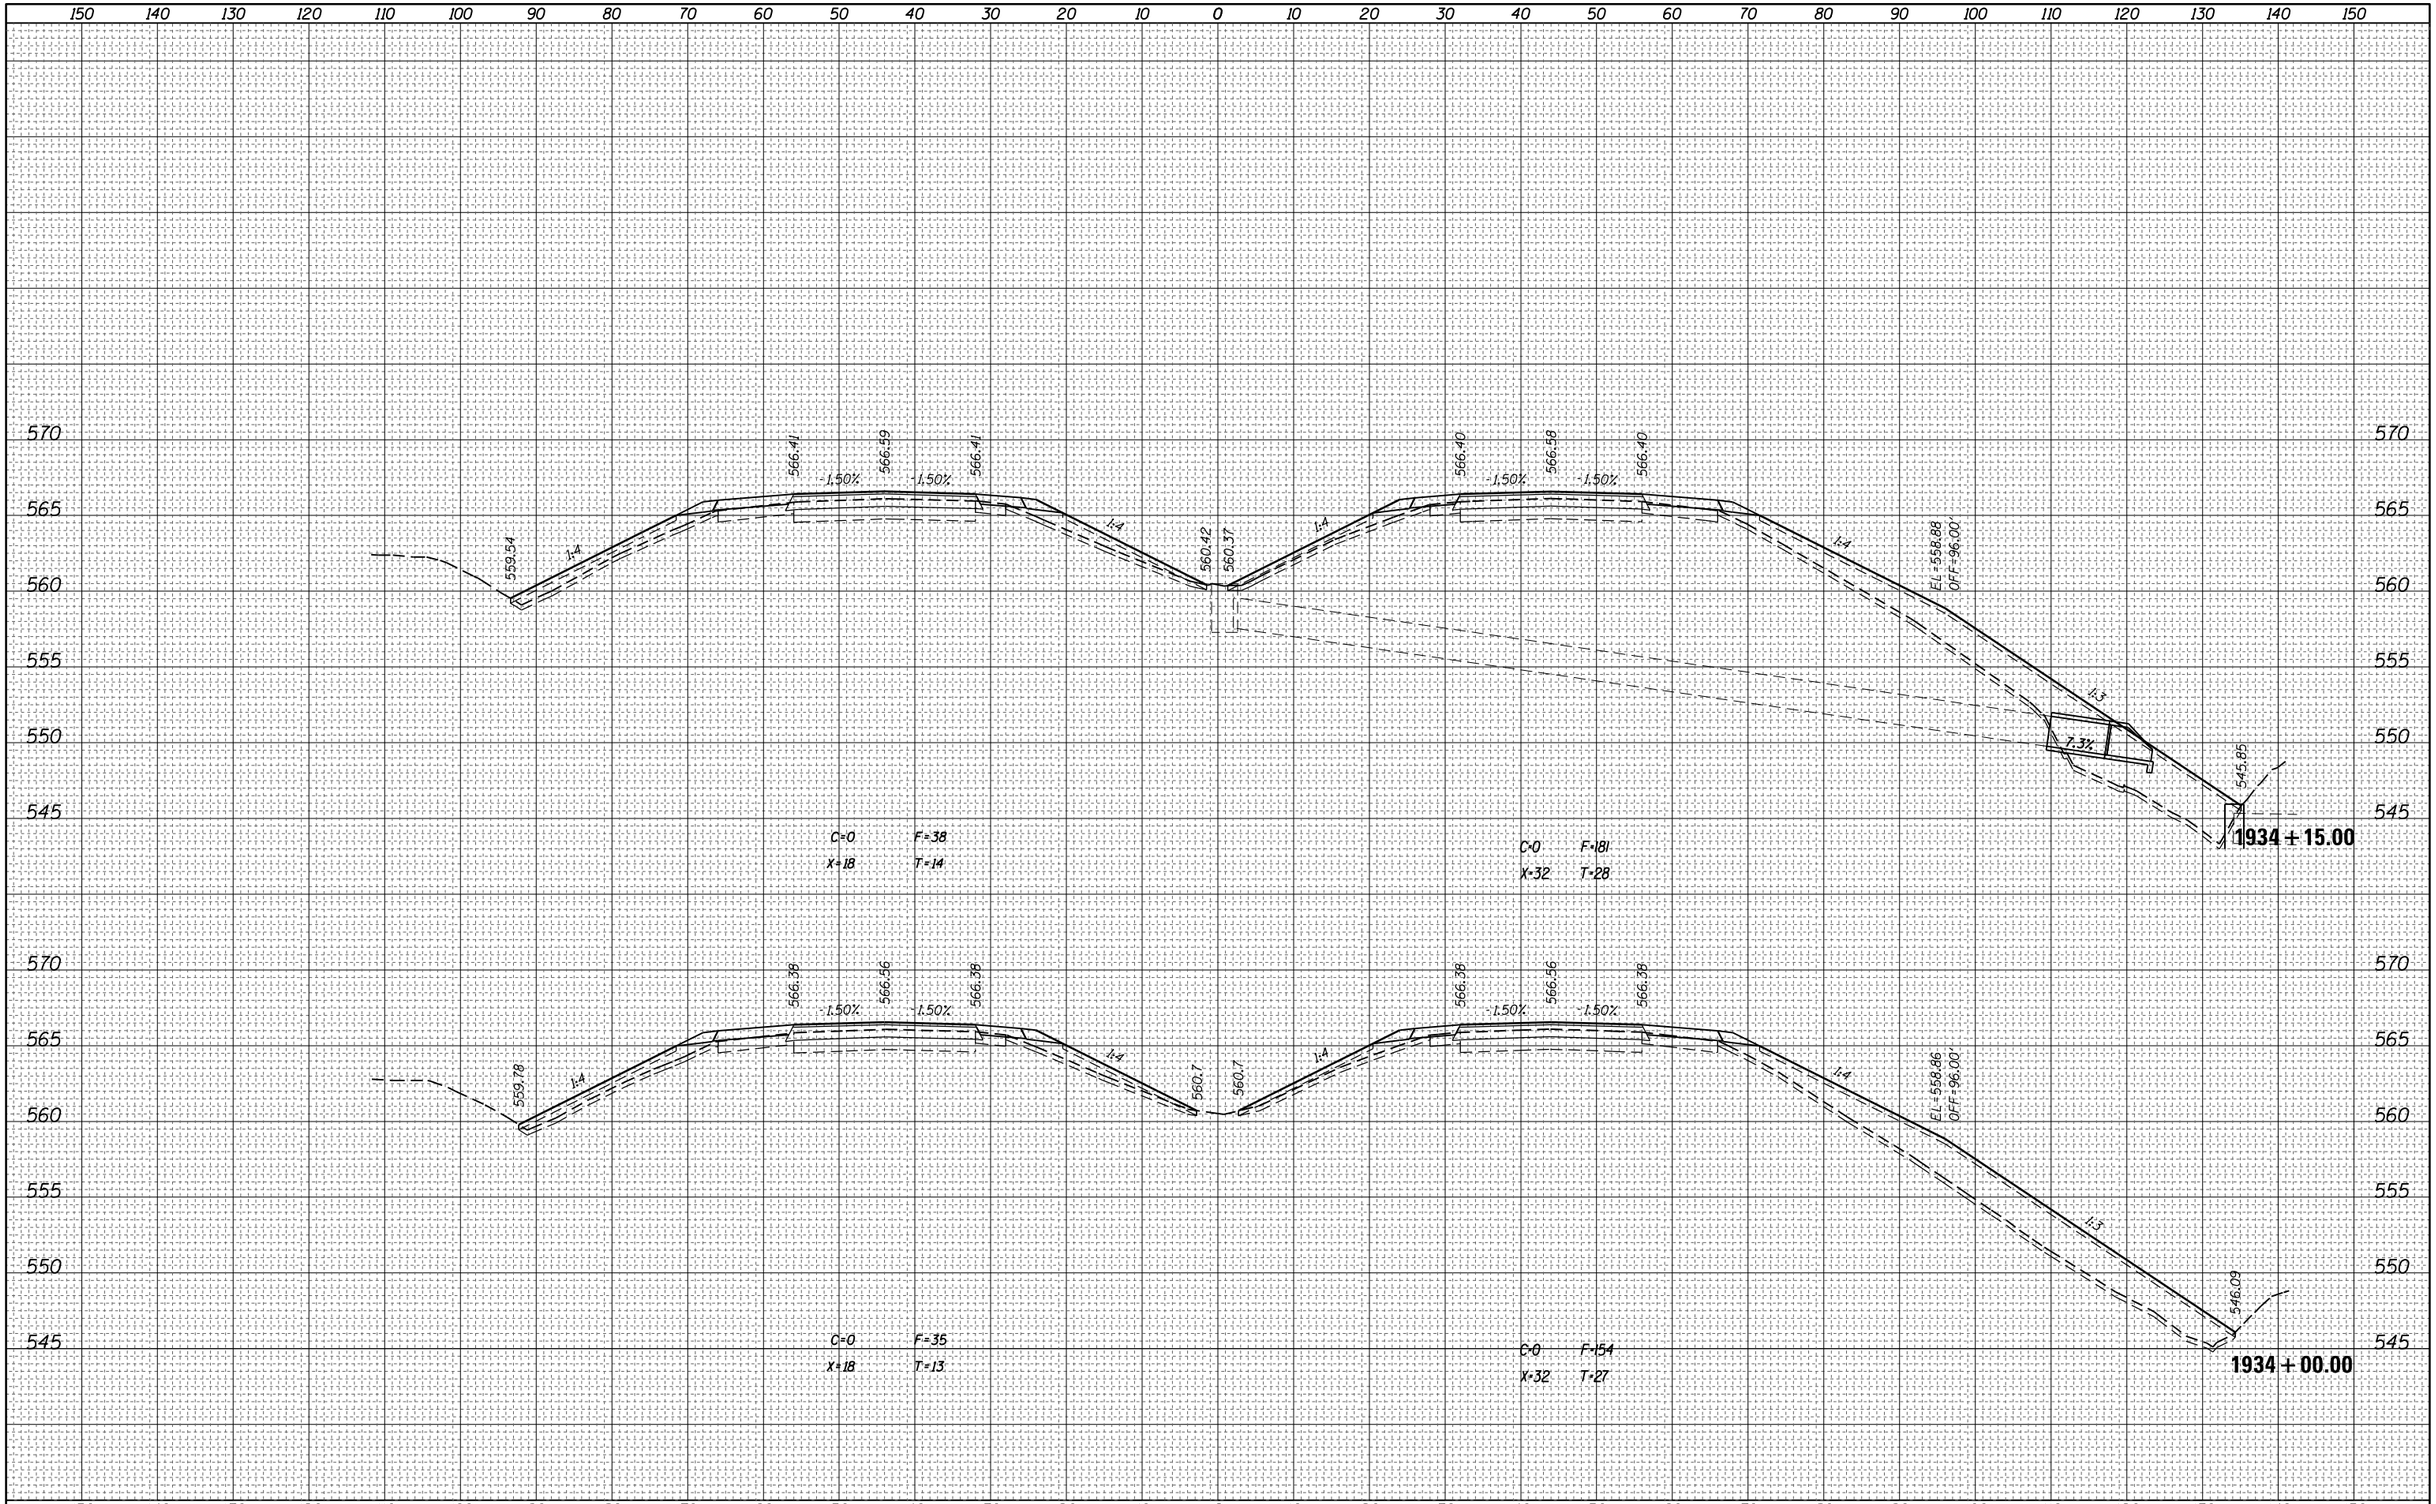

FILE NAME =	USER NAME = steffenmk	DESIGNED -	REVISED -
p:\\IL084EBIDINTEG.illinois.govPWIDOT\Documents\IDOT Offices\District 7\Projects\74664\CADD\Drawings\sheets\D774664-sht-xssht.dgn		DRAWN -	REVISED -
Default	PLOT SCALE = 20.0000 ' / in.	CHECKED -	REVISED -
	PLOT DATE = 3/23/2017	DATE -	REVISED -

STATE OF ILLINOIS
DEPARTMENT OF TRANSPORTATION

CROSS SECTIONS – I-70

SCALE: | SHEET OF SHEETS | STA. 1934+00.00 TO STA. 1934+15.00


F.A.I. RTE.	SECTION	COUNTY	TOTAL SHEETS	SHEET NO.
70	(25-1,2)R	EFFINGHAM	496	426
		CONTRACT NO. 74664		
	ILLINOIS	FED. AID PROJECT		

FINAL SURVEY	NOTE BOOK	NO.
	SURVEYED	
	PLOTTED	
	TEMPLATE	
	AREAS	
	AREAS CHECKED	

BY	DATE


ORIGINAL SURVEY	NOTE BOOK	NO.
	SURVEYED	
	PLOTTED	
	TEMPLATE	
	AREAS	
	AREAS CHECKED	

BY	DATE

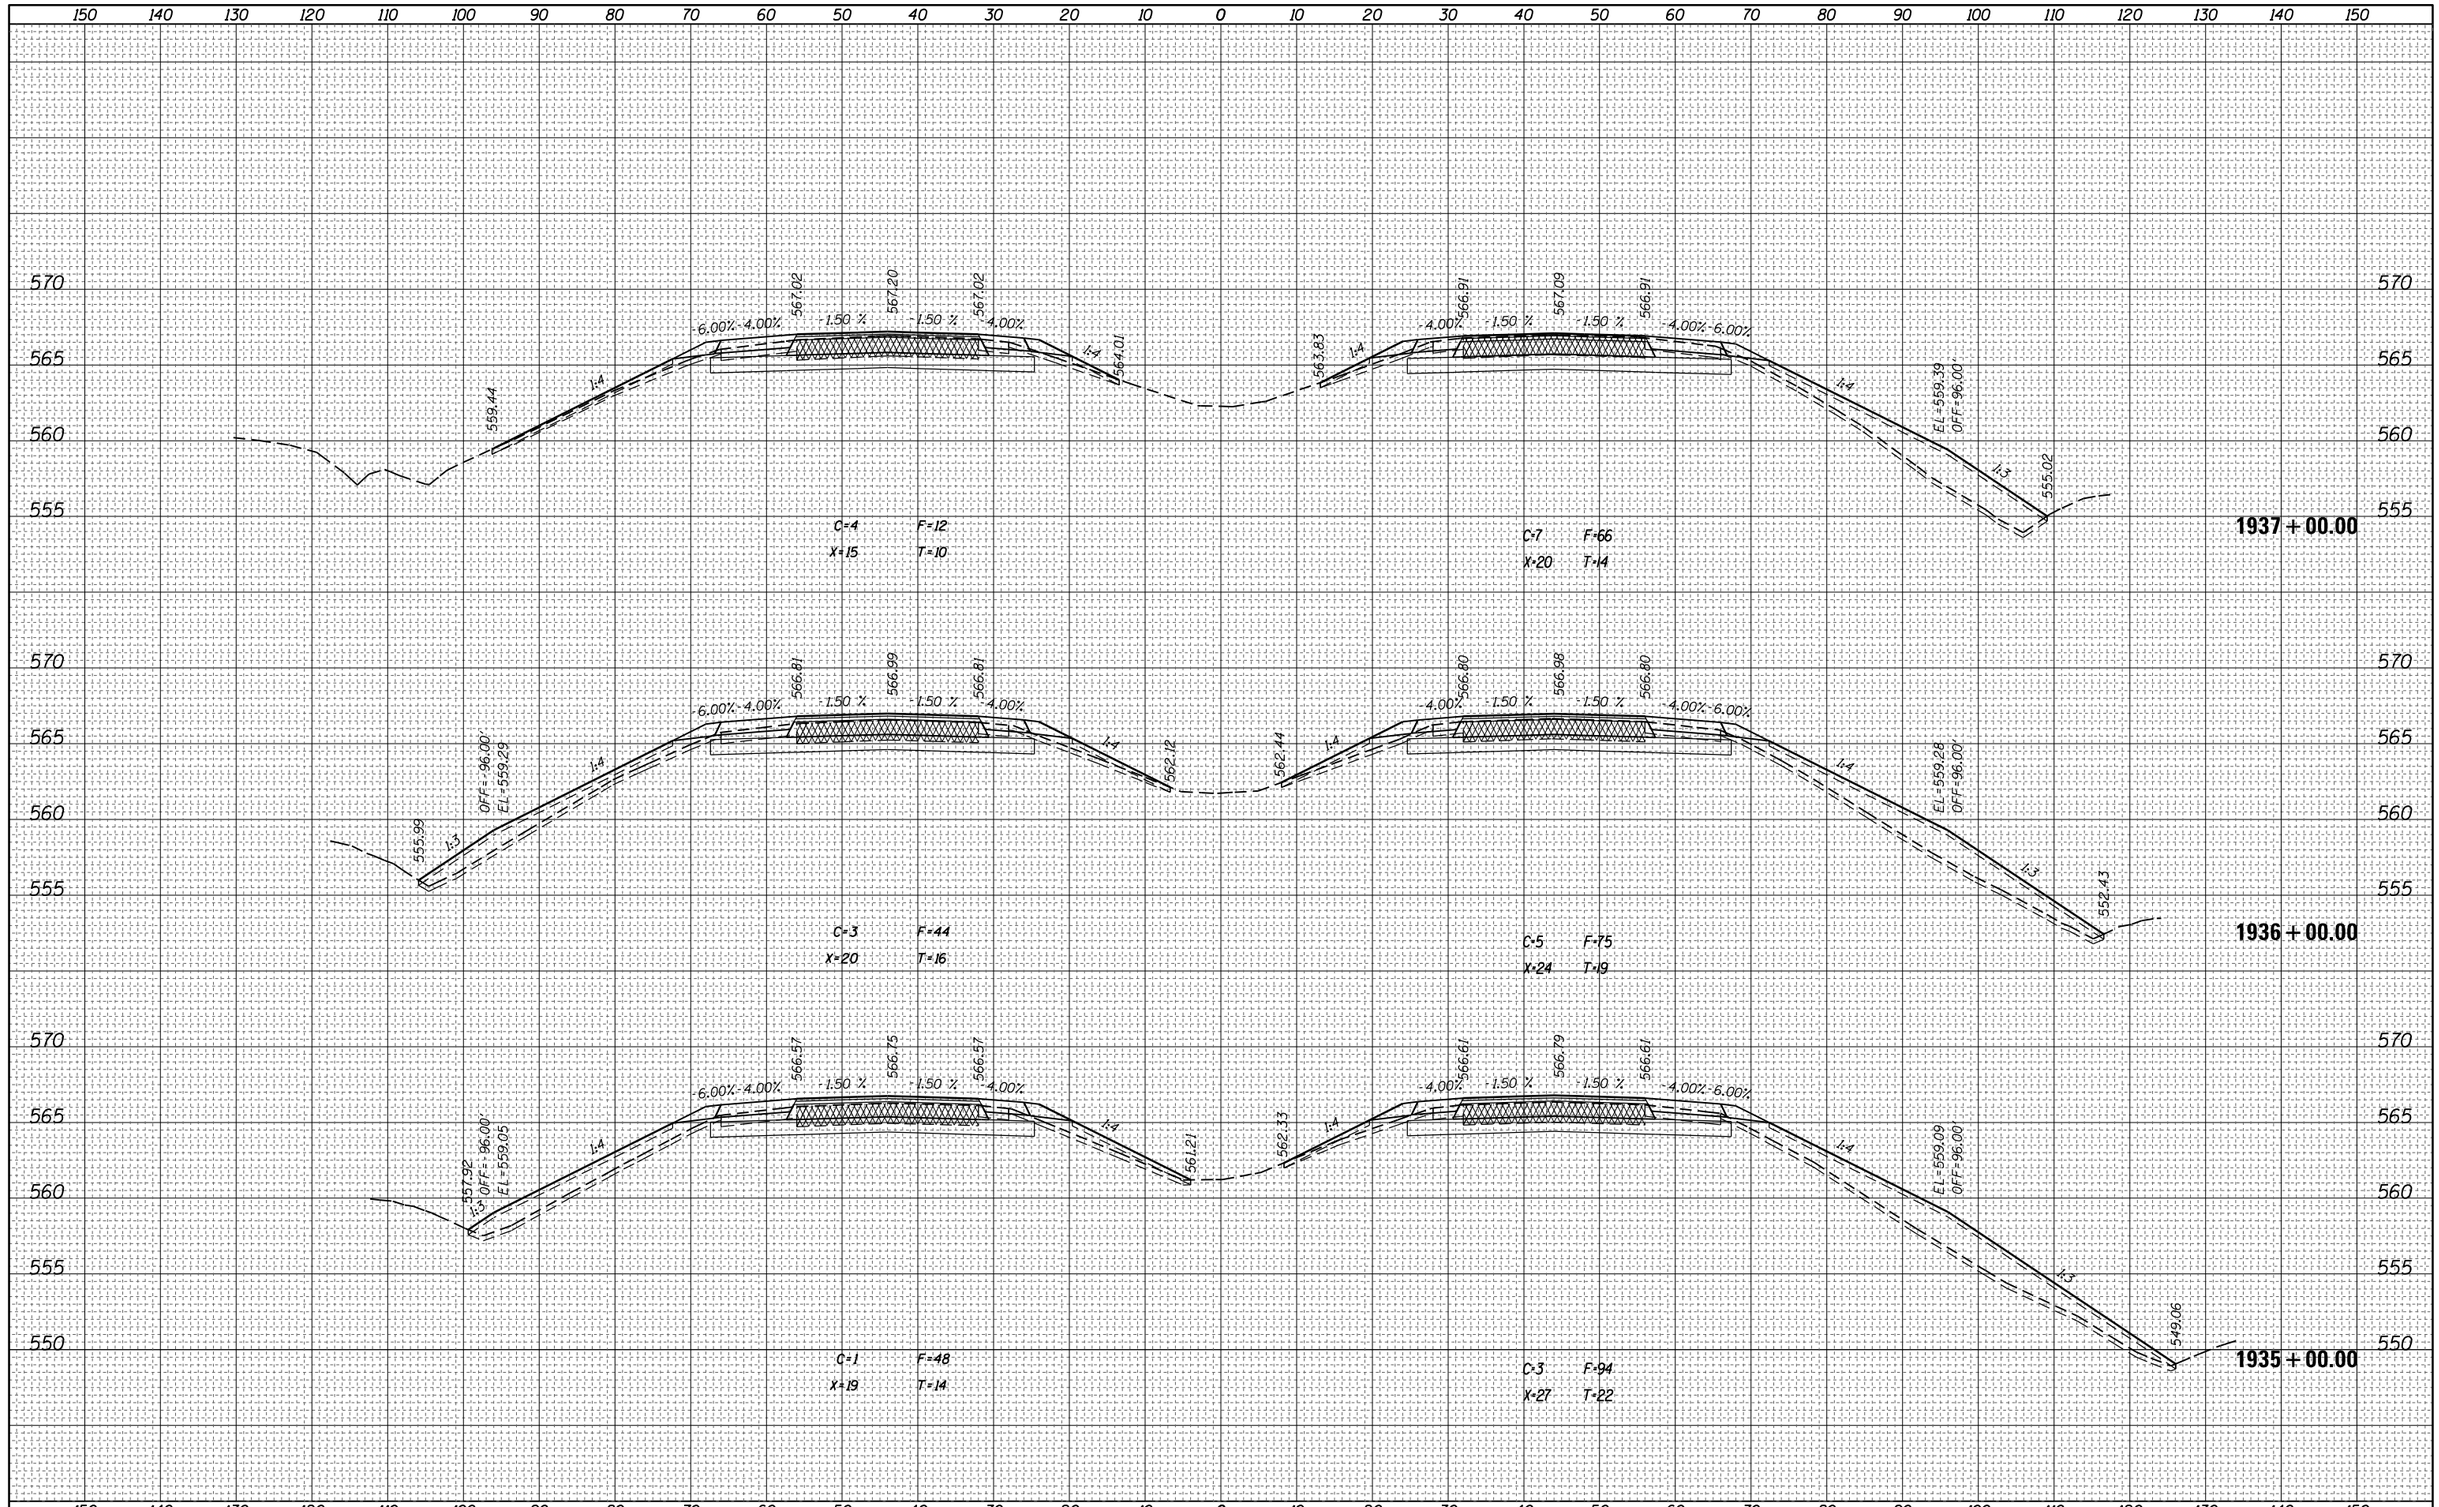

FILE NAME = pw:\\IL084EBIDINTEG.illinois.gov:PWIDOT\Documents\IDOT Offices\District 7\Projects\74664\CADD\Drawings\Sheets\D774664-sht-xssht.dgn	USER NAME = steffenmk	DESIGNED -	REVISED -	STATE OF ILLINOIS DEPARTMENT OF TRANSPORTATION	CROSS SECTIONS – I-70				F.A.I. RTE.	SECTION	COUNTY	TOTAL SHEETS	SHEET NO.
	PLOT SCALE = 20.0000 ' / in.	CHECKED -	REVISED -						70	(25-1,2)R	EFFINGHAM	496	427
Default	PLOT DATE = 3/23/2017	DATE -	REVISED -		SCALE:	SHEET OF SHEETS	STA. 1935+00.00	TO STA. 1937+00.00			CONTRACT NO. 74664		
										ILLINOIS	FED. AID PROJECT		

FINAL SURVEY	NOTE BOOK	NO.
SURVEYED	BY	DATE
PLOTTED		
TEMPLATE		
AREAS		
AREAS CHECKED		

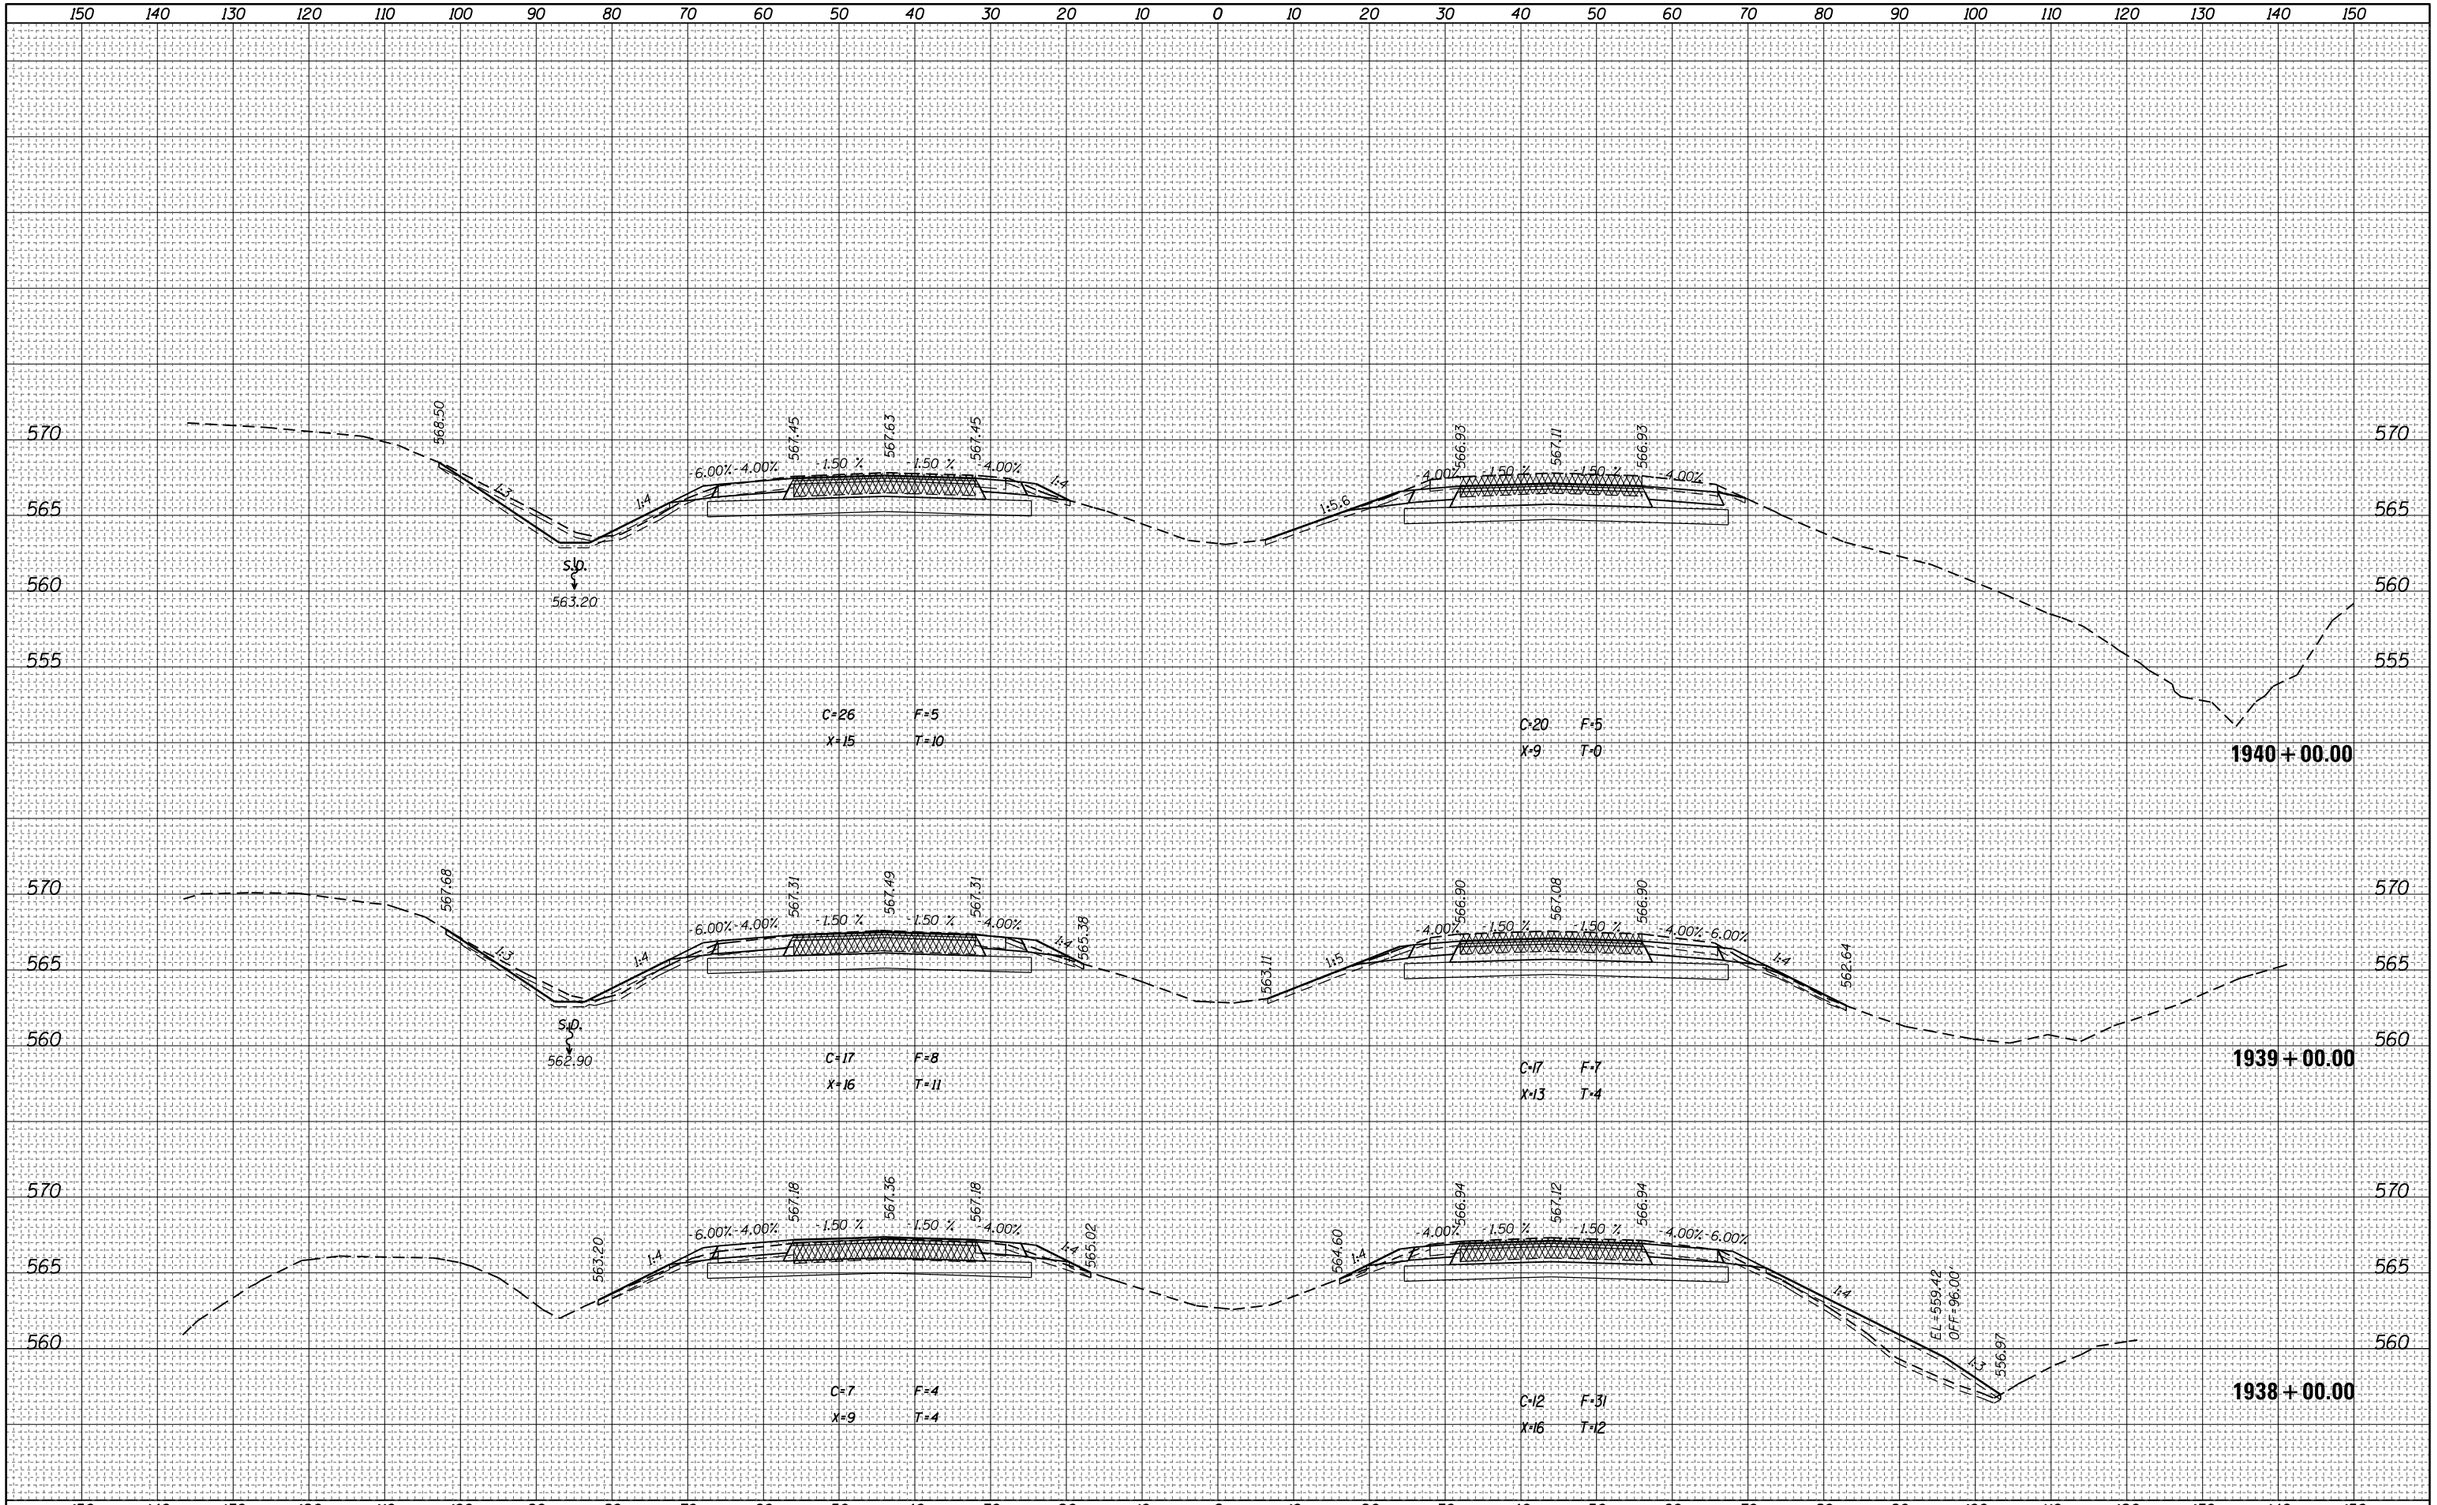

ORIGINAL SURVEY	NOTE BOOK	NO.
SURVEYED	BY	DATE
PLOTTED		
TEMPLATE		
AREAS		
AREAS CHECKED		


FILE NAME = pw:\\IL084EBIDINTEG.illinois.gov:PWIDOT\Documents\IDOT Offices\District 7\Projects\74664\CADD\Drawing Sheets\D774664-sht-xssht.dgn	USER NAME = steffenmk	DESIGNED -	REVISED -
		DRAWN -	REVISED -
	PLOT SCALE = 20.0000 ' / in.	CHECKED -	REVISED -
Default	PLOT DATE = 3/23/2017	DATE -	REVISED -

STATE OF ILLINOIS
DEPARTMENT OF TRANSPORTATION

CROSS SECTIONS – I-70

SCALE: | SHEET OF SHEETS | STA. 1938+00.00 TO STA.1940+00.00

F.A.I. RTE.	SECTION	COUNTY	TOTAL SHEETS	SHEET NO.
70	(25-1,2)R	EFFINGHAM	496	428
		CONTRACT NO. 74664		
		ILLINOIS FED. AID PROJECT		

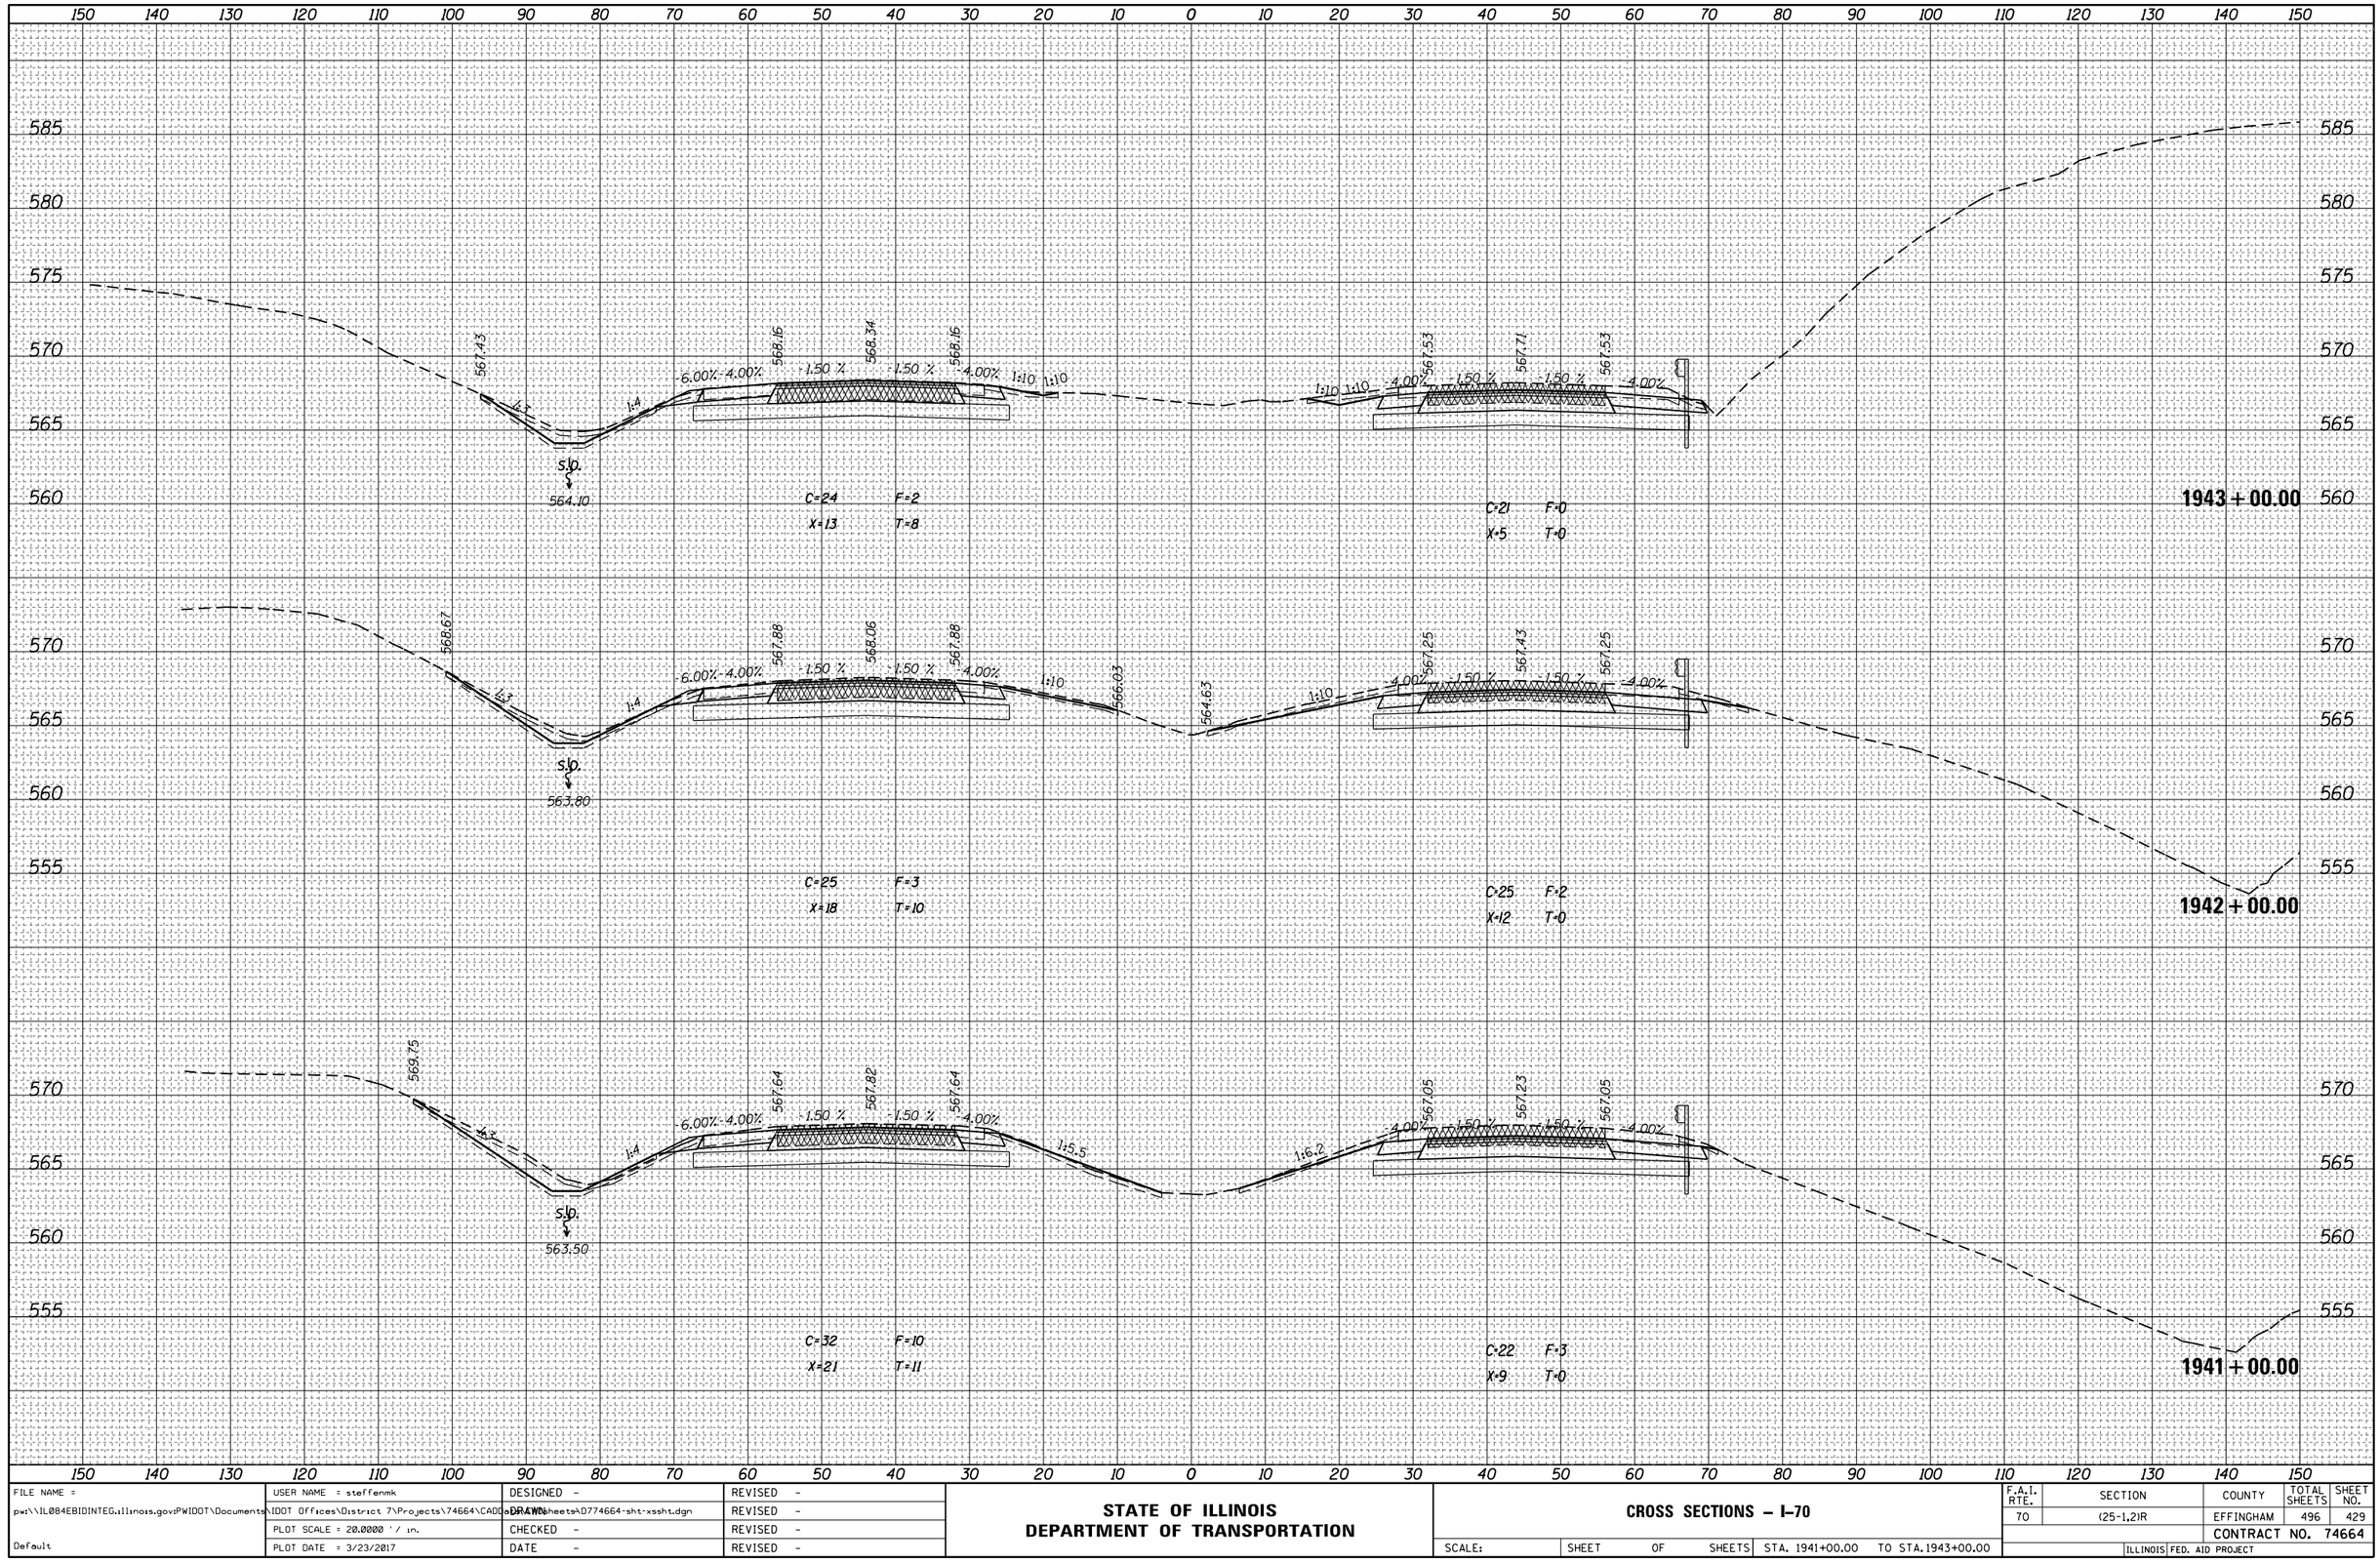

FINAL SURVEY	NOTE BOOK	NO.
SURVEYED	AREAS	
PLOTTED		
TEMPLATE		
AREAS		
AREAS CHECKED		

BY	DATE

ORIGINAL SURVEY	NOTE BOOK	NO.
SURVEYED	AREAS	
PLOTTED		
TEMPLATE		
AREAS		
AREAS CHECKED		

BY	DATE


FILE NAME = pw:\\IL084EBIDINTEG.illinois.gov:PWIDOT\Documents\IDOT Offices\District 7\Projects\74664\CADD\Drawings\Sheets\D774664-sht-xssht.dgn	USER NAME = steffenmk	DESIGNED -	REVISED -
		DRAWN -	REVISED -
	PLOT SCALE = 20.0000 ' / in.	CHECKED -	REVISED -
Default	PLOT DATE = 3/23/2017	DATE -	REVISED -

STATE OF ILLINOIS
DEPARTMENT OF TRANSPORTATION

CROSS SECTIONS – I-70

SCALE: | SHEET OF SHEETS | STA. 1941+00.00 TO STA.1943+00.00

F.A.I. RTE.	SECTION	COUNTY	TOTAL SHEETS	SHEET NO.
70	(25-1,2)R	EFFINGHAM	496	429
		CONTRACT NO. 74664		
		ILLINOIS FED. AID PROJECT		

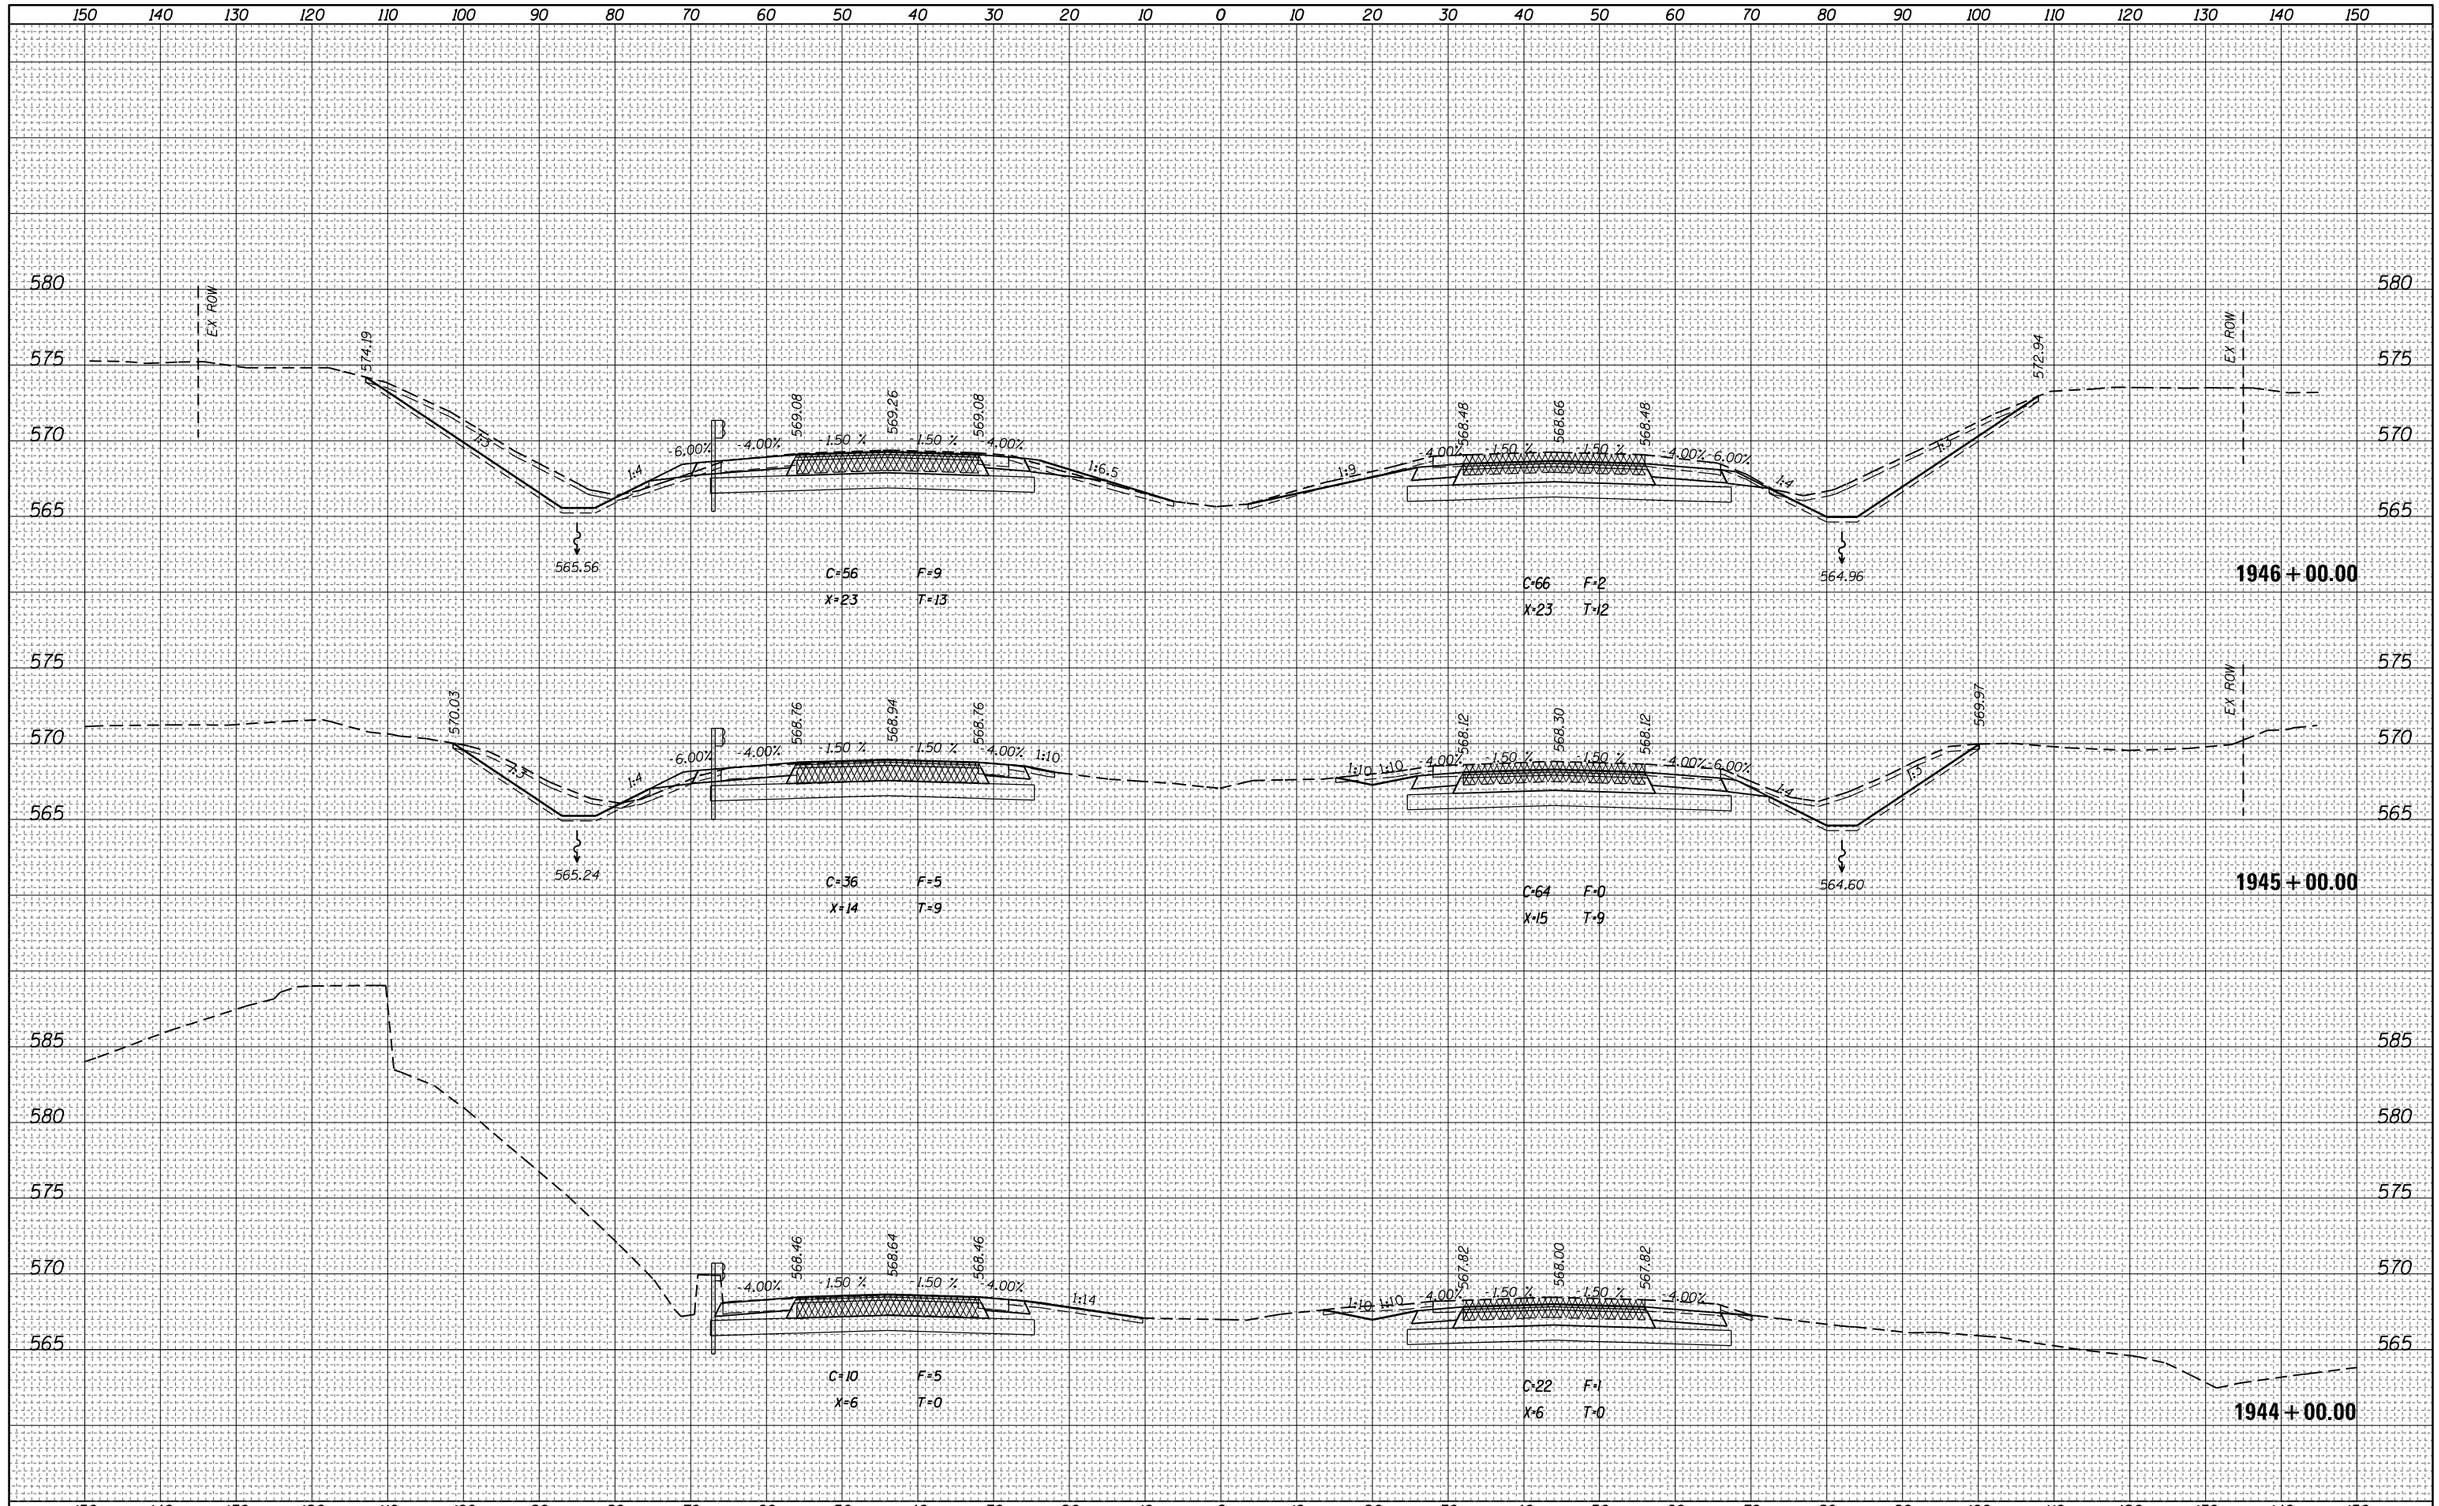

FINAL SURVEY	NOTE BOOK	NO.
SURVEYED		
PLOTTED		
TEMPLATE		
AREAS		
AREAS CHECKED		

BY	DATE

ORIGINAL SURVEY	NOTE BOOK	NO.
SURVEYED		
PLOTTED		
TEMPLATE		
AREAS		
AREAS CHECKED		

BY	DATE

FILE NAME = pw:\\IL084EBIDINTEG.illinois.gov:PWIDOT\Documents\IDOT Offices\District 7\Projects\74664\CADD\Drawings\sheets\D774664-sht-xssht.dgn	USER NAME = steffenmk	DESIGNED -	REVISED -
	PLOT SCALE = 20.0000 ' / in.	DRAWN -	REVISED -
Default	PLOT DATE = 3/23/2017	CHECKED -	REVISED -
		DATE -	REVISED -

STATE OF ILLINOIS
DEPARTMENT OF TRANSPORTATION


CROSS SECTIONS – I–70

SCALE: | SHEET OF SHEETS | STA. 1944+00.00 TO STA.1946+00.00

F.A.I. RTE.	SECTION	COUNTY	TOTAL SHEETS	SHEET NO.
70	(25-1,2)R	EFFINGHAM	496	430
		CONTRACT NO. 74664		
	ILLINOIS	FED. AID PROJECT		

FINAL SURVEY	NOTE BOOK	NO.
	SURVEYED	BY
	PLOTTED	DATE
	TEMPLATE	
	AREAS	
	AREAS CHECKED	

ORIGINAL SURVEY	NOTE BOOK	NO.
	SURVEYED	BY
	PLOTTED	DATE
	TEMPLATE	
	AREAS	
	AREAS CHECKED	

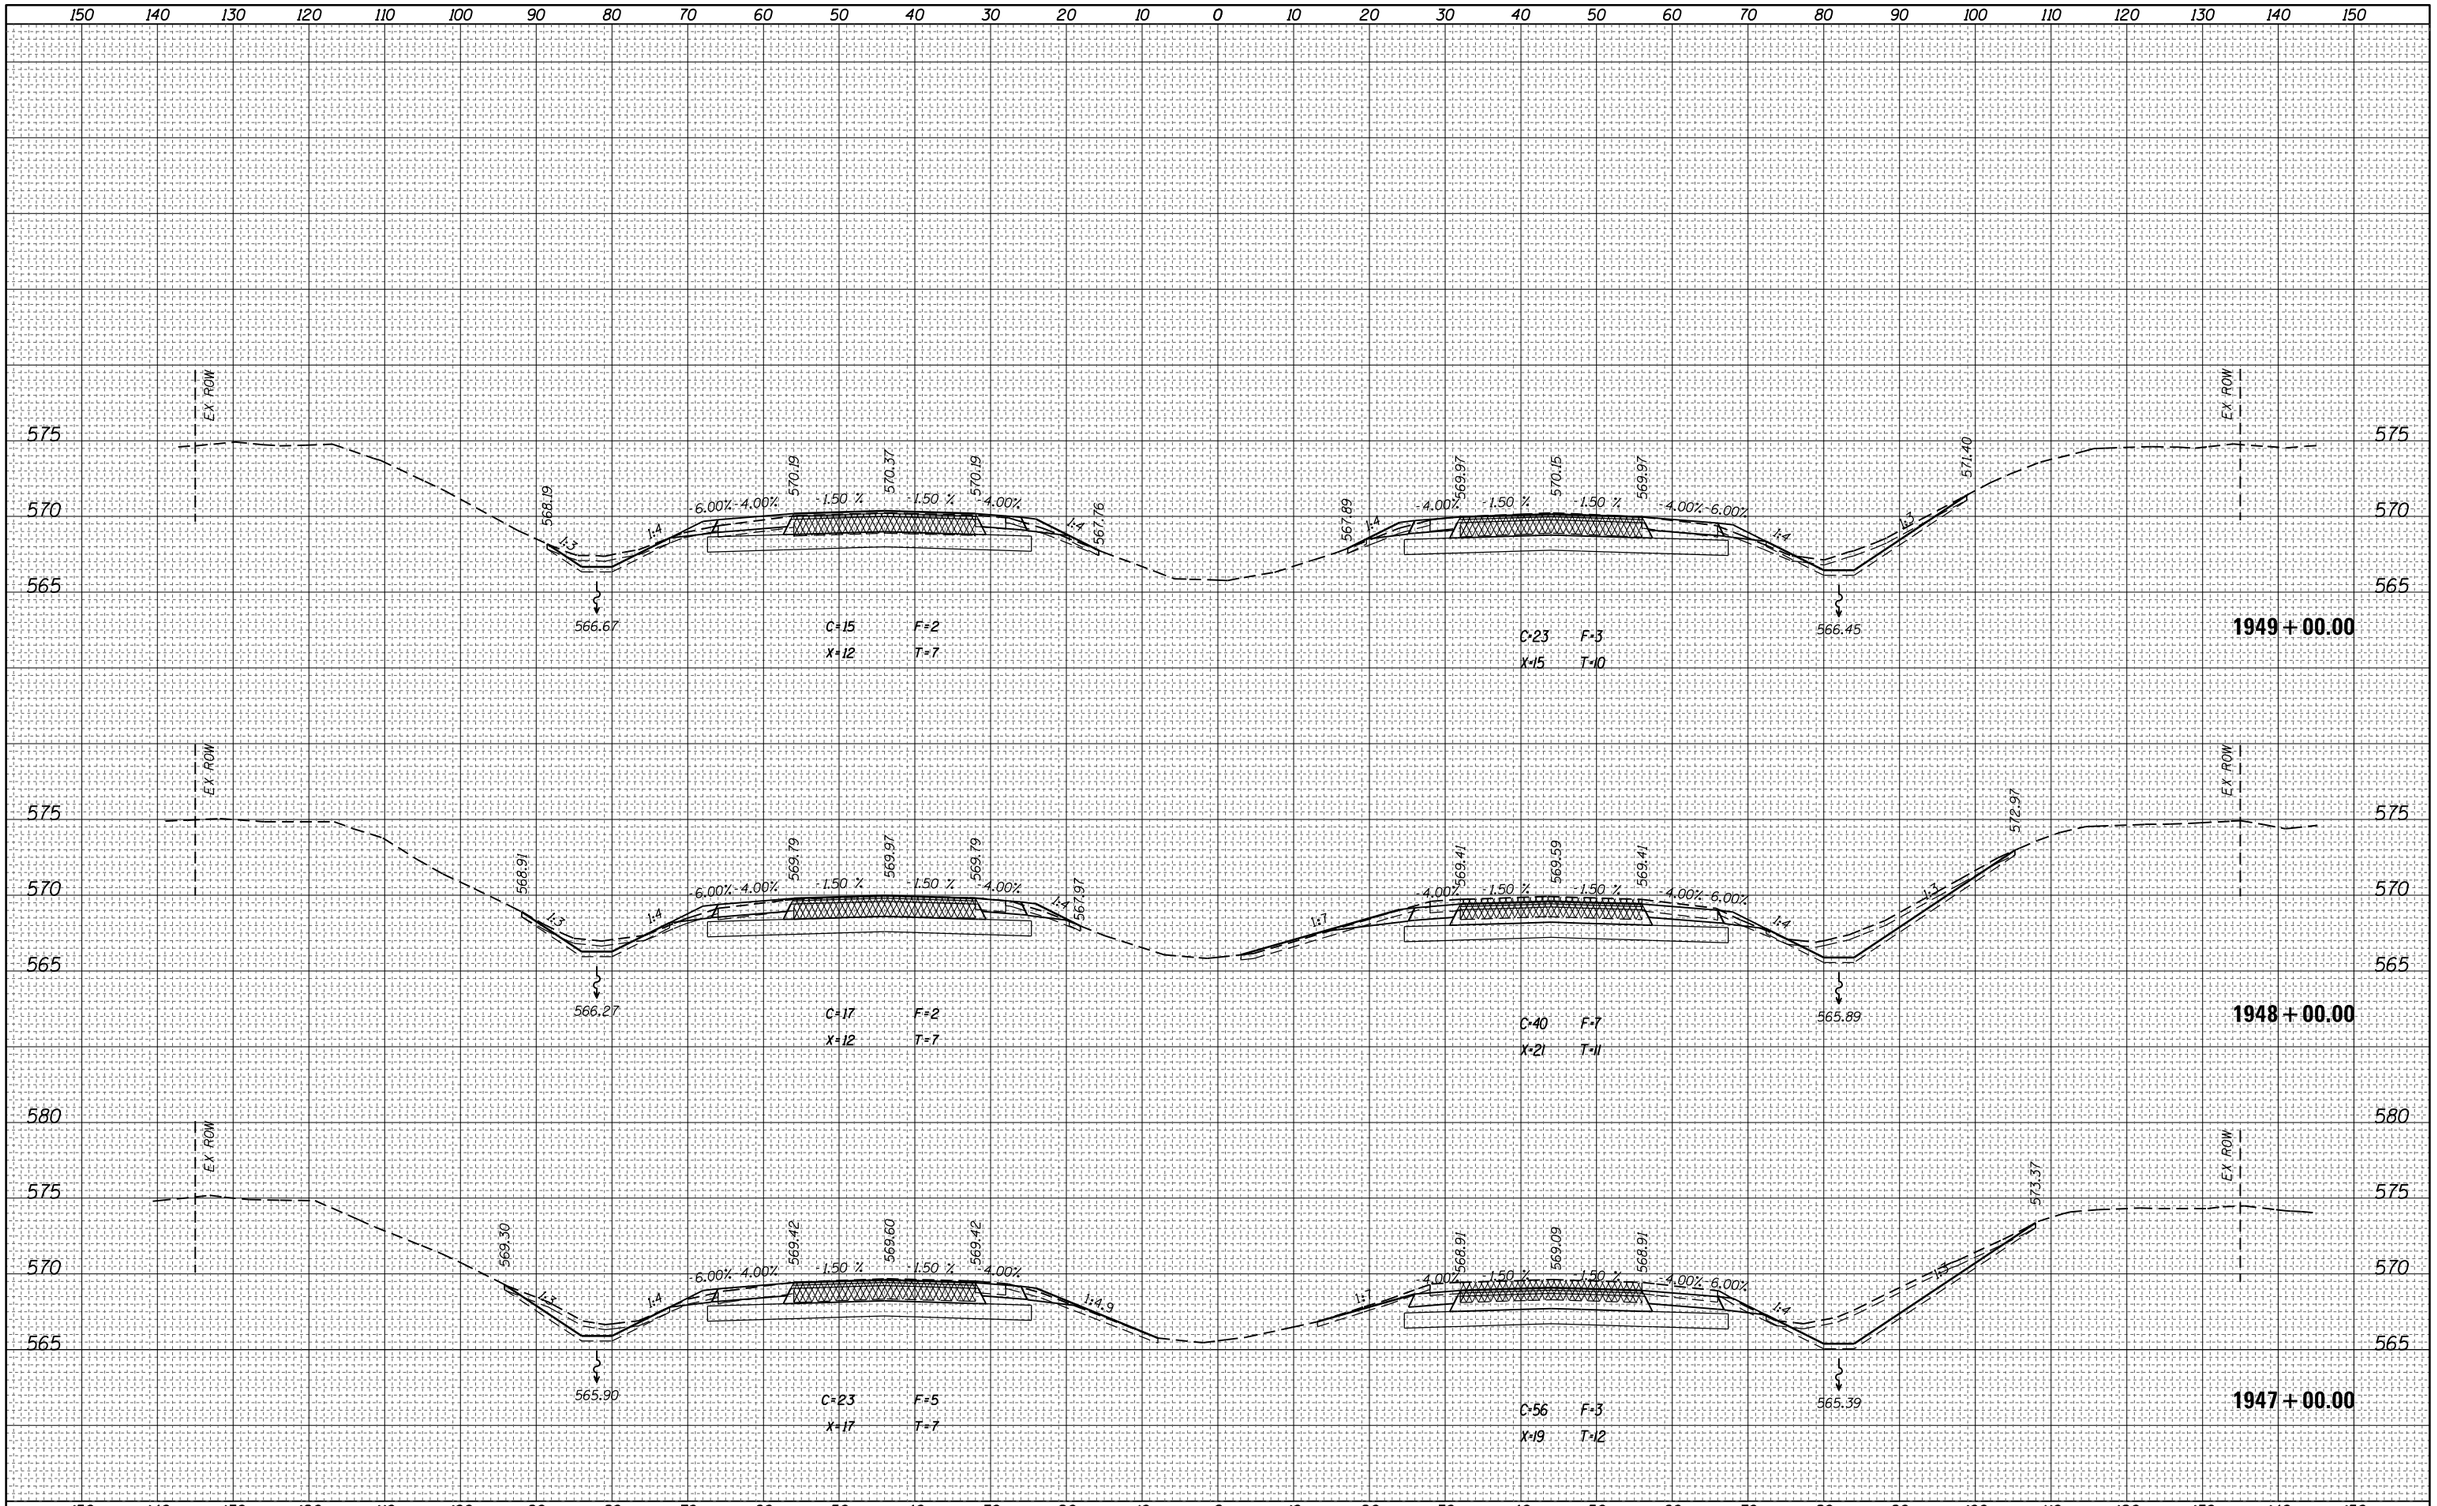

FILE NAME = pw:\\IL084EBIDINTEG.illinois.gov:PWIDOT\Documents\IDOT Offices\District 7\Projects\74664\CADD\Drawings\Sheets\D774664-sht-xssht.dgn	USER NAME = steffenmk	DESIGNED -	REVISED -
	PLOT SCALE = 20.0000 ' / in.	DRAWN -	REVISED -
Default	PLOT DATE = 3/23/2017	CHECKED -	REVISED -
		DATE -	REVISED -

STATE OF ILLINOIS
DEPARTMENT OF TRANSPORTATION

CROSS SECTIONS – I-70

SCALE: | SHEET OF SHEETS | STA. 1947+00.00 TO STA. 1949+00.00


F.A.I. RTE.	SECTION	COUNTY	TOTAL SHEETS	SHEET NO.
70	(25-1,2)R	EFFINGHAM	496	431
		CONTRACT NO. 74664		
	ILLINOIS	FED. AID PROJECT		

FINAL SURVEY	NOTE BOOK	NO.
SURVEYED		
PLOTTED		
TEMPLATE		
AREAS		
AREAS CHECKED		

BY	DATE

ORIGINAL SURVEY	NOTE BOOK	NO.
SURVEYED		
PLOTTED		
TEMPLATE		
AREAS		
AREAS CHECKED		

BY	DATE

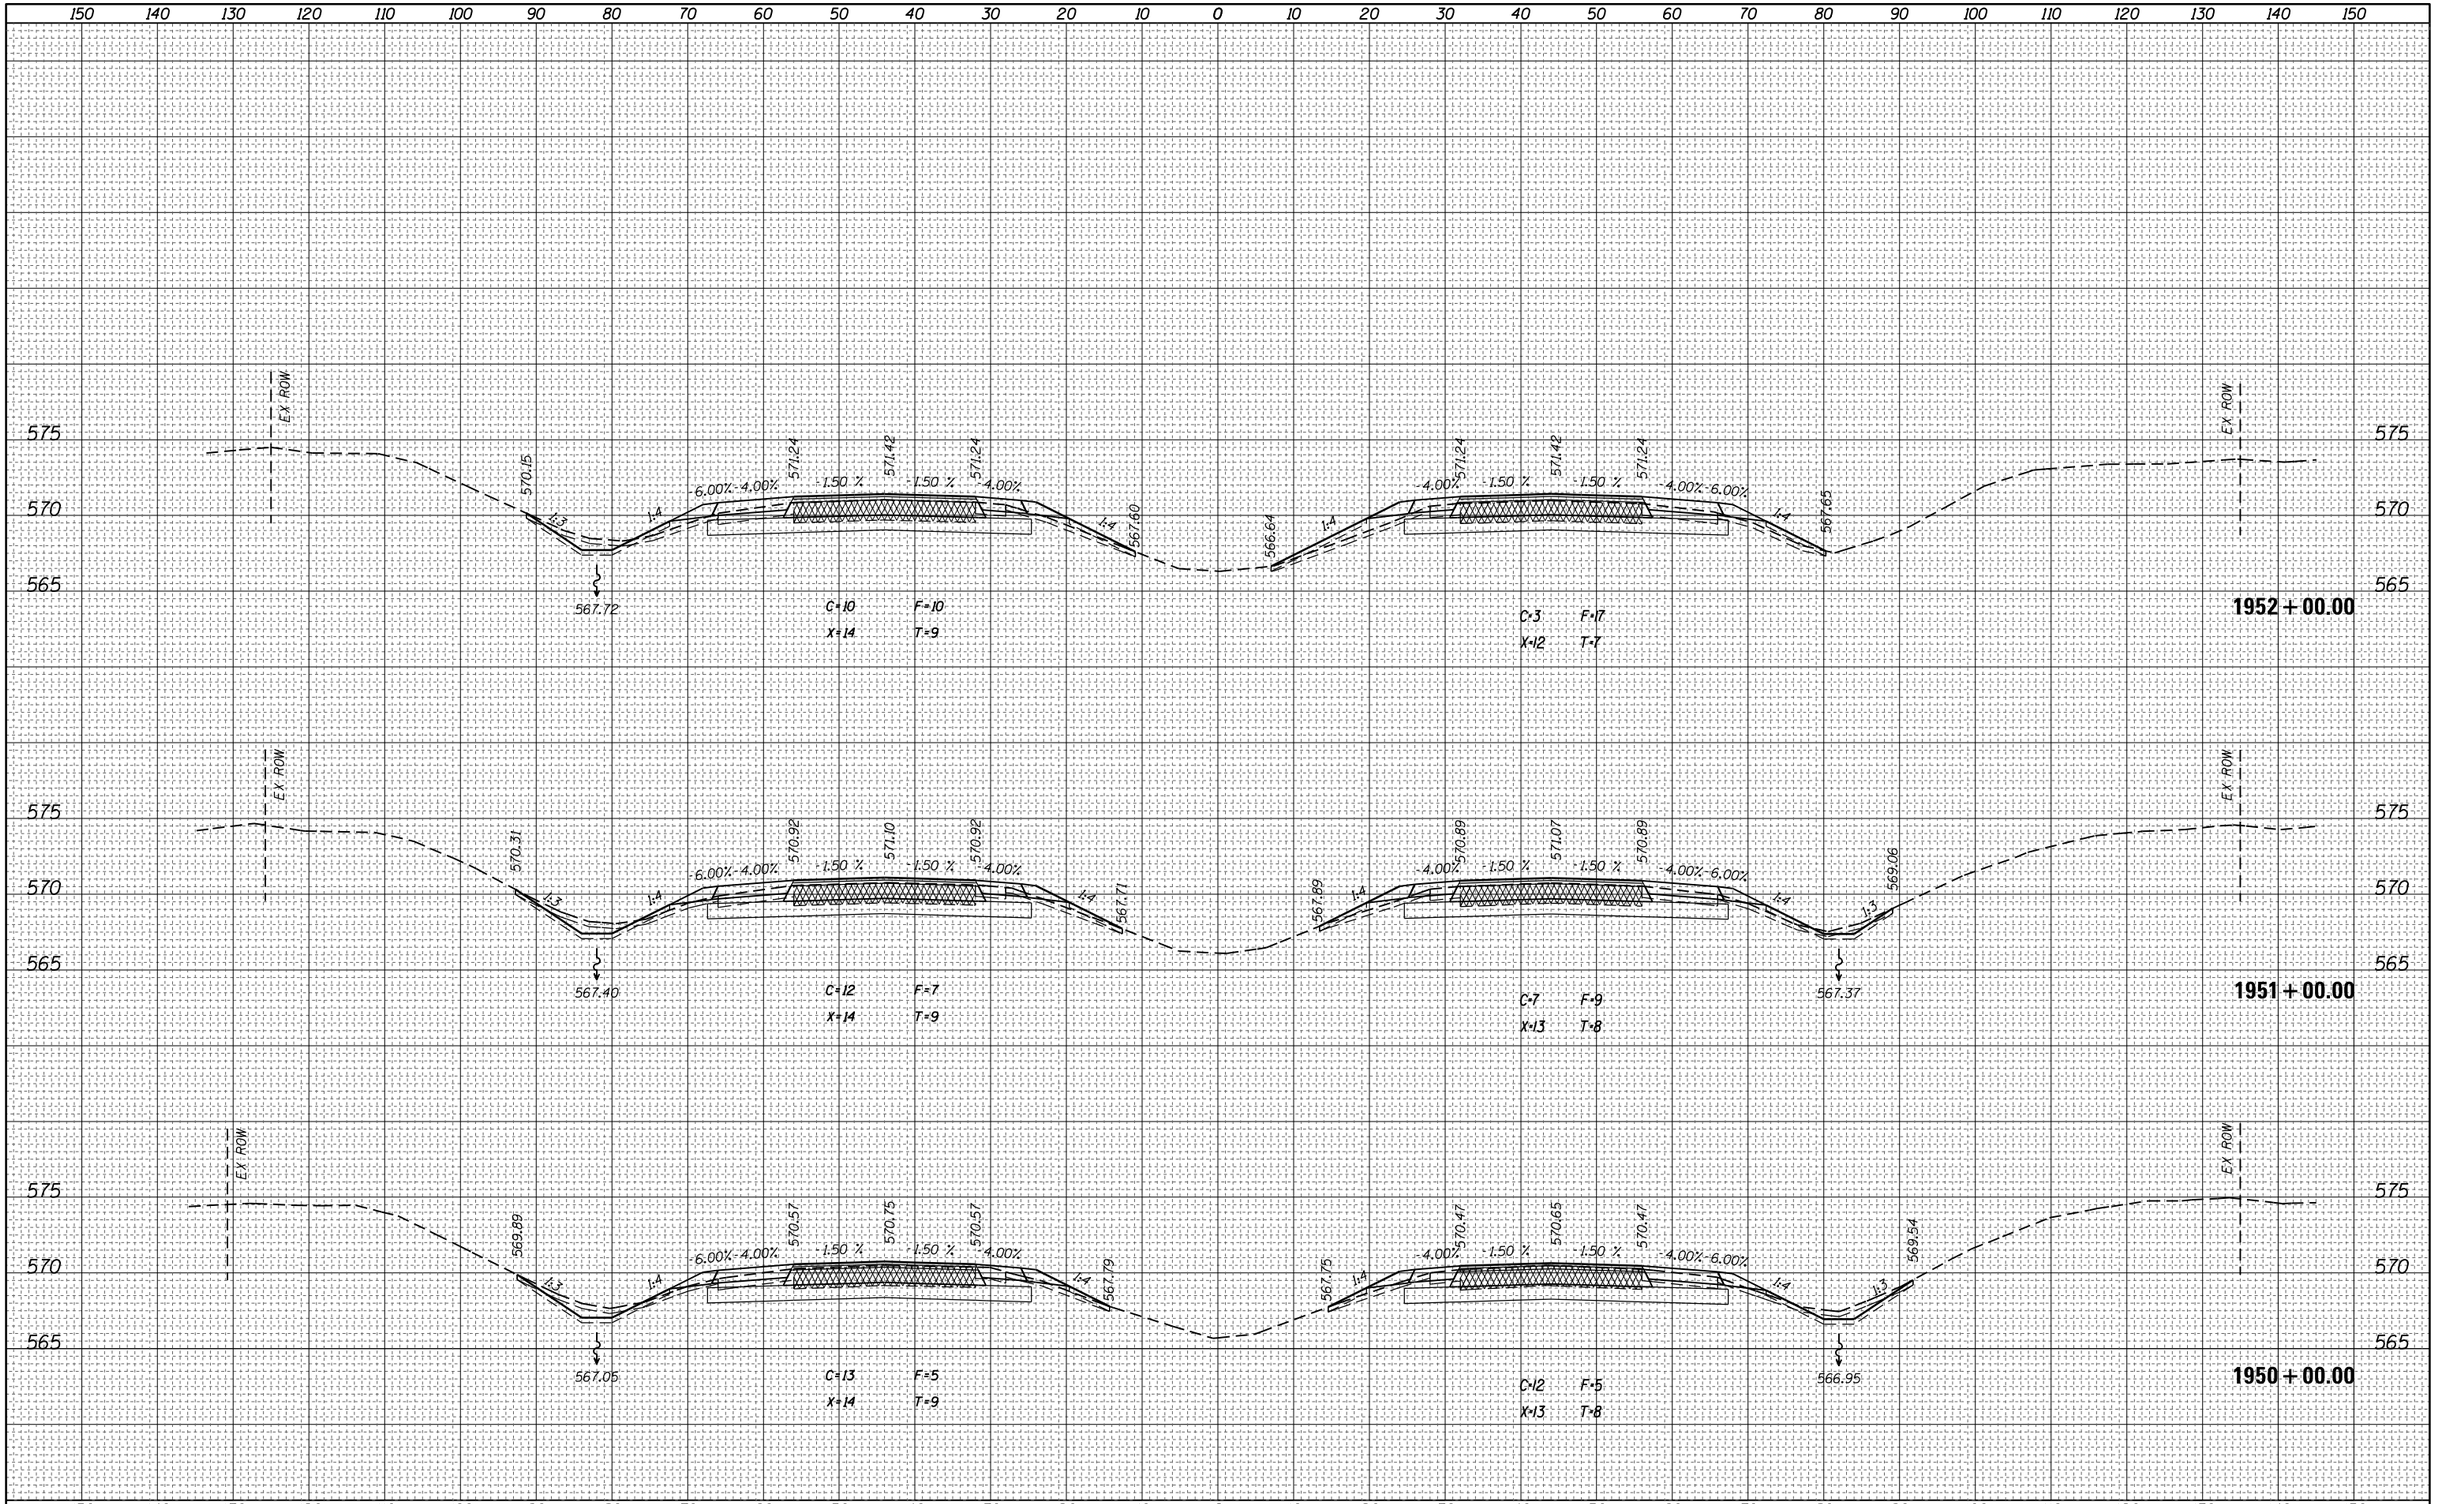

FILE NAME = pw:\\IL084EBIDINTEG.illinois.gov:PWIDOT\Documents\IDOT Offices\District 7\Projects\74664\CADD\Drawings\D774664-sht-xssht.dgn	USER NAME = steffenmk	DESIGNED -	REVISED -
		DRAWN -	REVISED -
	PLOT SCALE = 20.0000 ' / in.	CHECKED -	REVISED -
Default	PLOT DATE = 3/23/2017	DATE -	REVISED -

STATE OF ILLINOIS
DEPARTMENT OF TRANSPORTATION

CROSS SECTIONS – I-70

SCALE: | SHEET OF SHEETS | STA. 1950+00.00 TO STA.1952+00.00

F.A.I. RTE.	SECTION	COUNTY	TOTAL SHEETS	SHEET NO.
70	(25-1,2)R	EFFINGHAM	496	432
		CONTRACT NO. 74664		
	ILLINOIS	FED. AID PROJECT		

FINAL SURVEY	NOTE BOOK	PAGE NOS.	NO.
SURVEYED			AREAS CHECKED
PLOTTED			
TEMPLATE			
AREAS			
BY			
DATE			

ORIGINAL SURVEY	NOTE BOOK	PAGE NOS.	NO.
SURVEYED			AREAS CHECKED
PLOTTED			
TEMPLATE			
AREAS			
BY			
DATE			

150 140 130 120 110 100 90 80 70 60 50 40 30 20 10 0 10 20 30 40 50 60 70 80 90 100 110 120 130 140 150

575 570 565

EX ROW

568.90 1:4 571.88 1.50% 572.06 1.50% 571.88 1:4 568.43

C=0 F=15
X=9 T=5

567.94 1:4 571.80 1.50% 571.98 1.50% 571.80 1:4 572.42 1:3

EX ROW

EL=566.63
OFF=86.60

S.D.
566.63

C=39 F=32
X=20 T=16

1955 + 00.00

580 575 570 565

EX ROW

569.02 1:4 571.81 1.50% 571.99 1.50% 571.81 1:4 568.12

C=0 F=14
X=9 T=5

567.82 1:4 571.75 1.50% 571.93 1.50% 571.75 1:4 571.47 1:3

EX ROW

EL=567.37
OFF=83.45

S.D.
567.37

C=6 F=24
X=18 T=13

1954 + 00.00

575 570 565

EX ROW

568.64 1:4 571.56 1.50% 571.74 1.50% 571.56 1:4 568.44

C=0 F=12
X=9 T=5

567.94 1:4 571.53 1.50% 571.71 1.50% 571.53 1:4

EX ROW

EL=568.10
OFF=79.63

568.21

S.D.
568.10

C=1 F=15
X=13 T=7

1953 + 00.00

150 140 130 120 110 100 90 80 70 60 50 40 30 20 10 0 10 20 30 40 50 60 70 80 90 100 110 120 130 140 150

FILE NAME =	USER NAME = steffenmk	DESIGNED -	REVISED -
pw:\\IL084EBIDINTEG.illinois.gov:PWIDOT\Documents\IDOT Offices\District 7\Projects\74664\CADD\Drawings\Sheets\D774664-sht-xssht.dgn		DRAWN -	REVISED -
	PLOT SCALE = 20.0000 ' / in.	CHECKED -	REVISED -
Default	PLOT DATE = 5/2/2017	DATE -	REVISED -


STATE OF ILLINOIS
DEPARTMENT OF TRANSPORTATION

CROSS SECTIONS – I-70

SCALE: | SHEET OF SHEETS | STA. 1953+00.00 TO STA. 1955+00.00

F.A.I. RTE.	SECTION	COUNTY	TOTAL SHEETS	SHEET NO.
70	(25-1,2)R	EFFINGHAM	496	433
		CONTRACT NO. 74664		
		ILLINOIS FED. AID PROJECT		

FINAL SURVEY	BY	DATE
SURVEYED		
PLOTTED		
TEMPLATE		
AREAS		
NOTE BOOK		
AREAS CHECKED		
NO.		

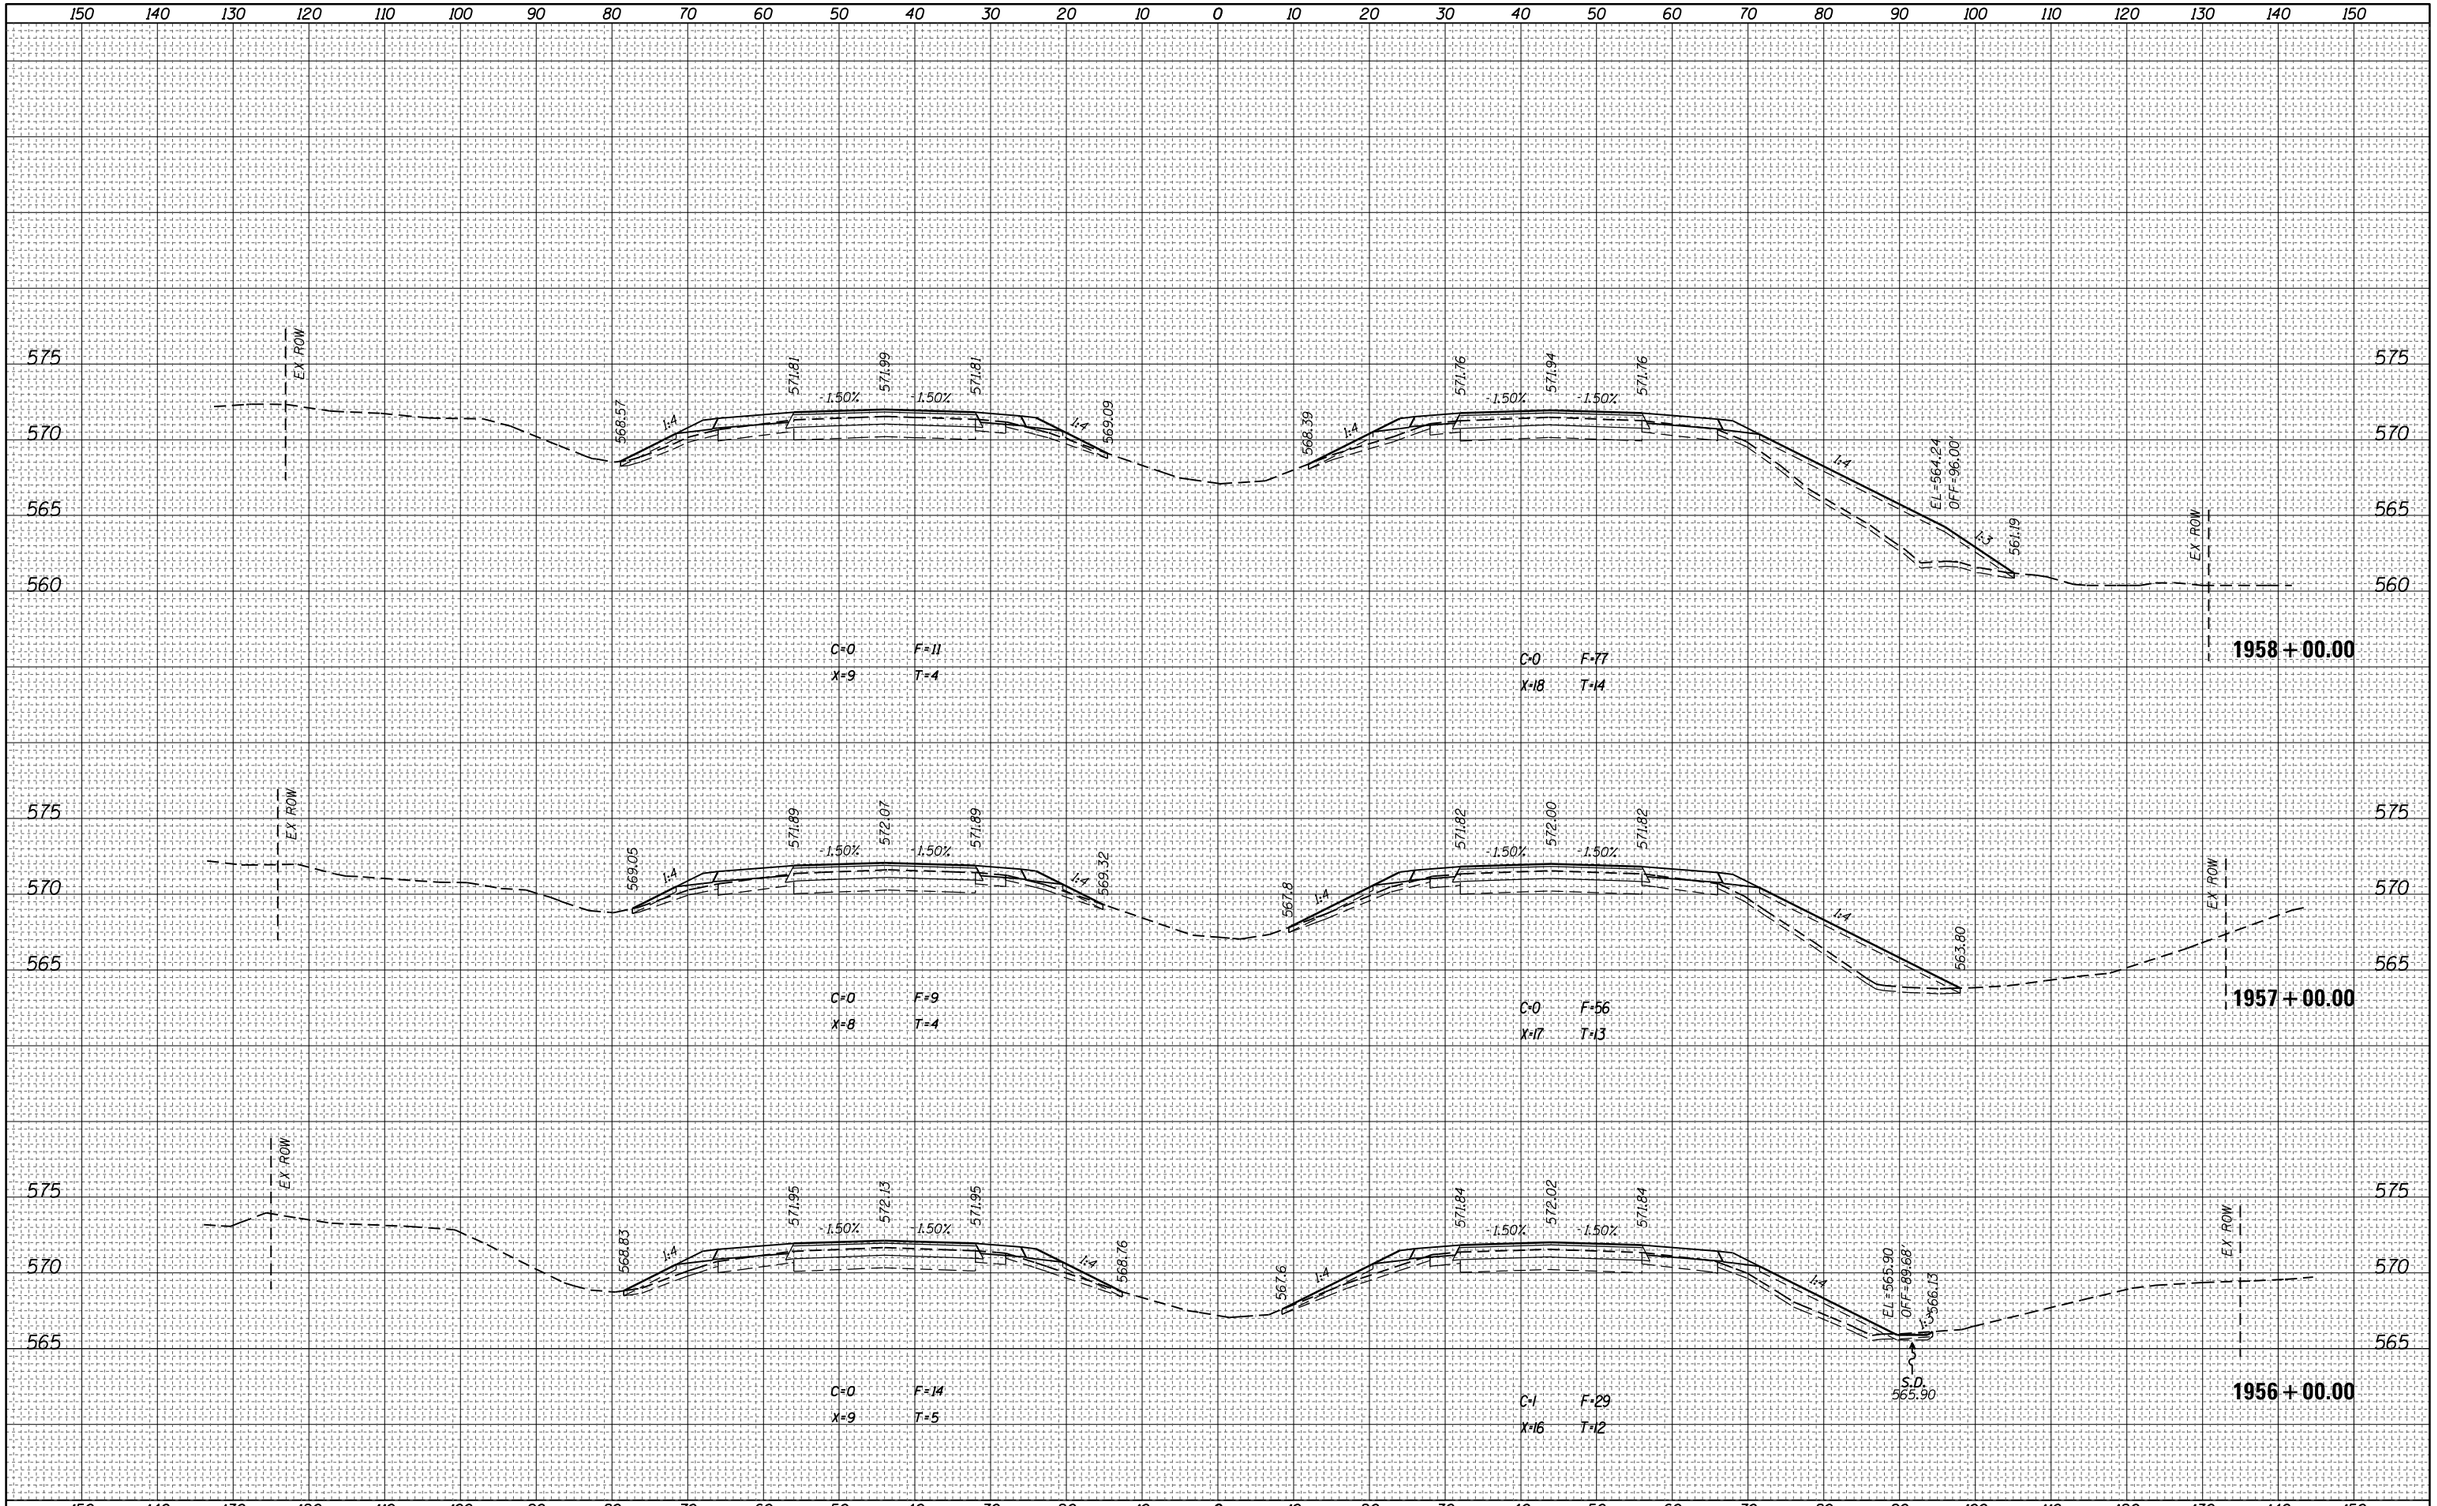

ORIGINAL SURVEY	BY	DATE
SURVEYED		
PLOTTED		
TEMPLATE		
AREAS		
NOTE BOOK		
AREAS CHECKED		
NO.		


FILE NAME = pw:\\IL084EBIDINTEG.illinois.gov:PWIDOT\Documents\IDOT Offices\District 7\Projects\74664\CADD\Drawing Sheets\D774664-sht-xssht.dgn	USER NAME = steffenmk	DESIGNED -	REVISED -
		DRAWN -	REVISED -
	PLOT SCALE = 20.0000 ' / in.	CHECKED -	REVISED -
Default	PLOT DATE = 5/2/2017	DATE -	REVISED -

STATE OF ILLINOIS
DEPARTMENT OF TRANSPORTATION

CROSS SECTIONS – I-70

SCALE: | SHEET OF SHEETS | STA. 1956+00.00 TO STA.1958+00.00

F.A.I. RTE.	SECTION	COUNTY	TOTAL SHEETS	SHEET NO.
70	(25-1,2)R	EFFINGHAM	496	434
		CONTRACT NO. 74664		
		ILLINOIS FED. AID PROJECT		

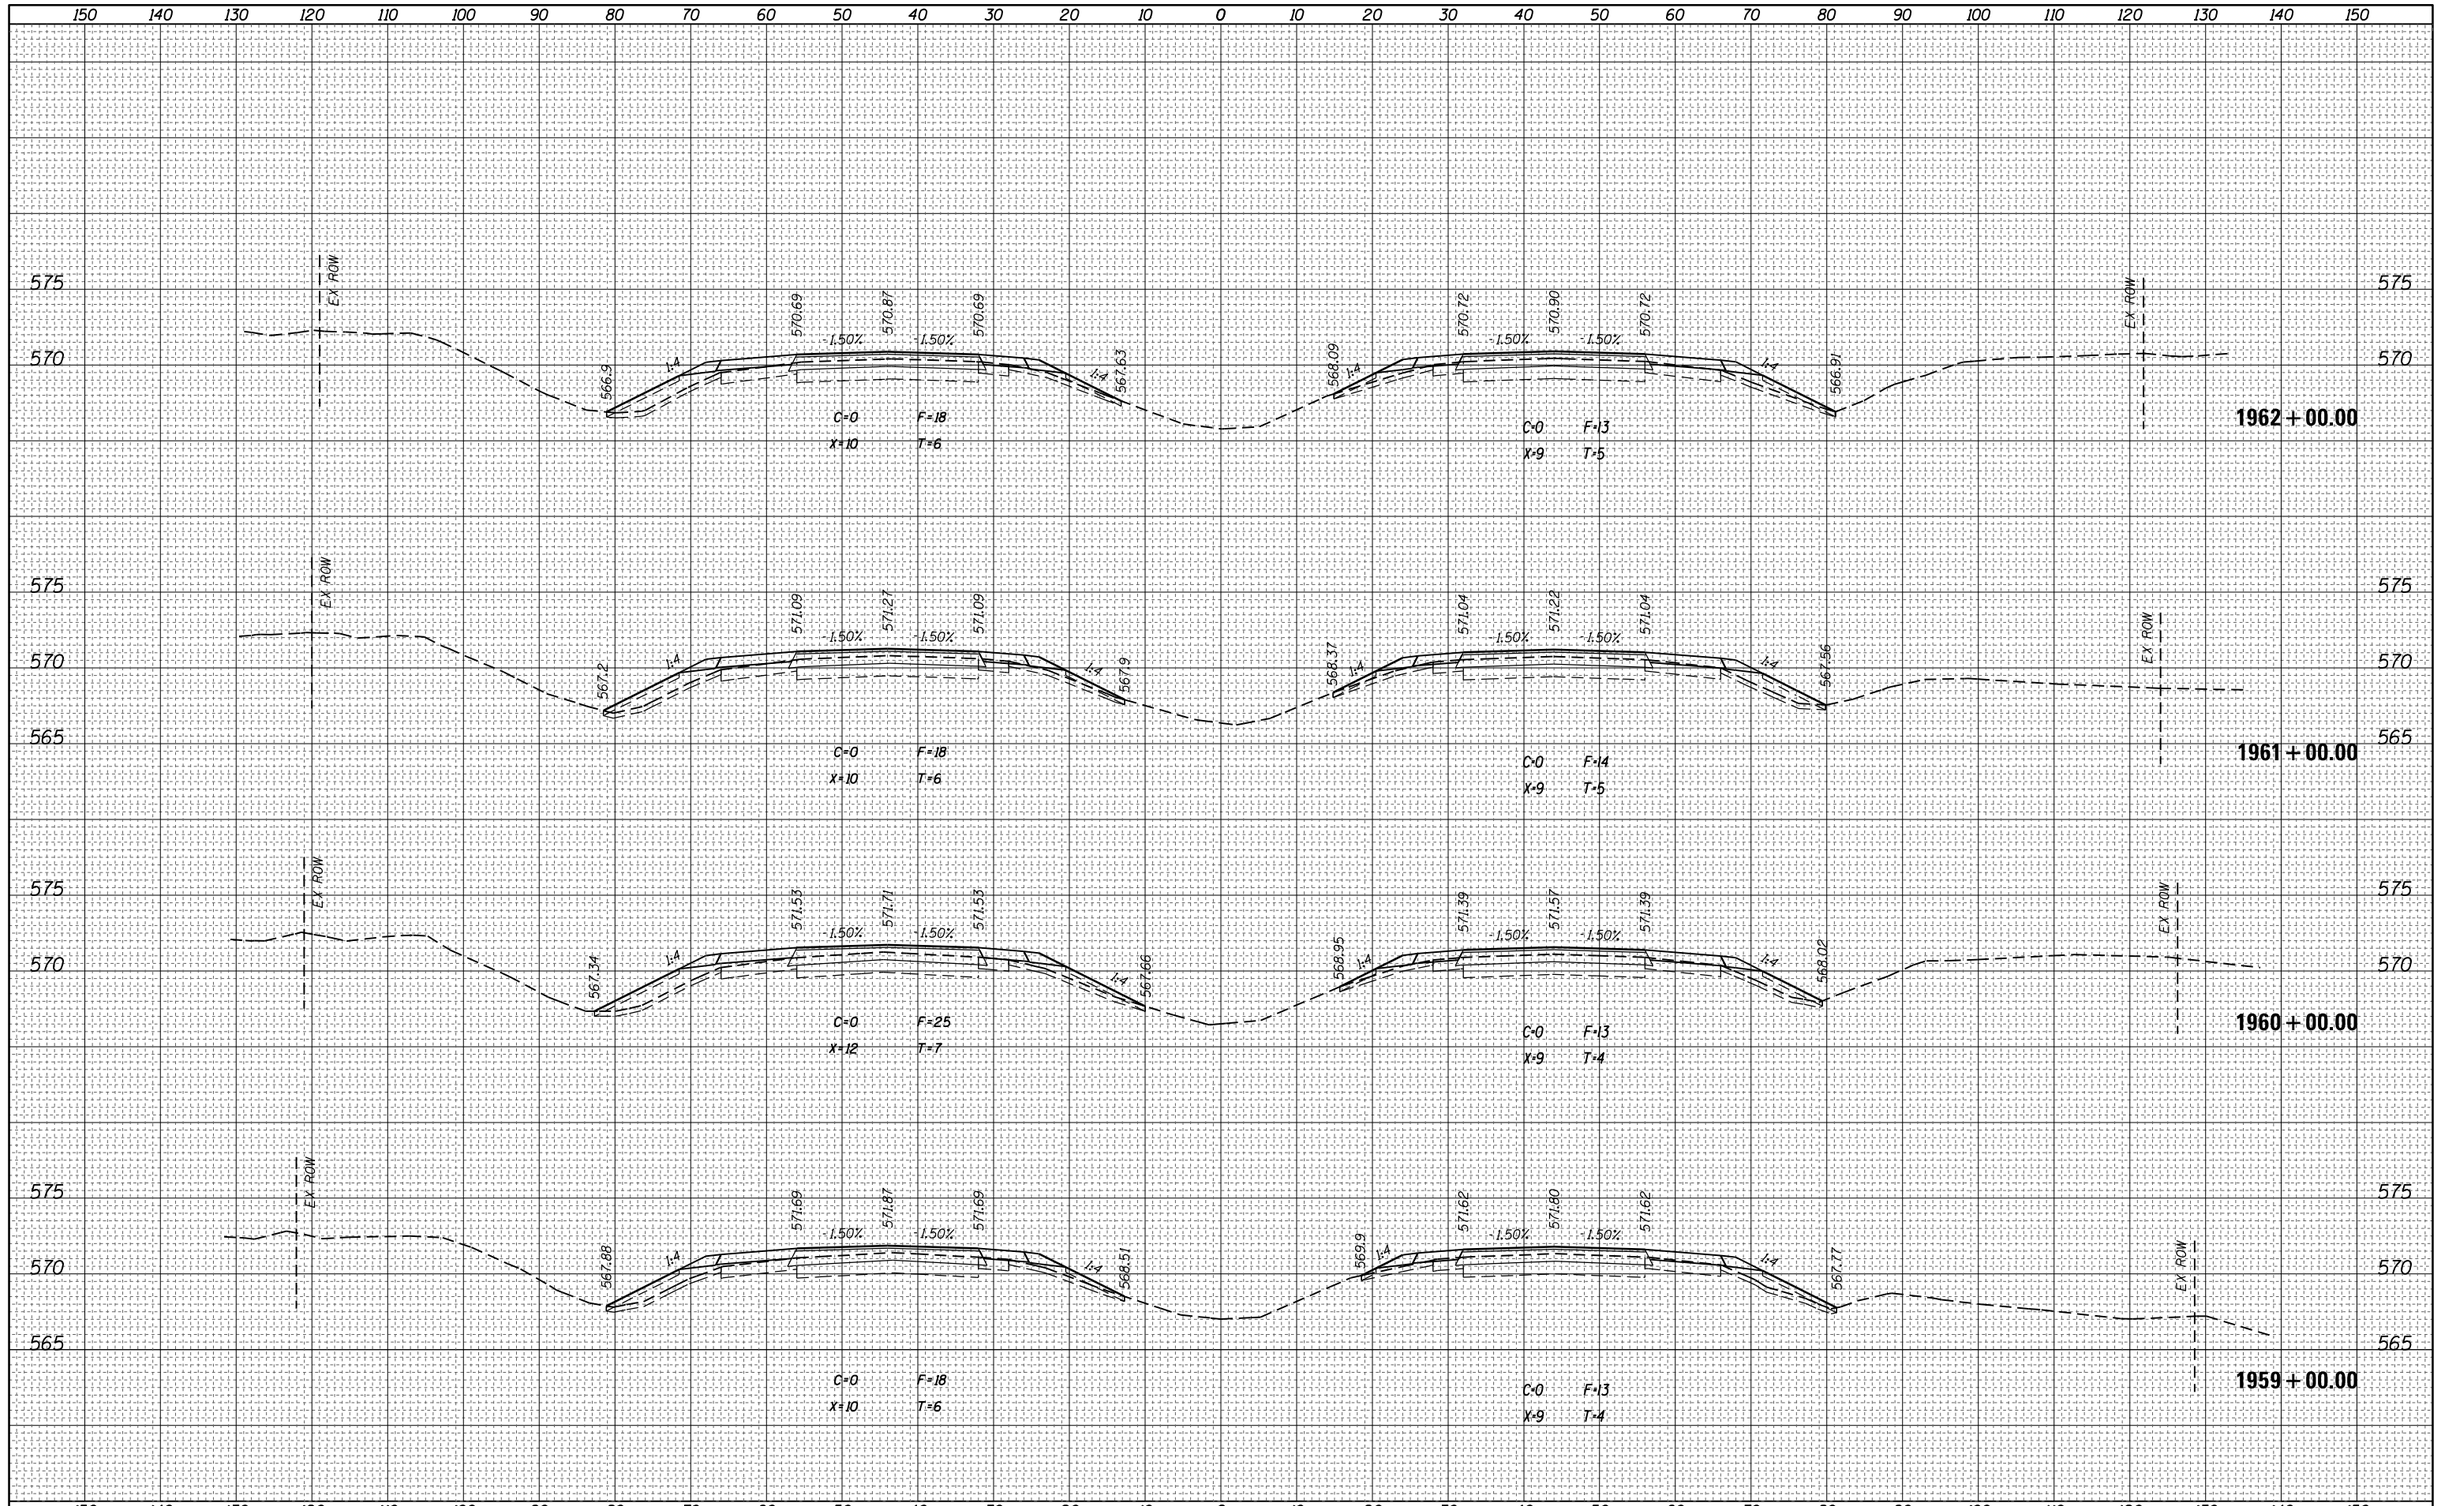

FINAL SURVEY		BY	DATE
	SURVEYED		
	PLOTTED		
NOTE BOOK	TEMPLATE		
	AREAS		
NO.	AREAS CHECKED		

ORIGINAL SURVEY		BY	DATE
	SURVEYED		
	PLOTTED		
NOTE BOOK	TEMPLATE		
	AREAS		
NO.	AREAS CHECKED		


FILE NAME = pw:\\IL084EBIDINTEG.illinois.gov:PWIDOT\Documents\IDOT Offices\District 7\Projects\74664\CADD\Drawings\Sheets\D774664-sht-xssht.dgn	USER NAME = steffenmk	DESIGNED -	REVISED -
		DRAWN -	REVISED -
	PLOT SCALE = 20.0000 ' / in.	CHECKED -	REVISED -
Default	PLOT DATE = 3/23/2017	DATE -	REVISED -

STATE OF ILLINOIS
DEPARTMENT OF TRANSPORTATION

CROSS SECTIONS – I–70

SCALE: | SHEET OF SHEETS | STA. 1959+00.00 TO STA.1962+00.00

F.A.I. RTE.	SECTION	COUNTY	TOTAL SHEETS	SHEET NO.
70	(25-1,2)R	EFFINGHAM	496	435
		CONTRACT NO. 74664		
	ILLINOIS FED. AID PROJECT			

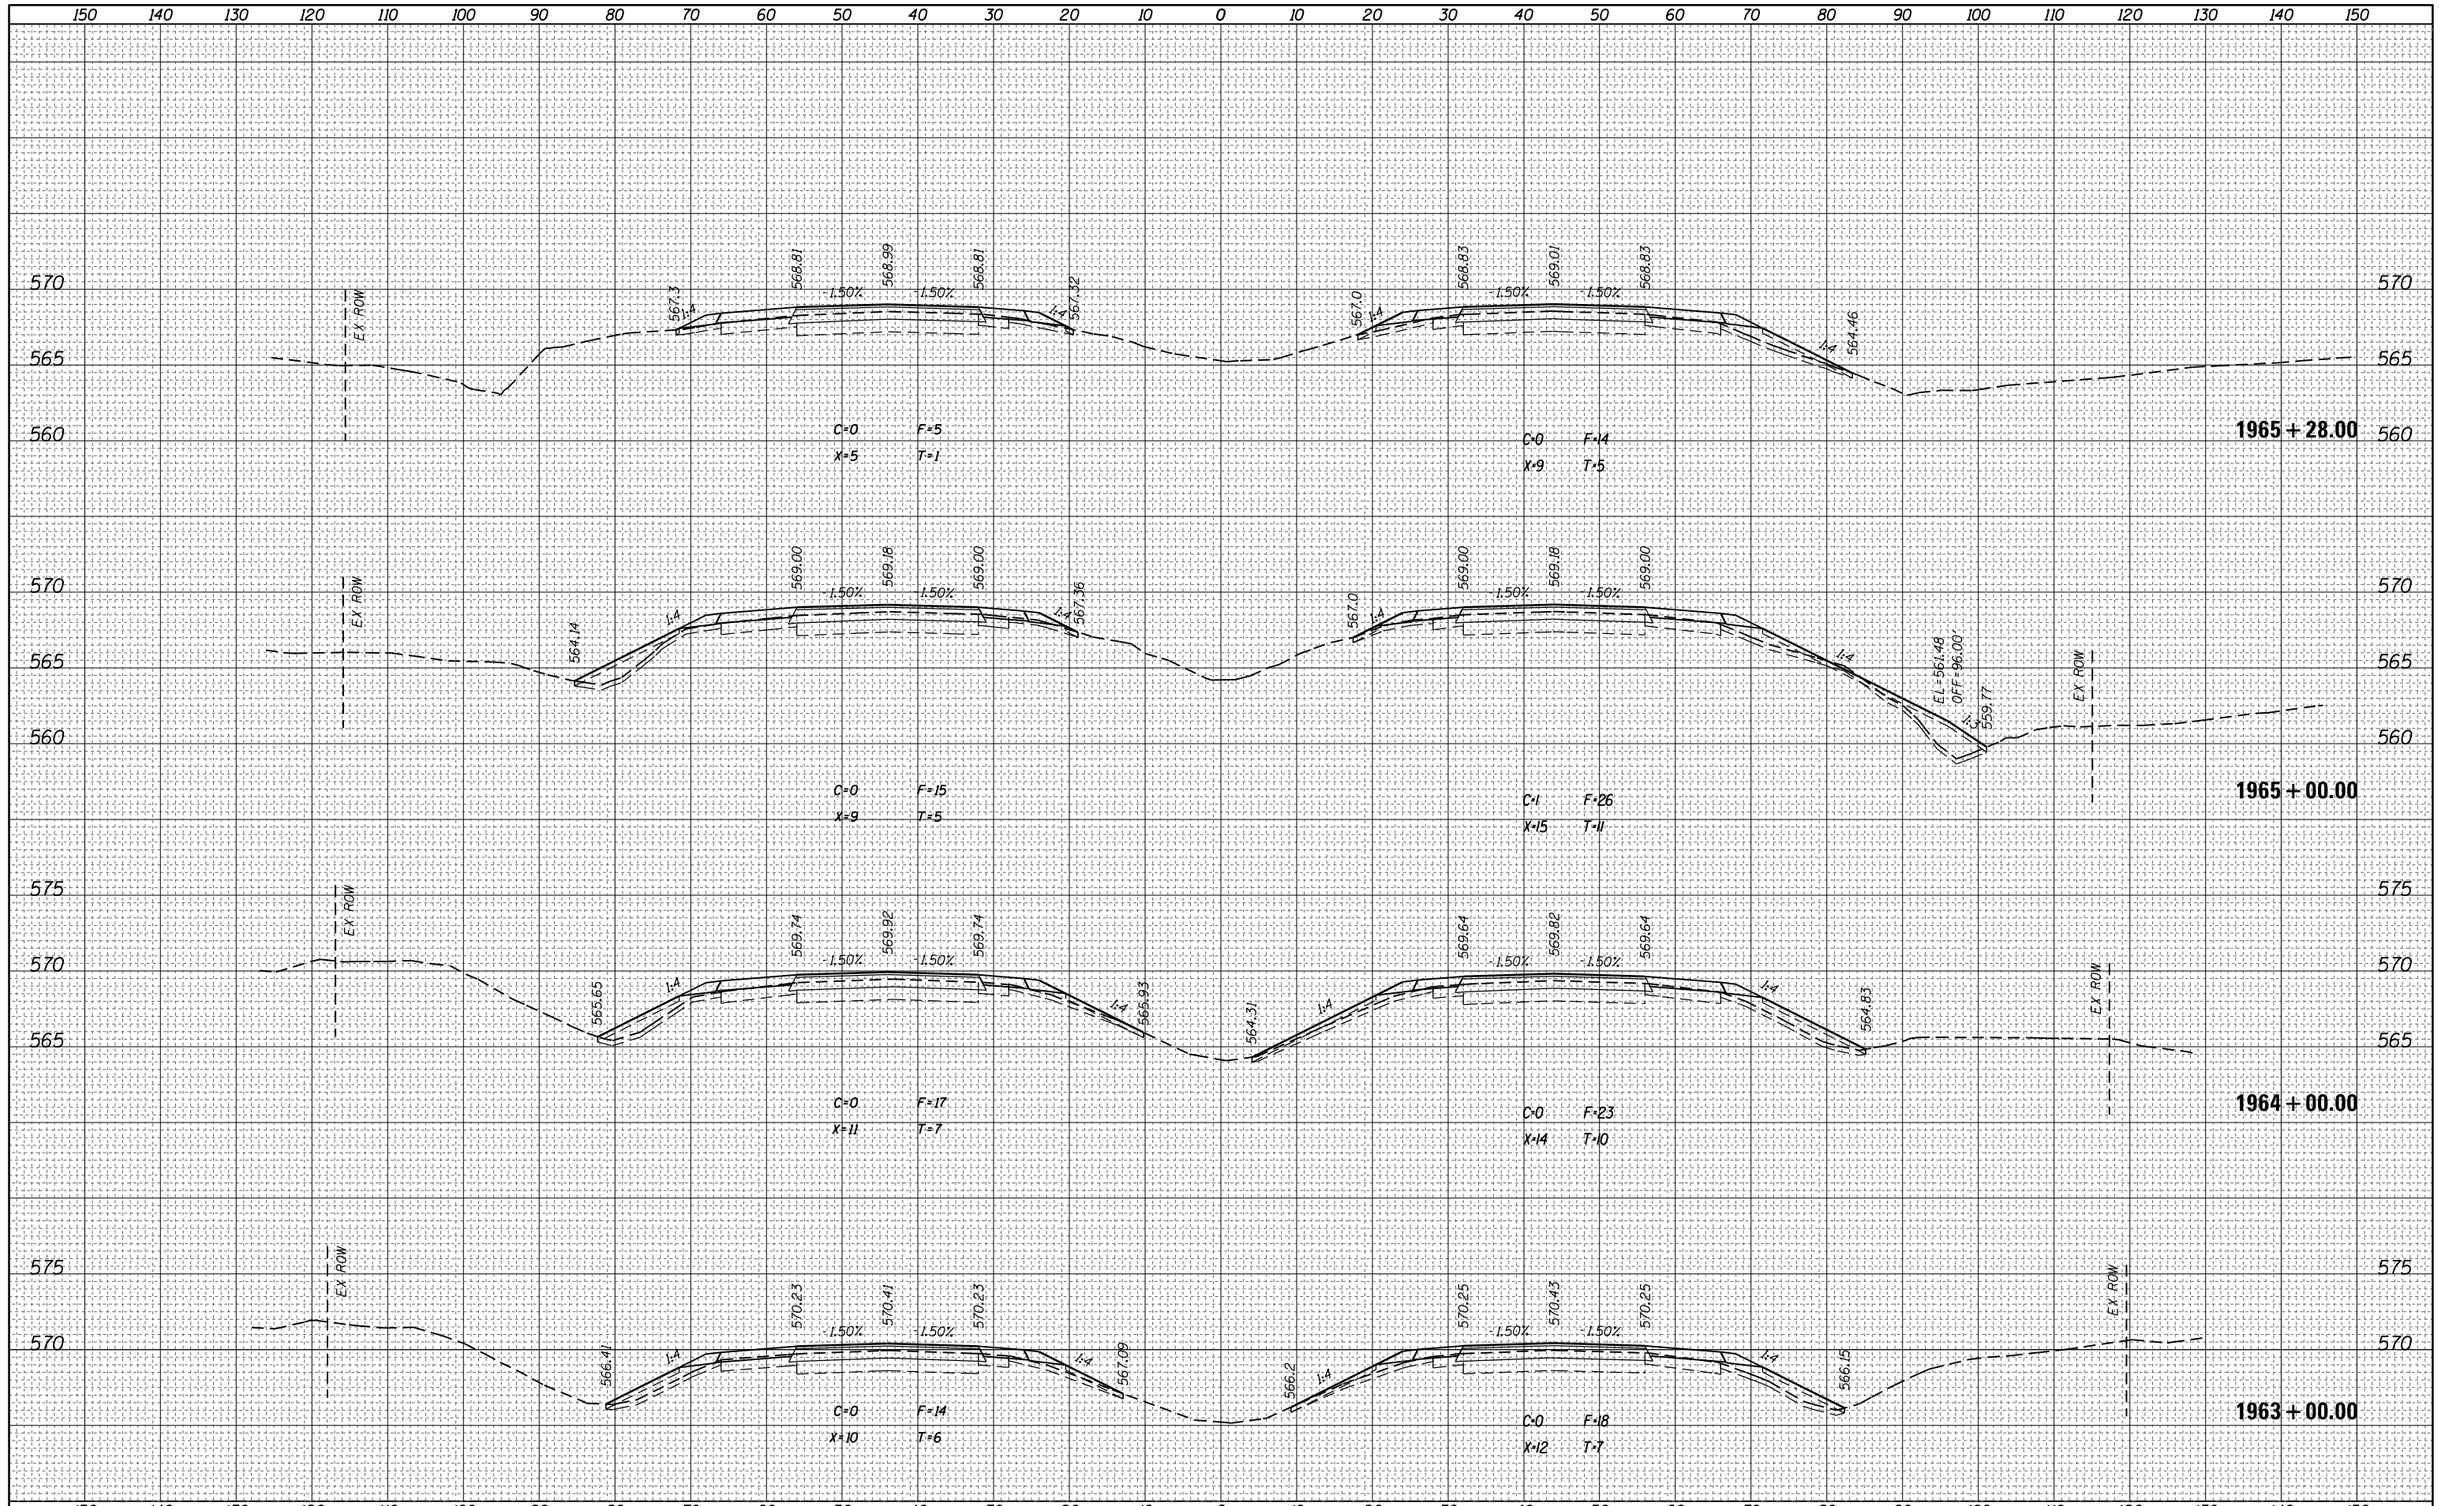

FINAL SURVEY	BY	DATE
SURVEYED		
PLOTTED		
TEMPLATE		
NOTE BOOK		
AREAS		
NO.	AREAS CHECKED	

ORIGINAL SURVEY	BY	DATE
SURVEYED		
PLOTTED		
TEMPLATE		
NOTE BOOK		
AREAS		
NO.	AREAS CHECKED	

FILE NAME =	USER NAME = steffenmk	DESIGNED -	REVISED -
pw:\\IL084EBIDINTEG.illinois.gov:PWIDOT\Documents\IDOT Offices\District 7\Projects\74664\CADD\Drawings\sheets\D774664-sht-xssht.dgn		DRAWN -	REVISED -
	PLOT SCALE = 20.0000 ' / in.	CHECKED -	REVISED -
Default	PLOT DATE = 3/23/2017	DATE -	REVISED -

STATE OF ILLINOIS
DEPARTMENT OF TRANSPORTATION


CROSS SECTIONS – I–70

SCALE: | SHEET OF SHEETS | STA. 1963+00.00 TO STA.1965+28.00

F.A.I. RTE.	SECTION	COUNTY	TOTAL SHEETS	SHEET NO.
70	(25-1,2)R	EFFINGHAM	496	436
		CONTRACT NO. 74664		
	ILLINOIS FED. AID PROJECT			

FINAL SURVEY	BY	DATE
SURVEYED		
PLOTTED		
TEMPLATE		
NOTE BOOK		
AREAS		
NO.	AREAS CHECKED	

ORIGINAL SURVEY	BY	DATE
SURVEYED		
PLOTTED		
TEMPLATE		
NOTE BOOK		
AREAS		
NO.	AREAS CHECKED	

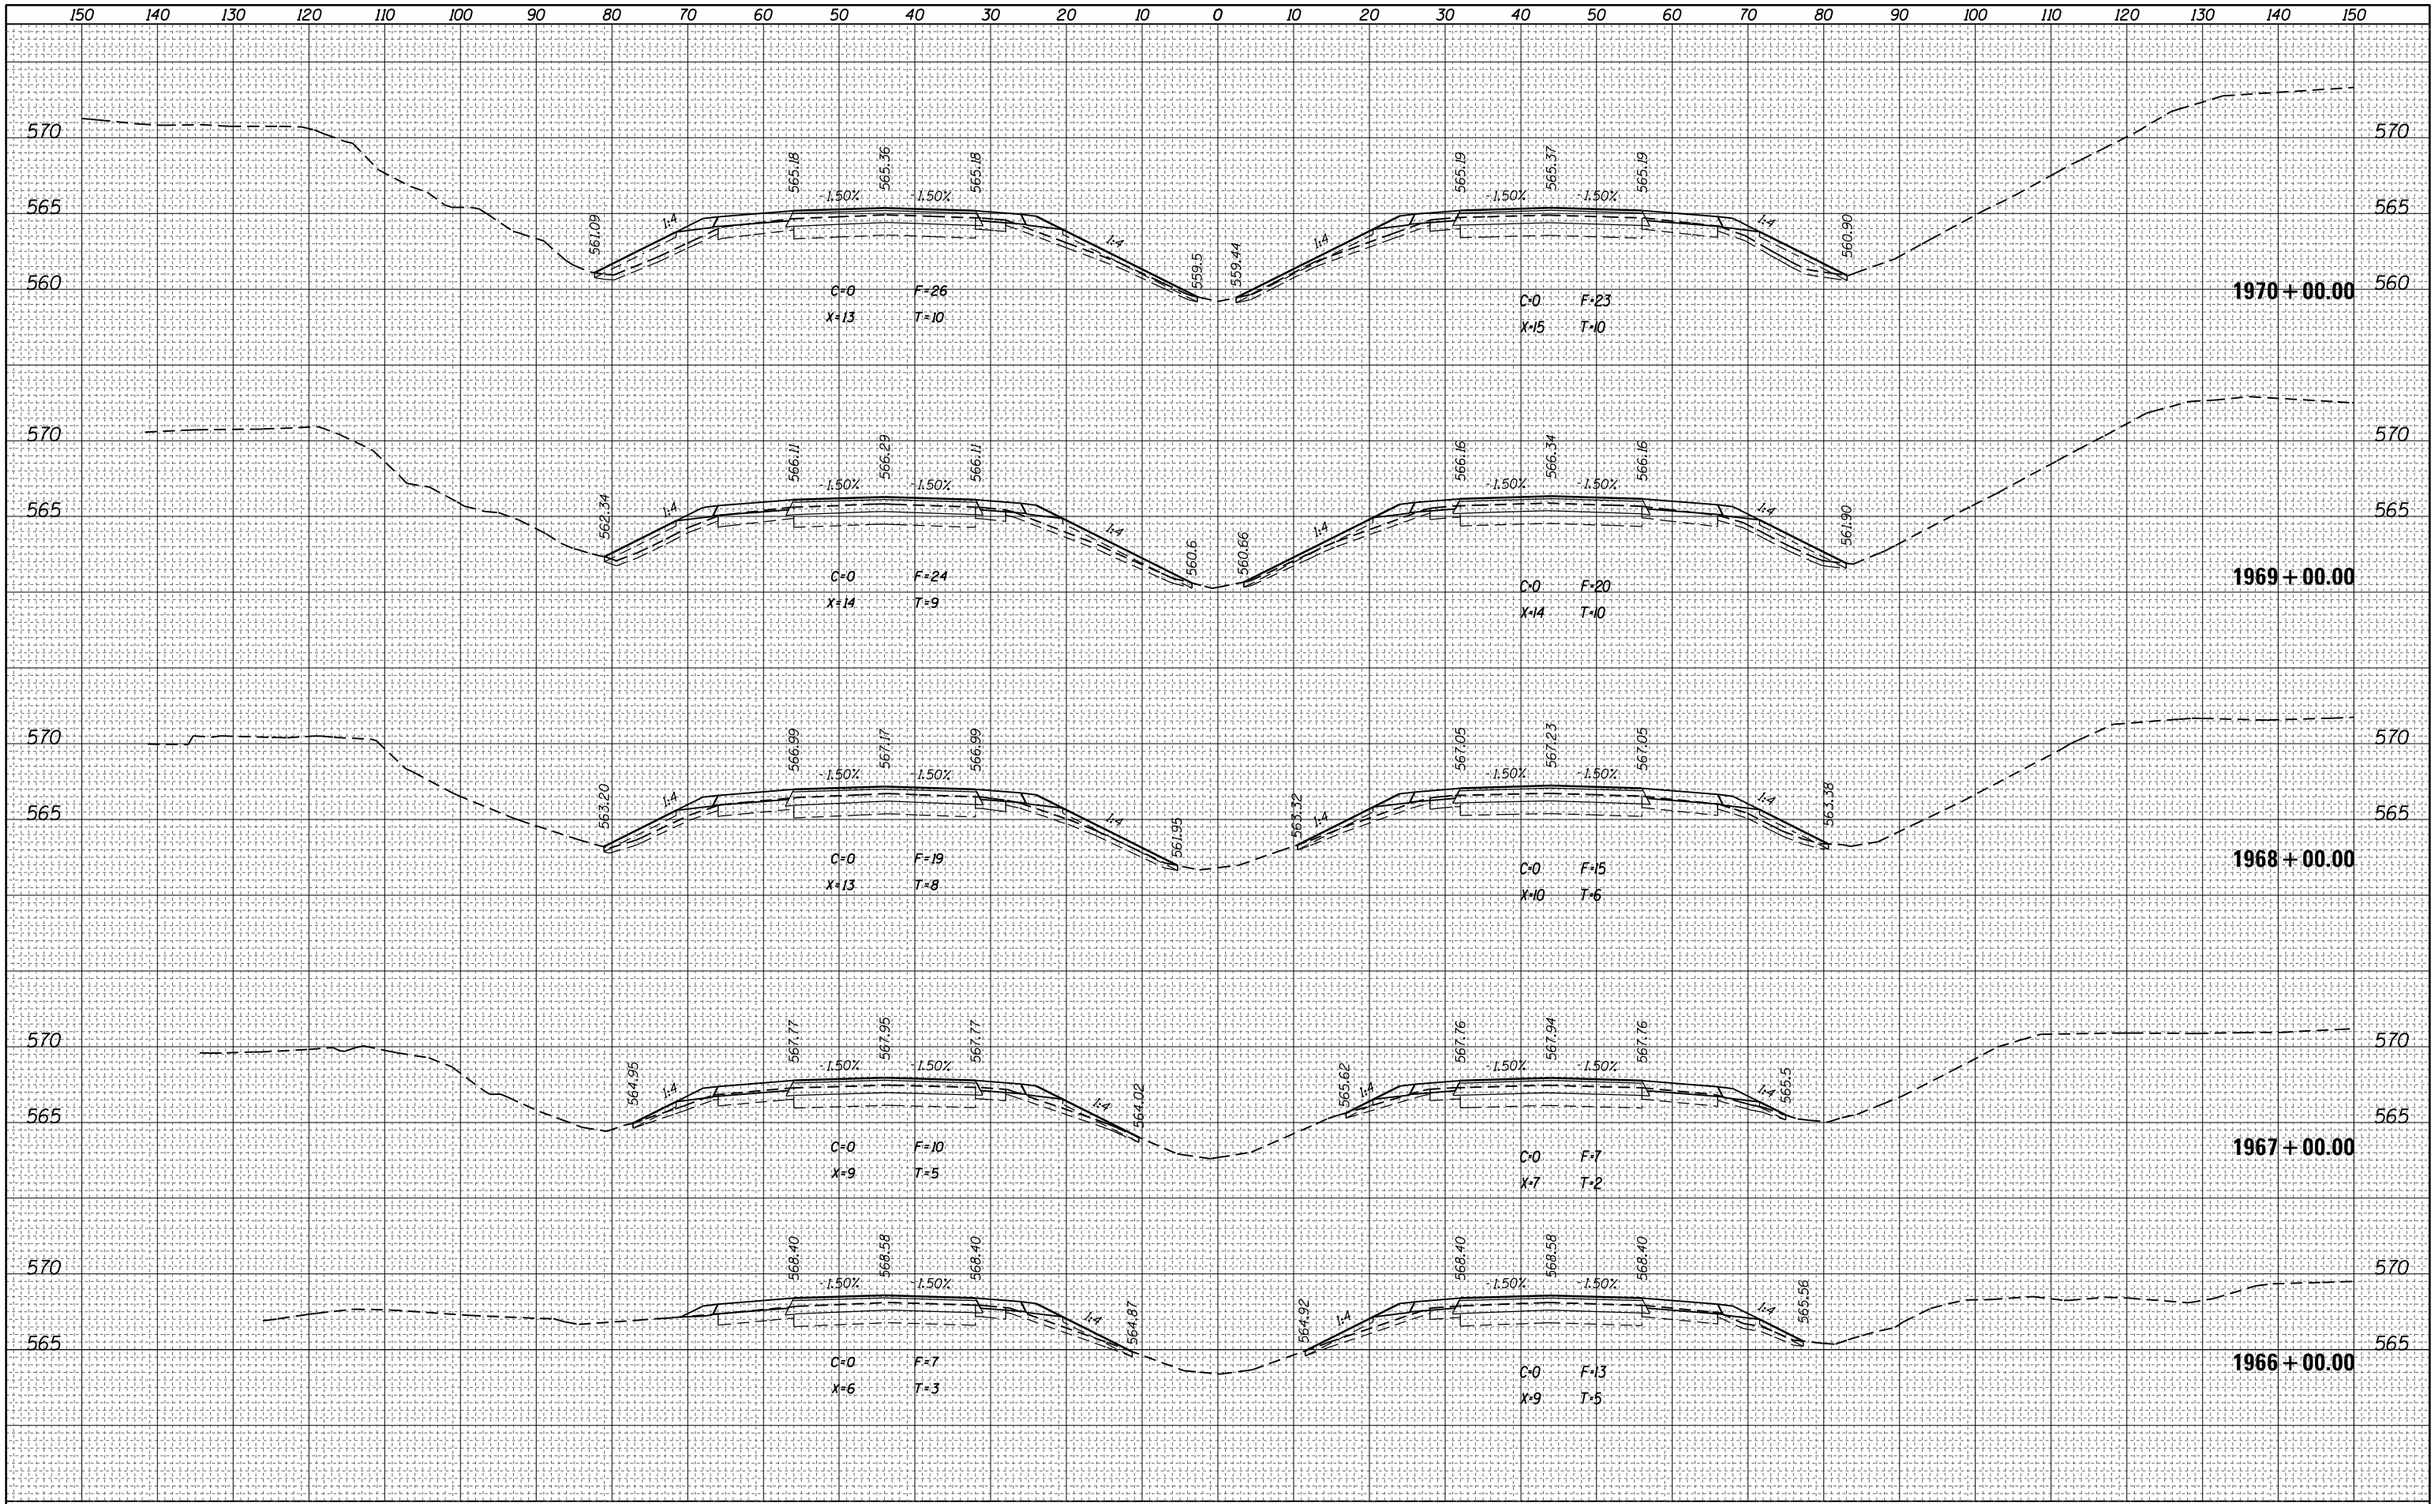

FILE NAME =	USER NAME = steffenmk	DESIGNED -	REVISED -
pw:\\IL084EBIDINTEG.illinois.gov:PWIDOT\Documents\IDOT Offices\District 7\Projects\74664\CADD\Drawings\sheets\D774664-sht-xssht.dgn		DRAWN -	REVISED -
	PLOT SCALE = 20.0000 ' / in.	CHECKED -	REVISED -
Default	PLOT DATE = 3/23/2017	DATE -	REVISED -

STATE OF ILLINOIS
DEPARTMENT OF TRANSPORTATION

CROSS SECTIONS – I-70

SCALE: | SHEET OF SHEETS | STA. 1966+00.00 TO STA.1970+00.00


F.A.I. RTE.	SECTION	COUNTY	TOTAL SHEETS	SHEET NO.
70	(25-1,2)R	EFFINGHAM	496	437
		CONTRACT NO. 74664		
	ILLINOIS FED. AID PROJECT			

FINAL SURVEY	NOTE BOOK	
	SURVEYED	
	PLOTTED	
	TEMPLATE	
	AREAS	
NO.	AREAS CHECKED	

BY	DATE

ORIGINAL SURVEY	NOTE BOOK	
	SURVEYED	
	PLOTTED	
	TEMPLATE	
	AREAS	
NO.	AREAS CHECKED	

BY	DATE

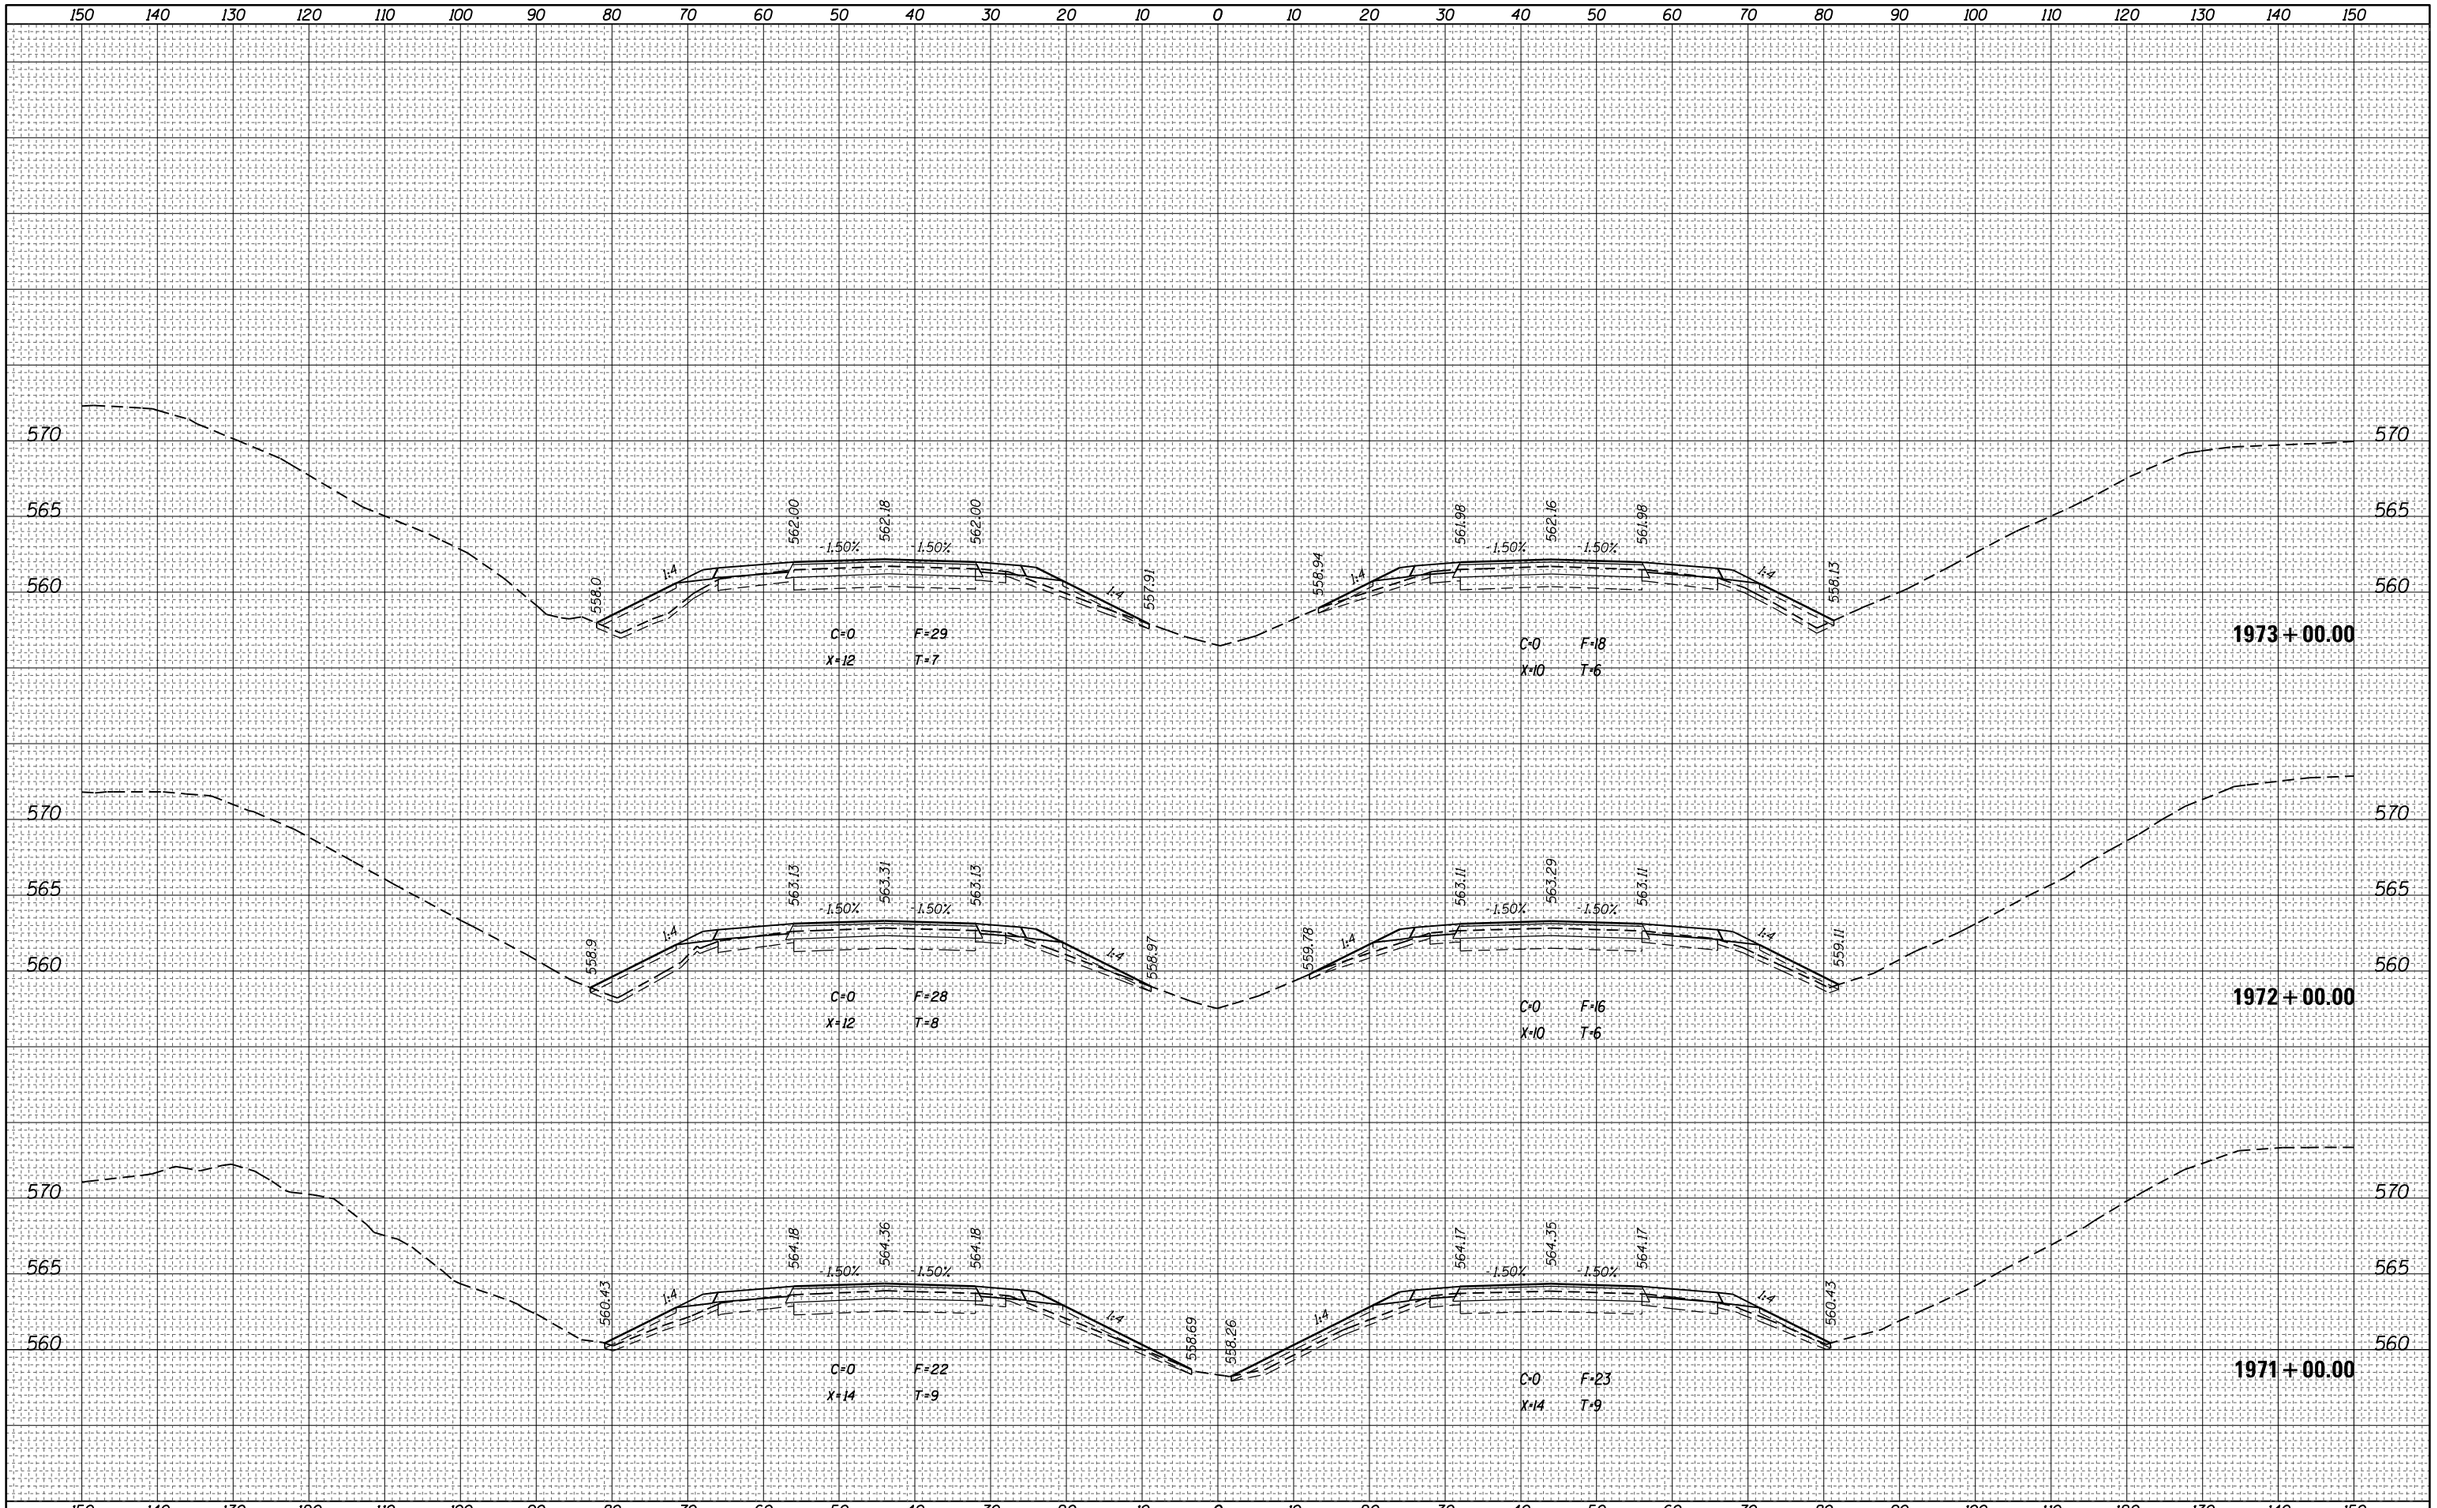

FILE NAME =	USER NAME = steffenmk	DESIGNED -	REVISED -
pw:\\IL084EBIDINTEG.illinois.gov:PWIDOT\Documents\IDOT Offices\District 7\Projects\74664\CADD\Drawings\sheets\D774664-sht-xssht.dgn		DRAWN -	REVISED -
	PLOT SCALE = 20.0000 ' / in.	CHECKED -	REVISED -
Default	PLOT DATE = 3/23/2017	DATE -	REVISED -

STATE OF ILLINOIS
DEPARTMENT OF TRANSPORTATION

CROSS SECTIONS – I-70

SCALE: | SHEET OF SHEETS | STA. 1971+00.00 | TO STA. 1973+00.00

F.A.I. RTE.	SECTION	COUNTY	TOTAL SHEETS	SHEET NO.
70	(25-1,2)R	EFFINGHAM	496	438
		CONTRACT NO. 74664		
		ILLINOIS FED. AID PROJECT		

FINAL SURVEY	NOTE BOOK	NO.
SURVEYED	BY	DATE
PLOTTED		
TEMPLATE		
AREAS		
AREAS CHECKED		

ORIGINAL SURVEY	NOTE BOOK	NO.
SURVEYED	BY	DATE
PLOTTED		
TEMPLATE		
AREAS		
AREAS CHECKED		

150 140 130 120 110 100 90 80 70 60 50 40 30 20 10 0 10 20 30 40 50 60 70 80 90 100 110 120 130 140 150

570 565 560 555

554.3 1:4 558.16 -1.50% 558.34 -1.50% 558.16 1:4 552.51

C=0 F=25
X=14 T=9

553.47 1:4 558.10 -1.50% 558.28 -1.50% 558.10 1:4 550.73

C=0 F=28
X=17 T=13

1976 + 00.00

555.75 1:4 559.53 -1.50% 559.71 -1.50% 559.53 1:4 555.12

C=0 F=26
X=12 T=7

555.59 1:4 559.45 -1.50% 559.63 -1.50% 559.45 1:4 555.38

C=0 F=22
X=12 T=7

1975 + 00.00

556.8 1:4 560.80 -1.50% 560.98 -1.50% 560.80 1:4 556.52

C=0 F=24
X=12 T=8

556.26 1:4 561.01 -1.50% 561.19 -1.50% 561.01 1:4 556.98

C=0 F=27
X=12 T=8

1974 + 00.00

FILE NAME = pw:\\IL084EBIDINTEG.illinois.gov:PWIDOT\Documents\IDOT Offices\District 7\Projects\74664\CADD\Drawings\sheets\D774664-sht-xssht.dgn	USER NAME = steffenmk	DESIGNED -	REVISED -
		DRAWN -	REVISED -
	PLOT SCALE = 20.0000 ' / in.	CHECKED -	REVISED -
Default	PLOT DATE = 3/23/2017	DATE -	REVISED -

STATE OF ILLINOIS
DEPARTMENT OF TRANSPORTATION

CROSS SECTIONS – I-70

SCALE: | SHEET OF SHEETS | STA. 1974+00.00 TO STA.1976+00.00


F.A.I. RTE.	SECTION	COUNTY	TOTAL SHEETS	SHEET NO.
70	(25-1,2)R	EFFINGHAM	496	439
		CONTRACT NO. 74664		
		ILLINOIS FED. AID PROJECT		

FINAL SURVEY	NOTE BOOK	NO.
SURVEYED		
PLOTTED		
TEMPLATE		
AREAS		
AREAS CHECKED		

BY	DATE

ORIGINAL SURVEY	NOTE BOOK	NO.
SURVEYED		
PLOTTED		
TEMPLATE		
AREAS		
AREAS CHECKED		

BY	DATE

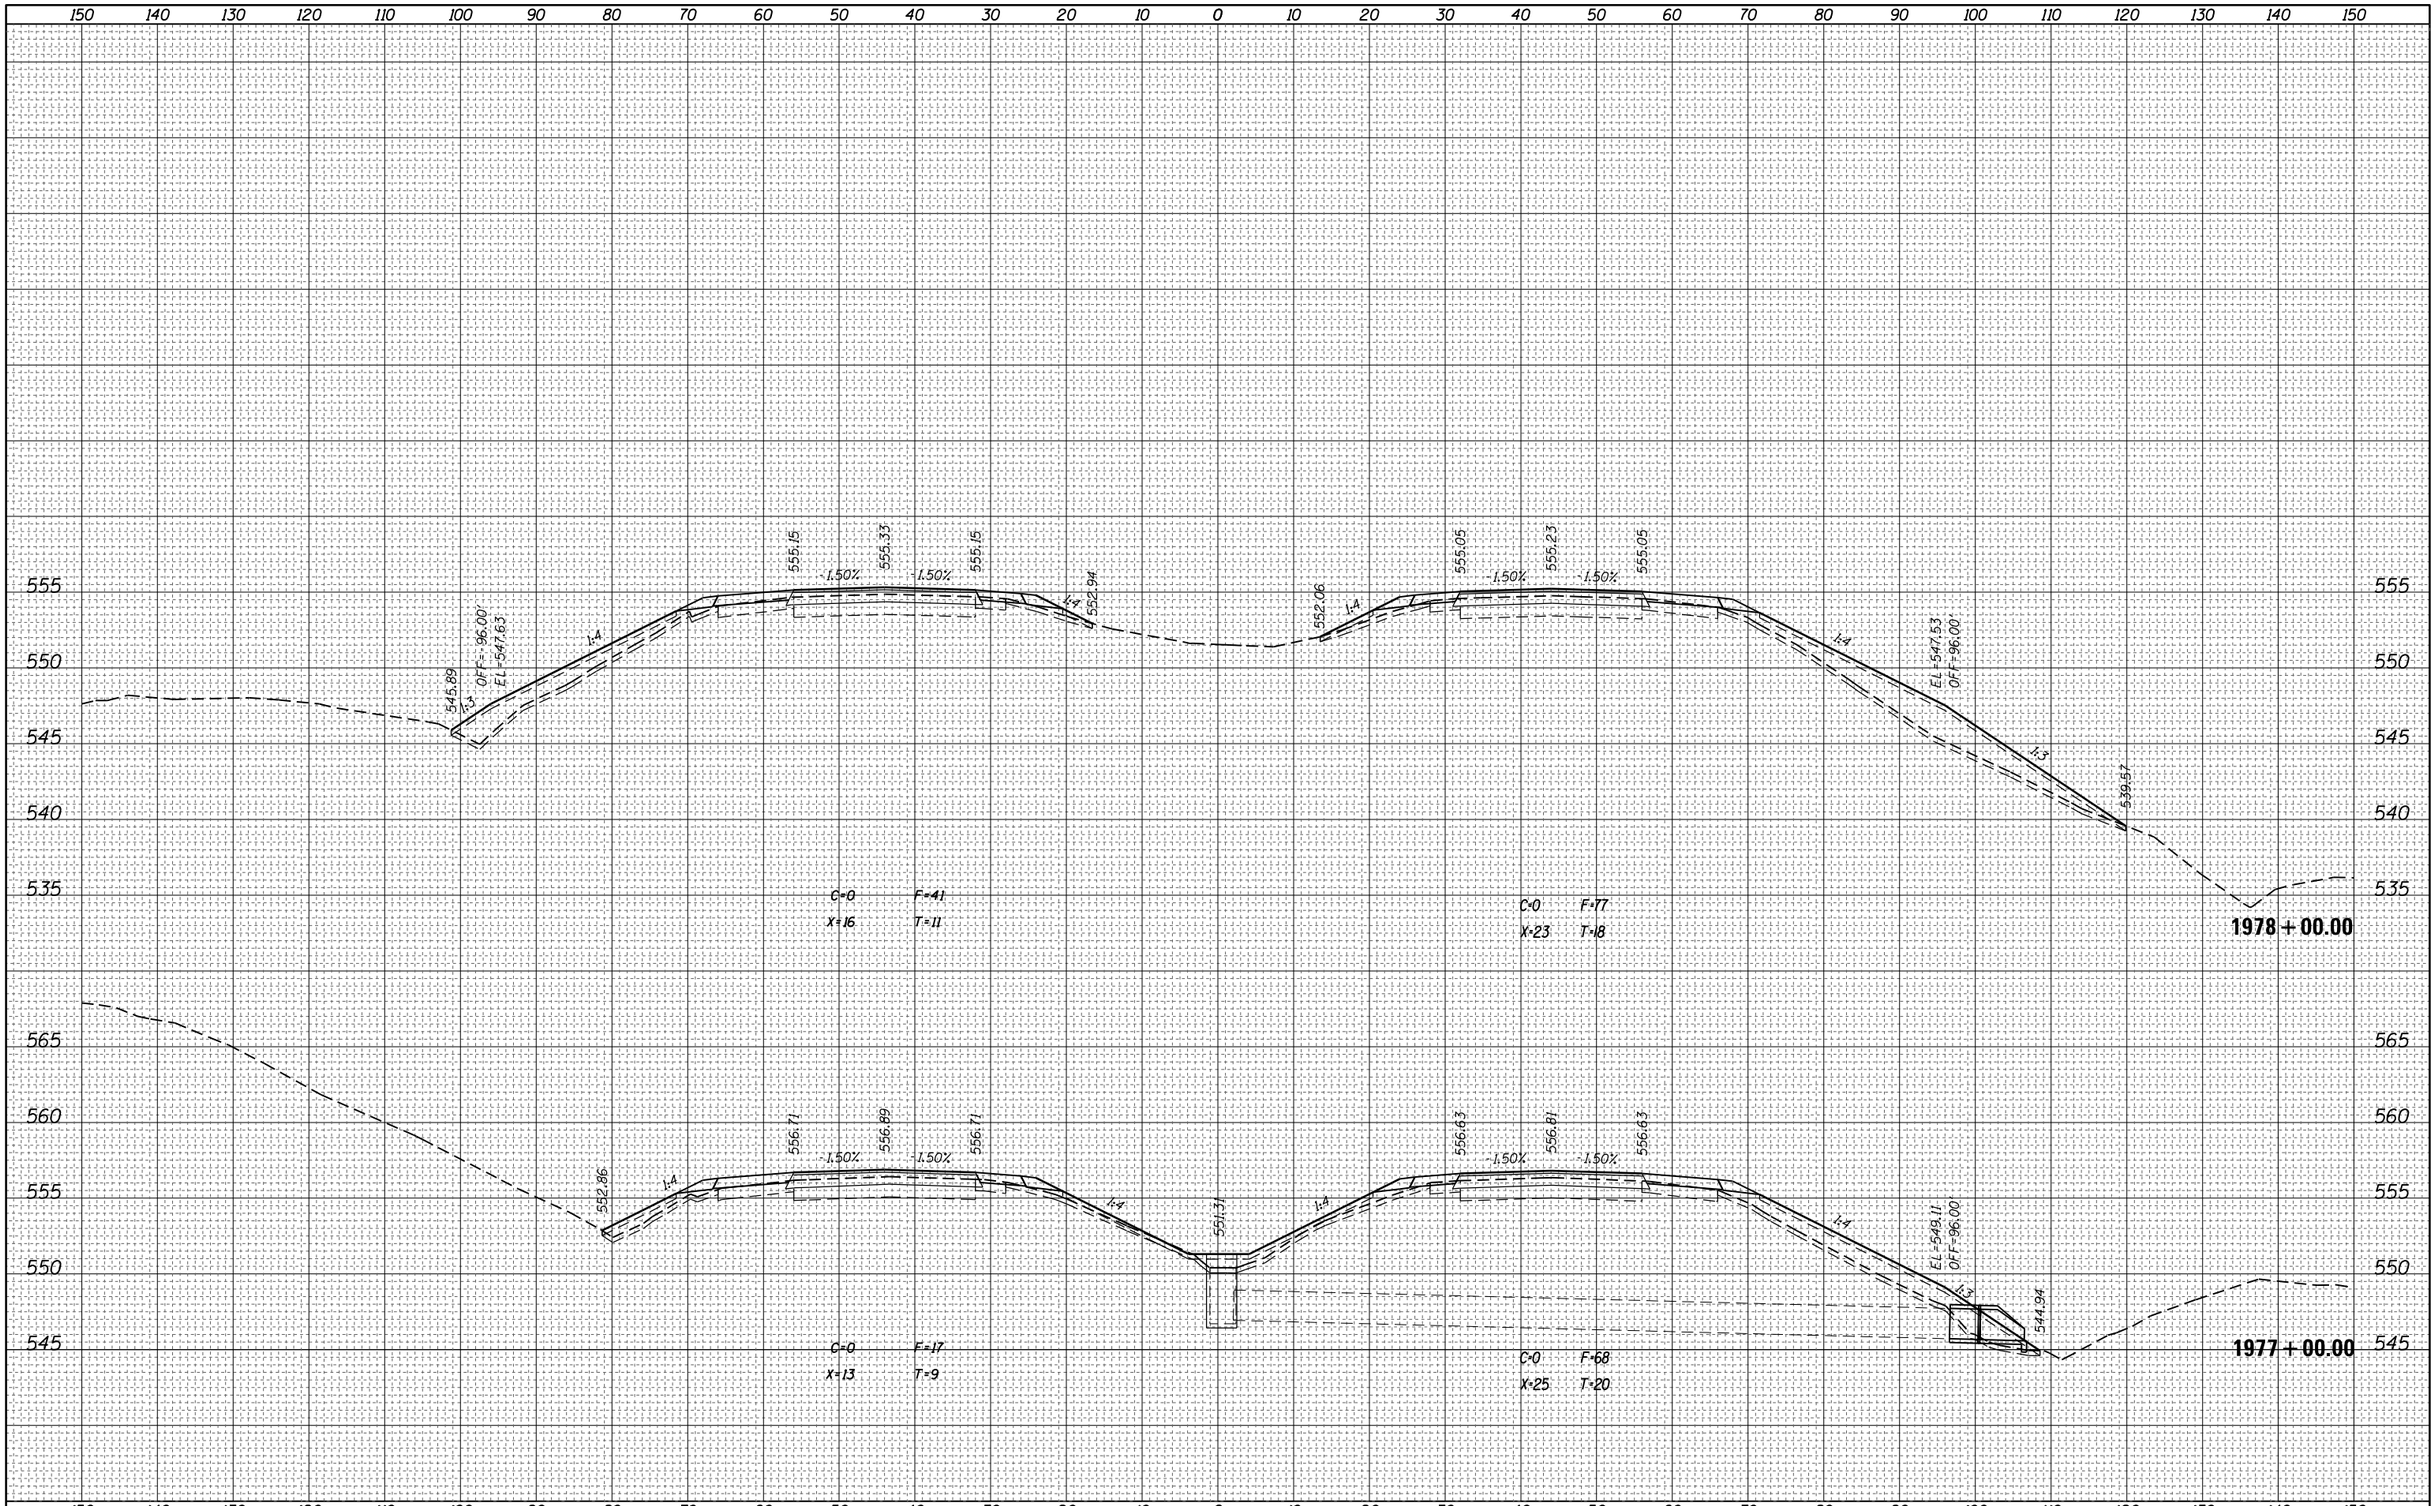


FILE NAME = p:\\IL084EBIDINTEG.illinois.gov:PWIDOT\Documents\IDOT Offices\District 7\Projects\74664\CADD\Drawings\sheets\D774664-sht-xssht.dgn	USER NAME = steffenmk	DESIGNED -	REVISED -
	PLOT SCALE = 20.0000 ' / in.	CHECKED -	REVISED -
Default	PLOT DATE = 3/23/2017	DATE -	REVISED -

STATE OF ILLINOIS
DEPARTMENT OF TRANSPORTATION

CROSS SECTIONS – I–70

SCALE: | SHEET OF SHEETS | STA. 1977+00.00 TO STA. 1978+00.00

F.A.I. RTE.	SECTION	COUNTY	TOTAL SHEETS	SHEET NO.
70	(25-1,2)R	EFFINGHAM	496	440
		CONTRACT NO. 74664		
		ILLINOIS FED. AID PROJECT		

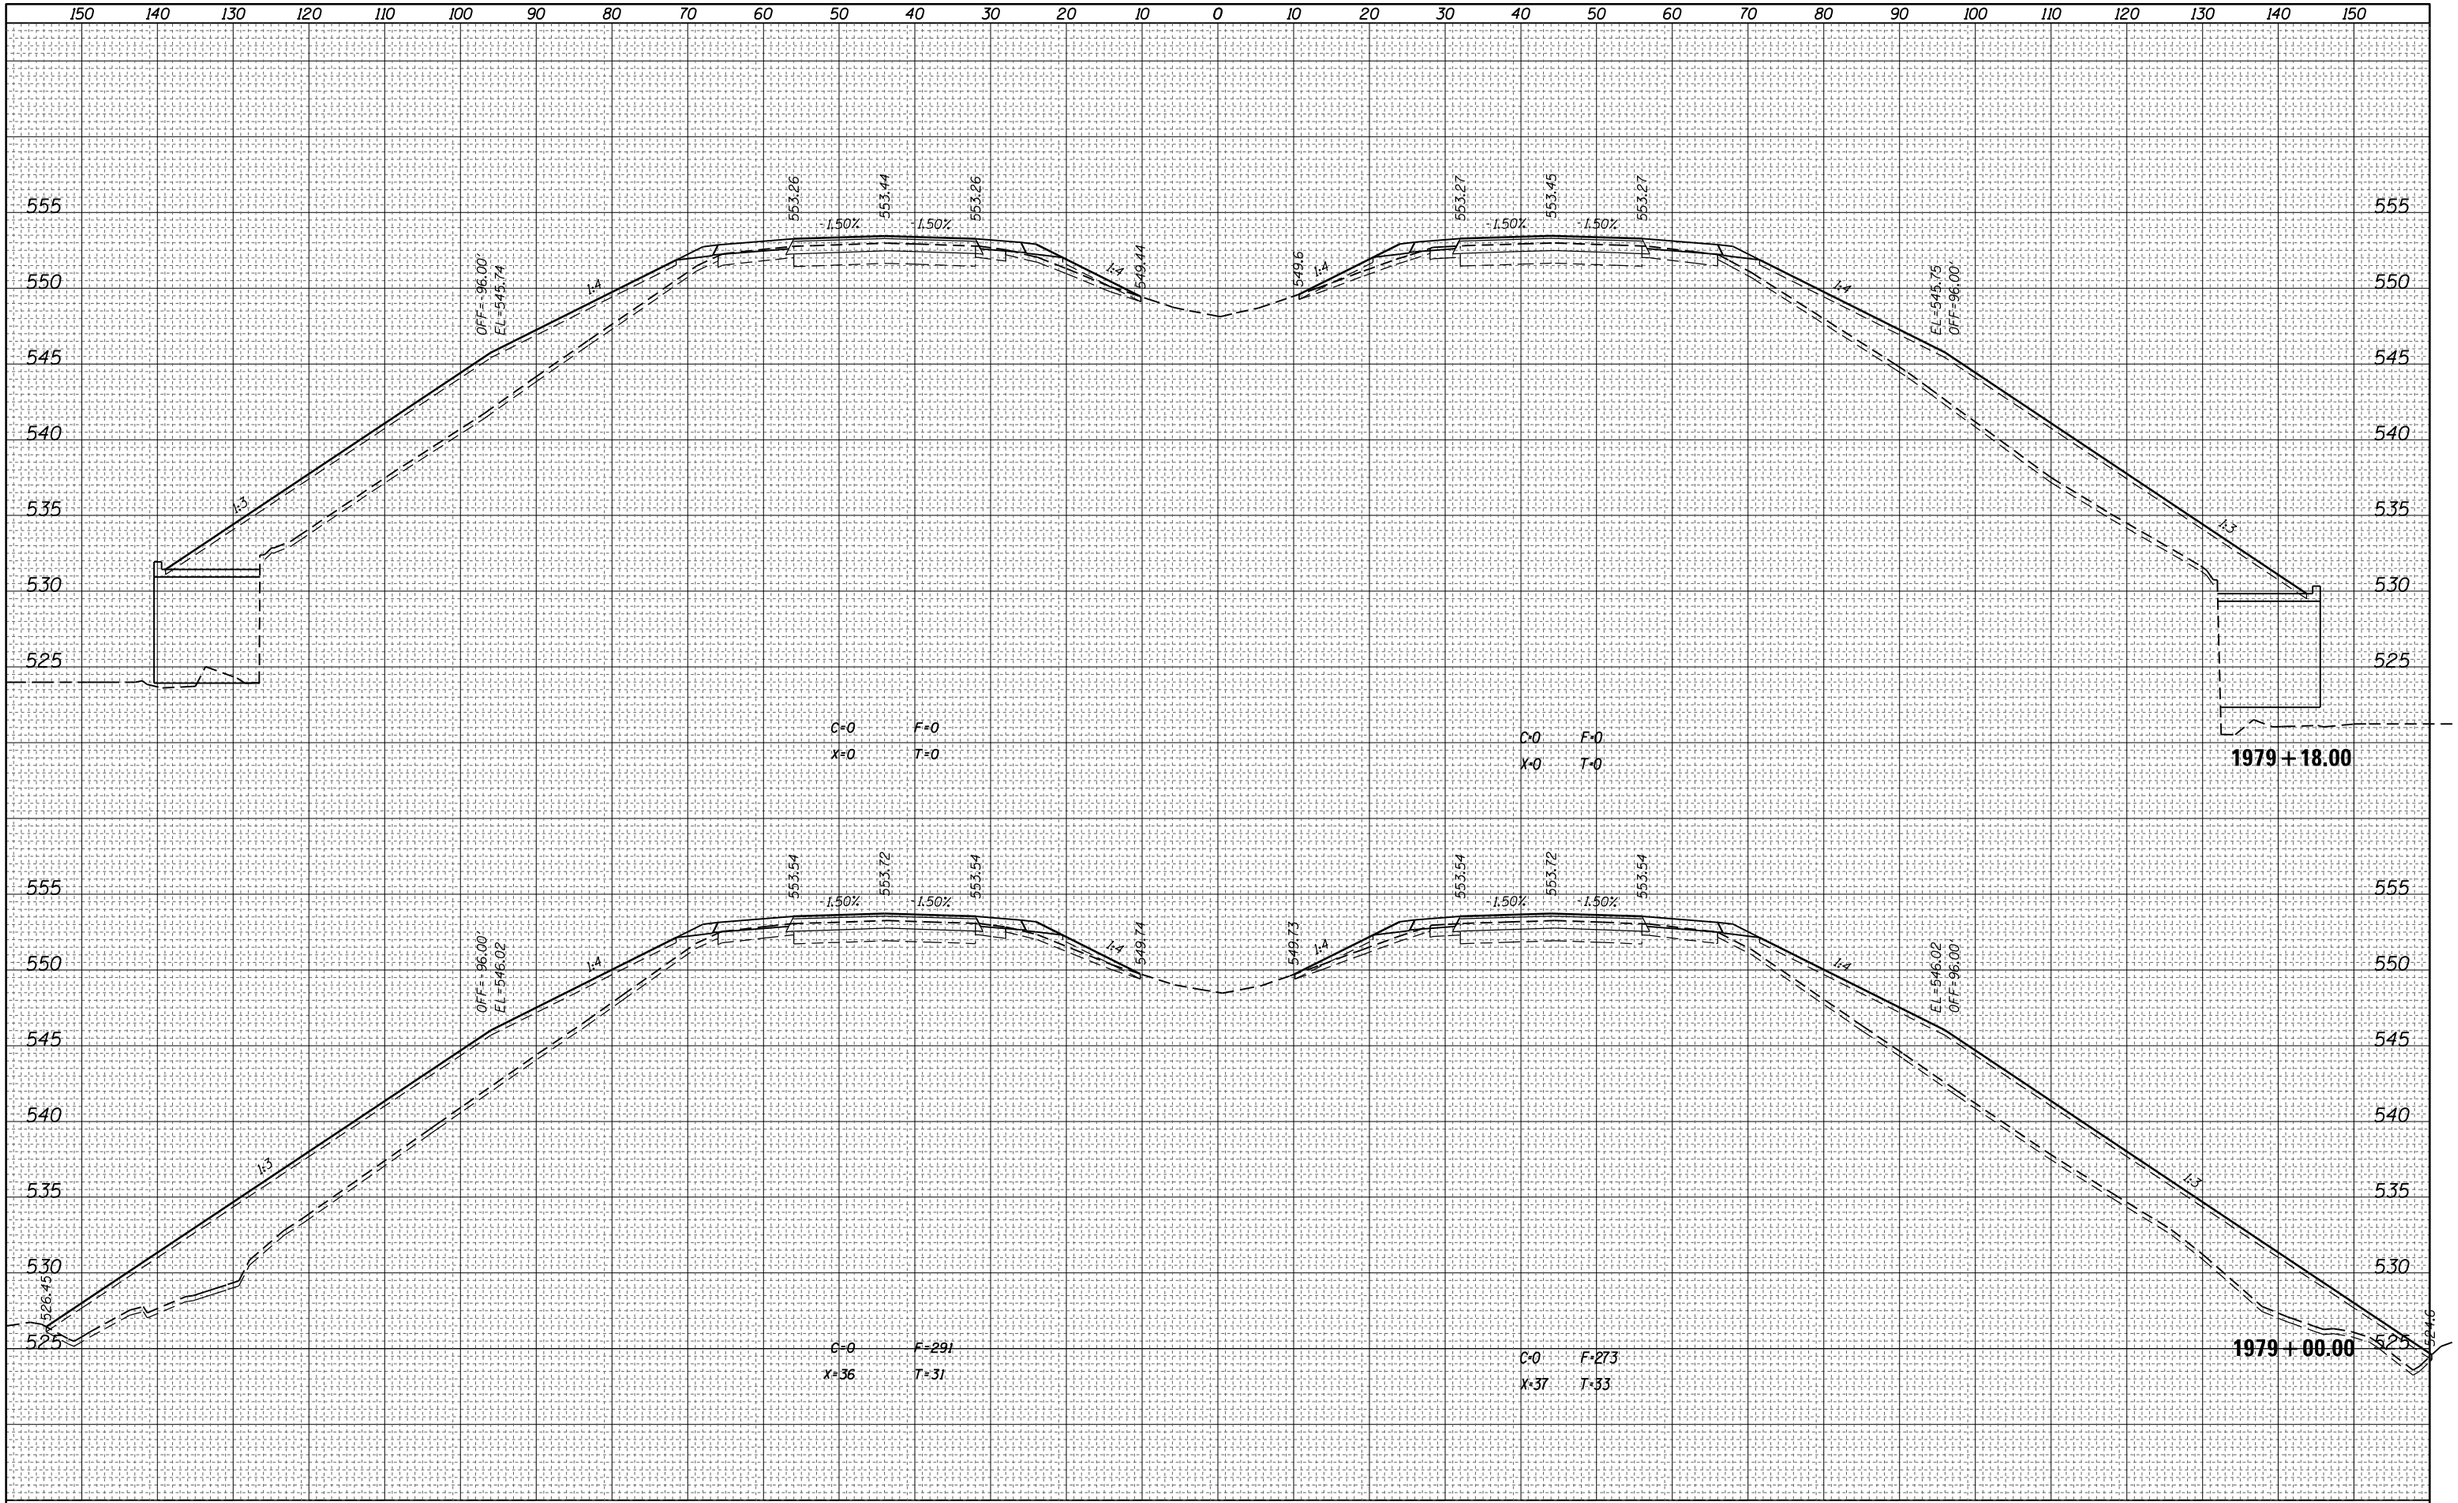

FINAL SURVEY	NOTE BOOK	NO.
SURVEYED		
PLOTTED		
TEMPLATE		
AREAS		
AREAS CHECKED		

ORIGINAL SURVEY	NOTE BOOK	NO.
SURVEYED		
PLOTTED		
TEMPLATE		
AREAS		
AREAS CHECKED		

BY	DATE

FILE NAME = pw:\\IL084EBIDINTEG.illinois.gov:PWIDOT\Documents\IDOT Offices\District 7\Projects\74664\CADD\Drawings\Sheets\D774664-sht-xssht.dgn	USER NAME = steffenmk	DESIGNED -	REVISED -
		DRAWN -	REVISED -
	PLOT SCALE = 20.0000 ' / in.	CHECKED -	REVISED -
Default	PLOT DATE = 3/23/2017	DATE -	REVISED -

STATE OF ILLINOIS
DEPARTMENT OF TRANSPORTATION


CROSS SECTIONS – I-70

SCALE: | SHEET OF SHEETS | STA. 1979+00.00 TO STA.1979+18.00

F.A.I. RTE.	SECTION	COUNTY	TOTAL SHEETS	SHEET NO.
70	(25-1,2)R	EFFINGHAM	496	441
		CONTRACT NO. 74664		
	ILLINOIS FED. AID PROJECT			

FINAL SURVEY	NOTE BOOK	NO.
SURVEYED	BY	
PLOTTED		
TEMPLATE		
AREAS		
AREAS CHECKED		DATE

ORIGINAL SURVEY	NOTE BOOK	NO.
SURVEYED	BY	
PLOTTED		
TEMPLATE		
AREAS		
AREAS CHECKED		DATE

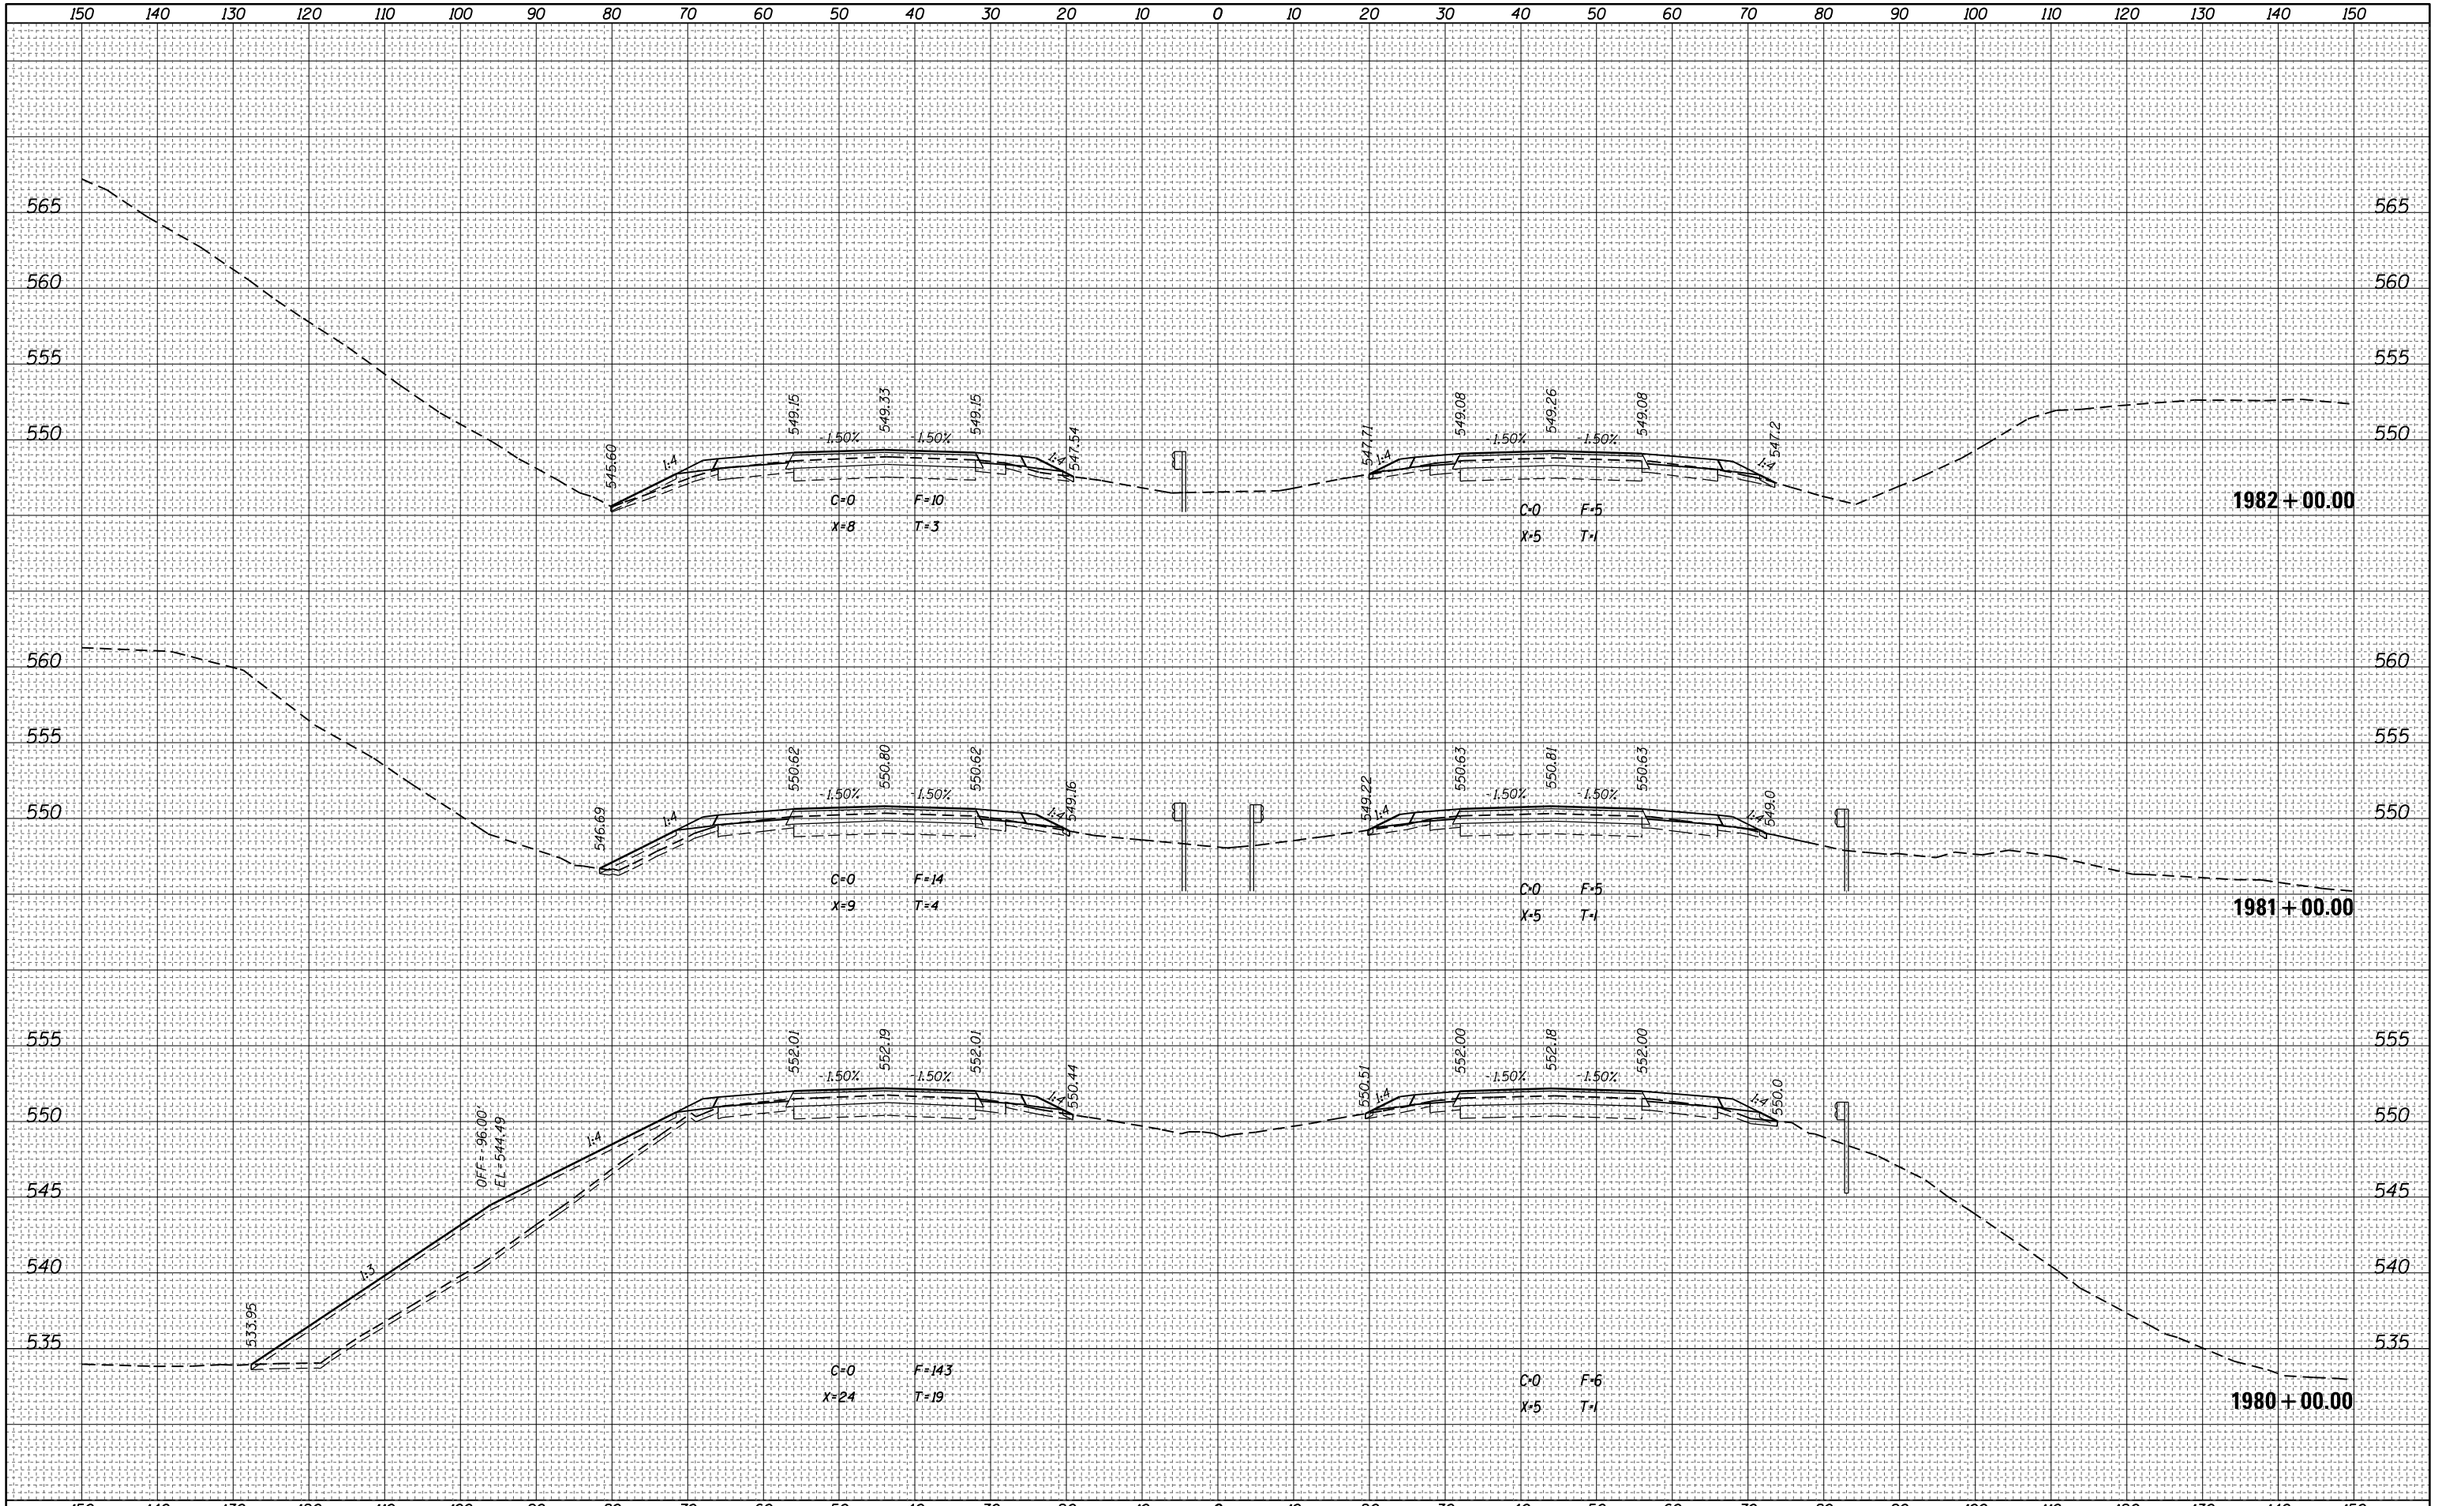


FILE NAME = pw:\\IL084EBIDINTEG.illinois.gov:PWIDOT\Documents\IDOT Offices\District 7\Projects\74664\CADD\Drawings\D774664-sht-xssht.dgn	USER NAME = steffenmk	DESIGNED -	REVISED -
		DRAWN -	REVISED -
	PLOT SCALE = 20.0000 ' / in.	CHECKED -	REVISED -
Default	PLOT DATE = 3/23/2017	DATE -	REVISED -

STATE OF ILLINOIS
DEPARTMENT OF TRANSPORTATION

CROSS SECTIONS – I-70

SCALE: | SHEET OF SHEETS | STA. 1980+00.00 TO STA.1982+00.00

F.A.I. RTE.	SECTION	COUNTY	TOTAL SHEETS	SHEET NO.
70	(25-1,2)R	EFFINGHAM	496	442
		CONTRACT NO. 74664		
	ILLINOIS	FED. AID PROJECT		

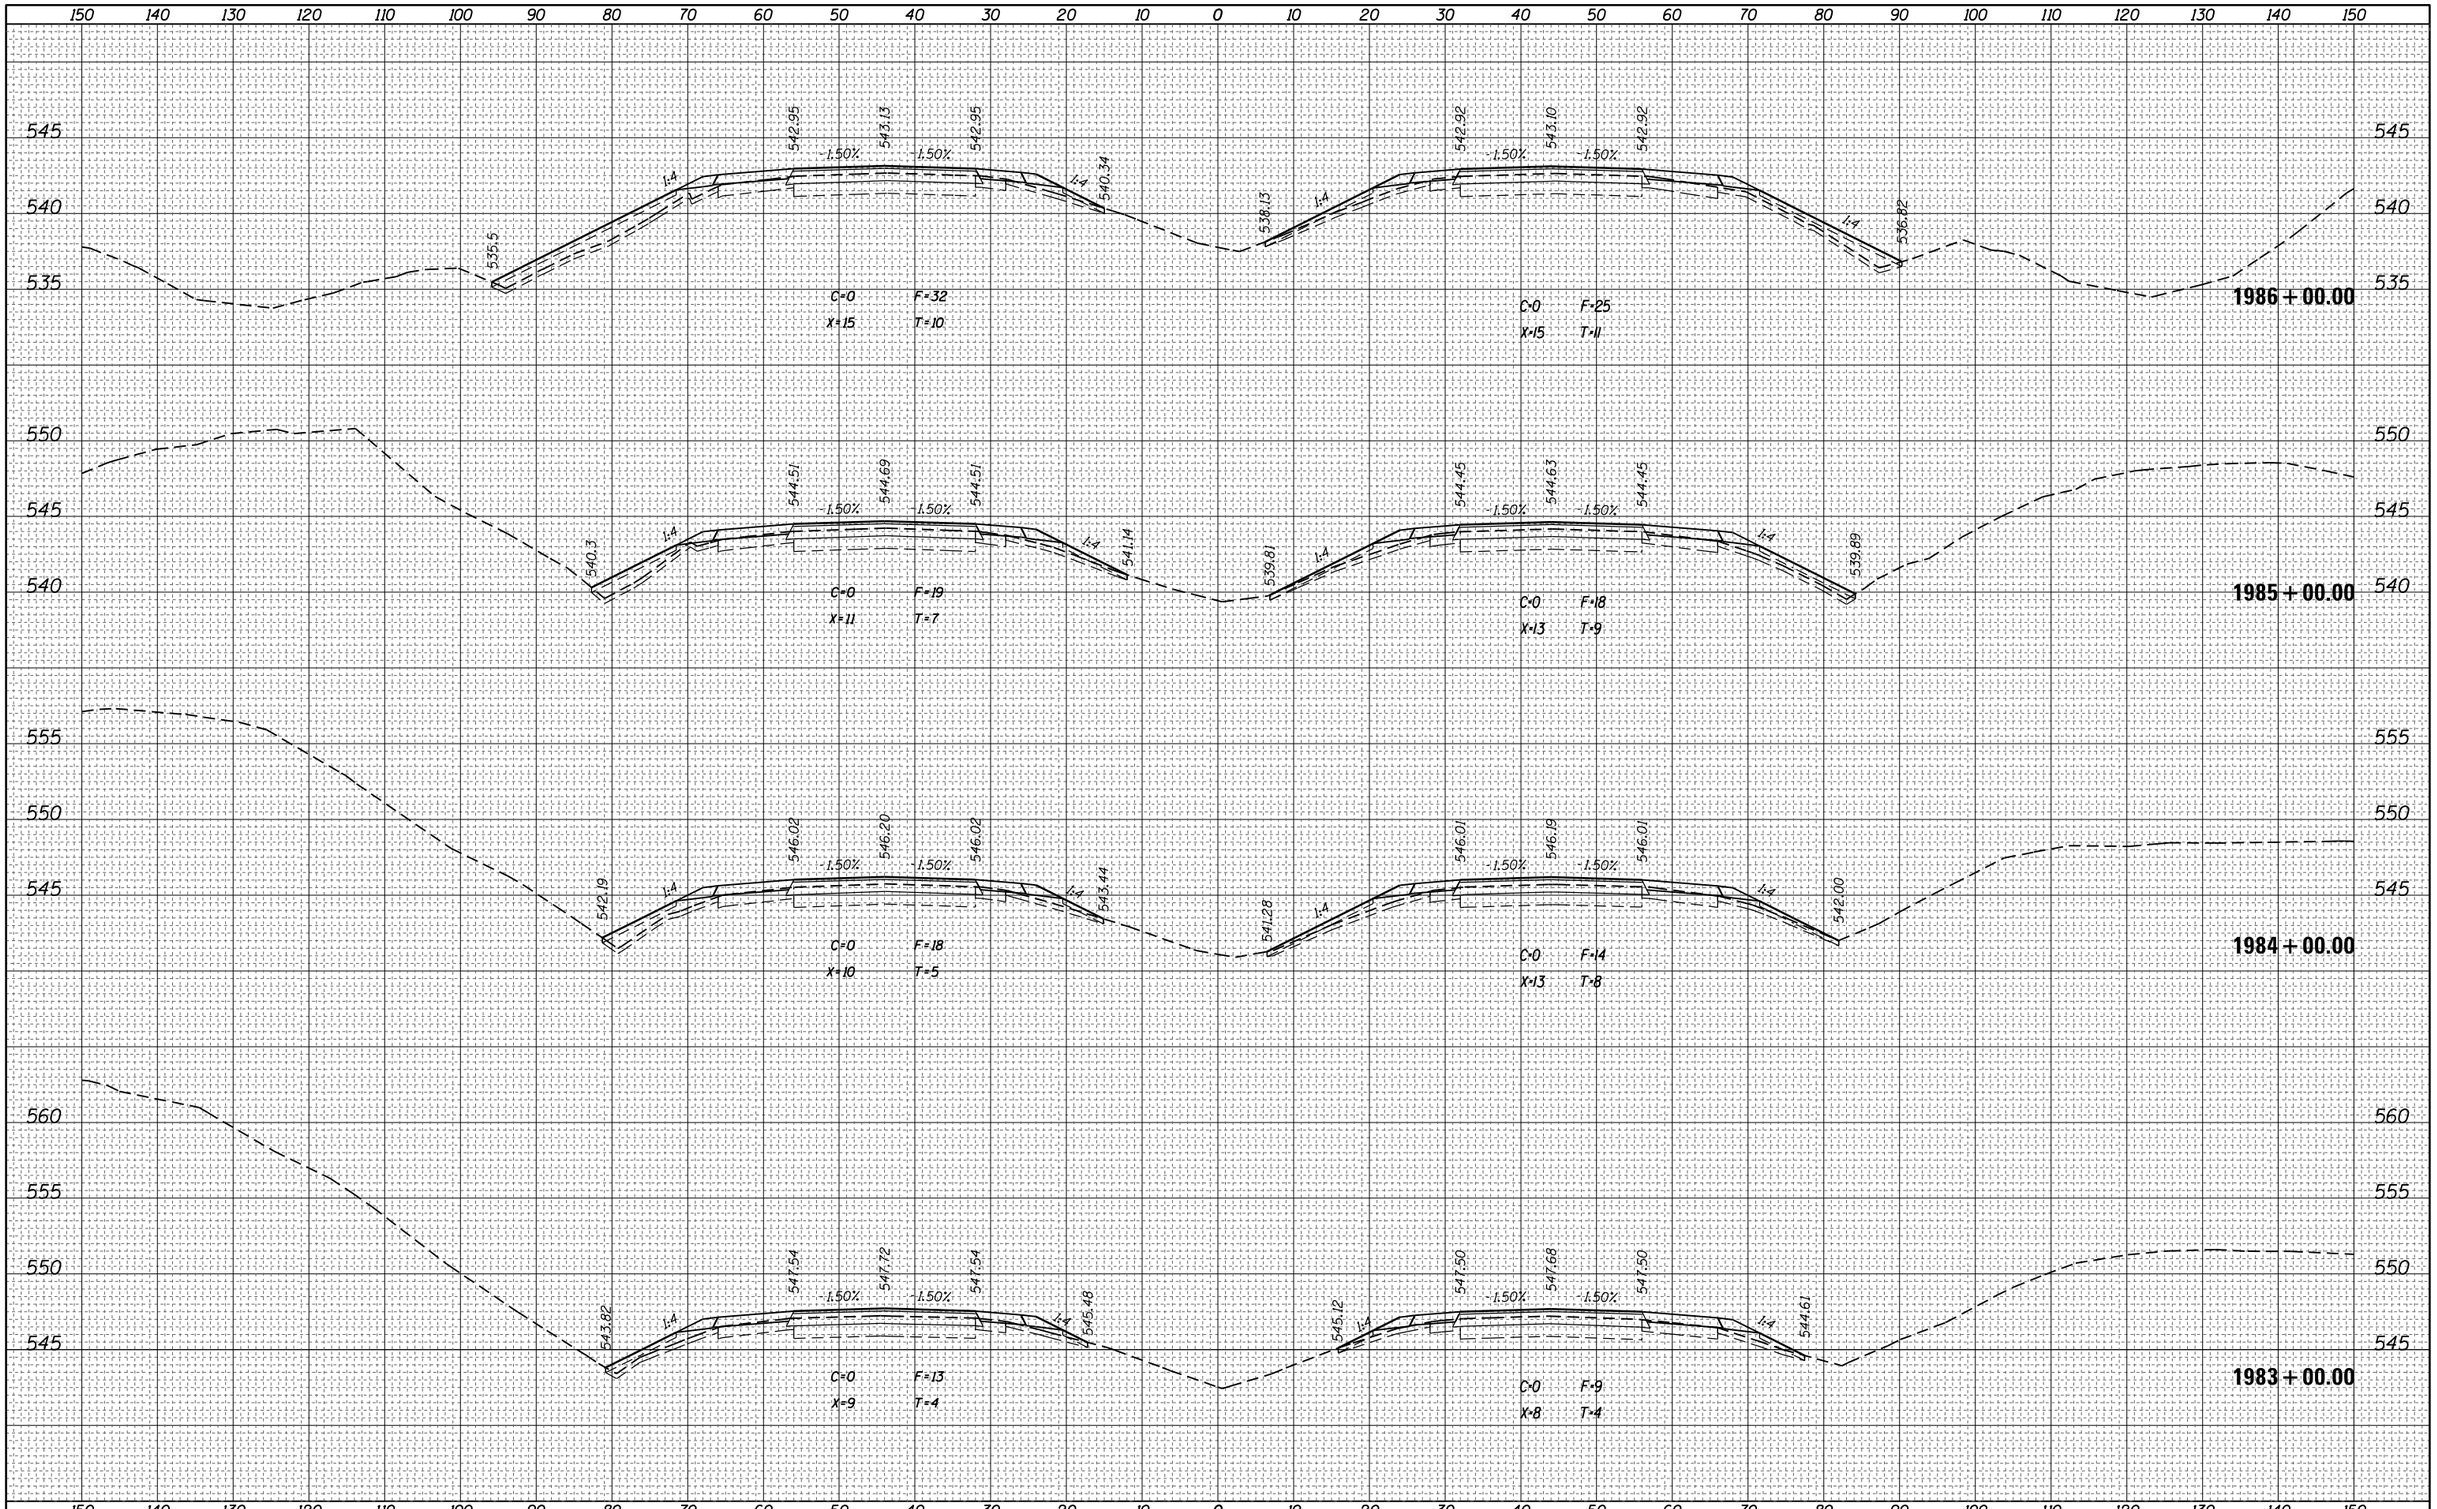

FINAL SURVEY

NO.	BY	DATE
NOTE BOOK		
AREAS		
AREAS CHECKED		

SURVEYED
PLOTTED
TEMPLATE

ORIGINAL SURVEY

NO.	BY	DATE
NOTE BOOK		
AREAS		
AREAS CHECKED		

SURVEYED
PLOTTED
TEMPLATE

FILE NAME = pw:\\IL084EBIDINTEG.illinois.gov:PWIDOT\Documents\IDOT Offices\District 7\Projects\74664\CADD\Drawings\Sheets\D774664-sht-xssht.dgn	USER NAME = steffenmk	DESIGNED -	REVISED -
		DRAWN -	REVISED -
	PLOT SCALE = 20.0000 ' / in.	CHECKED -	REVISED -
Default	PLOT DATE = 3/23/2017	DATE -	REVISED -

STATE OF ILLINOIS
DEPARTMENT OF TRANSPORTATION


CROSS SECTIONS – I-70

SCALE: | SHEET OF SHEETS | STA. 1983+00.00 TO STA. 1986+00.00

F.A.I. RTE.	SECTION	COUNTY	TOTAL SHEETS	SHEET NO.
70	(25-1,2)R	EFFINGHAM	496	443
		CONTRACT NO. 74664		
	ILLINOIS	FED. AID PROJECT		


FINAL SURVEY	NOTE BOOK	SURVEYED	BY	DATE
		PLOTTED		
		TEMPLATE		
		AREAS		
NO.		AREAS CHECKED		

ORIGINAL SURVEY	NOTE BOOK	SURVEYED	BY	DATE
		PLOTTED		
		TEMPLATE		
		AREAS		
NO.		AREAS CHECKED		

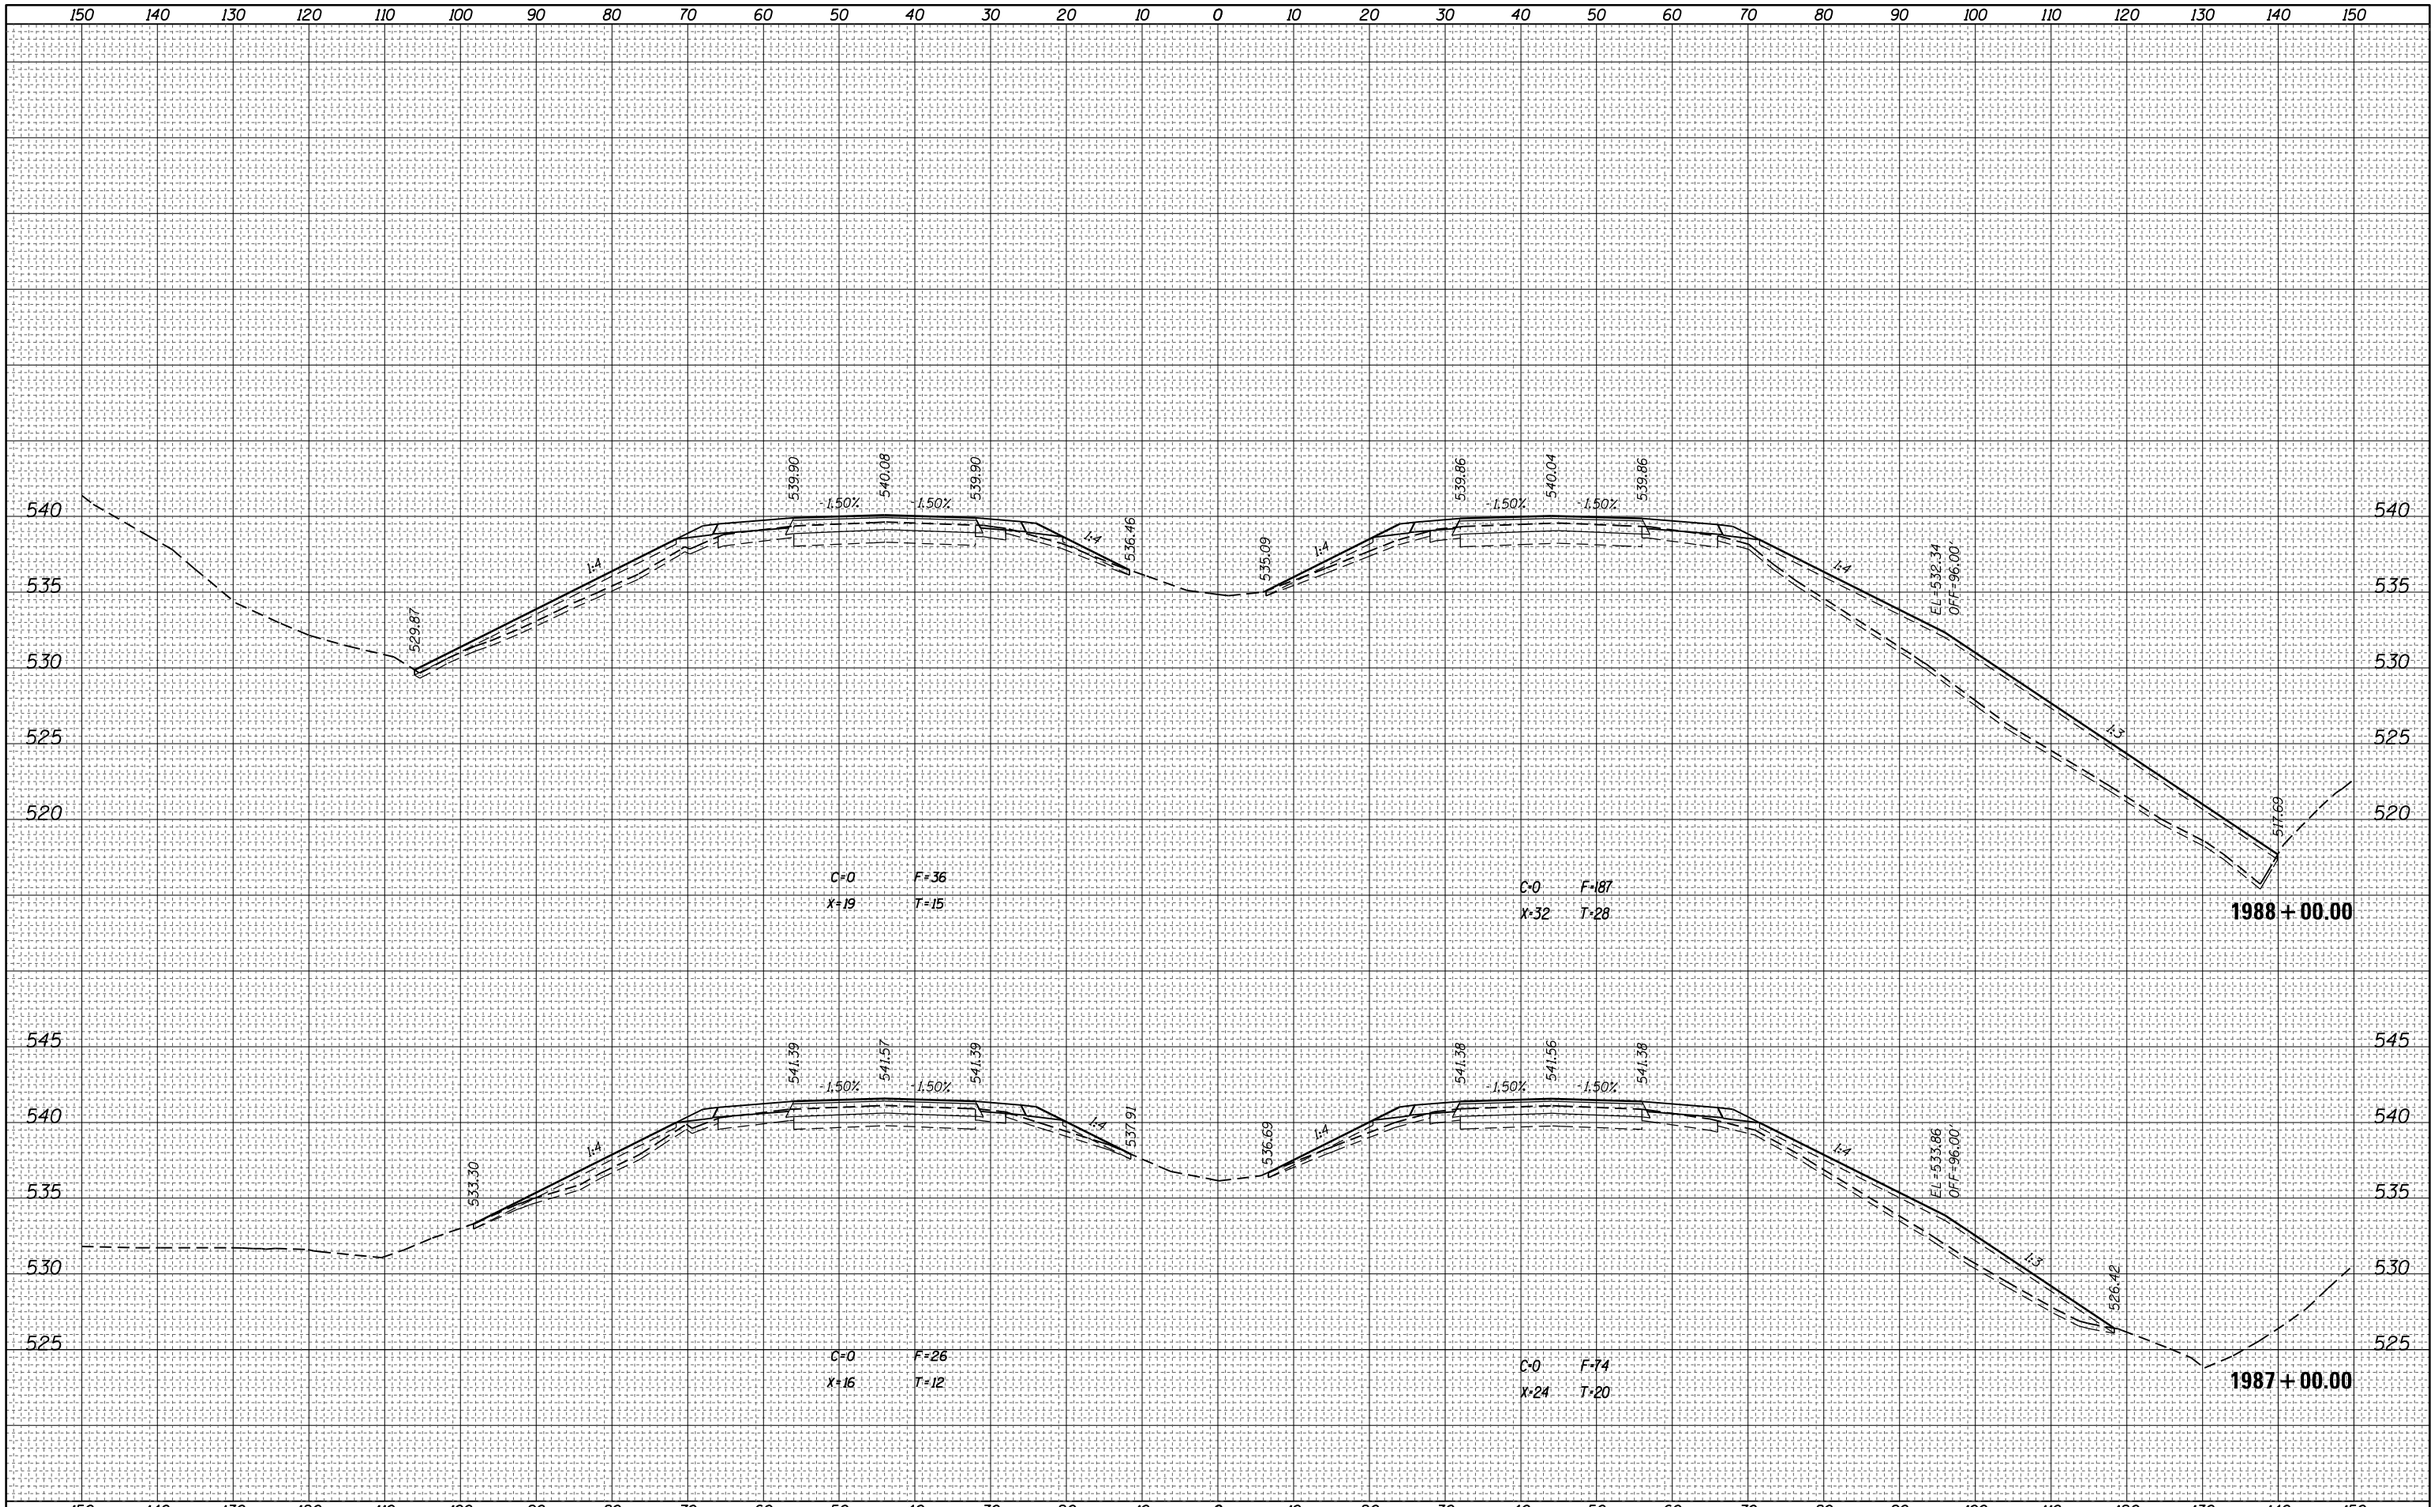

FILE NAME = pw:\\IL084EBIDINTEG.illinois.gov:PWIDOT\Documents\IDOT Offices\District 7\Projects\74664\CADD\Drawings\Sheets\D774664-sht-xssht.dgn	USER NAME = steffenmk	DESIGNED -	REVISED -	STATE OF ILLINOIS DEPARTMENT OF TRANSPORTATION	CROSS SECTIONS – I-70
	PLOT SCALE = 20.0000 ' / in.	DRAWN -	REVISED -		
Default	PLOT DATE = 3/23/2017	CHECKED -	REVISED -		
		DATE -	REVISED -		SCALE: SHEET OF SHEETS STA. 1987+00.00 TO STA.1988+00.00

F.A.I. RTE.	SECTION	COUNTY	TOTAL SHEETS	SHEET NO.
70	(25-1,2)R	EFFINGHAM	496	444
		CONTRACT NO. 74664		
	ILLINOIS FED. AID PROJECT			

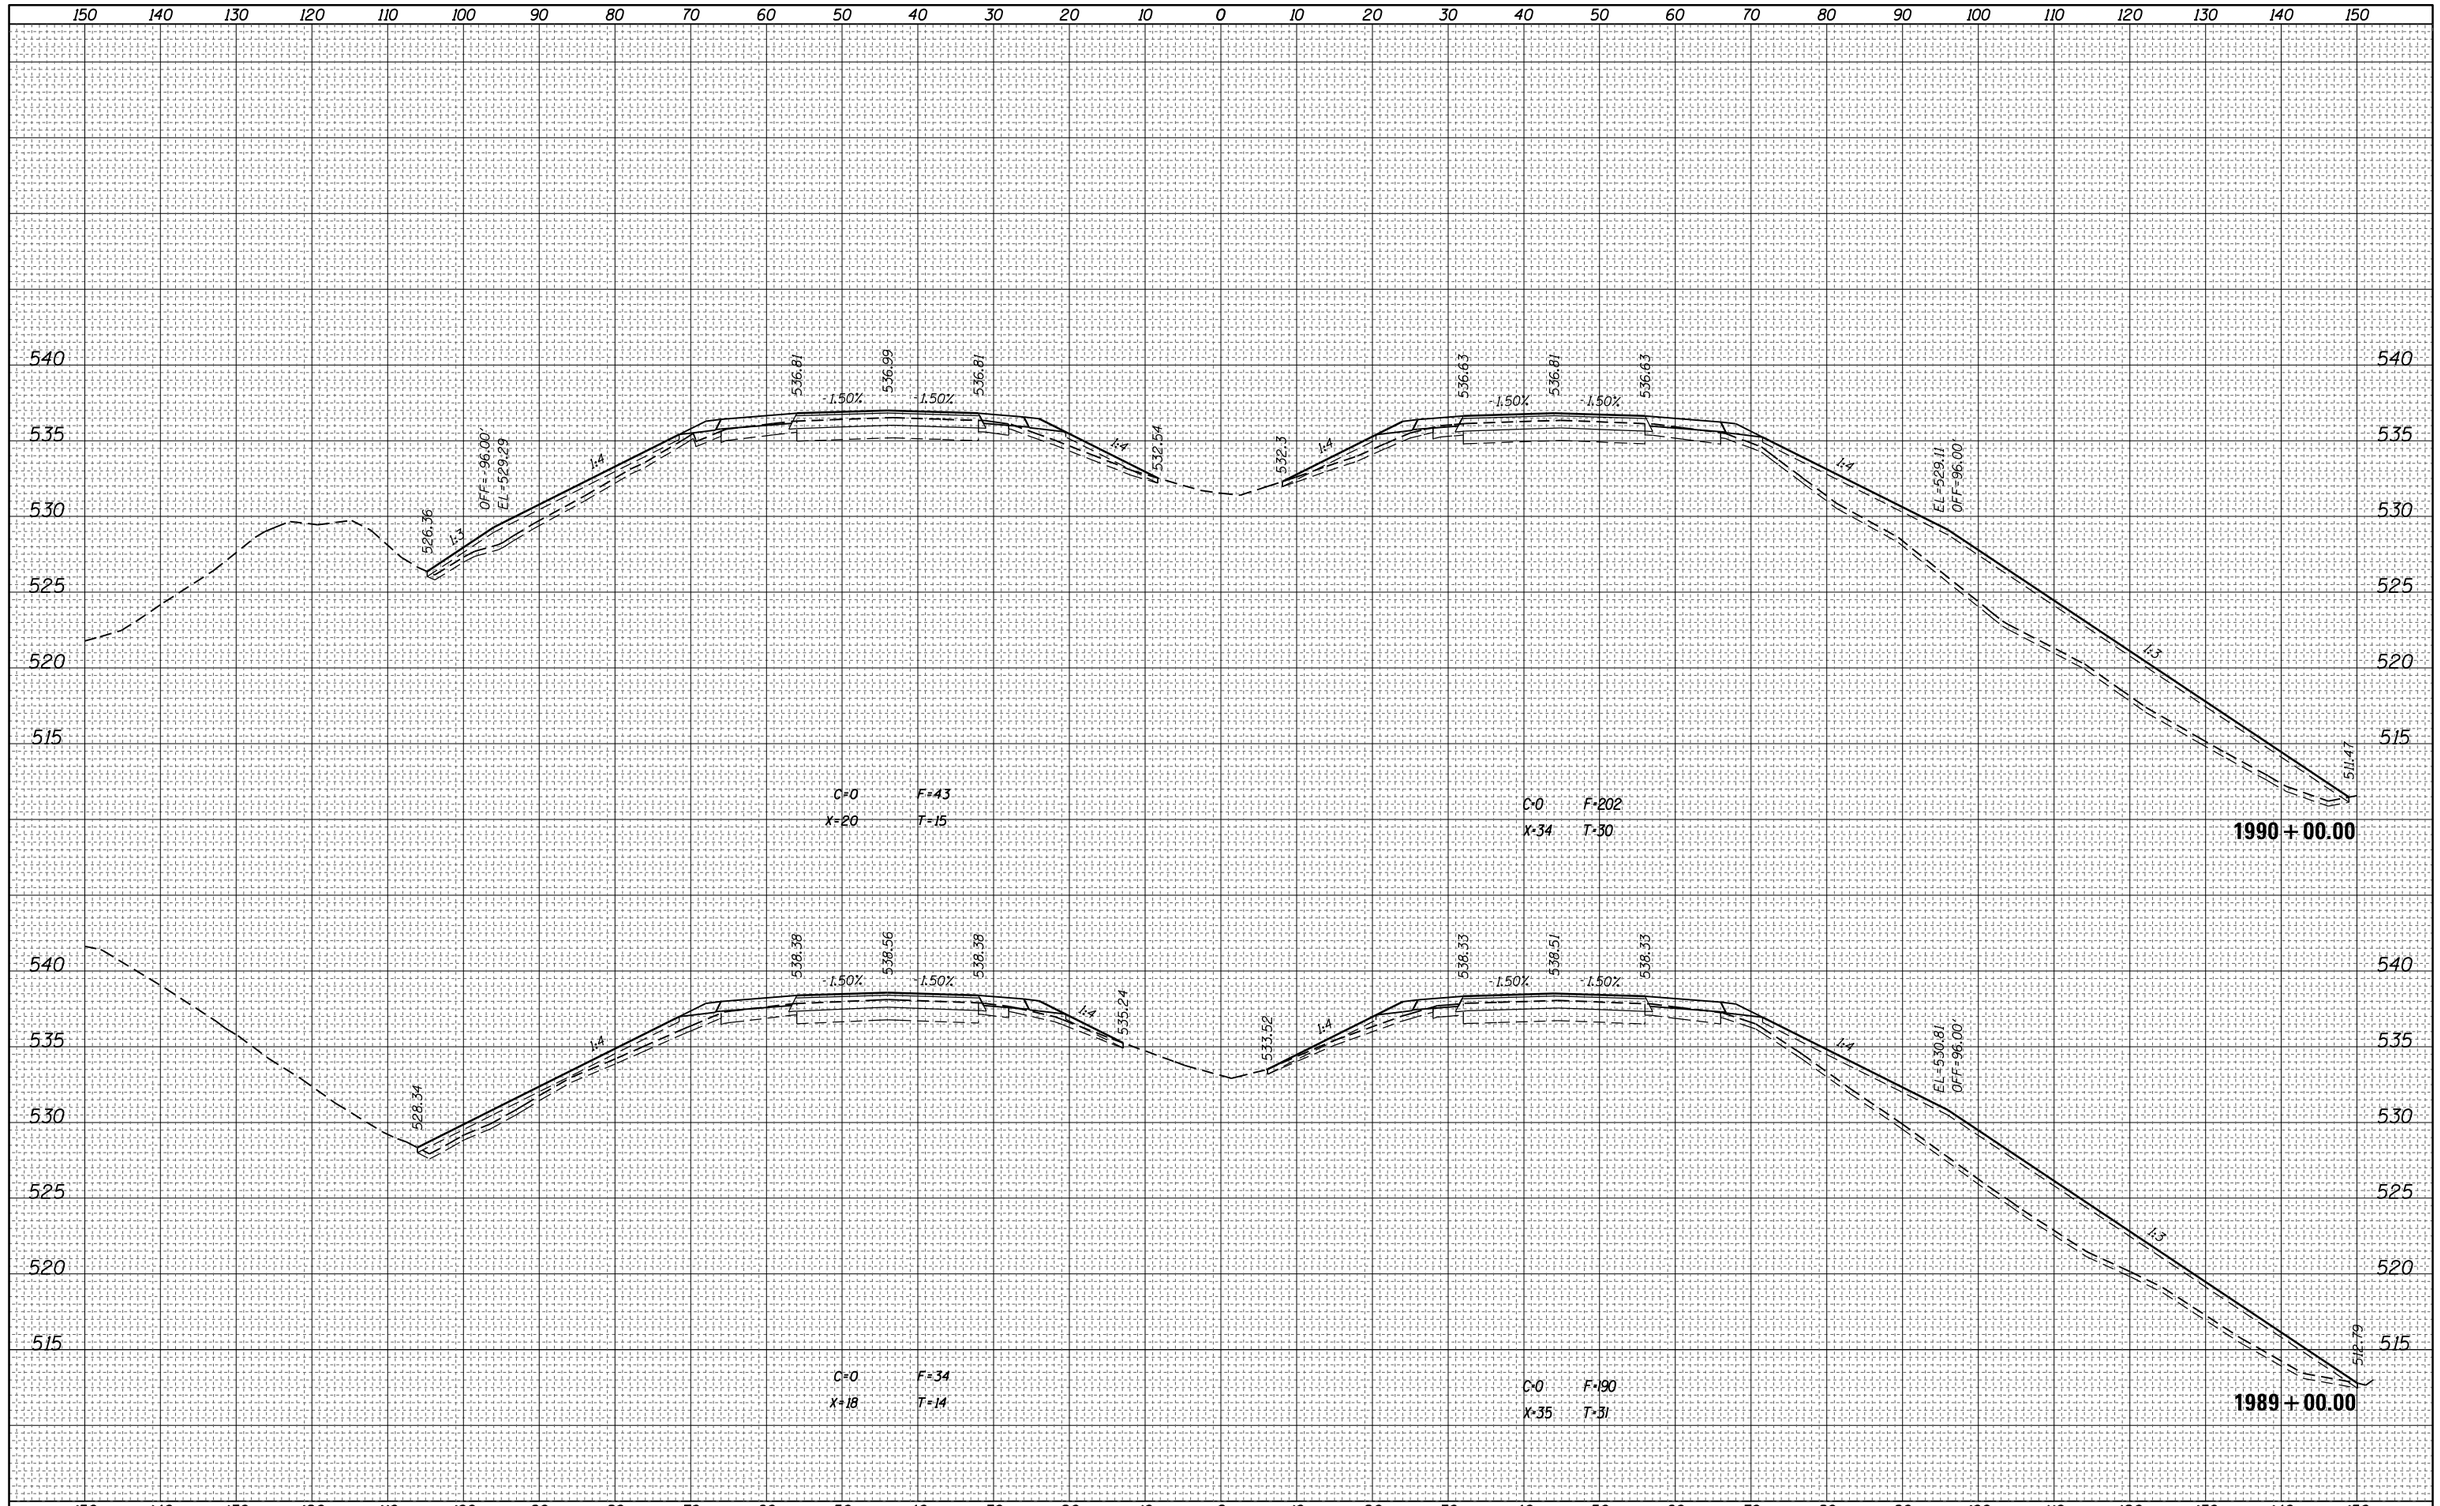

FINAL SURVEY	BY	DATE
NOTE BOOK	SURVEYED	
NO.	PLOTTED	
	TEMPLATE	
	AREAS	
	AREAS CHECKED	

ORIGINAL SURVEY	BY	DATE
NOTE BOOK	SURVEYED	
NO.	PLOTTED	
	TEMPLATE	
	AREAS	
	AREAS CHECKED	

FILE NAME = pw:\\IL084EBIDINTEG.illinois.gov:PWIDOT\Documents\IDOT Offices\District 7\Projects\74664\CADD\Drawings\sheets\D774664-sht-xssht.dgn	USER NAME = steffenmk	DESIGNED -	REVISED -
		DRAWN -	REVISED -
	PLOT SCALE = 20.0000 ' / in.	CHECKED -	REVISED -
Default	PLOT DATE = 3/23/2017	DATE -	REVISED -

STATE OF ILLINOIS
DEPARTMENT OF TRANSPORTATION


CROSS SECTIONS – I-70

SCALE: | SHEET OF SHEETS | STA. 1989+00.00 TO STA. 1990+00.00

F.A.I. RTE.	SECTION	COUNTY	TOTAL SHEETS	SHEET NO.
70	(25-1,2)R	EFFINGHAM	496	445
		CONTRACT NO. 74664		
	ILLINOIS FED. AID PROJECT			

FINAL SURVEY	NOTE BOOK	NO.
SURVEYED	BY	DATE
PLOTTED		
TEMPLATE		
ANGLES		
AREAS CHECKED		

ORIGINAL SURVEY	NOTE BOOK	NO.
SURVEYED	BY	DATE
PLOTTED		
TEMPLATE		
ANGLES		
AREAS CHECKED		

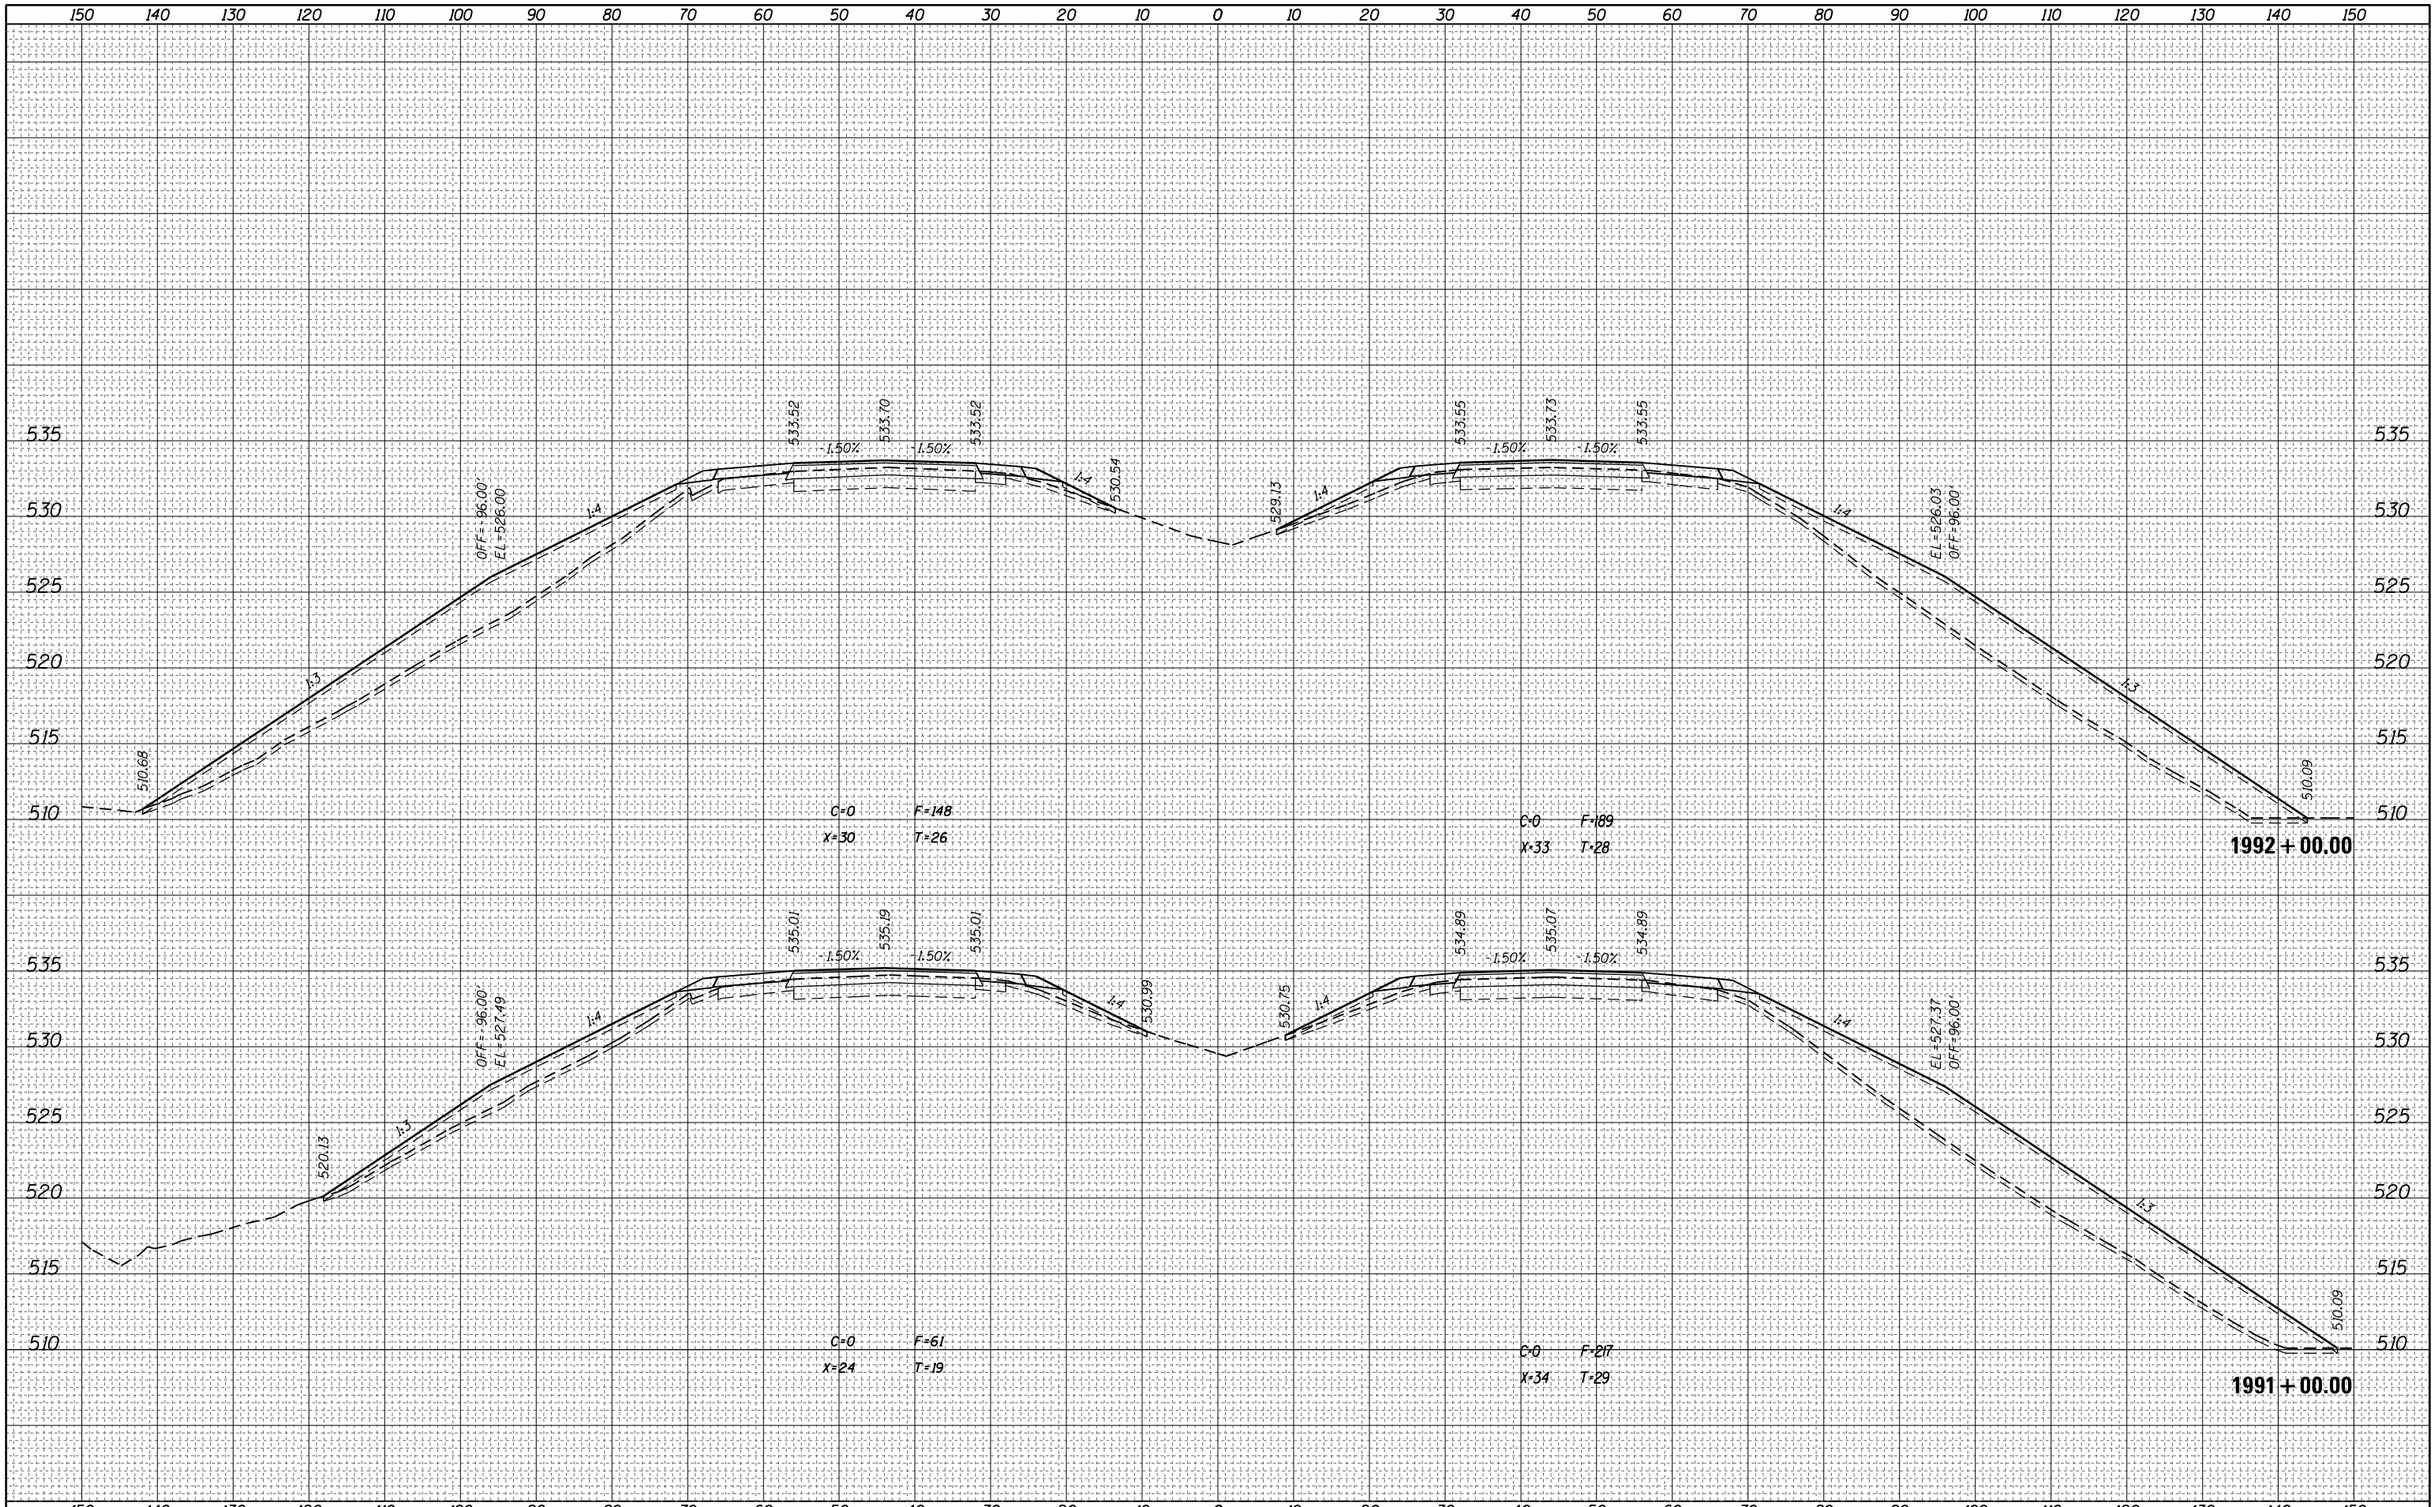


FILE NAME = pw:\\IL084EBIDINTEG.illinois.gov:PWIDOT\Documents\IDOT Offices\District 7\Projects\74664\CADD\Drawings\Sheets\D774664-sht-xssht.dgn	USER NAME = steffenmk	DESIGNED -	REVISED -	STATE OF ILLINOIS DEPARTMENT OF TRANSPORTATION	CROSS SECTIONS – I–70
	PLOT SCALE = 20.0000 ' / in.	DRAWN -	REVISED -		
Default	PLOT DATE = 3/23/2017	CHECKED -	REVISED -		
		DATE -	REVISED -		SCALE: SHEET OF SHEETS STA. 1991+00.00 TO STA.1992+00.00

F.A.I. RTE.	SECTION	COUNTY	TOTAL SHEETS	SHEET NO.
70	(25-1,2)R	EFFINGHAM	496	446
		CONTRACT NO. 74664		
	ILLINOIS	FED. AID PROJECT		

FINAL SURVEY	NOTE BOOK	SURVEYED	BY	DATE
		PLOTTED		
		TEMPLATE		
		AREAS		
NO.		AREAS CHECKED		

ORIGINAL SURVEY	NOTE BOOK	SURVEYED	BY	DATE
		PLOTTED		
		TEMPLATE		
		AREAS		
NO.		AREAS CHECKED		

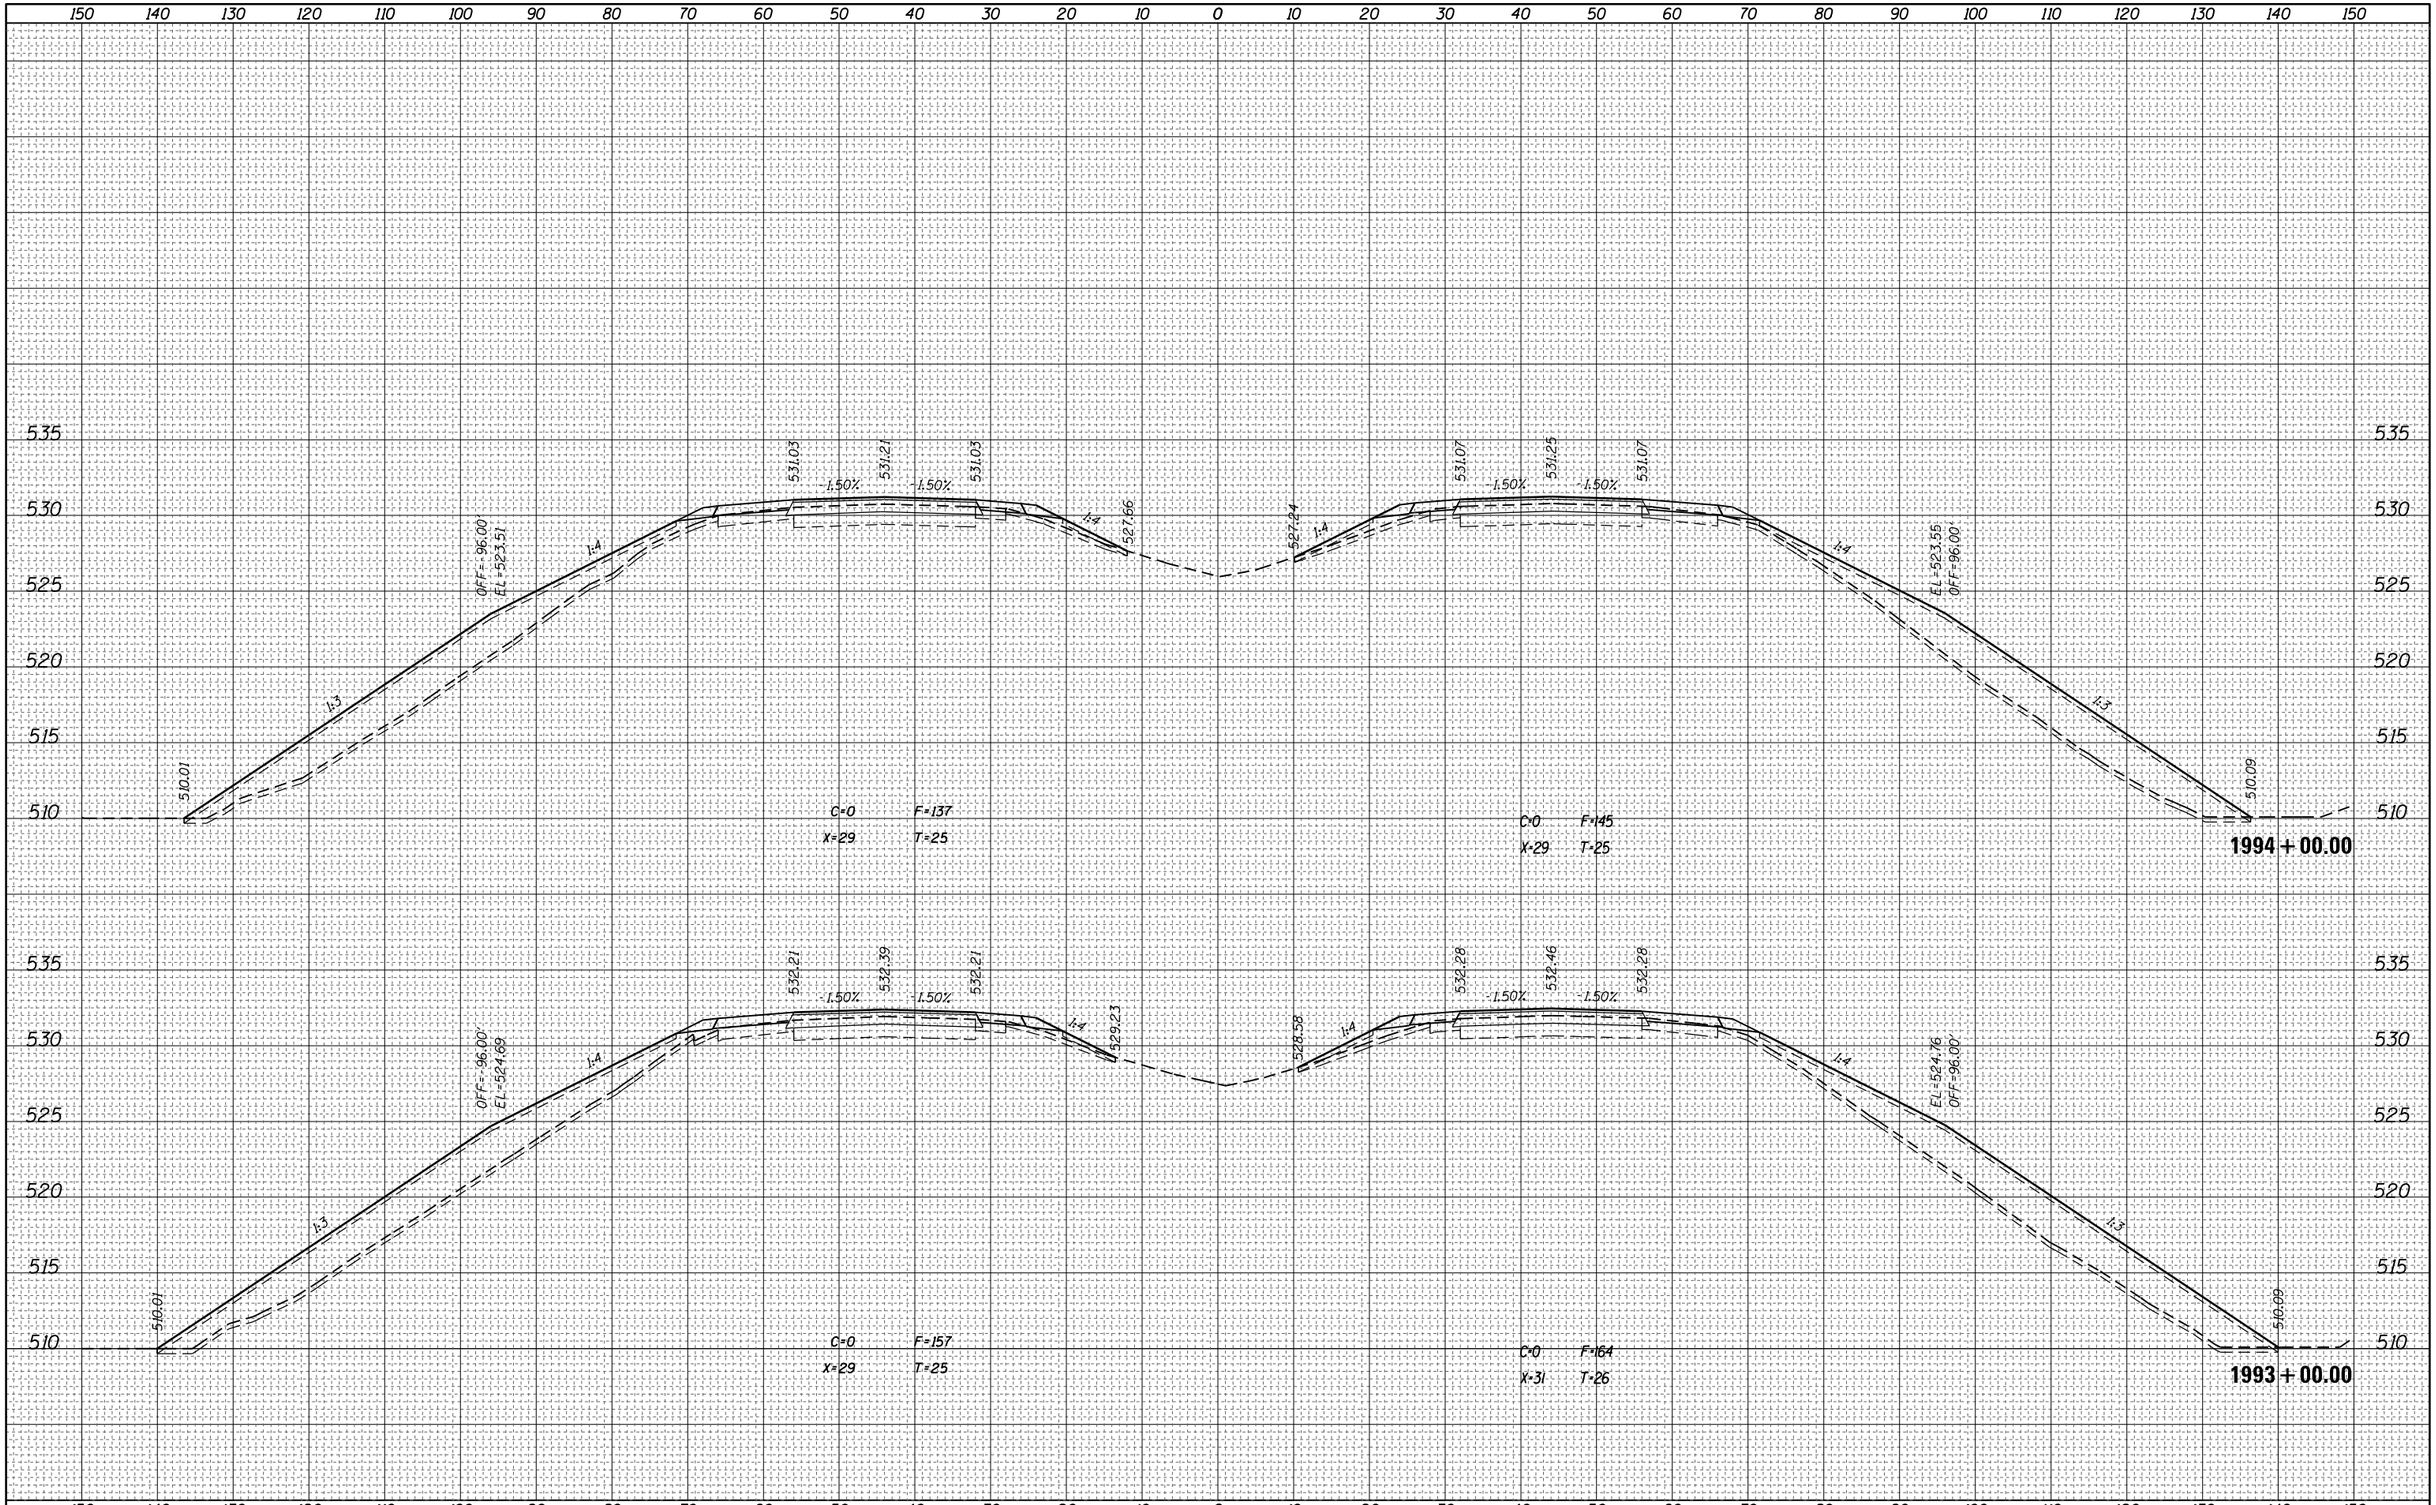


FILE NAME = pw:\\IL084EBIDINTEG.illinois.gov:PWIDOT\Documents\IDOT Offices\District 7\Projects\74664\CADD\Drawings\Sheets\D774664-sht-xssht.dgn	USER NAME = steffenmk	DESIGNED -	REVISED -	
		DRAWN -	REVISED -	
	PLOT SCALE = 20.0000 ' / in.	CHECKED -	REVISED -	
Default	PLOT DATE = 3/23/2017	DATE -	REVISED -	

STATE OF ILLINOIS
DEPARTMENT OF TRANSPORTATION

CROSS SECTIONS – I-70

SCALE: | SHEET OF SHEETS | STA. 1993+00.00 TO STA.1994+00.00

F.A.I. RTE.	SECTION	COUNTY	TOTAL SHEETS	SHEET NO.
70	(25-1,2)R	EFFINGHAM	496	447
		CONTRACT NO. 74664		
	ILLINOIS FED. AID PROJECT			

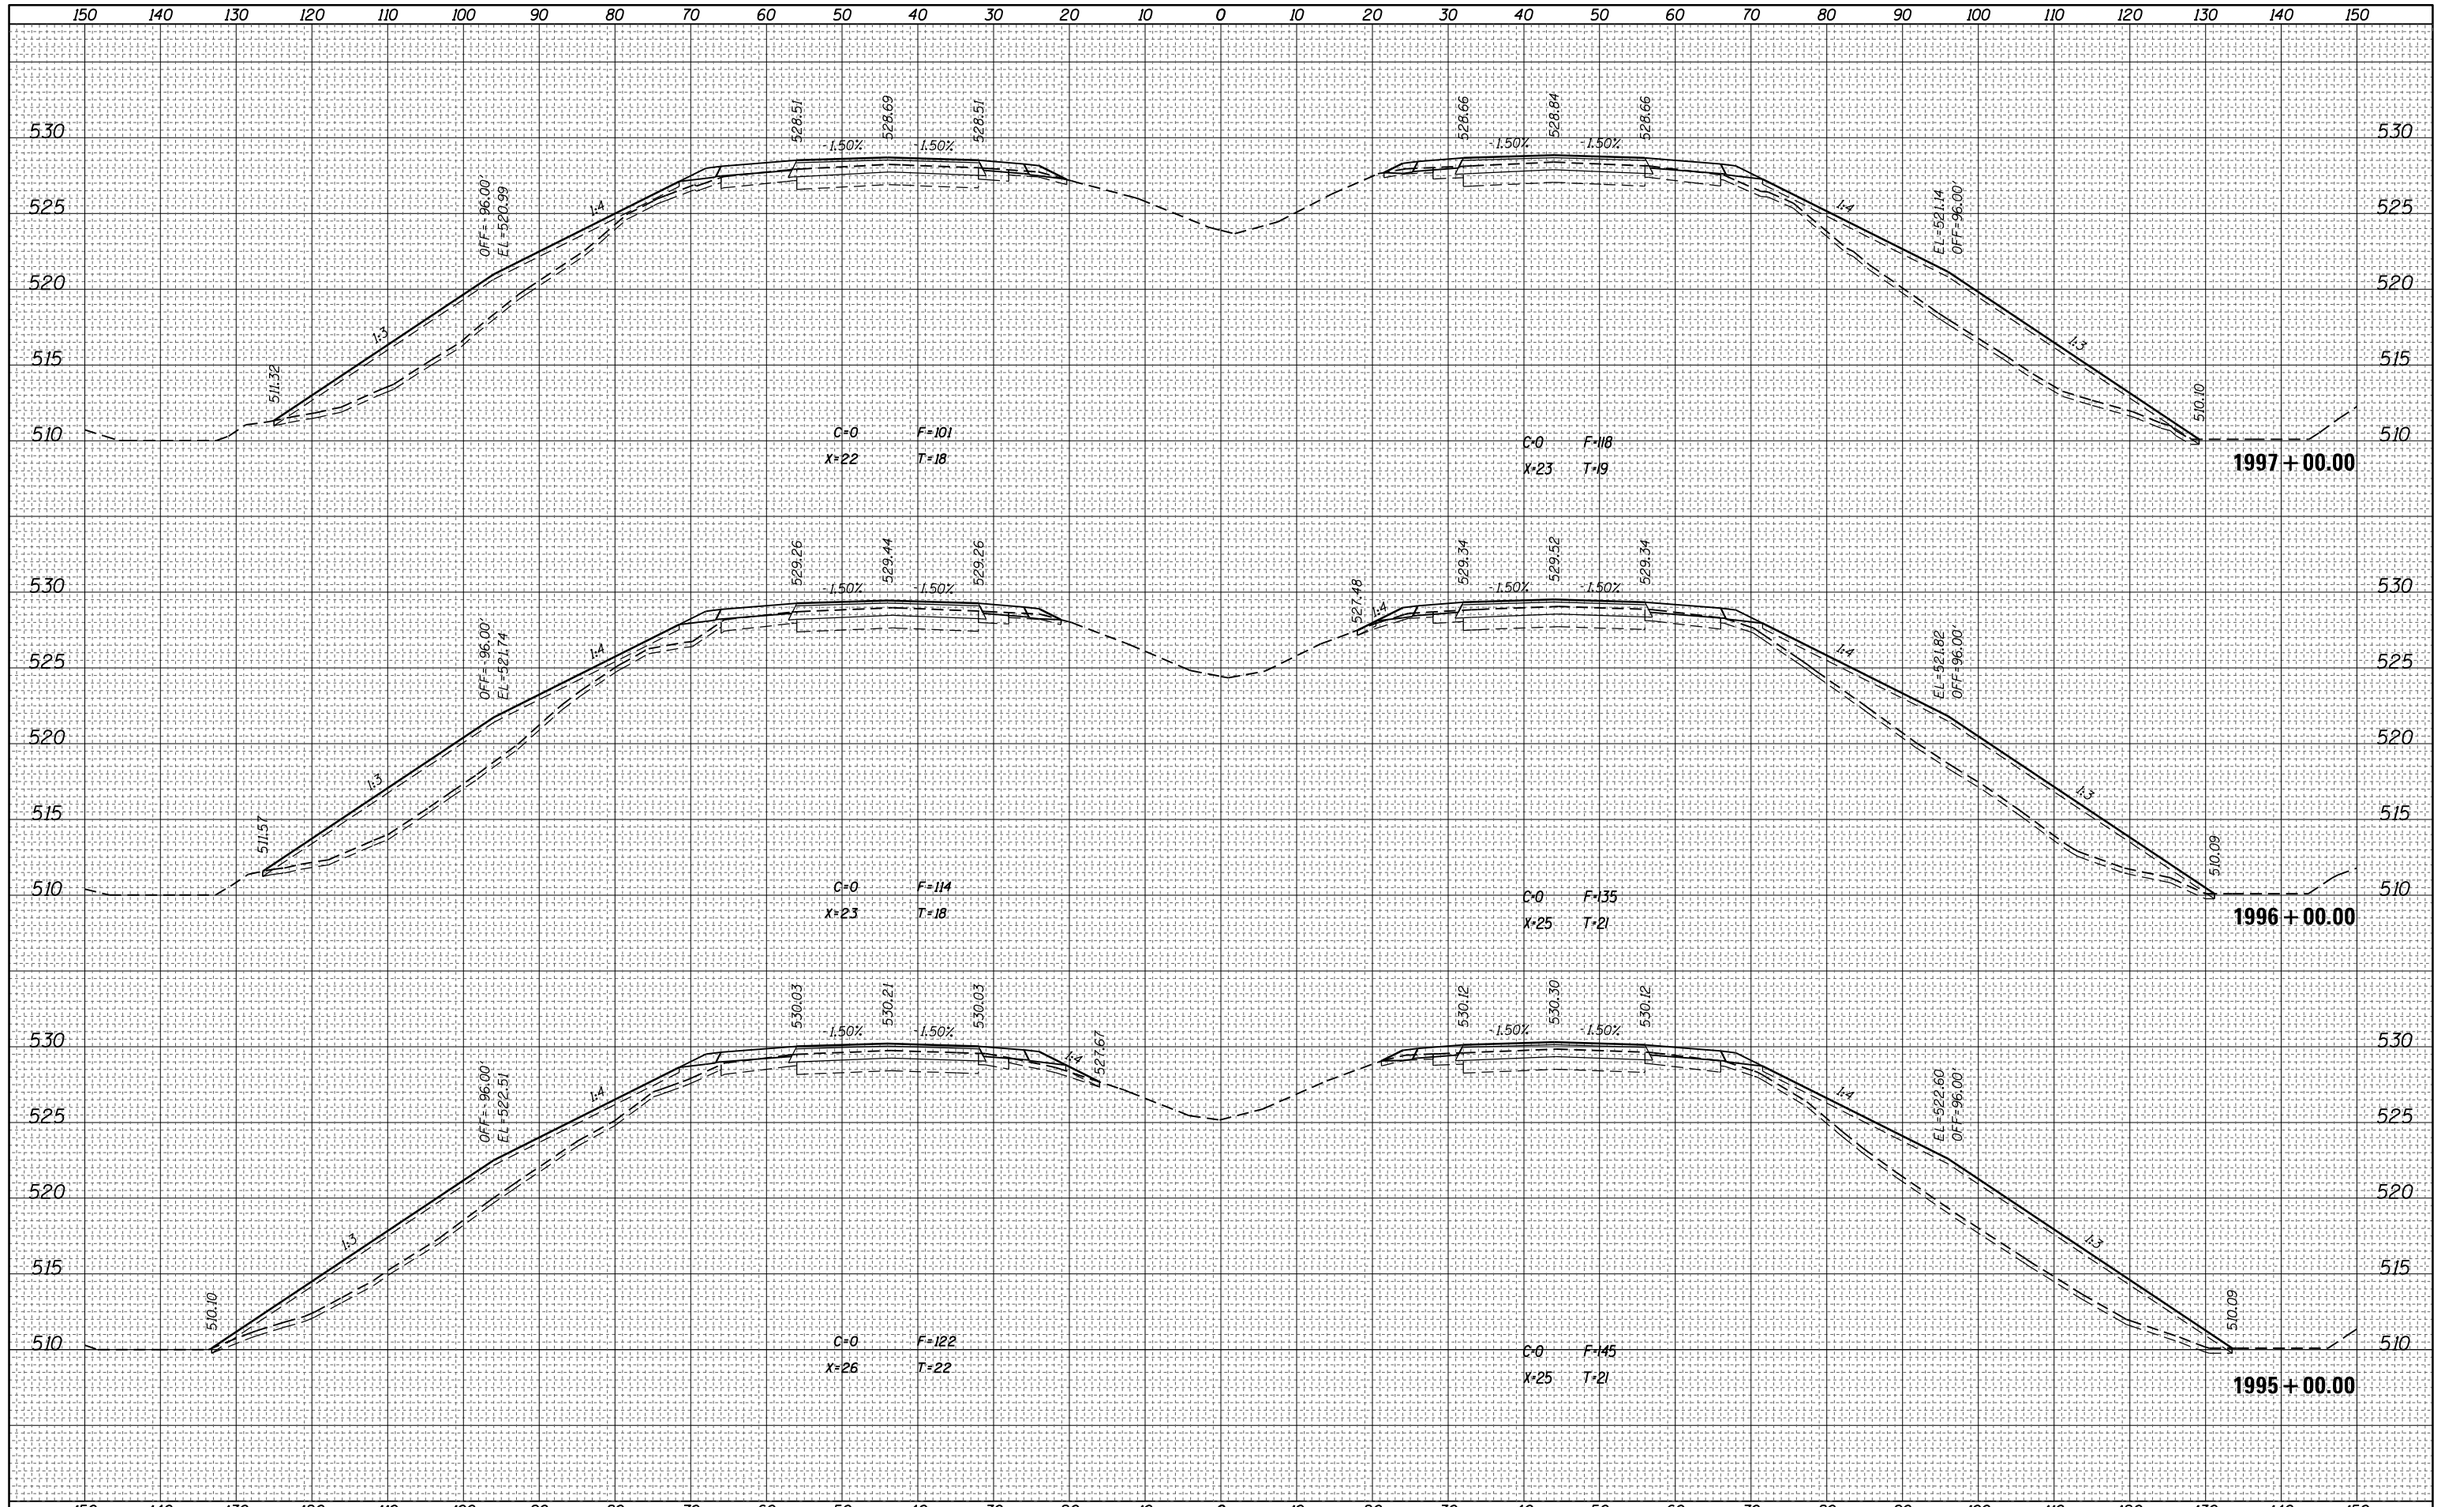

FINAL SURVEY		BY	DATE
	SURVEYED		
	PLOTTED		
NOTE BOOK	TEMPLATE		
	AREAS		
NO.	AREAS CHECKED		

ORIGINAL SURVEY		BY	DATE
	SURVEYED		
	PLOTTED		
NOTE BOOK	TEMPLATE		
	AREAS		
NO.	AREAS CHECKED		

FILE NAME =	USER NAME = steffenmk	DESIGNED -	REVISED -
pw:\\IL084EBIDINTEG.illinois.gov:PWIDOT\Documents\IDOT Offices\District 7\Projects\74664\CADD\Sheets\D774664-sht-xssht.dgn		DRAWN -	REVISED -
	PLOT SCALE = 20.0000 ' / in.	CHECKED -	REVISED -
Default	PLOT DATE = 3/23/2017	DATE -	REVISED -

STATE OF ILLINOIS
DEPARTMENT OF TRANSPORTATION

CROSS SECTIONS – I–70

SCALE: | SHEET OF SHEETS | STA. 1995+00.00 TO STA. 1997+00.00

F.A.I. RTE.	SECTION	COUNTY	TOTAL SHEETS	SHEET NO.
70	(25-1,2)R	EFFINGHAM	496	448
		CONTRACT NO. 74664		
	ILLINOIS FED. AID PROJECT			

FINAL SURVEY	NOTE BOOK	SURVEYED	PLOTTED	TEMPLATE	AREAS	AREAS CHECKED
NO.						

BY	DATE

ORIGINAL SURVEY	NOTE BOOK	SURVEYED	PLOTTED	TEMPLATE	AREAS	AREAS CHECKED
NO.						

BY	DATE

150 140 130 120 110 100 90 80 70 60 50 40 30 20 10 0 10 20 30 40 50 60 70 80 90 100 110 120 130 140 150

530
525
520
515
510

527.02
2.0%
6.0%
1:6
524.98
1:6
6.0%
2.0%
527.03

2011 + 00.00

530
525
520
515

527.01
2.0%
6.0%
1:6
523.82
1:6
6.0%
2.0%
526.99

2010 + 50.00

150 140 130 120 110 100 90 80 70 60 50 40 30 20 10 0 10 20 30 40 50 60 70 80 90 100 110 120 130 140 150

FILE NAME = pw:\\IL084EBIDINTEG.Illinois.gov:PWIDOT\Documents\IDOT Office\IDistrict 7\Projects\74664\CADData\CADsheets\D774664-sht-xssht.dgn	USER NAME = steffenmk	DESIGNED -	REVISED -
Default		DRAWN -	REVISED -
	PLOT SCALE = 20.0000 ' / In.	CHECKED -	REVISED -
	PLOT DATE = 5/2/2017	DATE -	REVISED -


STATE OF ILLINOIS
DEPARTMENT OF TRANSPORTATION

CROSS SECTIONS - I-70
EAST CROSSOVER

SCALE: | SHEET OF SHEETS | STA. 2010+50.00 | TO STA. 2011+00.00

F.A. I. RTE.	SECTION	COUNTY	TOTAL SHEETS	SHEET NO.
70	(25-1,2)R	EFFINGHAM	496	448A
			CONTRACT NO. 74664	
		ILLINOIS	FED. AID PROJECT	

FINAL SURVEY	DATE
NO.	BY
NOTE BOOK	
	SURVEYED
	PLOTTED
	TEMPLATE
	AREAS
	AREAS CHECKED

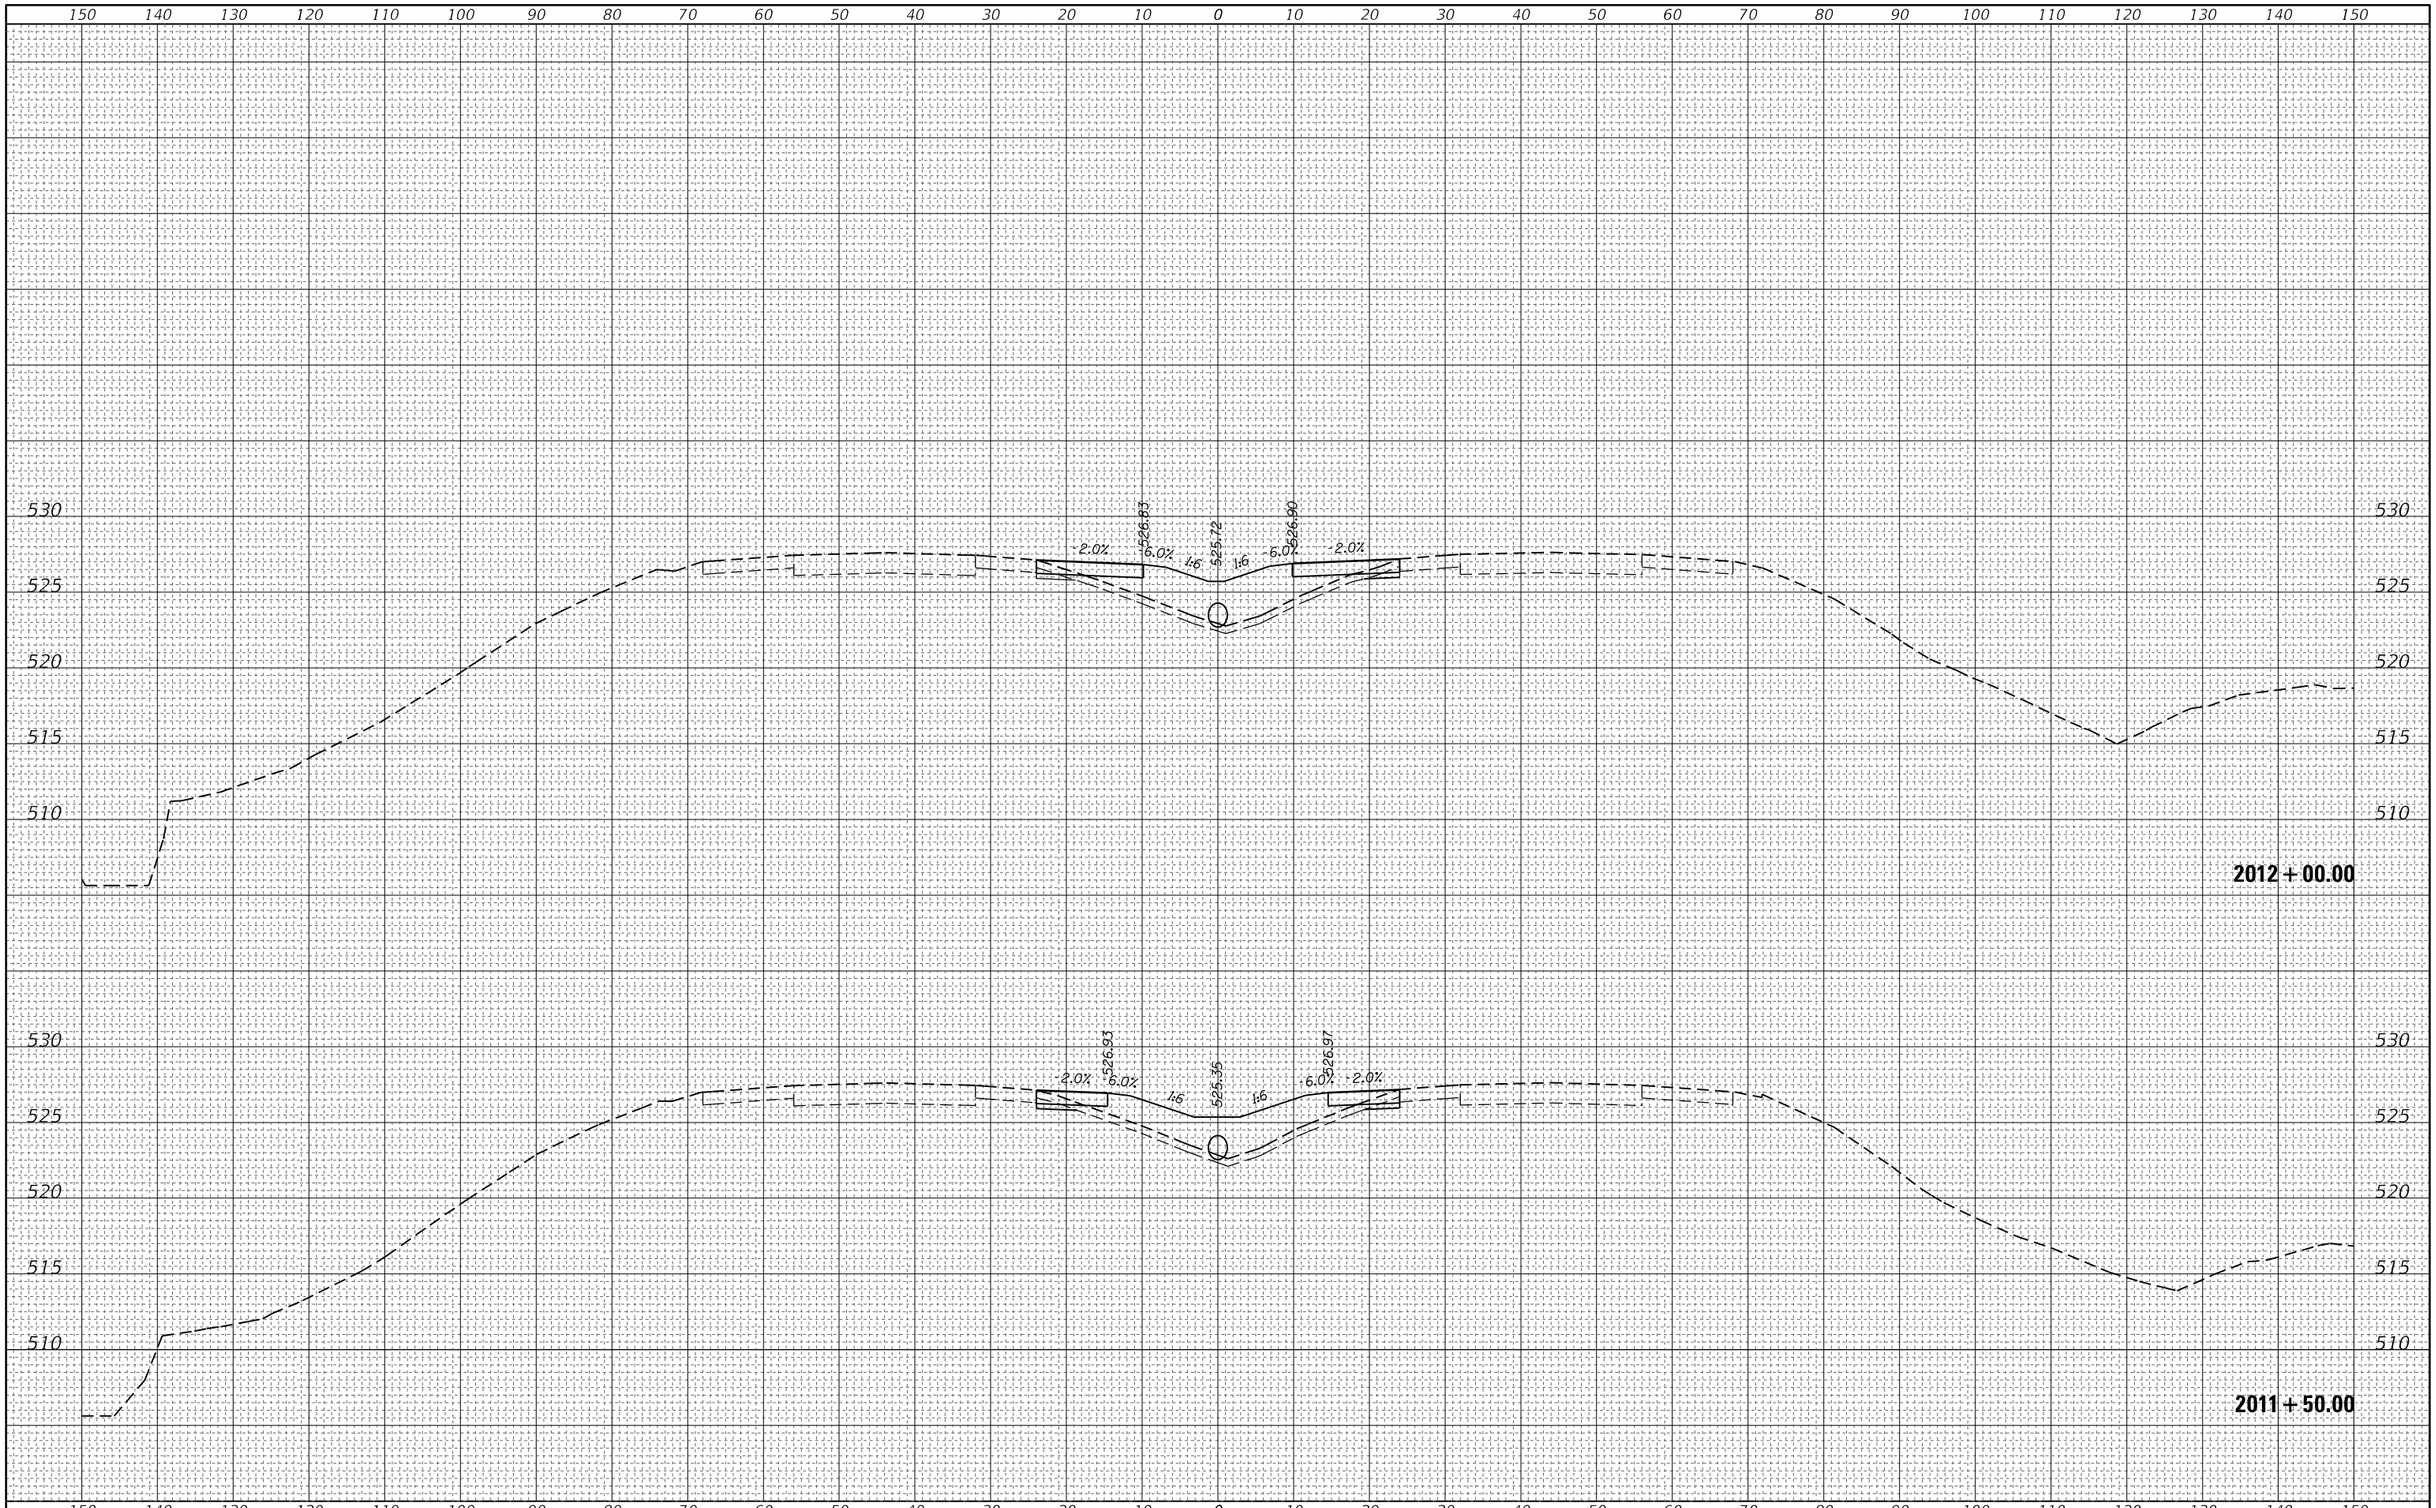

ORIGINAL SURVEY	DATE
NO.	BY
NOTE BOOK	
	SURVEYED
	PLOTTED
	TEMPLATE
	AREAS
	AREAS CHECKED

FILE NAME = pw:\\IL084EBID\INTEG_Illinois.gov:PWIDOT\Documents\IDOT Offices\District 7\Projects\74664\CADData\CADsheets\D774664-sht-xssht.dgn	USER NAME = steffenmk	DESIGNED -	REVISED -
		DRAWN -	REVISED -
	PLOT SCALE = 20.0000 ' / In.	CHECKED -	REVISED -
Default	PLOT DATE = 5/2/2017	DATE -	REVISED -

STATE OF ILLINOIS
DEPARTMENT OF TRANSPORTATION


CROSS SECTIONS - I-70
EAST CROSSOVER

SCALE: | SHEET OF SHEETS | STA. 2011+50.00 | TO STA. 2012+00.00

F.A. I. RTE.	SECTION	COUNTY	TOTAL SHEETS	SHEET NO.
70	(25-1,2)R	EFFINGHAM	496	448B
		CONTRACT NO. 74664		
	ILLINOIS	FED. AID PROJECT		

FINAL SURVEY	NOTE BOOK	NO.
SURVEYED	PLOTTED	TEMPLATE	AREAS	AREAS CHECKED

DATE	BY

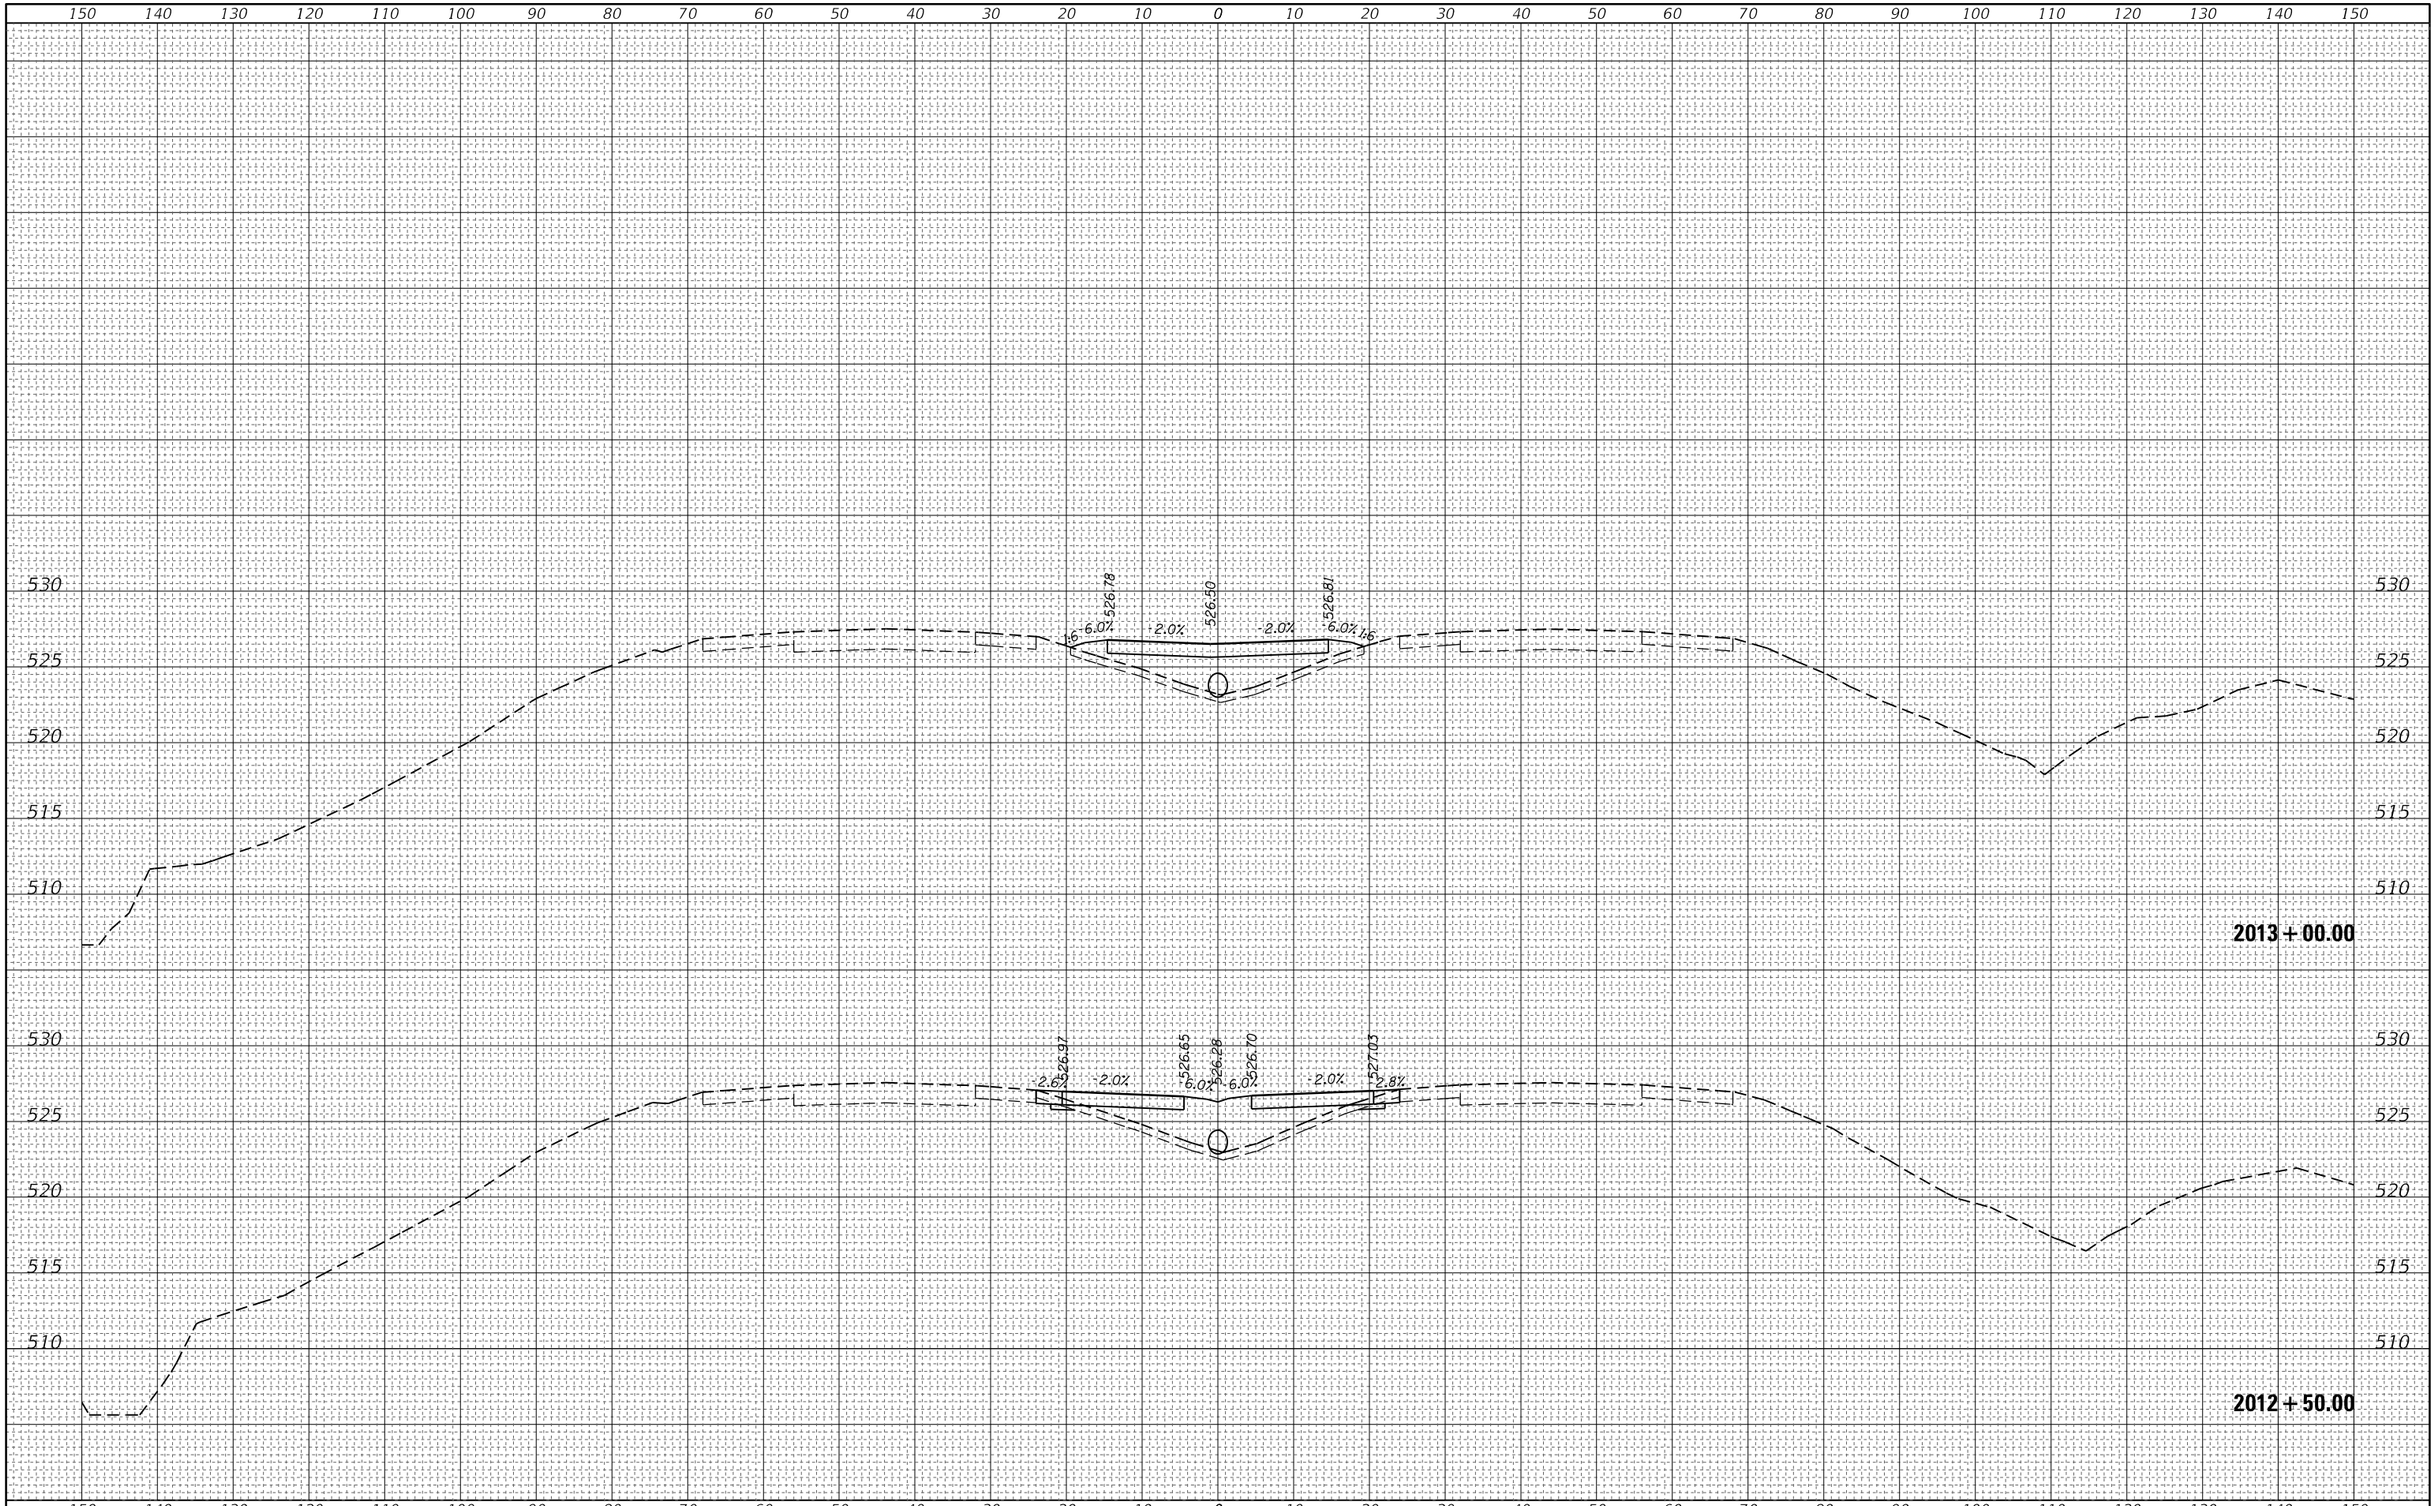

ORIGINAL SURVEY	NOTE BOOK	NO.
SURVEYED	PLOTTED	TEMPLATE	AREAS	AREAS CHECKED

DATE	BY

FILE NAME = pw:\\IL084EBIDINTEG.Illinois.gov:PWIDOT\Documents\IDOT Offices\IDistrict 7\Projects\74664\CADData\CADsheets\D774664-sht-xssht.dgn	USER NAME = steffenmk	DESIGNED -	REVISED -
		DRAWN -	REVISED -
	PLOT SCALE = 20.0000 ' / In.	CHECKED -	REVISED -
Default	PLOT DATE = 5/2/2017	DATE -	REVISED -


STATE OF ILLINOIS
DEPARTMENT OF TRANSPORTATION

CROSS SECTIONS - I-70
EAST CROSSOVER

SCALE: | SHEET OF SHEETS | STA. 2012+50.00 | TO STA. 2013+00.00

F.A. I. RTE.	SECTION	COUNTY	TOTAL SHEETS	SHEET NO.
70	(25-1,2)R	EFFINGHAM	496	448C
		CONTRACT NO. 74664		
		ILLINOIS	FED. AID PROJECT	

ORIGINAL SURVEY	NO.	BY	DATE
NOTE BOOK			
PAGE NO.			
SURVEYED			
PLOTTED			
TEMPLATE			
AREAS			
AREAS CHECKED			

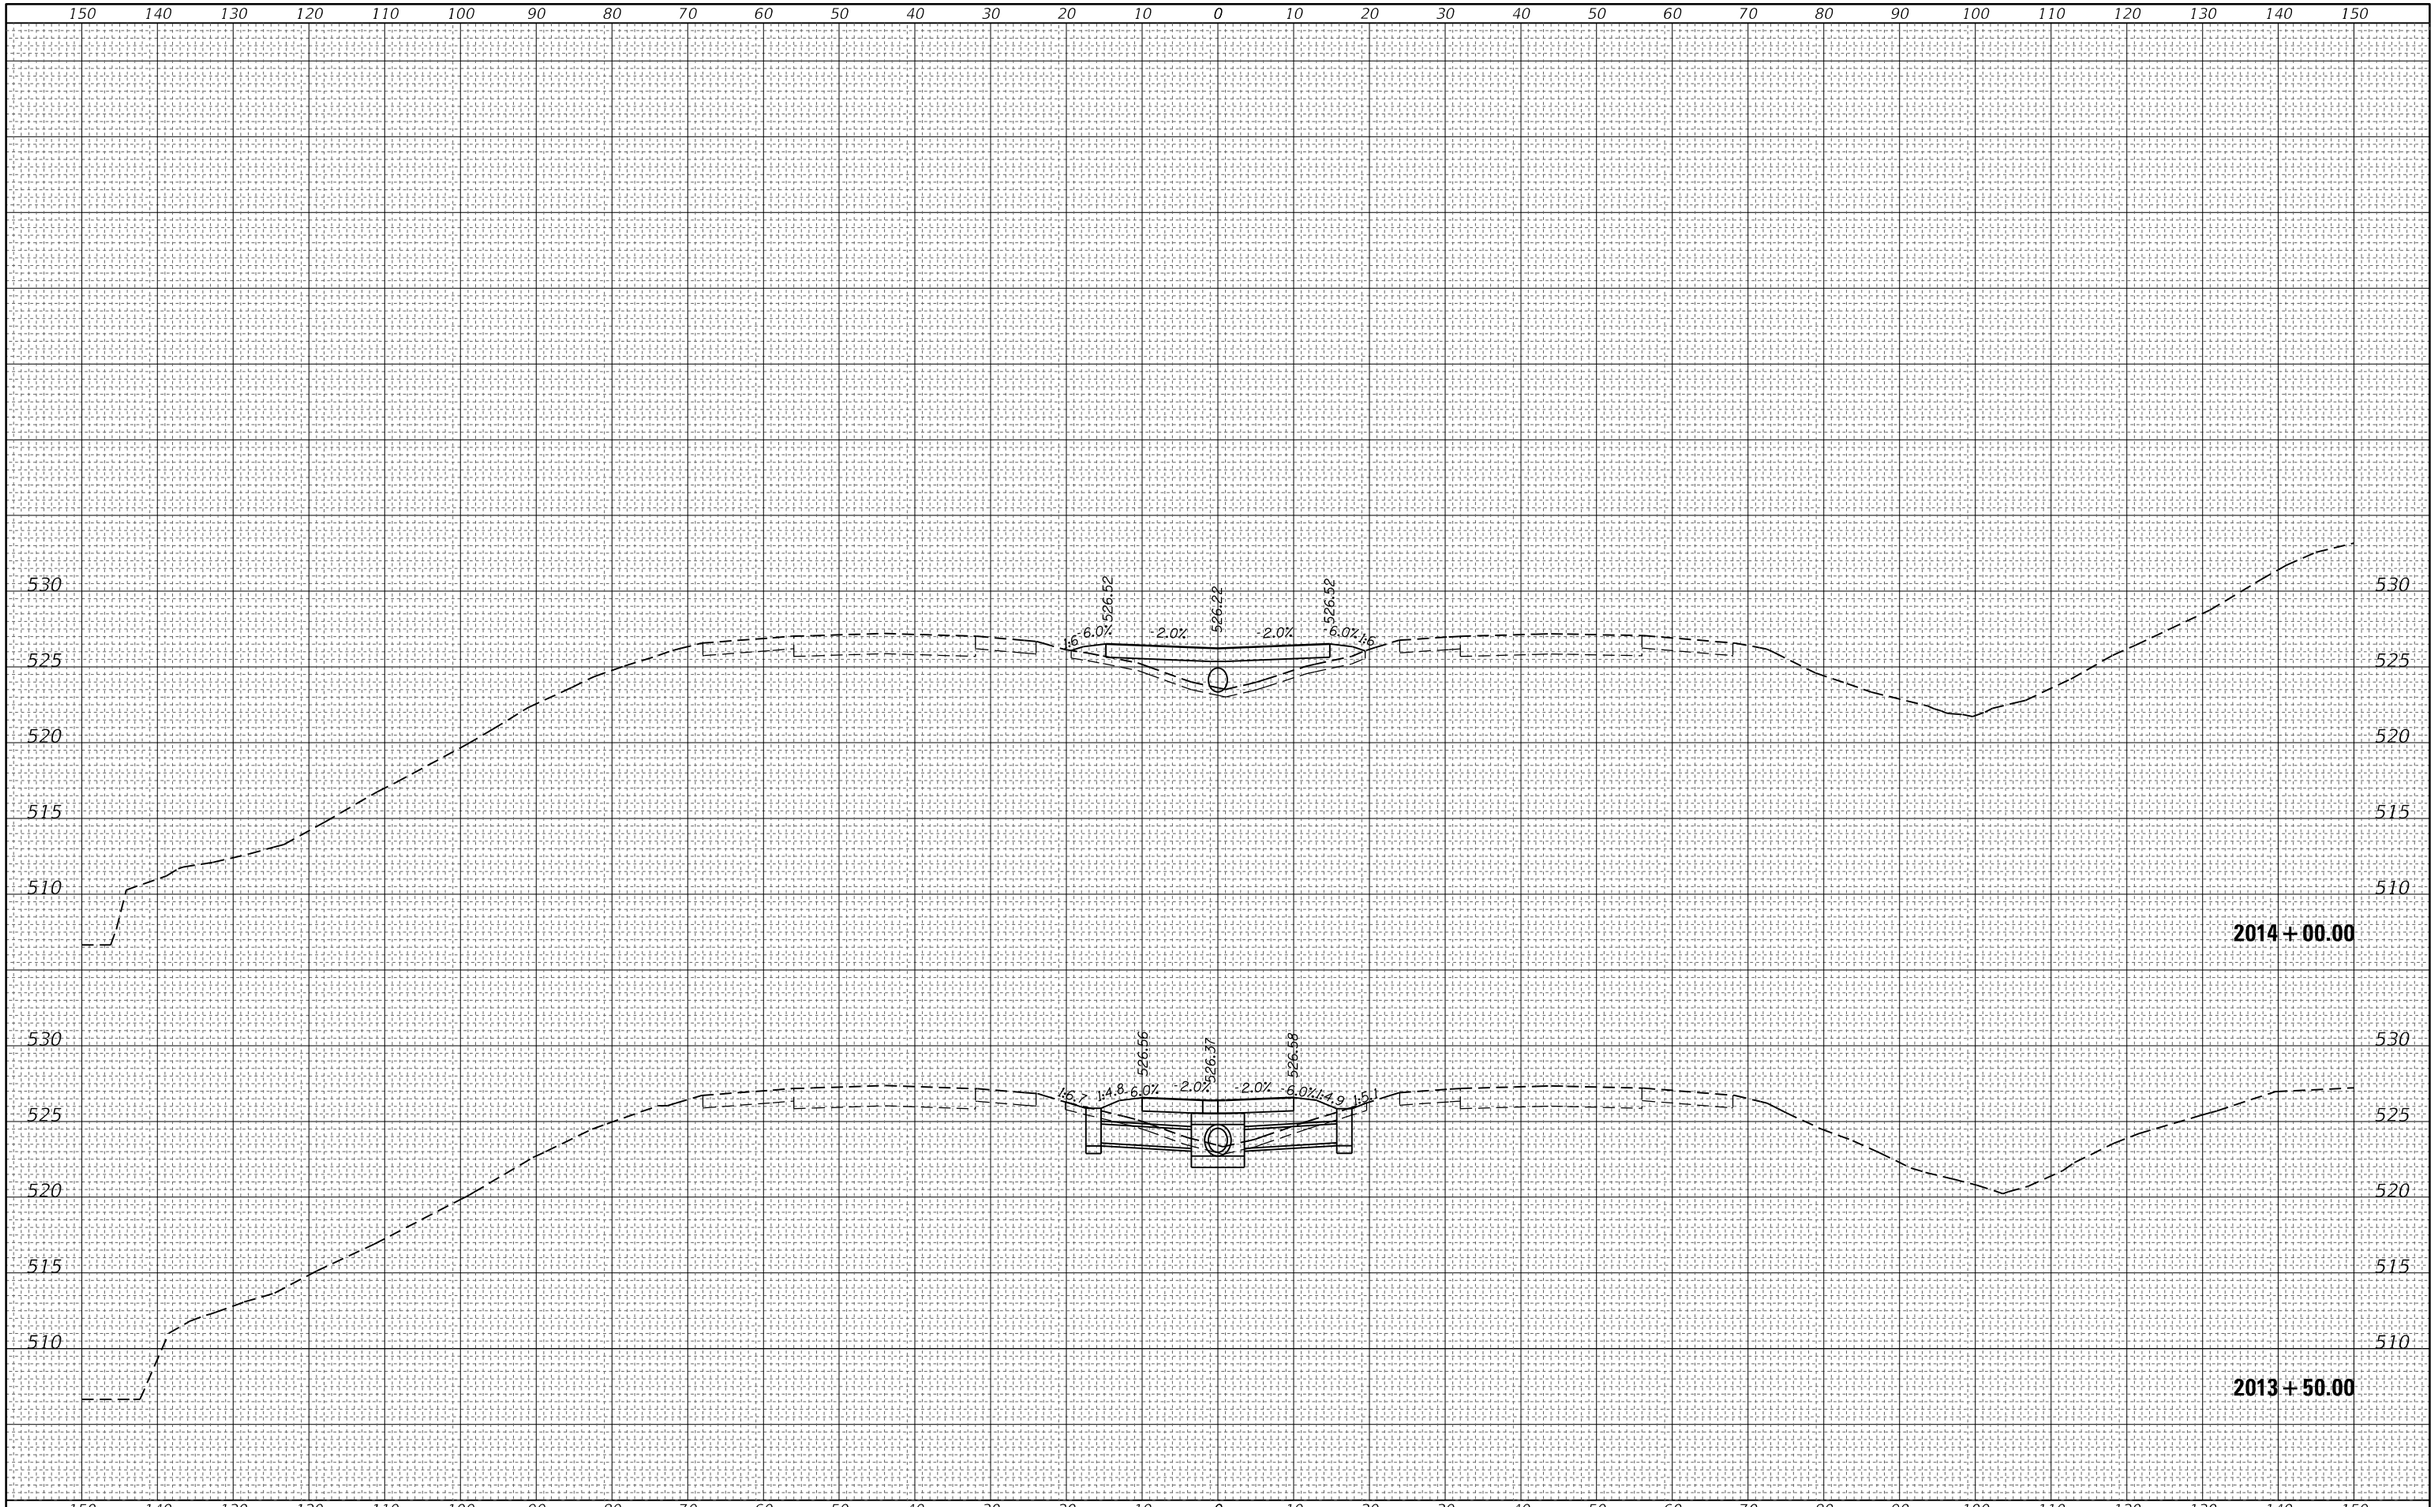


FILE NAME =	USER NAME = steffenmk	DESIGNED -	REVISED -
pw:\\IL084EBIDINTEG.Illinois.gov:PWIDOT\Documents\IDOT Offices\ID\District 7\Projects\74664\CADData\CADsheets\D774664-sht-xssht.dgn		DRAWN -	REVISED -
Default	PLOT SCALE = 20.0000 ' / In.	CHECKED -	REVISED -
	PLOT DATE = 5/2/2017	DATE -	REVISED -

STATE OF ILLINOIS
DEPARTMENT OF TRANSPORTATION

CROSS SECTIONS - I-70
EAST CROSSOVER

SCALE: | SHEET OF SHEETS | STA. 2013+50.00 | TO STA. 2014+00.00

F.A. I. RTE.	SECTION	COUNTY	TOTAL SHEETS	SHEET NO.
70	(25-1,2)R	EFFINGHAM	496	448D
		CONTRACT NO. 74664		
		ILLINOIS	FED. AID PROJECT	

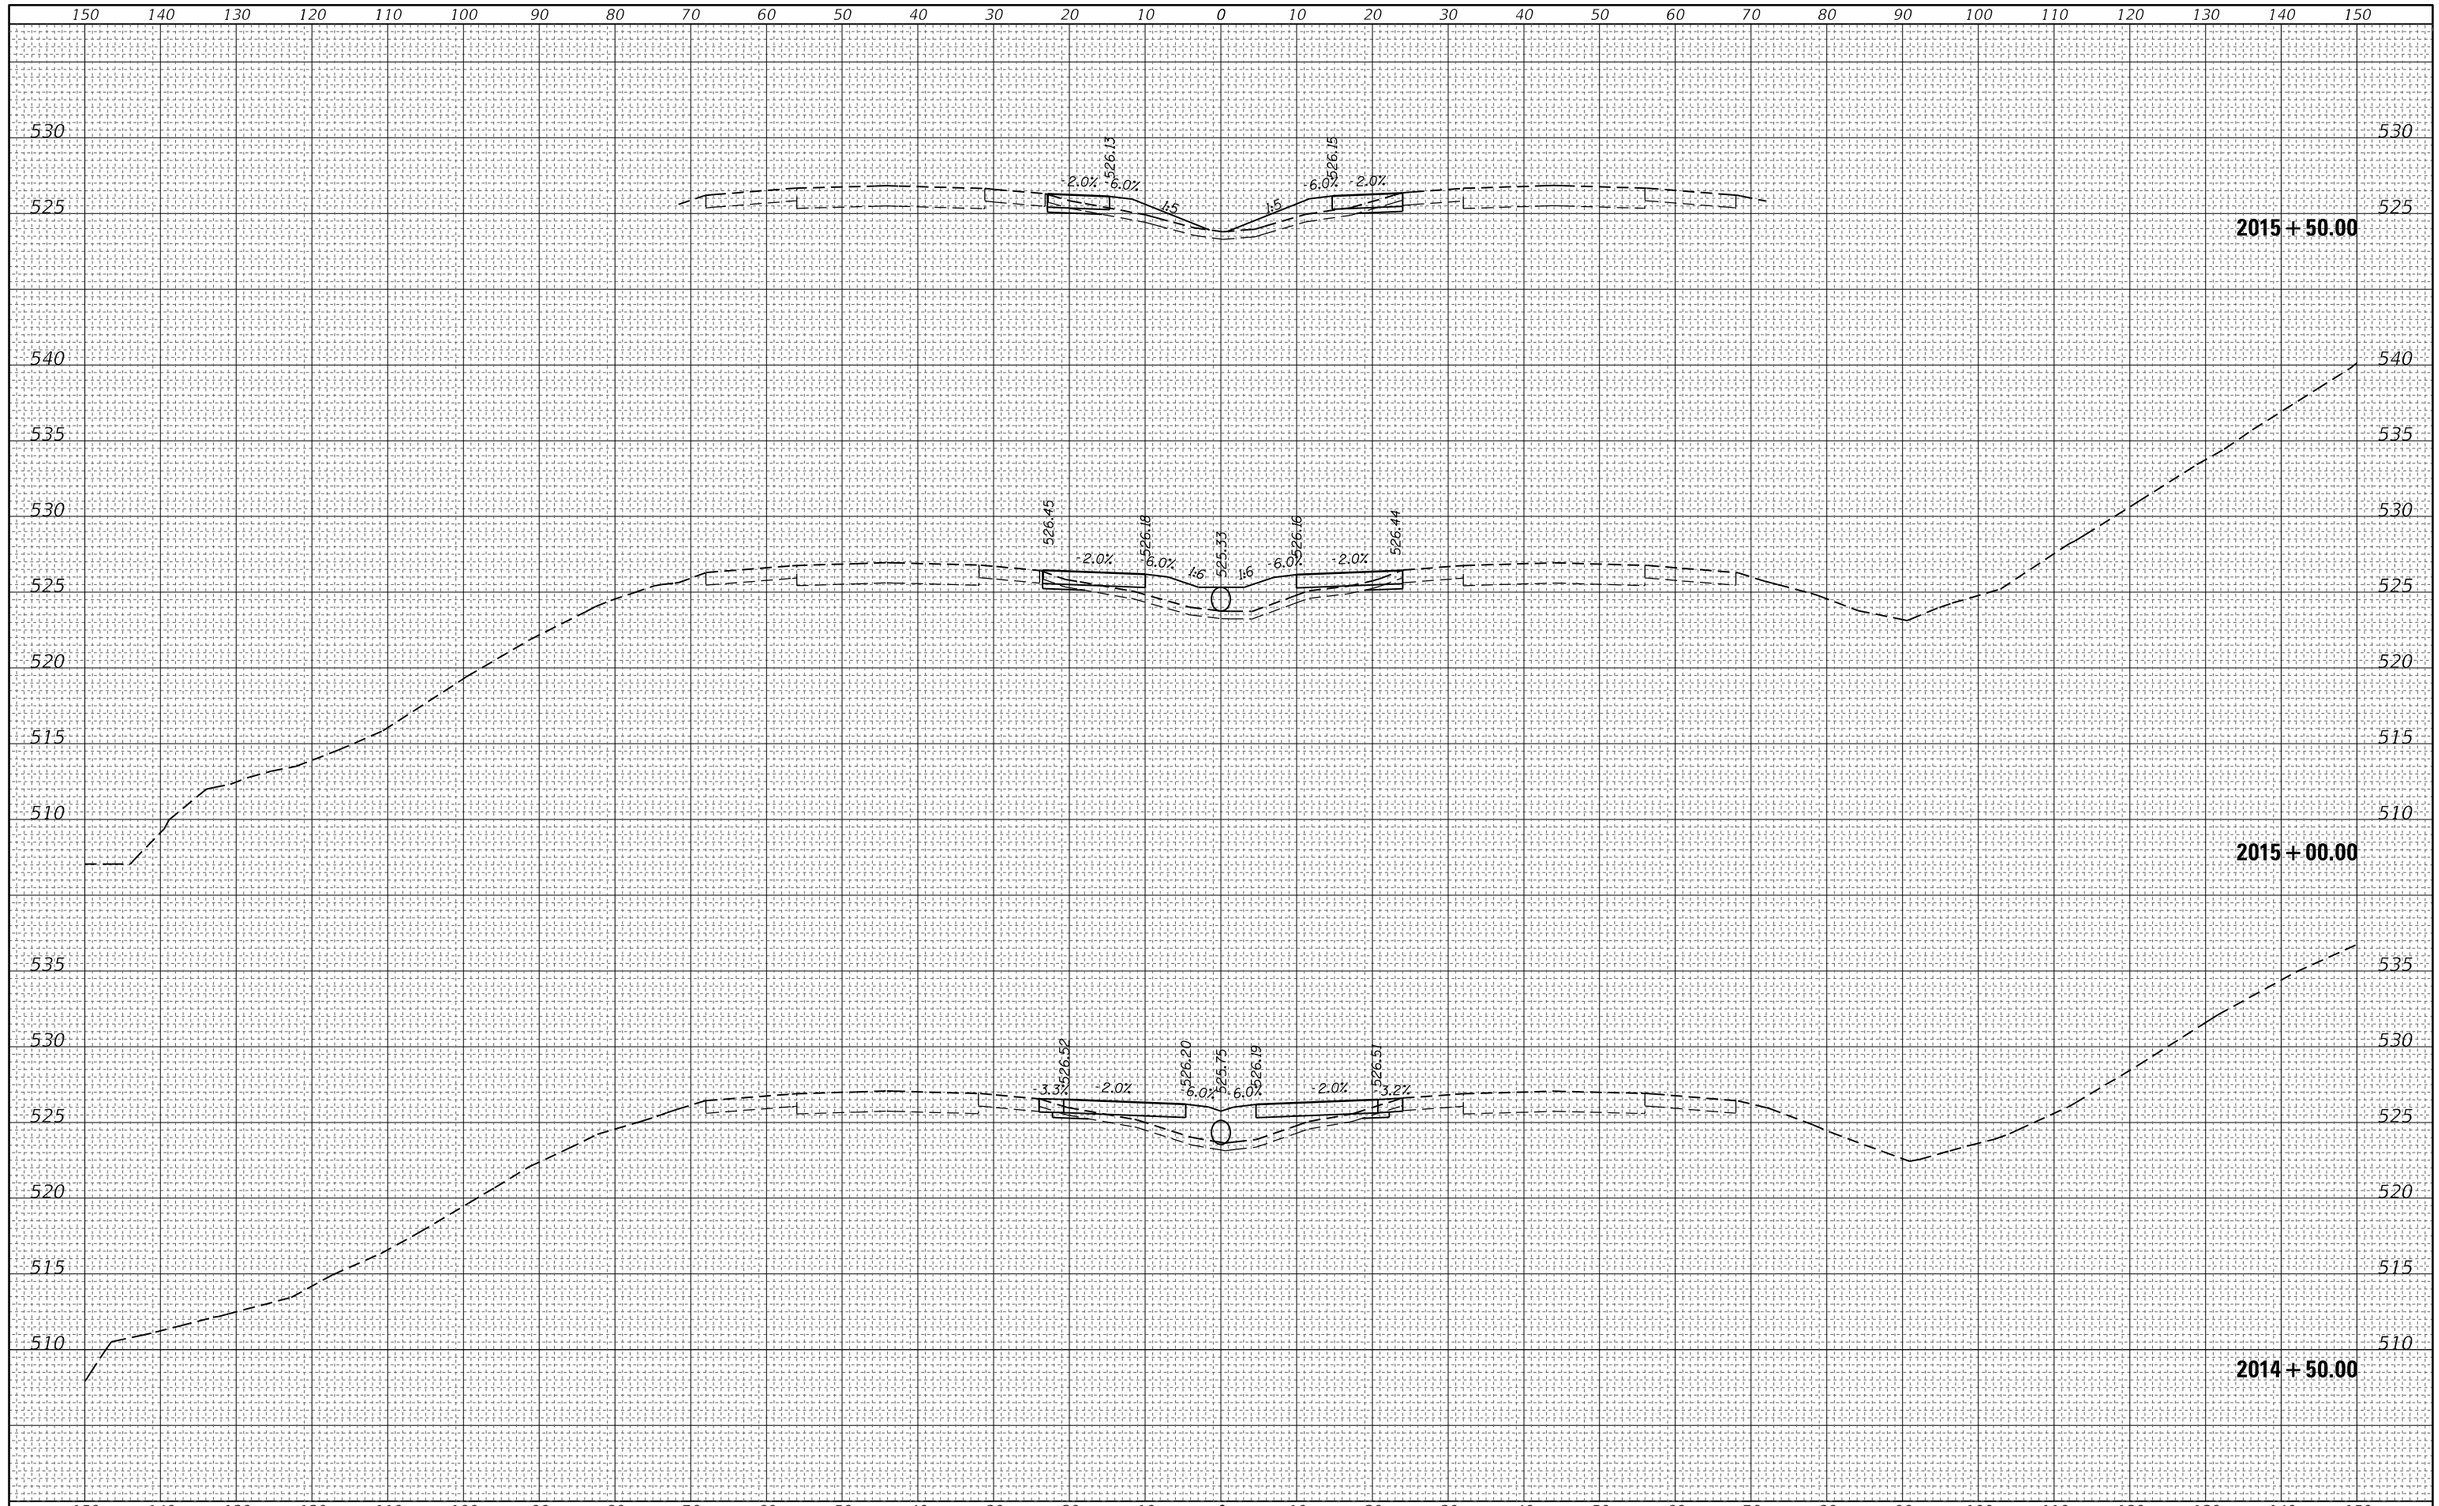

FINAL SURVEY

NO.	NOTE BOOK	SURVEYED	PLOTTED	TEMPLATE	AREAS	AREAS CHECKED	BY	DATE

ORIGINAL SURVEY

NO.	NOTE BOOK	SURVEYED	PLOTTED	TEMPLATE	AREAS	AREAS CHECKED	BY	DATE

FILE NAME = pw:\\IL084EBD\INTEG_Illinois.gov:PWIDOT\Documents\IDOT Offices\District 7\Projects\74664\CADData\CADsheets\D774664-sht-xssh.dgn Default	USER NAME = steffenmk	DESIGNED -	REVISED -
		DRAWN -	REVISED -
	PLOT SCALE = 20.0000 ' / In.	CHECKED -	REVISED -
	PLOT DATE = 5/2/2017	DATE -	REVISED -


STATE OF ILLINOIS
DEPARTMENT OF TRANSPORTATION

CROSS SECTIONS - I-70
EAST CROSSOVER

SCALE: | SHEET OF SHEETS | STA. 2014+50.00 | TO STA. 2015+50.00

F.A. I. RTE.	SECTION	COUNTY	TOTAL SHEETS	SHEET NO.
70	(25-1,2)R	EFFINGHAM	496	448E
		CONTRACT NO. 74664		
	ILLINOIS	FED. AID PROJECT		

FINAL SURVEY		DATE
NO.	NOTE BOOK	BY
	SURVEYED	
	PLOTTED	
	TEMPLATE	
	AREAS	
	AREAS CHECKED	

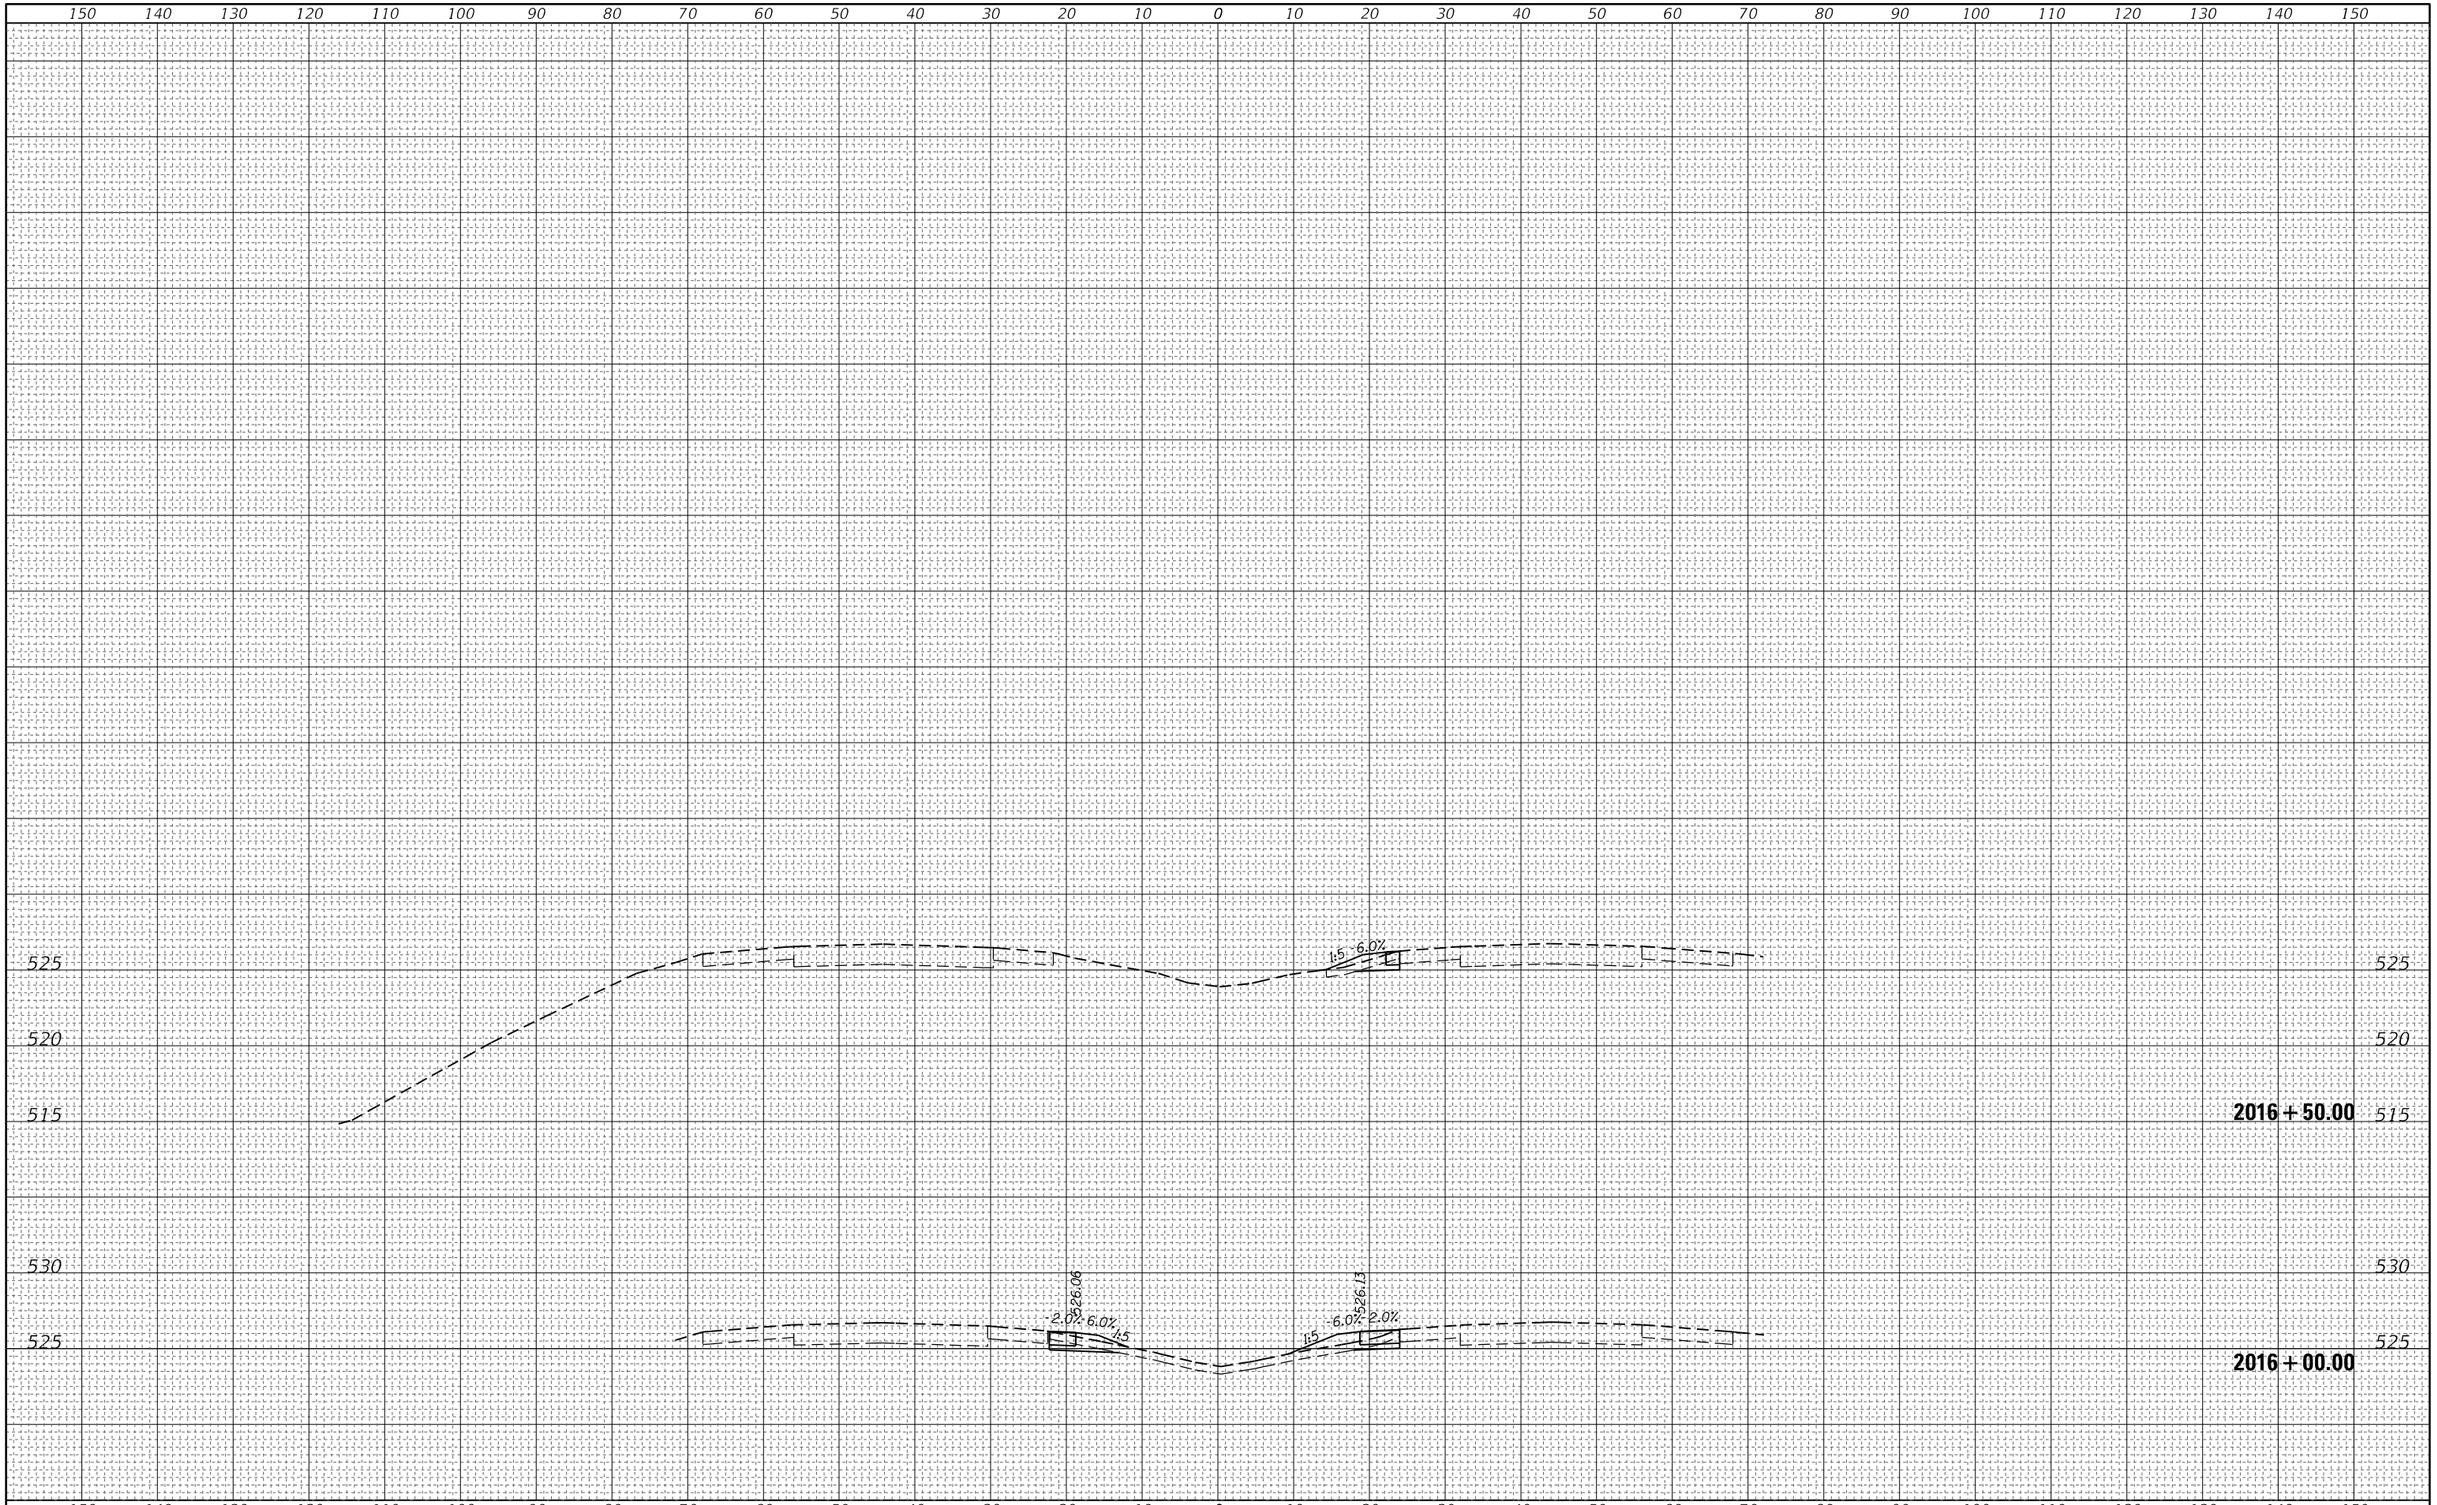

ORIGINAL SURVEY		DATE
NO.	NOTE BOOK	BY
	SURVEYED	
	PLOTTED	
	TEMPLATE	
	AREAS	
	AREAS CHECKED	

FILE NAME = pw:\\IL084EBIDINTEG.Illinois.gov:PWIDOT\Documents\IDOT Offices\District 7\Projects\74664\CADData\CADsheets\D774664-sht-xsh.dgn	USER NAME = steffenmk	DESIGNED -	REVISED -
		DRAWN -	REVISED -
	PLOT SCALE = 20.0000 ' / In.	CHECKED -	REVISED -
Default	PLOT DATE = 5/2/2017	DATE -	REVISED -

STATE OF ILLINOIS
DEPARTMENT OF TRANSPORTATION


CROSS SECTIONS - I-70
EAST CROSSOVER

SCALE: | SHEET OF SHEETS | STA. 2016+00.00 | TO STA. 2016+50.00

F.A. I. RTE.	SECTION	COUNTY	TOTAL SHEETS	SHEET NO.
70	(25-1,2)R	EFFINGHAM	496	448F
		CONTRACT NO. 74664		
	ILLINOIS	FED. AID PROJECT		

FINAL SURVEY	NOTE BOOK	
	NO.	

	DATE
BY	
SURVEYED	
PLOTTED	
TEMPLATE	
AREAS	
AREAS CHECKED	

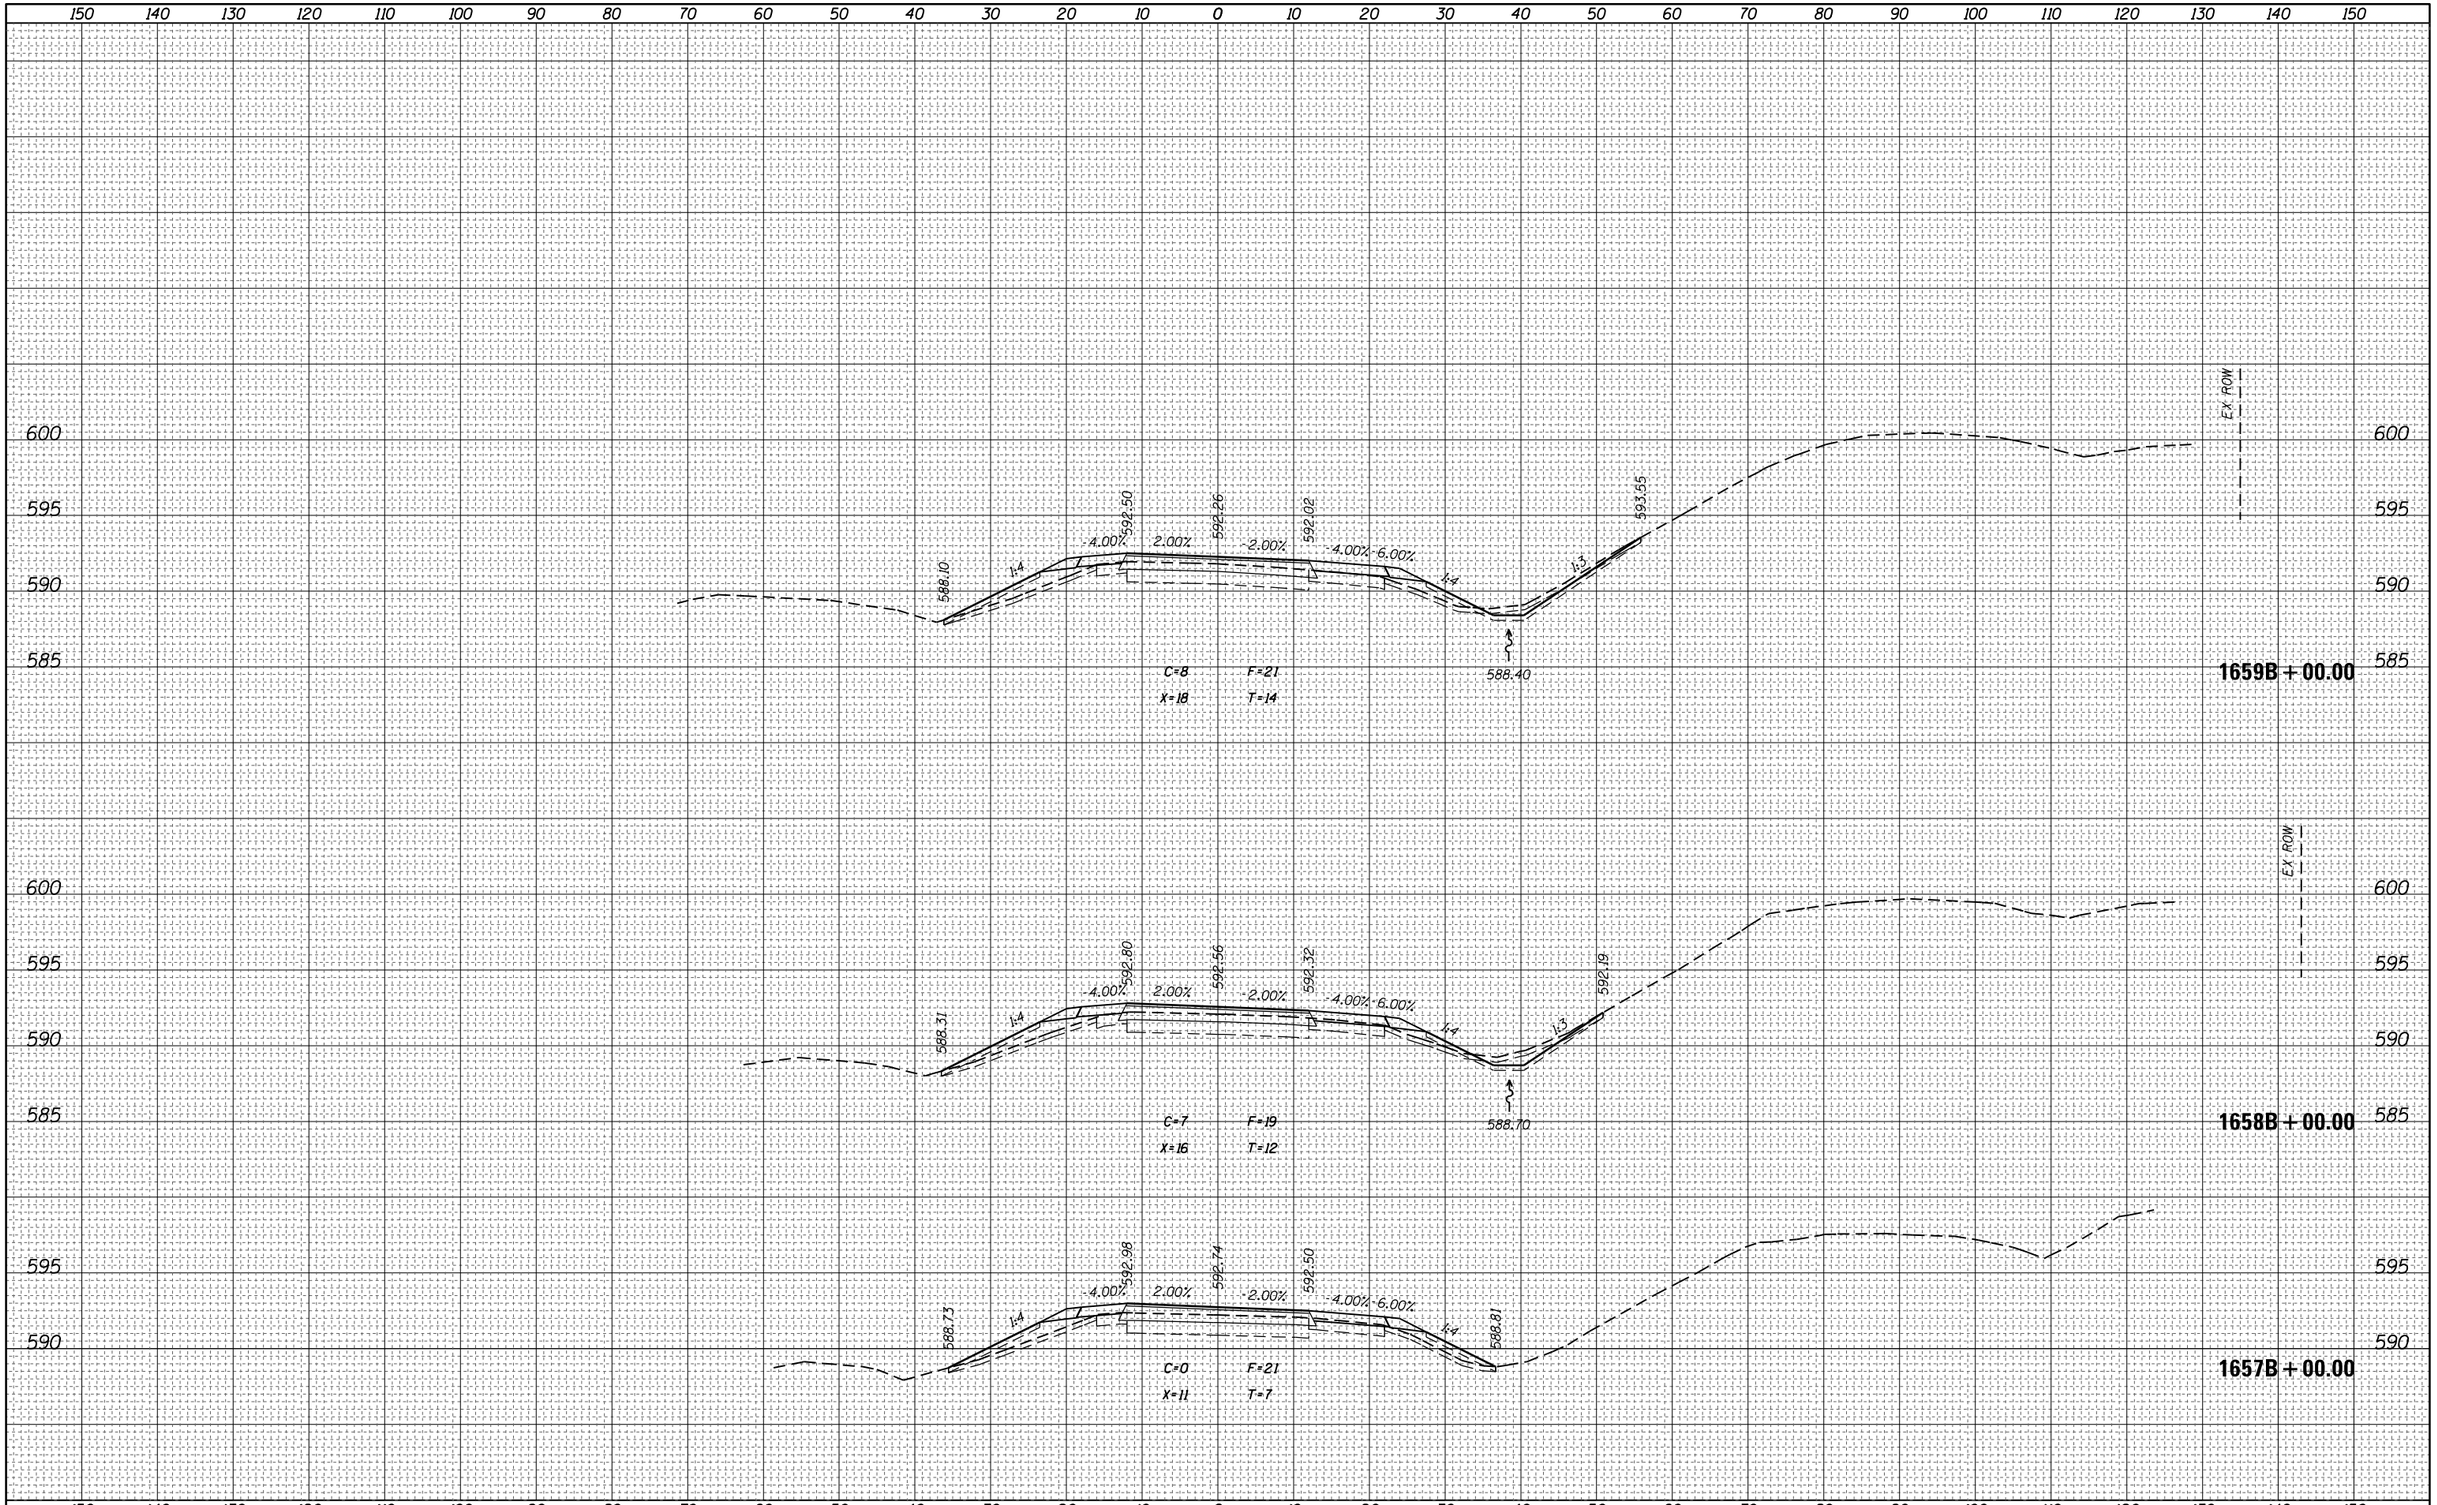

FILE NAME = pw:\\IL084EBIDINTEG.illinois.gov:PWIDOT\Documents\IDOT Offices\District 7\Projects\74664\CADD\Drawing Sheets\D774664-sht-xssht.dgn	USER NAME = steffenmk	DESIGNED -	REVISED -
	PLOT SCALE = 20.0000 ' / in.	CHECKED -	REVISED -
Default	PLOT DATE = 3/23/2017	DATE -	REVISED -

STATE OF ILLINOIS
DEPARTMENT OF TRANSPORTATION


CROSS SECTIONS – 'B' ALIGNMENT

SCALE: | SHEET OF SHEETS | STA. 657+00.00 TO STA. 659+00.00

F.A.I. RTE.	SECTION	COUNTY	TOTAL SHEETS	SHEET NO.
70	(25-1,2)R	EFFINGHAM	496	449
		CONTRACT NO. 74664		
	ILLINOIS FED. AID PROJECT			

FINAL SURVEY	NOTE BOOK	NO.
	SURVEYED	
	PLOTTED	
	TEMPLATE	
	AREAS	
	AREAS CHECKED	

BY	DATE

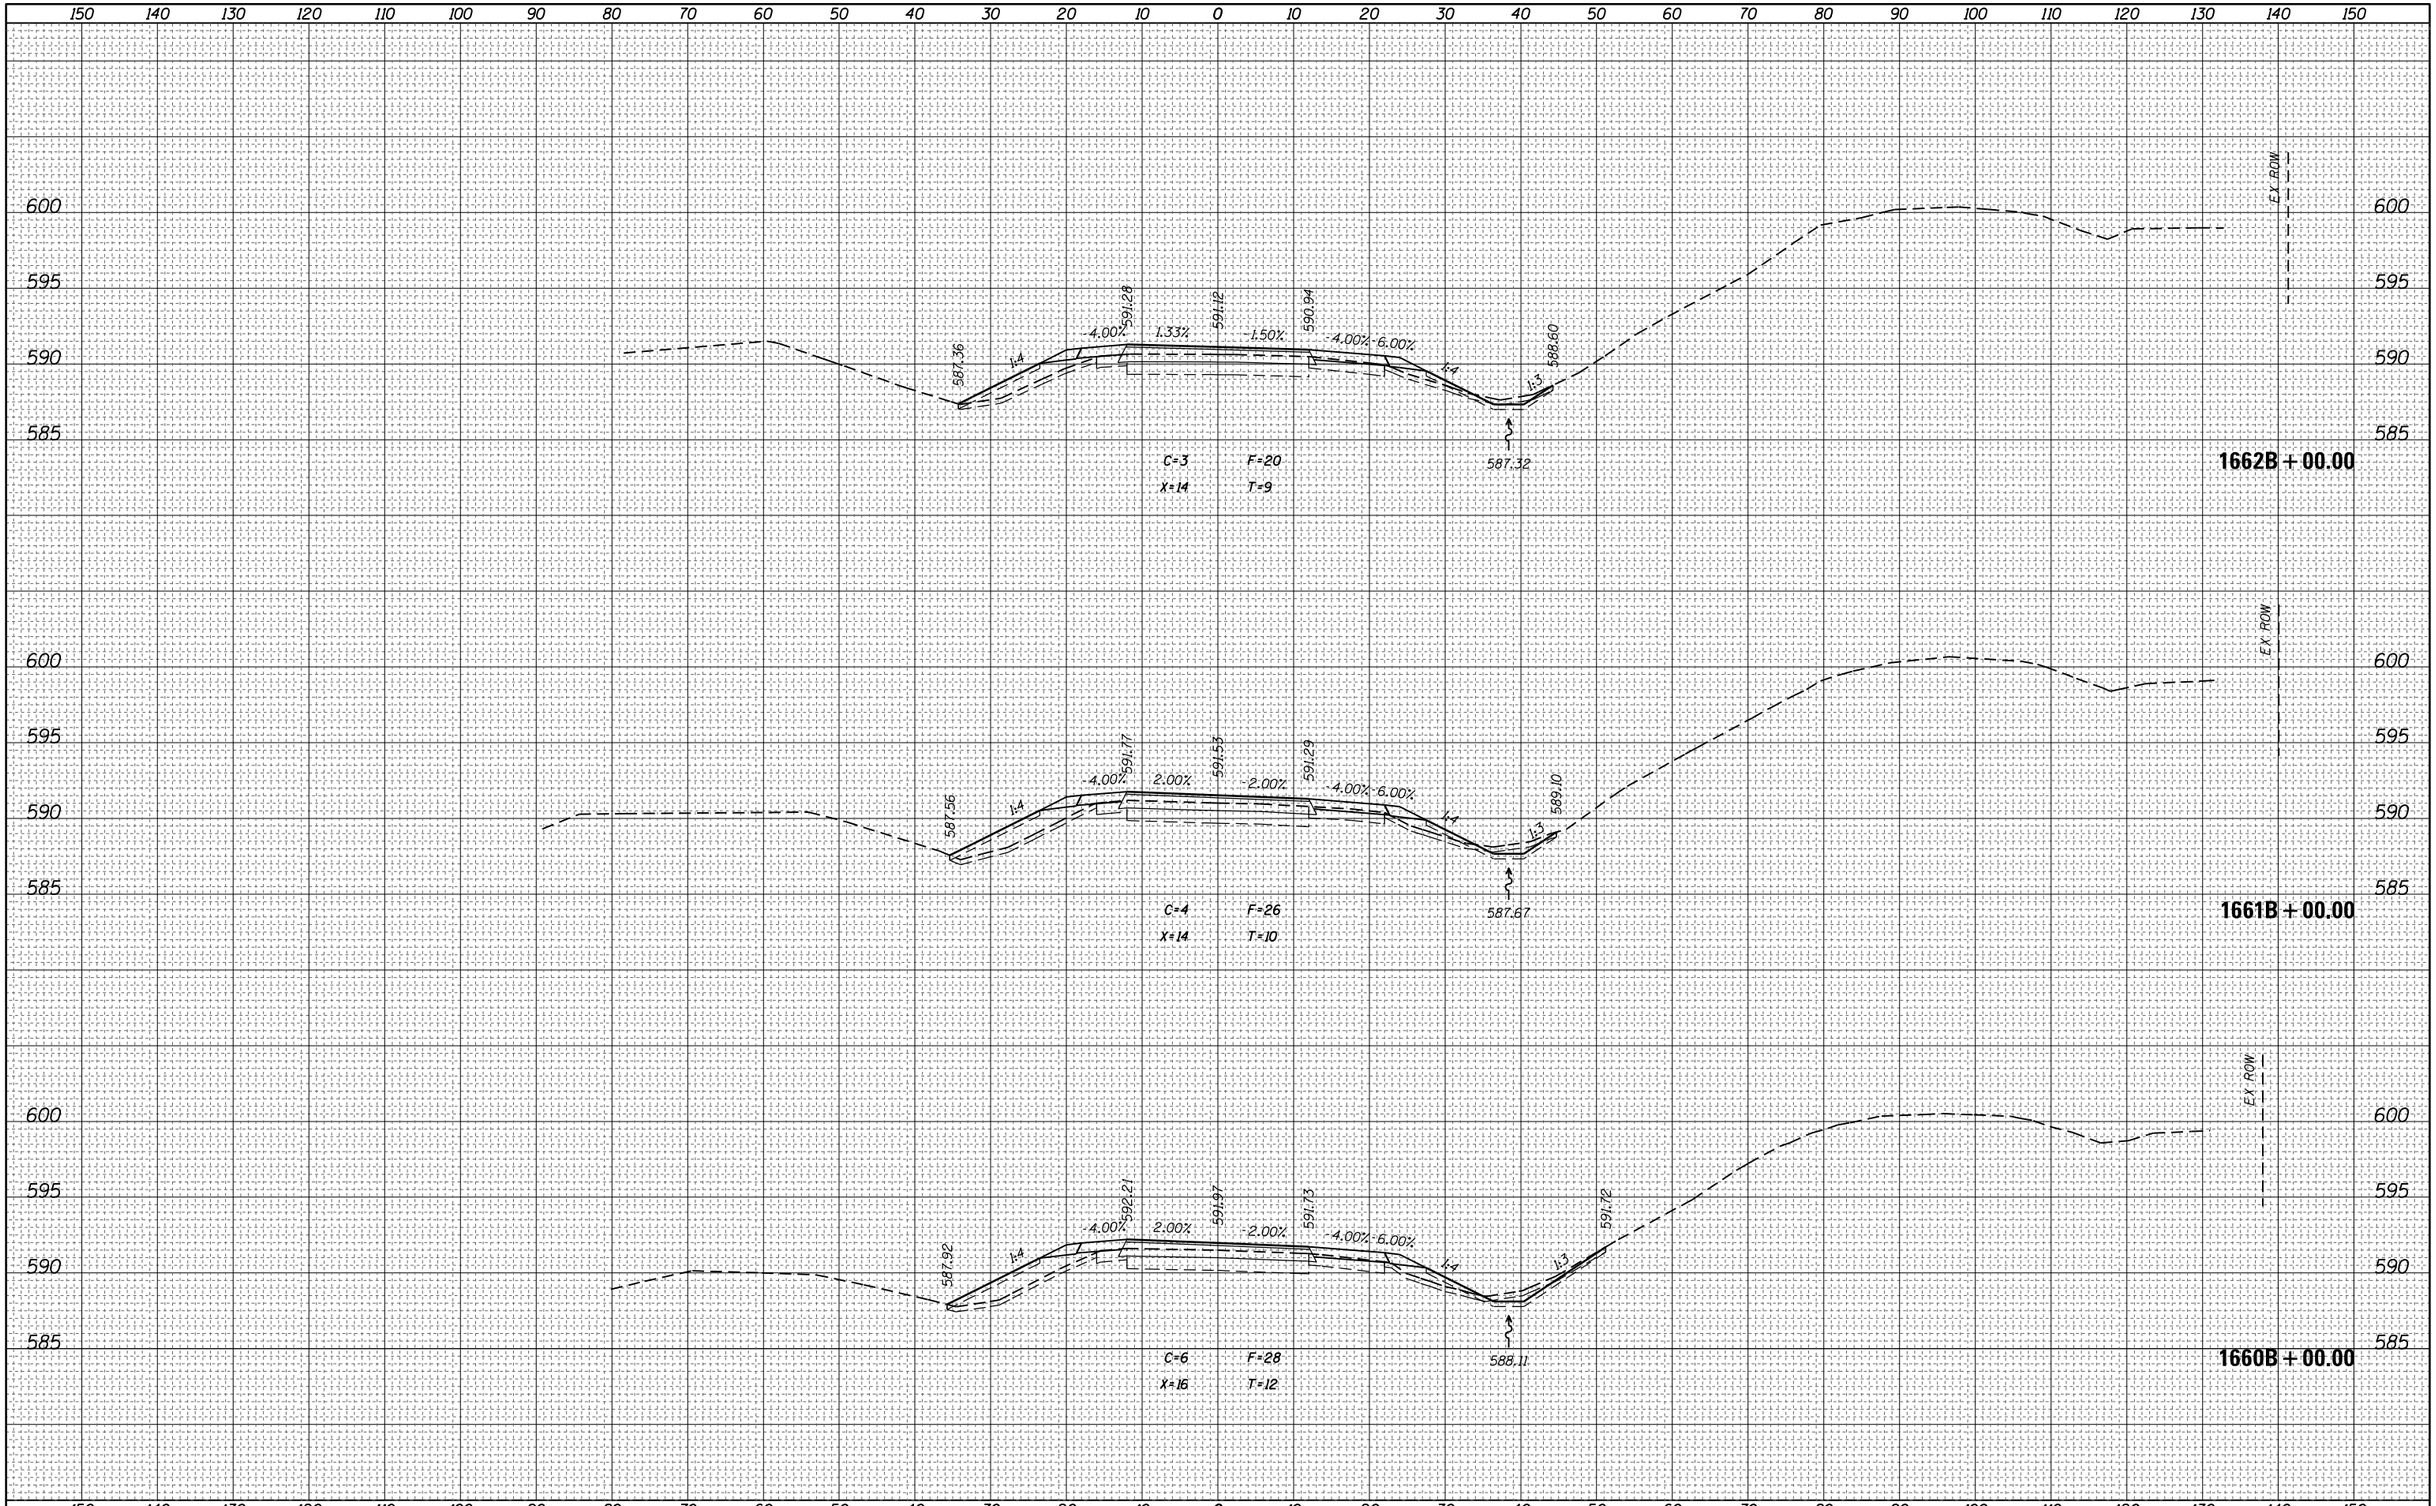

ORIGINAL SURVEY	NOTE BOOK	NO.
	SURVEYED	
	PLOTTED	
	TEMPLATE	
	AREAS	
	AREAS CHECKED	

BY	DATE

FILE NAME = pw:\\IL084EBIDINTEG.illinois.gov:PWIDOT\Documents\IDOT Offices\District 7\Projects\74664\CADD\Drawings\Sheets\D774664-sht-xssht.dgn	USER NAME = steffenmk	DESIGNED -	REVISED -
		DRAWN -	REVISED -
	PLOT SCALE = 20.0000 ' / in.	CHECKED -	REVISED -
Default	PLOT DATE = 3/23/2017	DATE -	REVISED -

STATE OF ILLINOIS
DEPARTMENT OF TRANSPORTATION

CROSS SECTIONS – 'B' ALIGNMENT

SCALE: | SHEET OF SHEETS | STA. 660+00.00 | TO STA. 662+00.00


F.A.I. RTE.	SECTION	COUNTY	TOTAL SHEETS	SHEET NO.
70	(25-1,2)R	EFFINGHAM	496	450
		CONTRACT NO. 74664		
	ILLINOIS FED. AID PROJECT			

FINAL SURVEY	BY	DATE
NOTE BOOK		
NO.		

SURVEYED
PLOTTED
TEMPLATE
AREAS
AREAS CHECKED

ORIGINAL SURVEY	BY	DATE
NOTE BOOK		
NO.		

SURVEYED
PLOTTED
TEMPLATE
AREAS
AREAS CHECKED

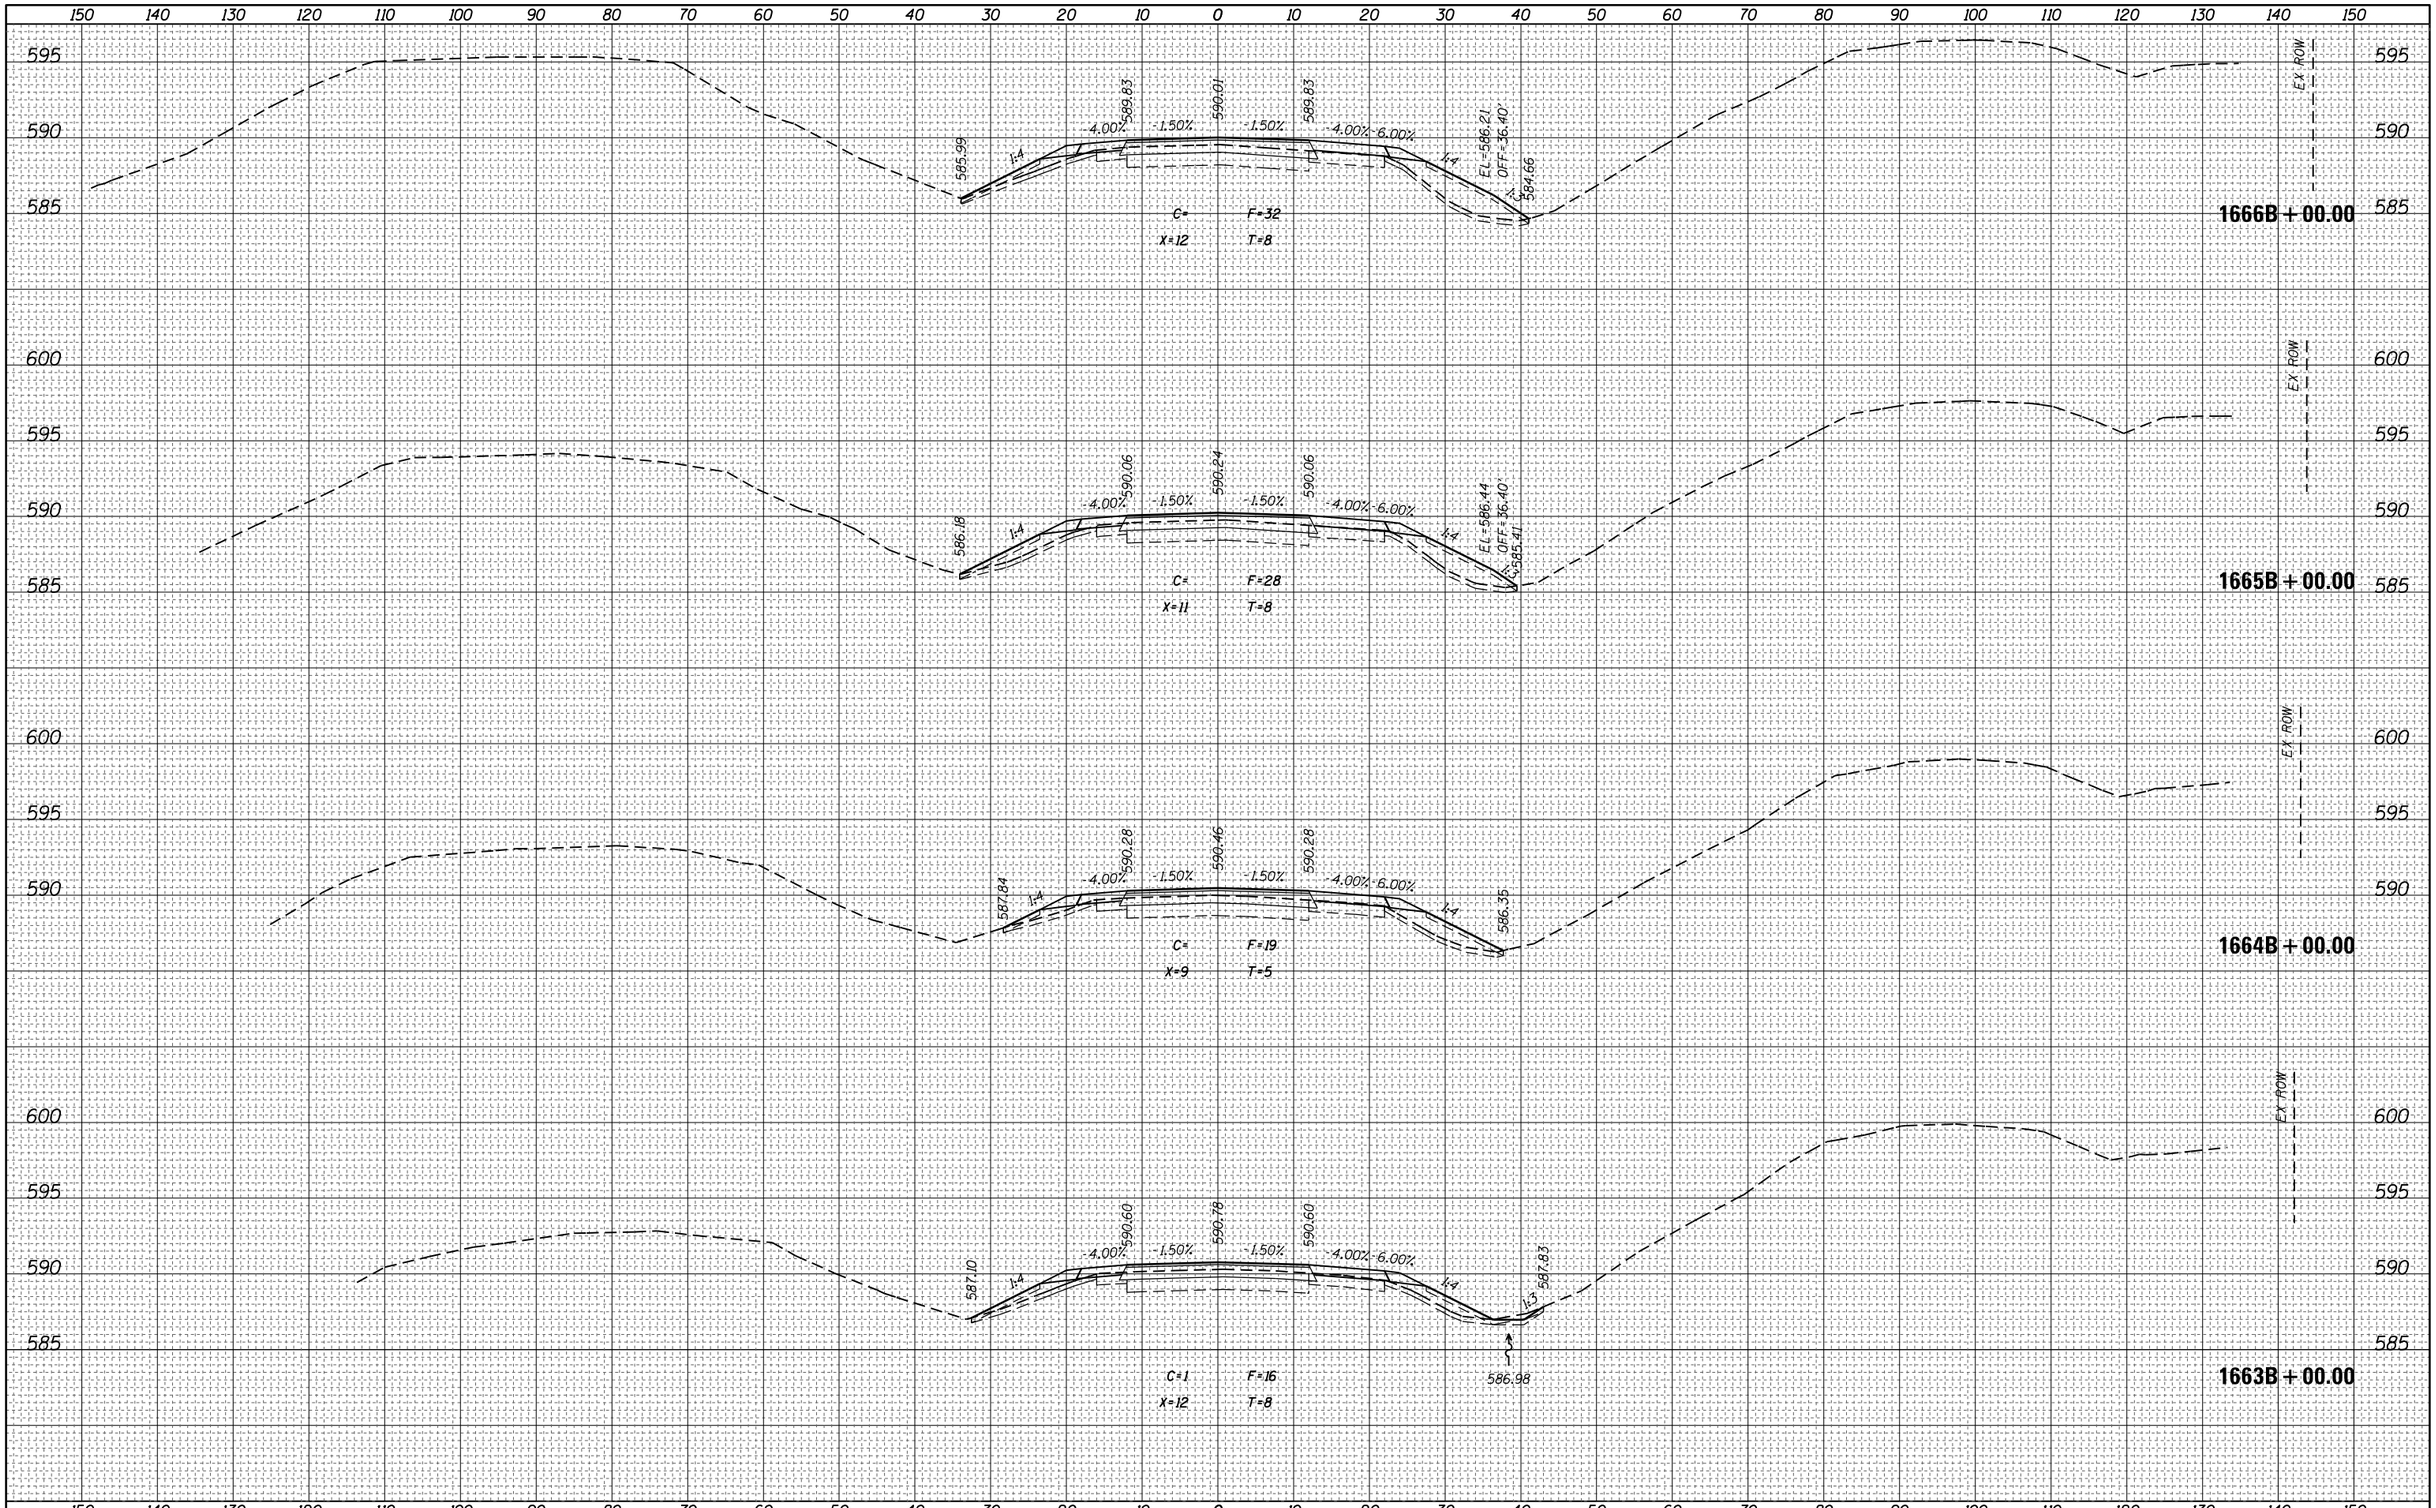


FILE NAME = p:\\IL084EBIDINTEG.illinois.gov:PWIDOT\Documents\IDOT Offices\District 7\Projects\74664\CADD\Drawings\sheets\D774664-sht-xssht.dgn	USER NAME = steffenmk	DESIGNED -	REVISED -
	PLOT SCALE = 20.0000 ' / in.	DRAWN -	REVISED -
Default	PLOT DATE = 3/23/2017	CHECKED -	REVISED -
		DATE -	REVISED -

STATE OF ILLINOIS
DEPARTMENT OF TRANSPORTATION

CROSS SECTIONS – 'B' ALIGNMENT

SCALE: | SHEET OF SHEETS | STA. 663+00.00 TO STA. 666+00.00

F.A.I. RTE.	SECTION	COUNTY	TOTAL SHEETS	SHEET NO.
70	(25-1,2)R	EFFINGHAM	496	451
		CONTRACT NO. 74664		
		ILLINOIS FED. AID PROJECT		

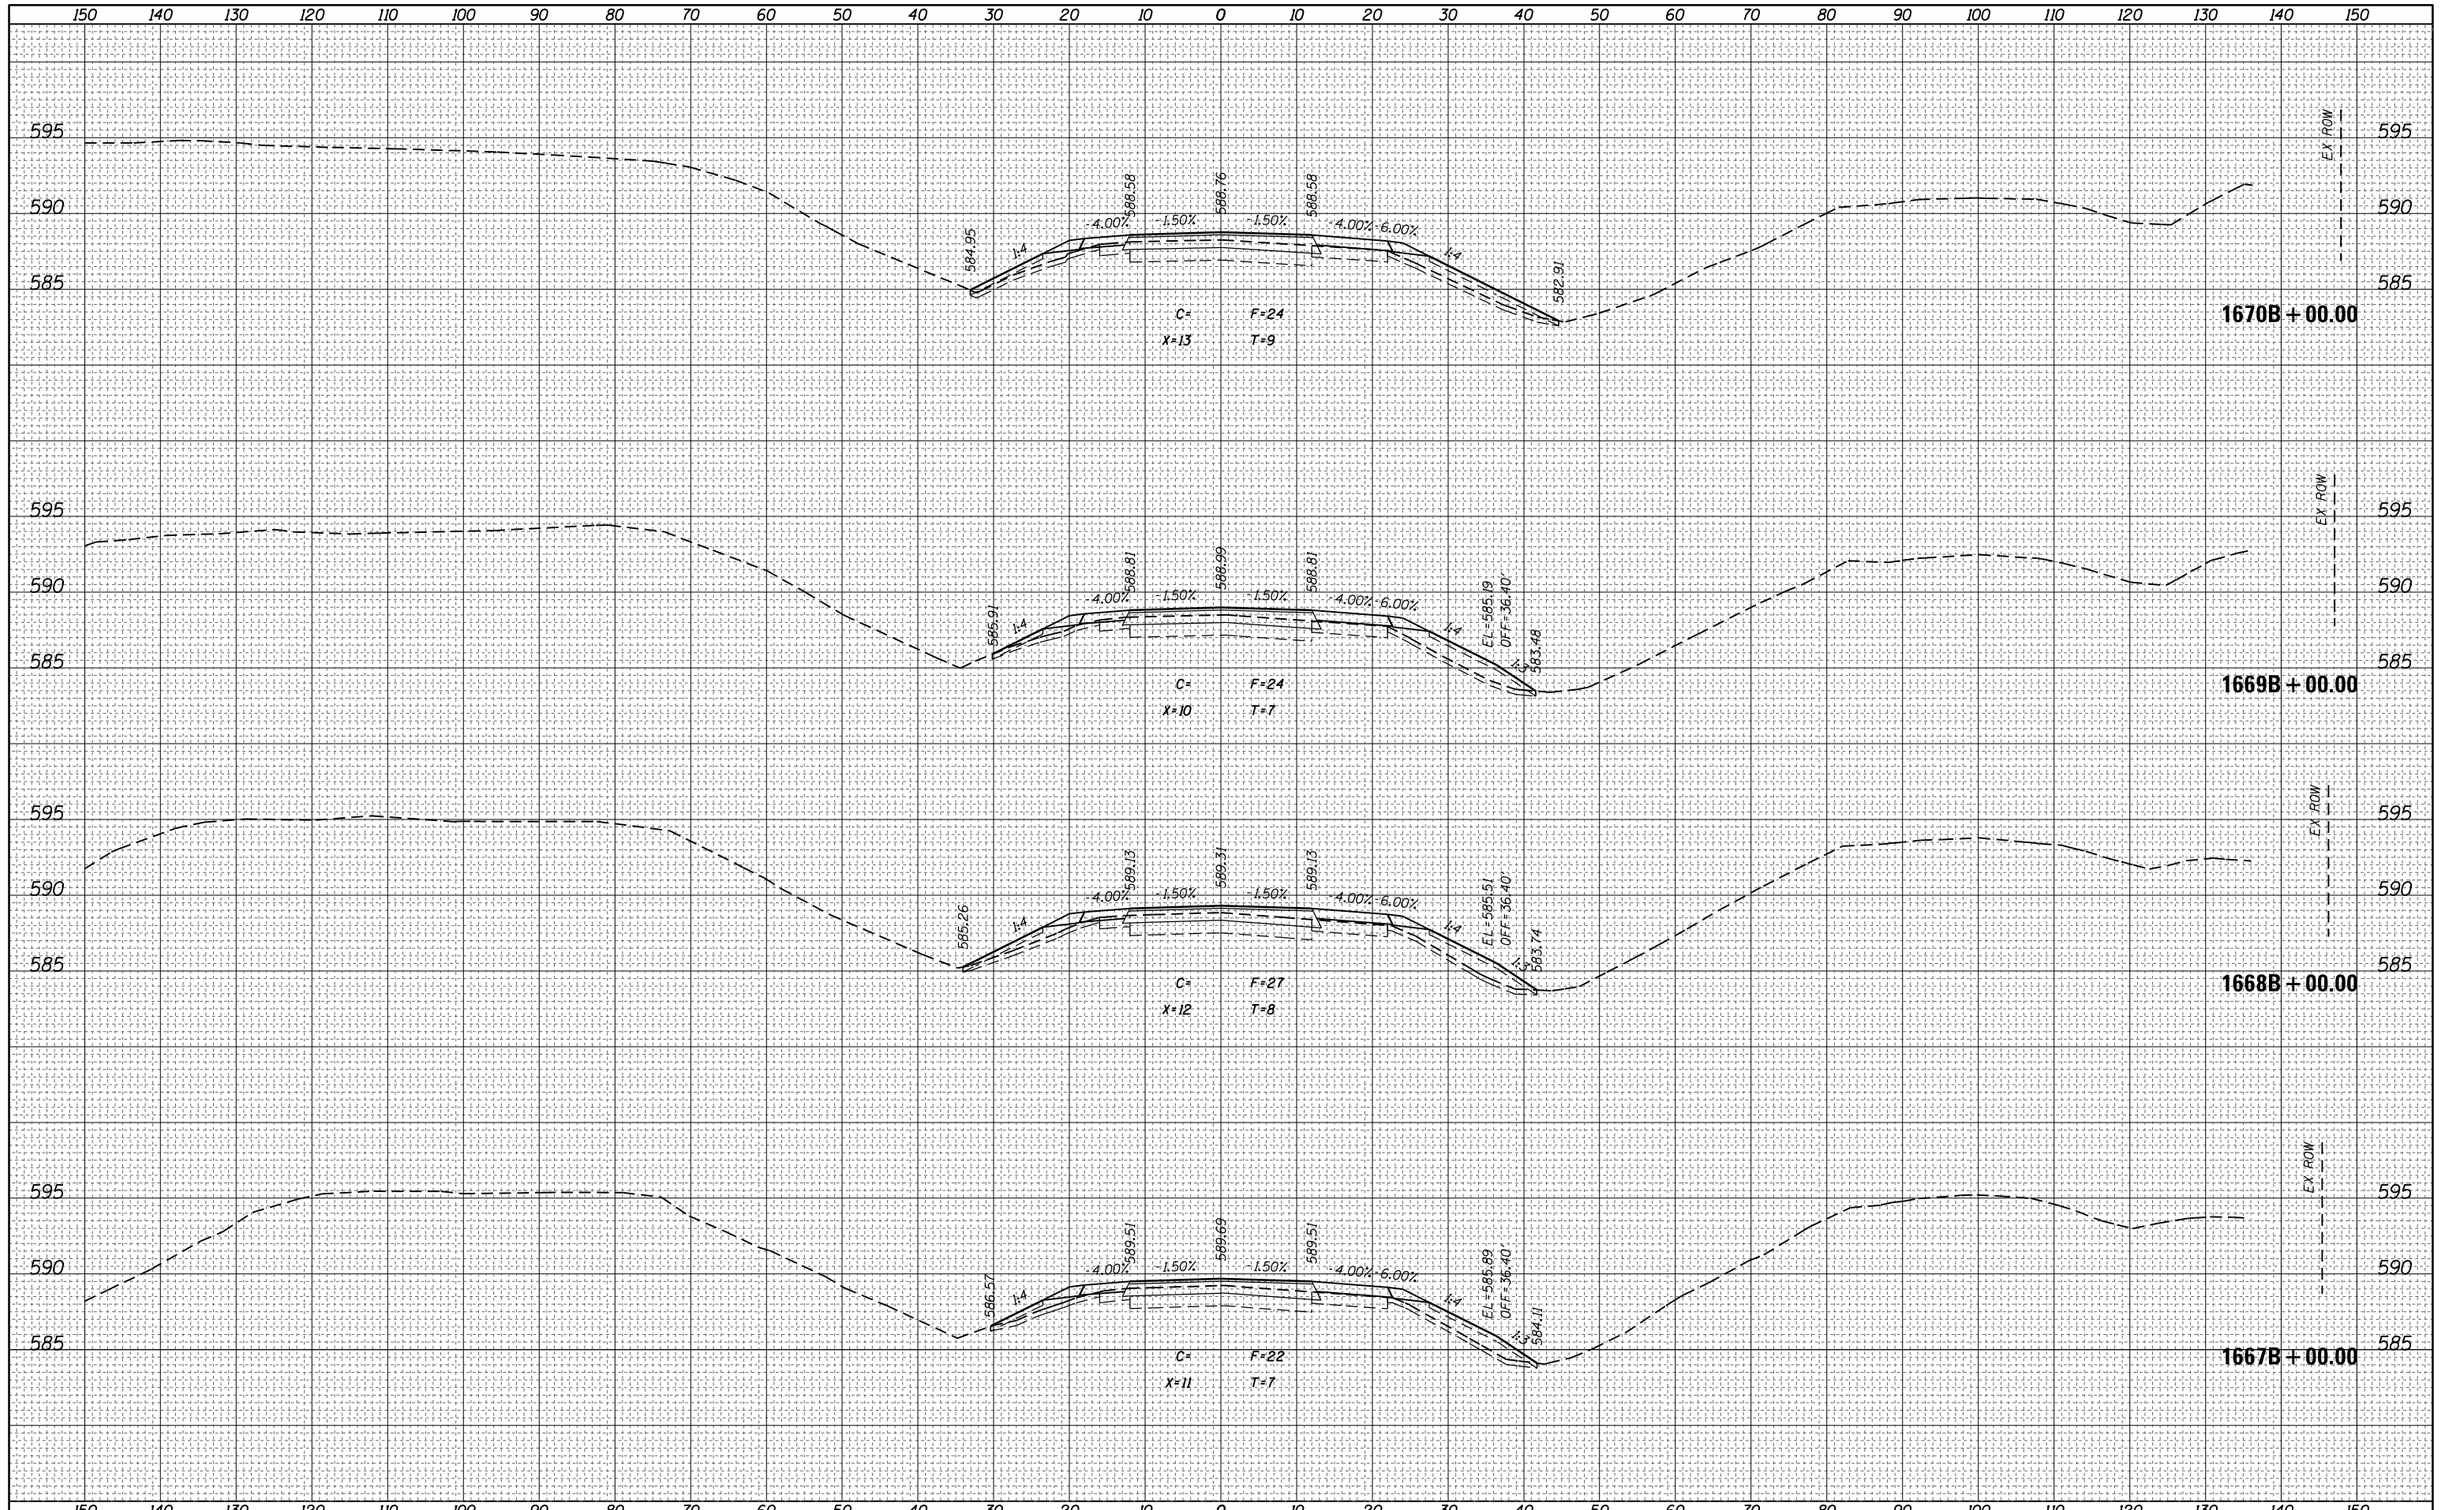

FILE NAME =	USER NAME = steffenmk	DESIGNED -	REVISED -
pw:\\IL084EBIDINTEG.illinois.gov:PWIDOT\Documents\IDOT Offices\District 7\Projects\74664\CADD\Sheets\D774664-sht-xssht.dgn		DRAWN -	REVISED -
Default	PLOT SCALE = 20.0000 ' / in.	CHECKED -	REVISED -
	PLOT DATE = 3/23/2017	DATE -	REVISED -

STATE OF ILLINOIS
DEPARTMENT OF TRANSPORTATION


CROSS SECTIONS – 'B' ALIGNMENT

SCALE: | SHEET OF SHEETS | STA. 667+00.00 | TO STA. 670+00.00

F.A.I. RTE.	SECTION	COUNTY	TOTAL SHEETS	SHEET NO.
70	(25-1,2)R	EFFINGHAM	496	452
		CONTRACT NO. 74664		
		ILLINOIS FED. AID PROJECT		

FINAL SURVEY
NOTE BOOK
NO.
SURVEYED
PLOTTED
TEMPLATE
AREAS
AREAS CHECKED
BY
DATE

ORIGINAL SURVEY
NOTE BOOK
NO.
SURVEYED
PLOTTED
TEMPLATE
AREAS
AREAS CHECKED
BY
DATE

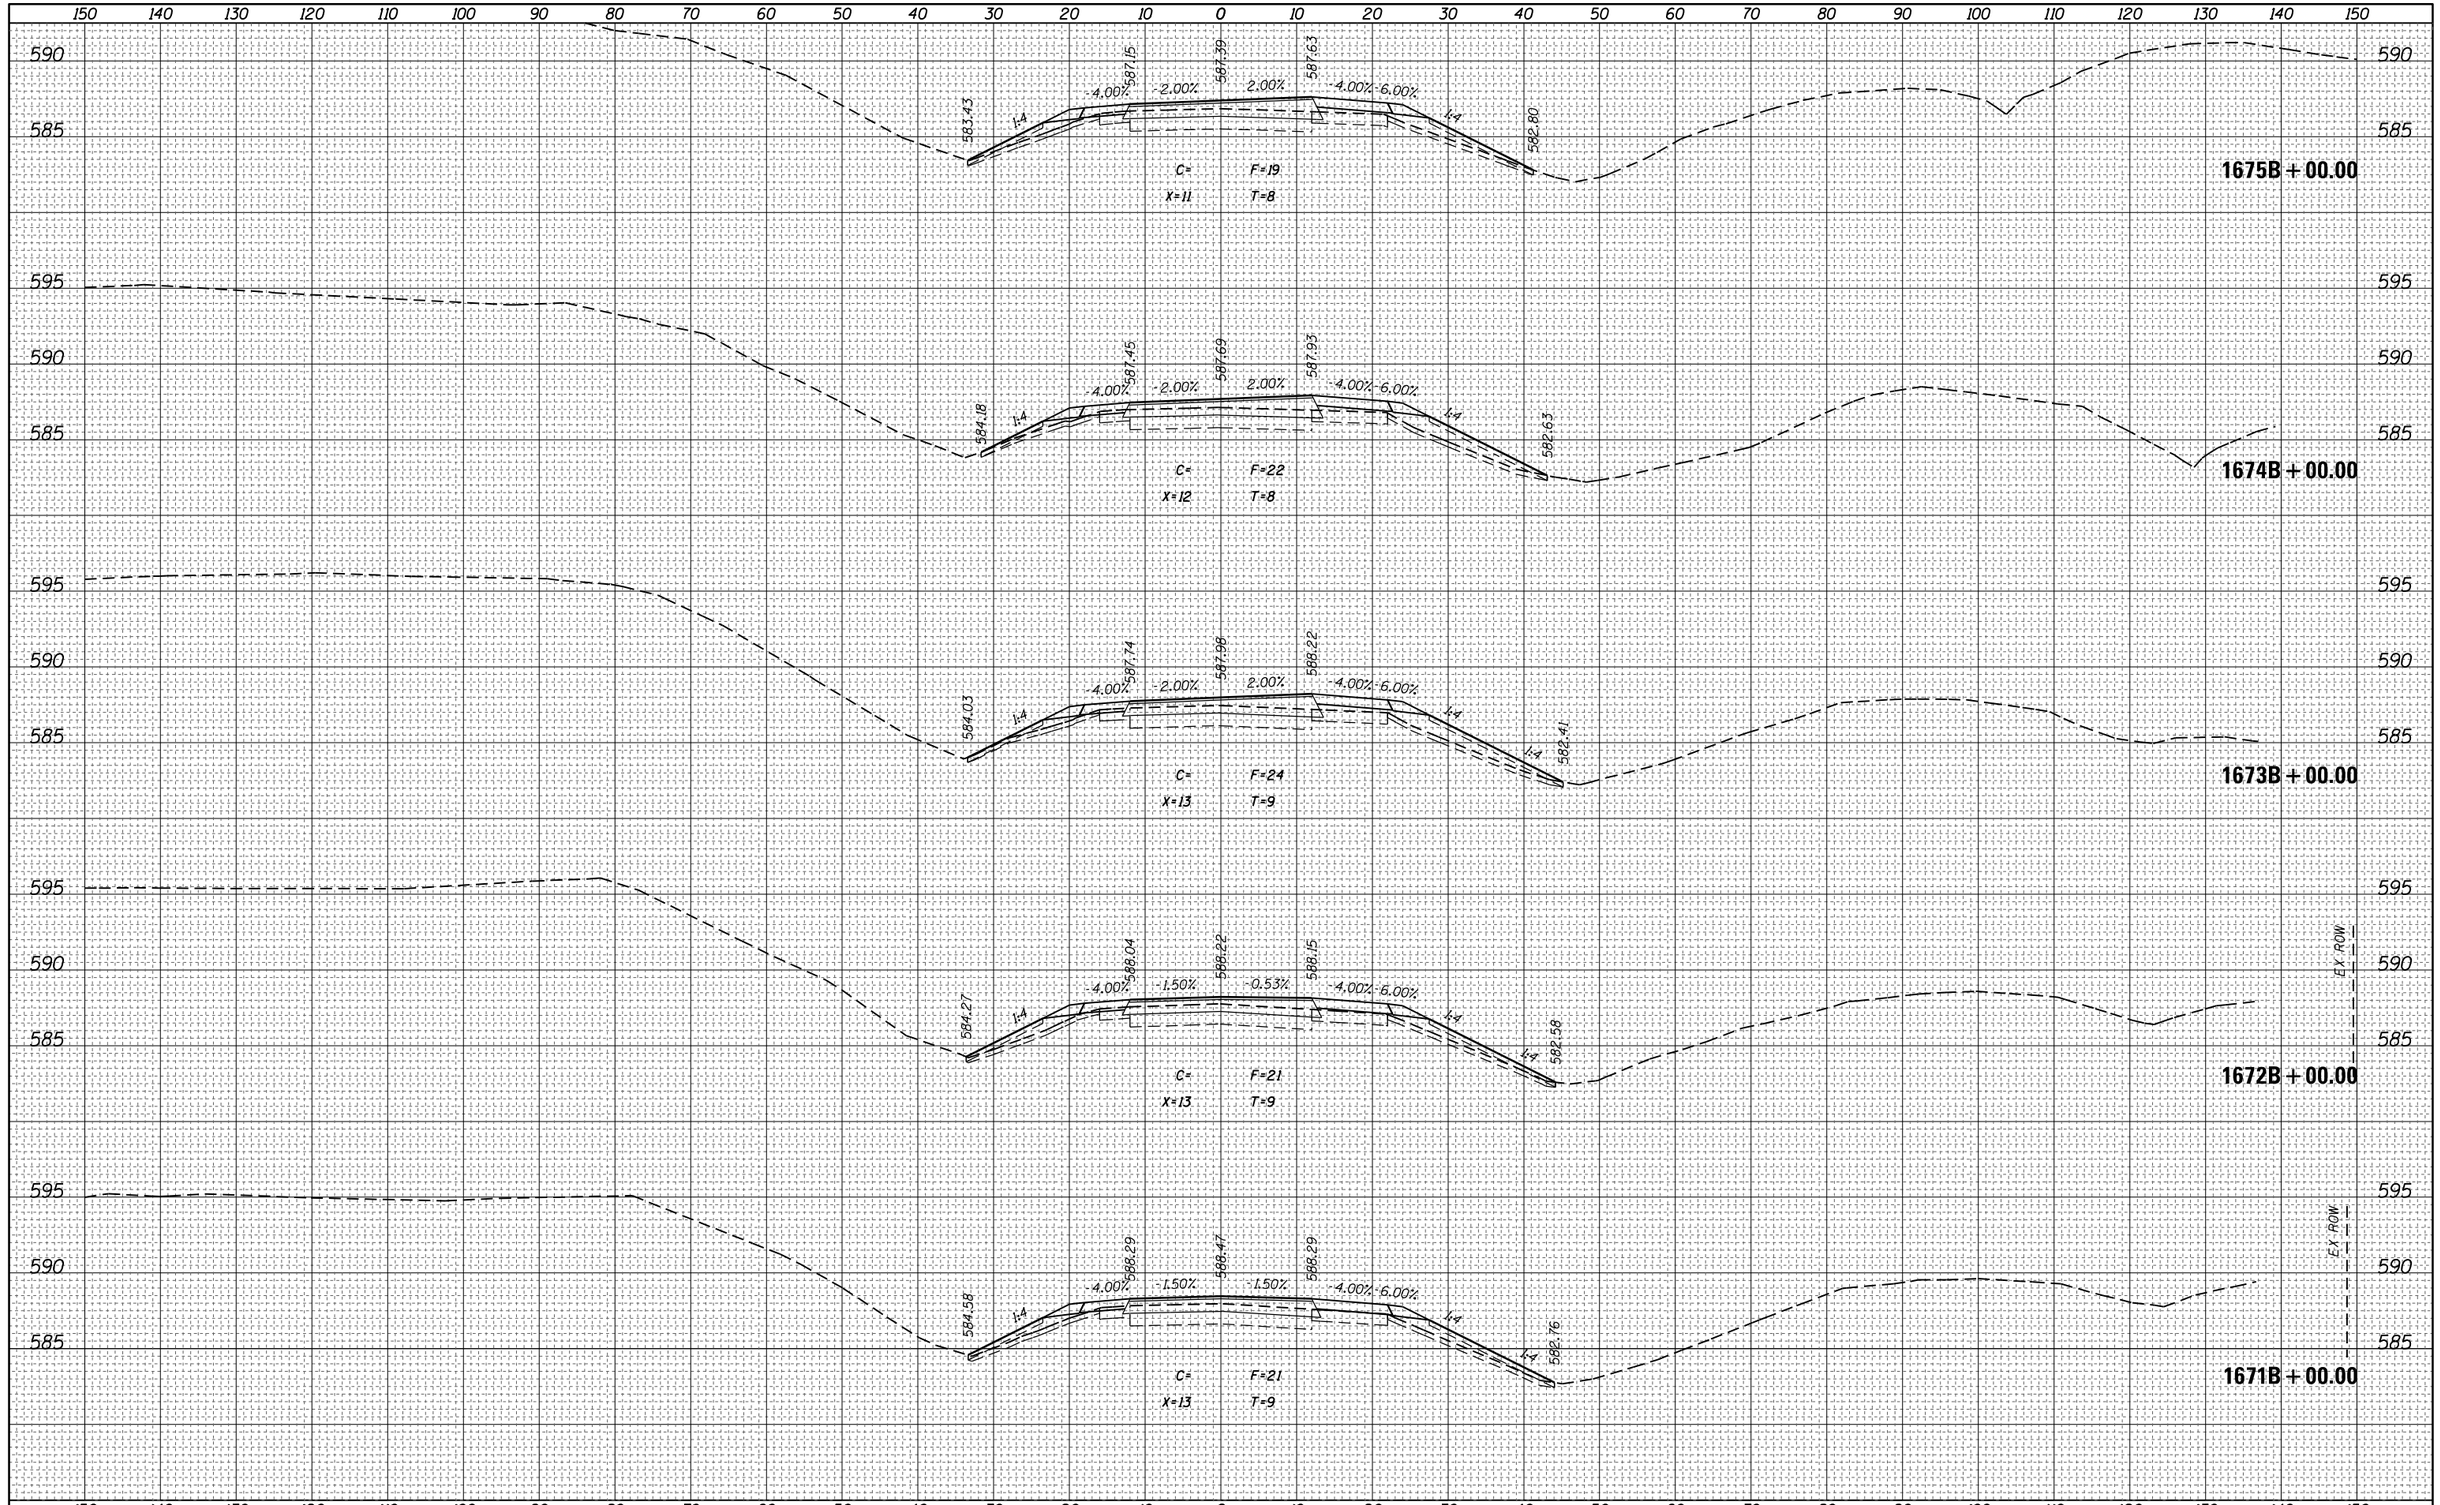

ORIGINAL SURVEY	BY	DATE
SURVEYED		
PLOTTED		
TEMPLATE		
NOTE BOOK		
AREAS		
NO.	AREAS CHECKED	

FINAL SURVEY	BY	DATE
SURVEYED		
PLOTTED		
TEMPLATE		
NOTE BOOK		
AREAS		
NO.	AREAS CHECKED	


FILE NAME = pw:\\IL084EBIDINTEG.illinois.gov:PWIDOT\Documents\IDOT Offices\District 7\Projects\74664\CADD\Drawing Sheets\D774664-sht-xssht.dgn	USER NAME = steffenmk	DESIGNED -	REVISED -
		DRAWN -	REVISED -
	PLOT SCALE = 20.0000 ' / in.	CHECKED -	REVISED -
Default	PLOT DATE = 3/23/2017	DATE -	REVISED -

STATE OF ILLINOIS
DEPARTMENT OF TRANSPORTATION

CROSS SECTIONS – 'B' ALIGNMENT

SCALE: | SHEET OF SHEETS | STA. 671+00.00 | TO STA. 675+00.00

F.A.I. RTE.	SECTION	COUNTY	TOTAL SHEETS	SHEET NO.
70	(25-1,2)R	EFFINGHAM	496	453
		CONTRACT NO. 74664		
	ILLINOIS FED. AID PROJECT			

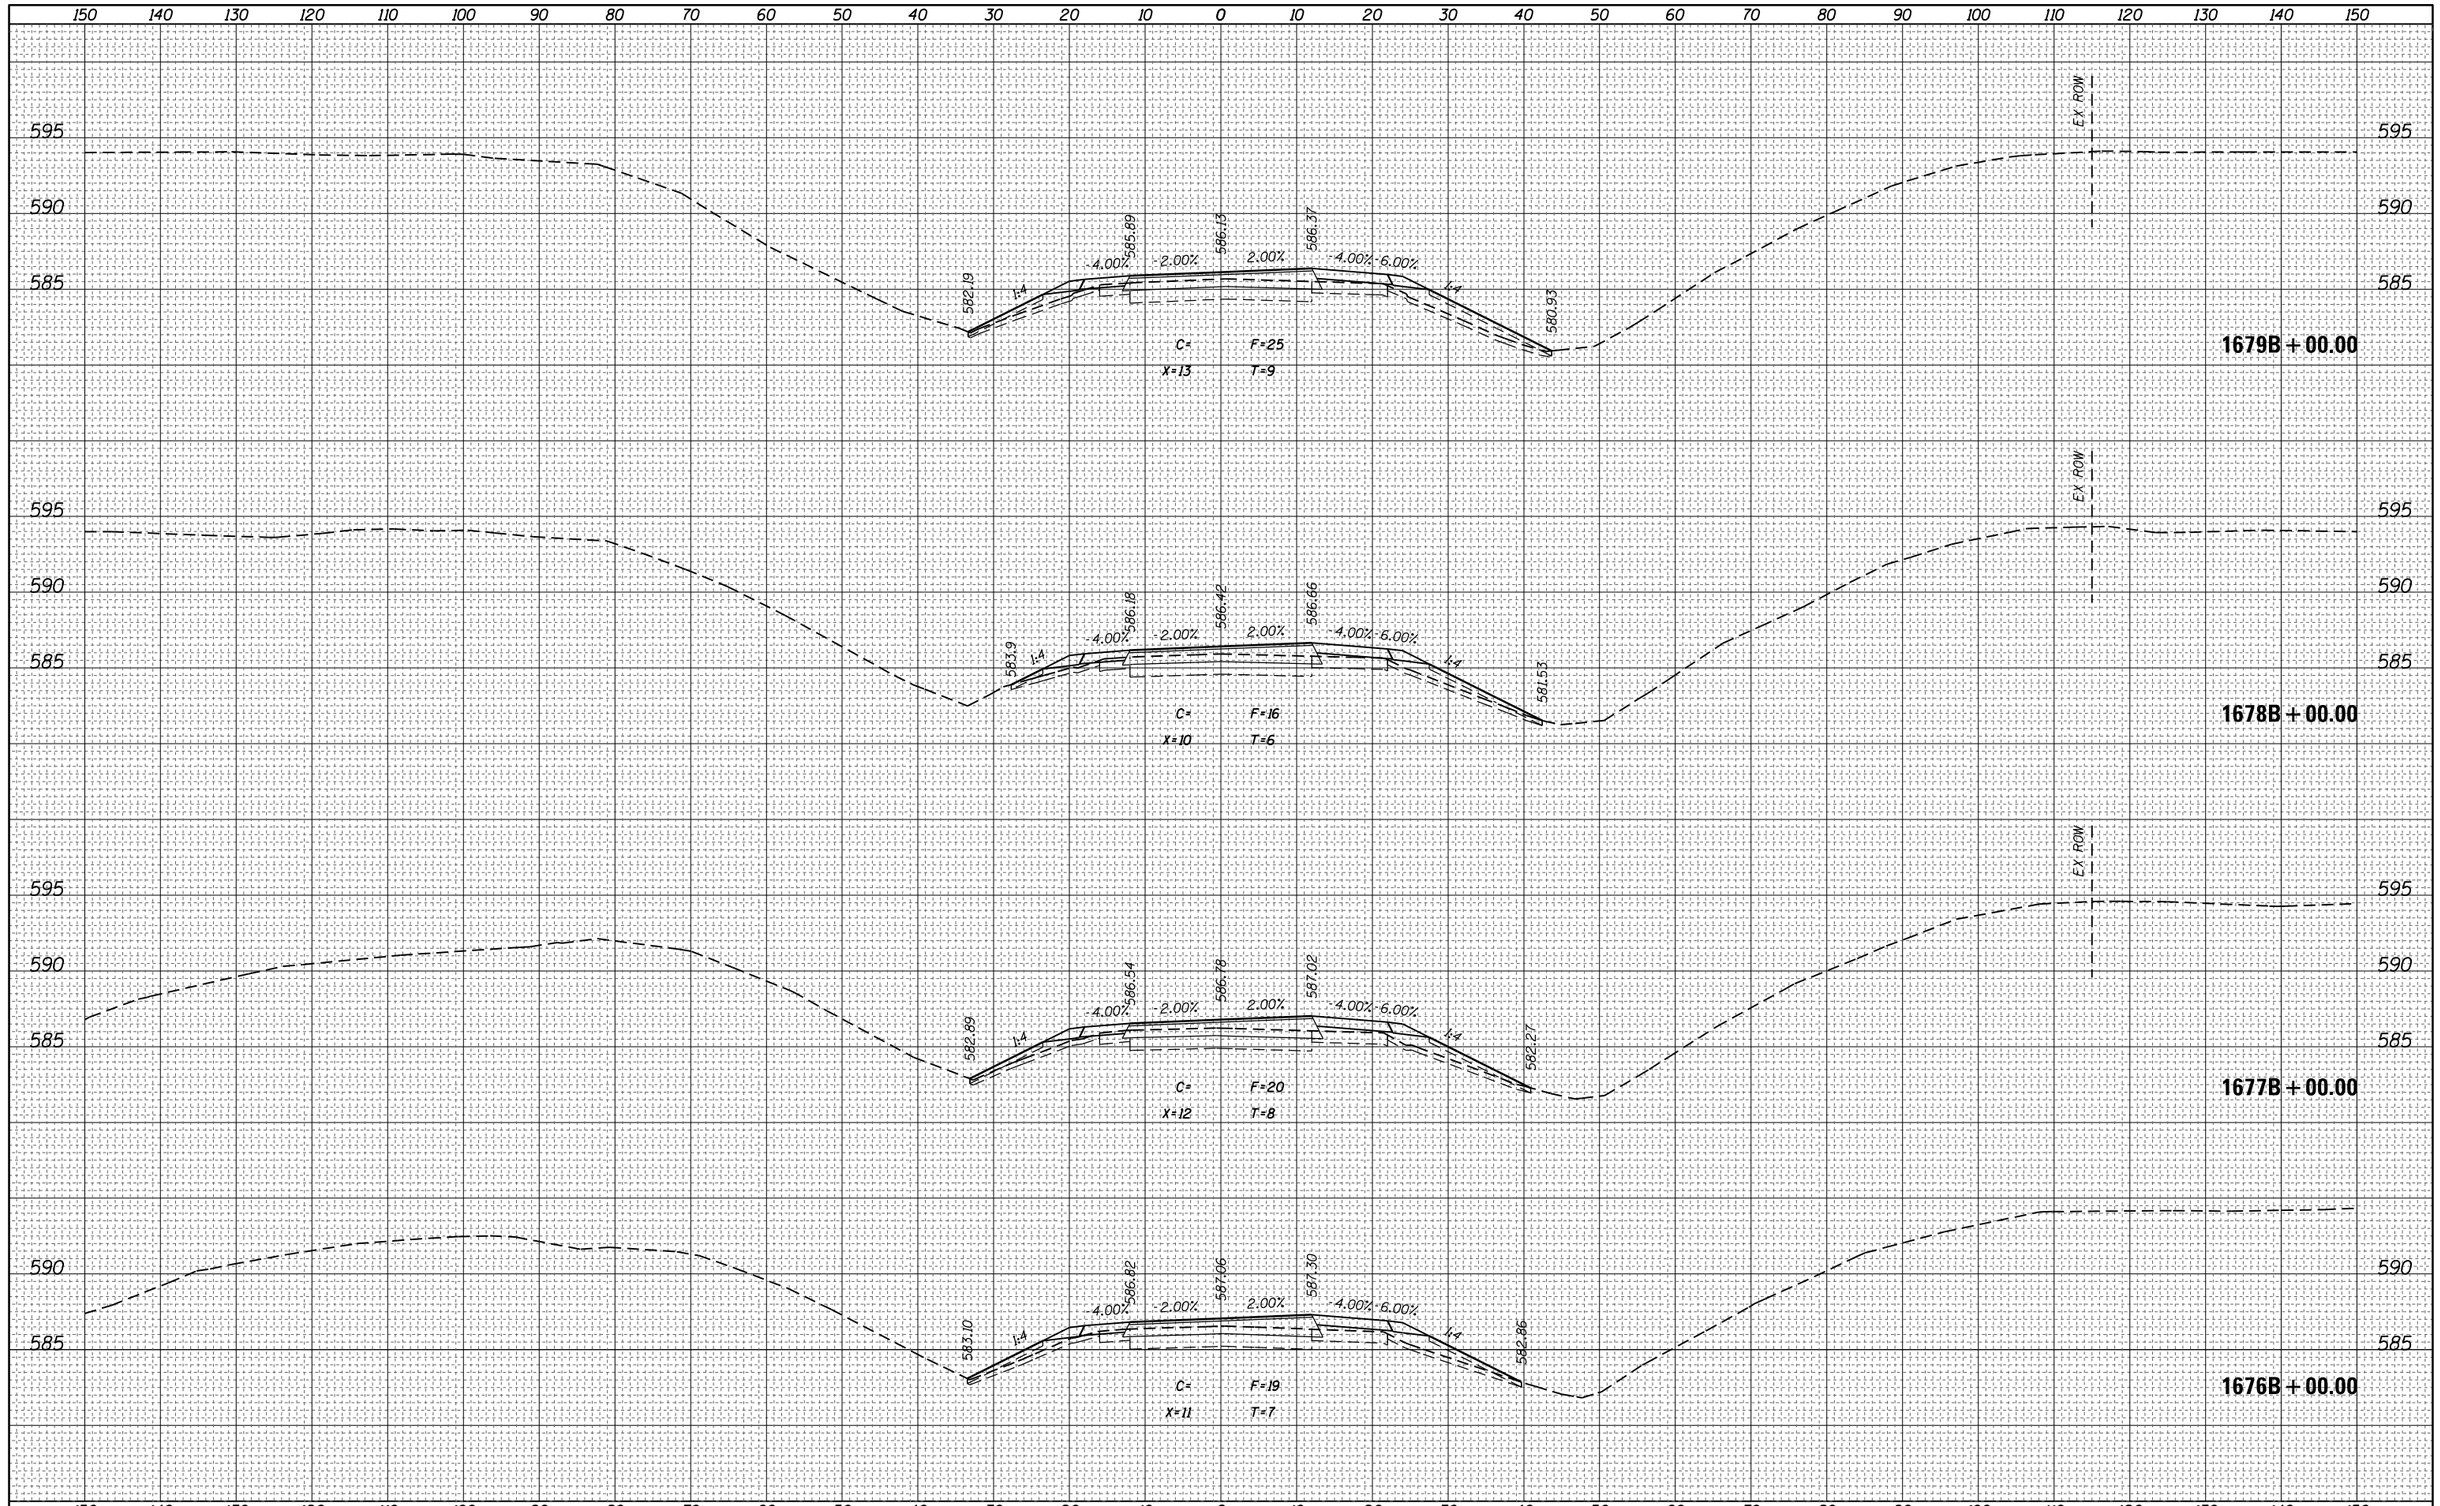

FINAL SURVEY	NOTE BOOK	SURVEYED		BY	DATE
		PLOTTED			
		TEMPLATE			
		AREAS			
	NO.	AREAS CHECKED			

ORIGINAL SURVEY	NOTE BOOK	SURVEYED		BY	DATE
		PLOTTED			
		TEMPLATE			
		AREAS			
	NO.	AREAS CHECKED			


FILE NAME = pw:\\IL084EBIDINTEG.illinois.gov:PWIDOT\Documents\IDOT Offices\District 7\Projects\74664\CADD\Drawing Sheets\D774664-sht-xssht.dgn	USER NAME = steffenmk	DESIGNED -	REVISED -
		DRAWN -	REVISED -
	PLOT SCALE = 20.0000 ' / in.	CHECKED -	REVISED -
Default	PLOT DATE = 3/23/2017	DATE -	REVISED -

STATE OF ILLINOIS
DEPARTMENT OF TRANSPORTATION

CROSS SECTIONS – 'B' ALIGNMENT

SCALE: | SHEET OF SHEETS | STA. 676+00.00 | TO STA. 679+00.00

F.A.I. RTE.	SECTION	COUNTY	TOTAL SHEETS	SHEET NO.
70	(25-1,2)R	EFFINGHAM	496	454
		CONTRACT NO. 74664		
	ILLINOIS FED. AID PROJECT			

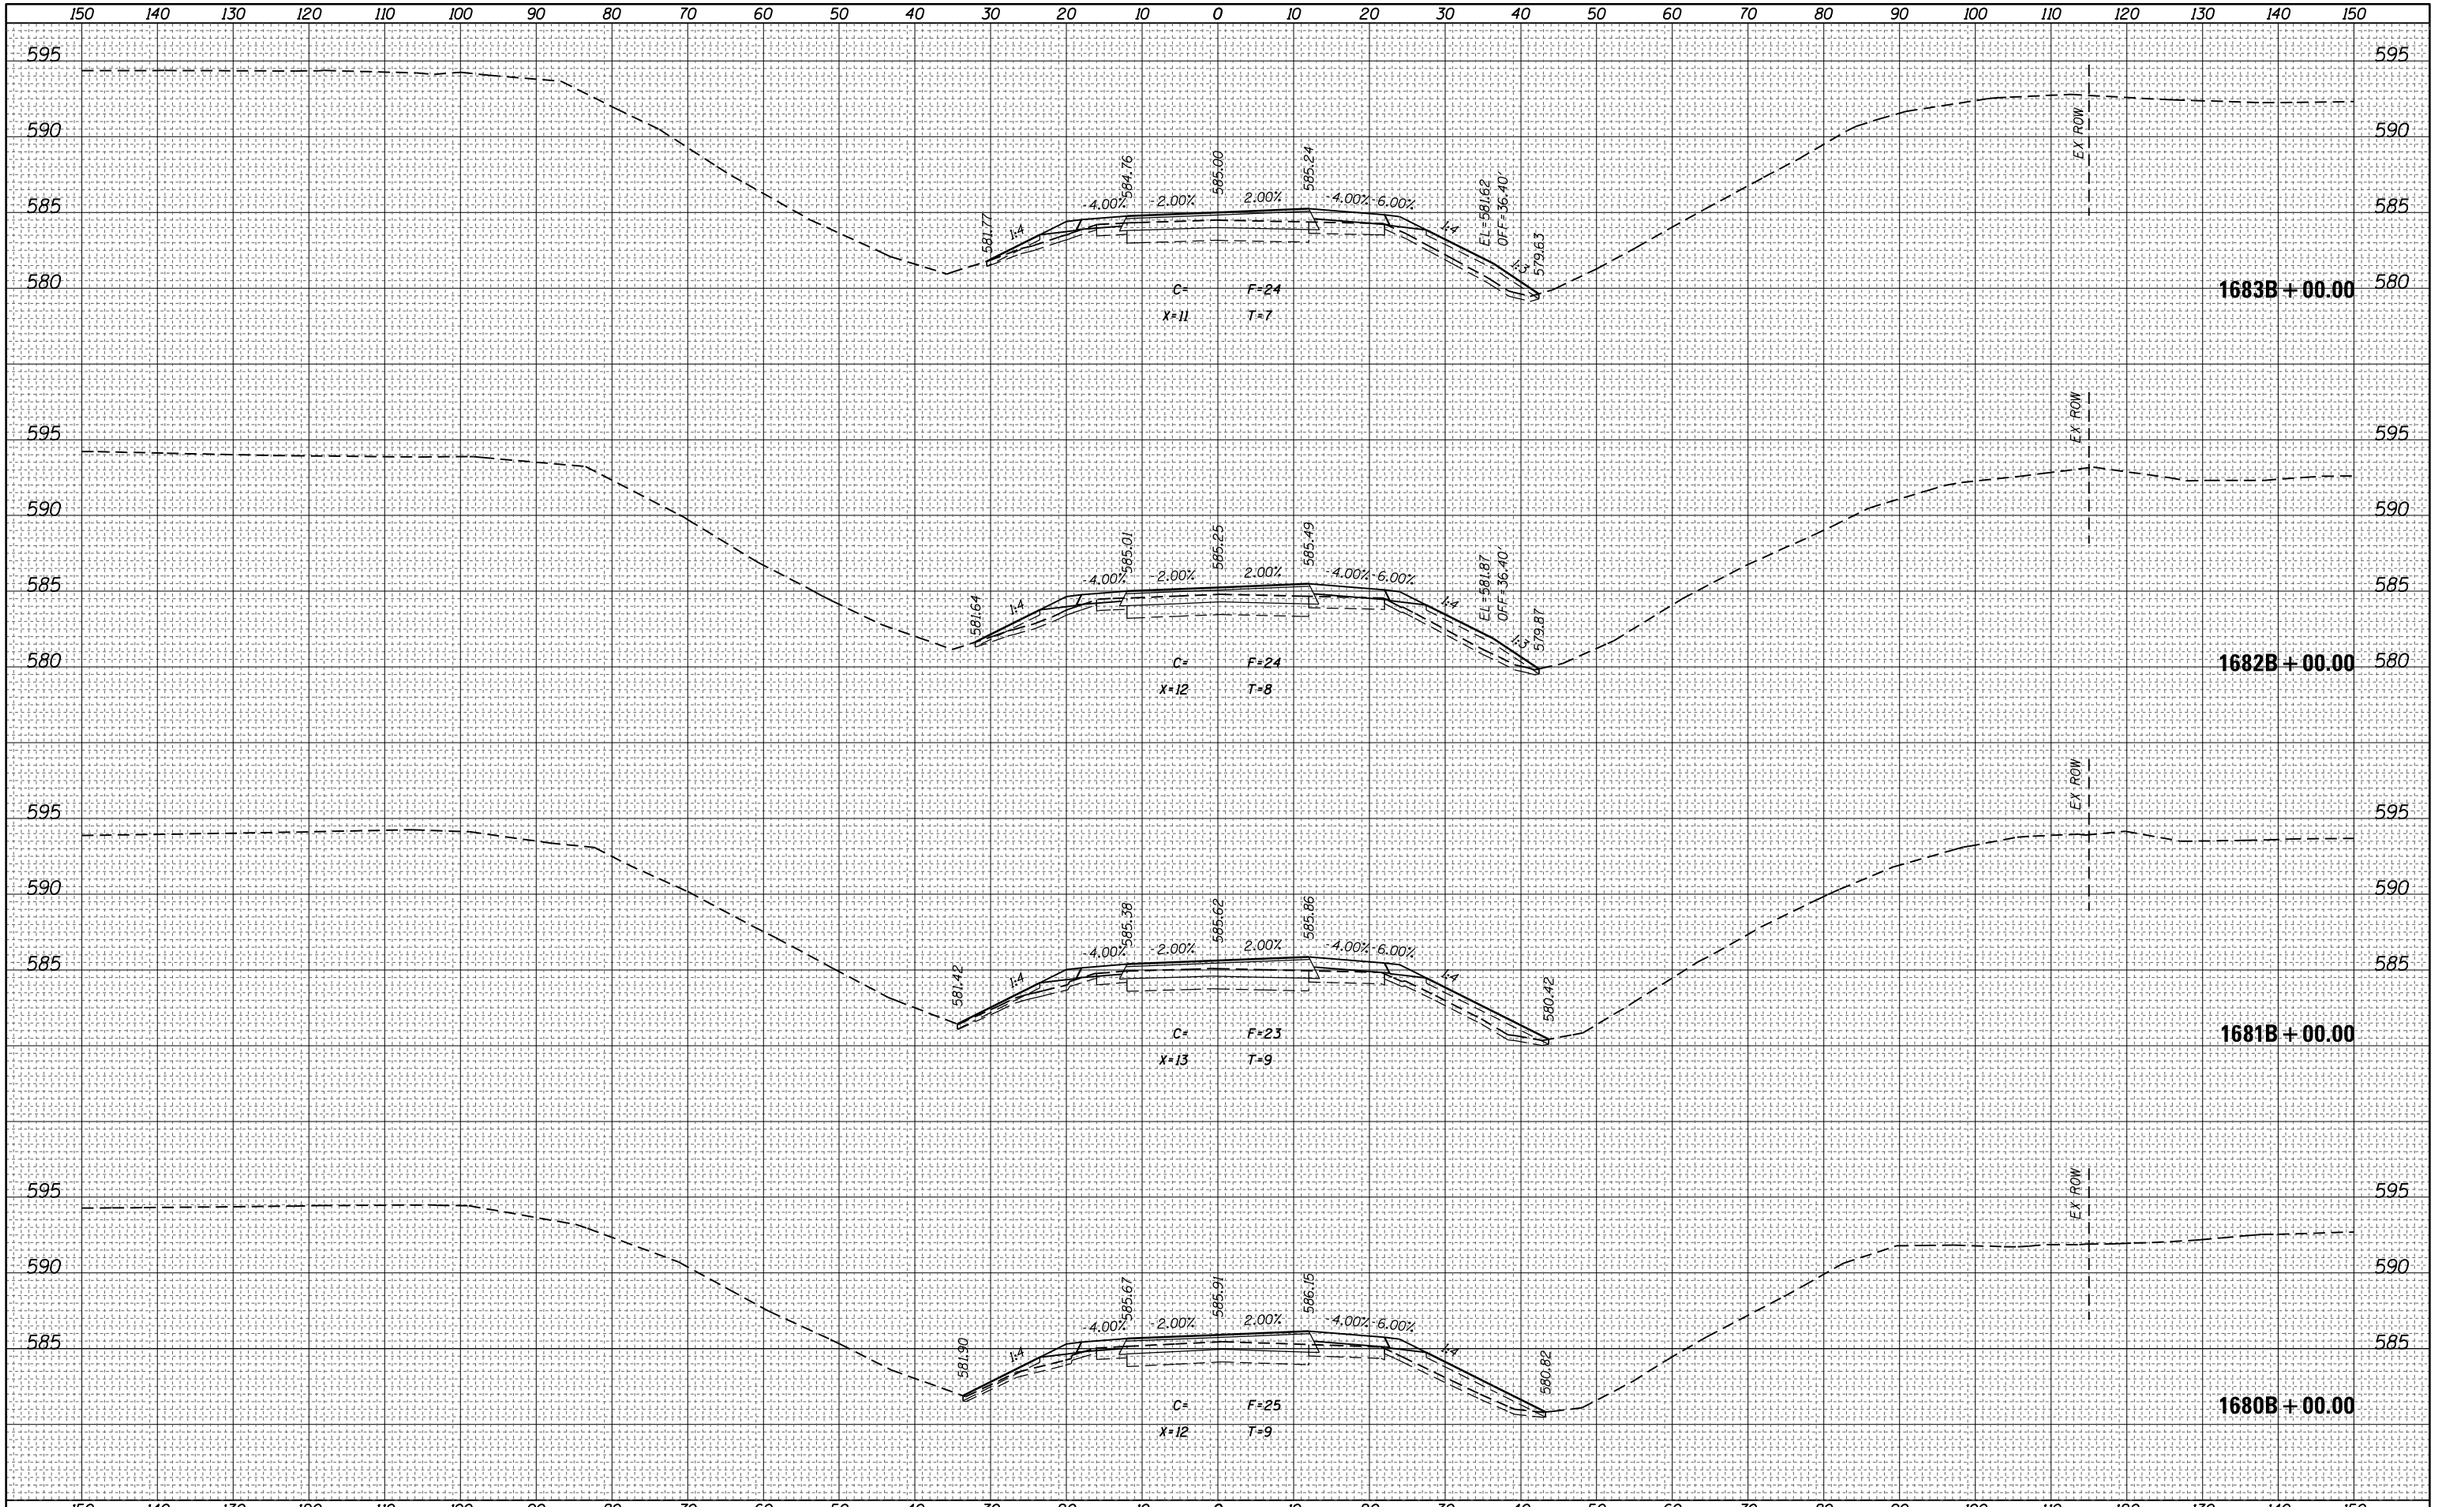

FINAL SURVEY	BY	DATE
SURVEYED		
PLOTTED		
TEMPLATE		
NOTE BOOK		
AREAS		
NO.	AREAS CHECKED	

ORIGINAL SURVEY	BY	DATE
SURVEYED		
PLOTTED		
TEMPLATE		
NOTE BOOK		
AREAS		
NO.	AREAS CHECKED	


FILE NAME = pw:\\IL004EBIDINTEG.illinois.gov:PWIDOT\Documents\IDOT Offices\District 7\Projects\74664\CADD\Drawings\sheets\D774664-sht-xssht.dgn	USER NAME = steffenmk	DESIGNED -	REVISED -
		DRAWN -	REVISED -
	PLOT SCALE = 20.0000 ' / in.	CHECKED -	REVISED -
Default	PLOT DATE = 3/23/2017	DATE -	REVISED -

STATE OF ILLINOIS
DEPARTMENT OF TRANSPORTATION

CROSS SECTIONS – 'B' ALIGNMENT

SCALE: | SHEET OF SHEETS | STA. 680+00.00 | TO STA. 683+00.00

F.A.I. RTE.	SECTION	COUNTY	TOTAL SHEETS	SHEET NO.
70	(25-1,2)R	EFFINGHAM	496	455
		CONTRACT NO. 74664		
	ILLINOIS FED. AID PROJECT			

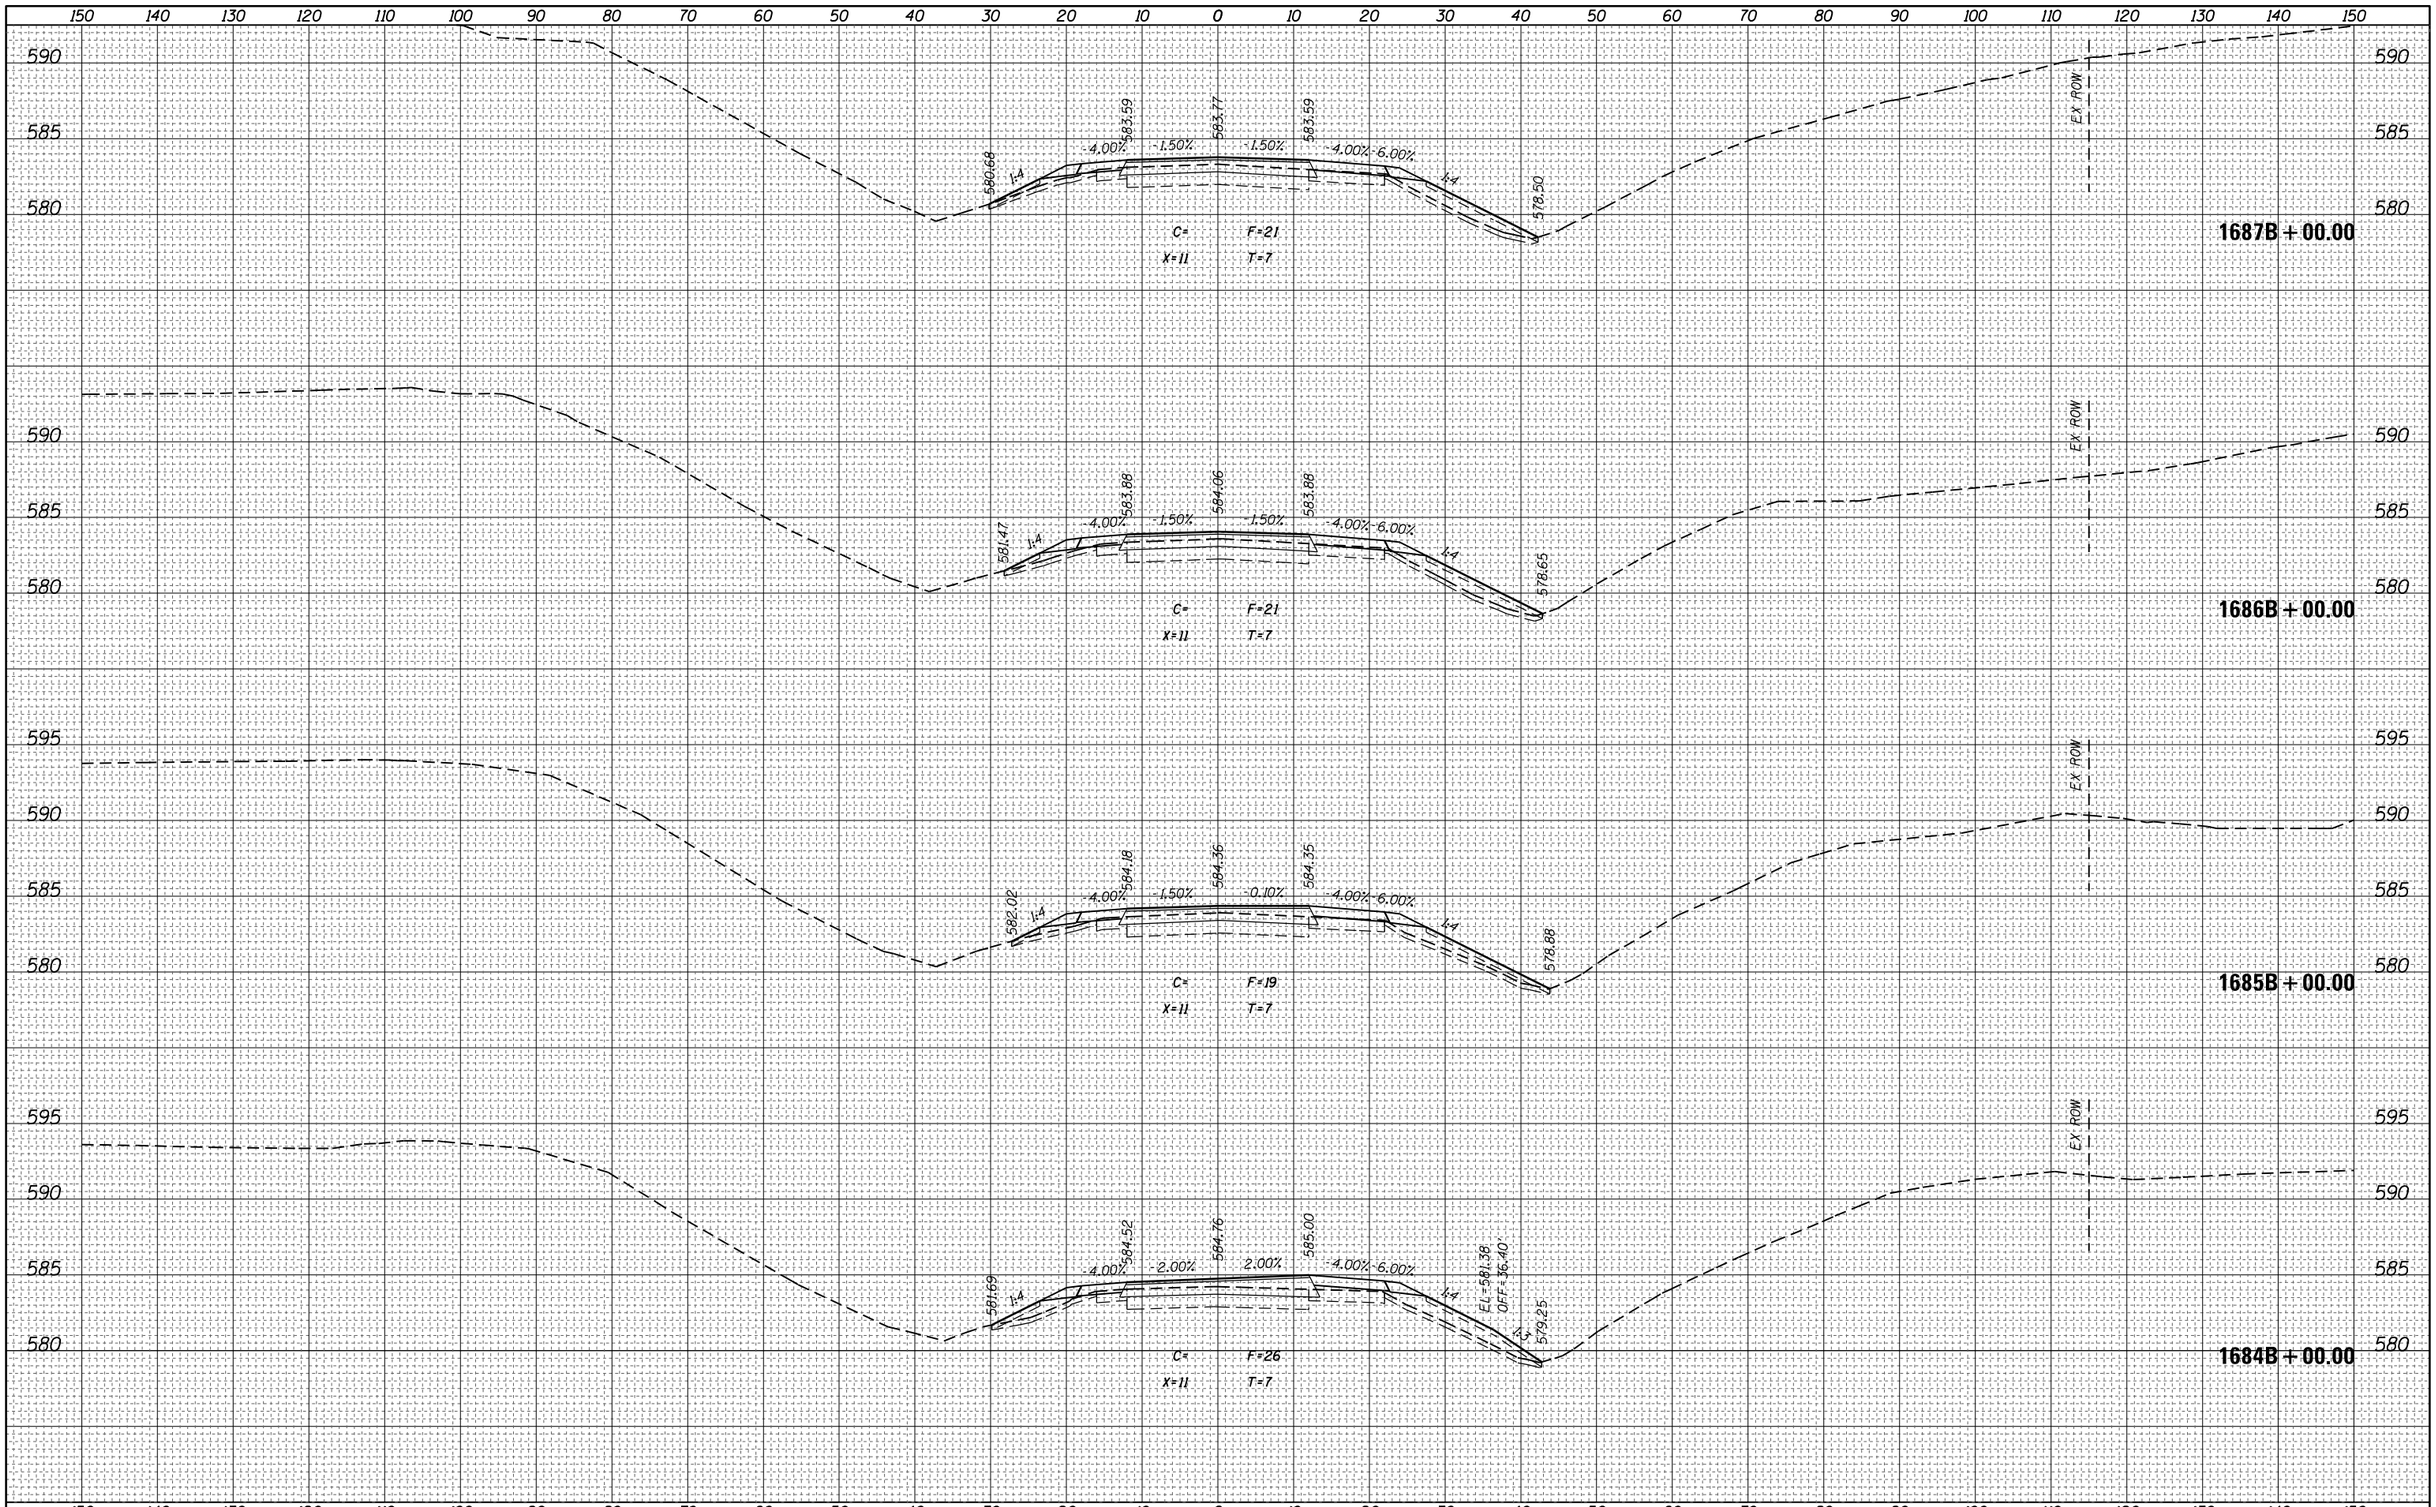

FILE NAME =	USER NAME = steffenmk	DESIGNED -	REVISED -
pw:\\IL004EBIDINTEG.illinois.gov:PWIDOT\Documents\IDOT Offices\District 7\Projects\74664\CADD\Drawings\Sheets\D774664-sht-xssht.dgn		DRAWN -	REVISED -
	PLOT SCALE = 20.0000 ' / in.	CHECKED -	REVISED -
Default	PLOT DATE = 3/23/2017	DATE -	REVISED -

STATE OF ILLINOIS
DEPARTMENT OF TRANSPORTATION

CROSS SECTIONS – 'B' ALIGNMENT

SCALE: | SHEET OF SHEETS | STA. 684+00.00 | TO STA.687+00.00

F.A.I. RTE.	SECTION	COUNTY	TOTAL SHEETS	SHEET NO.
70	(25-1,2)R	EFFINGHAM	496	456
		CONTRACT NO. 74664		
	ILLINOIS FED. AID PROJECT			

FINAL SURVEY	NOTE BOOK	NO.	BY	DATE
	SURVEYED			
	PLOTTED			
	TEMPLATE			
	AREAS			
	AREAS CHECKED			

ORIGINAL SURVEY	NOTE BOOK	NO.	BY	DATE
	SURVEYED			
	PLOTTED			
	TEMPLATE			
	AREAS			
	AREAS CHECKED			

FINAL SURVEY	NOTE BOOK	
	SURVEYED	
	PLOTTED	
	TEMPLATE	
	AREAS	
	AREAS CHECKED	
NO.	BY	DATE

ORIGINAL SURVEY	NOTE BOOK	
	SURVEYED	
	PLOTTED	
	TEMPLATE	
	AREAS	
	AREAS CHECKED	
NO.	BY	DATE

150 140 130 120 110 100 90 80 70 60 50 40 30 20 10 0 10 20 30 40 50 60 70 80 90 100 110 120 130 140 150

590 585 580 575 595 590 585 580 595 590 585 580

EX ROW

578.8 582.77 582.95 582.77 578.2

1:3 -4.00% -1.50% -1.50% -4.00% -6.00% 1:4

C= F=28
X=13 T=7

1690B + 00.00

EX ROW

579.05 582.98 583.16 582.98 578.40

1:4 -4.00% -1.50% -1.50% -4.00% -6.00% 1:4

C= F=32
X=11 T=8

1689B + 00.00

EX ROW

579.66 583.25 583.43 583.25 578.40

1:4 -4.00% -1.50% -1.50% -4.00% -6.00% 1:4

C= F=21
X=11 T=8

1688B + 00.00

150 140 130 120 110 100 90 80 70 60 50 40 30 20 10 0 10 20 30 40 50 60 70 80 90 100 110 120 130 140 150


FILE NAME =	USER NAME = steffenmk	DESIGNED -	REVISED -
pw:\\IL084EBIDINTEG.illinois.gov:PWIDOT\Documents\IDOT Offices\District 7\Projects\74664\CADD\Drawing sheets\D774664-sht-xssht.dgn		DRAWN -	REVISED -
	PLOT SCALE = 20.0000 ' / in.	CHECKED -	REVISED -
Default	PLOT DATE = 3/23/2017	DATE -	REVISED -

STATE OF ILLINOIS
DEPARTMENT OF TRANSPORTATION

CROSS SECTIONS – 'B' ALIGNMENT

SCALE: | SHEET OF SHEETS | STA. 688+00.00 TO STA. 690+00.00

F.A.I. RTE.	SECTION	COUNTY	TOTAL SHEETS	SHEET NO.
70	(25-1,2)R	EFFINGHAM	496	457
		CONTRACT NO. 74664		
	ILLINOIS FED. AID PROJECT			

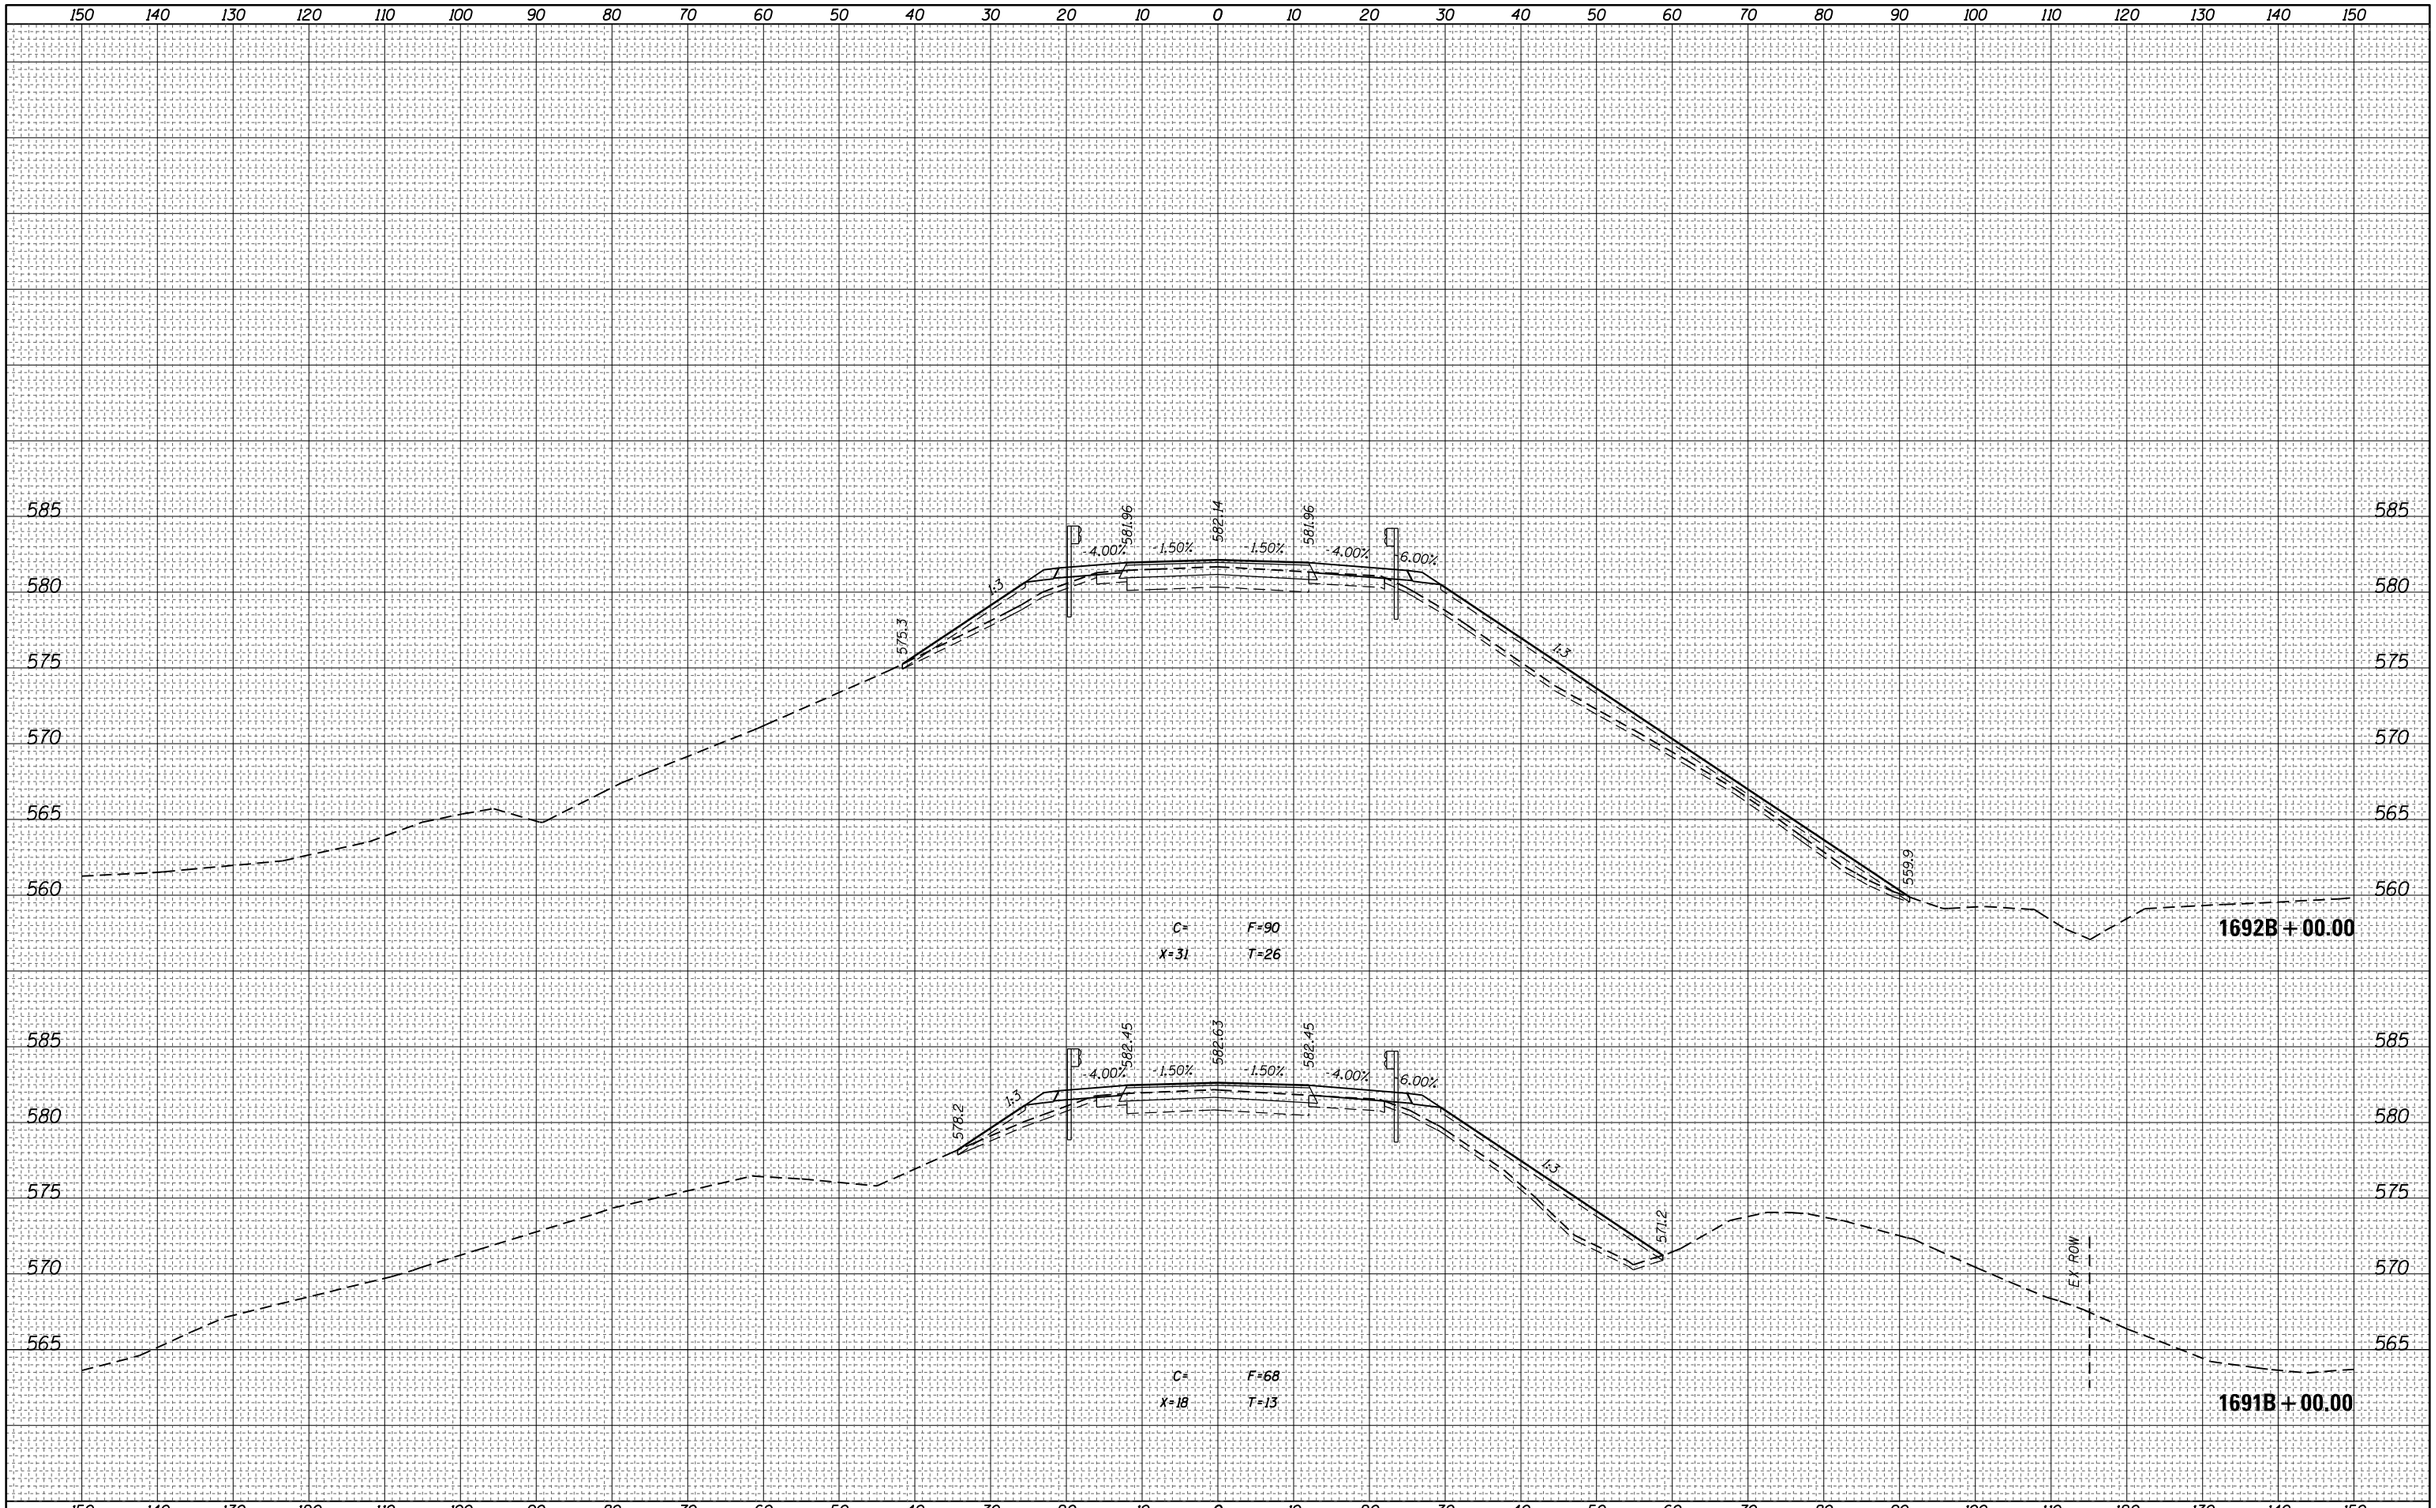

FILE NAME =	USER NAME = steffenmk	DESIGNED -	REVISED -
pw:\\IL084EBIDINTEG.illinois.gov:PWIDOT\Documents\IDOT Offices\District 7\Projects\74664\CADD\Drawings\Sheets\D774664-sht-xssht.dgn		DRAWN -	REVISED -
Default	PLOT SCALE = 20.0000 ' / in.	CHECKED -	REVISED -
	PLOT DATE = 3/23/2017	DATE -	REVISED -

STATE OF ILLINOIS
DEPARTMENT OF TRANSPORTATION


CROSS SECTIONS – 'B' ALIGNMENT

SCALE: | SHEET OF SHEETS | STA. 691+00.00 | TO STA. 692+00.00

F.A.I. RTE.	SECTION	COUNTY	TOTAL SHEETS	SHEET NO.
70	(25-1,2)R	EFFINGHAM	496	458
		CONTRACT NO. 74664		
		ILLINOIS	FED. AID PROJECT	

FINAL SURVEY
NOTE BOOK
NO.
SURVEYED BY DATE
PLOTTED
TEMPLATE
AREAS
AREAS CHECKED

ORIGINAL SURVEY
NOTE BOOK
NO.
SURVEYED BY DATE
PLOTTED
TEMPLATE
AREAS
AREAS CHECKED

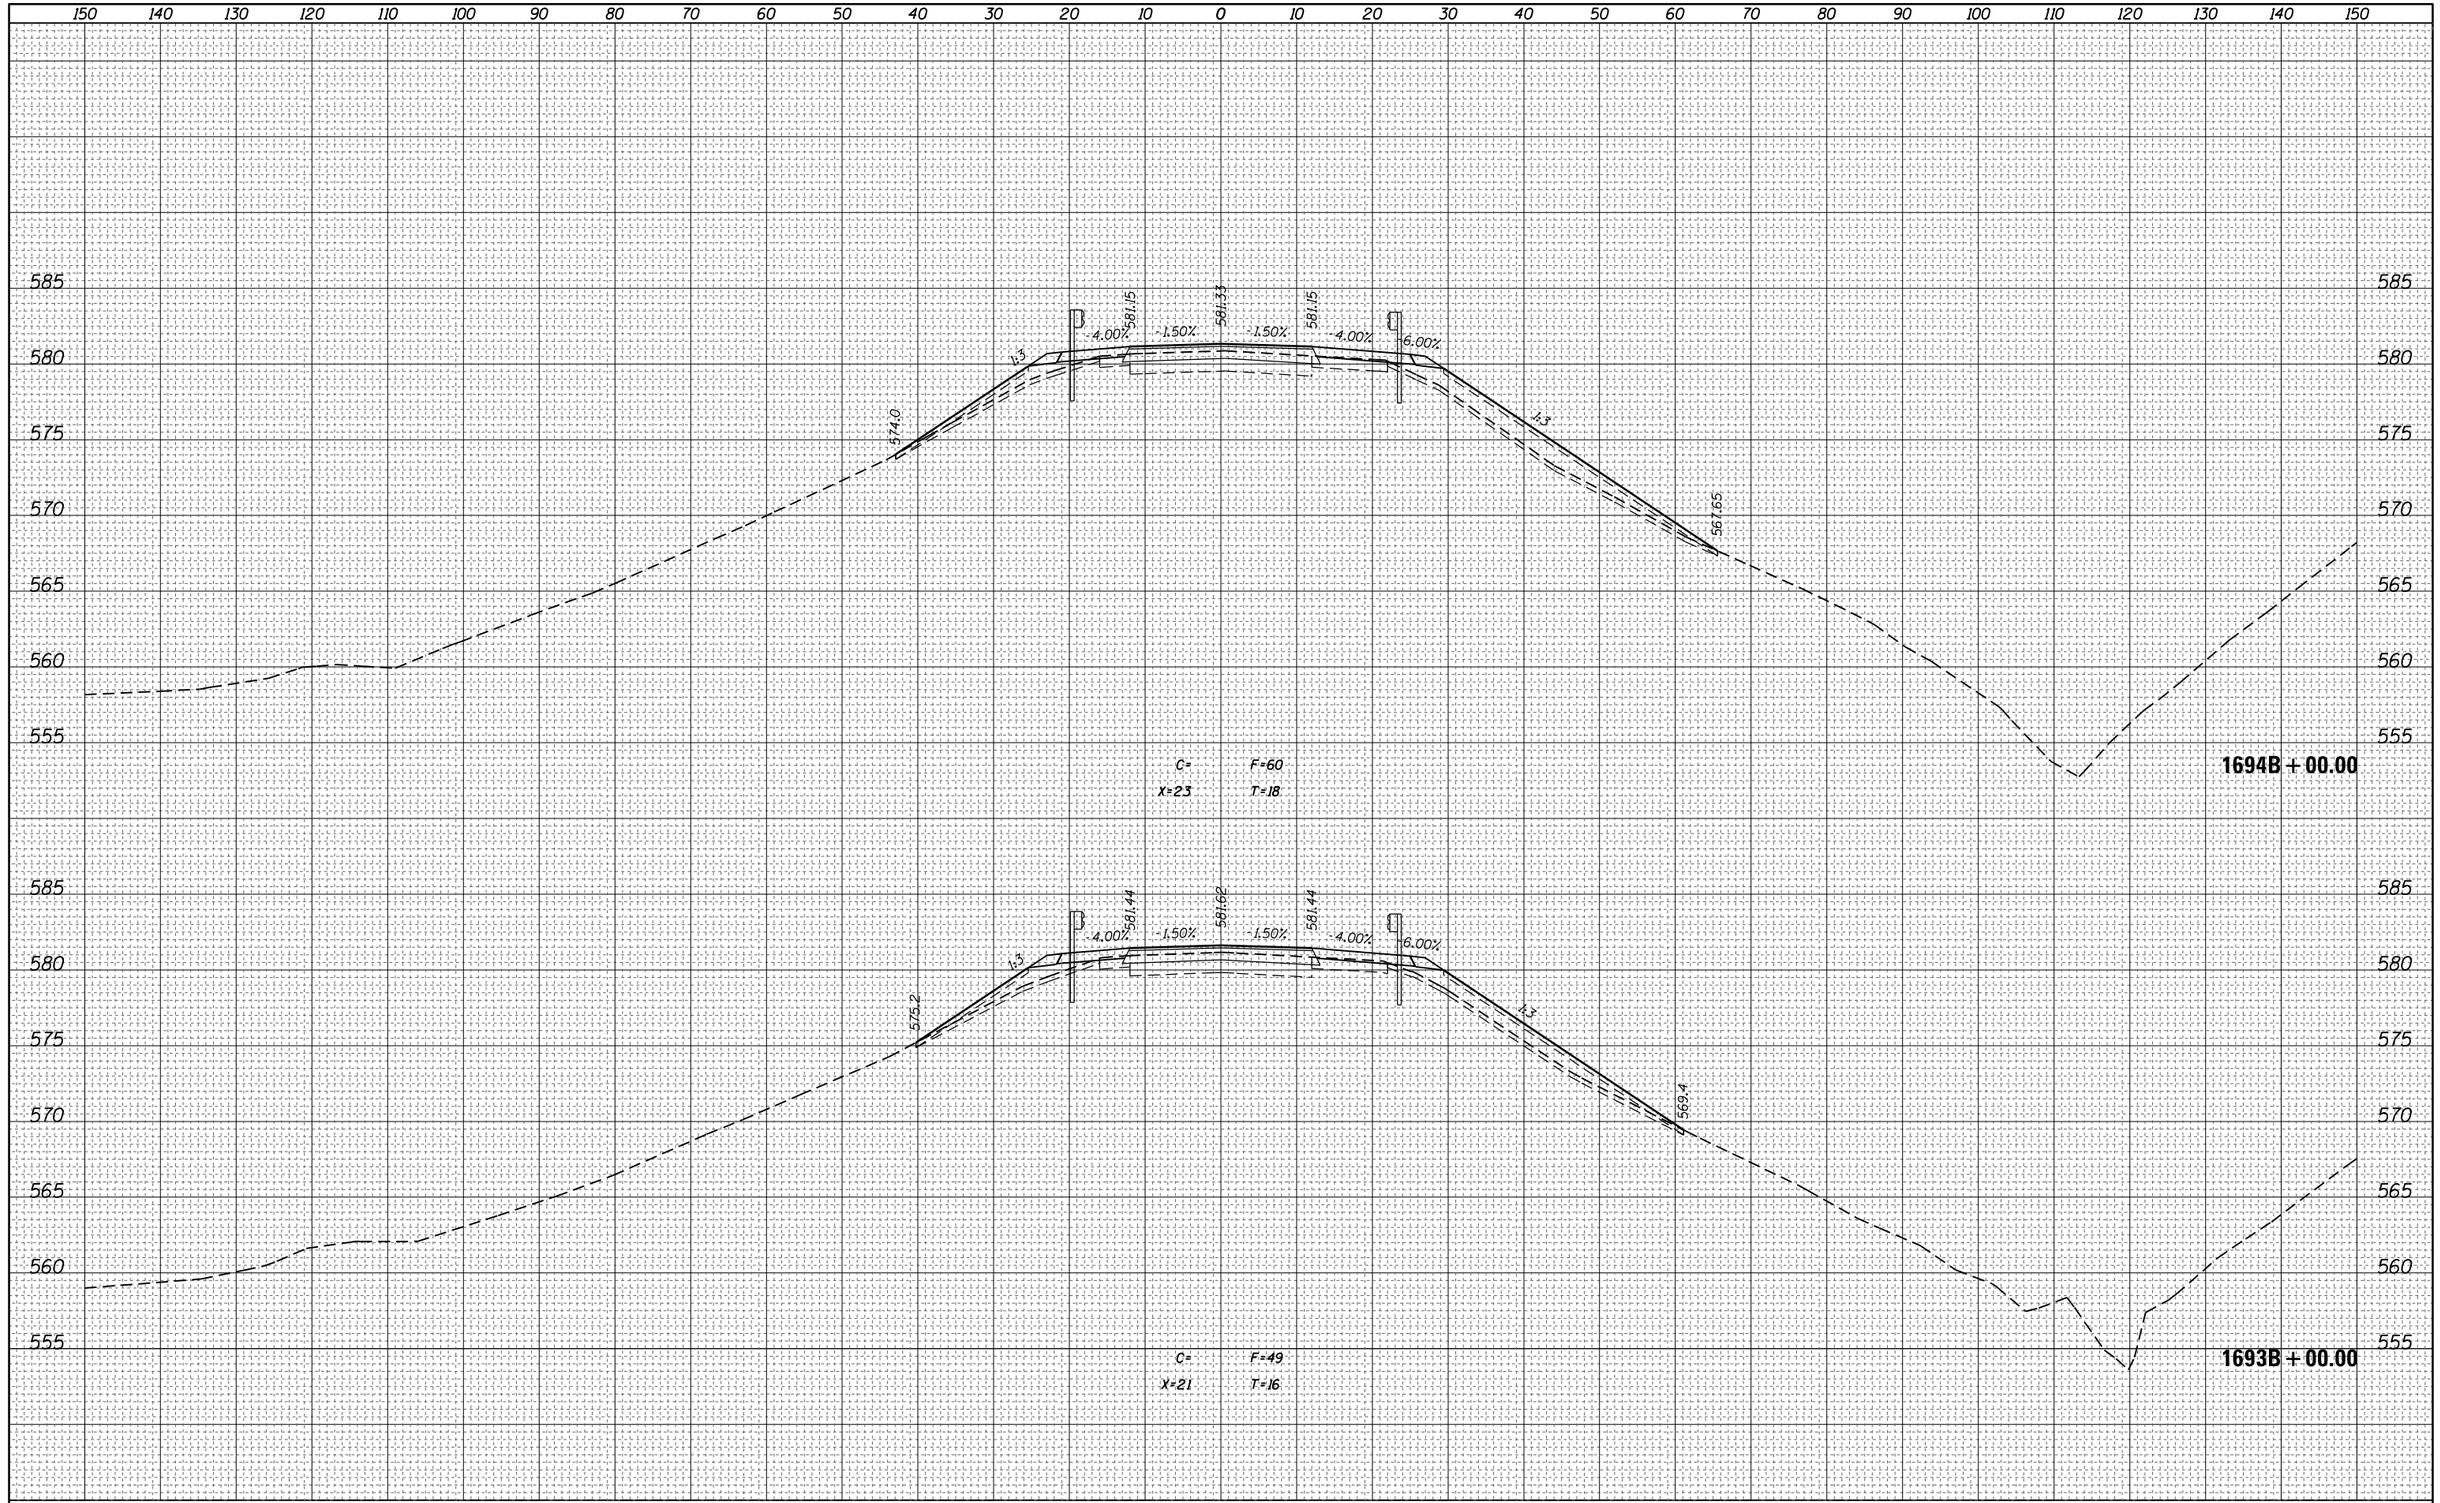

FILE NAME = pw:\\IL084EBIDINTEG.illinois.gov:PWIDOT\Documents\IDOT Offices\District 7\Projects\74664\CADD\Drawing Sheets\D774664-sht-xssht.dgn	USER NAME = steffenmk	DESIGNED -	REVISED -
	PLOT SCALE = 20.0000 ' / in.	CHECKED -	REVISED -
Default	PLOT DATE = 3/23/2017	DATE -	REVISED -


STATE OF ILLINOIS
DEPARTMENT OF TRANSPORTATION

CROSS SECTIONS – 'B' ALIGNMENT

SCALE: | SHEET OF SHEETS | STA. 693+00.00 TO STA.694+00.00

F.A.I. RTE.	SECTION	COUNTY	TOTAL SHEETS	SHEET NO.
70	(25-1,2)R	EFFINGHAM	496	459
		CONTRACT NO. 74664		
	ILLINOIS FED. AID PROJECT			

ORIGINAL SURVEY / FINAL SURVEY
NOTE BOOK
NO.
SURVEYED
PLOTTED
TEMPLATE
AREAS
AREAS CHECKED
BY
DATE

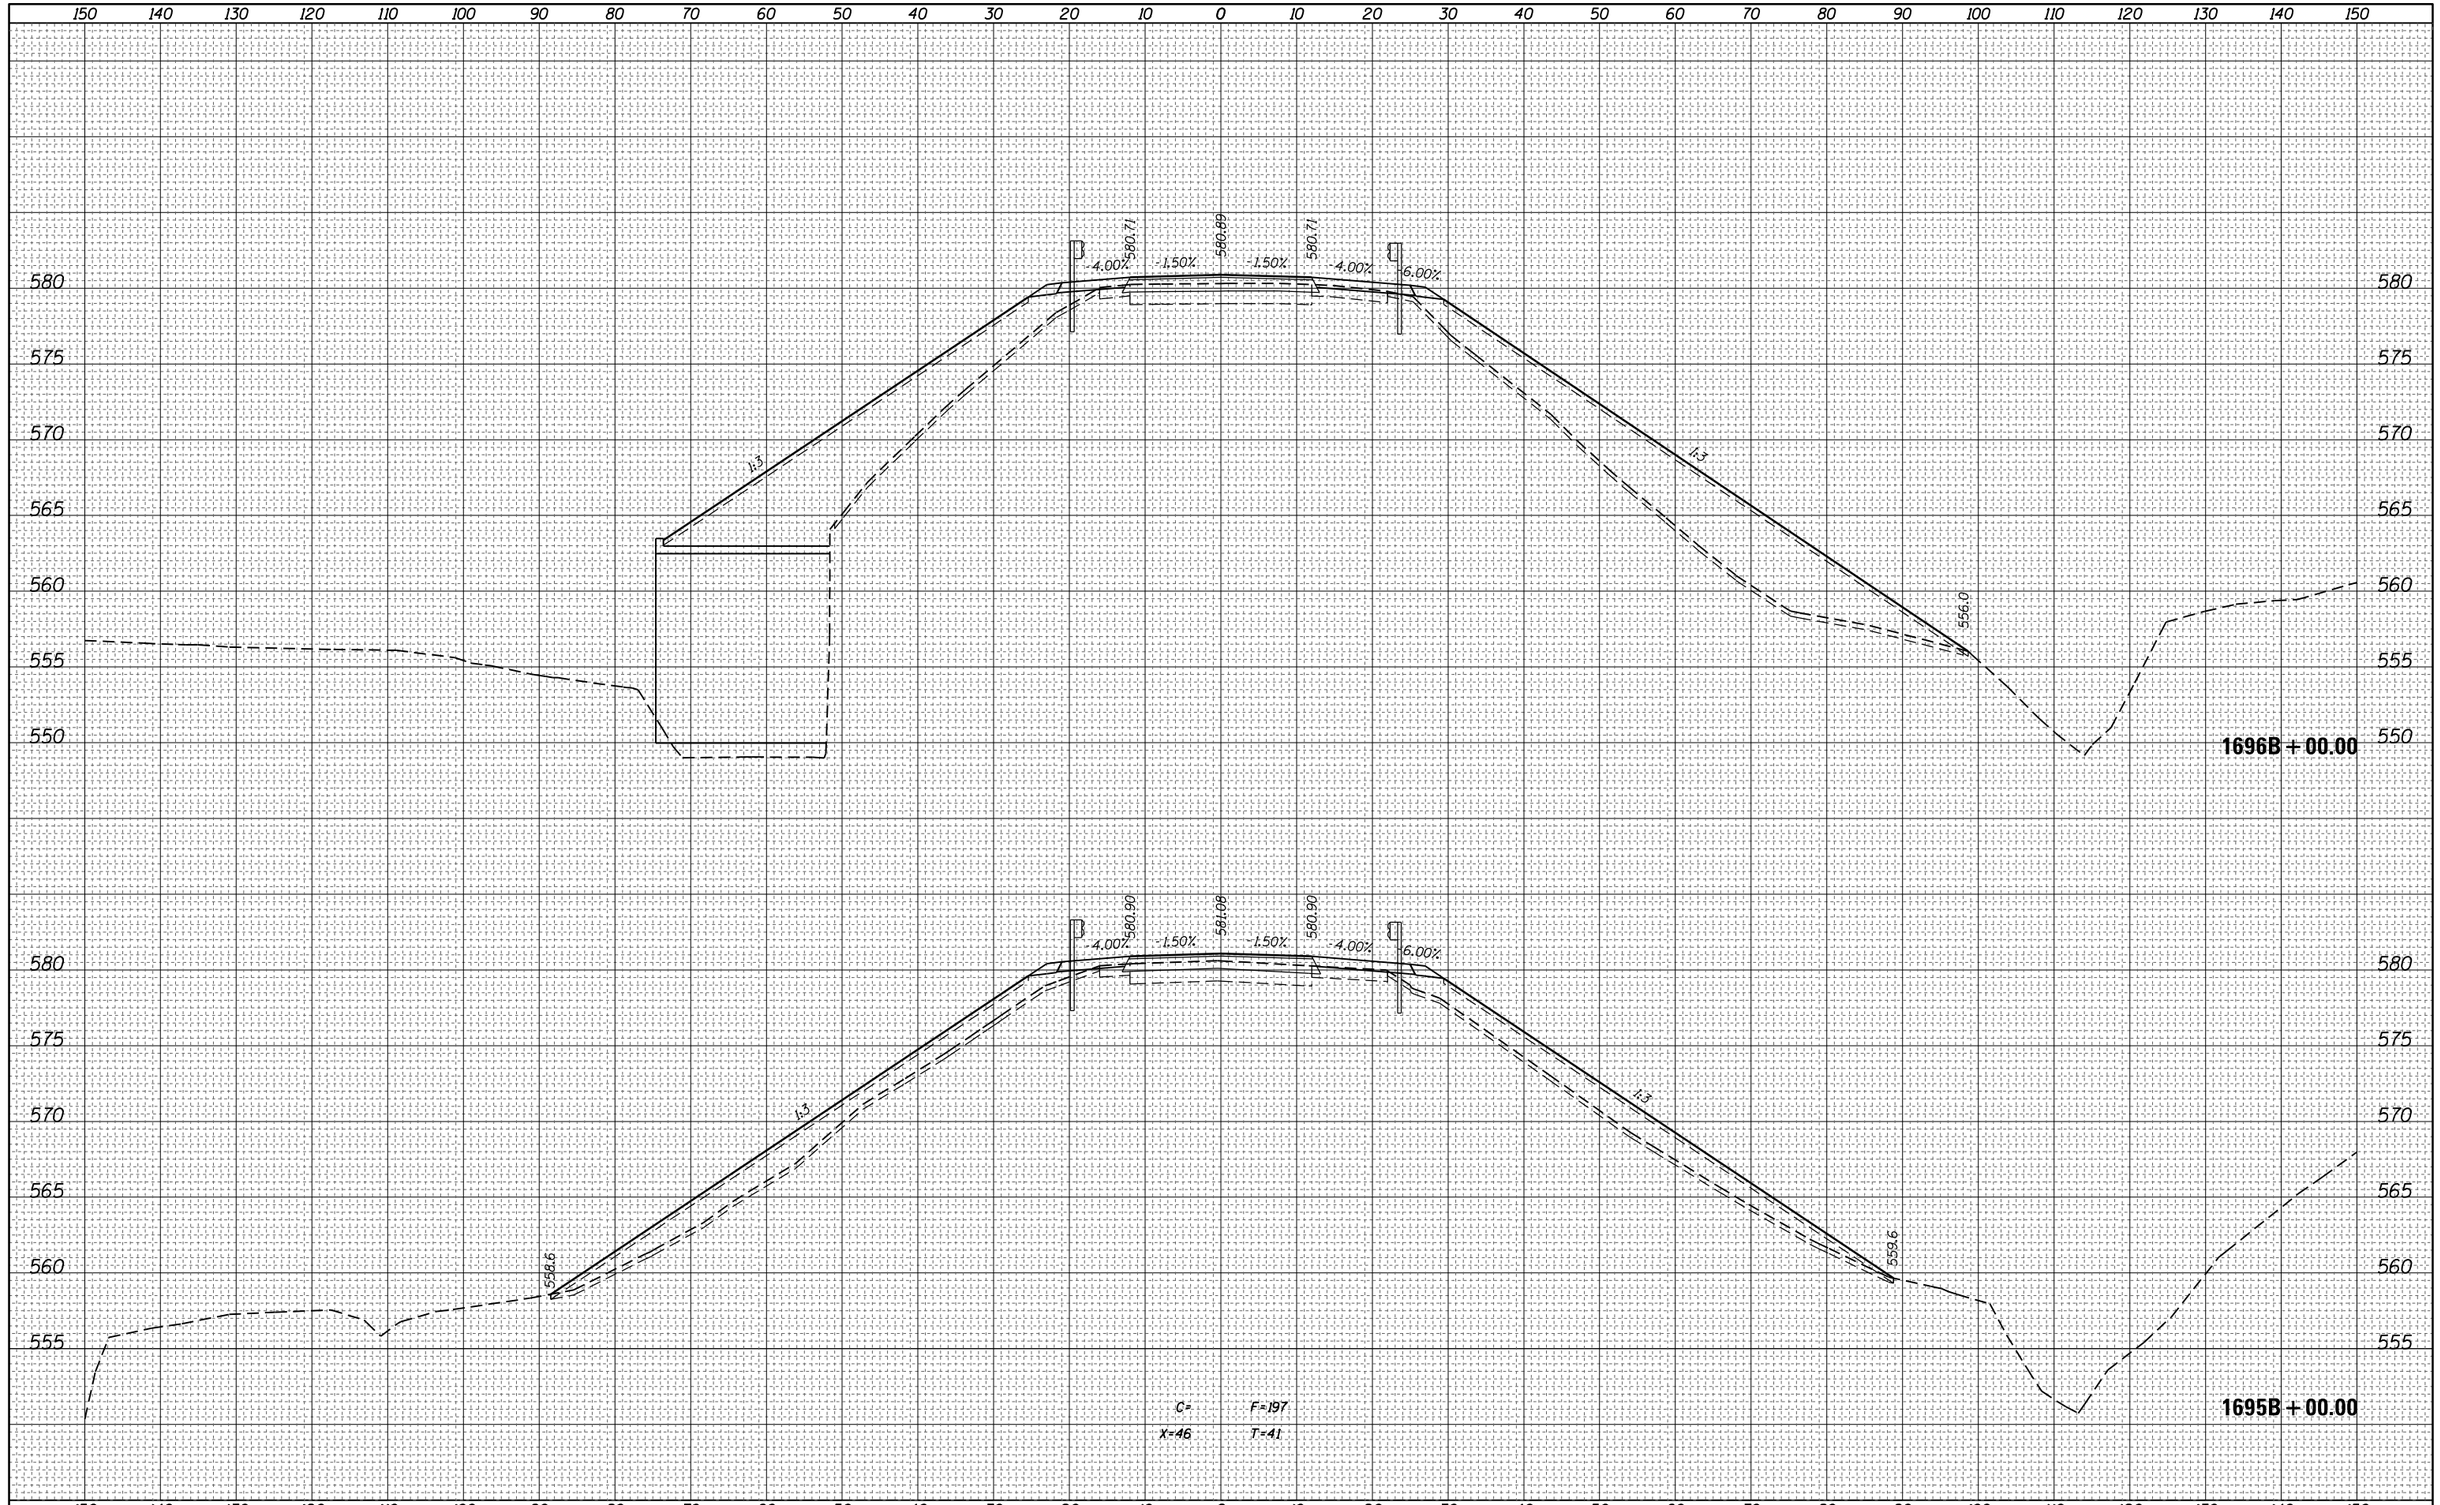

FINAL SURVEY

NO.	NOTE BOOK	BY	DATE
	SURVEYED		
	PLOTTED		
	TEMPLATE		
	AREAS		
	AREAS CHECKED		

ORIGINAL SURVEY

NO.	NOTE BOOK	BY	DATE
	SURVEYED		
	PLOTTED		
	TEMPLATE		
	AREAS		
	AREAS CHECKED		


FILE NAME = pw:\\IL084EBIDINTEG.illinois.gov:PWIDOT\Documents\IDOT Offices\District 7\Projects\74664\CADD\Drawing Sheets\D774664-sht-xssht.dgn	USER NAME = steffenmk	DESIGNED -	REVISED -
		DRAWN -	REVISED -
	PLOT SCALE = 20.0000 ' / in.	CHECKED -	REVISED -
Default	PLOT DATE = 3/23/2017	DATE -	REVISED -

STATE OF ILLINOIS
DEPARTMENT OF TRANSPORTATION

CROSS SECTIONS – 'B' ALIGNMENT

SCALE: | SHEET OF SHEETS | STA. 695+00.00 TO STA.696+00.00

F.A.I. RTE.	SECTION	COUNTY	TOTAL SHEETS	SHEET NO.
70	(25-1,2)R	EFFINGHAM	496	460
		CONTRACT NO. 74664		
	ILLINOIS FED. AID PROJECT			

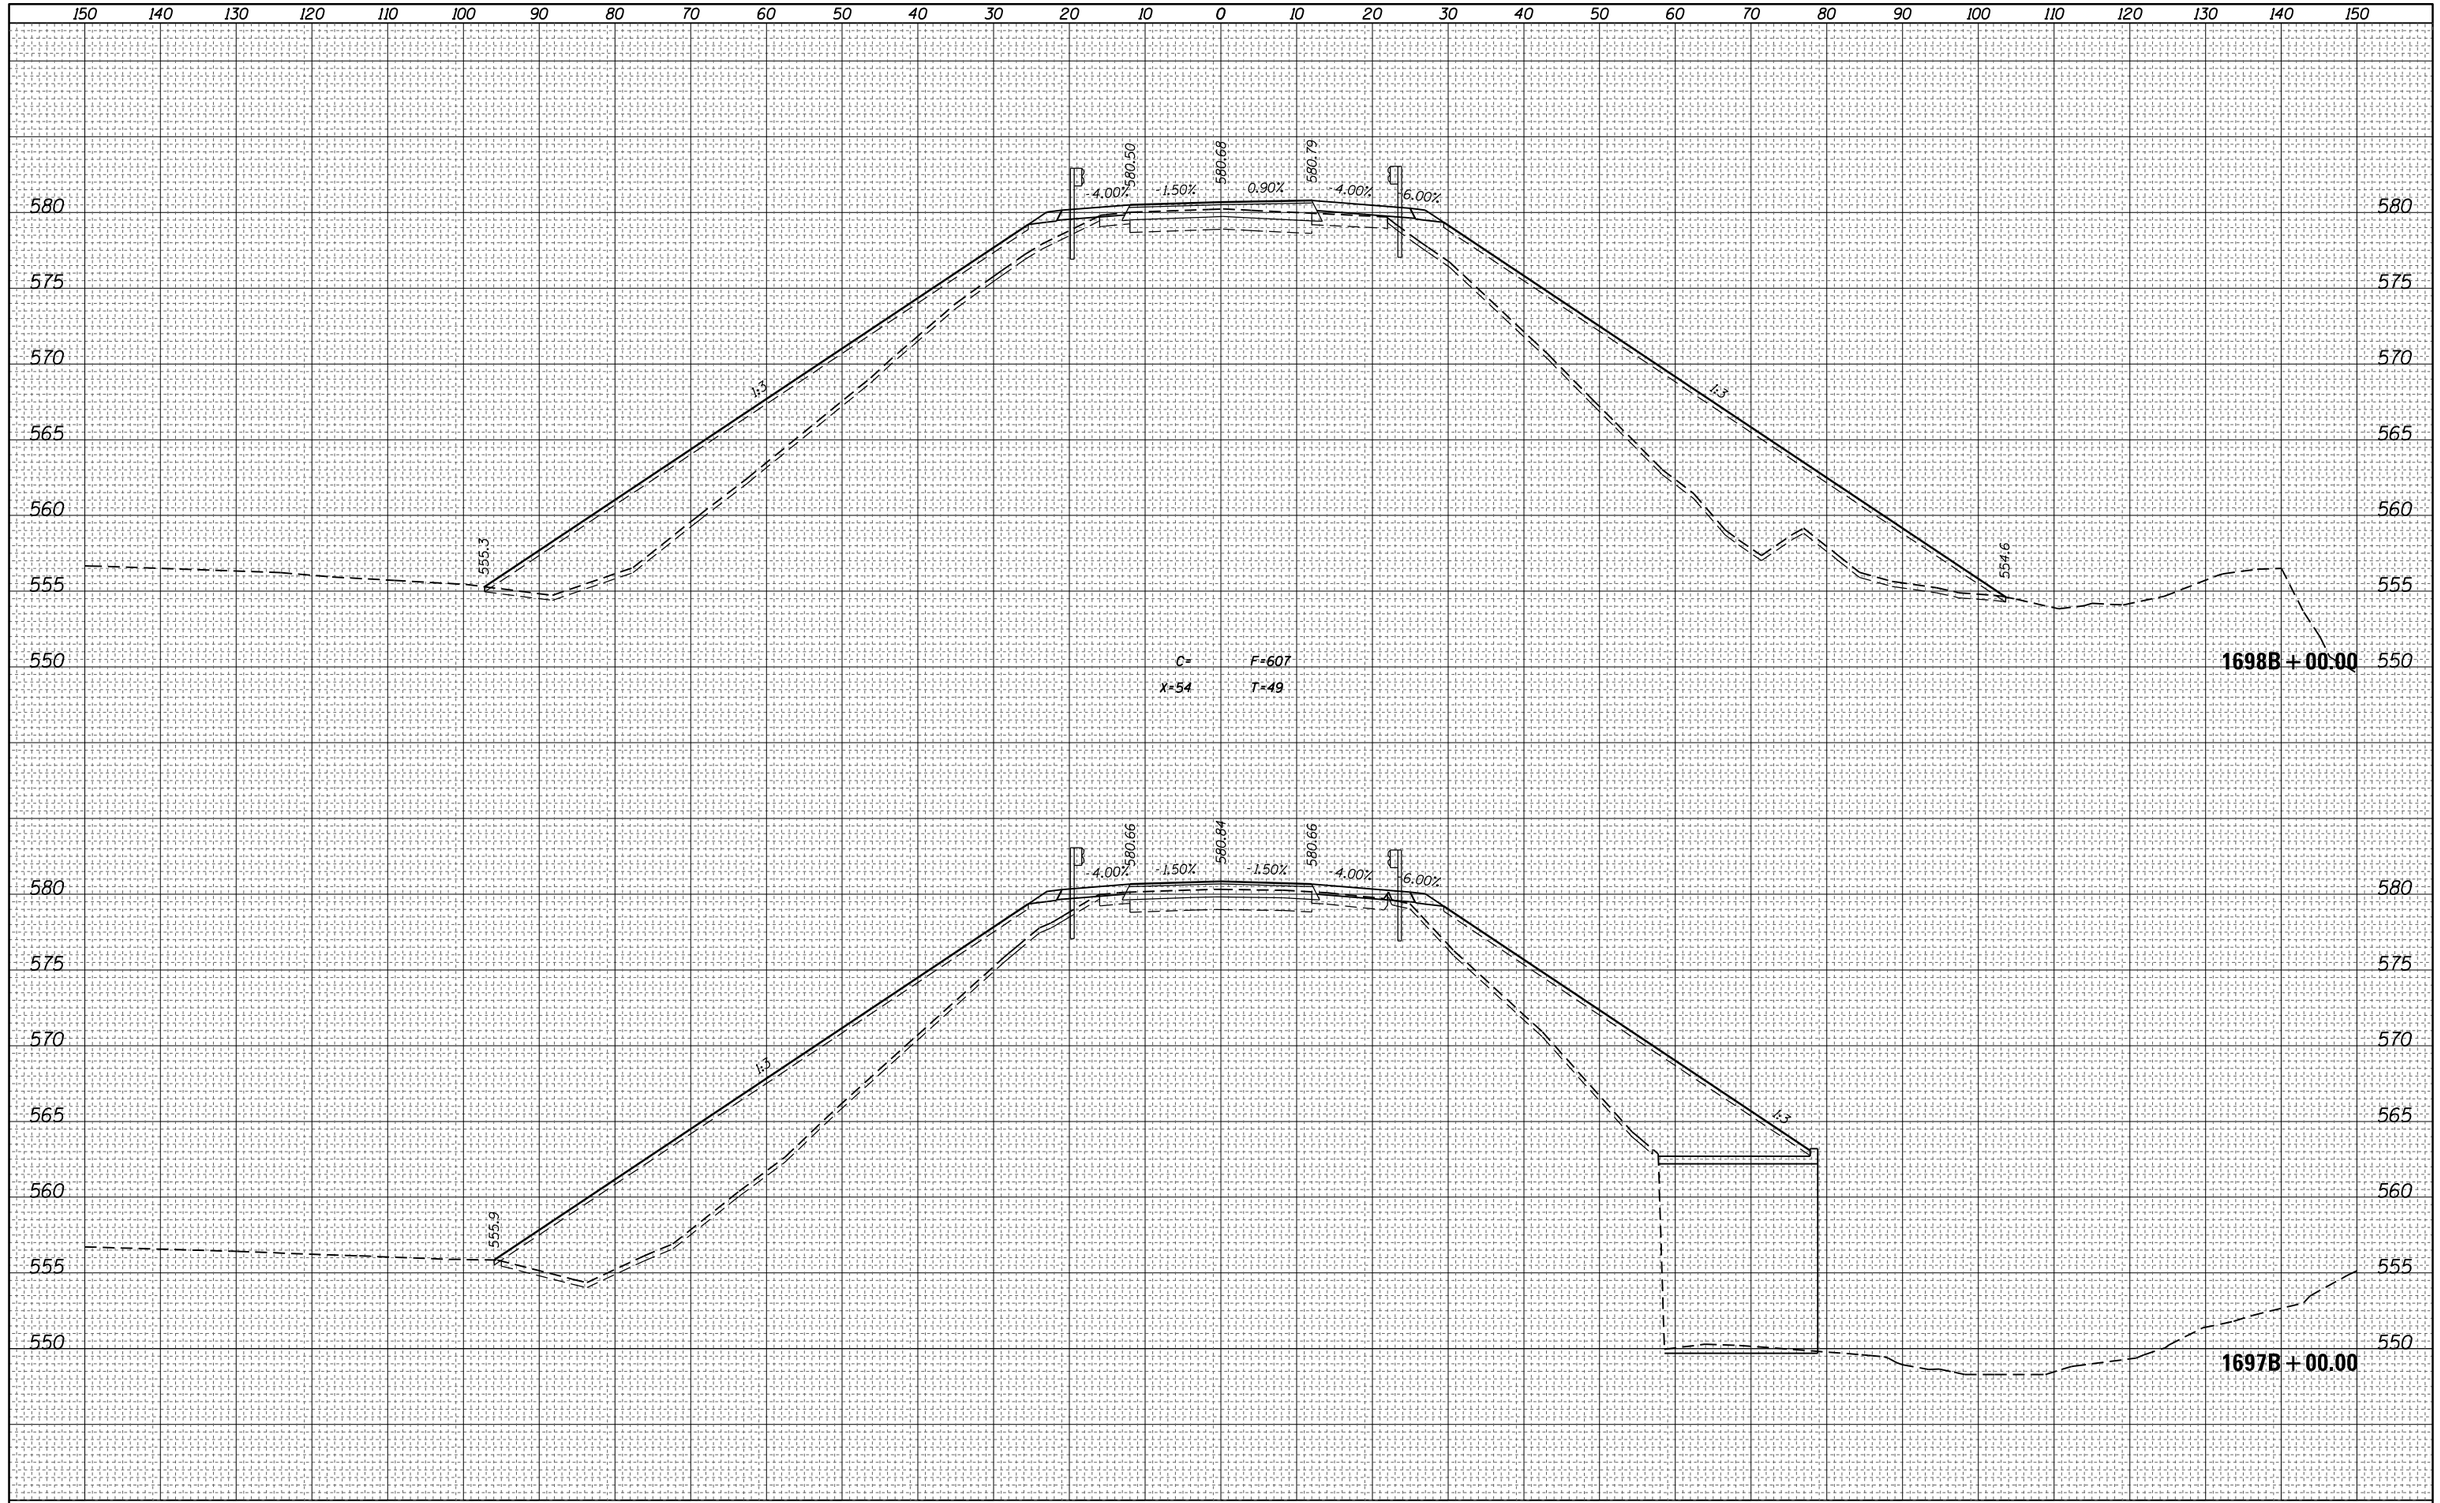

FINAL SURVEY

NO.	NOTE BOOK	SURVEYED	BY	DATE
		PLOTTED		
		TEMPLATE		
		AREAS		
		AREAS CHECKED		

ORIGINAL SURVEY

NO.	NOTE BOOK	SURVEYED	BY	DATE
		PLOTTED		
		TEMPLATE		
		AREAS		
		AREAS CHECKED		


FILE NAME = pw:\\IL084EBIDINTEG.illinois.gov:PWIDOT\Documents\IDOT Offices\District 7\Projects\74664\CADD\Drawing Sheets\D774664-sht-xssht.dgn	USER NAME = steffenmk	DESIGNED -	REVISED -
		DRAWN -	REVISED -
	PLOT SCALE = 20.0000 ' / in.	CHECKED -	REVISED -
Default	PLOT DATE = 3/23/2017	DATE -	REVISED -

STATE OF ILLINOIS
DEPARTMENT OF TRANSPORTATION

CROSS SECTIONS – 'B' ALIGNMENT

SCALE: | SHEET OF SHEETS | STA. 697+00.00 TO STA. 698+00.00

F.A.I. RTE.	SECTION	COUNTY	TOTAL SHEETS	SHEET NO.
70	(25-1,2)R	EFFINGHAM	496	461
		CONTRACT NO. 74664		
	ILLINOIS FED. AID PROJECT			

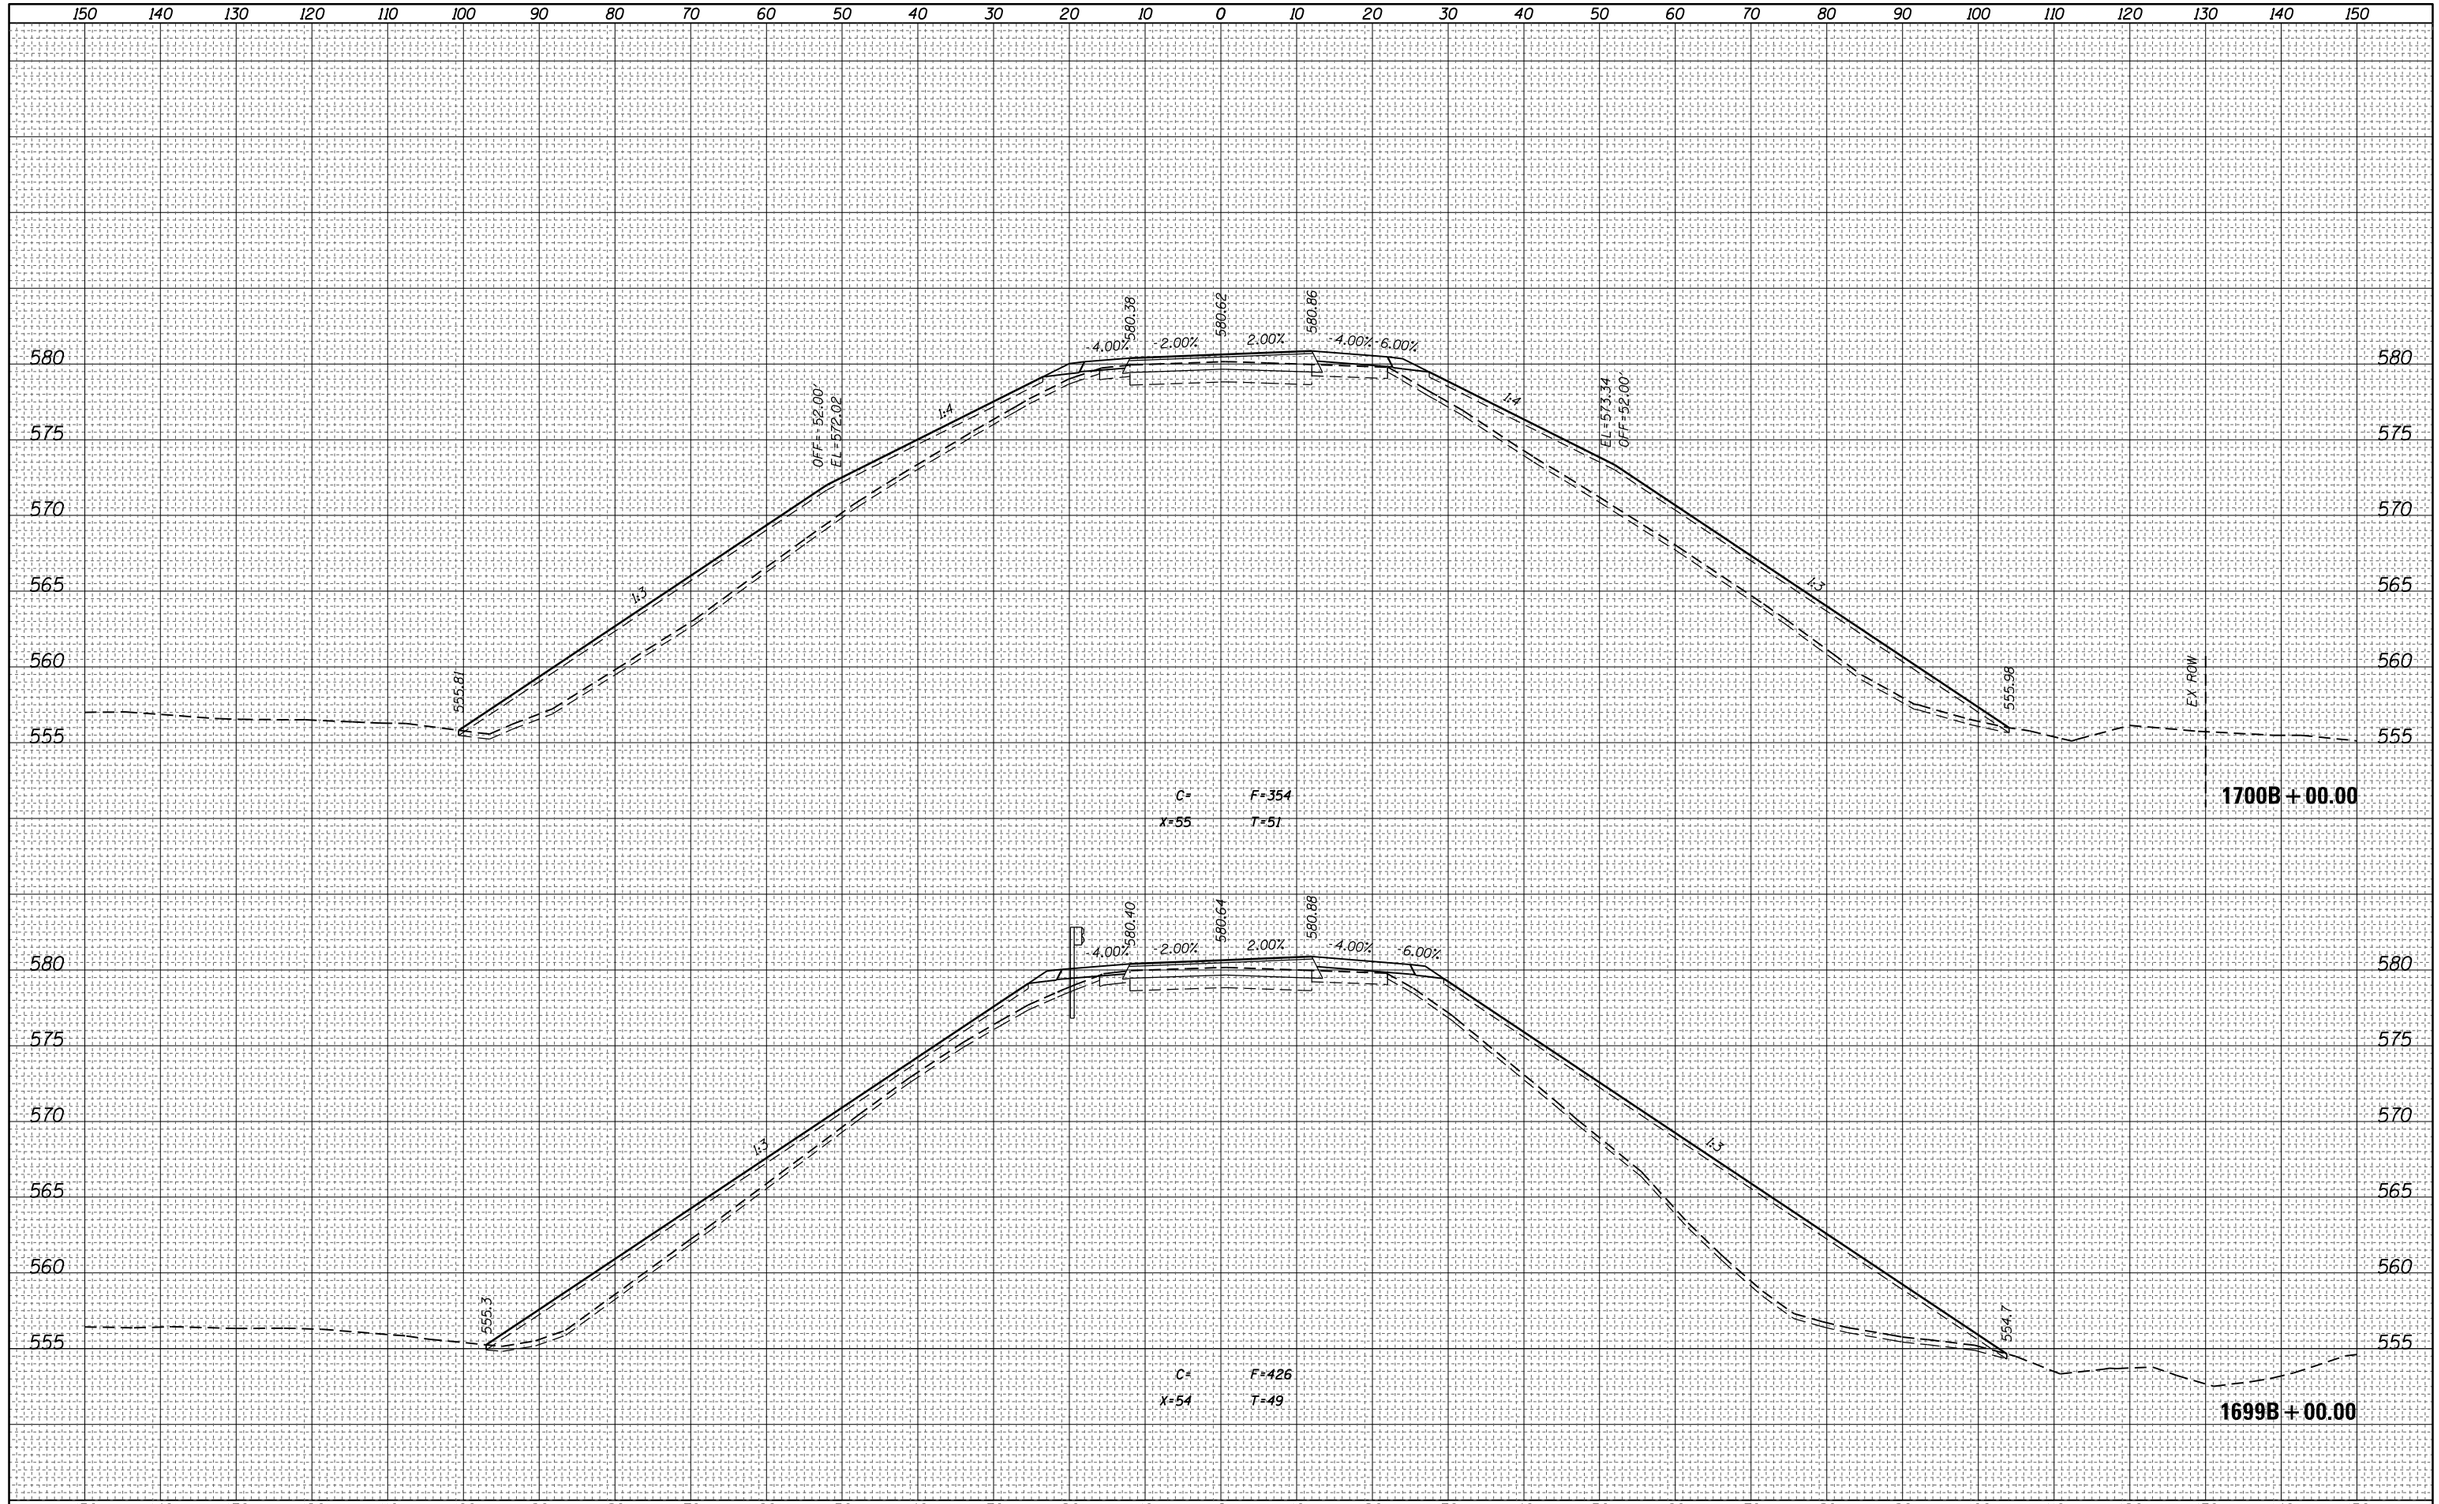

FINAL SURVEY

NO.	NOTE BOOK	SURVEYED	BY	DATE
		PLOTTED		
		TEMPLATE		
		AREAS		
		AREAS CHECKED		

ORIGINAL SURVEY

NO.	NOTE BOOK	SURVEYED	BY	DATE
		PLOTTED		
		TEMPLATE		
		AREAS		
		AREAS CHECKED		

FILE NAME = pw:\\IL084EBIDINTEG.illinois.gov:PWIDOT\Documents\IDOT Offices\District 7\Projects\74664\CADD\Drawings\Sheets\D774664-sht-xssht.dgn	USER NAME = steffenmk	DESIGNED -	REVISED -
		DRAWN -	REVISED -
	PLOT SCALE = 20.0000 ' / in.	CHECKED -	REVISED -
Default	PLOT DATE = 3/23/2017	DATE -	REVISED -


STATE OF ILLINOIS
DEPARTMENT OF TRANSPORTATION

CROSS SECTIONS – 'B' ALIGNMENT

SCALE: | SHEET OF SHEETS | STA. 699+00.00 | TO STA. 700+00.00

F.A.I. RTE.	SECTION	COUNTY	TOTAL SHEETS	SHEET NO.
70	(25-1,2)R	EFFINGHAM	496	462
		CONTRACT NO. 74664		
	ILLINOIS FED. AID PROJECT			

FINAL SURVEY	NOTE BOOK	NO.
SURVEYED	BY	DATE
PLOTTED		
TEMPLATE		
AREAS		
AREAS CHECKED		

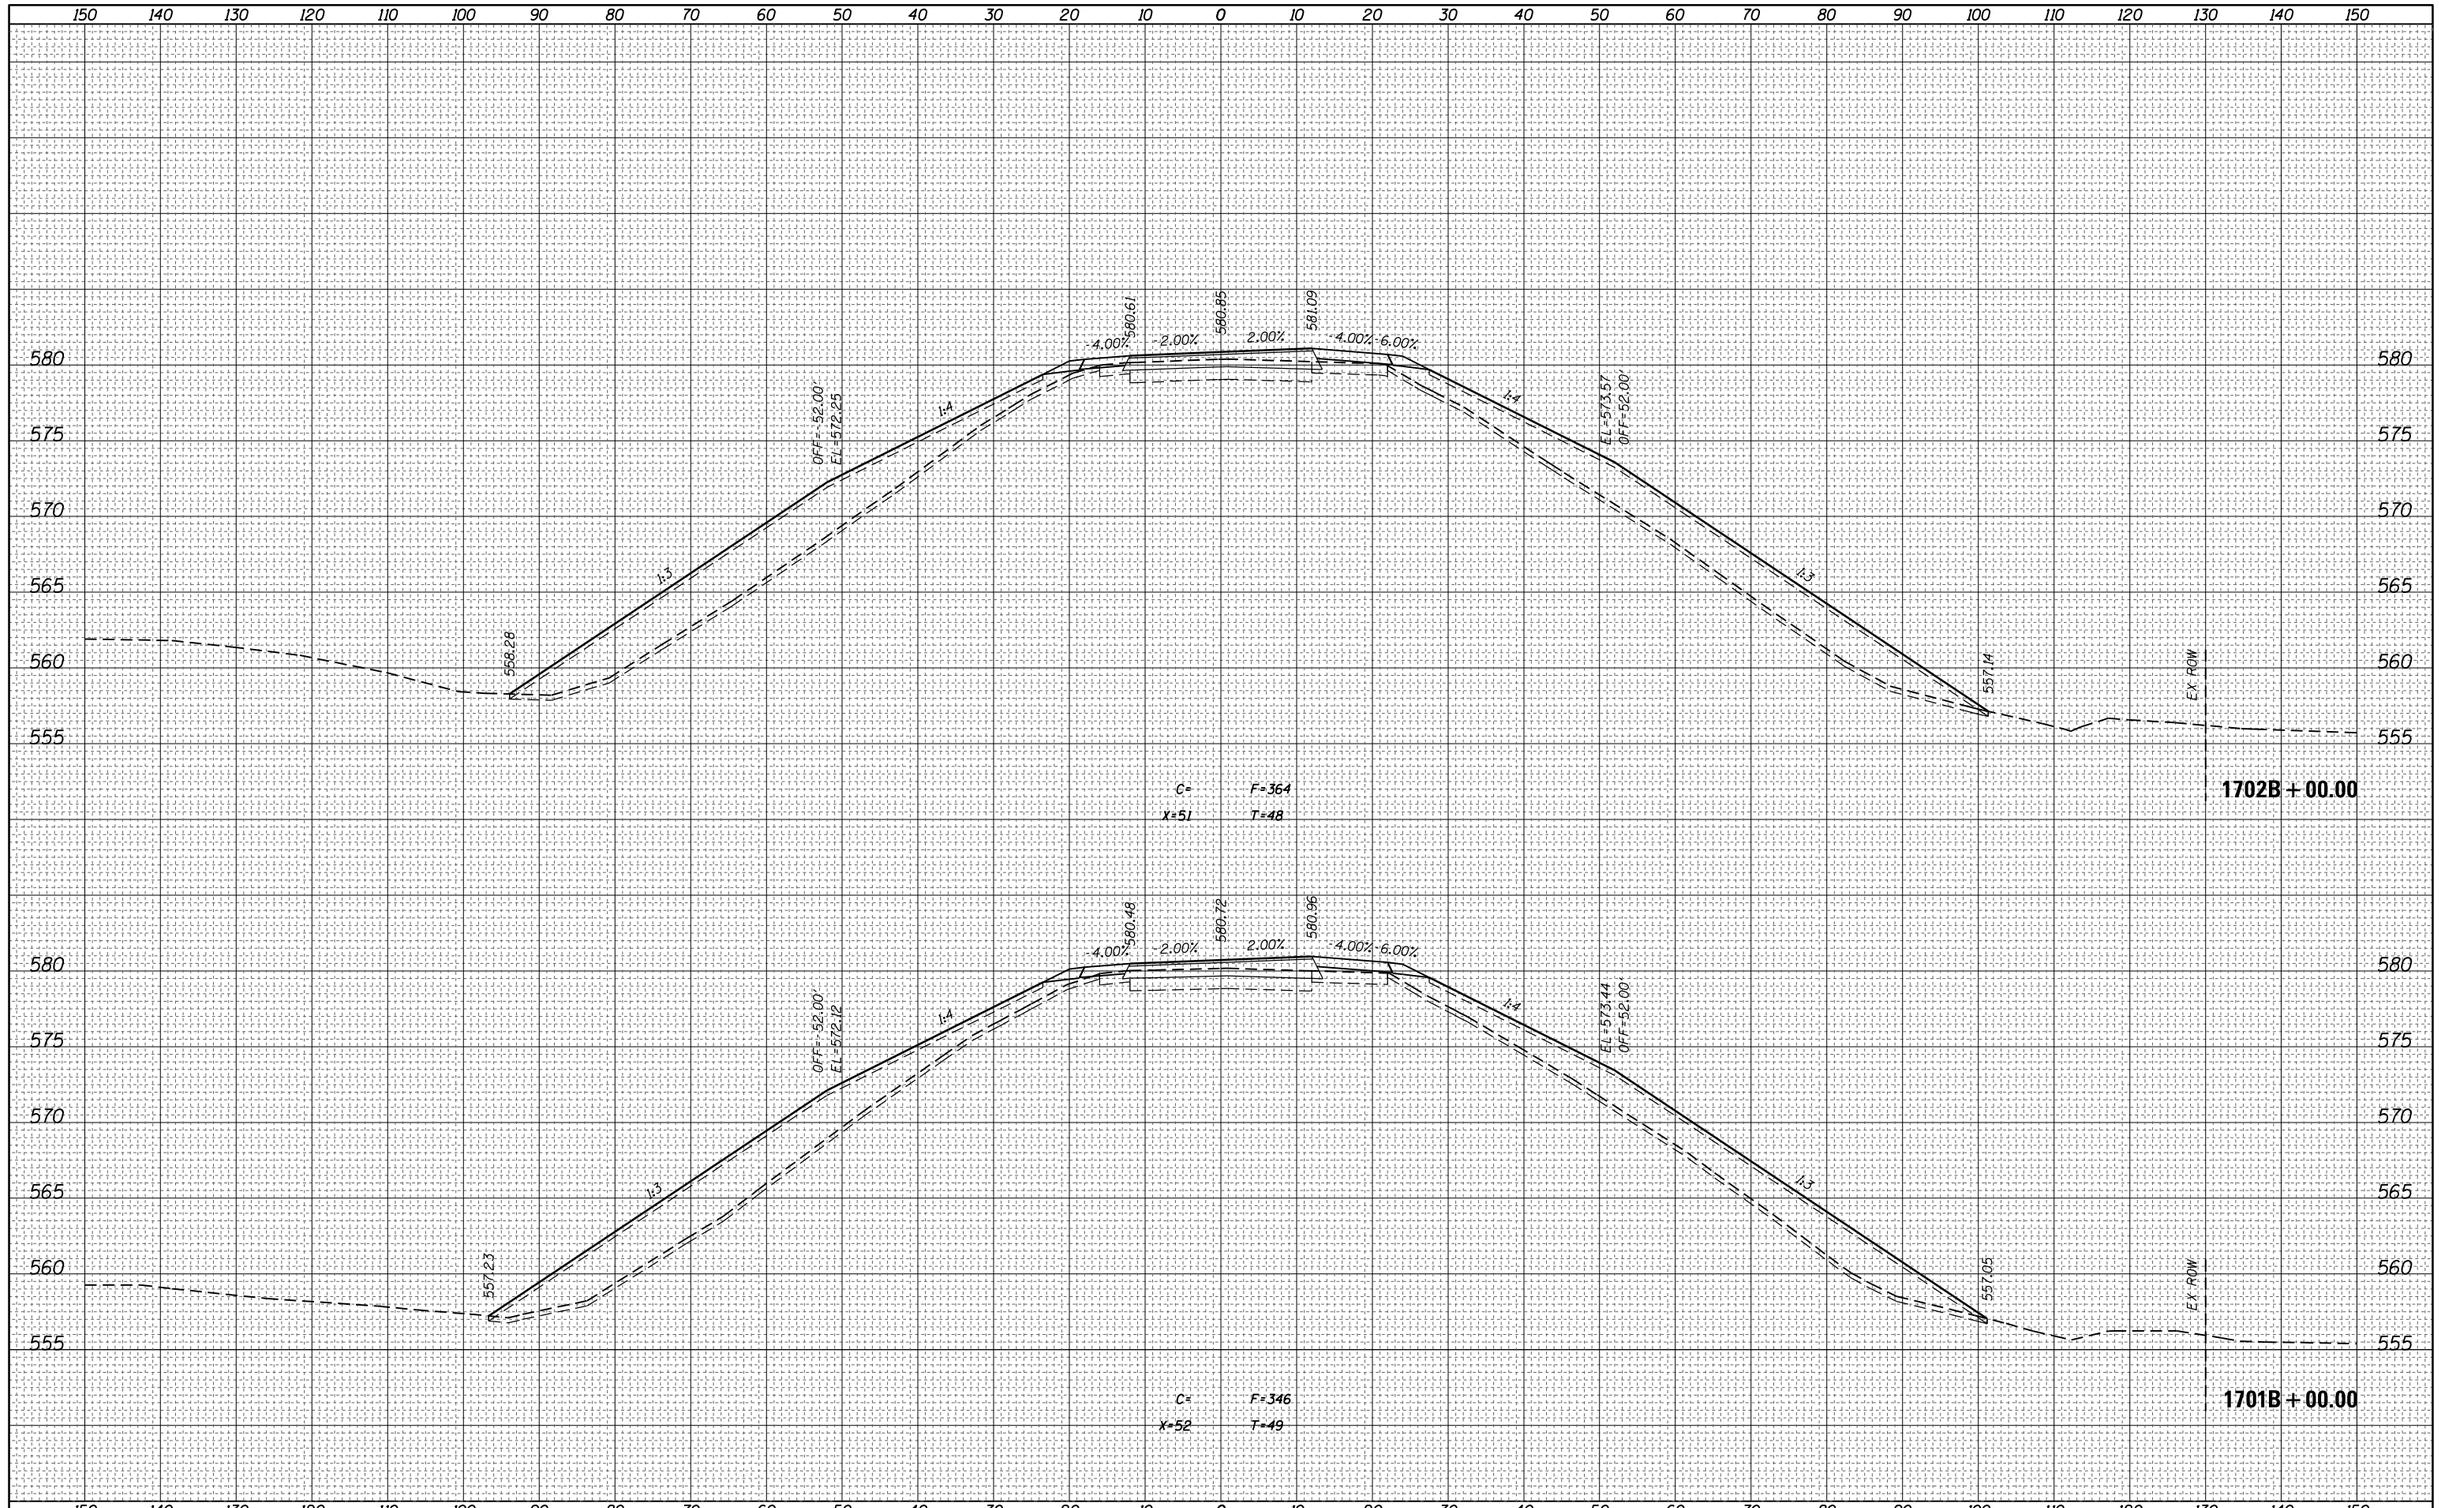

ORIGINAL SURVEY	NOTE BOOK	NO.
SURVEYED	BY	DATE
PLOTTED		
TEMPLATE		
AREAS		
AREAS CHECKED		


FILE NAME =	USER NAME = steffenmk	DESIGNED -	REVISED -
pw:\\IL084EBIDINTEG.illinois.gov:PWIDOT\Documents\IDOT Offices\District 7\Projects\74664\CADD\Drawings\sheets\D774664-sht-xssht.dgn		DRAWN -	REVISED -
	PLOT SCALE = 20.0000 ' / in.	CHECKED -	REVISED -
Default	PLOT DATE = 3/23/2017	DATE -	REVISED -

STATE OF ILLINOIS
DEPARTMENT OF TRANSPORTATION

CROSS SECTIONS – 'B' ALIGNMENT

SCALE: | SHEET OF SHEETS | STA. 701+00.00 | TO STA. 702+00.00

F.A.I. RTE.	SECTION	COUNTY	TOTAL SHEETS	SHEET NO.
70	(25-1,2)R	EFFINGHAM	496	463
		CONTRACT NO. 74664		
	ILLINOIS FED. AID PROJECT			

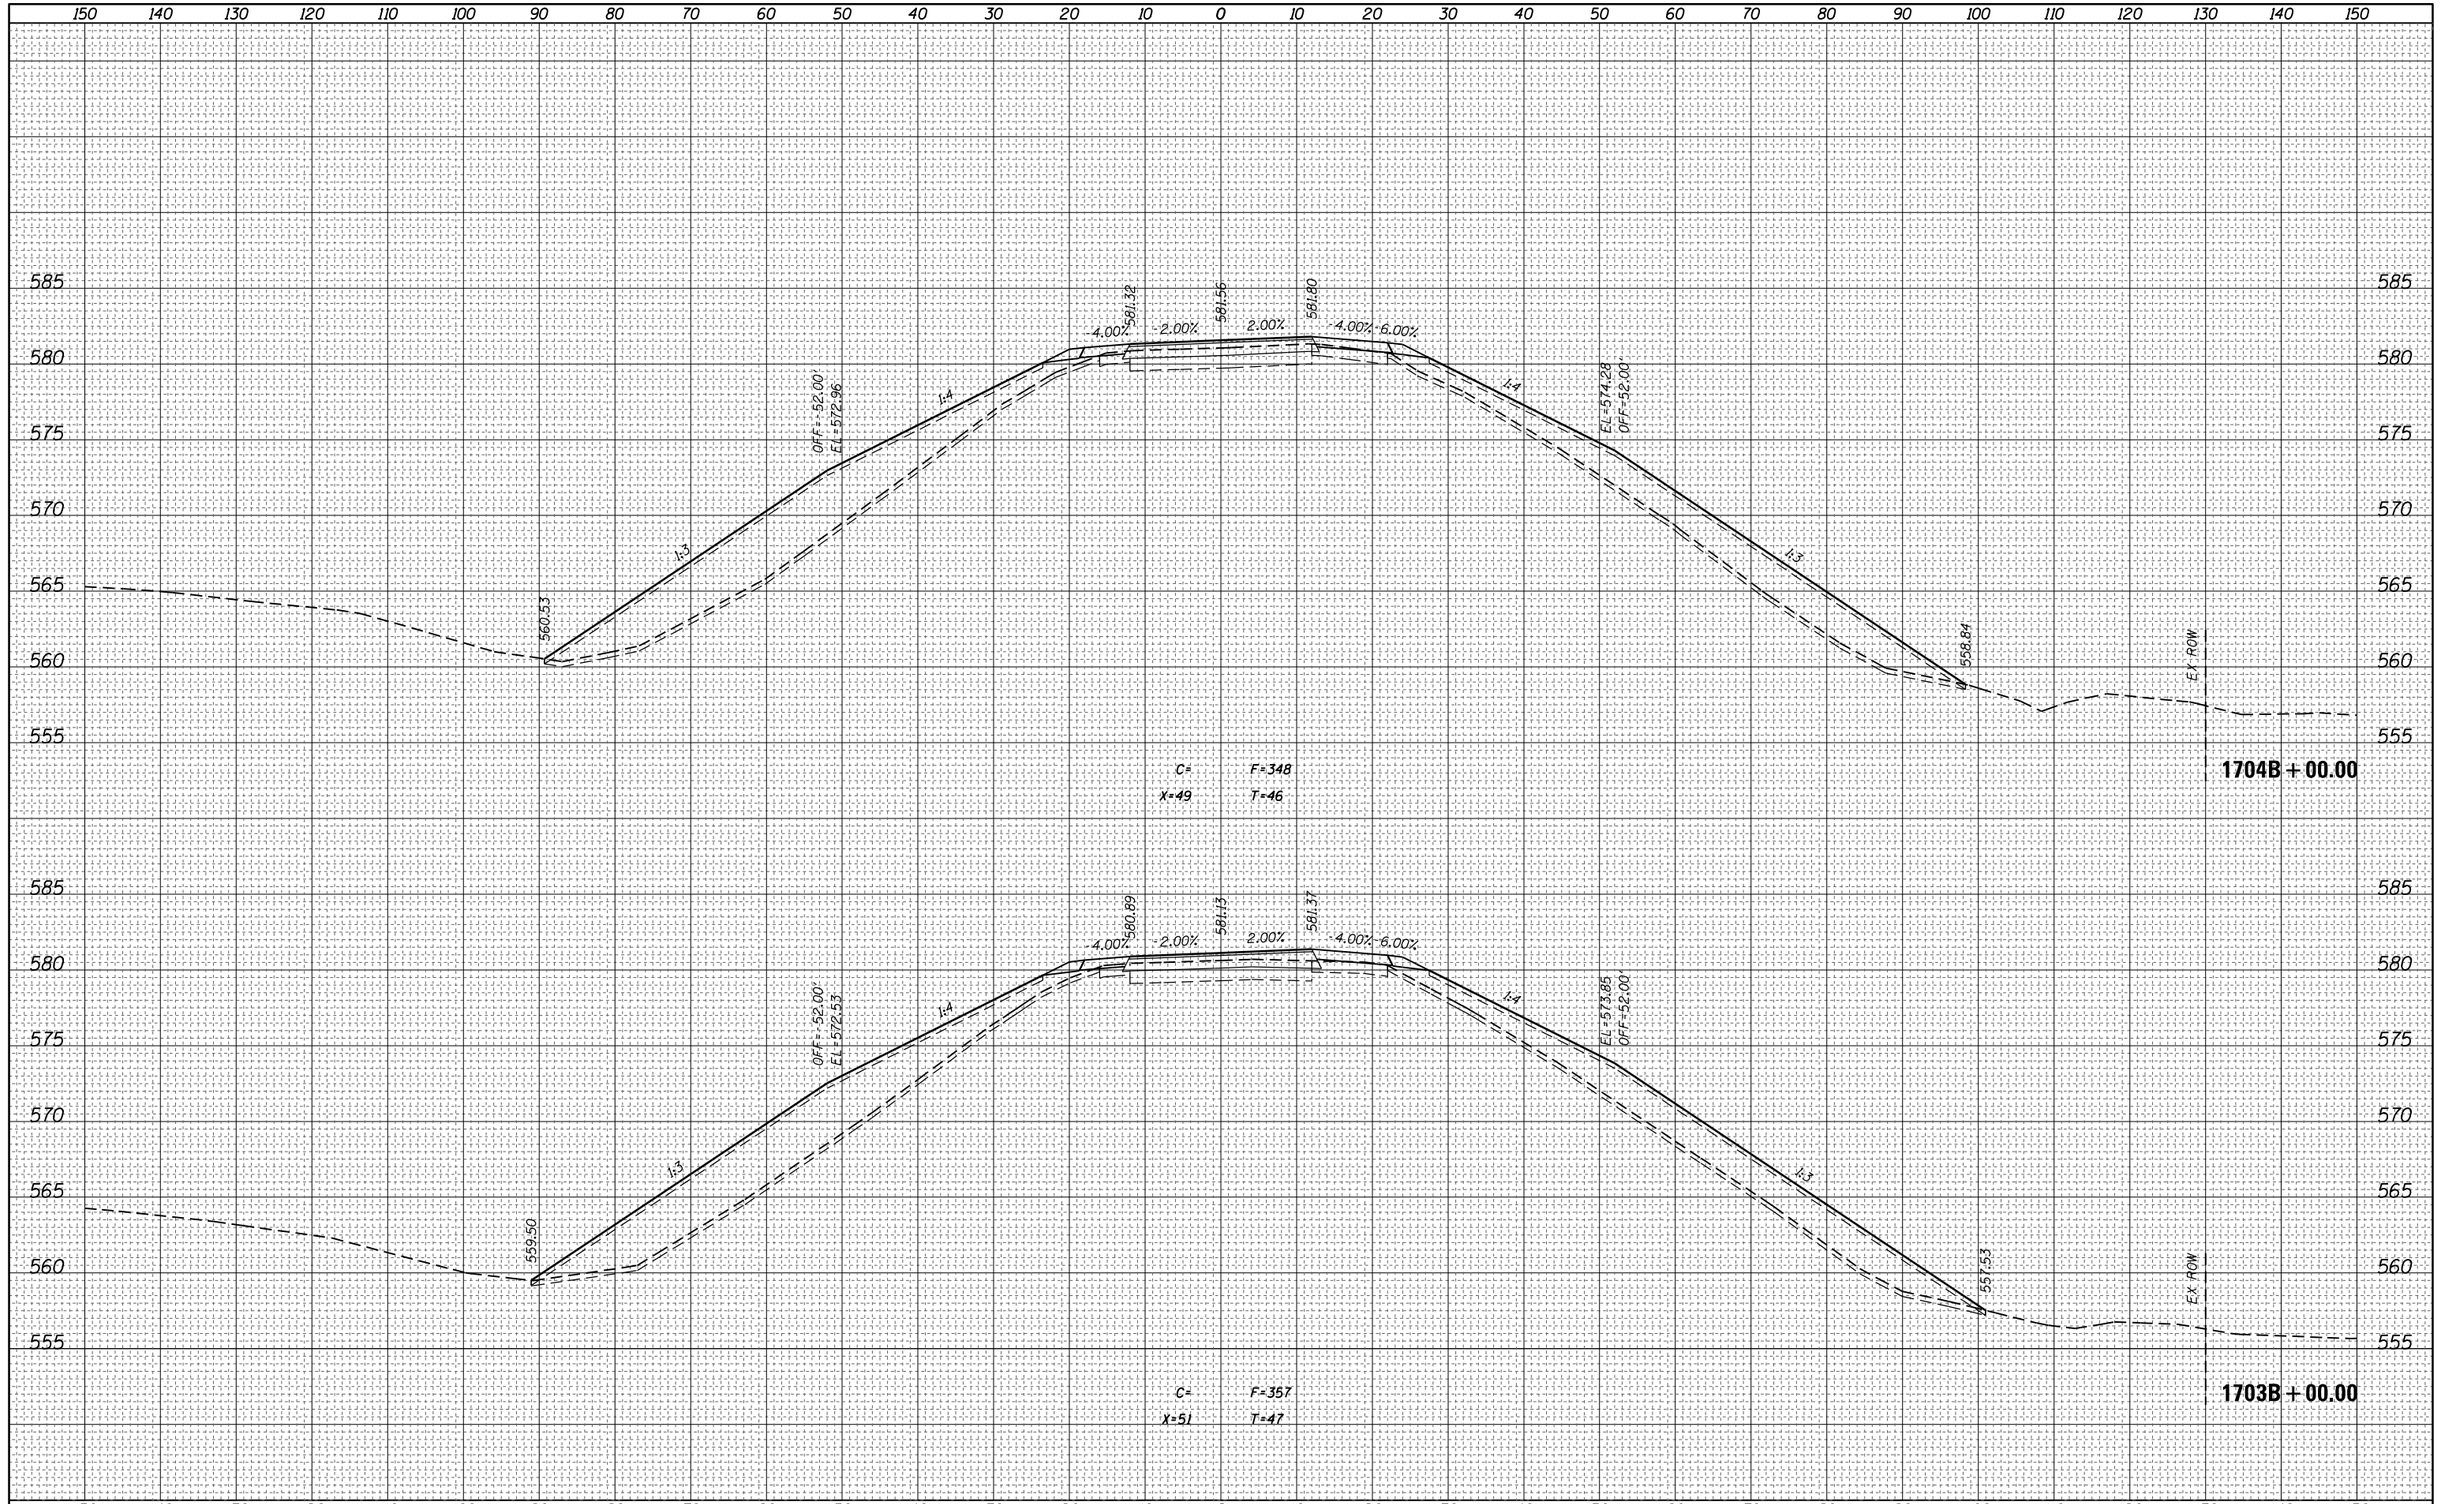

FINAL SURVEY	BY	DATE
NOTE BOOK	SURVEYED	
NO.	PLOTTED	
	TEMPLATE	
	AREAS	
	AREAS CHECKED	

ORIGINAL SURVEY	BY	DATE
NOTE BOOK	SURVEYED	
NO.	PLOTTED	
	TEMPLATE	
	AREAS	
	AREAS CHECKED	


FILE NAME = pw:\\IL084EBIDINTEG.illinois.gov:PWIDOT\Documents\IDOT Offices\District 7\Projects\74664\CADD\Drawing Sheets\D774664-sht-xssht.dgn	USER NAME = steffenmk	DESIGNED -	REVISED -
		DRAWN -	REVISED -
	PLOT SCALE = 20.0000 ' / in.	CHECKED -	REVISED -
Default	PLOT DATE = 3/23/2017	DATE -	REVISED -

STATE OF ILLINOIS
DEPARTMENT OF TRANSPORTATION

CROSS SECTIONS – 'B' ALIGNMENT

SCALE: | SHEET OF SHEETS | STA. 703+00.00 TO STA. 704+00.00

F.A.I. RTE.	SECTION	COUNTY	TOTAL SHEETS	SHEET NO.
70	(25-1,2)R	EFFINGHAM	496	464
		CONTRACT NO. 74664		
	ILLINOIS FED. AID PROJECT			

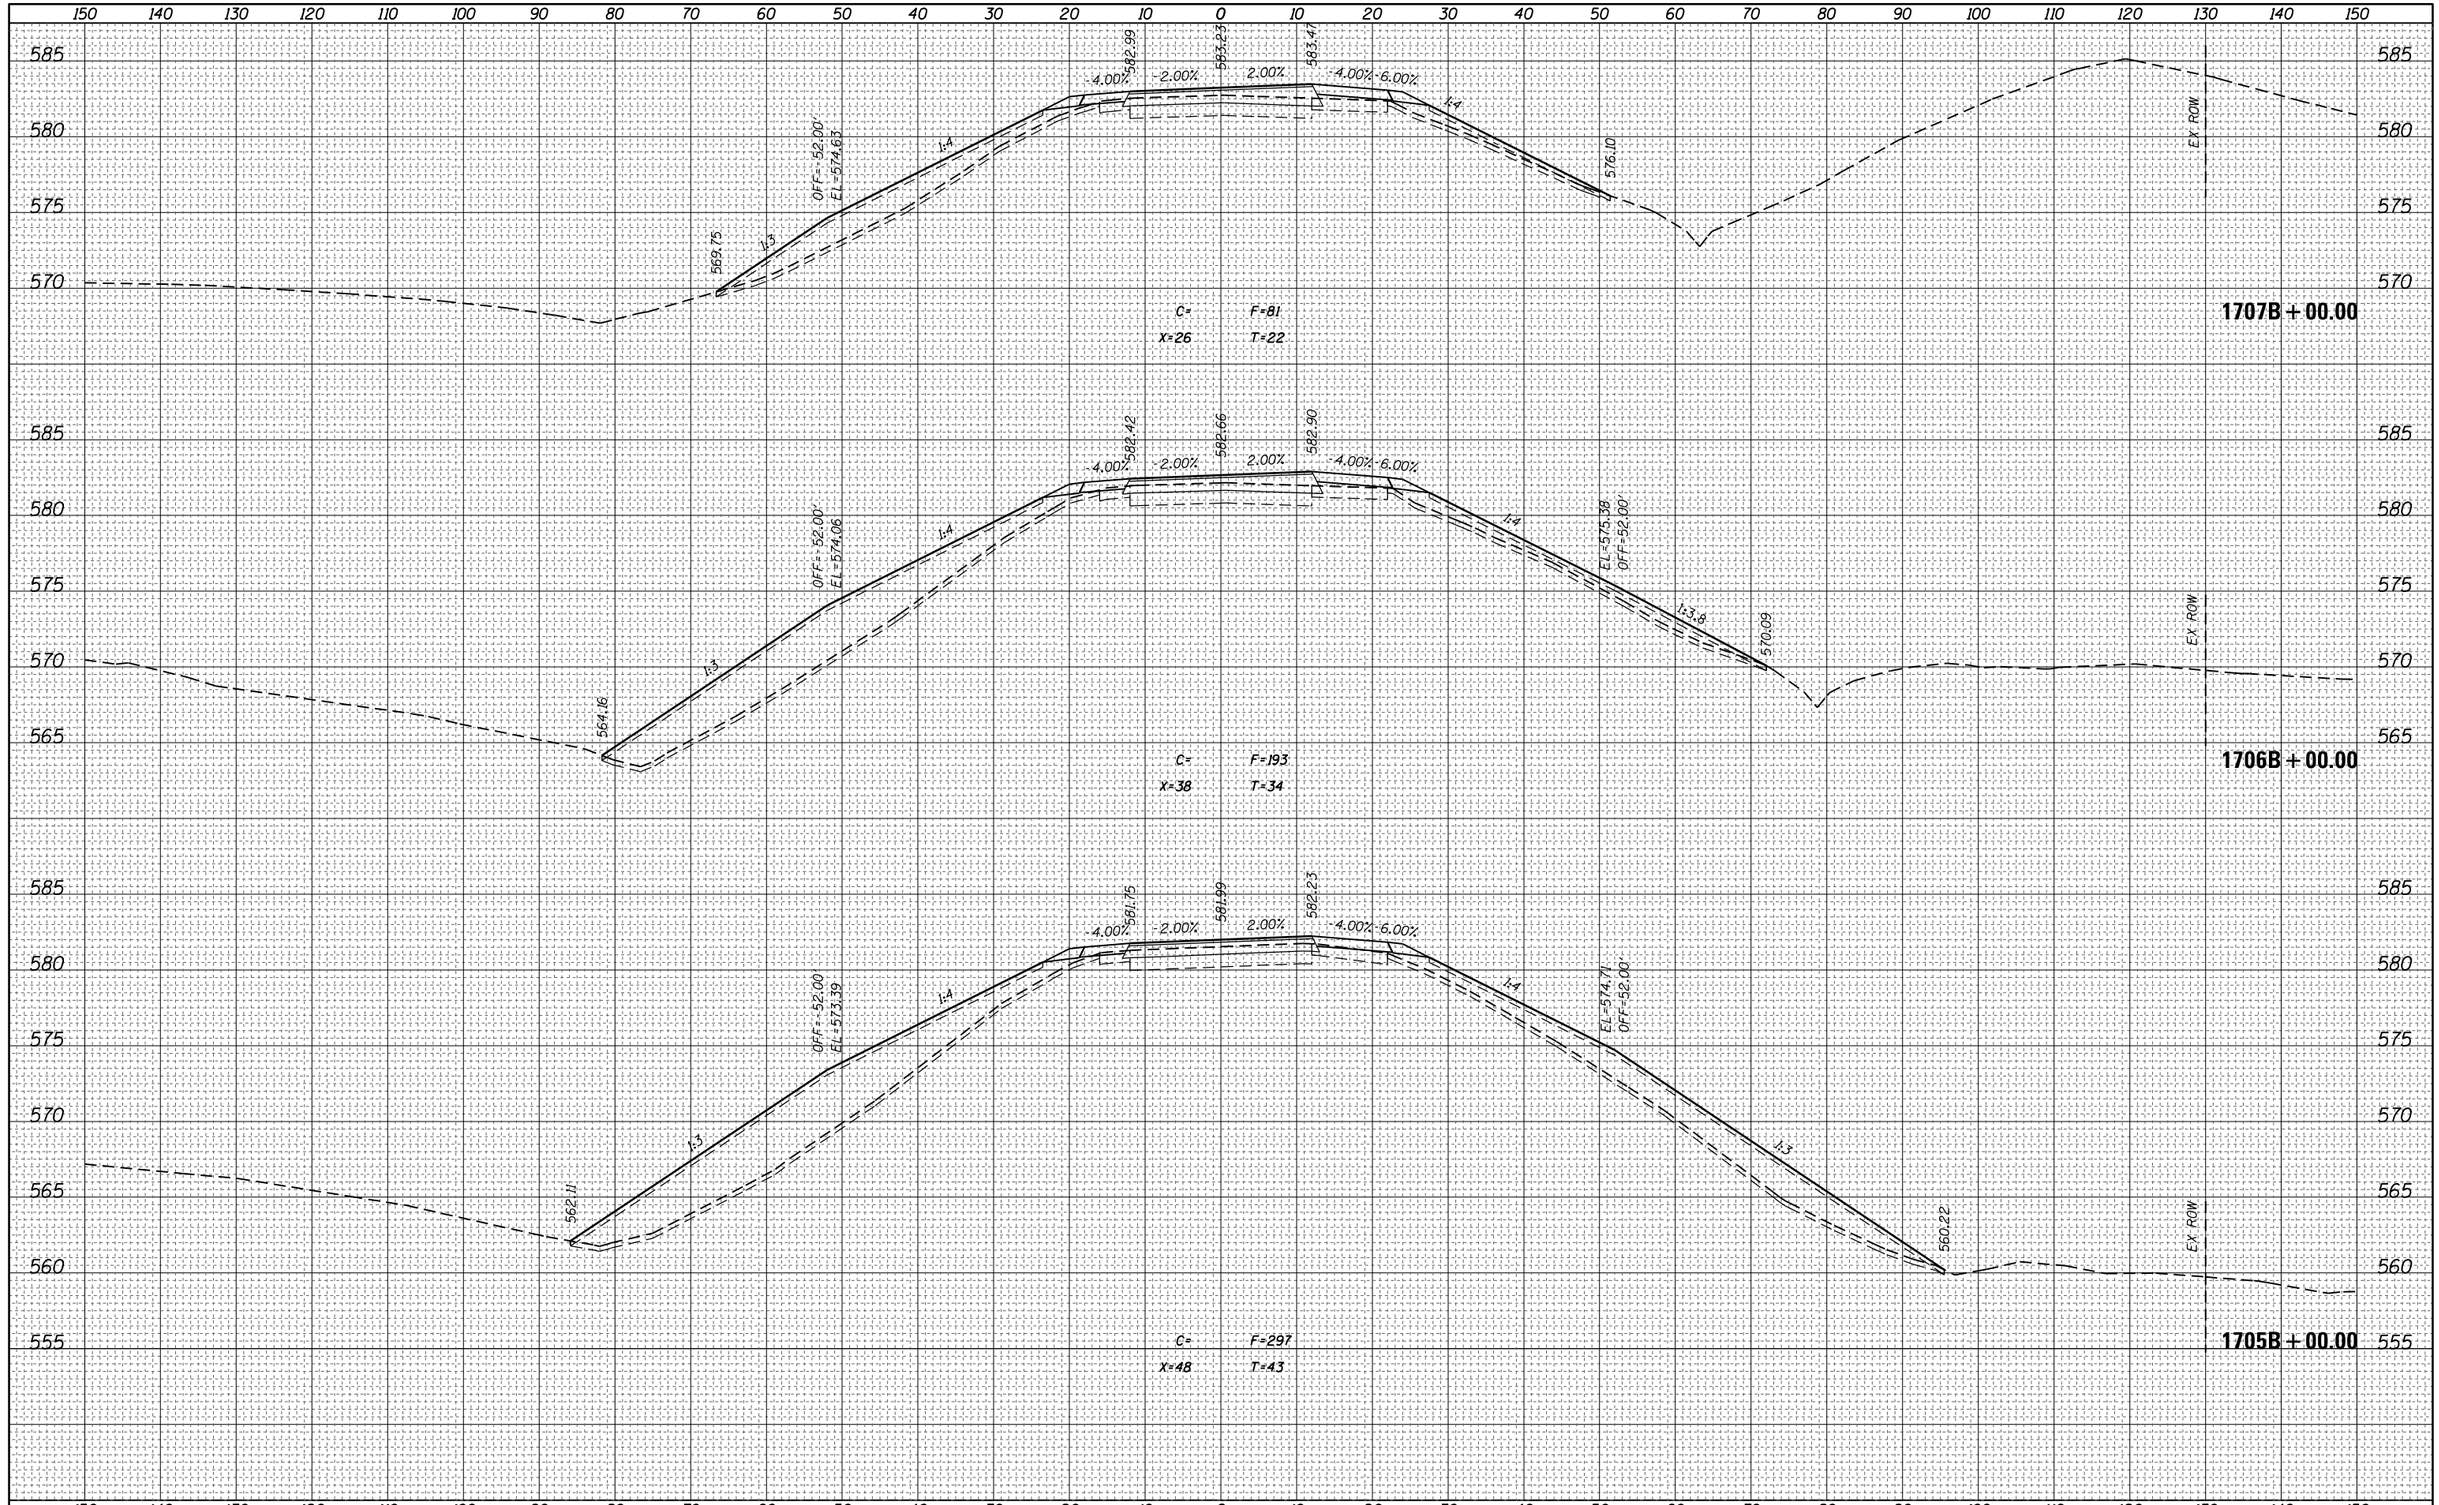

FINAL SURVEY

NOTE BOOK	SURVEYED	BY	DATE
	PLOTTED		
	TEMPLATE		
	AREAS		
NO.	AREAS CHECKED		

ORIGINAL SURVEY

NOTE BOOK	SURVEYED	BY	DATE
	PLOTTED		
	TEMPLATE		
	AREAS		
NO.	AREAS CHECKED		

FILE NAME = pw:\\IL084EBIDINTEG.illinois.gov:PWIDOT\Documents\IDOT Offices\District 7\Projects\74664\CADD\Drawing Sheets\D774664-sht-xssht.dgn	USER NAME = steffenmk	DESIGNED -	REVISED -
		DRAWN -	REVISED -
	PLOT SCALE = 20.0000 ' / in.	CHECKED -	REVISED -
Default	PLOT DATE = 3/23/2017	DATE -	REVISED -

STATE OF ILLINOIS
DEPARTMENT OF TRANSPORTATION


CROSS SECTIONS – 'B' ALIGNMENT

SCALE: | SHEET OF SHEETS | STA. 705+00.00 | TO STA. 707+00.00

F.A.I. RTE.	SECTION	COUNTY	TOTAL SHEETS	SHEET NO.
70	(25-1,2)R	EFFINGHAM	496	465
		CONTRACT NO. 74664		
	ILLINOIS FED. AID PROJECT			

FINAL SURVEY	NOTE BOOK	SURVEYED	BY	DATE
		PLOTTED		
		TEMPLATE		
		AREAS		
NO.		AREAS CHECKED		

ORIGINAL SURVEY	NOTE BOOK	SURVEYED	BY	DATE
		PLOTTED		
		TEMPLATE		
		AREAS		
NO.		AREAS CHECKED		

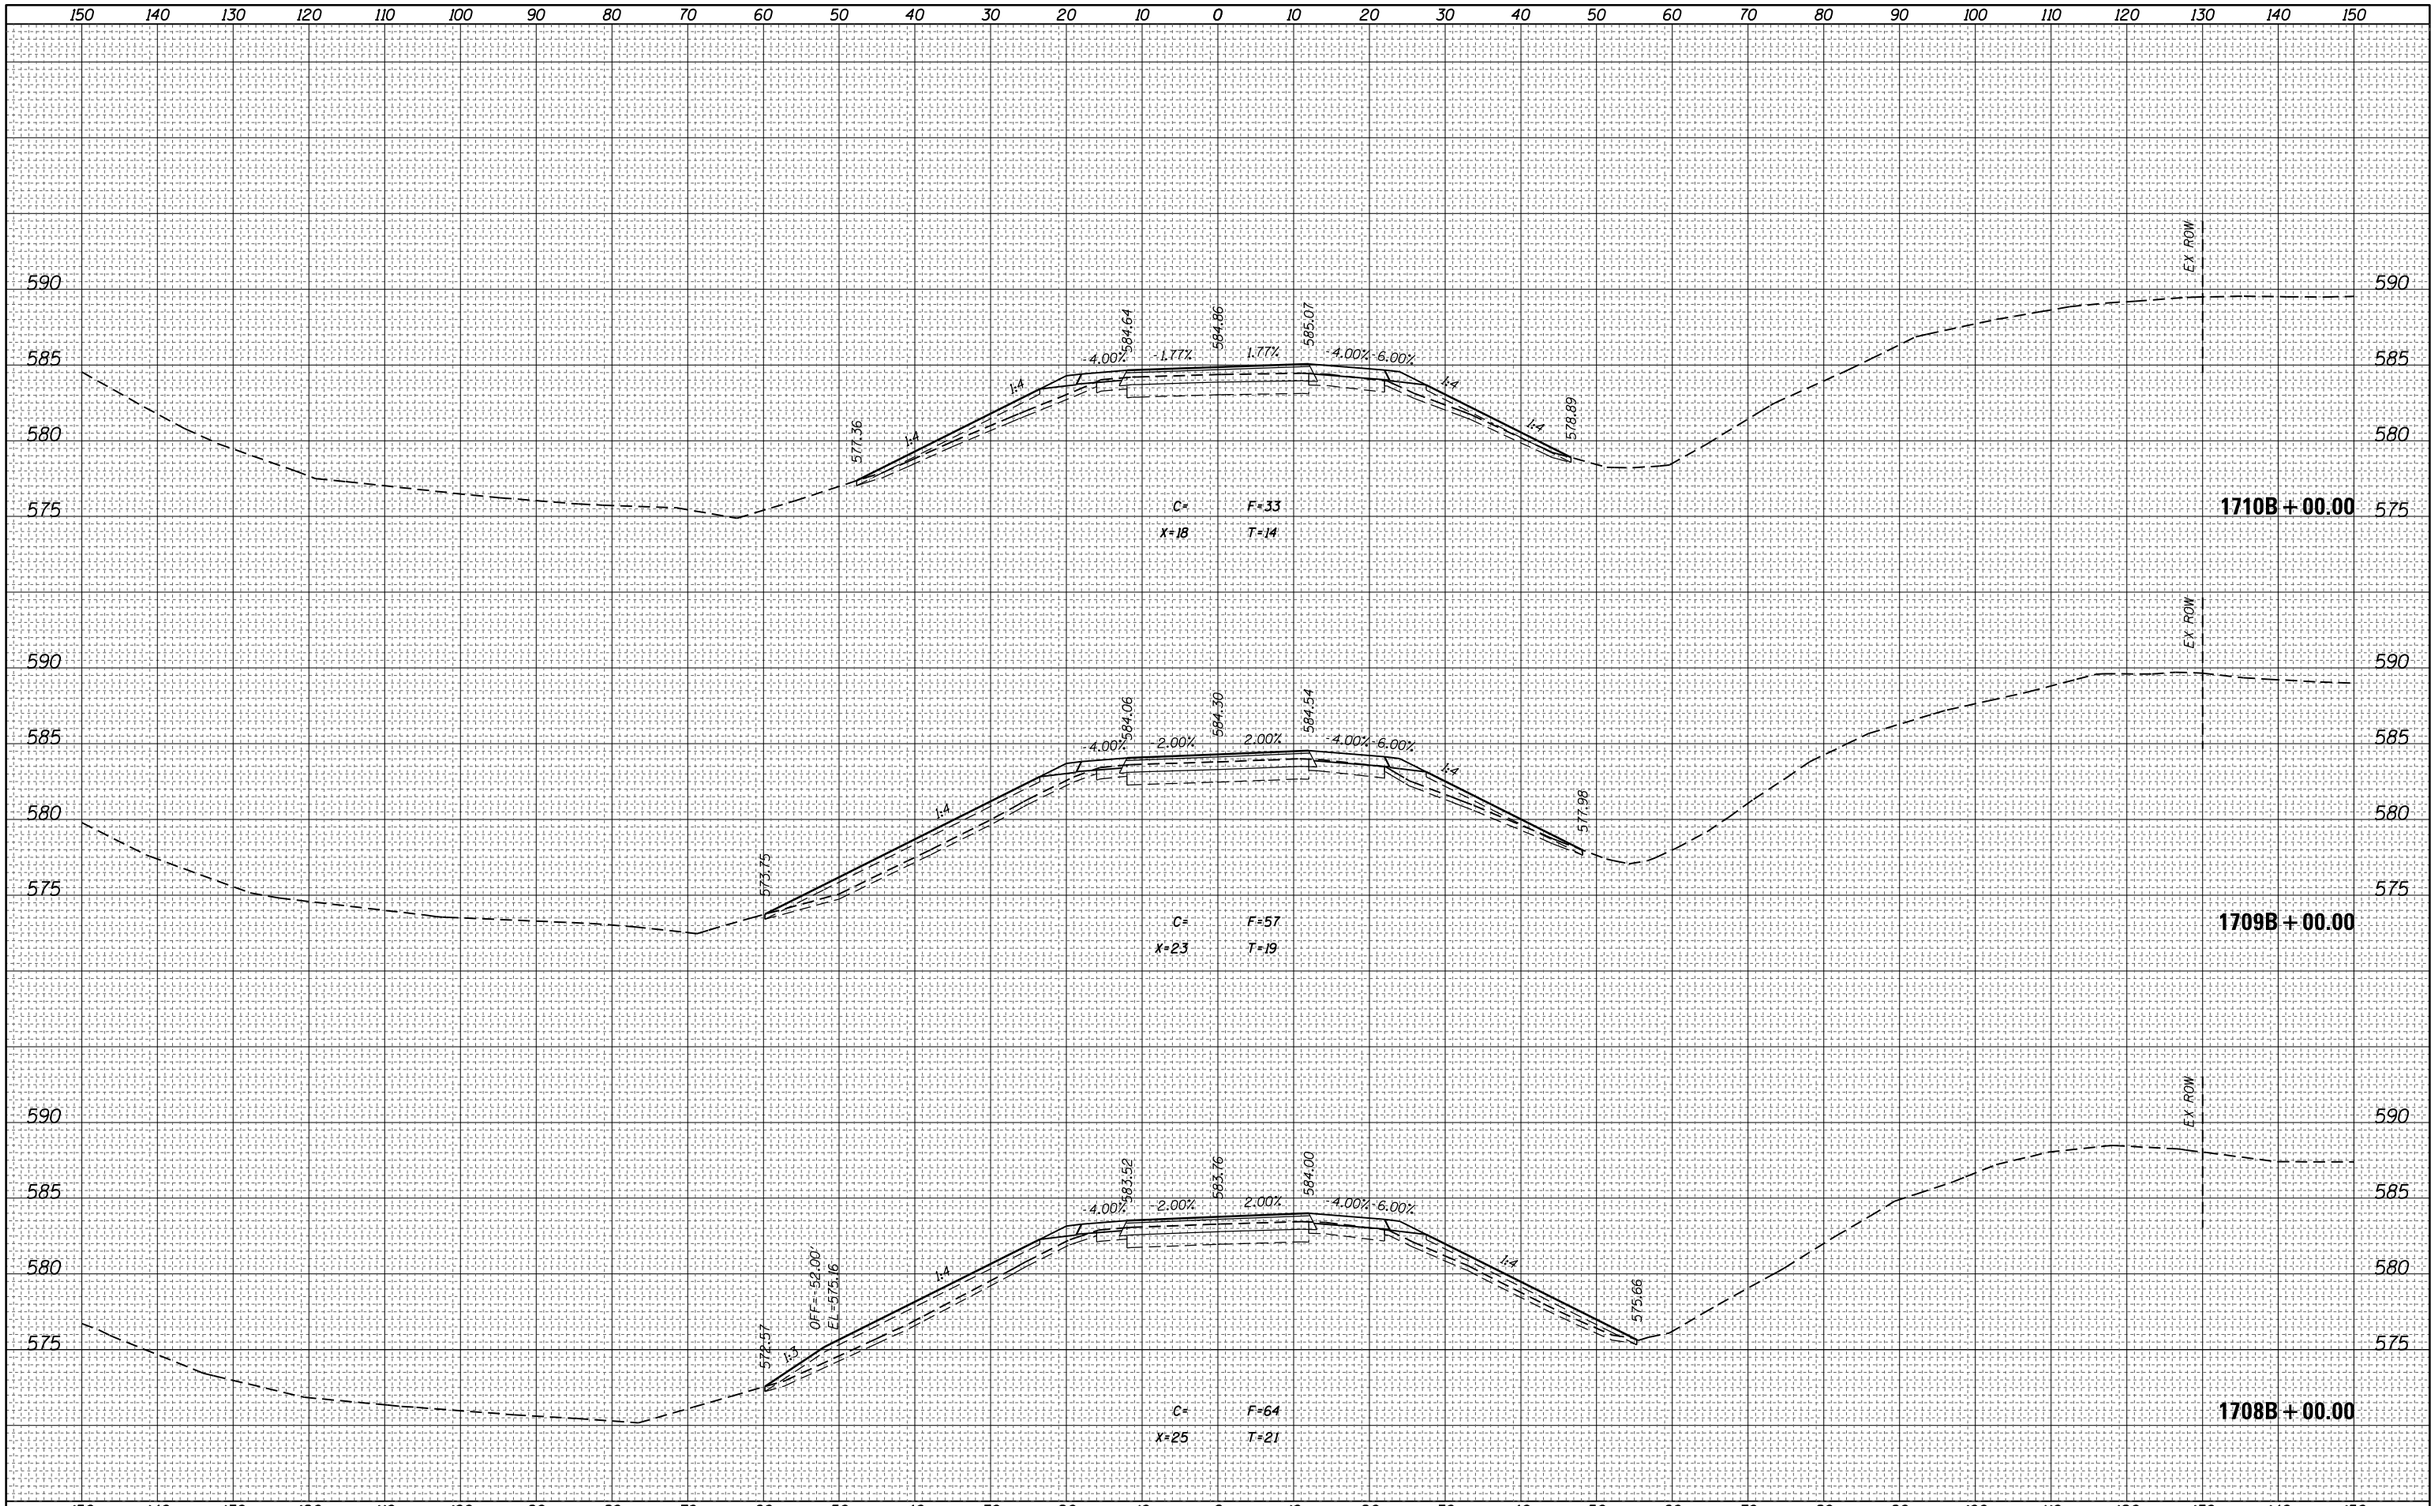


FILE NAME =	USER NAME = steffenmk	DESIGNED -	REVISED -
pw:\\IL084EBIDINTEG.illinois.gov:PWIDOT\Documents\IDOT Offices\District 7\Projects\74664\CADD\Drawings\Sheets\D774664-sht-xssht.dgn		DRAWN -	REVISED -
	PLOT SCALE = 20.0000 ' / in.	CHECKED -	REVISED -
Default	PLOT DATE = 3/23/2017	DATE -	REVISED -

STATE OF ILLINOIS
DEPARTMENT OF TRANSPORTATION

CROSS SECTIONS – 'B' ALIGNMENT

SCALE: | SHEET OF SHEETS | STA. 708+00.00 | TO STA. 710+00.00

F.A.I. RTE.	SECTION	COUNTY	TOTAL SHEETS	SHEET NO.
70	(25-1,2)R	EFFINGHAM	496	466
		CONTRACT NO. 74664		
	ILLINOIS FED. AID PROJECT			

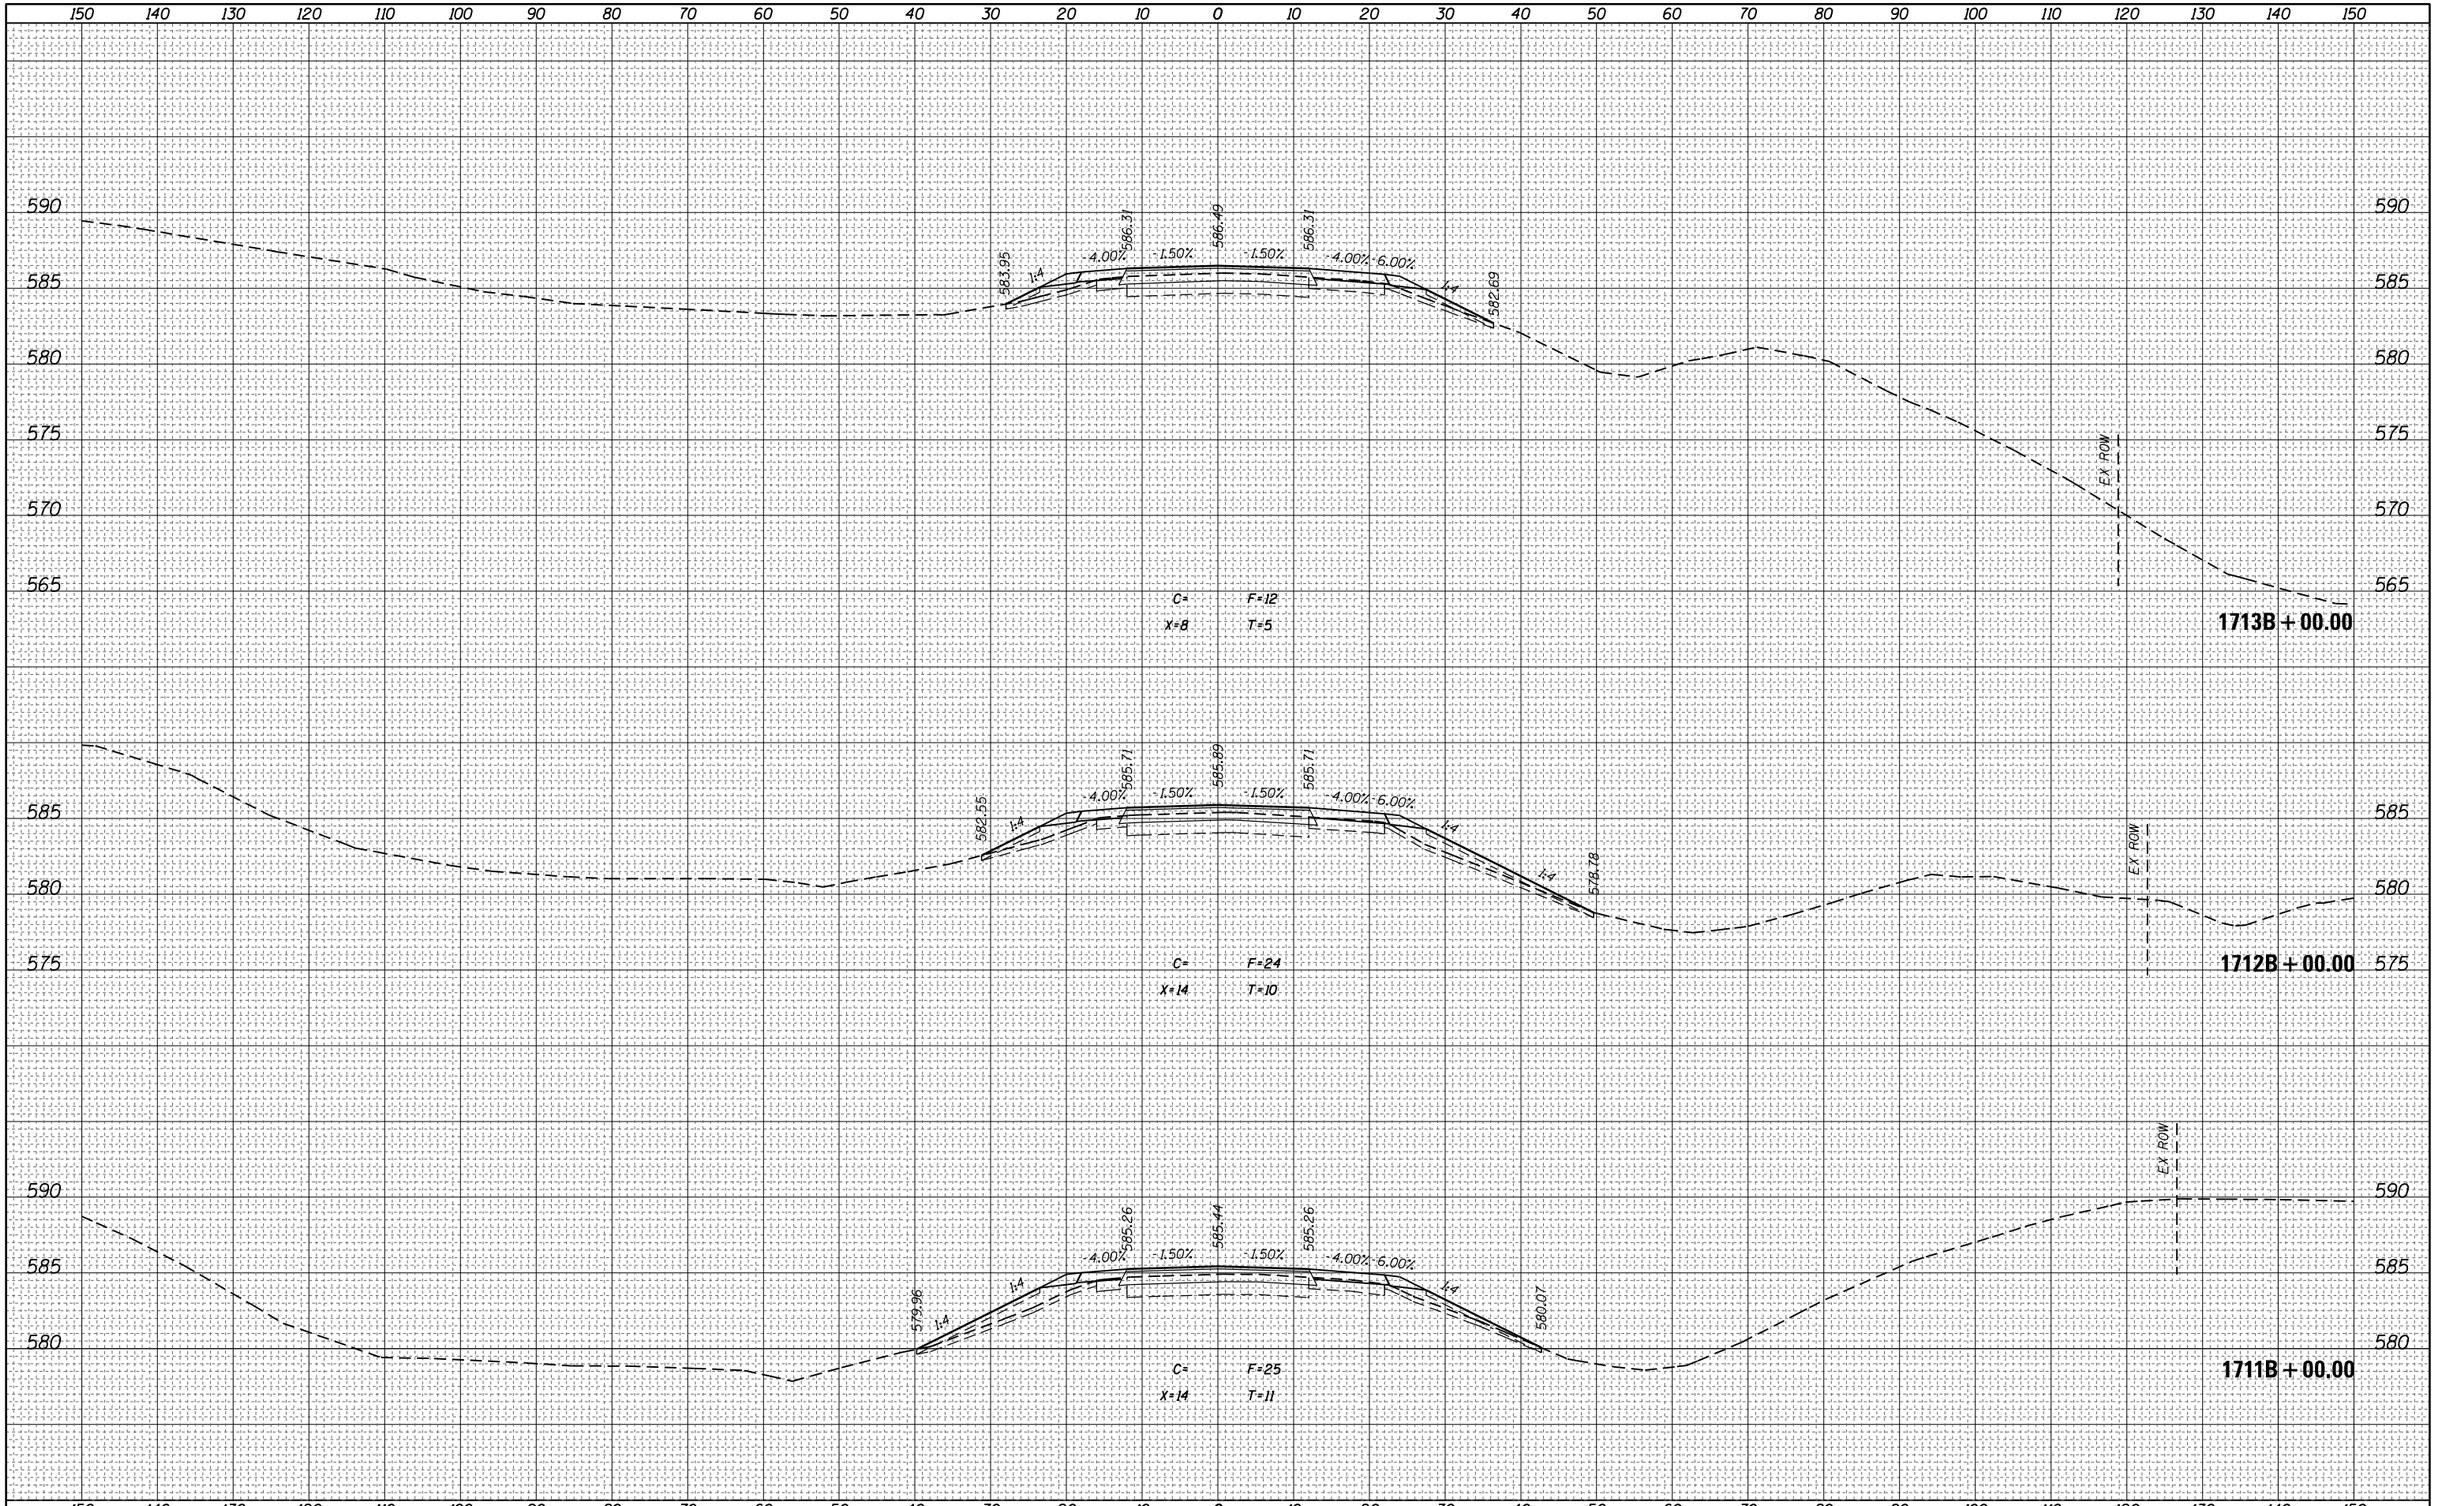

FINAL SURVEY	NOTE BOOK	NO.
SURVEYED		
PLOTTED		
TEMPLATE		
AREAS		
AREAS CHECKED		

ORIGINAL SURVEY	NOTE BOOK	NO.
SURVEYED		
PLOTTED		
TEMPLATE		
AREAS		
AREAS CHECKED		

BY	DATE


FILE NAME = pw:\\IL084EBIOINTEG.illinois.gov:PWIDOT\Documents\IDOT Offices\District 7\Projects\74664\CADD\Drawings\D774664-sht-xssht.dgn	USER NAME = steffenmk	DESIGNED -	REVISED -
		DRAWN -	REVISED -
	PLOT SCALE = 20.0000 ' / in.	CHECKED -	REVISED -
Default	PLOT DATE = 3/23/2017	DATE -	REVISED -

STATE OF ILLINOIS
DEPARTMENT OF TRANSPORTATION

CROSS SECTIONS – 'B' ALIGNMENT

SCALE: | SHEET OF SHEETS | STA. 711+00.00 | TO STA. 713+00.00

F.A.I. RTE.	SECTION	COUNTY	TOTAL SHEETS	SHEET NO.
70	(25-1,2)R	EFFINGHAM	496	467
		CONTRACT NO. 74664		
	ILLINOIS	FED. AID PROJECT		

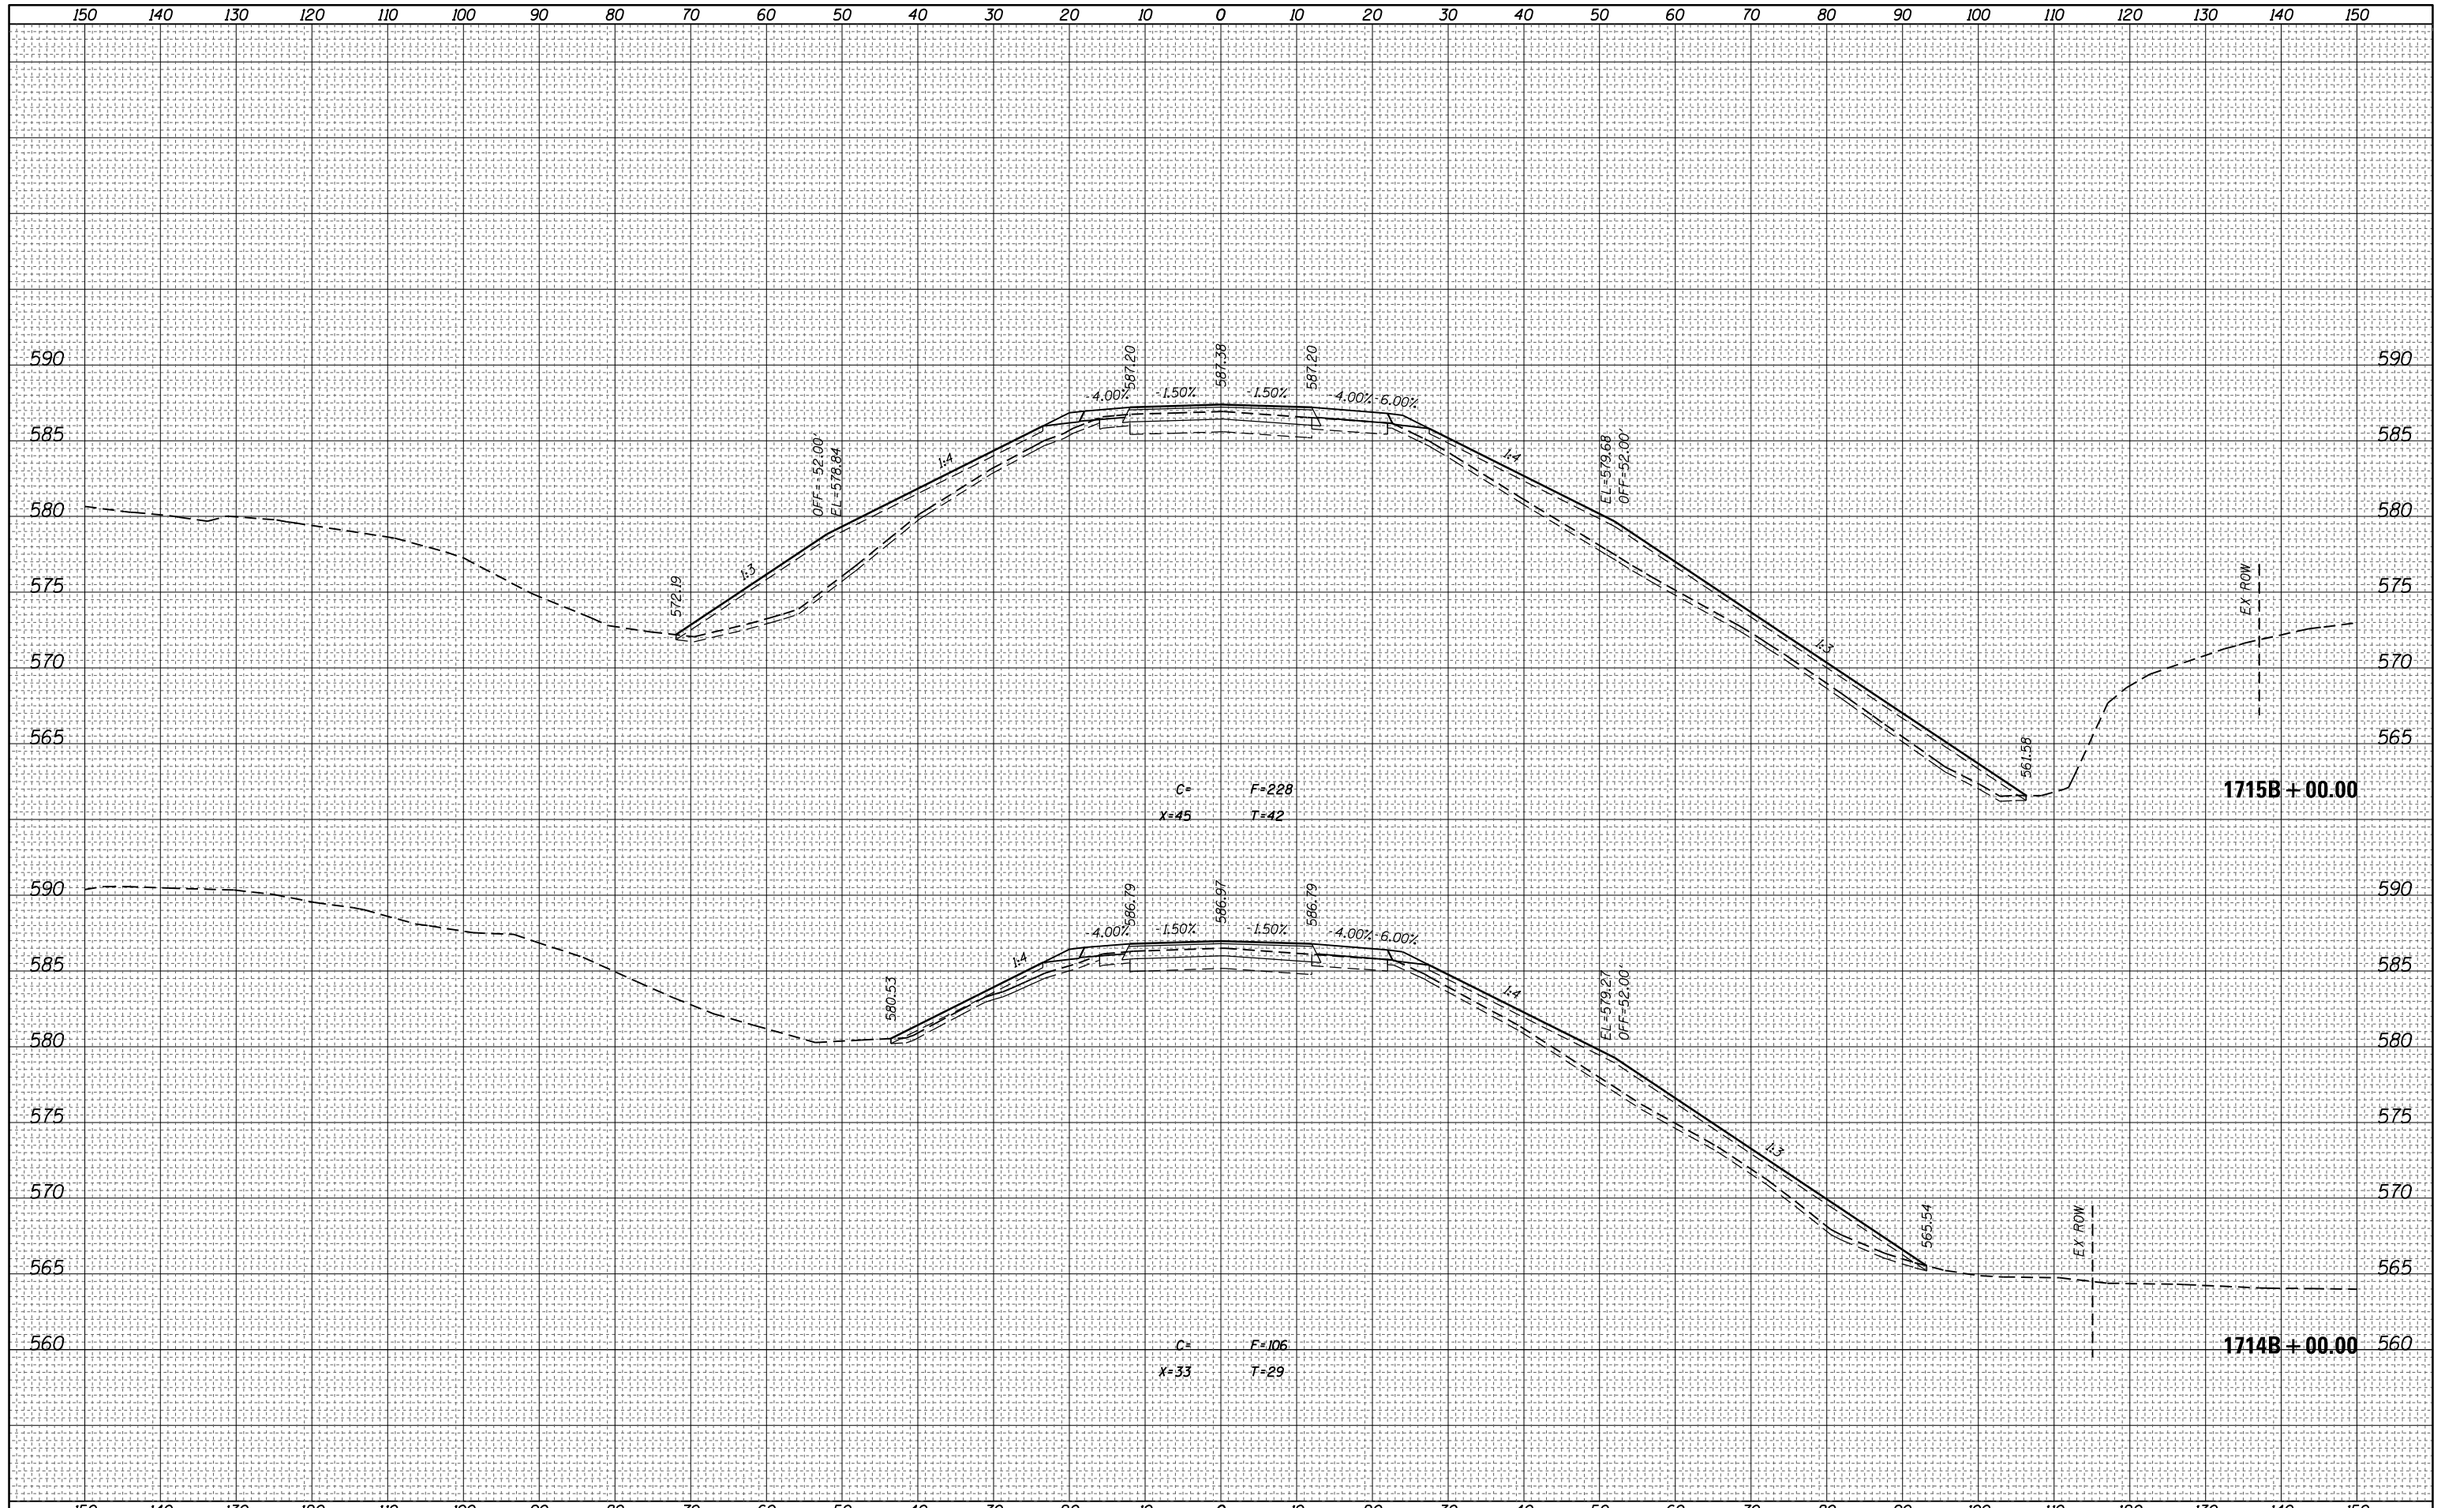

FINAL SURVEY — NOTE BOOK — NO.

ORIGINAL SURVEY — NOTE BOOK — NO.

	BY	DATE
SURVEYED		
PLOTTED		
TEMPLATE		
AREAS		
AREAS CHECKED		

FILE NAME =	USER NAME = steffenmk	DESIGNED -	REVISED -
pw:\\IL084EBIDINTEG.illinois.gov:PWIDOT\Documents\IDOT Offices\District 7\Projects\74664\CADD\Drawings\sheets\D774664-sht-xssht.dgn		DRAWN -	REVISED -
	PLOT SCALE = 20.0000 ' / in.	CHECKED -	REVISED -
Default	PLOT DATE = 3/23/2017	DATE -	REVISED -

STATE OF ILLINOIS
DEPARTMENT OF TRANSPORTATION


CROSS SECTIONS – 'B' ALIGNMENT

SCALE: | SHEET OF SHEETS | STA. 714+00.00 TO STA. 715+00.00

F.A.I. RTE.	SECTION	COUNTY	TOTAL SHEETS	SHEET NO.
70	(25-1,2)R	EFFINGHAM	496	468
		CONTRACT NO. 74664		
	ILLINOIS FED. AID PROJECT			

FINAL SURVEY	NOTE BOOK	BY	DATE

SURVEYED
PLOTTED
TEMPLATE
AREAS
AREAS CHECKED

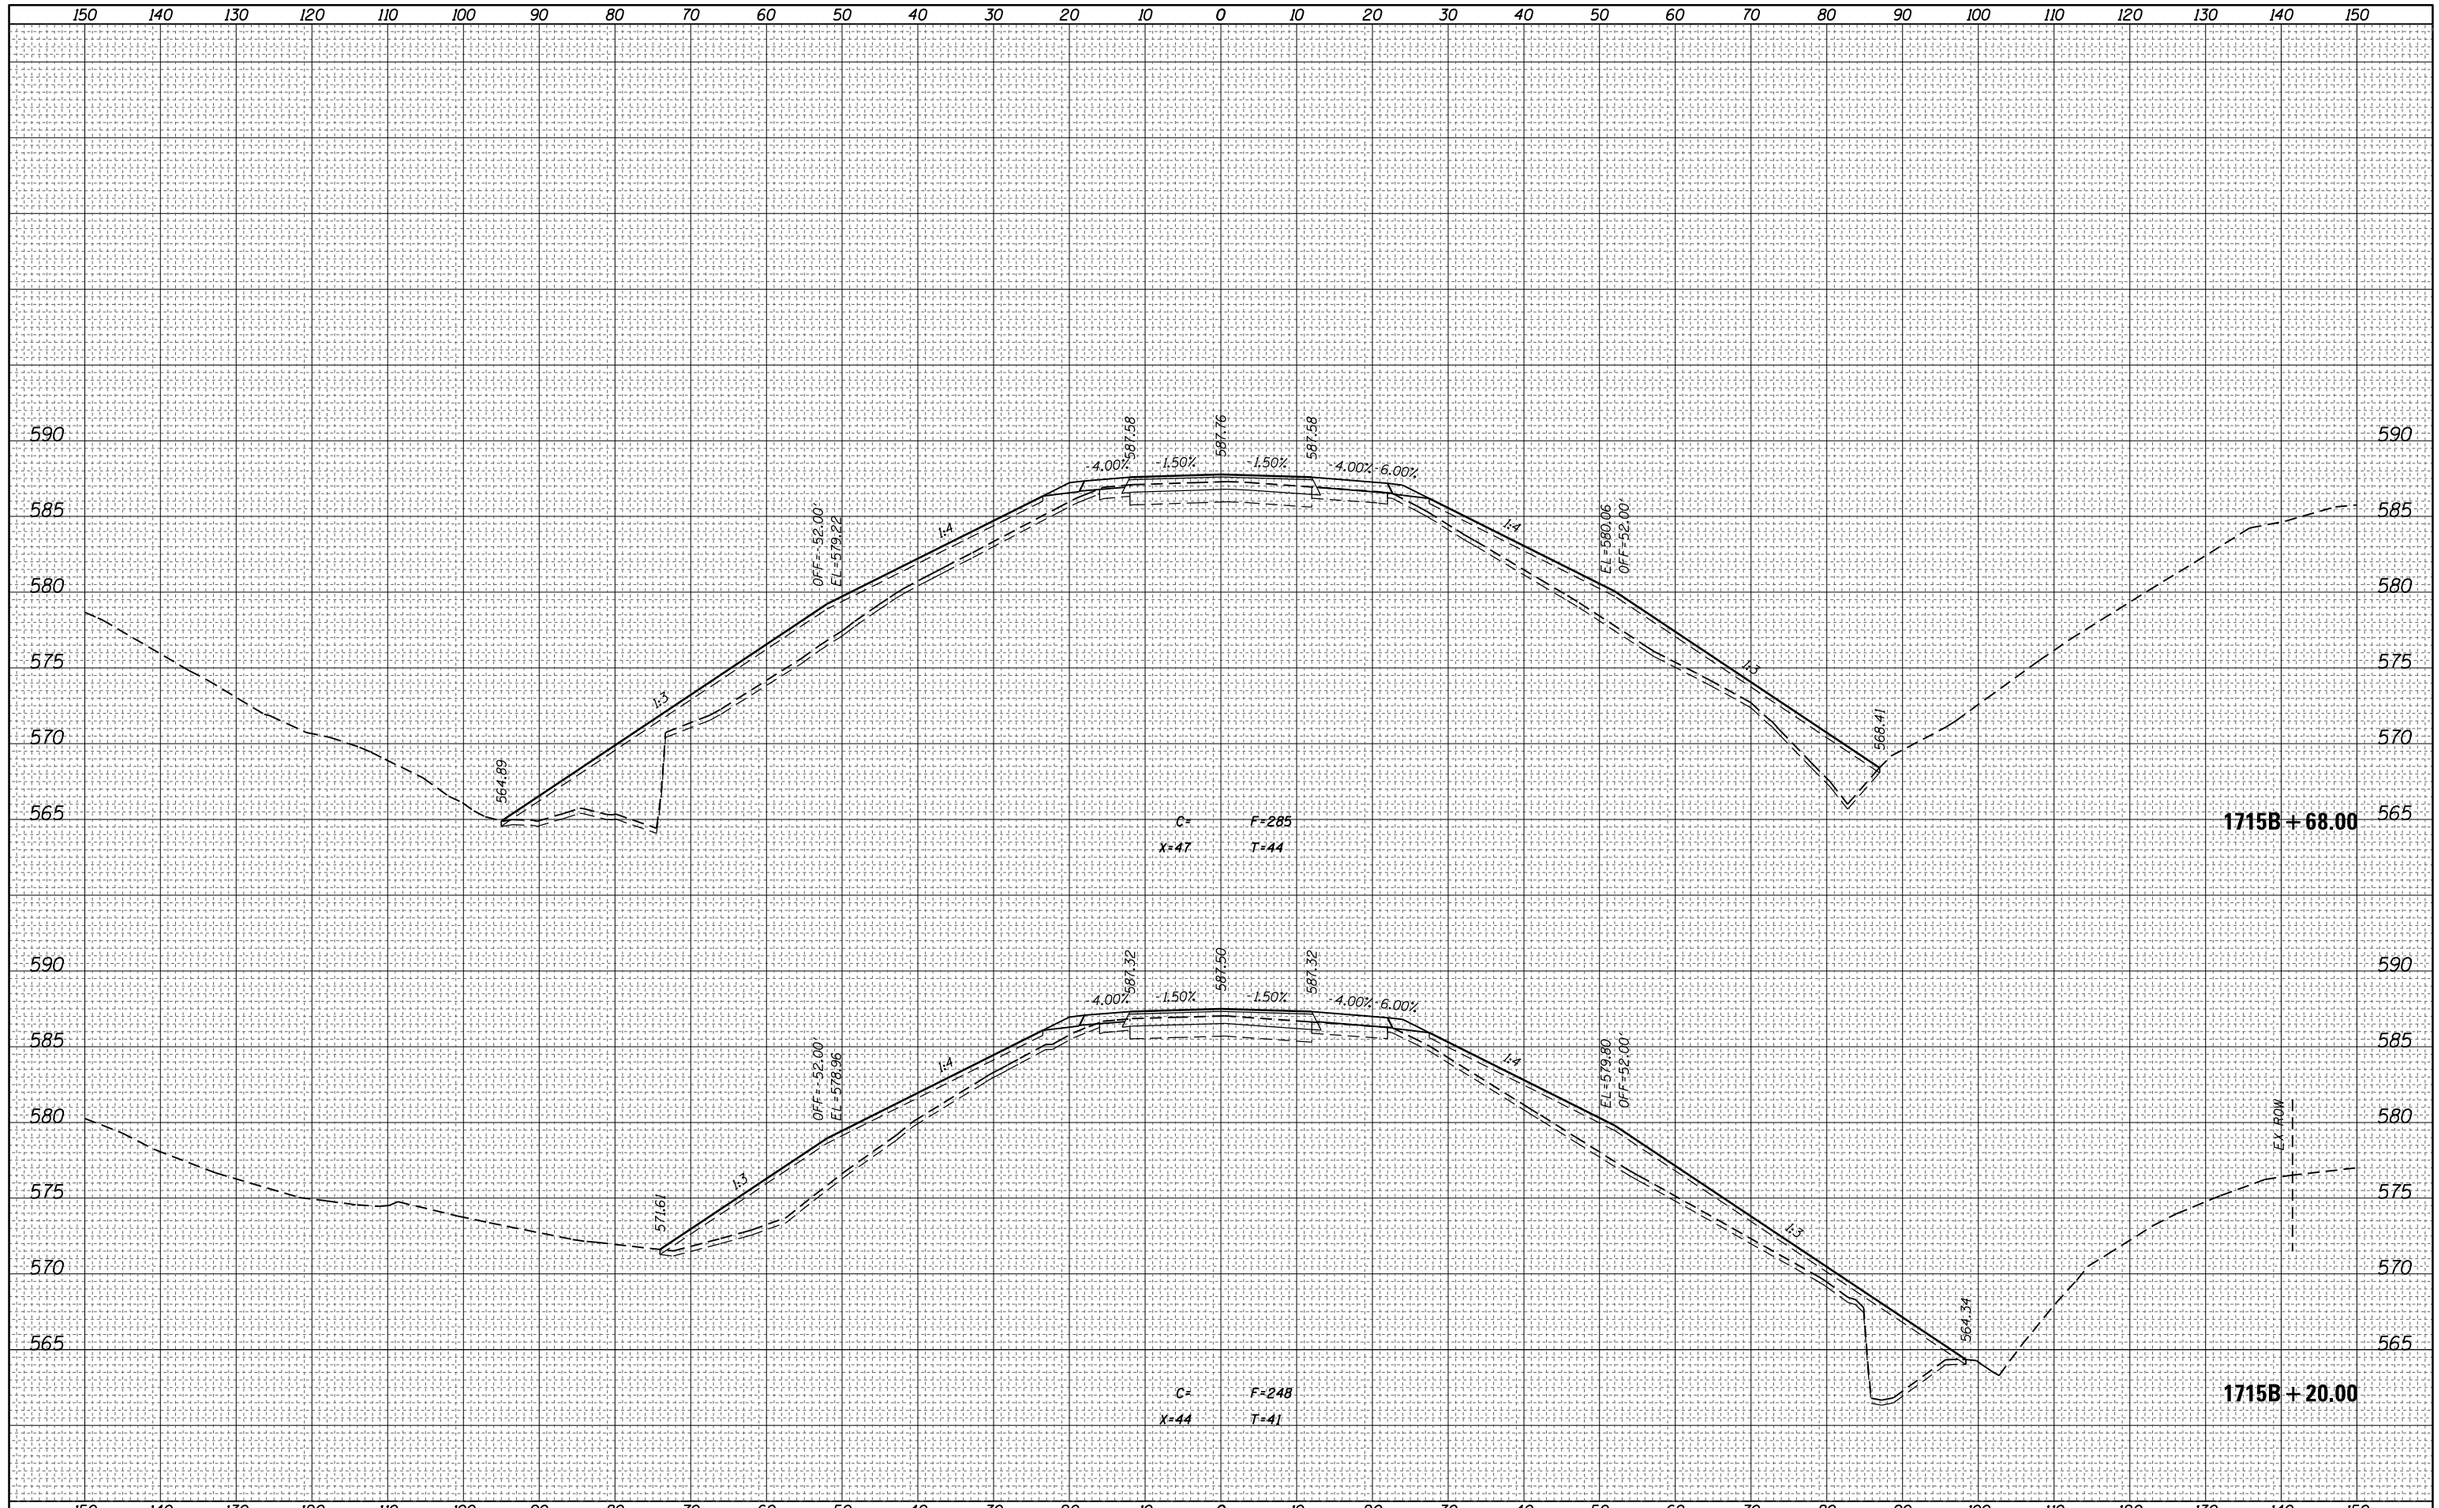

ORIGINAL SURVEY | NOTE BOOK | BY | DATE

SURVEYED
PLOTTED
TEMPLATE
AREAS
AREAS CHECKED


FILE NAME =	USER NAME = steffenmk	DESIGNED -	REVISED -
pw:\\IL084EBIDINTEG.illinois.gov:PWIDOT\Documents\IDOT Offices\District 7\Projects\74664\CADD\Drawings\sheets\D774664-sht-xssht.dgn		DRAWN -	REVISED -
	PLOT SCALE = 20.0000 ' / in.	CHECKED -	REVISED -
Default	PLOT DATE = 3/23/2017	DATE -	REVISED -

STATE OF ILLINOIS
DEPARTMENT OF TRANSPORTATION

CROSS SECTIONS – 'B' ALIGNMENT

SCALE: | SHEET OF SHEETS | STA. 715+20.00 TO STA. 715+68.00

F.A.I. RTE.	SECTION	COUNTY	TOTAL SHEETS	SHEET NO.
70	(25-1,2)R	EFFINGHAM	496	469
		CONTRACT NO. 74664		
		ILLINOIS FED. AID PROJECT		

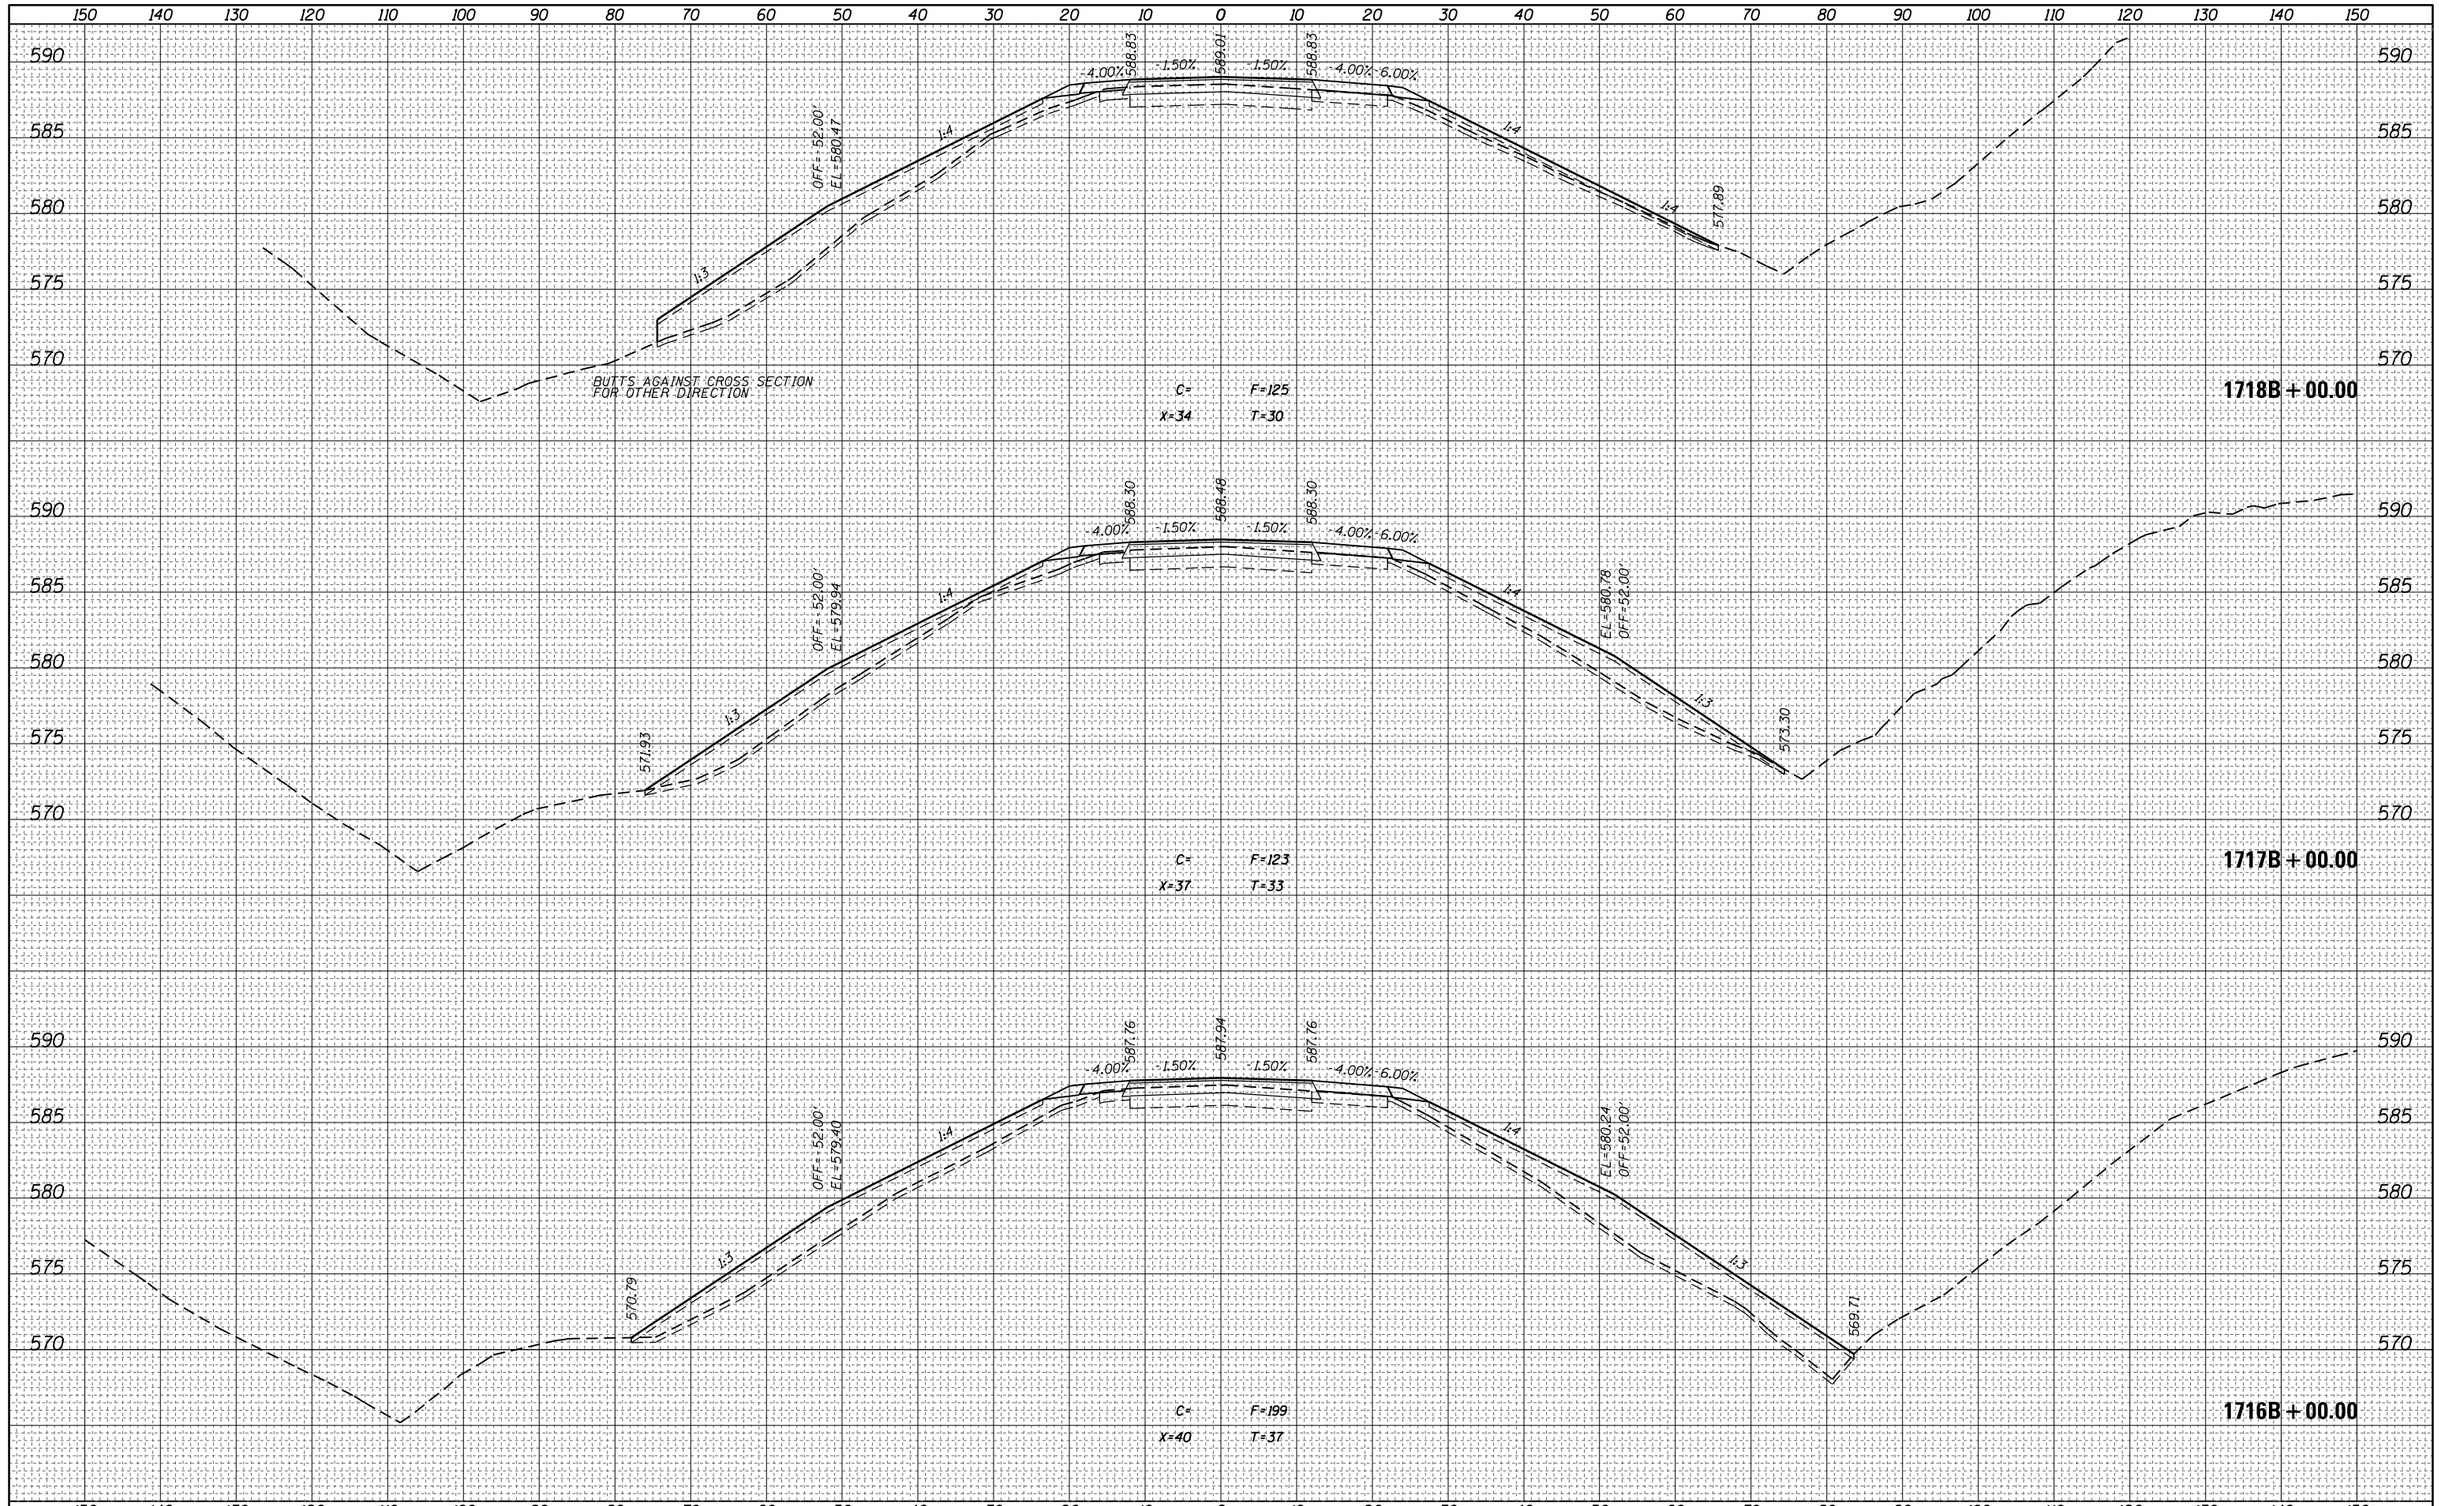

FINAL SURVEY	NOTE BOOK	NO.
SURVEYED		
PLOTTED		
TEMPLATE		
AREAS		
AREAS CHECKED		

BY	DATE

ORIGINAL SURVEY	NOTE BOOK	NO.
SURVEYED		
PLOTTED		
TEMPLATE		
AREAS		
AREAS CHECKED		

BY	DATE


FILE NAME =	USER NAME = steffenmk	DESIGNED -	REVISED -
pw:\\IL084EBIDINTEG.illinois.gov:PWIDOT\Documents\IDOT Offices\District 7\Projects\74664\CADD\Drawings\sheets\D774664-sht-xssht.dgn	PLOT SCALE = 20.0000 ' / in.	CHECKED -	REVISED -
Default	PLOT DATE = 3/23/2017	DATE -	REVISED -

STATE OF ILLINOIS
DEPARTMENT OF TRANSPORTATION

CROSS SECTIONS – 'B' ALIGNMENT

SCALE: | SHEET OF SHEETS | STA. 716+00.00 | TO STA. 718+00.00

F.A.I. RTE.	SECTION	COUNTY	TOTAL SHEETS	SHEET NO.
70	(25-1,2)R	EFFINGHAM	496	470
		CONTRACT NO. 74664		
		ILLINOIS FED. AID PROJECT		

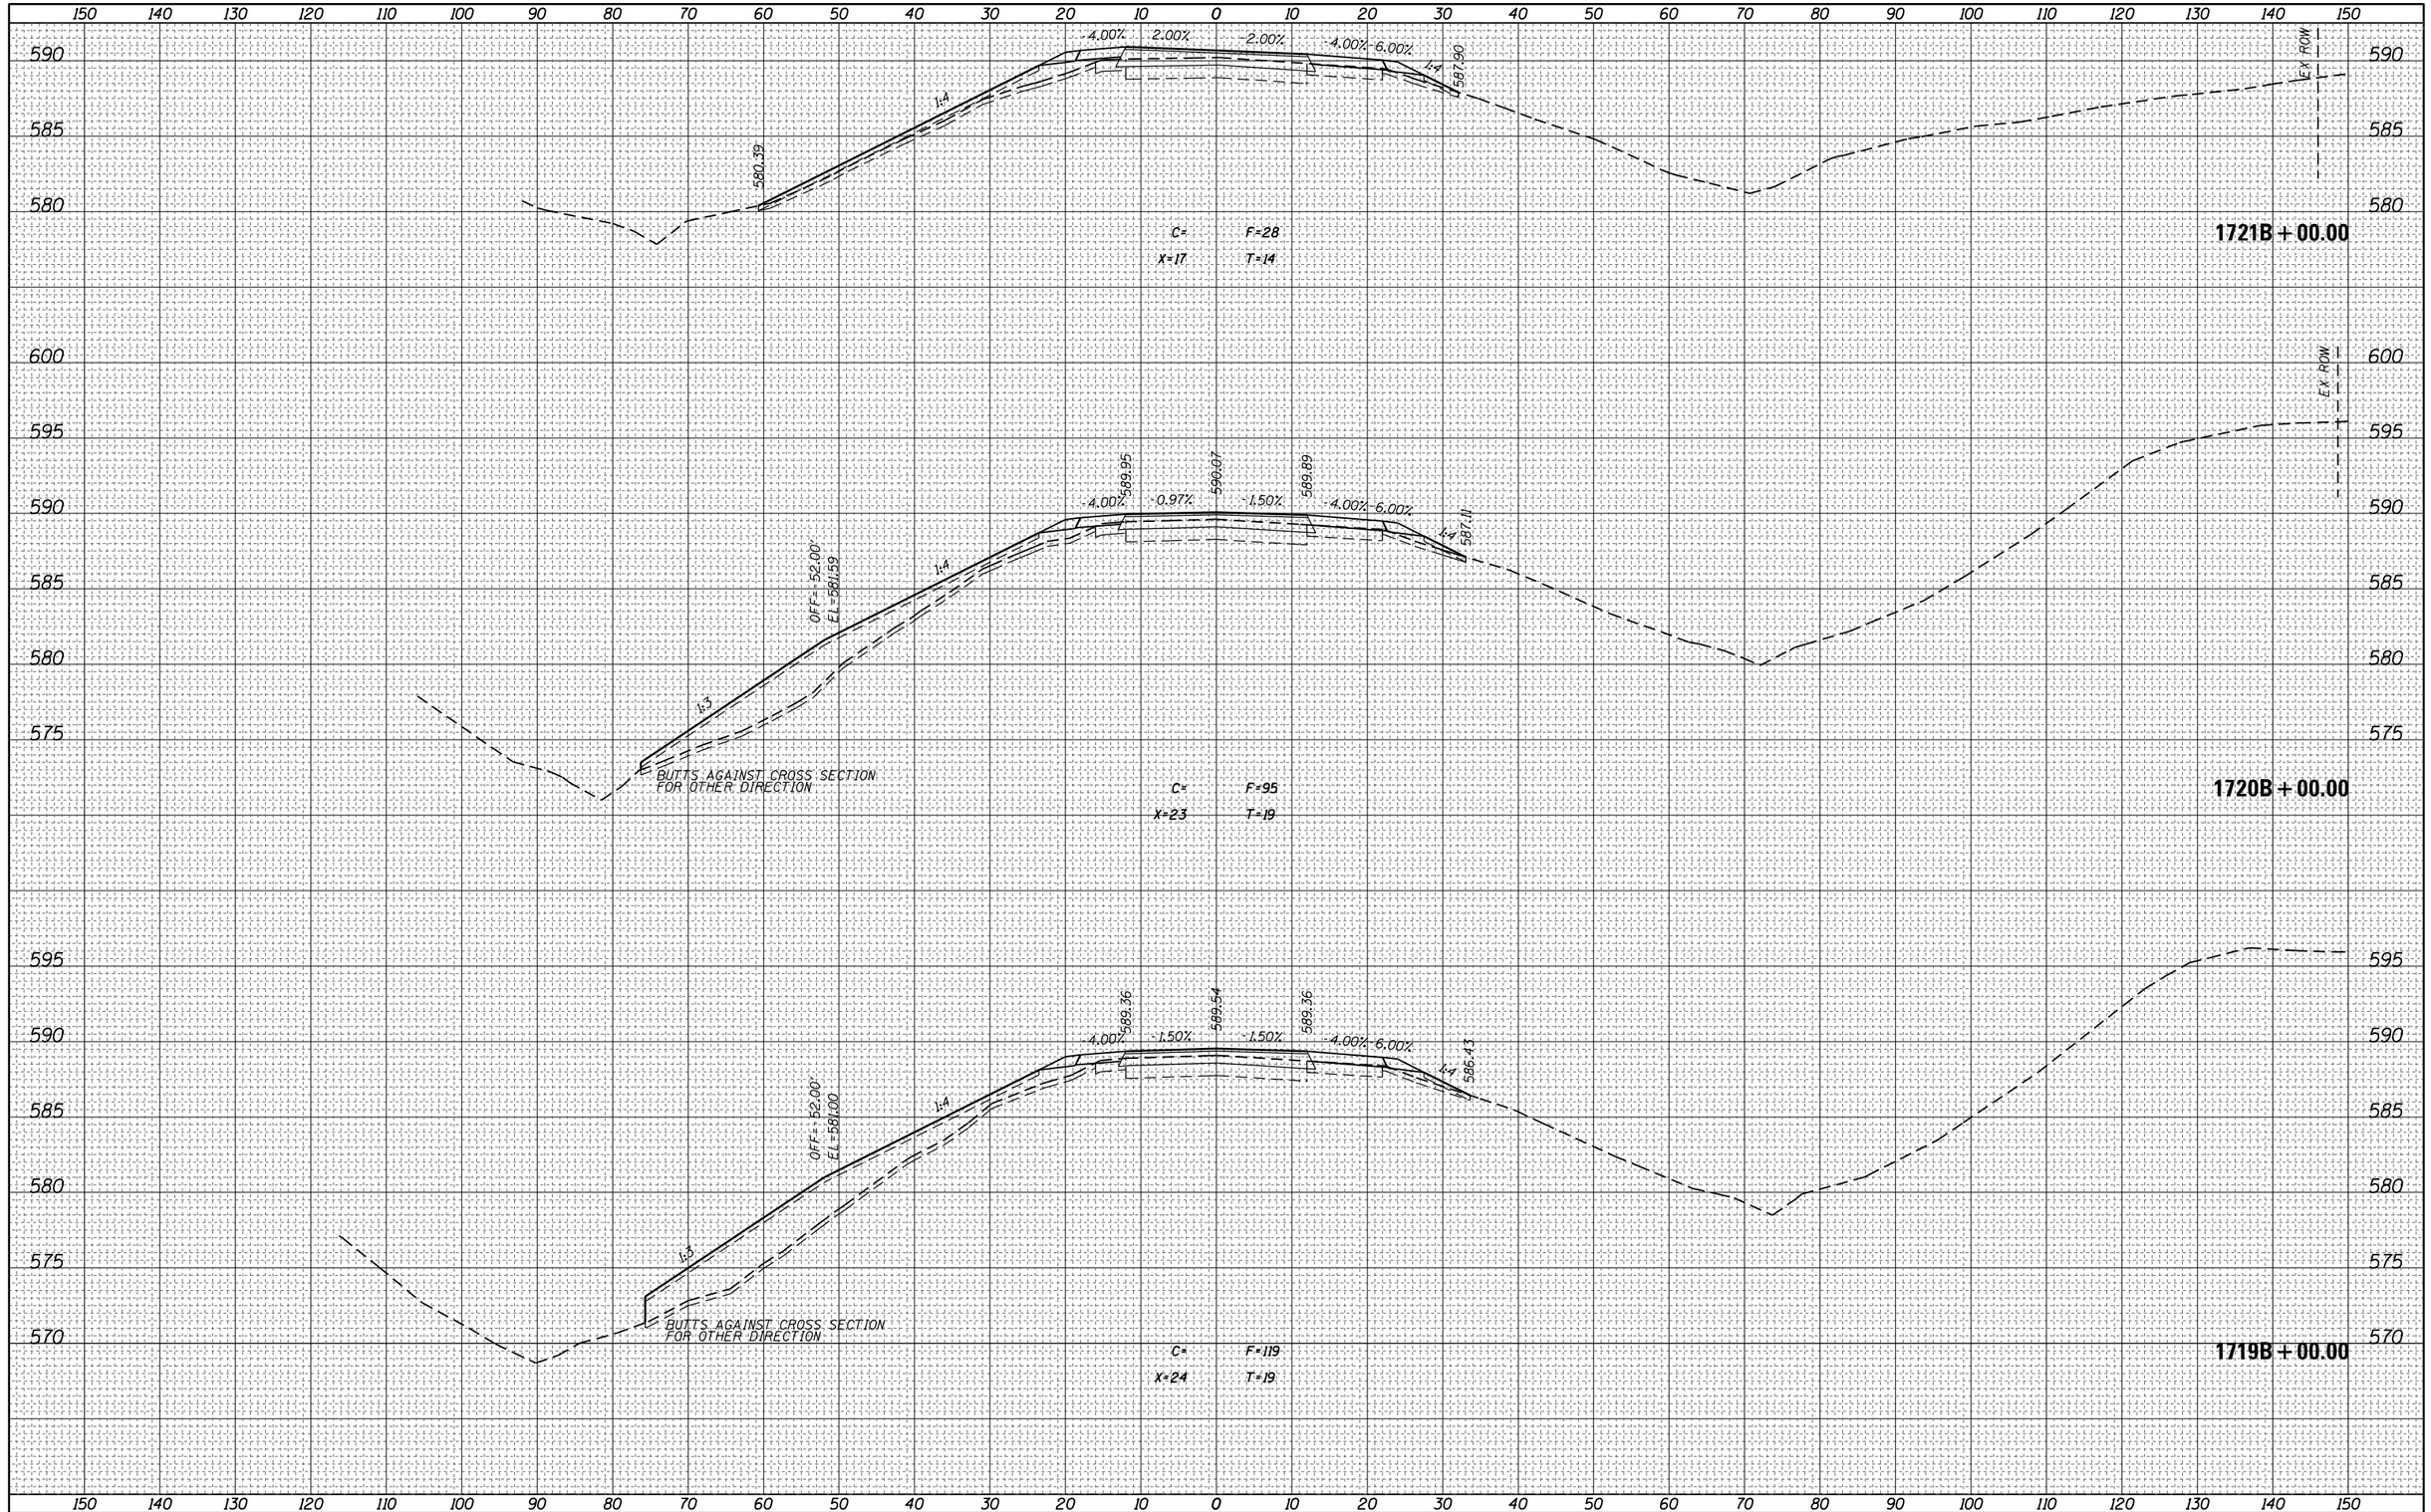

FINAL SURVEY		BY	DATE
	SURVEYED		
	PLOTTED		
NOTE BOOK	TEMPLATE		
	AREAS		
NO.	AREAS CHECKED		

ORIGINAL SURVEY		BY	DATE
	SURVEYED		
	PLOTTED		
NOTE BOOK	TEMPLATE		
	AREAS		
NO.	AREAS CHECKED		

FILE NAME = pw:\\IL084EBIDINTEG.illinois.gov:PWIDOT\Documents\IDOT Offices\District 7\Projects\74664\CADD\Drawings\sheets\D774664-sht-xssht.dgn	USER NAME = steffenmk	DESIGNED -	REVISED -
		DRAWN -	REVISED -
	PLOT SCALE = 20.0000 ' / in.	CHECKED -	REVISED -
Default	PLOT DATE = 3/23/2017	DATE -	REVISED -

STATE OF ILLINOIS
DEPARTMENT OF TRANSPORTATION

CROSS SECTIONS – 'B' ALIGNMENT

SCALE: | SHEET OF SHEETS | STA. 719+00.00 | TO STA. 721+00.00

F.A.I. RTE.	SECTION	COUNTY	TOTAL SHEETS	SHEET NO.
70	(25-1,2)R	EFFINGHAM	496	471
		CONTRACT NO. 74664		
	ILLINOIS FED. AID PROJECT			

FINAL SURVEY	NOTE BOOK	
	SURVEYED	
	PLOTTED	
	TEMPLATE	
	AREAS	
	AREAS CHECKED	
NO.	BY	DATE

ORIGINAL SURVEY	NOTE BOOK	
	SURVEYED	
	PLOTTED	
	TEMPLATE	
	AREAS	
	AREAS CHECKED	
NO.	BY	DATE

150 140 130 120 110 100 90 80 70 60 50 40 30 20 10 0 10 20 30 40 50 60 70 80 90 100 110 120 130 140 150

600 595 590 585

EX. ROW

590.93 1:4 4.00% 593.30 2.00% 593.06 -2.00% 592.82 -4.00% -6.00% 1:4 593.52 1:3

C=8 F=15
X=15 T=10

589.20

1725B + 00.00

590.74 1:4 4.00% 592.67 2.00% 592.43 -2.00% 592.19 -4.00% -6.00% 1:4 591.95 1:3

C=9 F=14
X=12 T=9

588.57

1724B + 00.00

589.98 1:4 4.00% 592.05 2.00% 591.81 -2.00% 591.57 -4.00% -6.00% 1:4 586.38

C= F=13
X=10 T=6

1723B + 00.00

588.16 1:4 4.00% 591.56 2.00% 591.32 -2.00% 591.08 -4.00% -6.00% 1:4 587.88

C= F=14
X=9 T=5

1722B + 00.00

150 140 130 120 110 100 90 80 70 60 50 40 30 20 10 0 10 20 30 40 50 60 70 80 90 100 110 120 130 140 150

FILE NAME = pw:\\IL084EBIDINTEG.illinois.gov:PWIDOT\Documents\IDOT Offices\District 7\Projects\74664\CADD\Drawing Sheets\D774664-sht-xssht.dgn	USER NAME = steffenmk	DESIGNED -	REVISED -
	PLOT SCALE = 20.0000 ' / in.	CHECKED -	REVISED -
Default	PLOT DATE = 3/23/2017	DATE -	REVISED -

STATE OF ILLINOIS
DEPARTMENT OF TRANSPORTATION


CROSS SECTIONS – 'B' ALIGNMENT

SCALE: | SHEET OF SHEETS | STA. 722+00.00 | TO STA. 725+00.00

F.A.I. RTE.	SECTION	COUNTY	TOTAL SHEETS	SHEET NO.
70	(25-1,2)R	EFFINGHAM	496	472
		CONTRACT NO. 74664		
	ILLINOIS FED. AID PROJECT			

FINAL SURVEY		BY	DATE
NOTE BOOK	SURVEYED		
NO.	PLOTTED		
	TEMPLATE		
	AREAS		
	AREAS CHECKED		

ORIGINAL SURVEY		BY	DATE
NOTE BOOK	SURVEYED		
NO.	PLOTTED		
	TEMPLATE		
	AREAS		
	AREAS CHECKED		

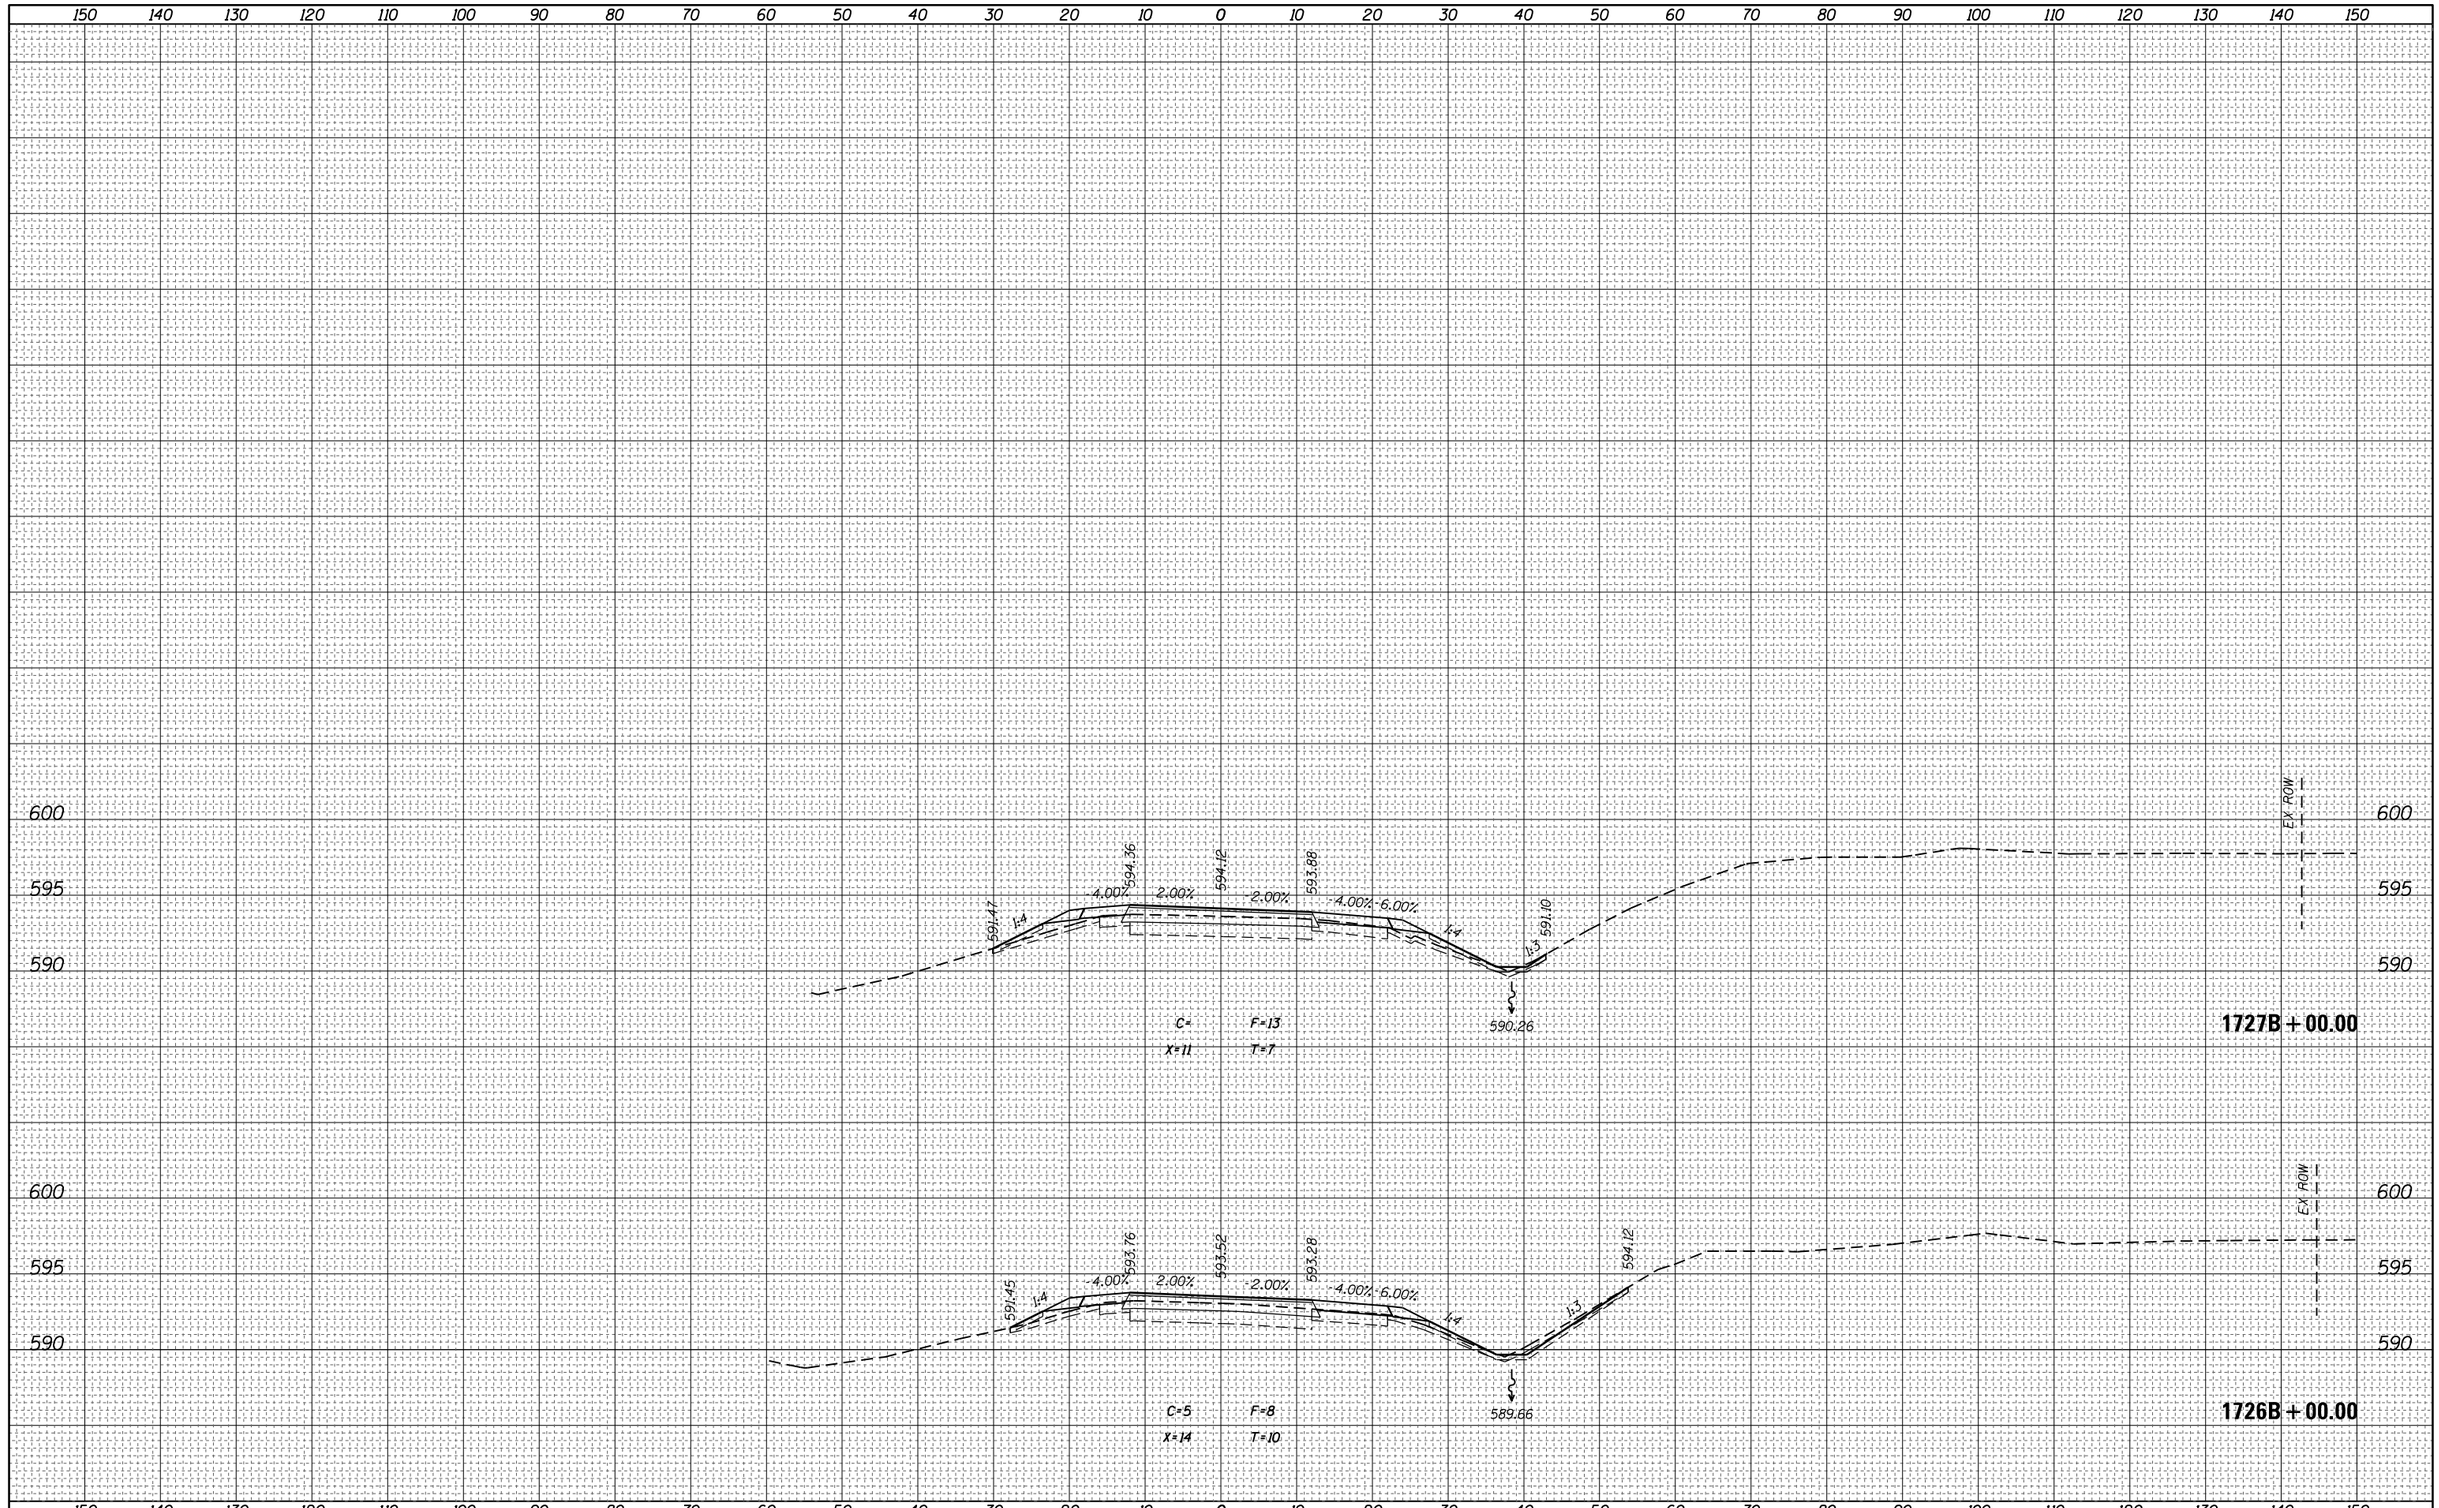


FILE NAME =	USER NAME = steffenmk	DESIGNED -	REVISED -
pw:\\IL084EBIDINTEG.illinois.gov:PWIDOT\Documents\IDOT Offices\District 7\Projects\74664\CADD\Drawing sheets\D774664-sht-xssht.dgn		DRAWN -	REVISED -
	PLOT SCALE = 20.0000 ' / in.	CHECKED -	REVISED -
Default	PLOT DATE = 3/23/2017	DATE -	REVISED -

STATE OF ILLINOIS
DEPARTMENT OF TRANSPORTATION

CROSS SECTIONS – 'B' ALIGNMENT

SCALE: | SHEET OF SHEETS | STA. 726+00.00 | TO STA. 727+00.00

F.A.I. RTE.	SECTION	COUNTY	TOTAL SHEETS	SHEET NO.
70	(25-1,2)R	EFFINGHAM	496	473
		CONTRACT NO. 74664		
	ILLINOIS	FED. AID PROJECT		

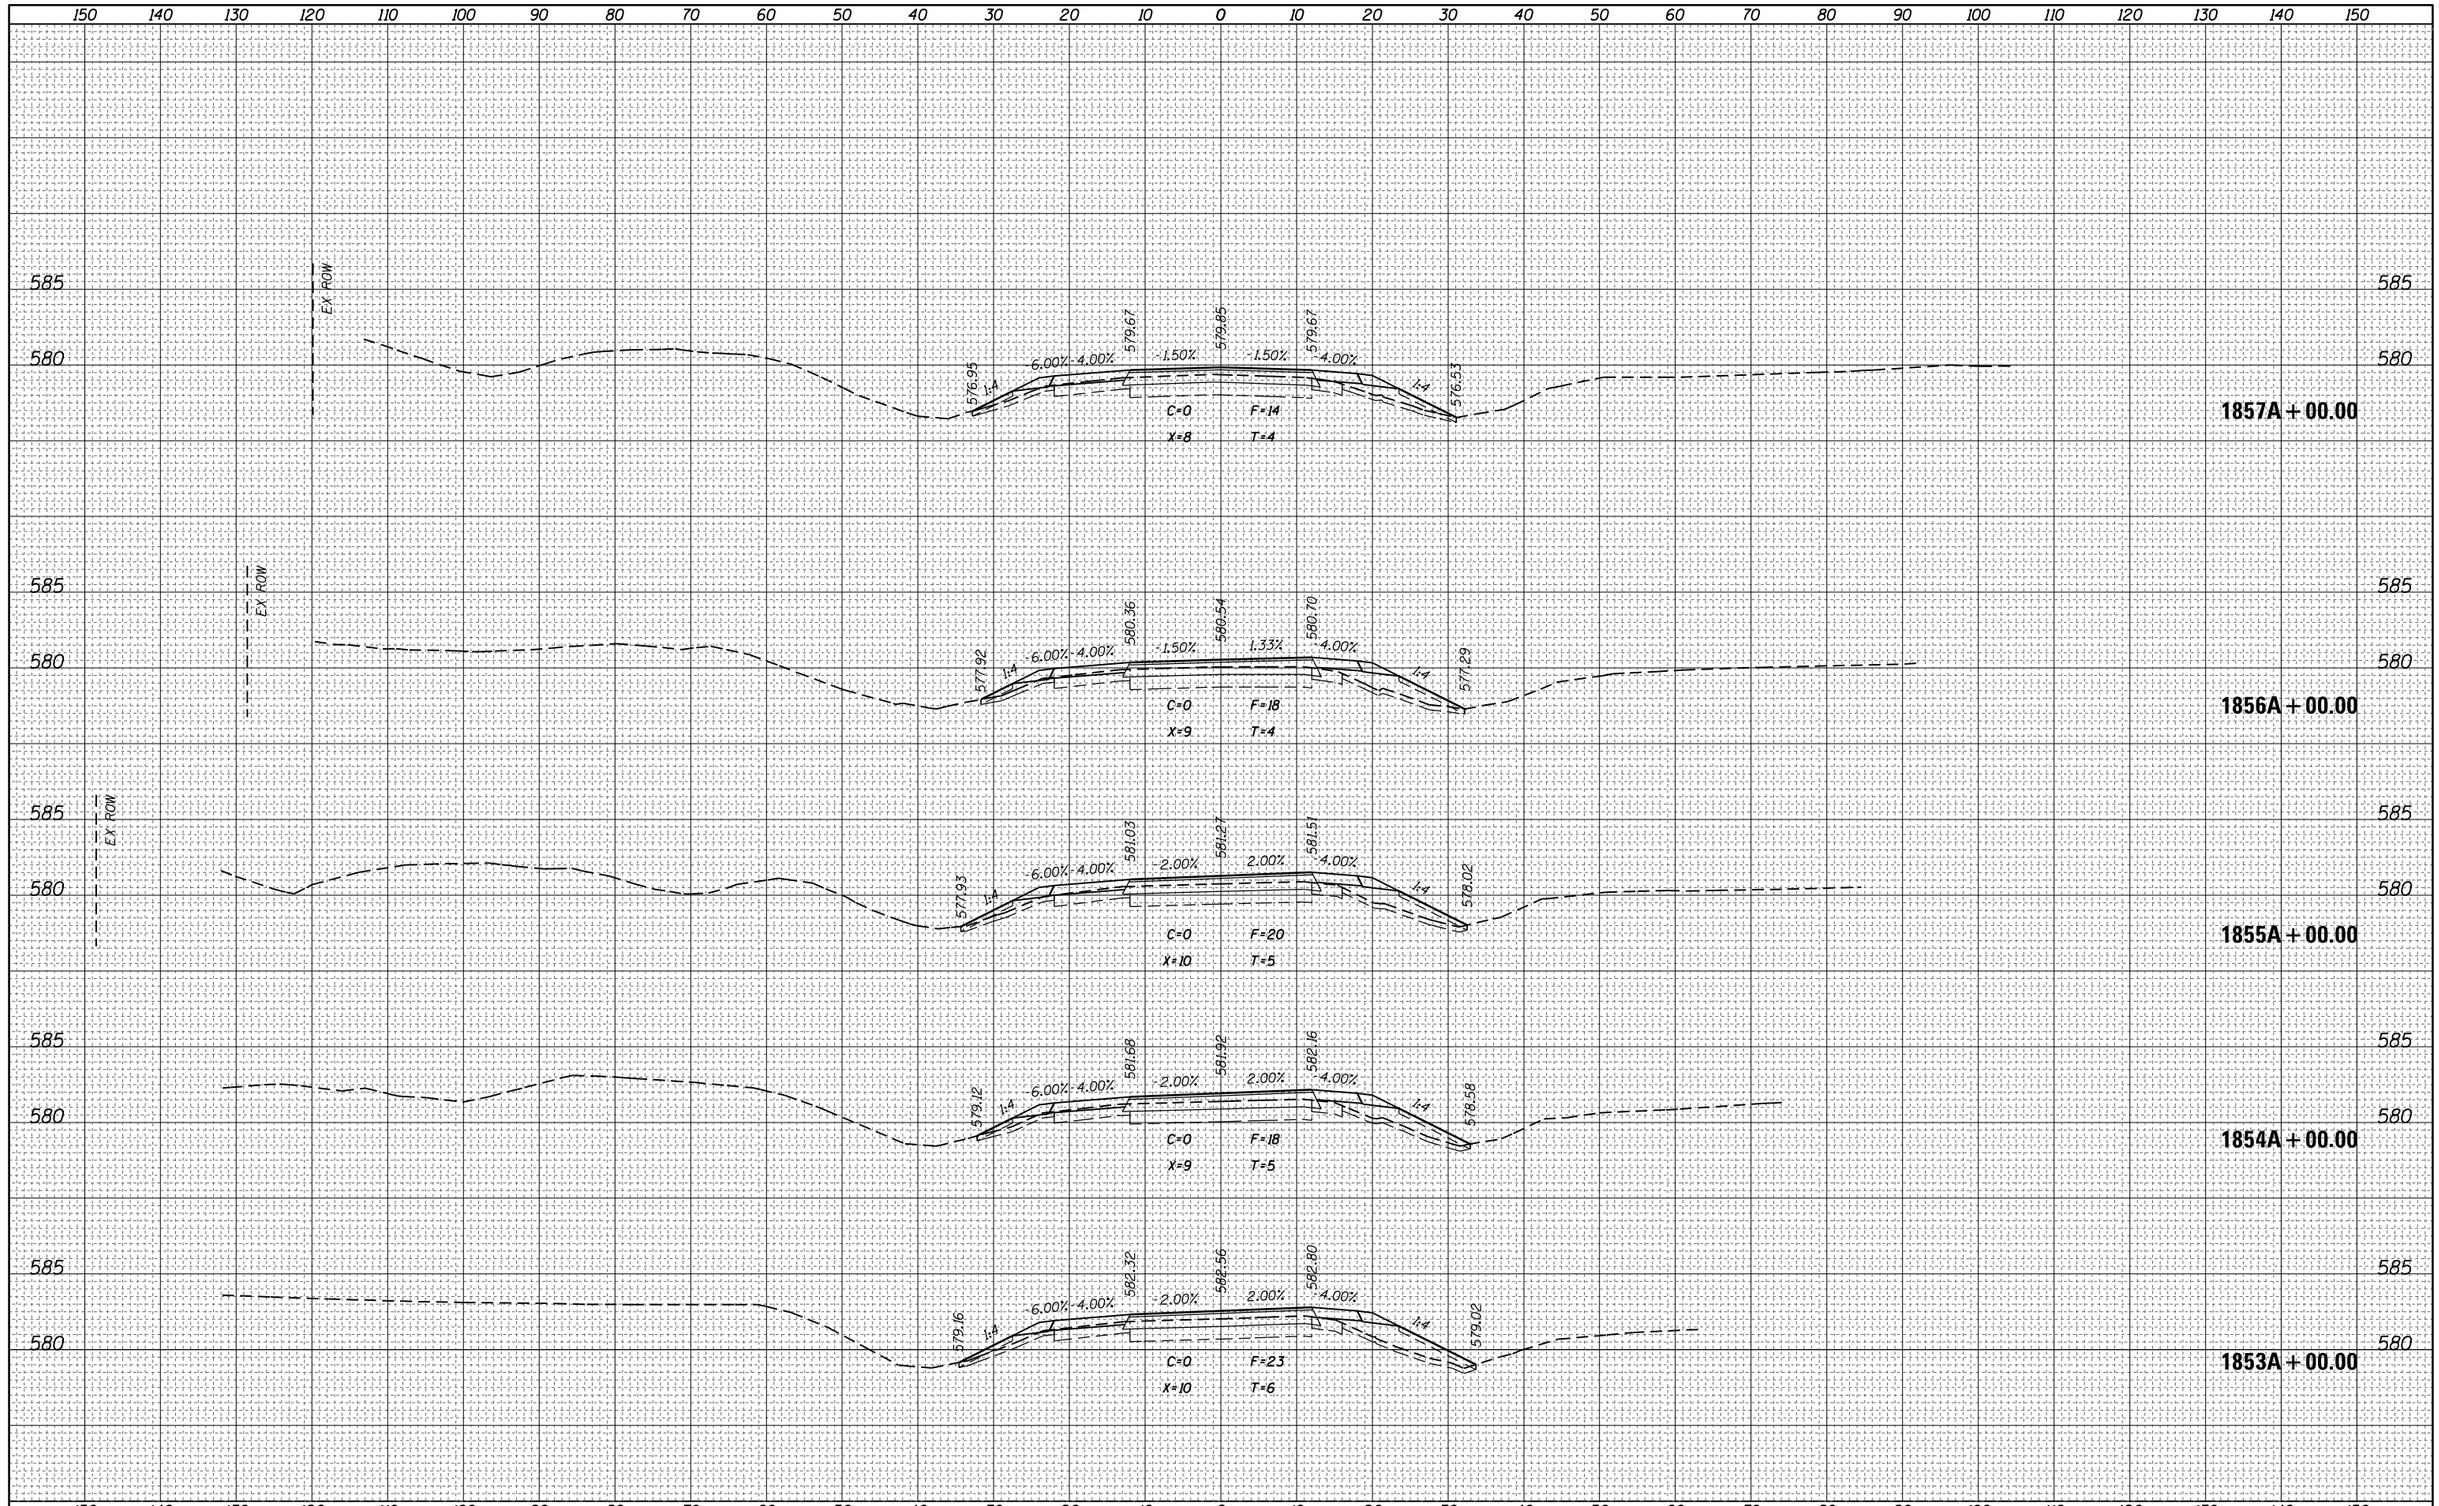

FINAL SURVEY	NOTE BOOK	NO.
	SURVEYED	
	PLOTTED	
	TEMPLATE	
	AREAS	
	AREAS CHECKED	

BY	DATE

ORIGINAL SURVEY	NOTE BOOK	NO.
	SURVEYED	
	PLOTTED	
	TEMPLATE	
	AREAS	
	AREAS CHECKED	

BY	DATE

FILE NAME =	USER NAME = steffenmk	DESIGNED -	REVISED -
pw:\\IL084EBIDINTEG.illinois.gov:PWIDOT\Documents\IDOT Offices\District 7\Projects\74664\CADD\Drawings\sheets\D774664-sht-xssht.dgn		DRAWN -	REVISED -
	PLOT SCALE = 20.0000 ' / in.	CHECKED -	REVISED -
Default	PLOT DATE = 3/23/2017	DATE -	REVISED -

STATE OF ILLINOIS
DEPARTMENT OF TRANSPORTATION

CROSS SECTIONS – 'A' ALIGNMENT

SCALE: | SHEET OF SHEETS | STA. 853+00.00 | TO STA. 857+00.00

F.A.I. RTE.	SECTION	COUNTY	TOTAL SHEETS	SHEET NO.
70	(25-1,2)R	EFFINGHAM	496	474
		CONTRACT NO. 74664		
		ILLINOIS FED. AID PROJECT		

FINAL SURVEY	NOTE BOOK	NO.
SURVEYED		
PLOTTED		
TEMPLATE		
AREAS		
AREAS CHECKED		

BY	DATE

ORIGINAL SURVEY	NOTE BOOK	NO.
SURVEYED		
PLOTTED		
TEMPLATE		
AREAS		
AREAS CHECKED		

BY	DATE

150 140 130 120 110 100 90 80 70 60 50 40 30 20 10 0 10 20 30 40 50 60 70 80 90 100 110 120 130 140 150

585 580 575

EX. ROW

572.04 576.45 576.63 576.45 572.91

-6.00% 4.00% 1.50% -1.50% 4.00% 1:4 1:4

C=0 F=18
X=11 T=7

1862A + 00.00

572.57 577.05 577.23 577.05 573.74

-6.00% 4.00% 1.50% -1.50% 4.00% 1:4 1:4

C=0 F=16
X=11 T=7

1861A + 00.00

573.29 577.13 577.91 577.73 574.69

-6.00% 4.00% 1.50% -1.50% 4.00% 1:4 1:4

C=0 F=13
X=10 T=7

1860A + 00.00

574.27 578.35 578.53 578.35 575.76

-6.00% 4.00% 1.50% -1.50% 4.00% 1:4 1:4

C=0 F=12
X=10 T=5

1859A + 00.00

576.09 579.04 579.22 579.04 575.95

-6.00% 4.00% 1.50% -1.50% 4.00% 1:4 1:4

C=0 F=14
X=9 T=5

1858A + 00.00


FILE NAME = p:\\IL084EBIDINTEG.illinois.gov:PWIDOT\Documents\IDOT Offices\District 7\Projects\74664\CADD\Drawings\sheets\D774664-sht-xssht.dgn	USER NAME = steffenmk	DESIGNED -	REVISED -
		DRAWN -	REVISED -
	PLOT SCALE = 20.0000 ' / in.	CHECKED -	REVISED -
Default	PLOT DATE = 3/23/2017	DATE -	REVISED -

STATE OF ILLINOIS
DEPARTMENT OF TRANSPORTATION

CROSS SECTIONS – 'A' ALIGNMENT

SCALE: | SHEET OF SHEETS | STA. 858+00.00 TO STA. 862+00.00

F.A.I. RTE.	SECTION	COUNTY	TOTAL SHEETS	SHEET NO.
70	(25-1,2)R	EFFINGHAM	496	475
		CONTRACT NO. 74664		
	ILLINOIS	FED. AID PROJECT		

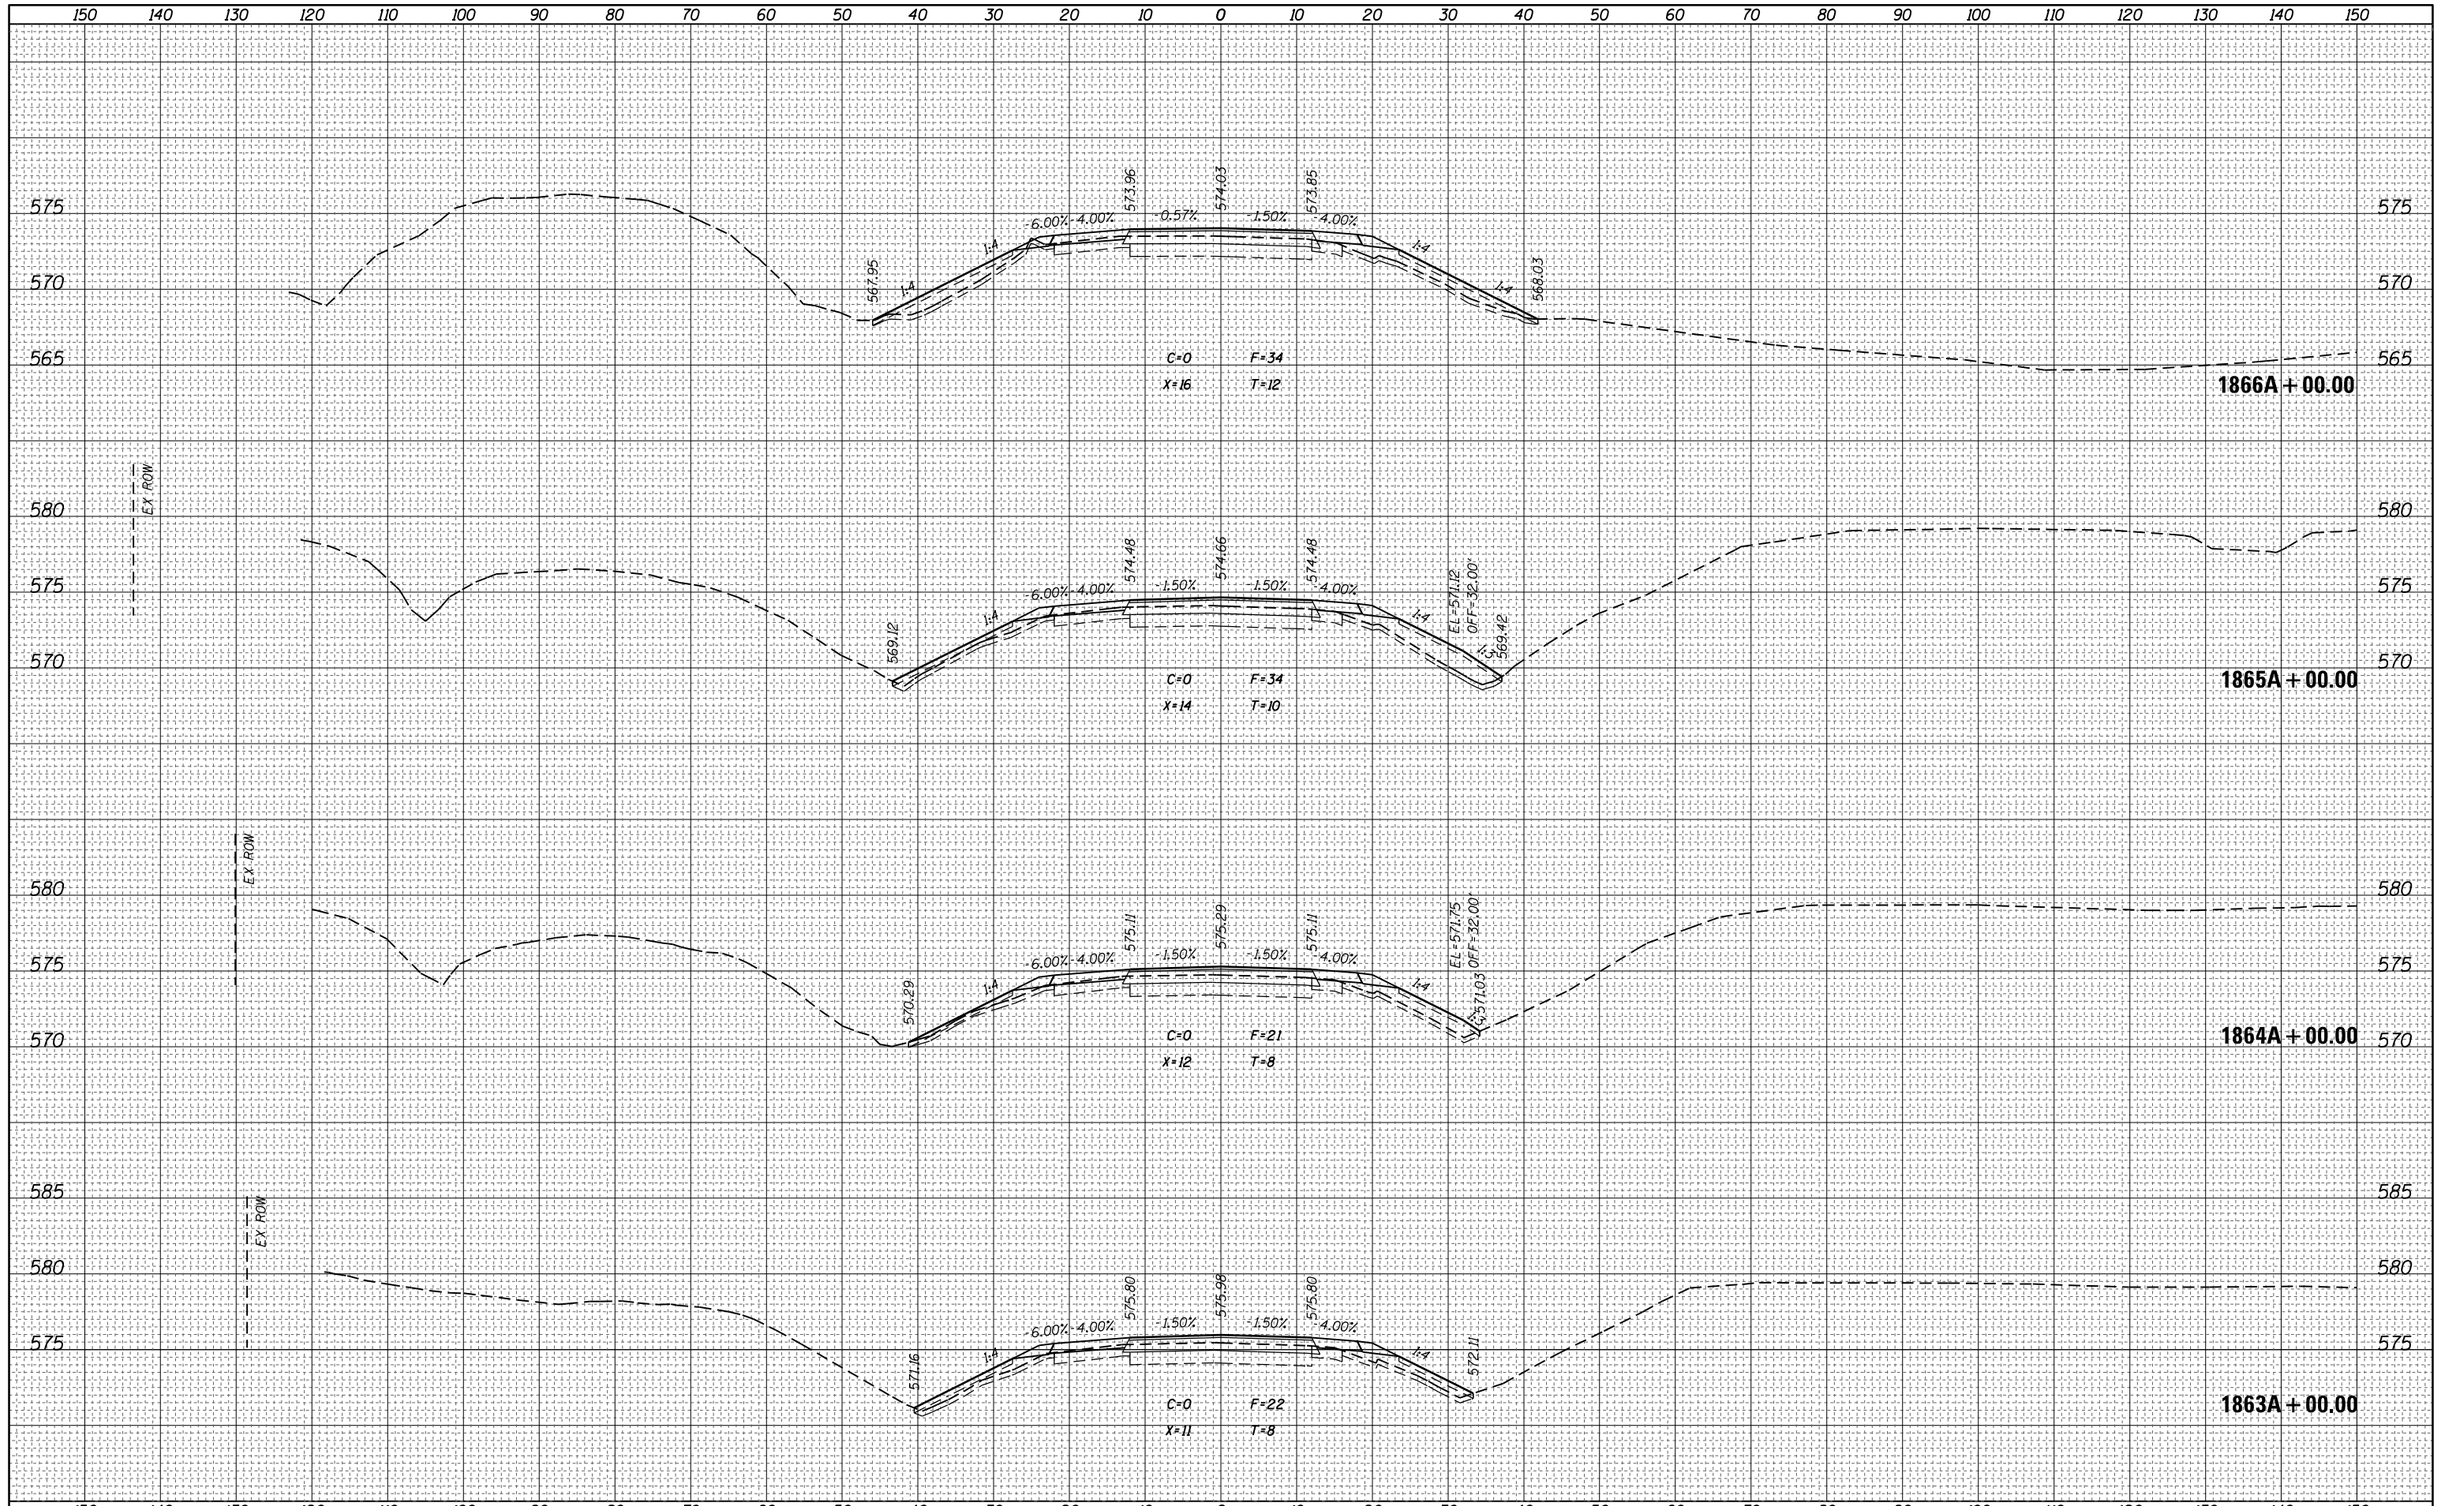

FINAL SURVEY		BY	DATE
NOTE BOOK	SURVEYED		
NO.	PLOTTED		
	TEMPLATE		
	AREAS		
	AREAS CHECKED		

ORIGINAL SURVEY		BY	DATE
NOTE BOOK	SURVEYED		
NO.	PLOTTED		
	TEMPLATE		
	AREAS		
	AREAS CHECKED		

FILE NAME = pw:\\IL084EBIDINTEG.illinois.gov:PWIDOT\Documents\IDOT Offices\District 7\Projects\74664\CADD\Drawing Sheets\D774664-sht-xssht.dgn	USER NAME = steffenmk	DESIGNED -	REVISED -
		DRAWN -	REVISED -
	PLOT SCALE = 20.0000 ' / in.	CHECKED -	REVISED -
Default	PLOT DATE = 3/23/2017	DATE -	REVISED -

STATE OF ILLINOIS
DEPARTMENT OF TRANSPORTATION

CROSS SECTIONS – 'A' ALIGNMENT

SCALE: | SHEET OF SHEETS | STA. 863+00.00 | TO STA. 866+00.00

F.A.I. RTE.	SECTION	COUNTY	TOTAL SHEETS	SHEET NO.
70	(25-1,2)R	EFFINGHAM	496	476
		CONTRACT NO. 74664		
	ILLINOIS FED. AID PROJECT			

150 140 130 120 110 100 90 80 70 60 50 40 30 20 10 0 10 20 30 40 50 60 70 80 90 100 110 120 130 140 150

EX ROW


580
575
570




1870A + 00.00



1869A + 00.00

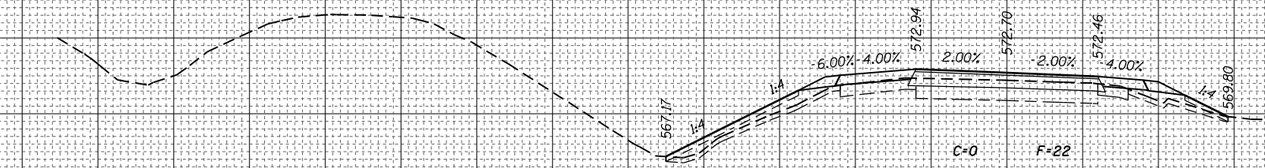

1868A + 00.00

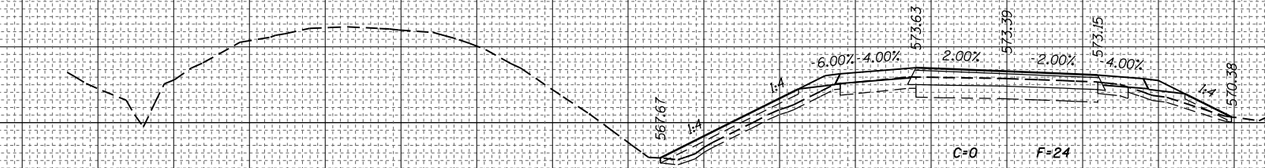

1867A + 00.00

150 140 130 120 110 100 90 80 70 60 50 40 30 20 10 0 10 20 30 40 50 60 70 80 90 100 110 120 130 140 150

FINAL SURVEY

NO.	NOTE BOOK	SURVEYED	PLOTTED	TEMPLATE	AREAS	AREAS CHECKED	BY	DATE

ORIGINAL SURVEY

NO.	NOTE BOOK	SURVEYED	PLOTTED	TEMPLATE	AREAS	AREAS CHECKED	BY	DATE

FILE NAME =	USER NAME = steffenmk	DESIGNED -	REVISED -
pw:\\IL084EBIDINTEG.illinois.gov:PWIDOT\Documents\IDOT Offices\District 7\Projects\74664\CADD\Drawings\sheets\D774664-sht-xssht.dgn		DRAWN -	REVISED -
	PLOT SCALE = 20.0000 ' / in.	CHECKED -	REVISED -
Default	PLOT DATE = 3/23/2017	DATE -	REVISED -

STATE OF ILLINOIS
DEPARTMENT OF TRANSPORTATION

CROSS SECTIONS – 'A' ALIGNMENT

SCALE: | SHEET OF SHEETS | STA. 867+00.00 TO STA. 870+00.00


F.A.I. RTE.	SECTION	COUNTY	TOTAL SHEETS	SHEET NO.
70	(25-1,2)R	EFFINGHAM	496	477
		CONTRACT NO. 74664		
	ILLINOIS FED. AID PROJECT			

FINAL SURVEY	NOTE BOOK	
	SURVEYED	
	PLOTTED	
	TEMPLATE	
	AREAS	
NO.	AREAS CHECKED	

BY	DATE

ORIGINAL SURVEY	NOTE BOOK	
	SURVEYED	
	PLOTTED	
	TEMPLATE	
	AREAS	
NO.	AREAS CHECKED	

BY	DATE

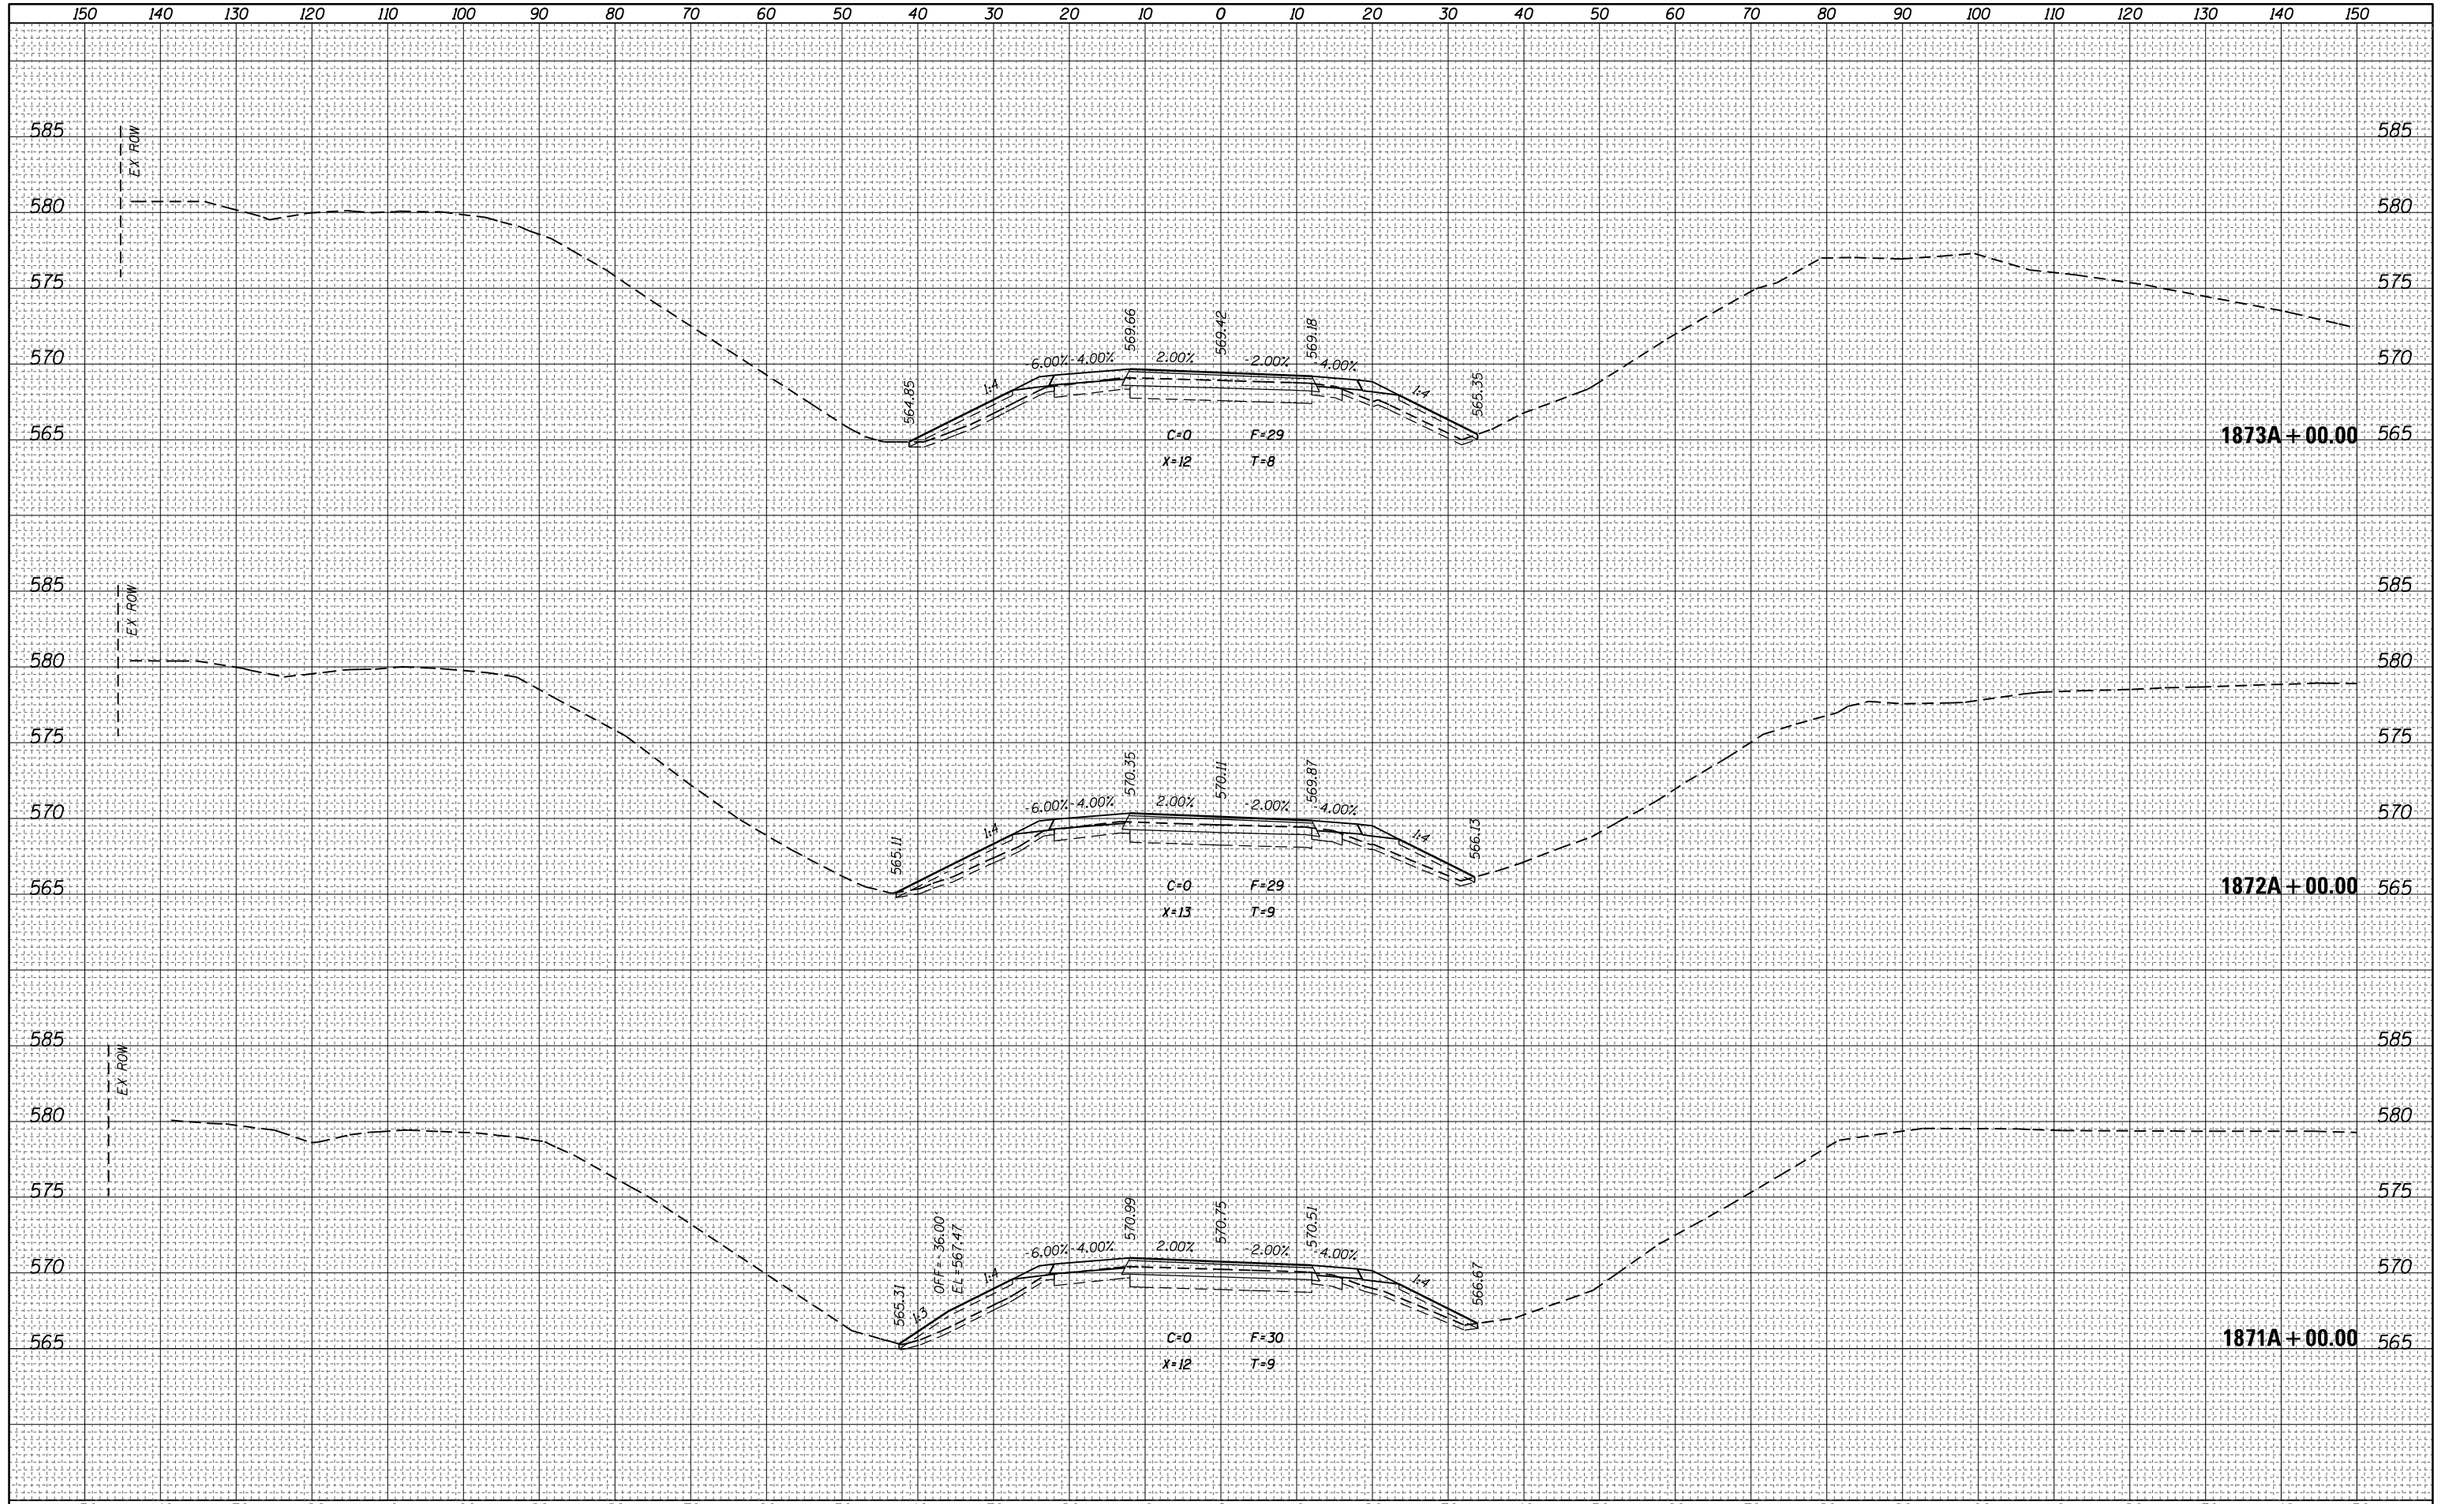

FILE NAME =	USER NAME = steffenmk	DESIGNED -	REVISED -
pw:\\IL084EBIDINTEG.illinois.gov:PWIDOT\Documents\IDOT Offices\District 7\Projects\74664\CADD\Drawings\sheets\D774664-sht-xssht.dgn		DRAWN -	REVISED -
Default	PLOT SCALE = 20.0000 ' / in.	CHECKED -	REVISED -
	PLOT DATE = 3/23/2017	DATE -	REVISED -

STATE OF ILLINOIS
DEPARTMENT OF TRANSPORTATION

CROSS SECTIONS – 'A' ALIGNMENT

SCALE: | SHEET OF SHEETS | STA. 871+00.00 | TO STA. 873+00.00

F.A.I. RTE.	SECTION	COUNTY	TOTAL SHEETS	SHEET NO.
70	(25-1,2)R	EFFINGHAM	496	478
		CONTRACT NO. 74664		
	ILLINOIS FED. AID PROJECT			

FINAL SURVEY	NOTE BOOK	NO.
	SURVEYED	
	PLOTTED	
	TEMPLATE	
	AREAS	
	AREAS CHECKED	
BY		
DATE		

ORIGINAL SURVEY	NOTE BOOK	NO.
	SURVEYED	
	PLOTTED	
	TEMPLATE	
	AREAS	
	AREAS CHECKED	
BY		
DATE		

150 140 130 120 110 100 90 80 70 60 50 40 30 20 10 0 10 20 30 40 50 60 70 80 90 100 110 120 130 140 150

575
570
565

562.46 1:4 -6.00% -4.00% 567.78 2.00% 567.54 -2.00% 567.30 -4.00% 1:4 563.68

C=0 F=33
X=12 T=8

1876A + 00.00

575
570
565

563.29 1:4 -6.00% -4.00% 568.37 2.00% 568.13 -2.00% 567.89 -4.00% 1:4 564.20

C=0 F=33
X=12 T=8

1875A + 00.00

585
580
575
570
565

EX. ROW

564.29 1:4 -6.00% -4.00% 569.03 2.00% 568.79 -2.00% 568.55 -4.00% 1:4 564.79

C=0 F=33
X=12 T=8

1874A + 00.00

150 140 130 120 110 100 90 80 70 60 50 40 30 20 10 0 10 20 30 40 50 60 70 80 90 100 110 120 130 140 150

FILE NAME =	USER NAME = steffenmk	DESIGNED -	REVISED -
pw:\\IL084EBIDINTEG.illinois.gov:PWIDOT\Documents\IDOT Offices\District 7\Projects\74664\CADD\Drawings\sheets\D774664-sht-xssht.dgn		DRAWN -	REVISED -
	PLOT SCALE = 20.0000 ' / in.	CHECKED -	REVISED -
Default	PLOT DATE = 3/23/2017	DATE -	REVISED -

STATE OF ILLINOIS
DEPARTMENT OF TRANSPORTATION


CROSS SECTIONS – 'A' ALIGNMENT

SCALE: | SHEET OF SHEETS | STA. 874+00.00 | TO STA. 876+00.00

F.A.I. RTE.	SECTION	COUNTY	TOTAL SHEETS	SHEET NO.
70	(25-1,2)R	EFFINGHAM	496	479
		CONTRACT NO. 74664		
	ILLINOIS FED. AID PROJECT			

FINAL SURVEY	NOTE BOOK	NO.
SURVEYED	BY	DATE
PLOTTED		
TEMPLATE		
AREAS		
AREAS CHECKED		

ORIGINAL SURVEY	NOTE BOOK	NO.
SURVEYED	BY	DATE
PLOTTED		
TEMPLATE		
AREAS		
AREAS CHECKED		

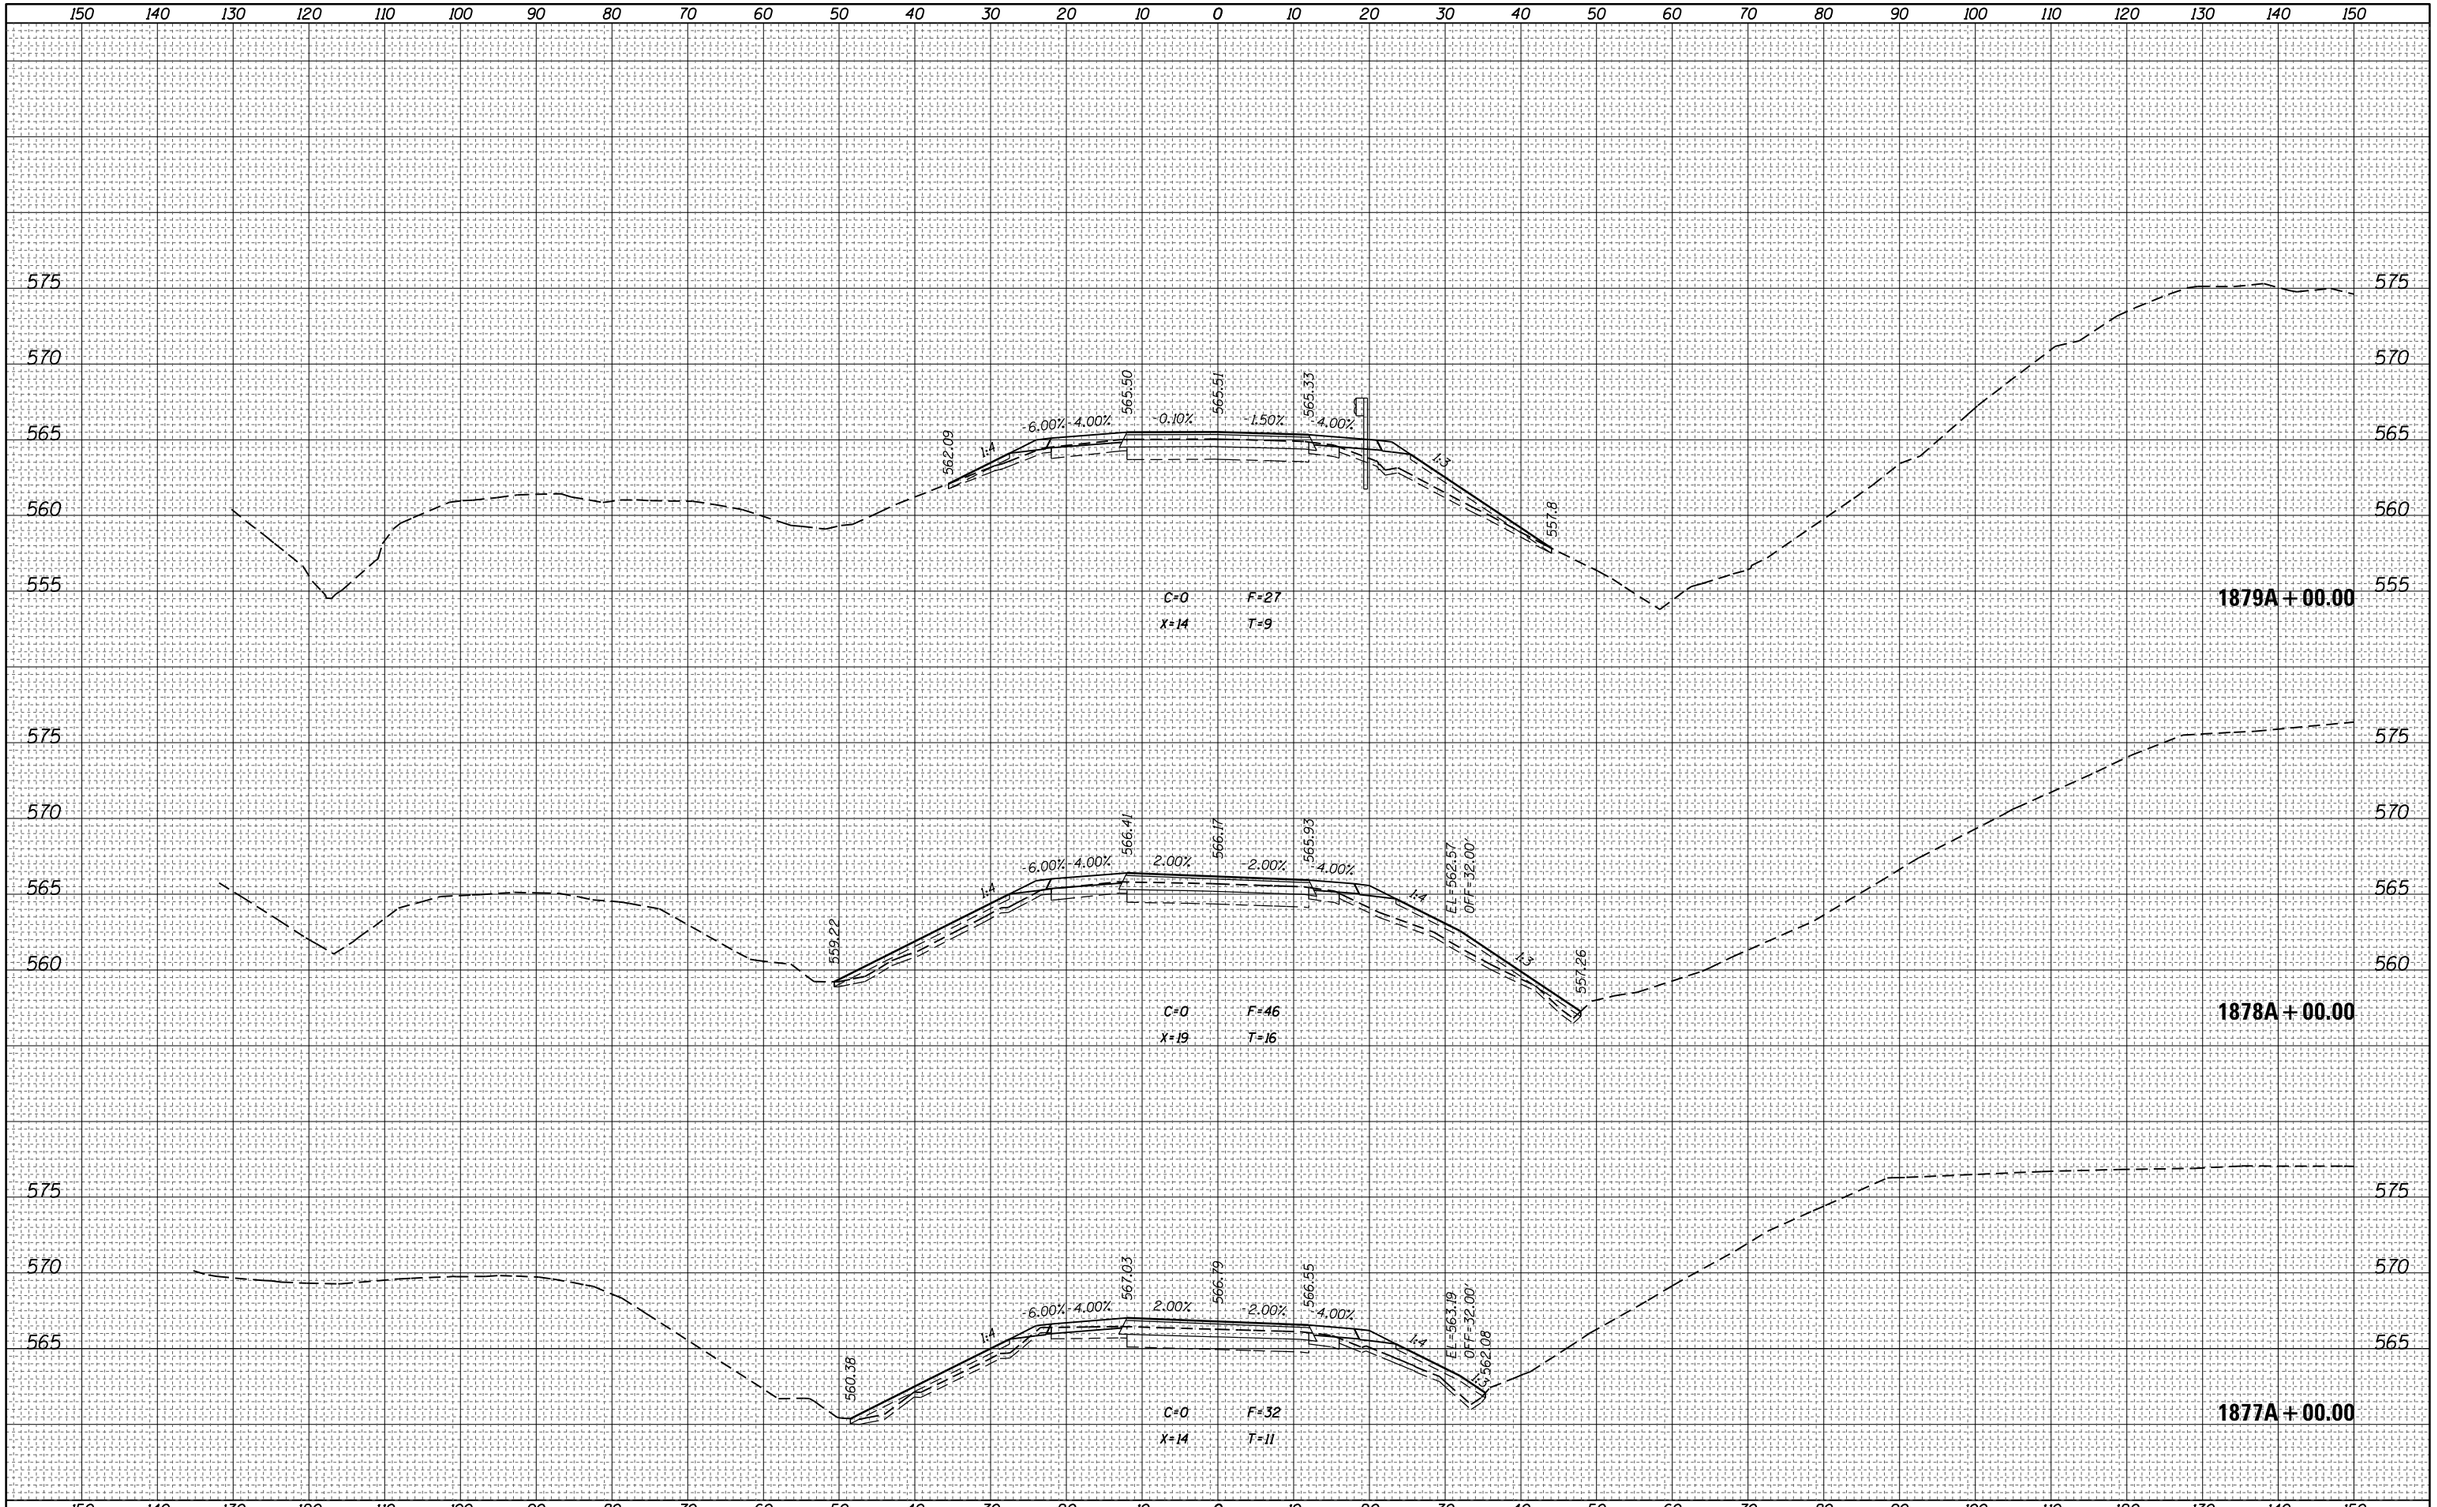

FILE NAME =	USER NAME = steffenmk	DESIGNED -	REVISED -
pw:\\IL084EBIDINTEG.illinois.gov:PWIDOT\Documents\IDOT Offices\District 7\Projects\74664\CADD\Drawings\sheets\D774664-sht-xssht.dgn		DRAWN -	REVISED -
Default	PLOT SCALE = 20.0000 ' / in.	CHECKED -	REVISED -
	PLOT DATE = 3/23/2017	DATE -	REVISED -

STATE OF ILLINOIS
DEPARTMENT OF TRANSPORTATION


CROSS SECTIONS – 'A' ALIGNMENT

SCALE: | SHEET OF SHEETS | STA. 877+00.00 | TO STA. 879+00.00

F.A.I. RTE.	SECTION	COUNTY	TOTAL SHEETS	SHEET NO.
70	(25-1,2)R	EFFINGHAM	496	480
		CONTRACT NO. 74664		
		ILLINOIS FED. AID PROJECT		

FINAL SURVEY	NOTE BOOK	NO.
SURVEYED	BY	DATE
PLOTTED		
TEMPLATE		
AREAS		
AREAS CHECKED		

ORIGINAL SURVEY	NOTE BOOK	NO.
SURVEYED	BY	DATE
PLOTTED		
TEMPLATE		
AREAS		
AREAS CHECKED		

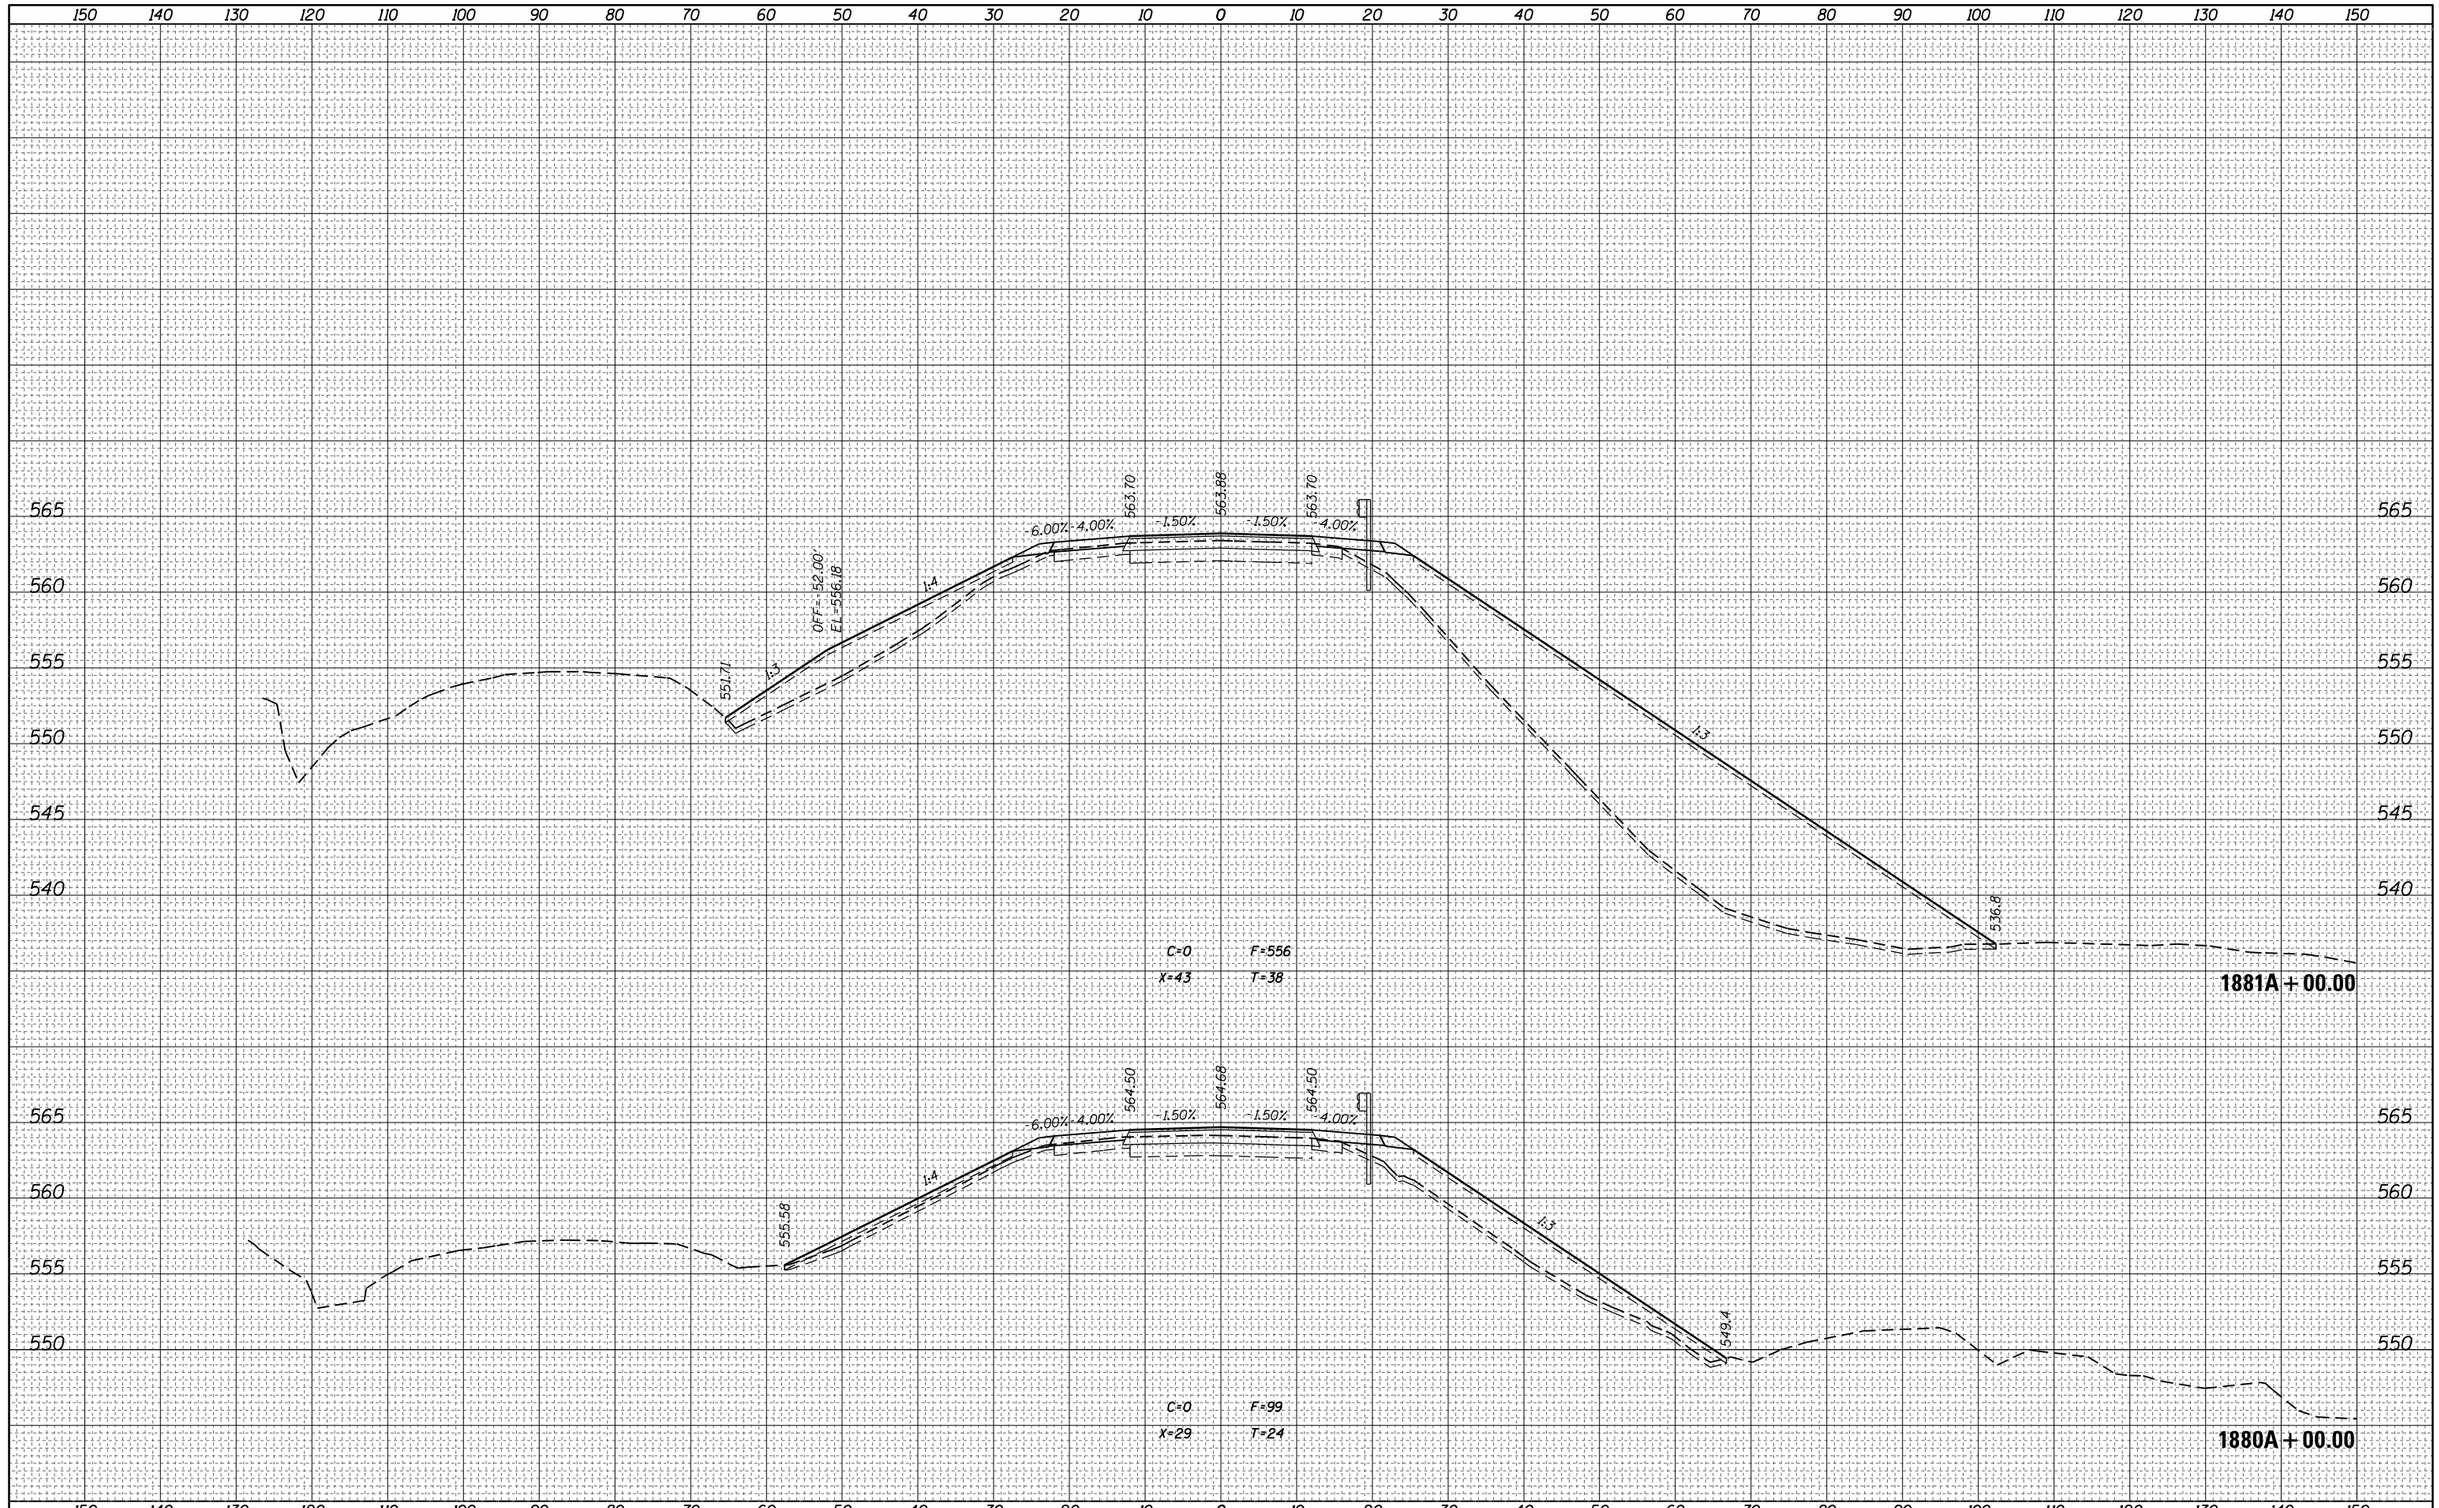


FILE NAME =	USER NAME = steffenmk	DESIGNED -	REVISED -
pw:\\IL084EBIDINTEG.illinois.gov:PWIDOT\Documents\IDOT Offices\District 7\Projects\74664\CADD\Drawing sheets\D774664-sht-xssht.dgn		DRAWN -	REVISED -
	PLOT SCALE = 20.0000 ' / in.	CHECKED -	REVISED -
Default	PLOT DATE = 3/23/2017	DATE -	REVISED -

STATE OF ILLINOIS
DEPARTMENT OF TRANSPORTATION

CROSS SECTIONS – 'A' ALIGNMENT

SCALE: | SHEET OF SHEETS | STA. 880+00.00 TO STA. 881+00.00

F.A.I. RTE.	SECTION	COUNTY	TOTAL SHEETS	SHEET NO.
70	(25-1,2)R	EFFINGHAM	496	481
		CONTRACT NO. 74664		
		ILLINOIS FED. AID PROJECT		

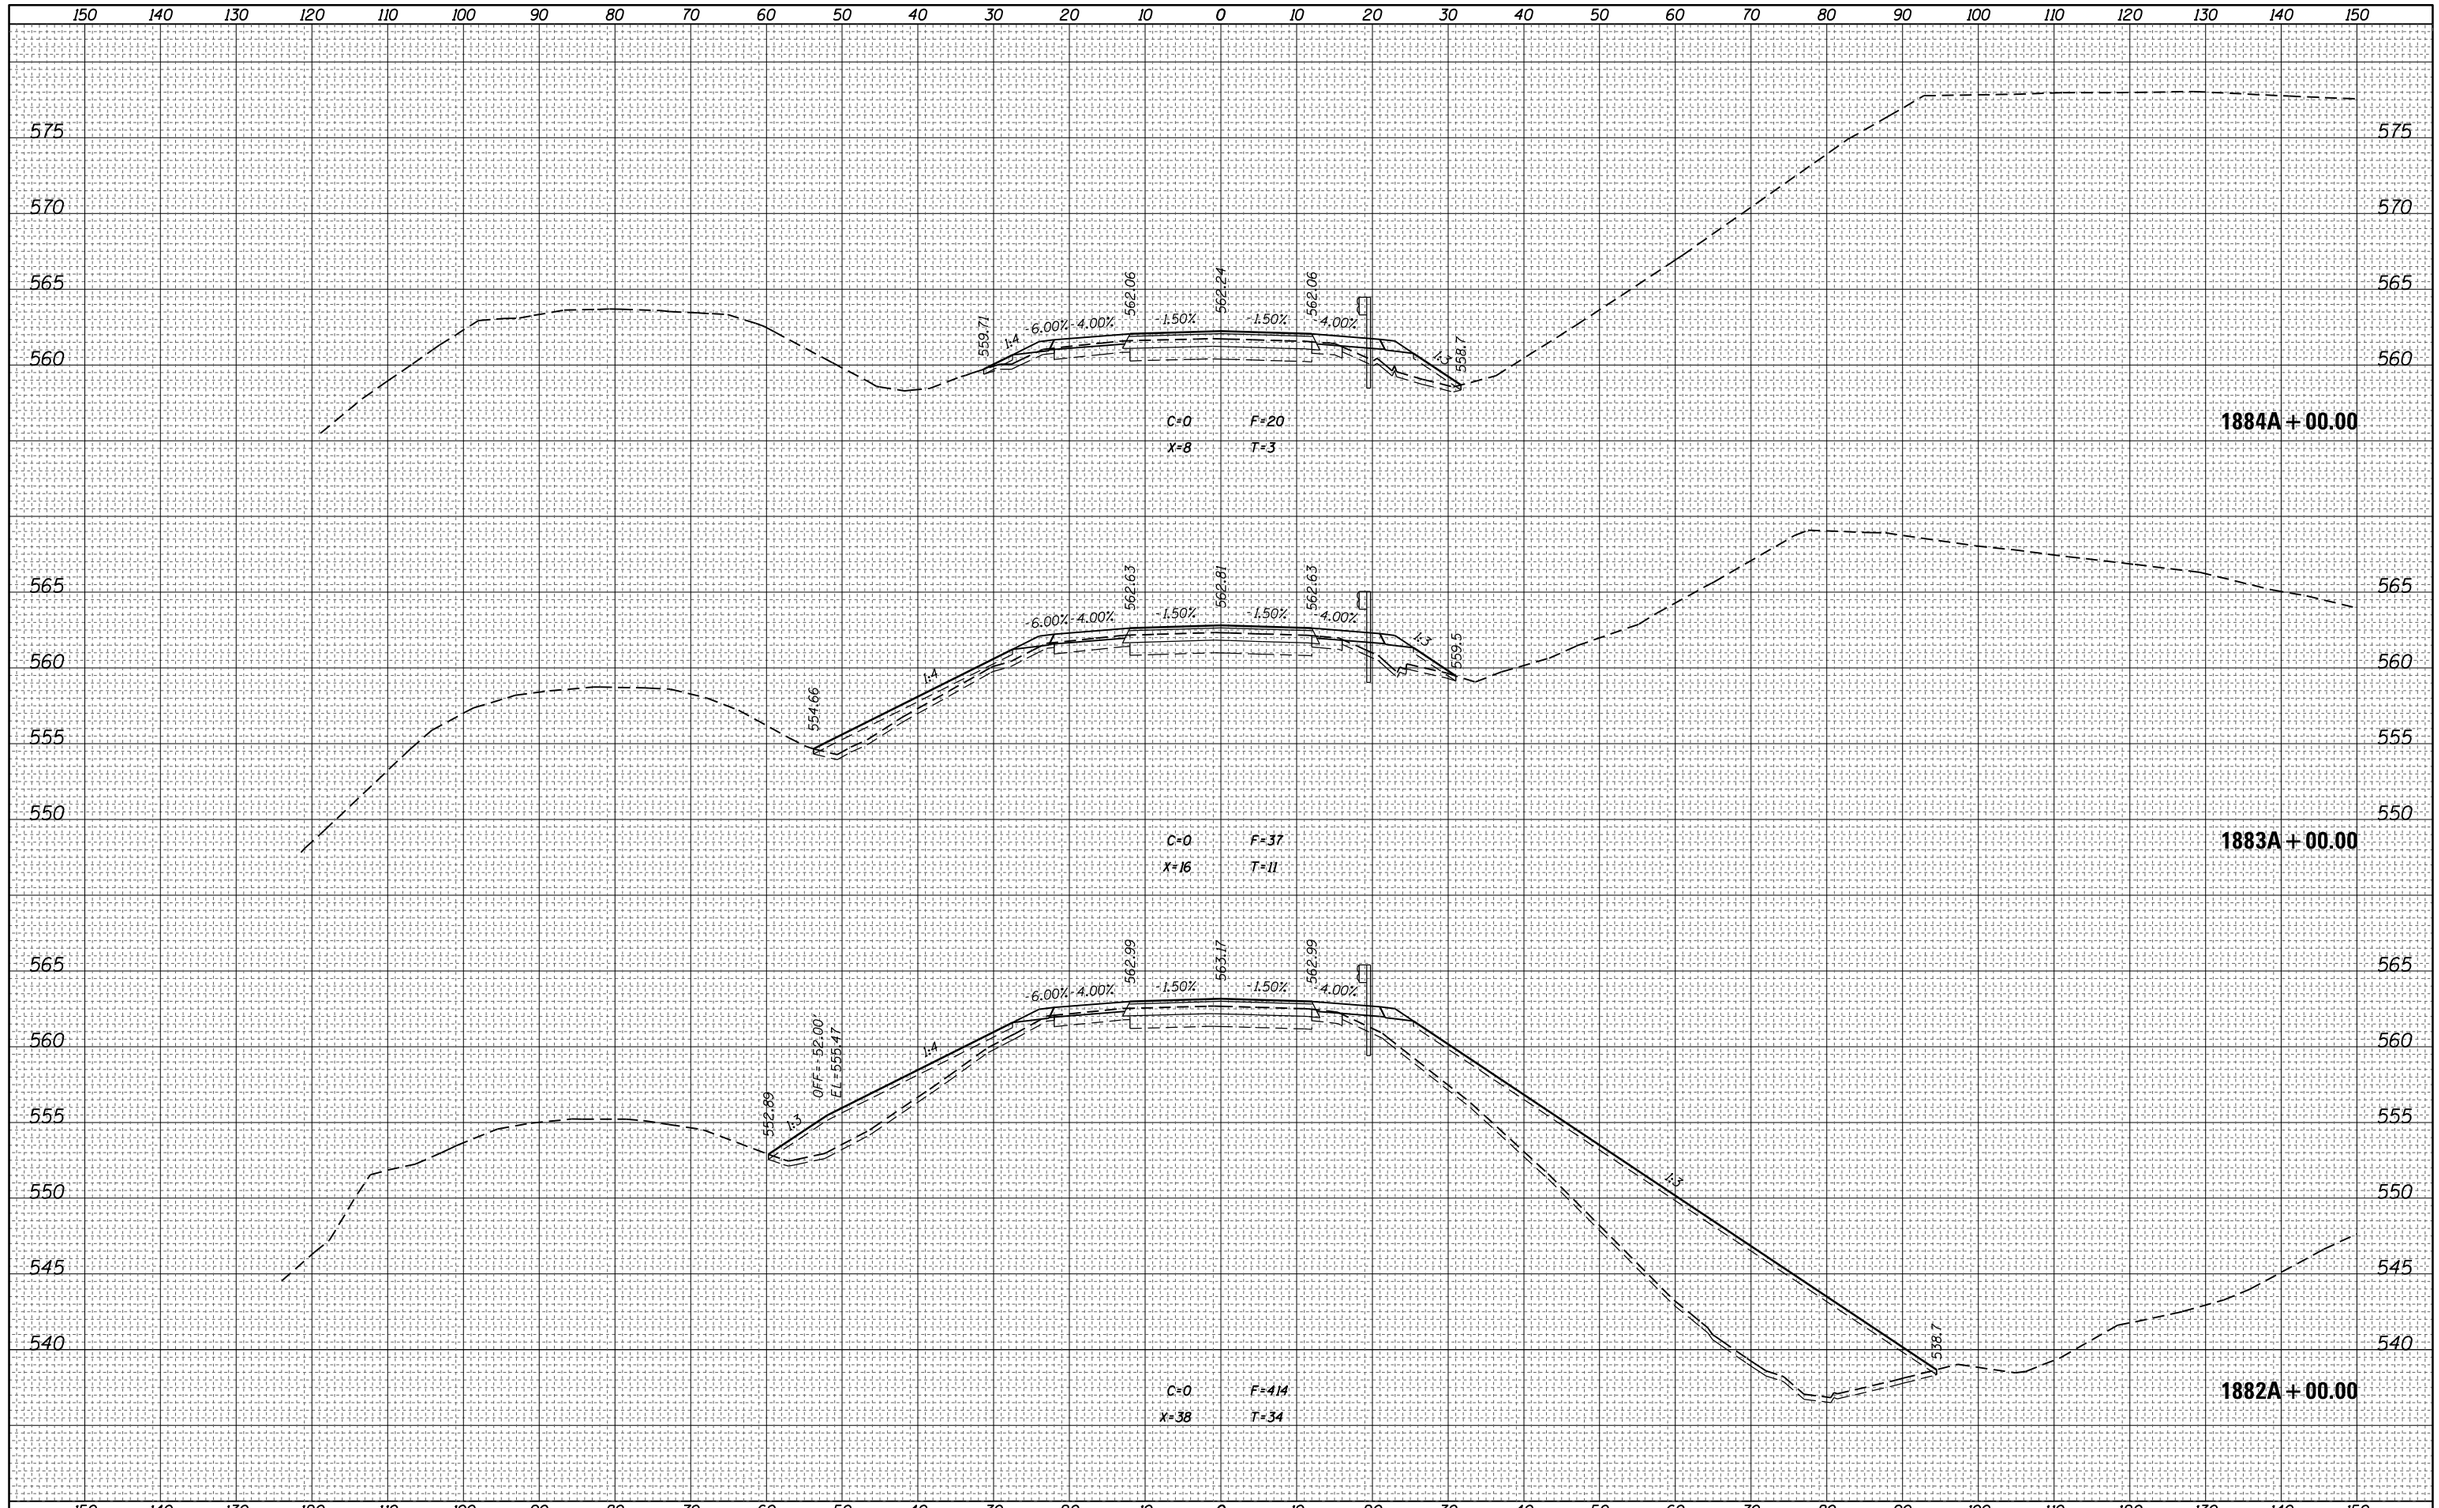

FINAL SURVEY		BY	DATE
	SURVEYED		
	PLOTTED		
	TEMPLATE		
NOTE BOOK	AREAS		
NO.	AREAS CHECKED		

ORIGINAL SURVEY		BY	DATE
	SURVEYED		
	PLOTTED		
	TEMPLATE		
NOTE BOOK	AREAS		
NO.	AREAS CHECKED		

FILE NAME =	USER NAME = steffenmk	DESIGNED -	REVISED -
pw:\\IL084EBIDINTEG.illinois.gov:PWIDOT\Documents\IDOT Offices\District 7\Projects\74664\CADD\Drawings\sheets\D774664-sht-xssht.dgn		DRAWN -	REVISED -
Default	PLOT SCALE = 20.0000 ' / in.	CHECKED -	REVISED -
	PLOT DATE = 3/23/2017	DATE -	REVISED -

STATE OF ILLINOIS
DEPARTMENT OF TRANSPORTATION

CROSS SECTIONS – 'A' ALIGNMENT

SCALE: | SHEET OF SHEETS | STA. 882+00.00 | TO STA. 884+00.00


F.A.I. RTE.	SECTION	COUNTY	TOTAL SHEETS	SHEET NO.
70	(25-1,2)R	EFFINGHAM	496	482
		CONTRACT NO. 74664		
		ILLINOIS FED. AID PROJECT		

FINAL SURVEY	NOTE BOOK	NO.
SURVEYED		
PLOTTED		
TEMPLATE		
AREAS		
AREAS CHECKED		

BY	DATE

ORIGINAL SURVEY	NOTE BOOK	NO.
SURVEYED		
PLOTTED		
TEMPLATE		
AREAS		
AREAS CHECKED		

BY	DATE

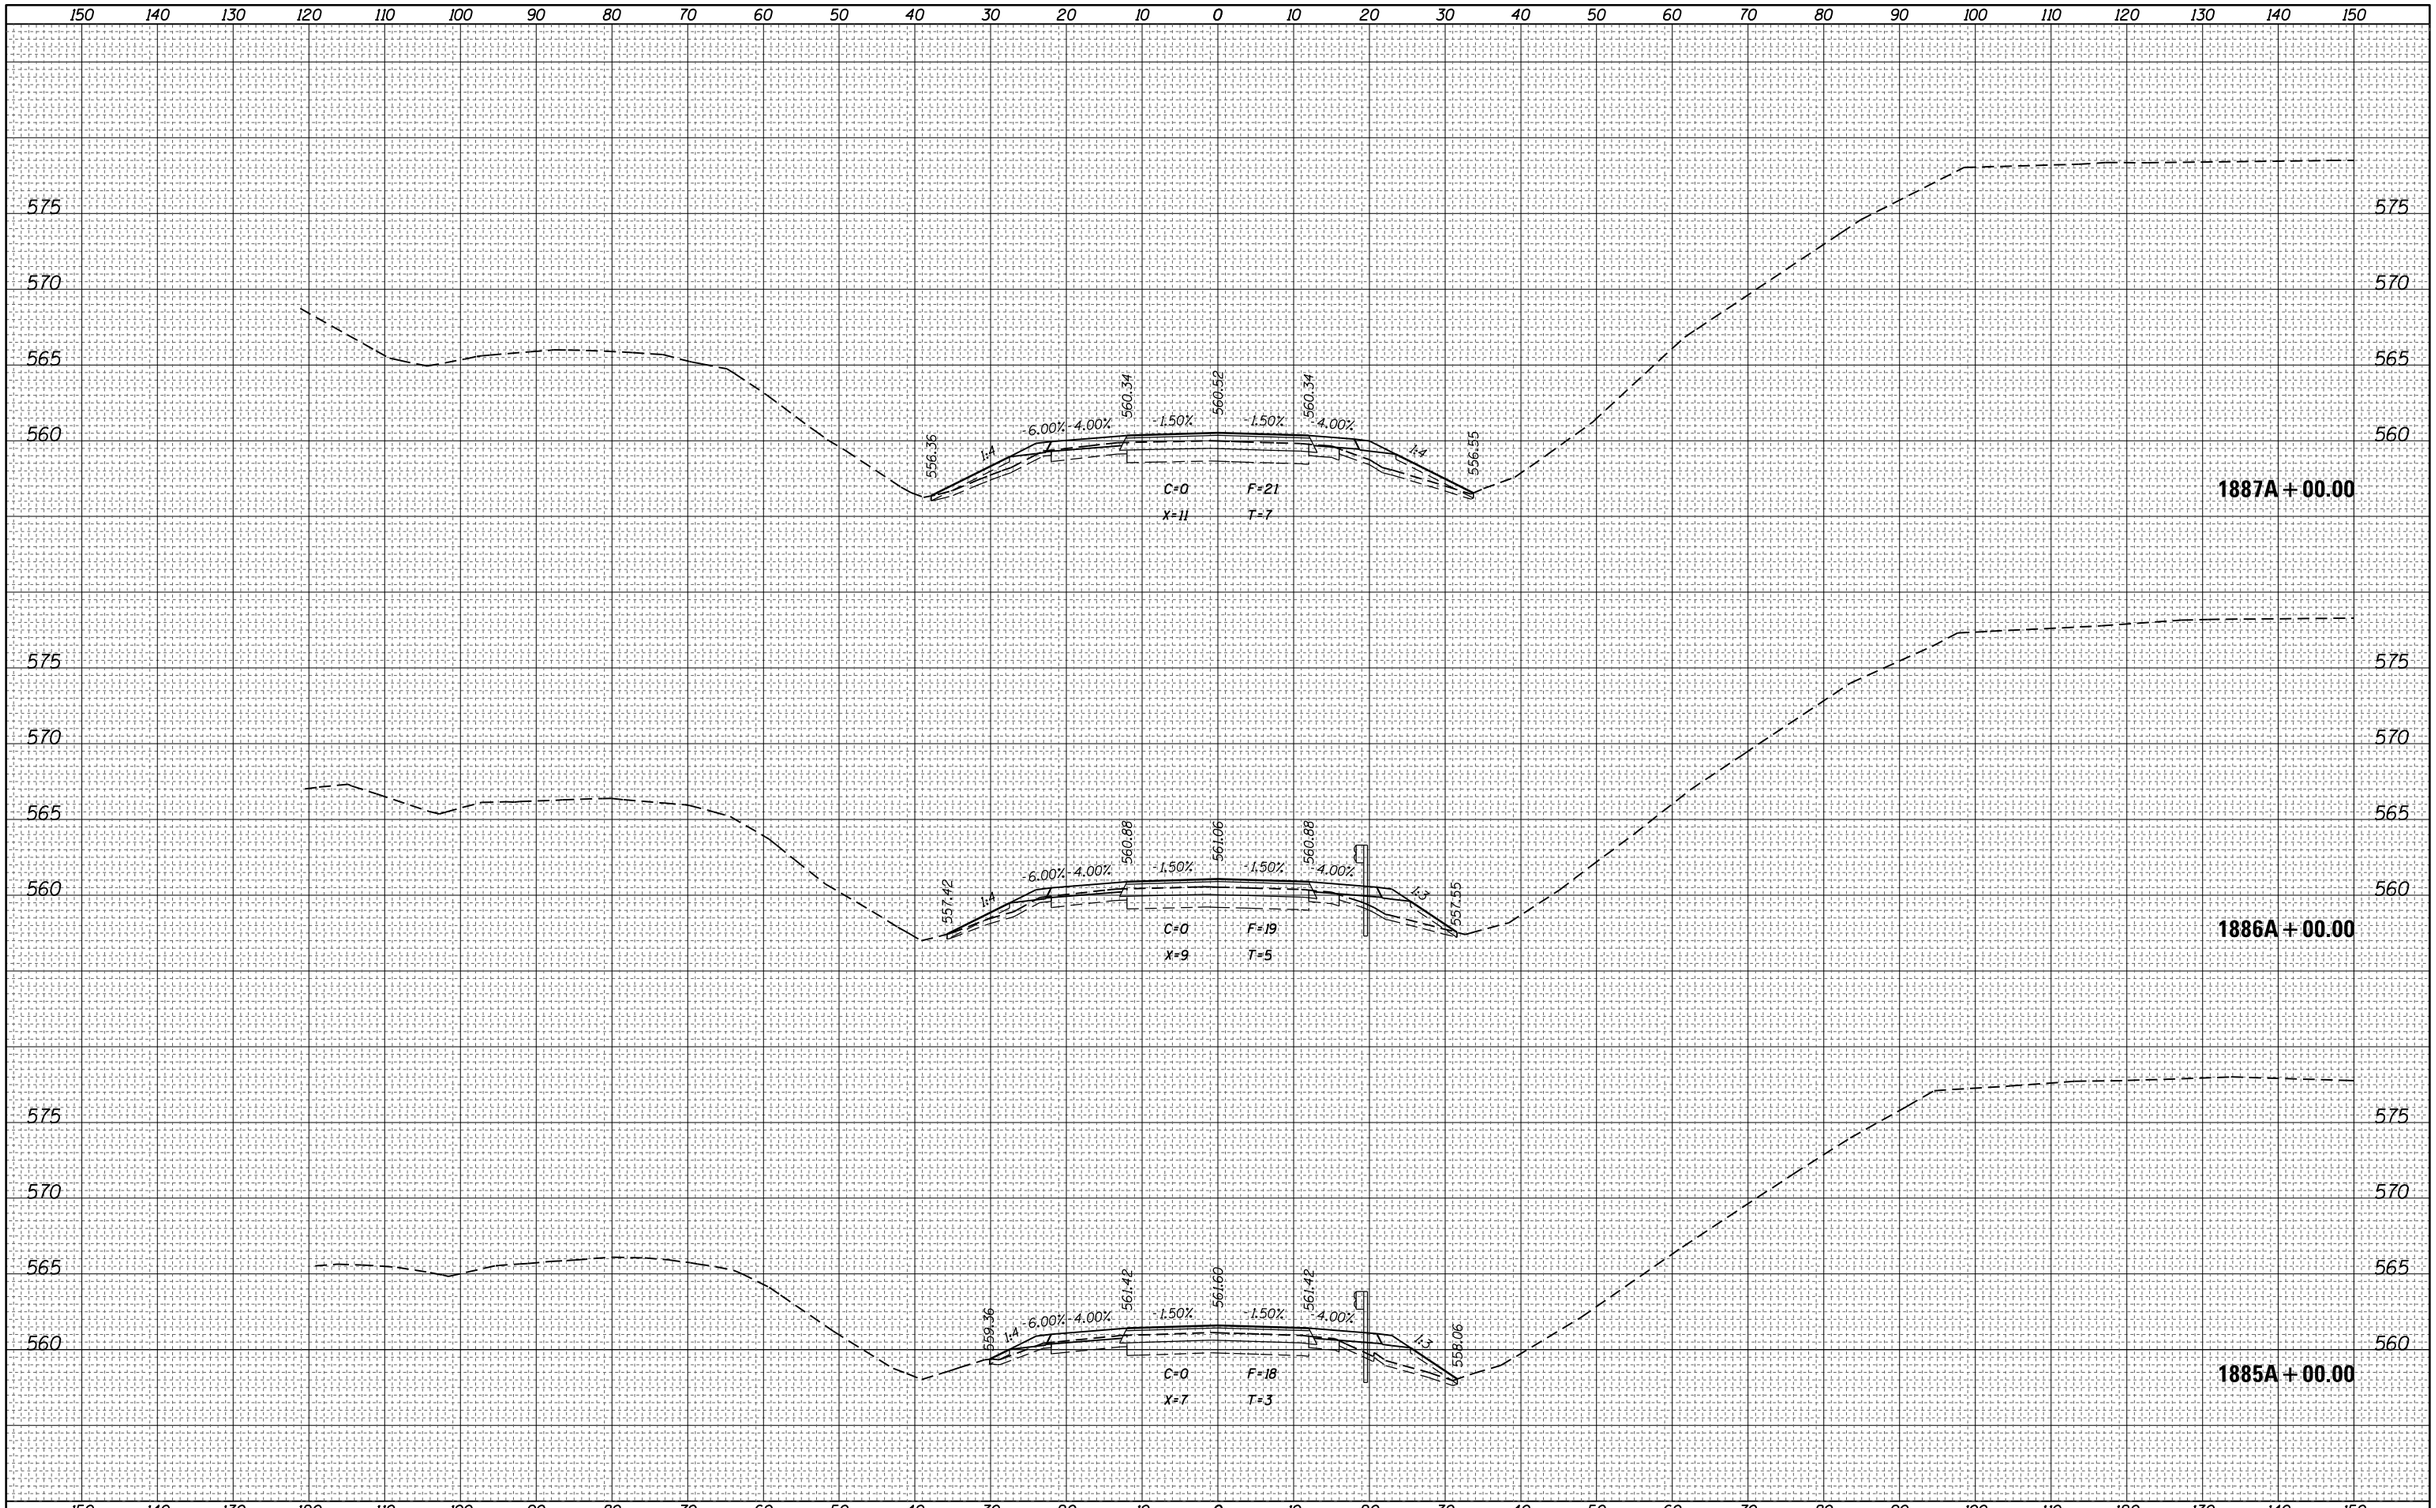


FILE NAME =	USER NAME = steffenmk	DESIGNED -	REVISED -
pw:\\IL084EBIDINTEG.illinois.gov:PWIDOT\Documents\IDOT Offices\District 7\Projects\74664\CADD\Sheets\D774664-sht-xssht.dgn		DRAWN -	REVISED -
Default	PLOT SCALE = 20.0000 ' / in.	CHECKED -	REVISED -
	PLOT DATE = 3/23/2017	DATE -	REVISED -

STATE OF ILLINOIS
DEPARTMENT OF TRANSPORTATION

CROSS SECTIONS – 'A' ALIGNMENT

SCALE: | SHEET OF SHEETS | STA. 885+00.00 TO STA. 887+00.00

F.A.I. RTE.	SECTION	COUNTY	TOTAL SHEETS	SHEET NO.
70	(25-1,2)R	EFFINGHAM	496	483
		CONTRACT NO. 74664		
		ILLINOIS	FED. AID PROJECT	

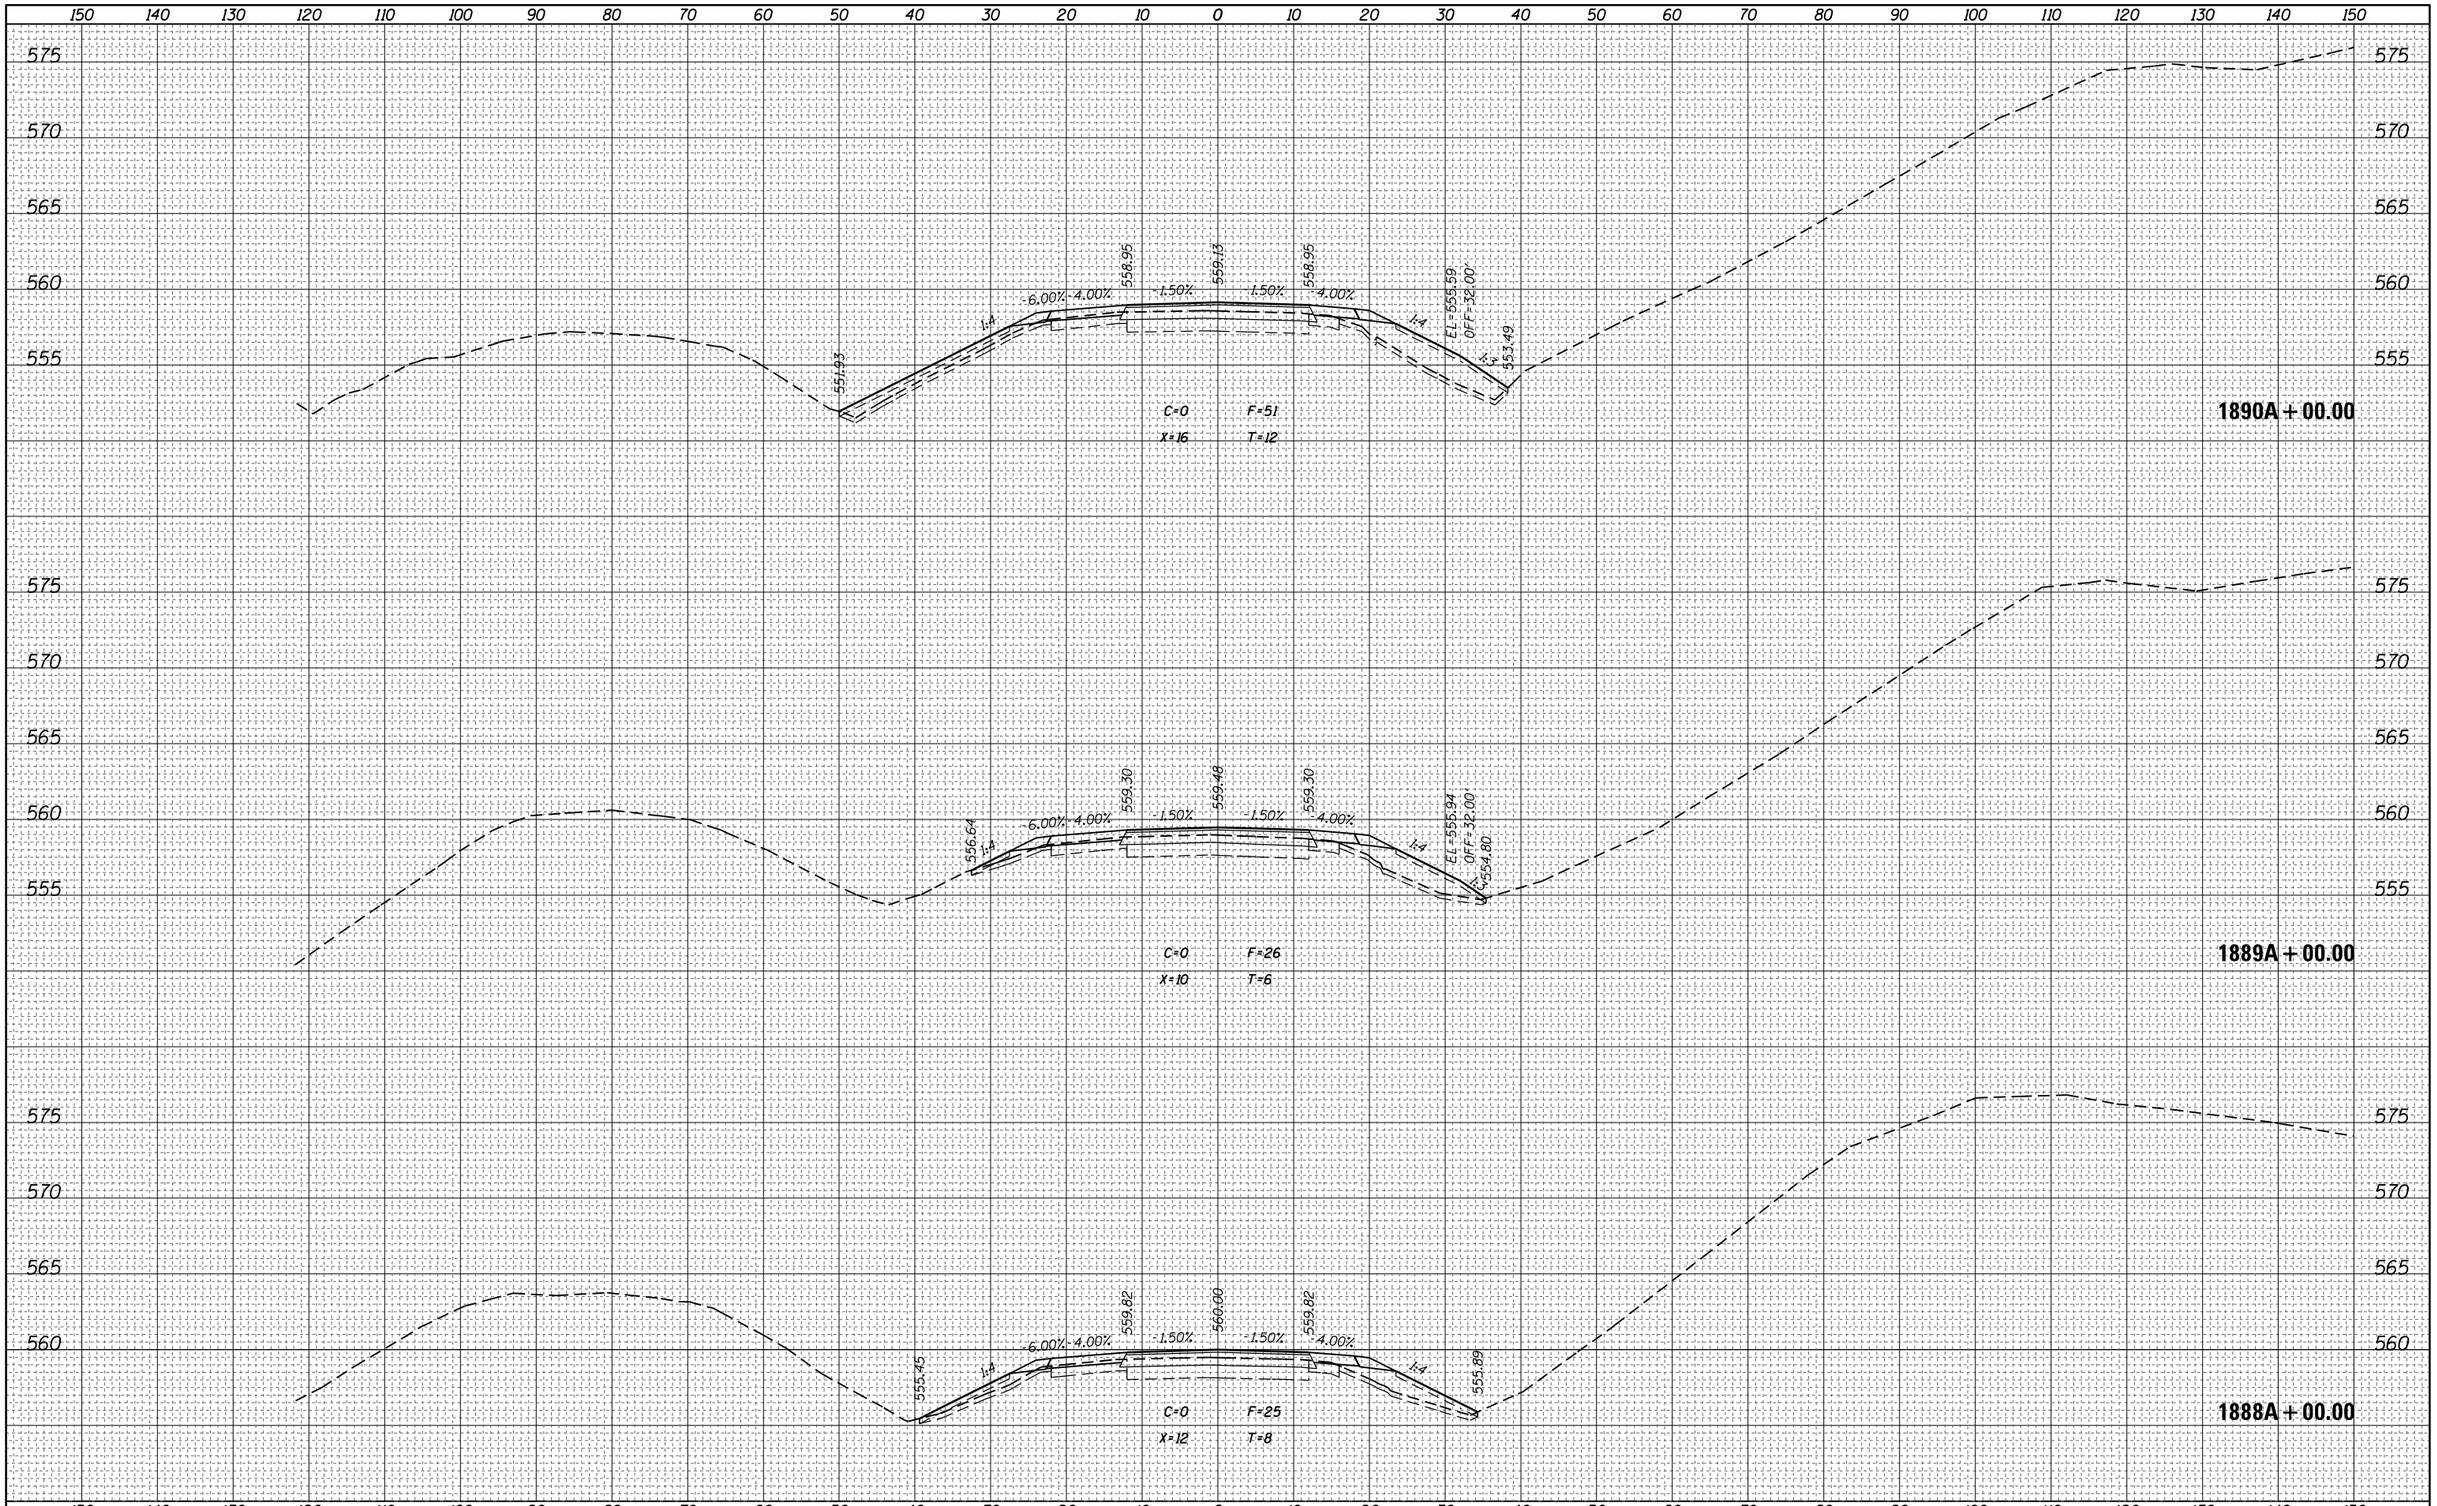

FILE NAME =	USER NAME = steffenmk	DESIGNED -	REVISED -
pw:\\IL084EBIDINTEG.illinois.gov:PWIDOT\Documents\IDOT Offices\District 7\Projects\74664\CADD\Drawing Sheets\D774664-sht-xssht.dgn		DRAWN -	REVISED -
	PLOT SCALE = 20.0000 ' / in.	CHECKED -	REVISED -
Default	PLOT DATE = 3/23/2017	DATE -	REVISED -

STATE OF ILLINOIS
DEPARTMENT OF TRANSPORTATION

CROSS SECTIONS – 'A' ALIGNMENT

SCALE: | SHEET OF SHEETS | STA. 888+00.00 | TO STA. 890+00.00

F.A.I. RTE.	SECTION	COUNTY	TOTAL SHEETS	SHEET NO.
70	(25-1,2)R	EFFINGHAM	496	484
		CONTRACT NO. 74664		
	ILLINOIS	FED. AID PROJECT		

FINAL SURVEY
NOTE BOOK
NO.
SURVEYED
PLOTTED
TEMPLATE
AREAS
AREAS CHECKED
BY
DATE


ORIGINAL SURVEY
NOTE BOOK
NO.
SURVEYED
PLOTTED
TEMPLATE
AREAS
AREAS CHECKED
BY
DATE

FINAL SURVEY	NOTE BOOK	NO.
	SURVEYED	
	PLOTTED	
	TEMPLATE	
	AREAS	
	AREAS CHECKED	

BY	DATE

ORIGINAL SURVEY	NOTE BOOK	NO.
	SURVEYED	
	PLOTTED	
	TEMPLATE	
	AREAS	
	AREAS CHECKED	

BY	DATE

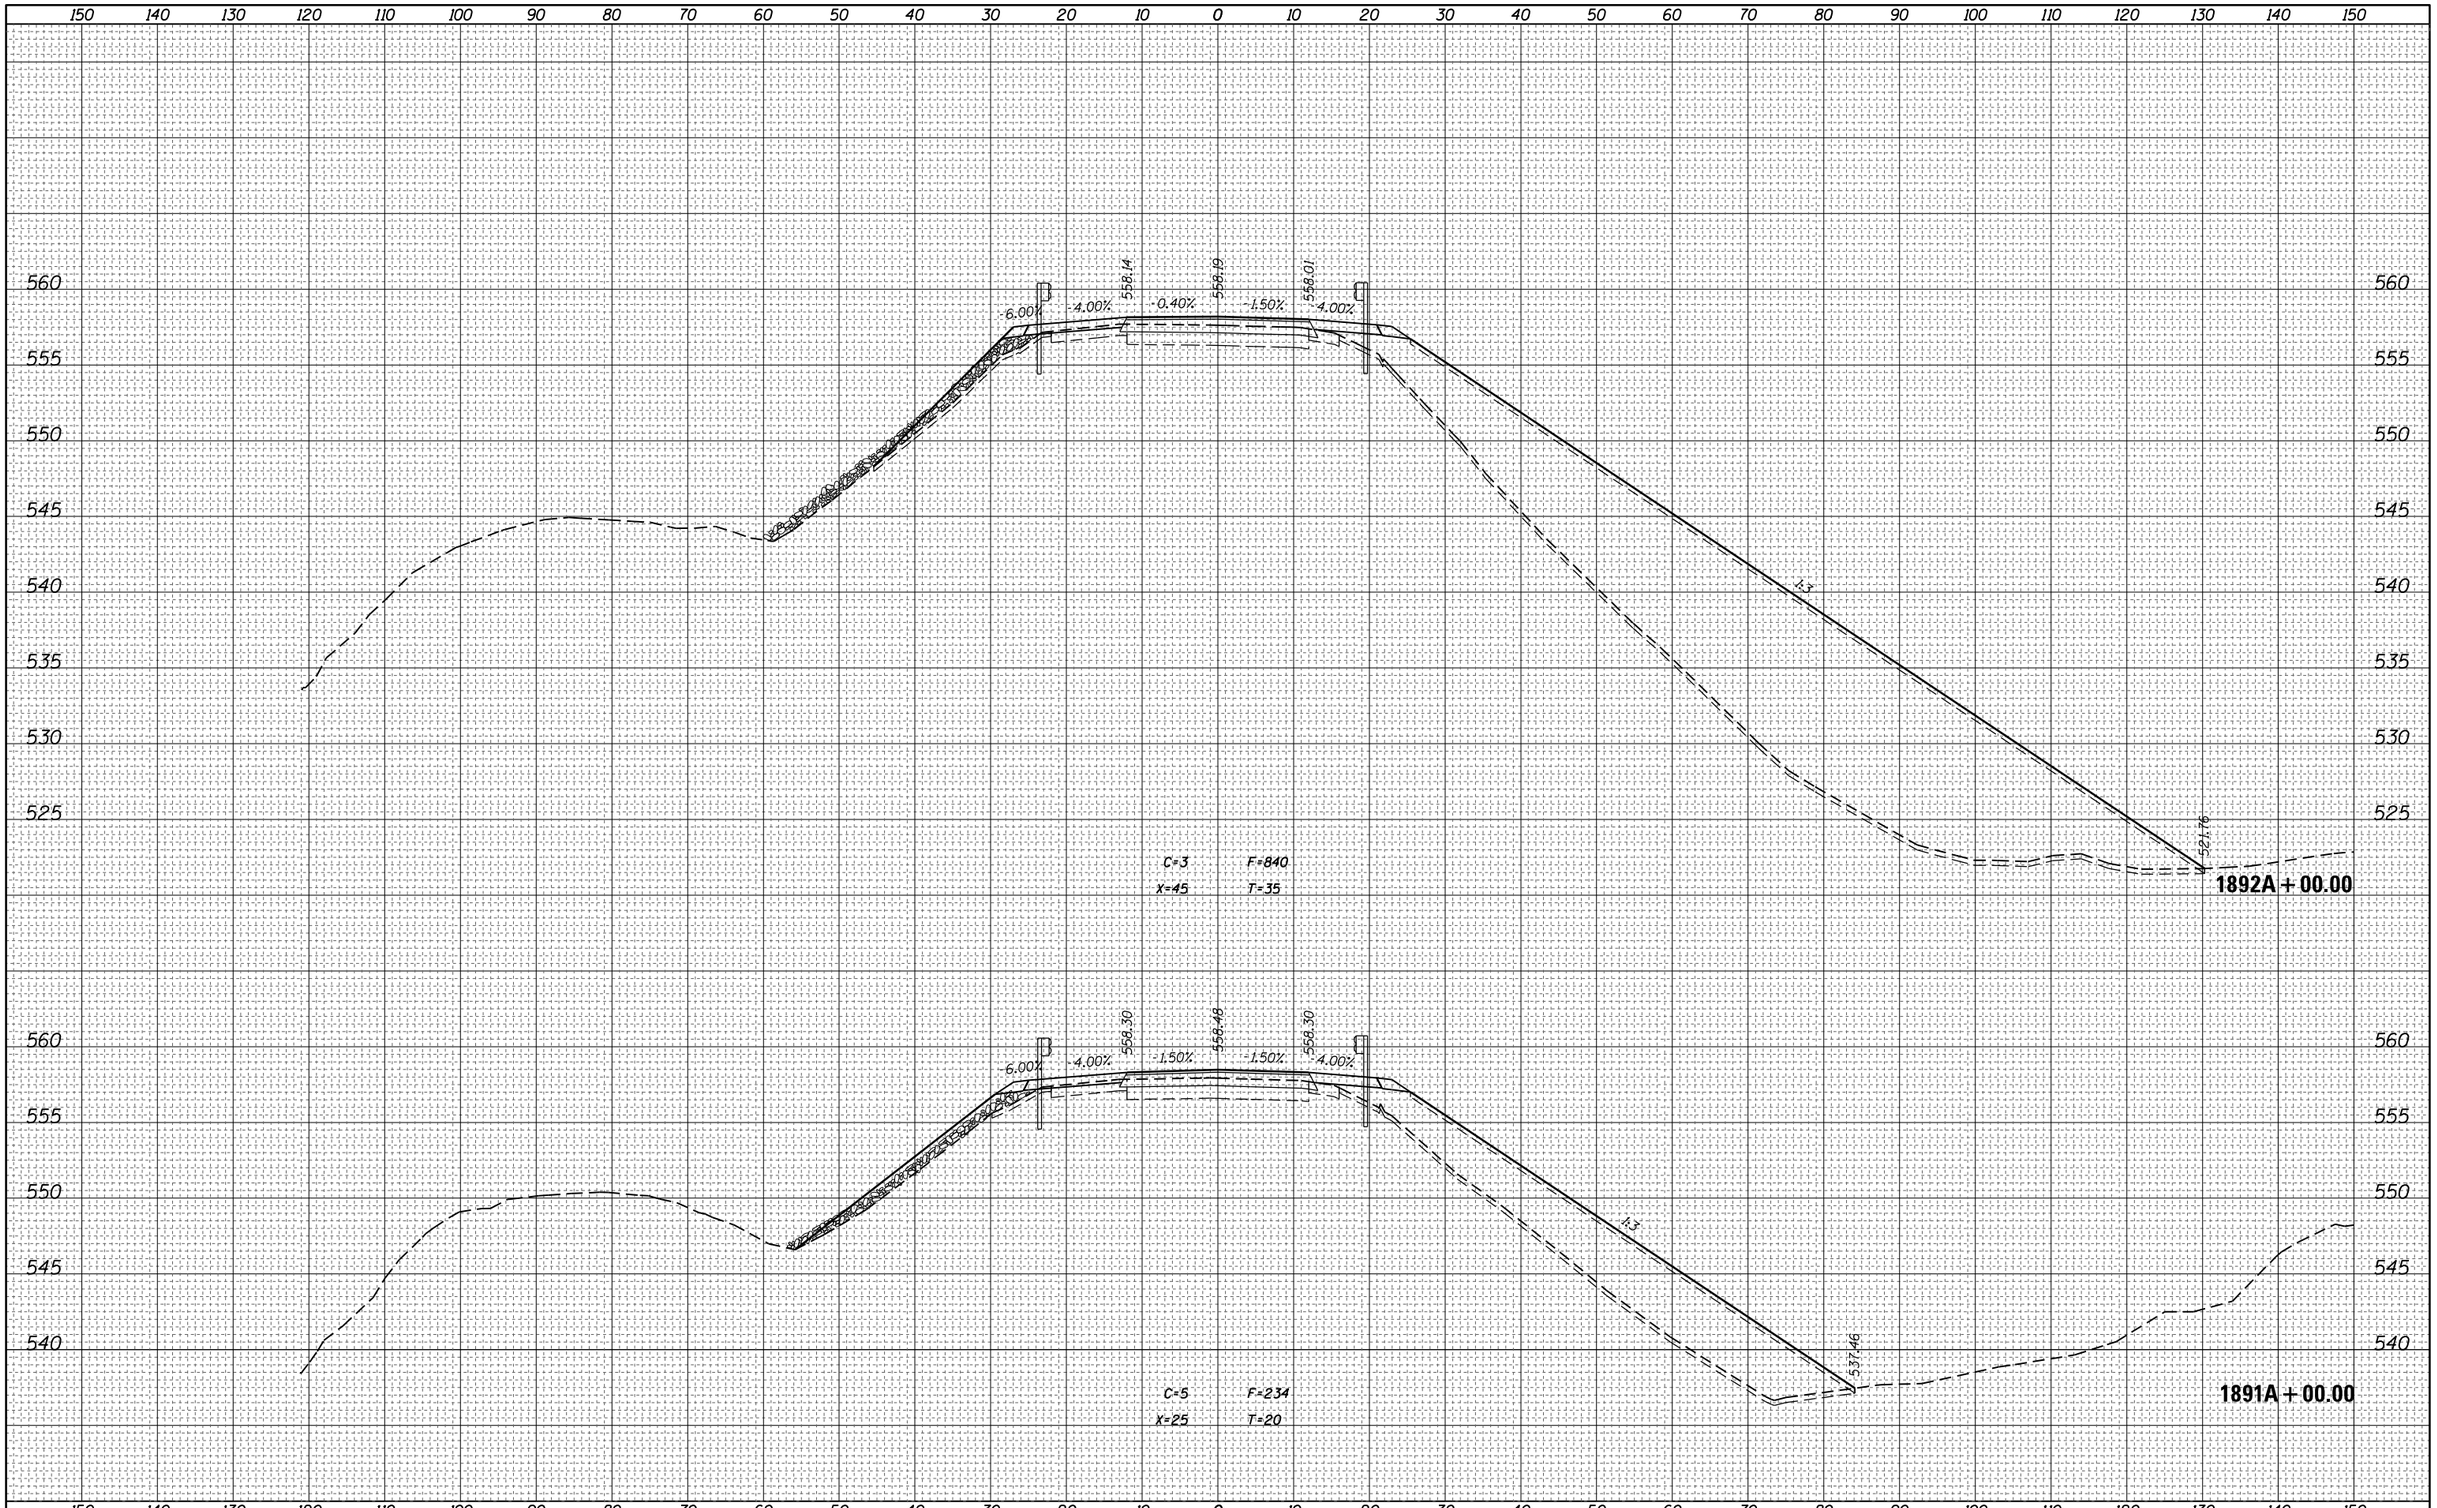

FILE NAME =	USER NAME = steffenmk	DESIGNED -	REVISED -
pw:\\IL084EBIDINTEG.illinois.gov:PWIDOT\Documents\IDOT Offices\District 7\Projects\74664\CADD\Cross Sheets\D774664-sht-xssht.dgn		DRAWN -	REVISED -
Default	PLOT SCALE = 20.0000 ' / in.	CHECKED -	REVISED -
	PLOT DATE = 3/23/2017	DATE -	REVISED -

STATE OF ILLINOIS
DEPARTMENT OF TRANSPORTATION


CROSS SECTIONS – 'A' ALIGNMENT

SCALE: | SHEET OF SHEETS | STA. 891+00.00 | TO STA. 892+00.00

F.A.I. RTE.	SECTION	COUNTY	TOTAL SHEETS	SHEET NO.
70	(25-1,2)R	EFFINGHAM	496	485
		CONTRACT NO. 74664		
		ILLINOIS	FED. AID PROJECT	

FINAL SURVEY	NOTE BOOK	SURVEYED	PLOTTED	TEMPLATE	AREAS	AREAS CHECKED
NO.		BY				
		DATE				

ORIGINAL SURVEY	NOTE BOOK	SURVEYED	PLOTTED	TEMPLATE	AREAS	AREAS CHECKED
NO.		BY				
		DATE				

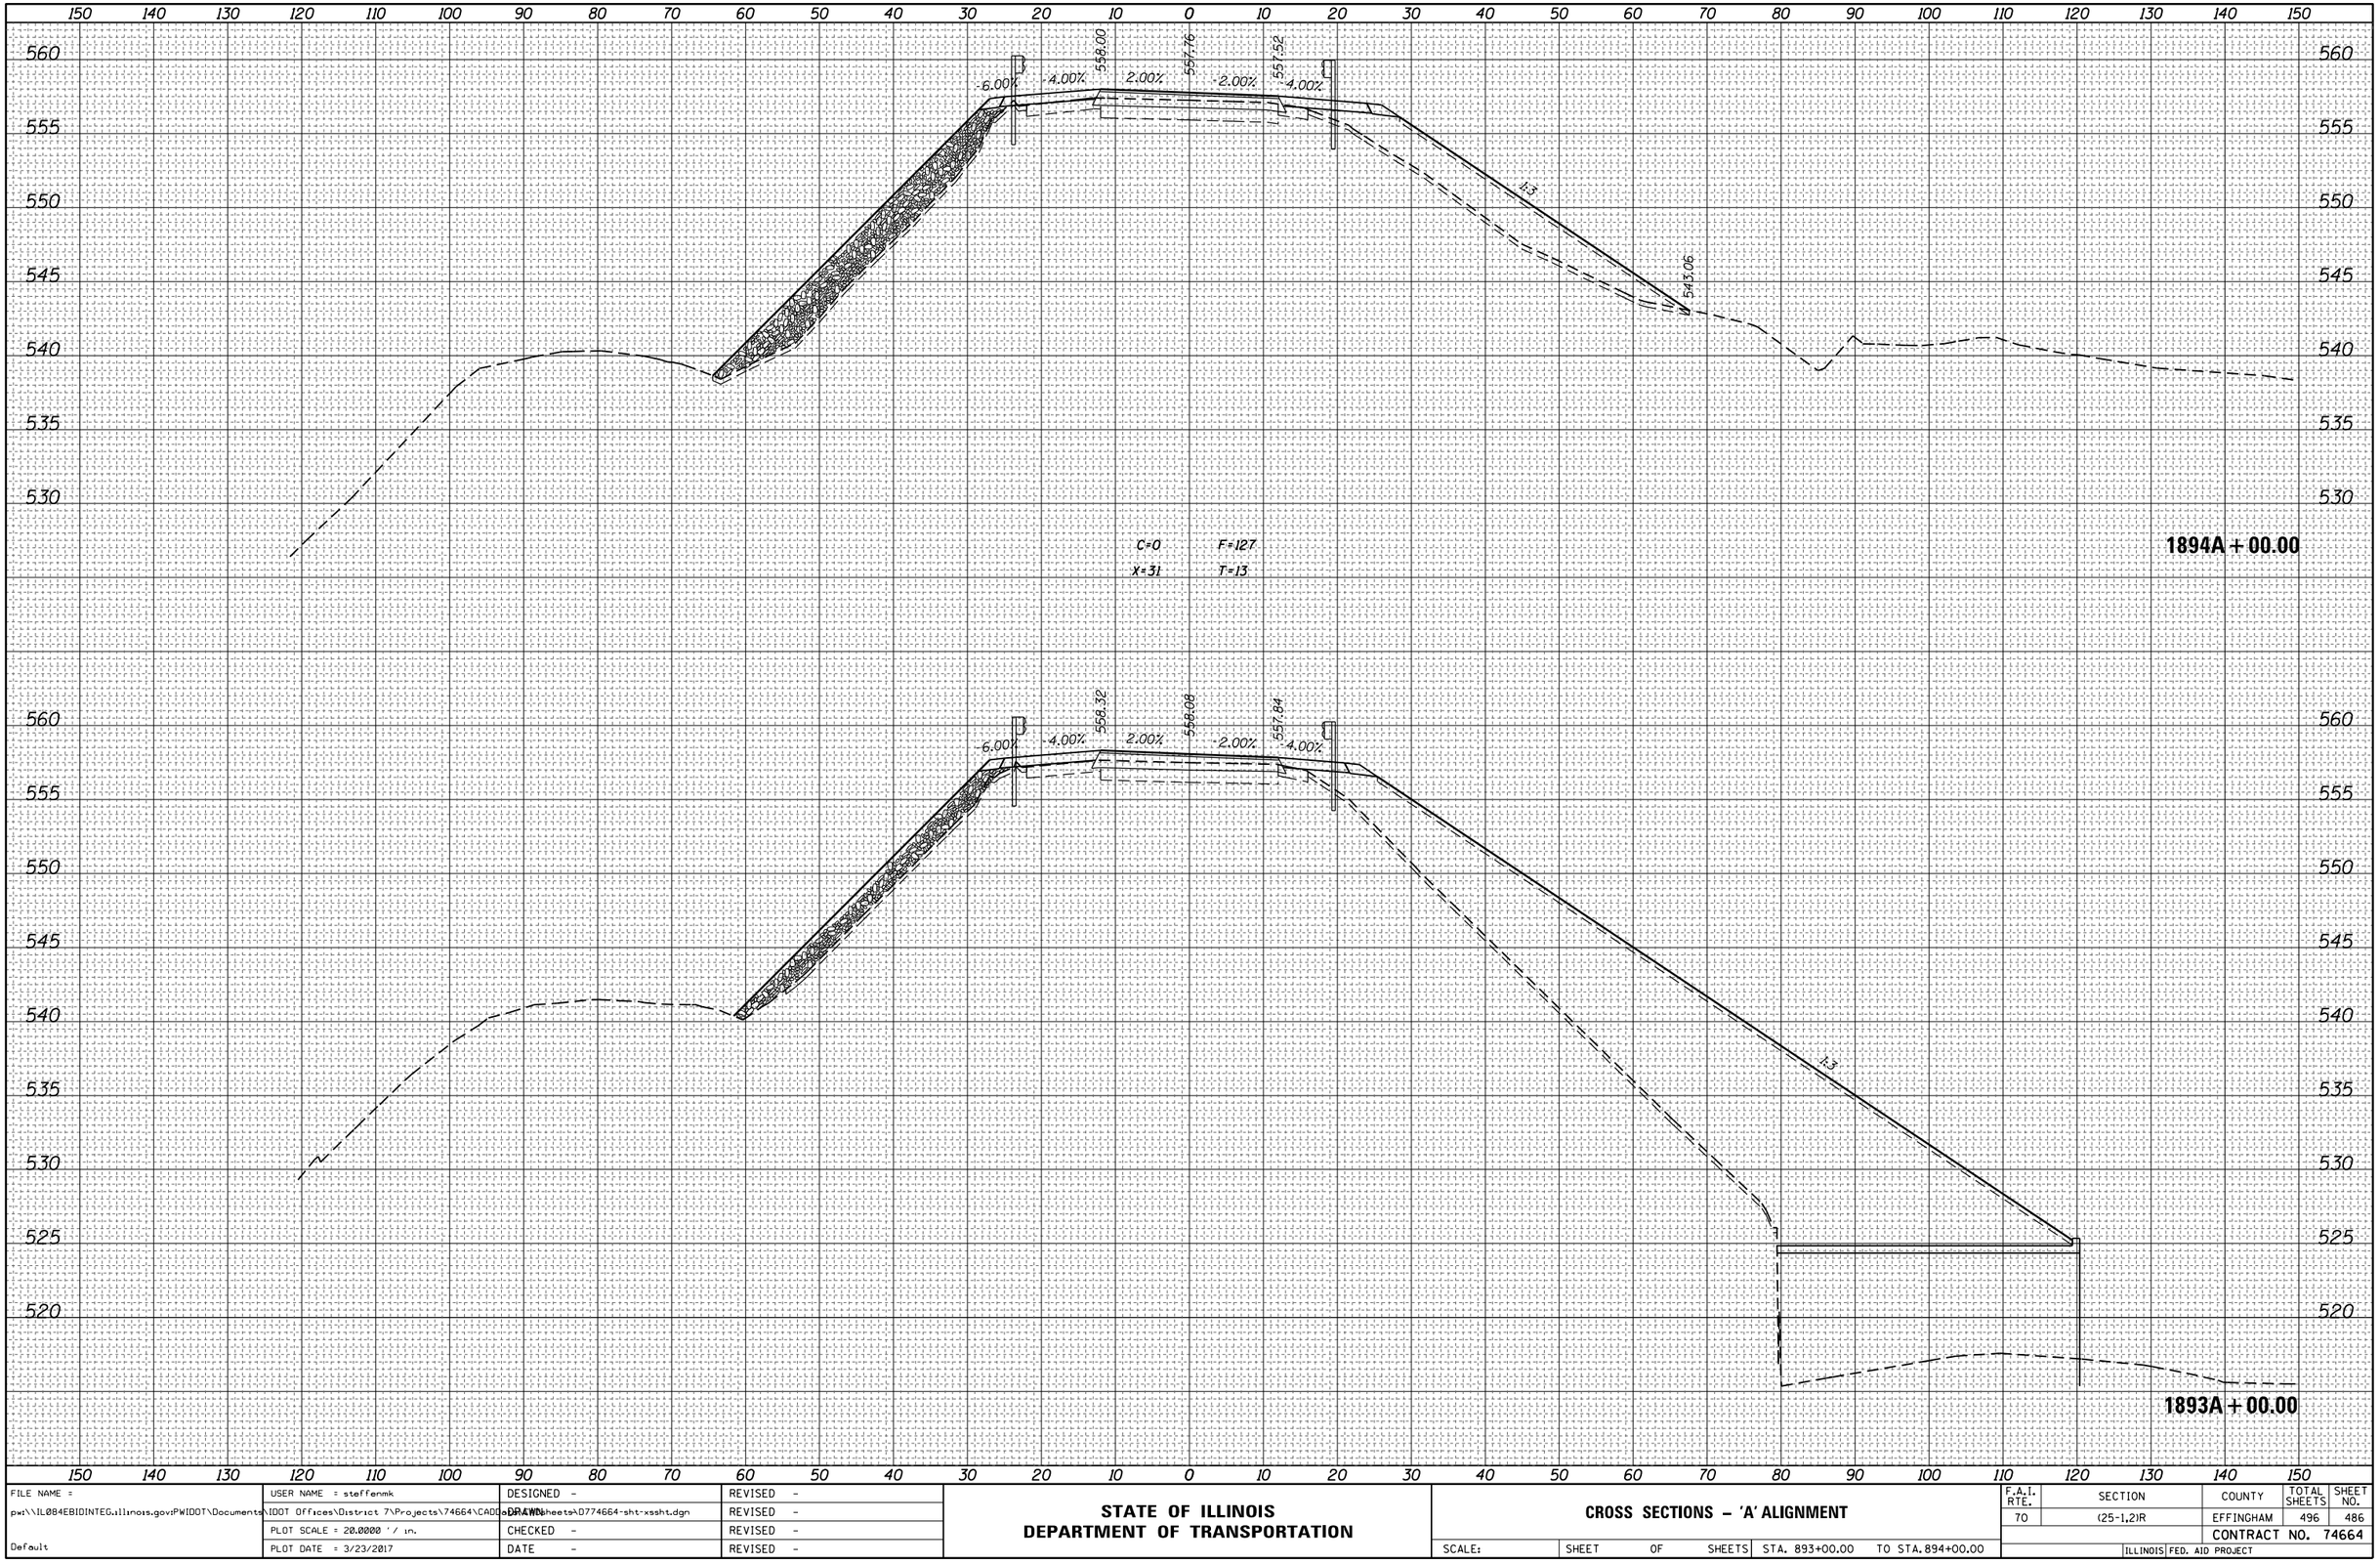

FILE NAME =	USER NAME = steffenmk	DESIGNED -	REVISED -
pw:\\IL004EBIDINTEG.illinois.gov:PWIDOT\Documents\IDOT Offices\District 7\Projects\74664\CADD\Drawings\Sheets\D774664-sht-xssht.dgn		DRAWN -	REVISED -
	PLOT SCALE = 20.0000 ' / in.	CHECKED -	REVISED -
Default	PLOT DATE = 3/23/2017	DATE -	REVISED -


STATE OF ILLINOIS
DEPARTMENT OF TRANSPORTATION

CROSS SECTIONS – 'A' ALIGNMENT

SCALE: | SHEET OF SHEETS | STA. 893+00.00 | TO STA. 894+00.00

F.A.I. RTE.	SECTION	COUNTY	TOTAL SHEETS	SHEET NO.
70	(25-1,2)R	EFFINGHAM	496	486
		CONTRACT NO. 74664		
	ILLINOIS	FED. AID PROJECT		

FINAL SURVEY	NOTE BOOK	NO.	BY	DATE
	SURVEYED			
	PLOTTED			
	TEMPLATE			
	AREAS			
	AREAS CHECKED			

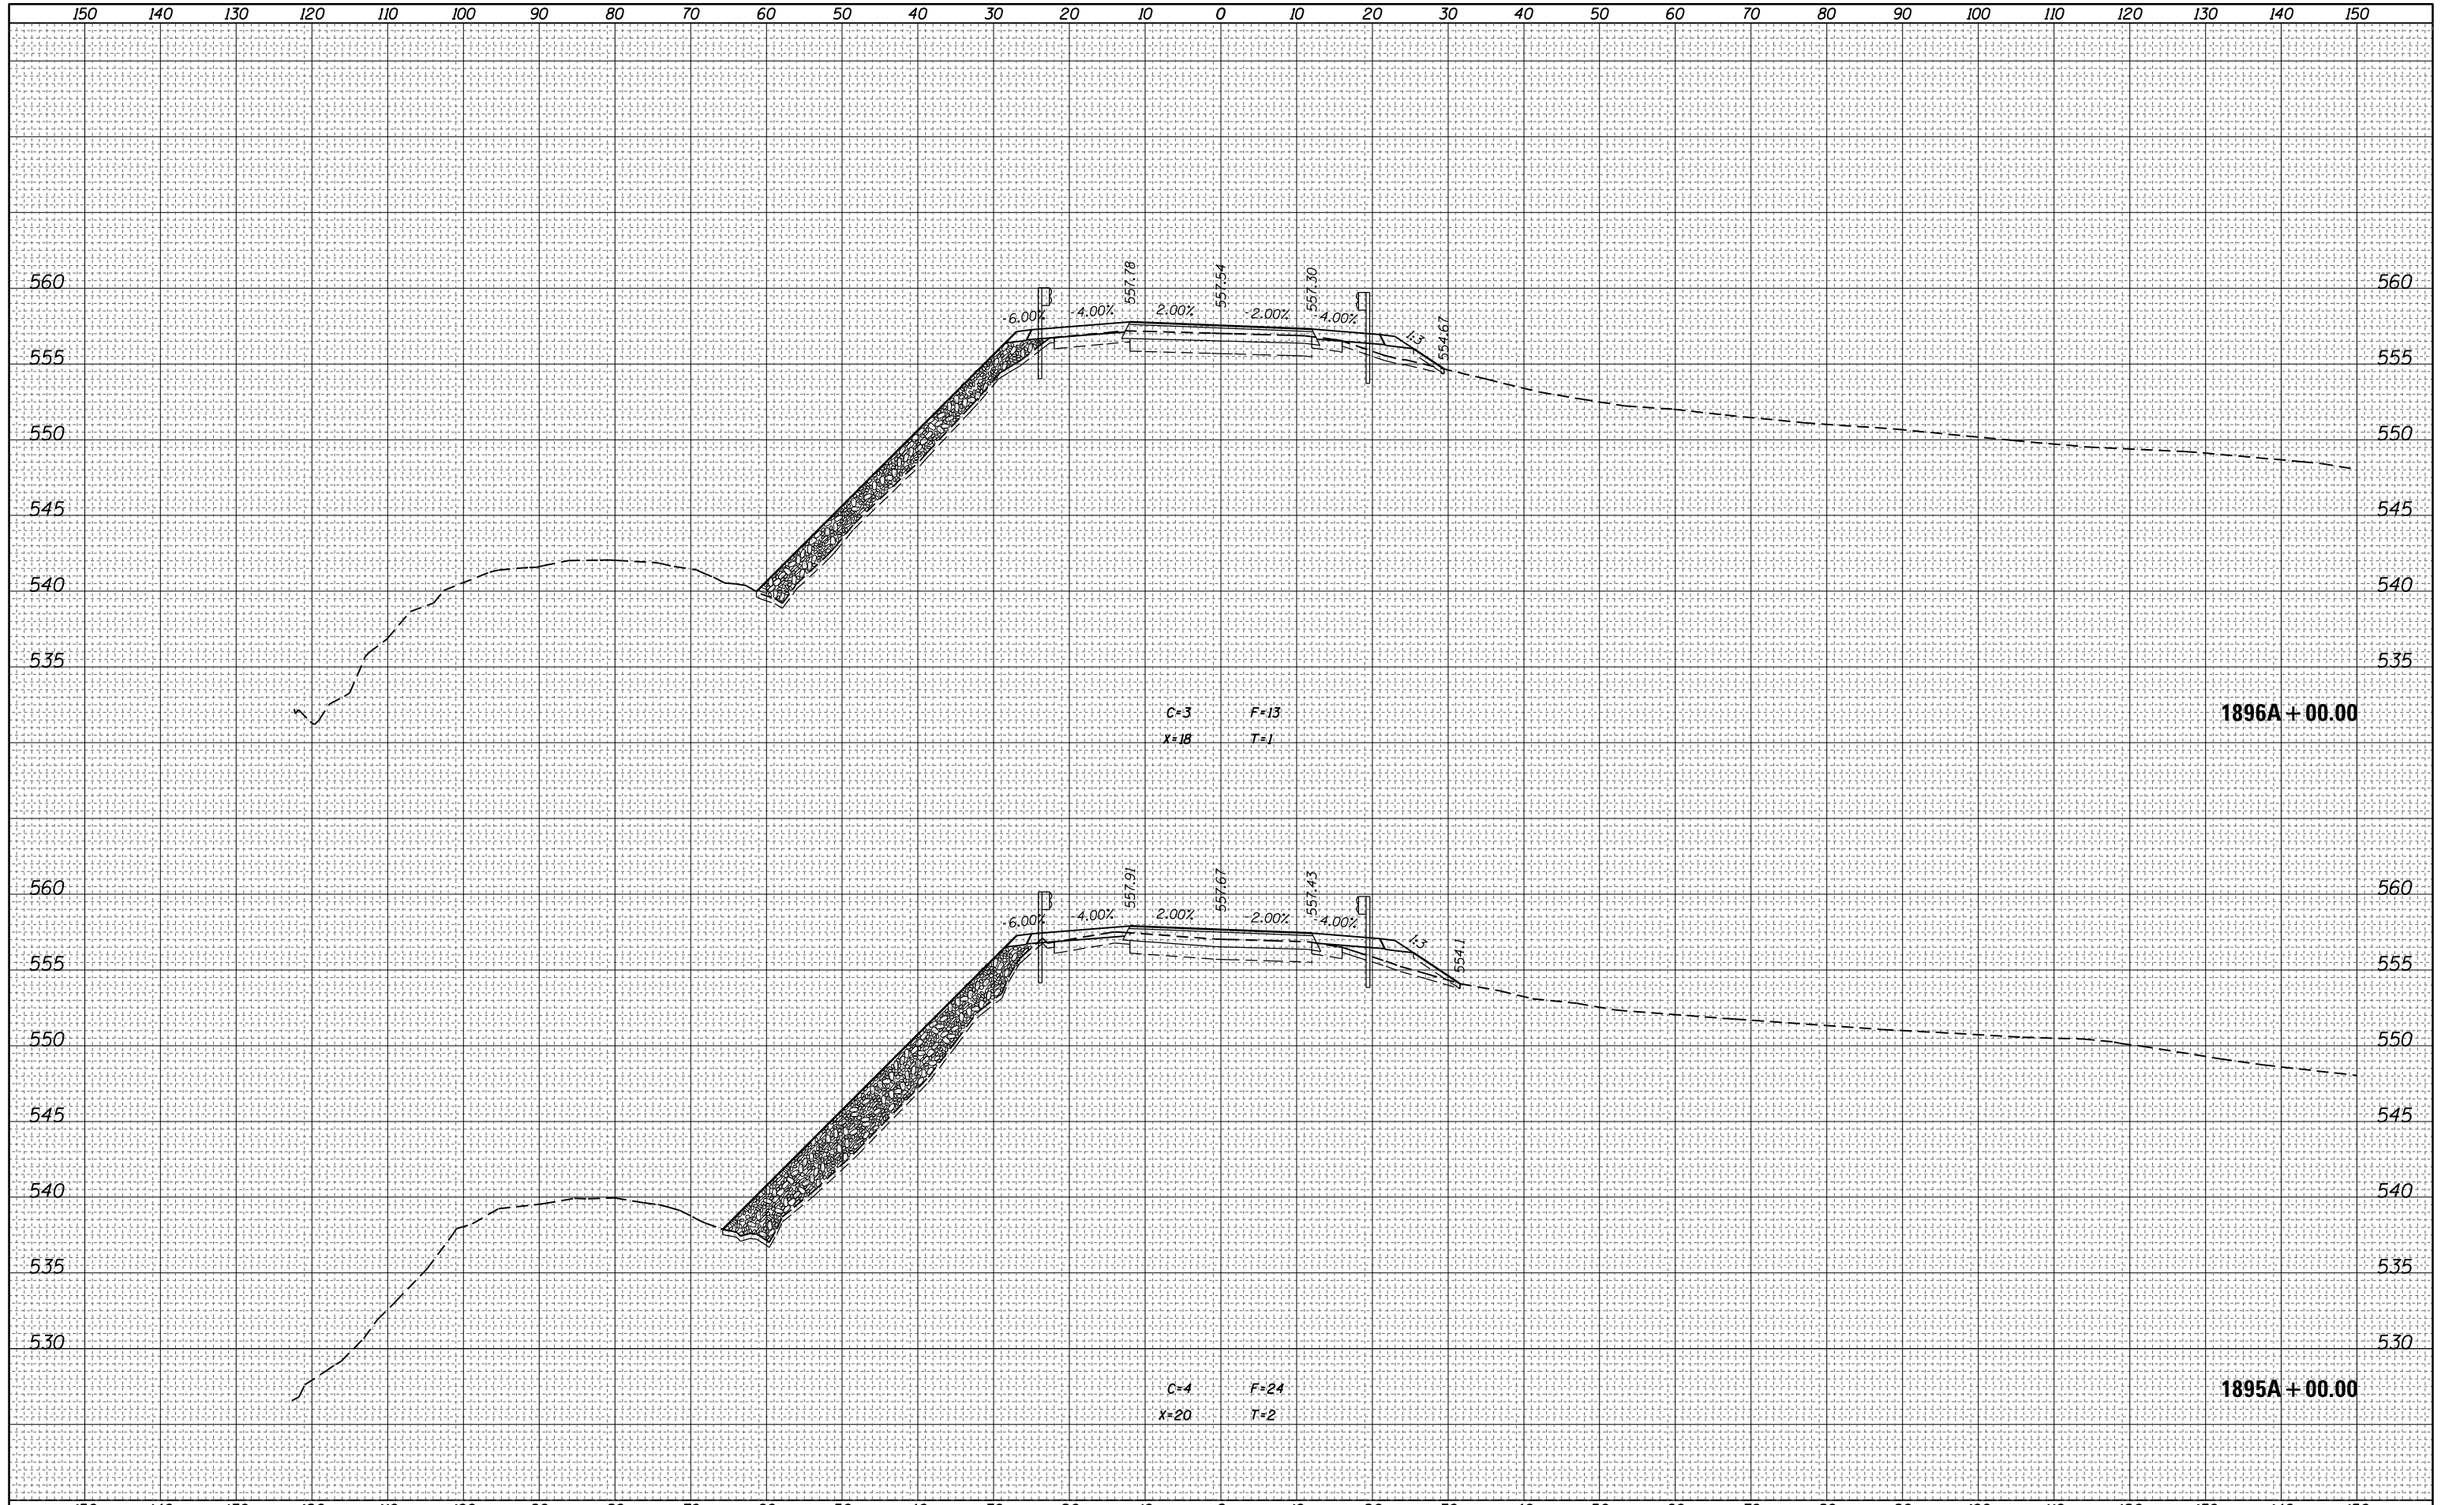

ORIGINAL SURVEY	NOTE BOOK	NO.	BY	DATE
	SURVEYED			
	PLOTTED			
	TEMPLATE			
	AREAS			
	AREAS CHECKED			

FILE NAME = pw:\\IL084EBIDINTEG.illinois.gov:PWIDOT\Documents\IDOT Offices\District 7\Projects\74664\CADD\Drawing Sheets\D774664-sht-xssht.dgn	USER NAME = steffenmk	DESIGNED -	REVISED -
		DRAWN -	REVISED -
	PLOT SCALE = 20.0000 ' / in.	CHECKED -	REVISED -
Default	PLOT DATE = 3/23/2017	DATE -	REVISED -

STATE OF ILLINOIS
DEPARTMENT OF TRANSPORTATION


CROSS SECTIONS – 'A' ALIGNMENT

SCALE: | SHEET OF SHEETS | STA. 895+00.00 | TO STA. 896+00.00

F.A.I. RTE.	SECTION	COUNTY	TOTAL SHEETS	SHEET NO.
70	(25-1,2)R	EFFINGHAM	496	487
		CONTRACT NO. 74664		
	ILLINOIS FED. AID PROJECT			

150 140 130 120 110 100 90 80 70 60 50 40 30 20 10 0 10 20 30 40 50 60 70 80 90 100 110 120 130 140 150


560
555

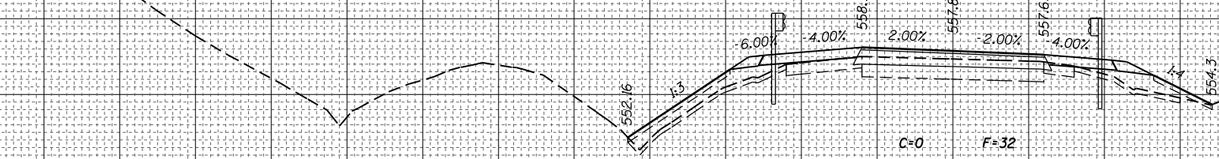

C=0 F=32
X=12 T=7

1900A + 00.00


565
560
555
550

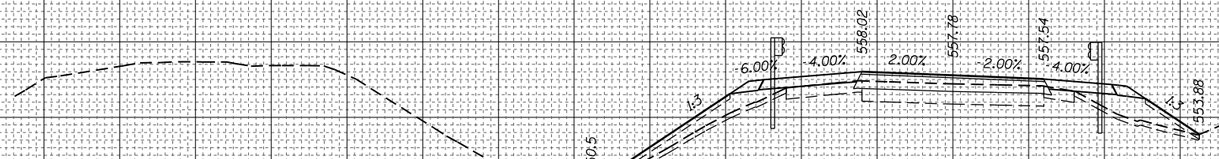

C=0 F=39
X=14 T=8

1899A + 00.00


560
555
550

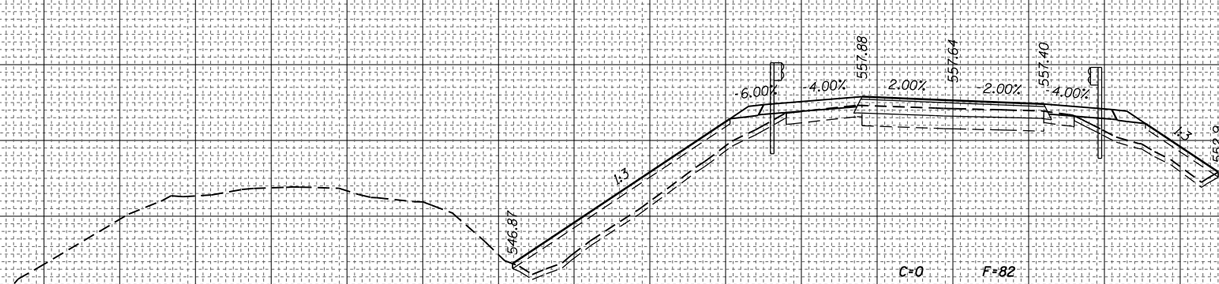

C=0 F=82
X=18 T=13

1898A + 00.00

560
555
550
545

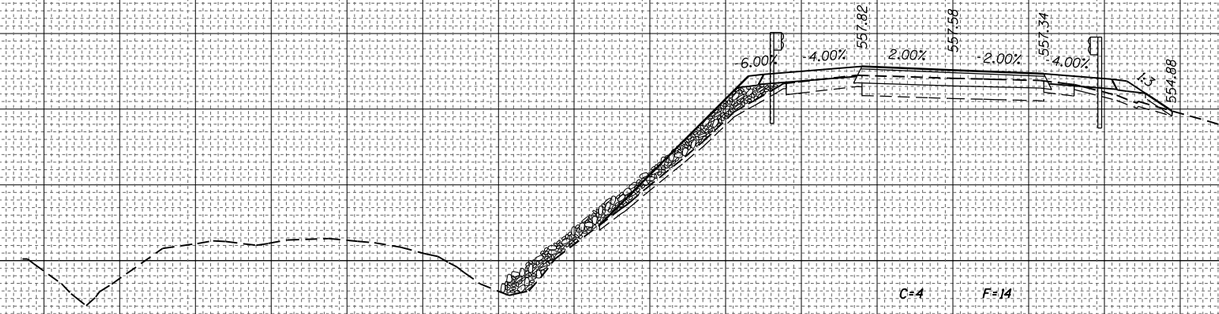

C=4 F=14
X=12 T=1

1897A + 00.00

150 140 130 120 110 100 90 80 70 60 50 40 30 20 10 0 10 20 30 40 50 60 70 80 90 100 110 120 130 140 150

FINAL SURVEY

NO.	NOTE BOOK	SURVEYED	BY	DATE
		PLOTTED		
		TEMPLATE		
		AREAS		
		AREAS CHECKED		

ORIGINAL SURVEY

NO.	NOTE BOOK	SURVEYED	BY	DATE
		PLOTTED		
		TEMPLATE		
		AREAS		
		AREAS CHECKED		

FILE NAME = pw:\\IL084EBIDINTEG.illinois.gov:PWIDOT\Documents\IDOT Offices\District 7\Projects\74664\CADD\Drawing sheets\D774664-sht-xssht.dgn	USER NAME = steffenmk	DESIGNED -	REVISED -
	PLOT SCALE = 20.0000 ' / in.	DRAWN -	REVISED -
Default	PLOT DATE = 3/23/2017	CHECKED -	REVISED -
		DATE -	REVISED -

STATE OF ILLINOIS
DEPARTMENT OF TRANSPORTATION


CROSS SECTIONS – 'A' ALIGNMENT

SCALE: | SHEET OF SHEETS | STA. 897+00.00 | TO STA. 900+00.00

F.A.I. RTE.	SECTION	COUNTY	TOTAL SHEETS	SHEET NO.
70	(25-1,2)R	EFFINGHAM	496	488
		CONTRACT NO. 74664		
		ILLINOIS FED. AID PROJECT		

FINAL SURVEY	NOTE BOOK	
	SURVEYED	
	PLOTTED	
	TEMPLATE	
	AREAS	
	AREAS CHECKED	
NO.		BY
		DATE

ORIGINAL SURVEY	NOTE BOOK	
	SURVEYED	
	PLOTTED	
	TEMPLATE	
	AREAS	
	AREAS CHECKED	
NO.		BY
		DATE

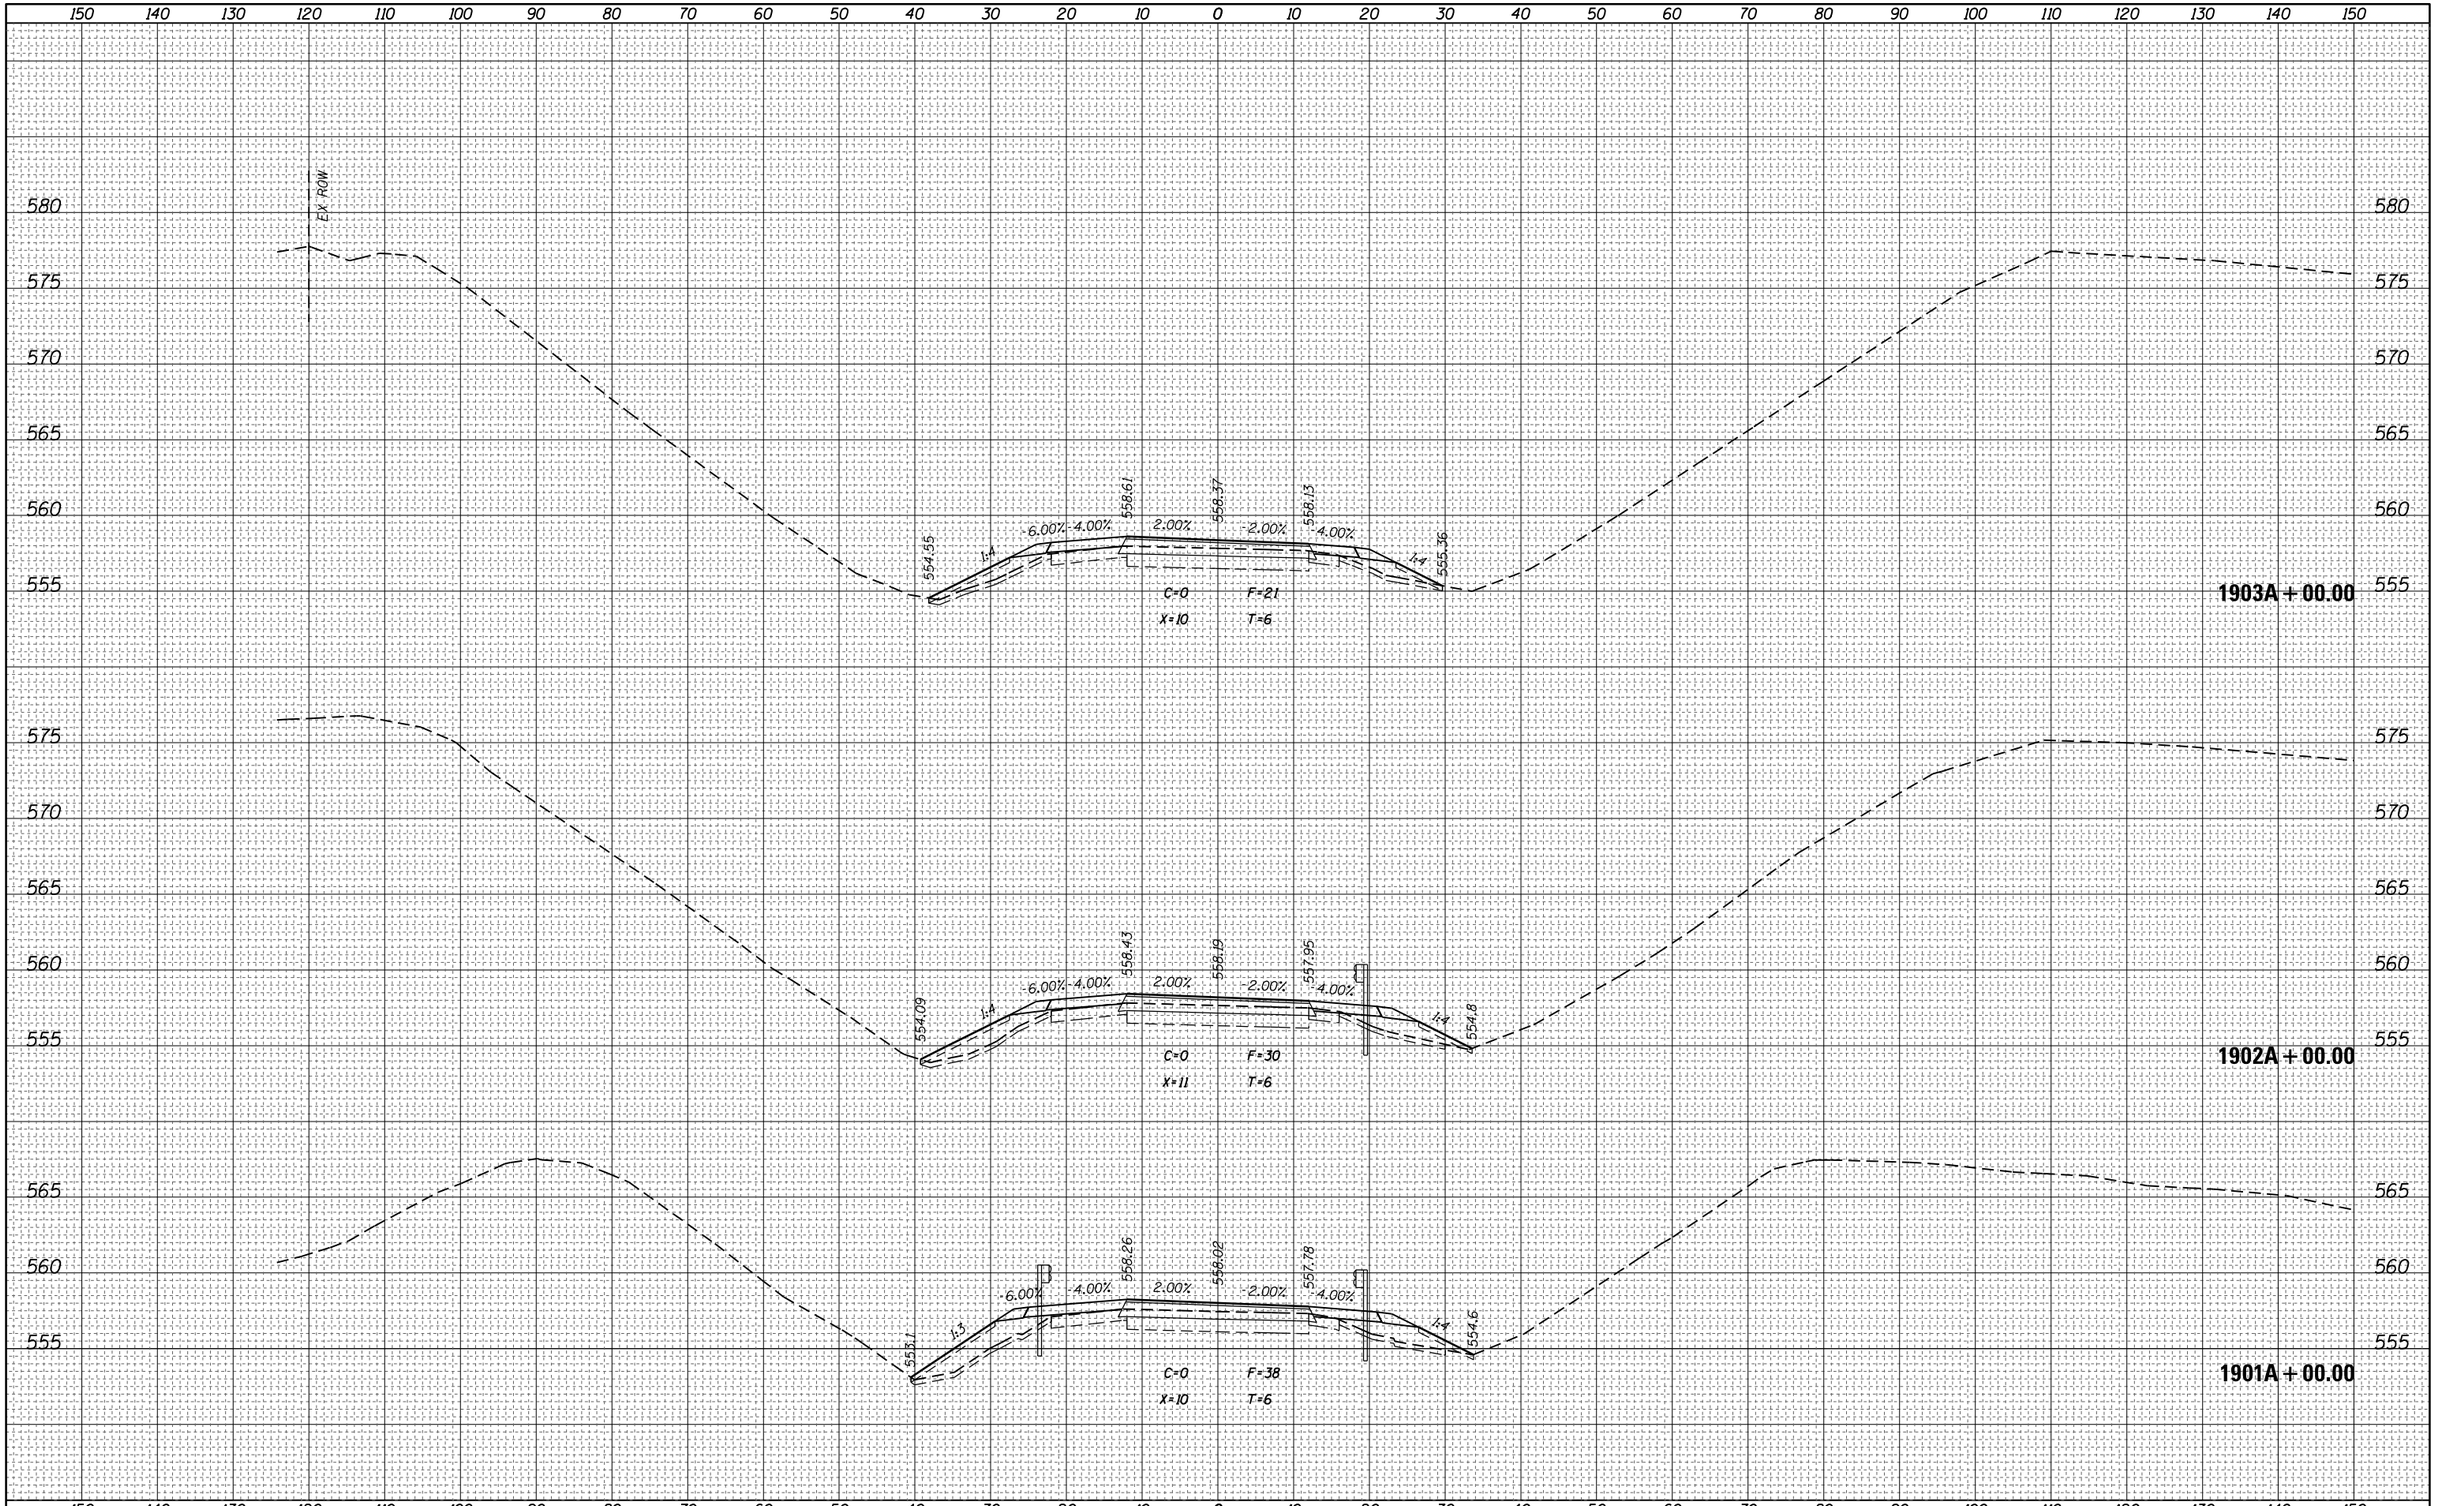


FILE NAME =	USER NAME = steffenmk	DESIGNED -	REVISED -
pw:\\IL004EBIDINTEG.illinois.gov:PWIDOT\Documents\IDOT Offices\District 7\Projects\74664\CADD\Drawings\sheets\D774664-sht-xssht.dgn		DRAWN -	REVISED -
	PLOT SCALE = 20.0000 ' / in.	CHECKED -	REVISED -
Default	PLOT DATE = 3/23/2017	DATE -	REVISED -

STATE OF ILLINOIS
DEPARTMENT OF TRANSPORTATION

CROSS SECTIONS – 'A' ALIGNMENT

SCALE: | SHEET OF SHEETS | STA. 901+00.00 | TO STA. 903+00.00

F.A.I. RTE.	SECTION	COUNTY	TOTAL SHEETS	SHEET NO.
70	(25-1,2)R	EFFINGHAM	496	489
		CONTRACT NO. 74664		
	ILLINOIS FED. AID PROJECT			

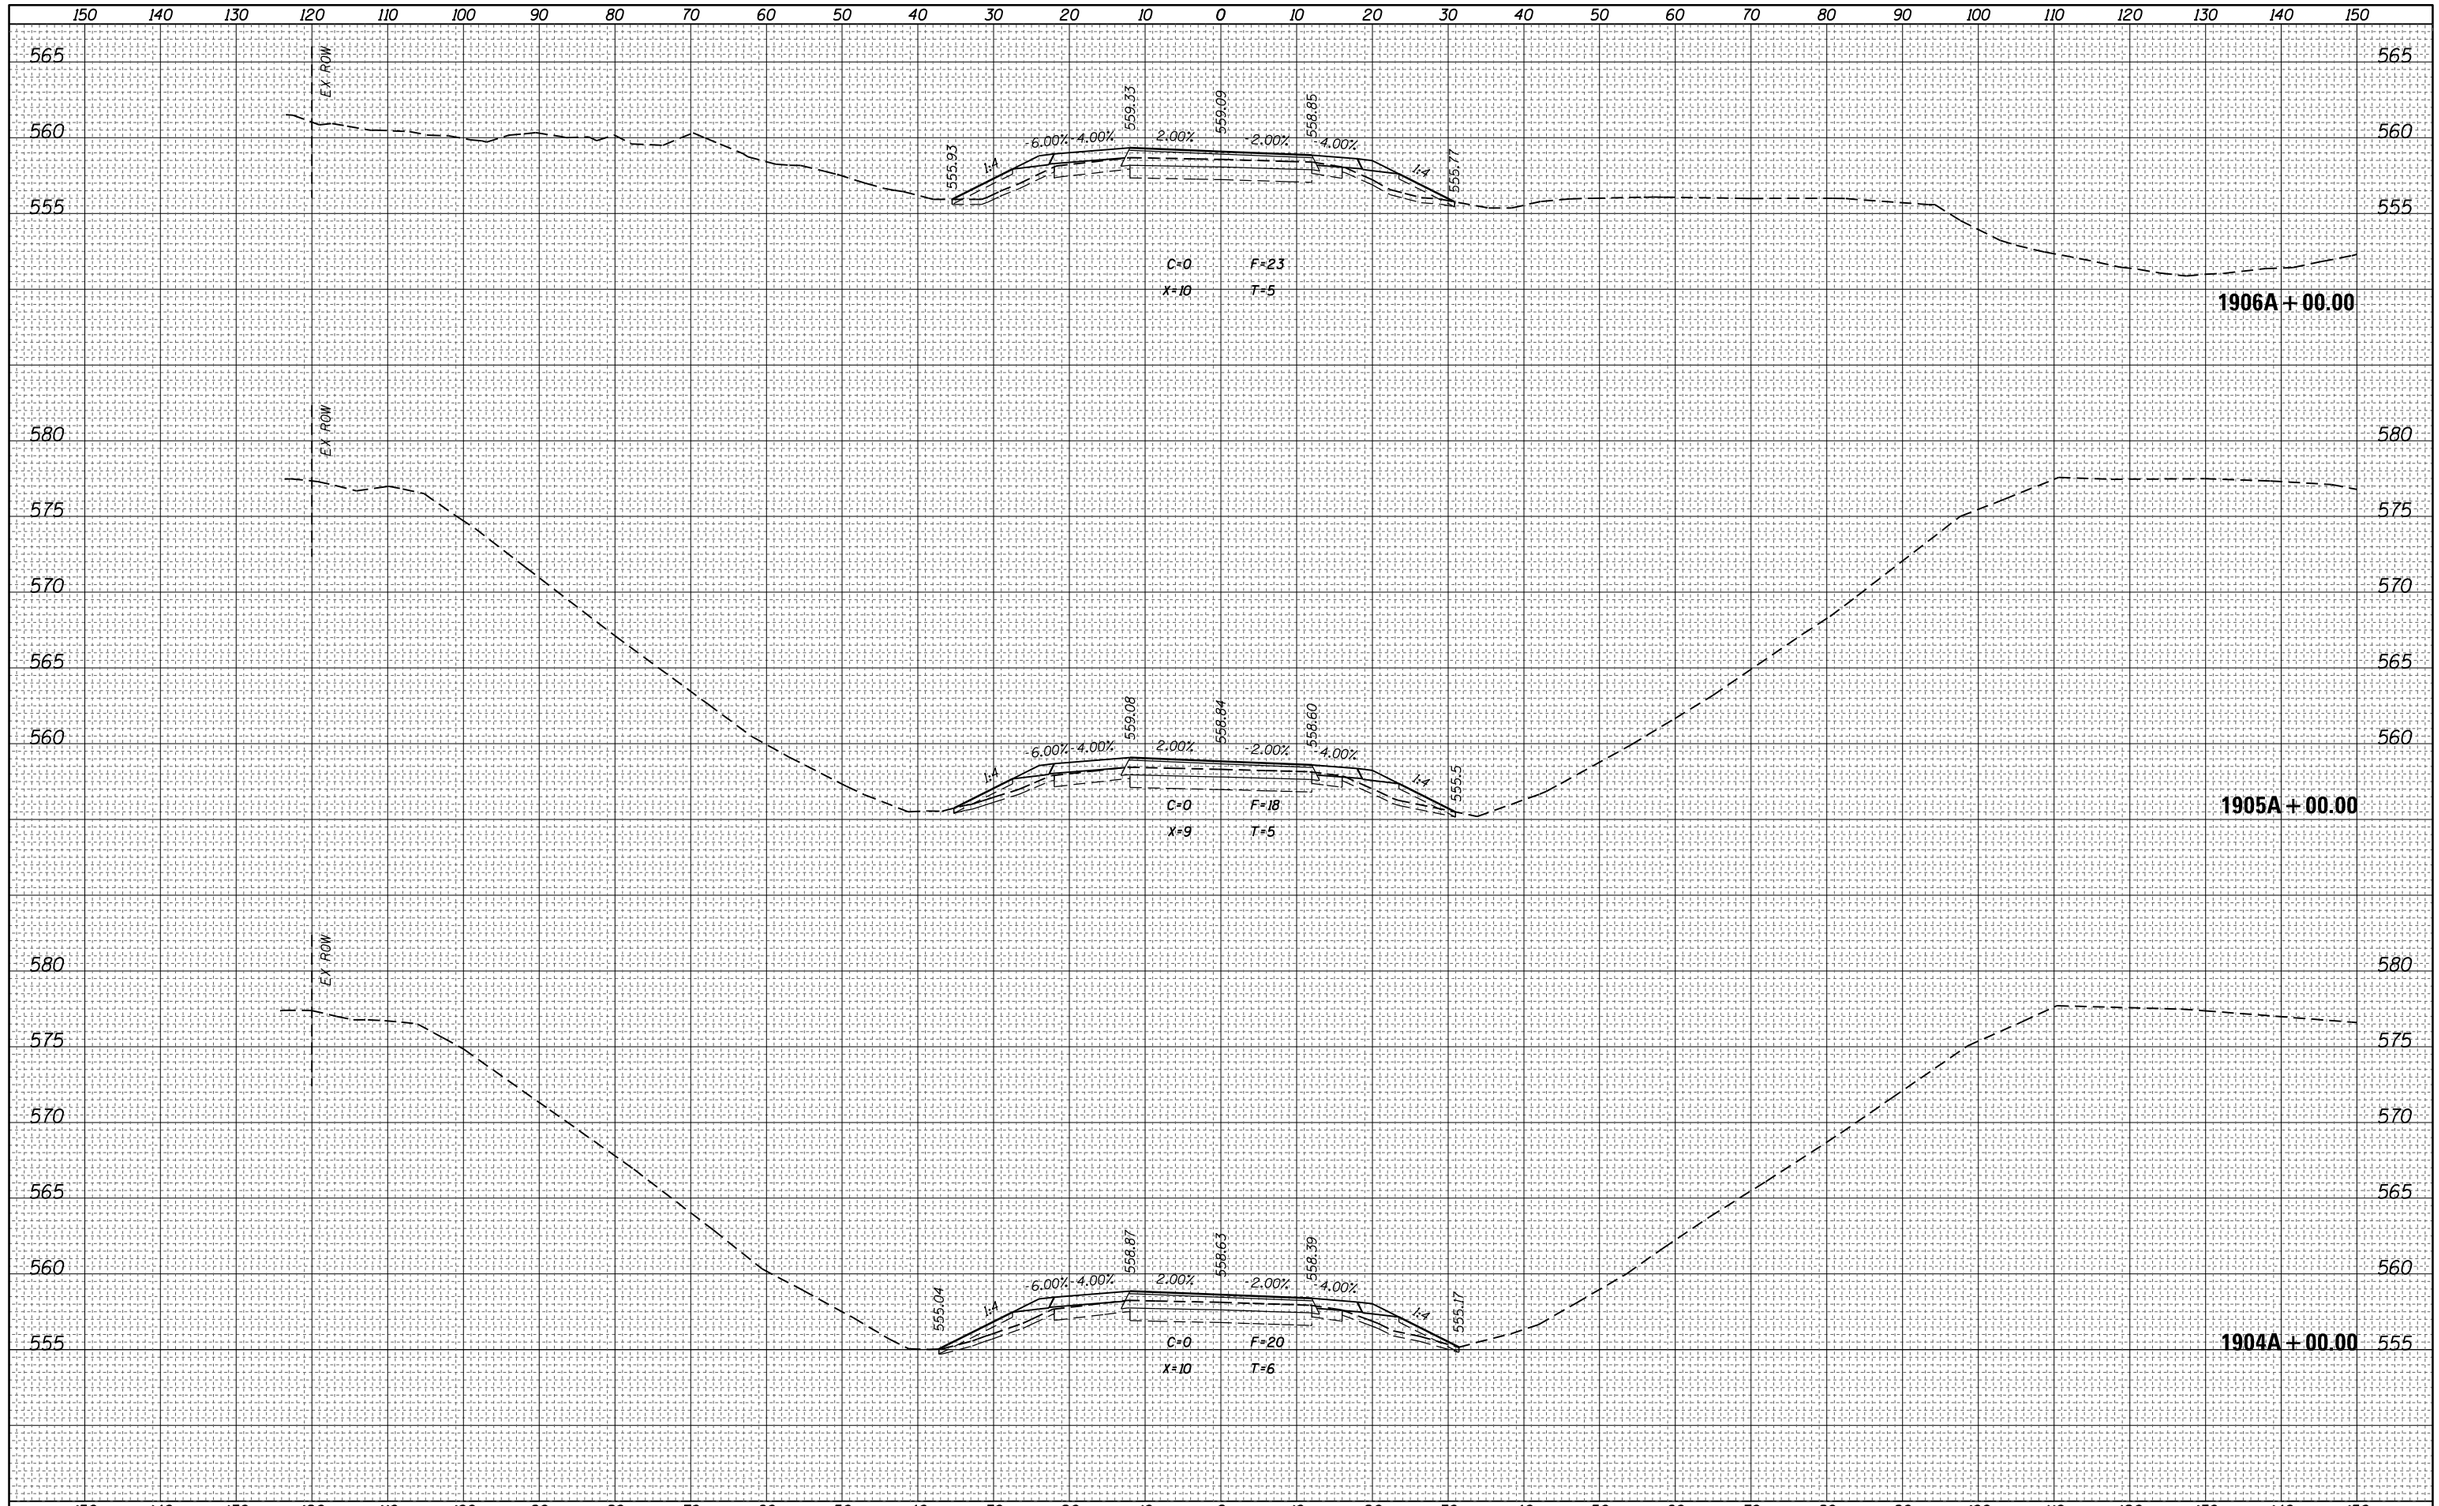

FINAL SURVEY		BY	DATE
	SURVEYED		
	PLOTTED		
NOTE BOOK	TEMPLATE		
	AREAS		
NO.	AREAS CHECKED		

ORIGINAL SURVEY		BY	DATE
	SURVEYED		
	PLOTTED		
NOTE BOOK	TEMPLATE		
	AREAS		
NO.	AREAS CHECKED		


FILE NAME =	USER NAME = steffenmk	DESIGNED -	REVISED -
pw:\\IL084EBIDINTEG.illinois.gov:PWIDOT\Documents\IDOT Offices\District 7\Projects\74664\CADD\Drawings\sheets\D774664-sht-xssht.dgn		DRAWN -	REVISED -
	PLOT SCALE = 20.0000 ' / in.	CHECKED -	REVISED -
Default	PLOT DATE = 3/23/2017	DATE -	REVISED -

STATE OF ILLINOIS
DEPARTMENT OF TRANSPORTATION

CROSS SECTIONS – 'A' ALIGNMENT

SCALE: | SHEET OF SHEETS | STA. 904+00.00 TO STA. 906+00.00

F.A.I. RTE.	SECTION	COUNTY	TOTAL SHEETS	SHEET NO.
70	(25-1,2)R	EFFINGHAM	496	490
		CONTRACT NO. 74664		
	ILLINOIS FED. AID PROJECT			

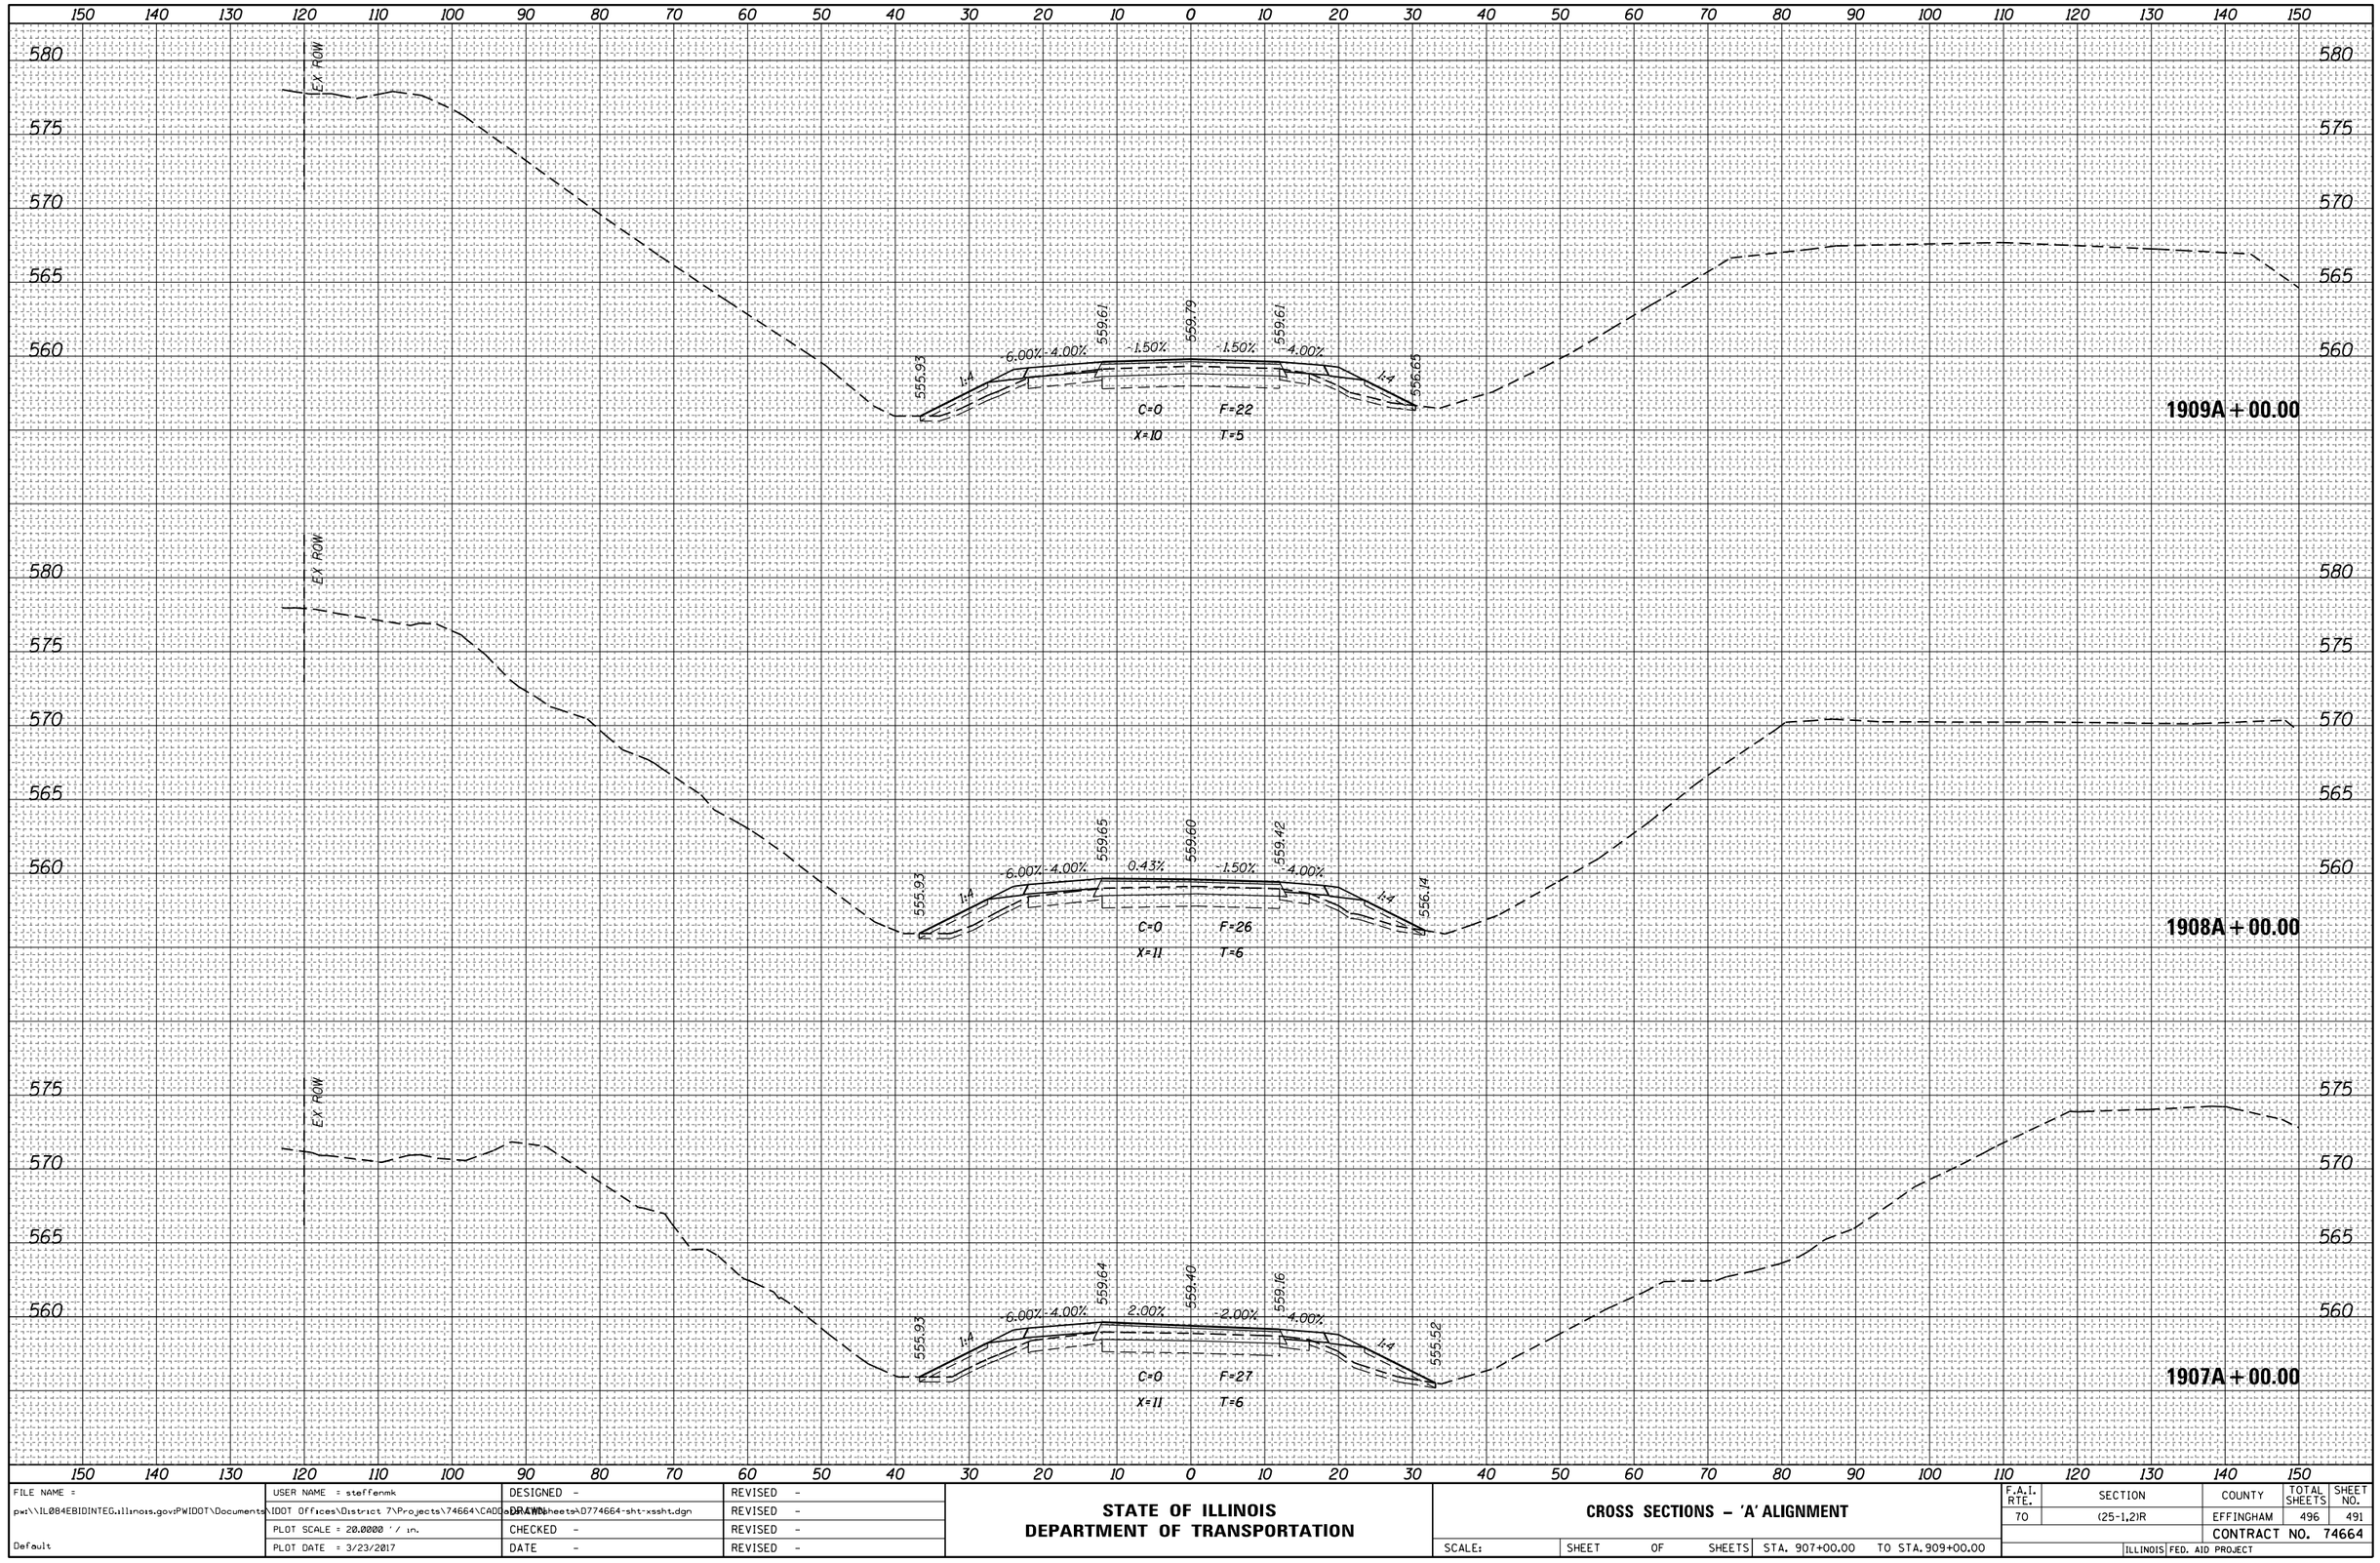

FINAL SURVEY

NO.	NOTE BOOK	SURVEYED	BY
		PLOTTED	
		TEMPLATE	
		AREAS	
		AREAS CHECKED	

ORIGINAL SURVEY

NO.	NOTE BOOK	SURVEYED	BY
		PLOTTED	
		TEMPLATE	
		AREAS	
		AREAS CHECKED	


FILE NAME =	USER NAME = steffenmk	DESIGNED -	REVISED -
pw:\\IL084EBIDINTEG.illinois.gov:PWIDOT\Documents\IDOT Offices\District 7\Projects\74664\CADD\Drawings\Sheets\D774664-sht-xssht.dgn		DRAWN -	REVISED -
Default	PLOT SCALE = 20.0000 ' / in.	CHECKED -	REVISED -
	PLOT DATE = 3/23/2017	DATE -	REVISED -

STATE OF ILLINOIS
DEPARTMENT OF TRANSPORTATION

CROSS SECTIONS – 'A' ALIGNMENT

SCALE: | SHEET OF SHEETS | STA. 907+00.00 | TO STA. 909+00.00

F.A.I. RTE.	SECTION	COUNTY	TOTAL SHEETS	SHEET NO.
70	(25-1,2)R	EFFINGHAM	496	491
		CONTRACT NO. 74664		
		ILLINOIS FED. AID PROJECT		

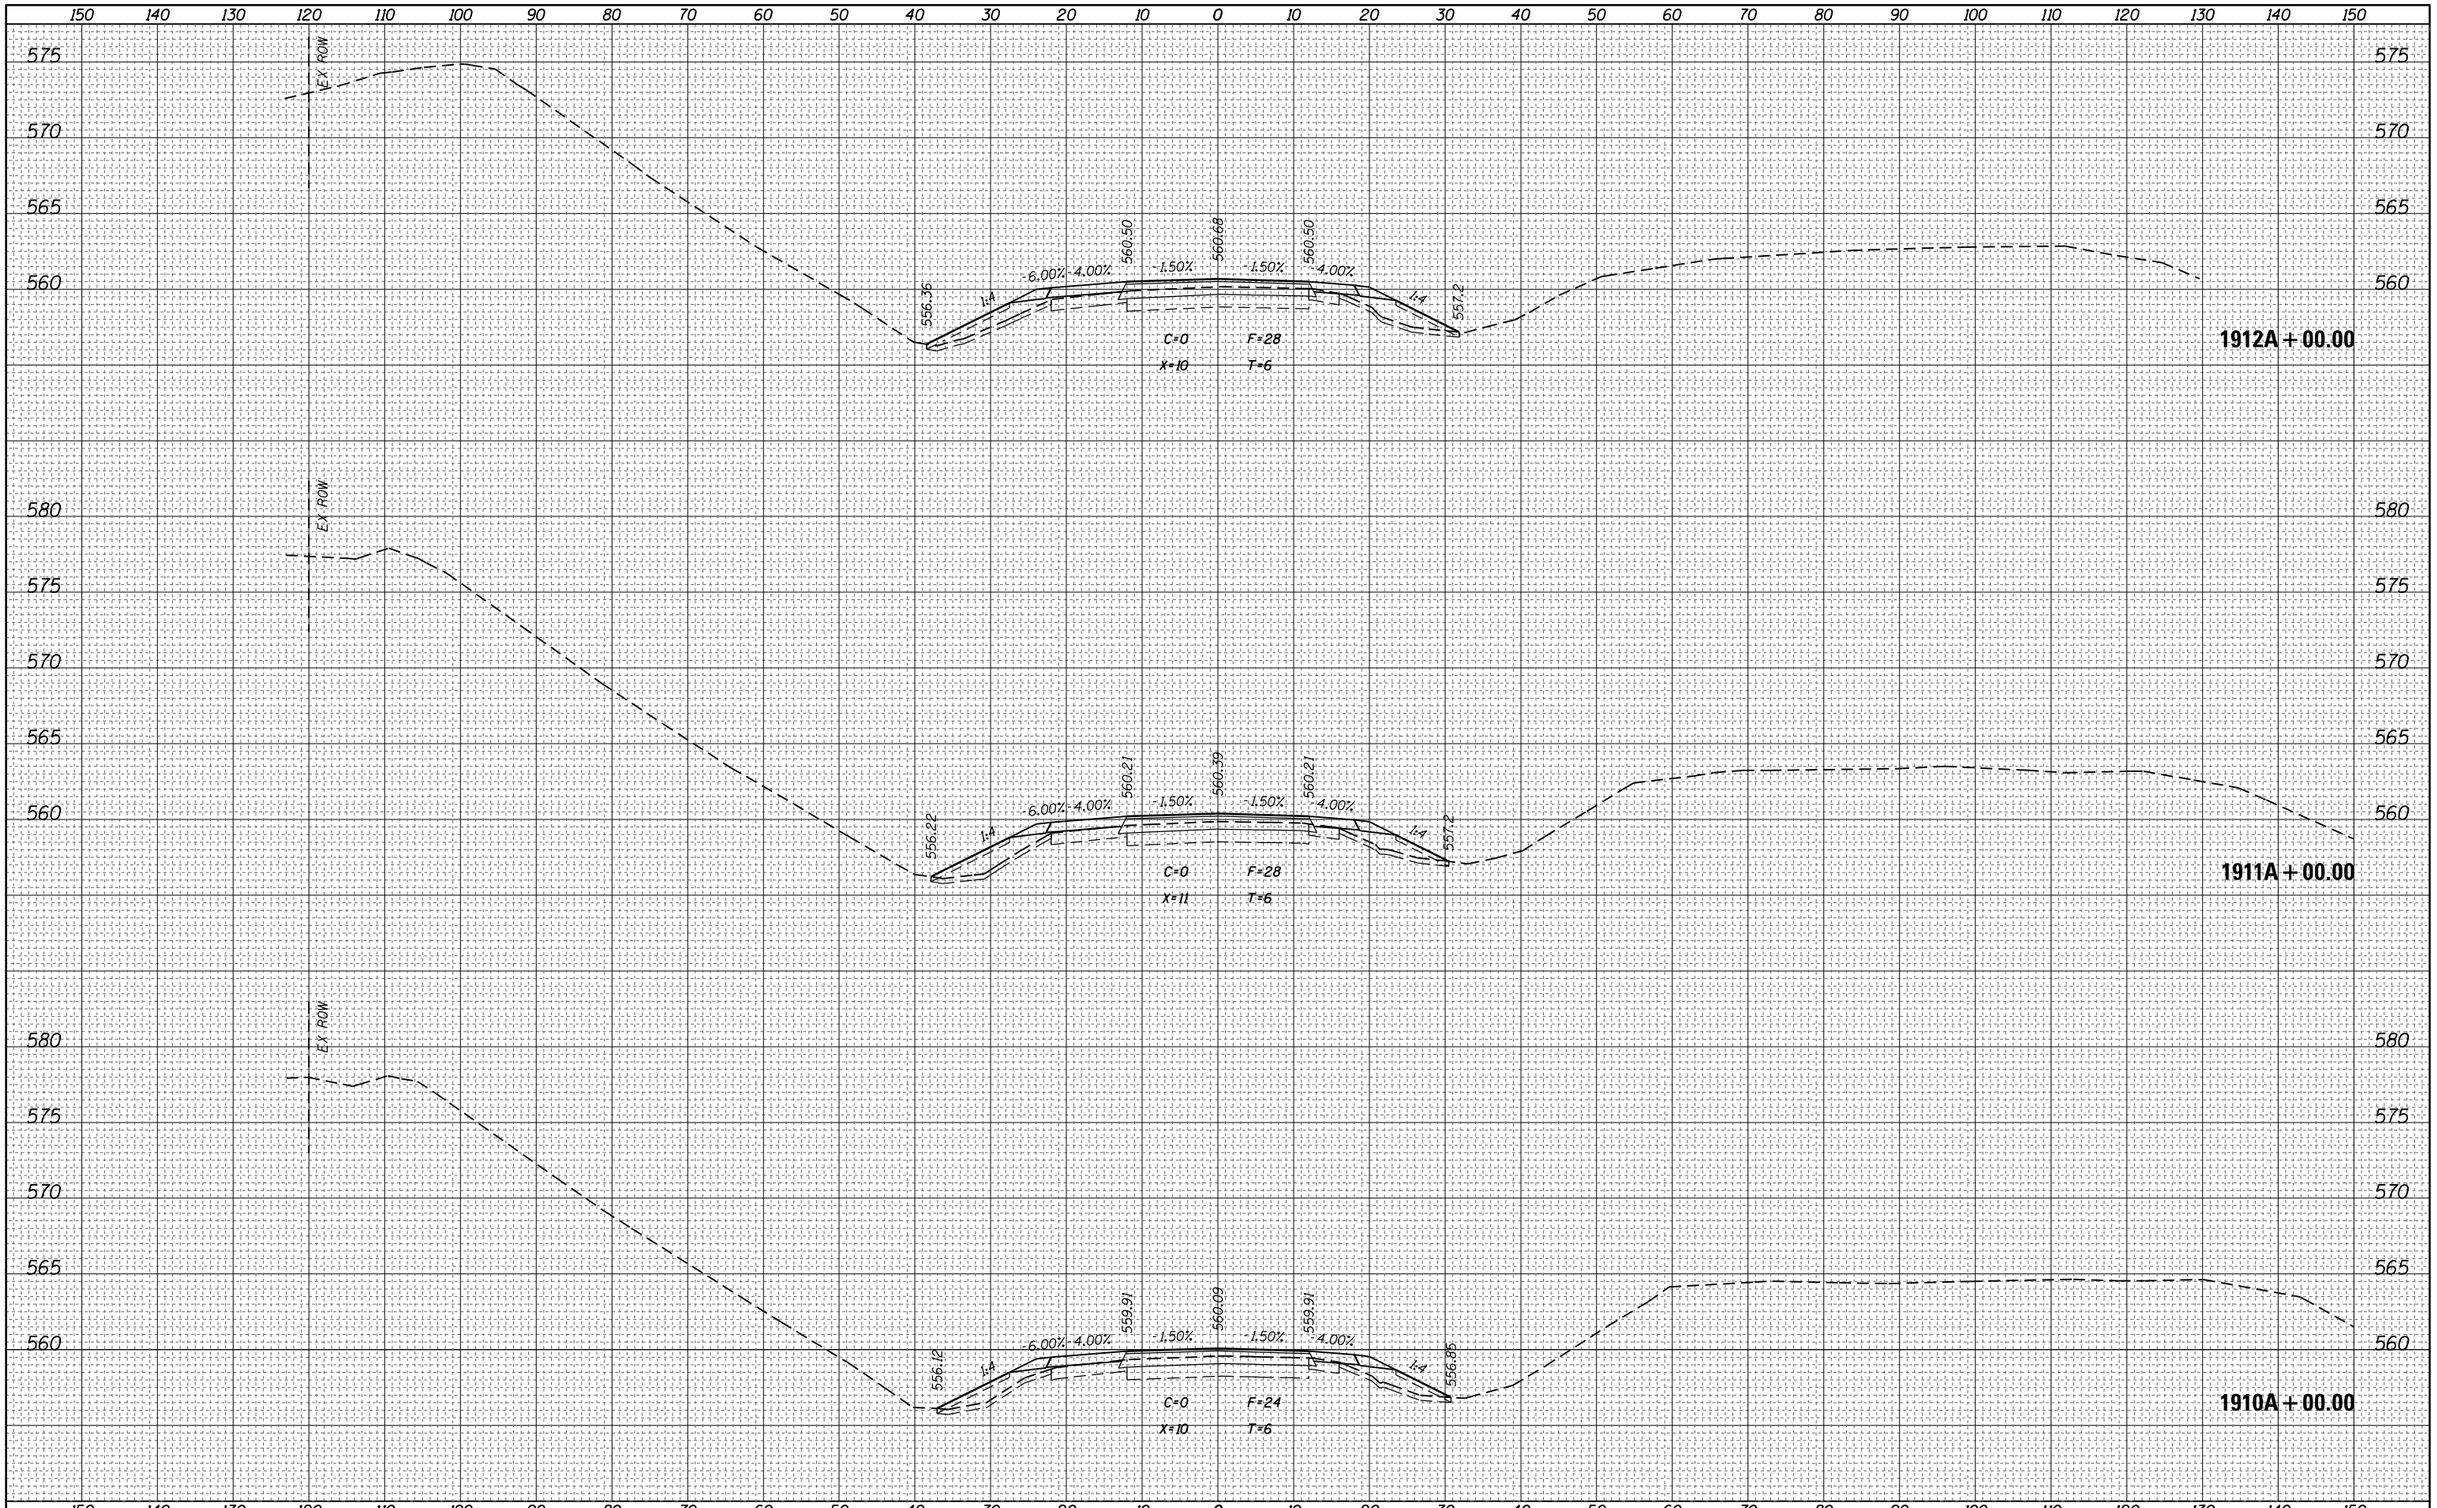

FINAL SURVEY		BY	DATE
	SURVEYED		
	PLOTTED		
	TEMPLATE		
NOTE BOOK	AREAS		
NO.	AREAS CHECKED		

ORIGINAL SURVEY		BY	DATE
	SURVEYED		
	PLOTTED		
	TEMPLATE		
NOTE BOOK	AREAS		
NO.	AREAS CHECKED		

FILE NAME =	USER NAME = steffenmk	DESIGNED -	REVISED -
pw:\\IL084EBIDINTEG.illinois.gov:PWIDOT\Documents\IDOT Offices\District 7\Projects\74664\CADD\Drawings\sheets\D774664-sht-xssht.dgn		DRAWN -	REVISED -
	PLOT SCALE = 20.0000 ' / in.	CHECKED -	REVISED -
Default	PLOT DATE = 3/23/2017	DATE -	REVISED -

STATE OF ILLINOIS
DEPARTMENT OF TRANSPORTATION

CROSS SECTIONS – 'A' ALIGNMENT

SCALE: | SHEET OF SHEETS | STA. 910+00.00 TO STA. 912+00.00

F.A.I. RTE.	SECTION	COUNTY	TOTAL SHEETS	SHEET NO.
70	(25-1,2)R	EFFINGHAM	496	492
		CONTRACT NO. 74664		
		ILLINOIS FED. AID PROJECT		

FINAL SURVEY	NOTE BOOK	NO.
SURVEYED		
PLOTTED		
TEMPLATE		
AREAS		
AREAS CHECKED		

BY	DATE

ORIGINAL SURVEY	NOTE BOOK	NO.
SURVEYED		
PLOTTED		
TEMPLATE		
AREAS		
AREAS CHECKED		

BY	DATE

150 140 130 120 110 100 90 80 70 60 50 40 30 20 10 0 10 20 30 40 50 60 70 80 90 100 110 120 130 140 150

575 570 565 560

EX ROW

557.28 1:4 -6.00% -4.00% 561.43 -1.50% 561.61 -1.50% 561.43 -4.00% 1:4 556.10

C=0 F=26
X=10 T=7

1915A + 00.00

EX ROW

557.26 1:4 -6.00% -4.00% 561.13 -1.50% 561.31 -1.50% 561.13 -4.00% 1:4 557.58

C=0 F=27
X=11 T=6

1914A + 00.00

EX ROW

556.90 1:4 -6.00% -4.00% 560.82 -1.50% 561.00 -1.50% 560.82 -4.00% 1:4 557.28

C=0 F=27
X=10 T=6

1913A + 00.00

150 140 130 120 110 100 90 80 70 60 50 40 30 20 10 0 10 20 30 40 50 60 70 80 90 100 110 120 130 140 150

FILE NAME =	USER NAME = steffenmk	DESIGNED -	REVISED -
pw:\\IL084EBIDINTEG.illinois.gov:PWIDOT\Documents\IDOT Offices\District 7\Projects\74664\CADD\Sheets\D774664-sht-xssht.dgn		DRAWN -	REVISED -
	PLOT SCALE = 20.0000 ' / in.	CHECKED -	REVISED -
Default	PLOT DATE = 3/23/2017	DATE -	REVISED -

STATE OF ILLINOIS
DEPARTMENT OF TRANSPORTATION

CROSS SECTIONS – 'A' ALIGNMENT

SCALE: | SHEET OF SHEETS | STA. 913+00.00 | TO STA. 915+00.00


F.A.I. RTE.	SECTION	COUNTY	TOTAL SHEETS	SHEET NO.
70	(25-1,2)R	EFFINGHAM	496	493
		CONTRACT NO. 74664		
	ILLINOIS FED. AID PROJECT			

FINAL SURVEY	NOTE BOOK	NO.
	SURVEYED	
	PLOTTED	
	TEMPLATE	
	AREAS	
	AREAS CHECKED	

BY	DATE

ORIGINAL SURVEY	NOTE BOOK	NO.
	SURVEYED	
	PLOTTED	
	TEMPLATE	
	AREAS	
	AREAS CHECKED	

BY	DATE

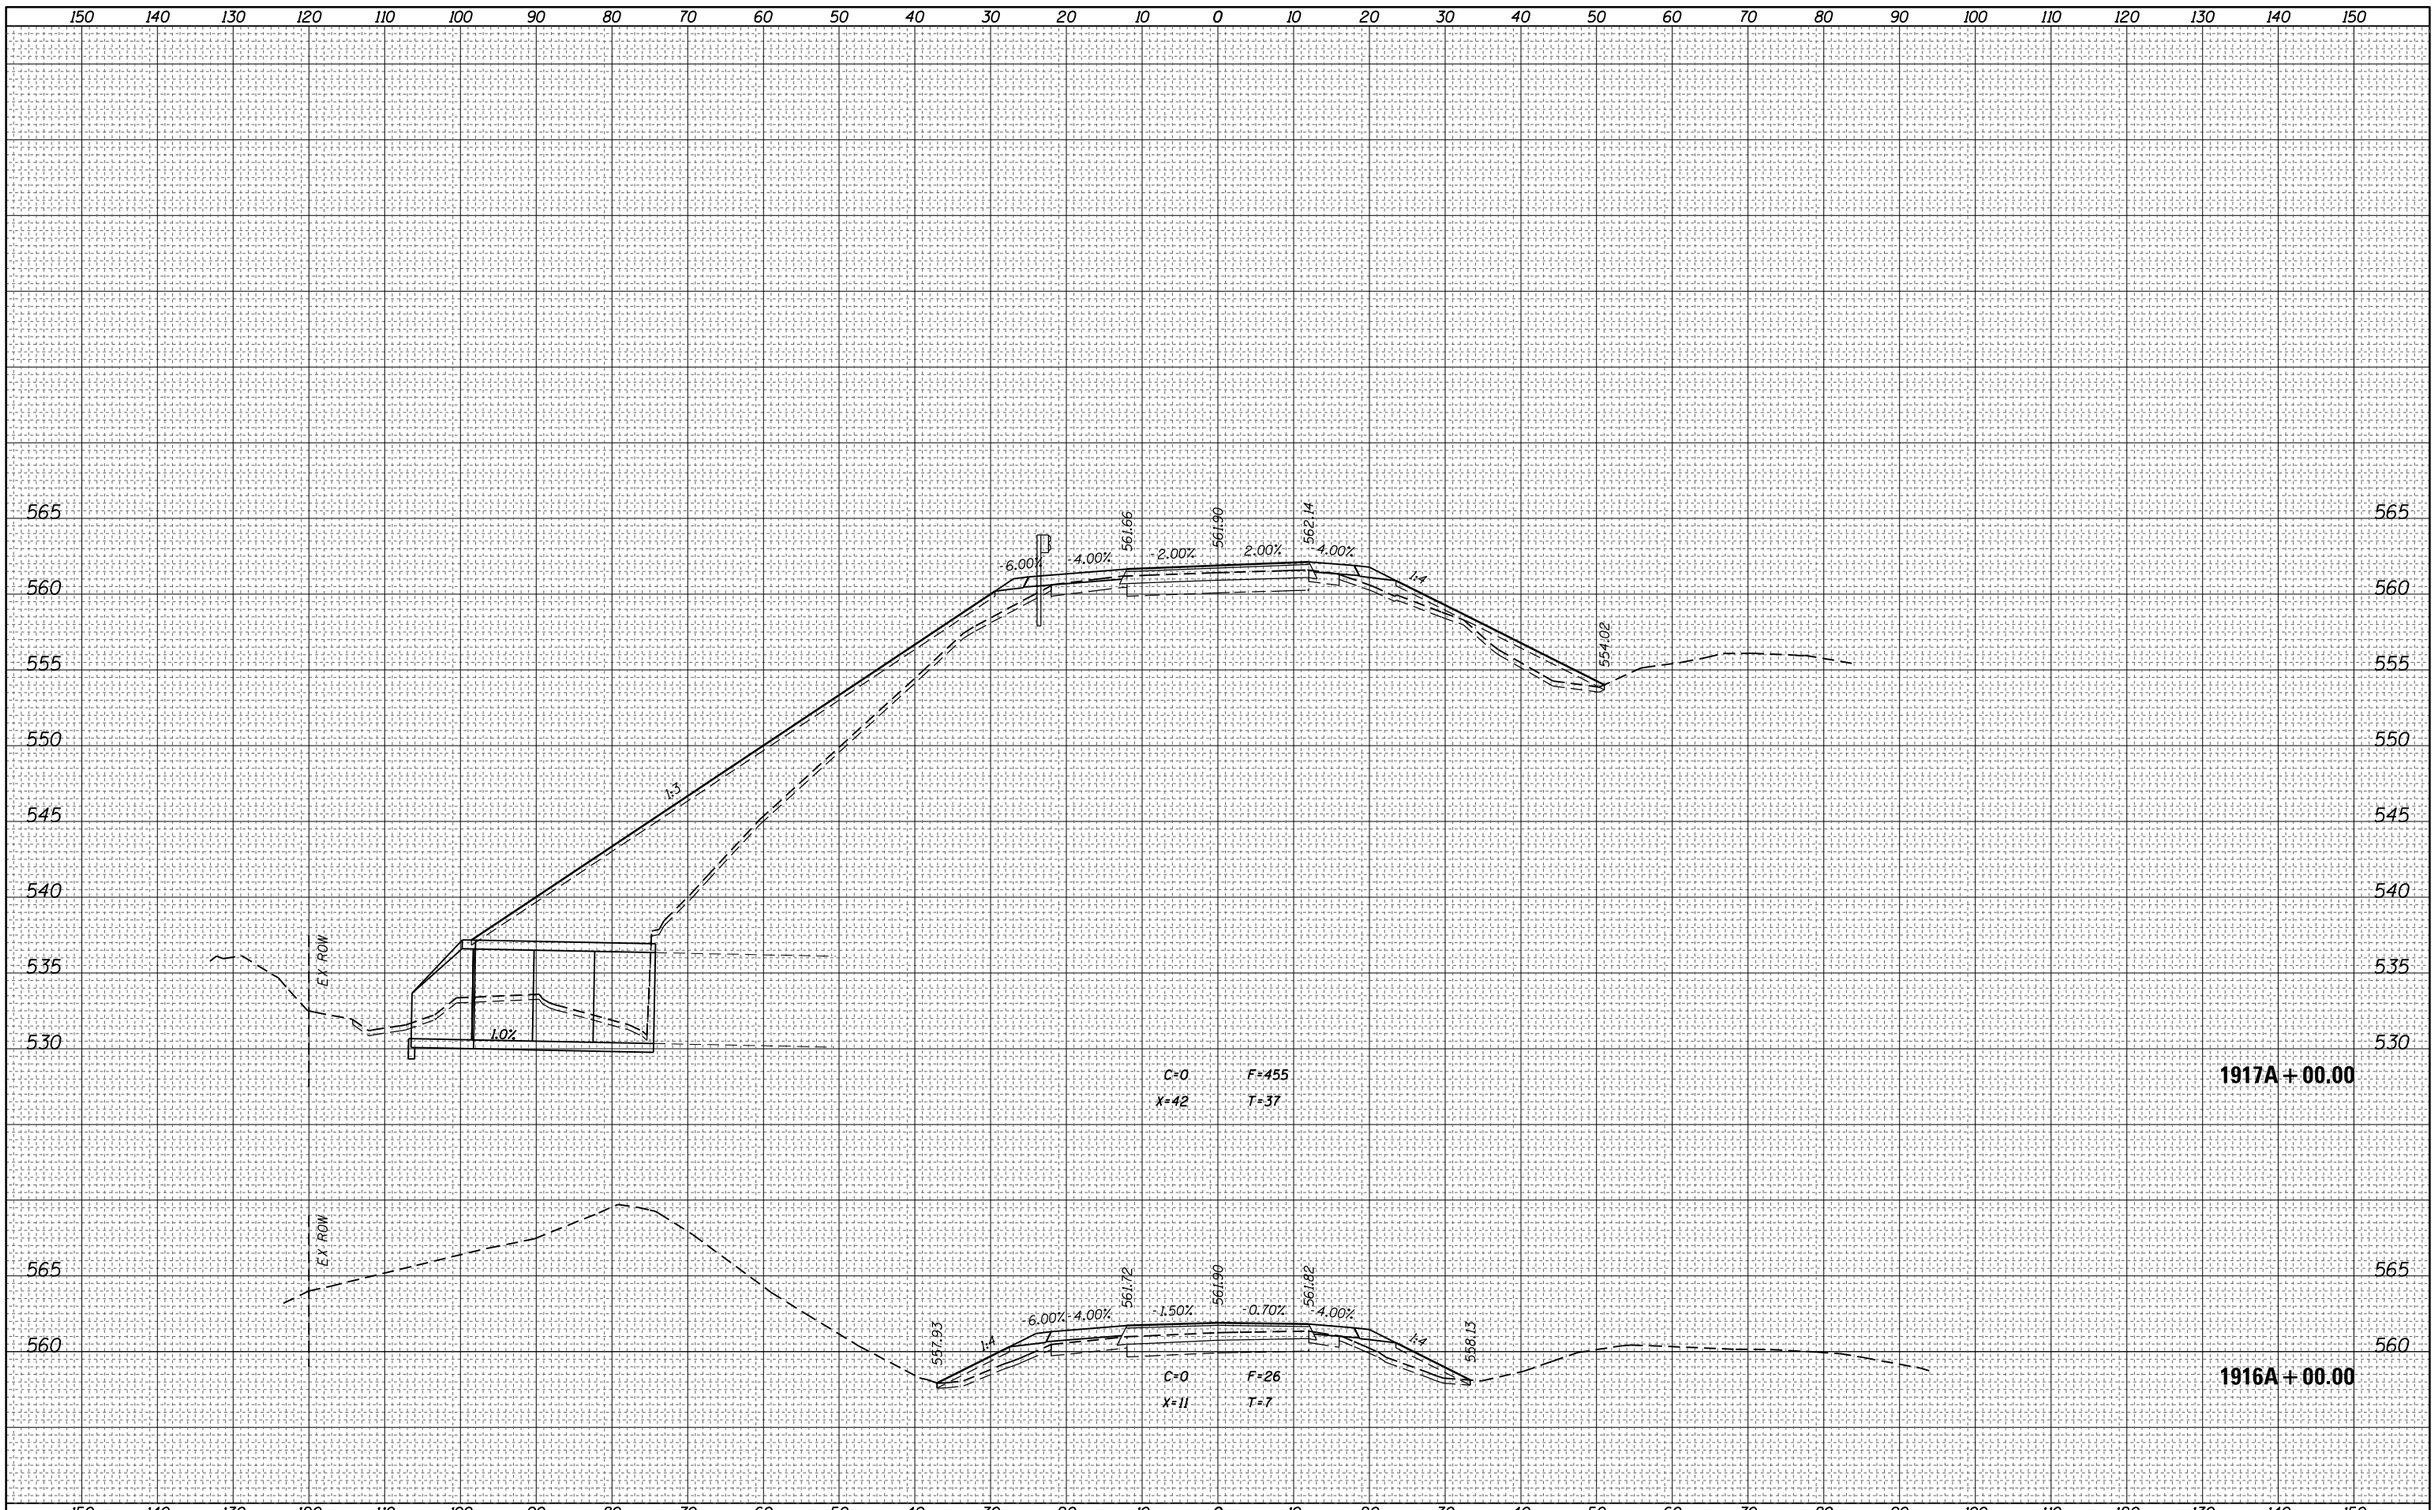


FILE NAME =	USER NAME = steffenmk	DESIGNED -	REVISED -
pw:\\IL084EBIDINTEG.illinois.gov:PWIDOT\Documents\IDOT Offices\District 7\Projects\74664\CADD\Sheets\D774664-sht-xssht.dgn		DRAWN -	REVISED -
	PLOT SCALE = 20.0000 ' / in.	CHECKED -	REVISED -
Default	PLOT DATE = 3/23/2017	DATE -	REVISED -

STATE OF ILLINOIS
DEPARTMENT OF TRANSPORTATION

CROSS SECTIONS – 'A' ALIGNMENT

SCALE: | SHEET OF SHEETS | STA. 916+00.00 | TO STA. 917+00.00

F.A.I. RTE.	SECTION	COUNTY	TOTAL SHEETS	SHEET NO.
70	(25-1,2)R	EFFINGHAM	496	494
		CONTRACT NO. 74664		
		ILLINOIS FED. AID PROJECT		

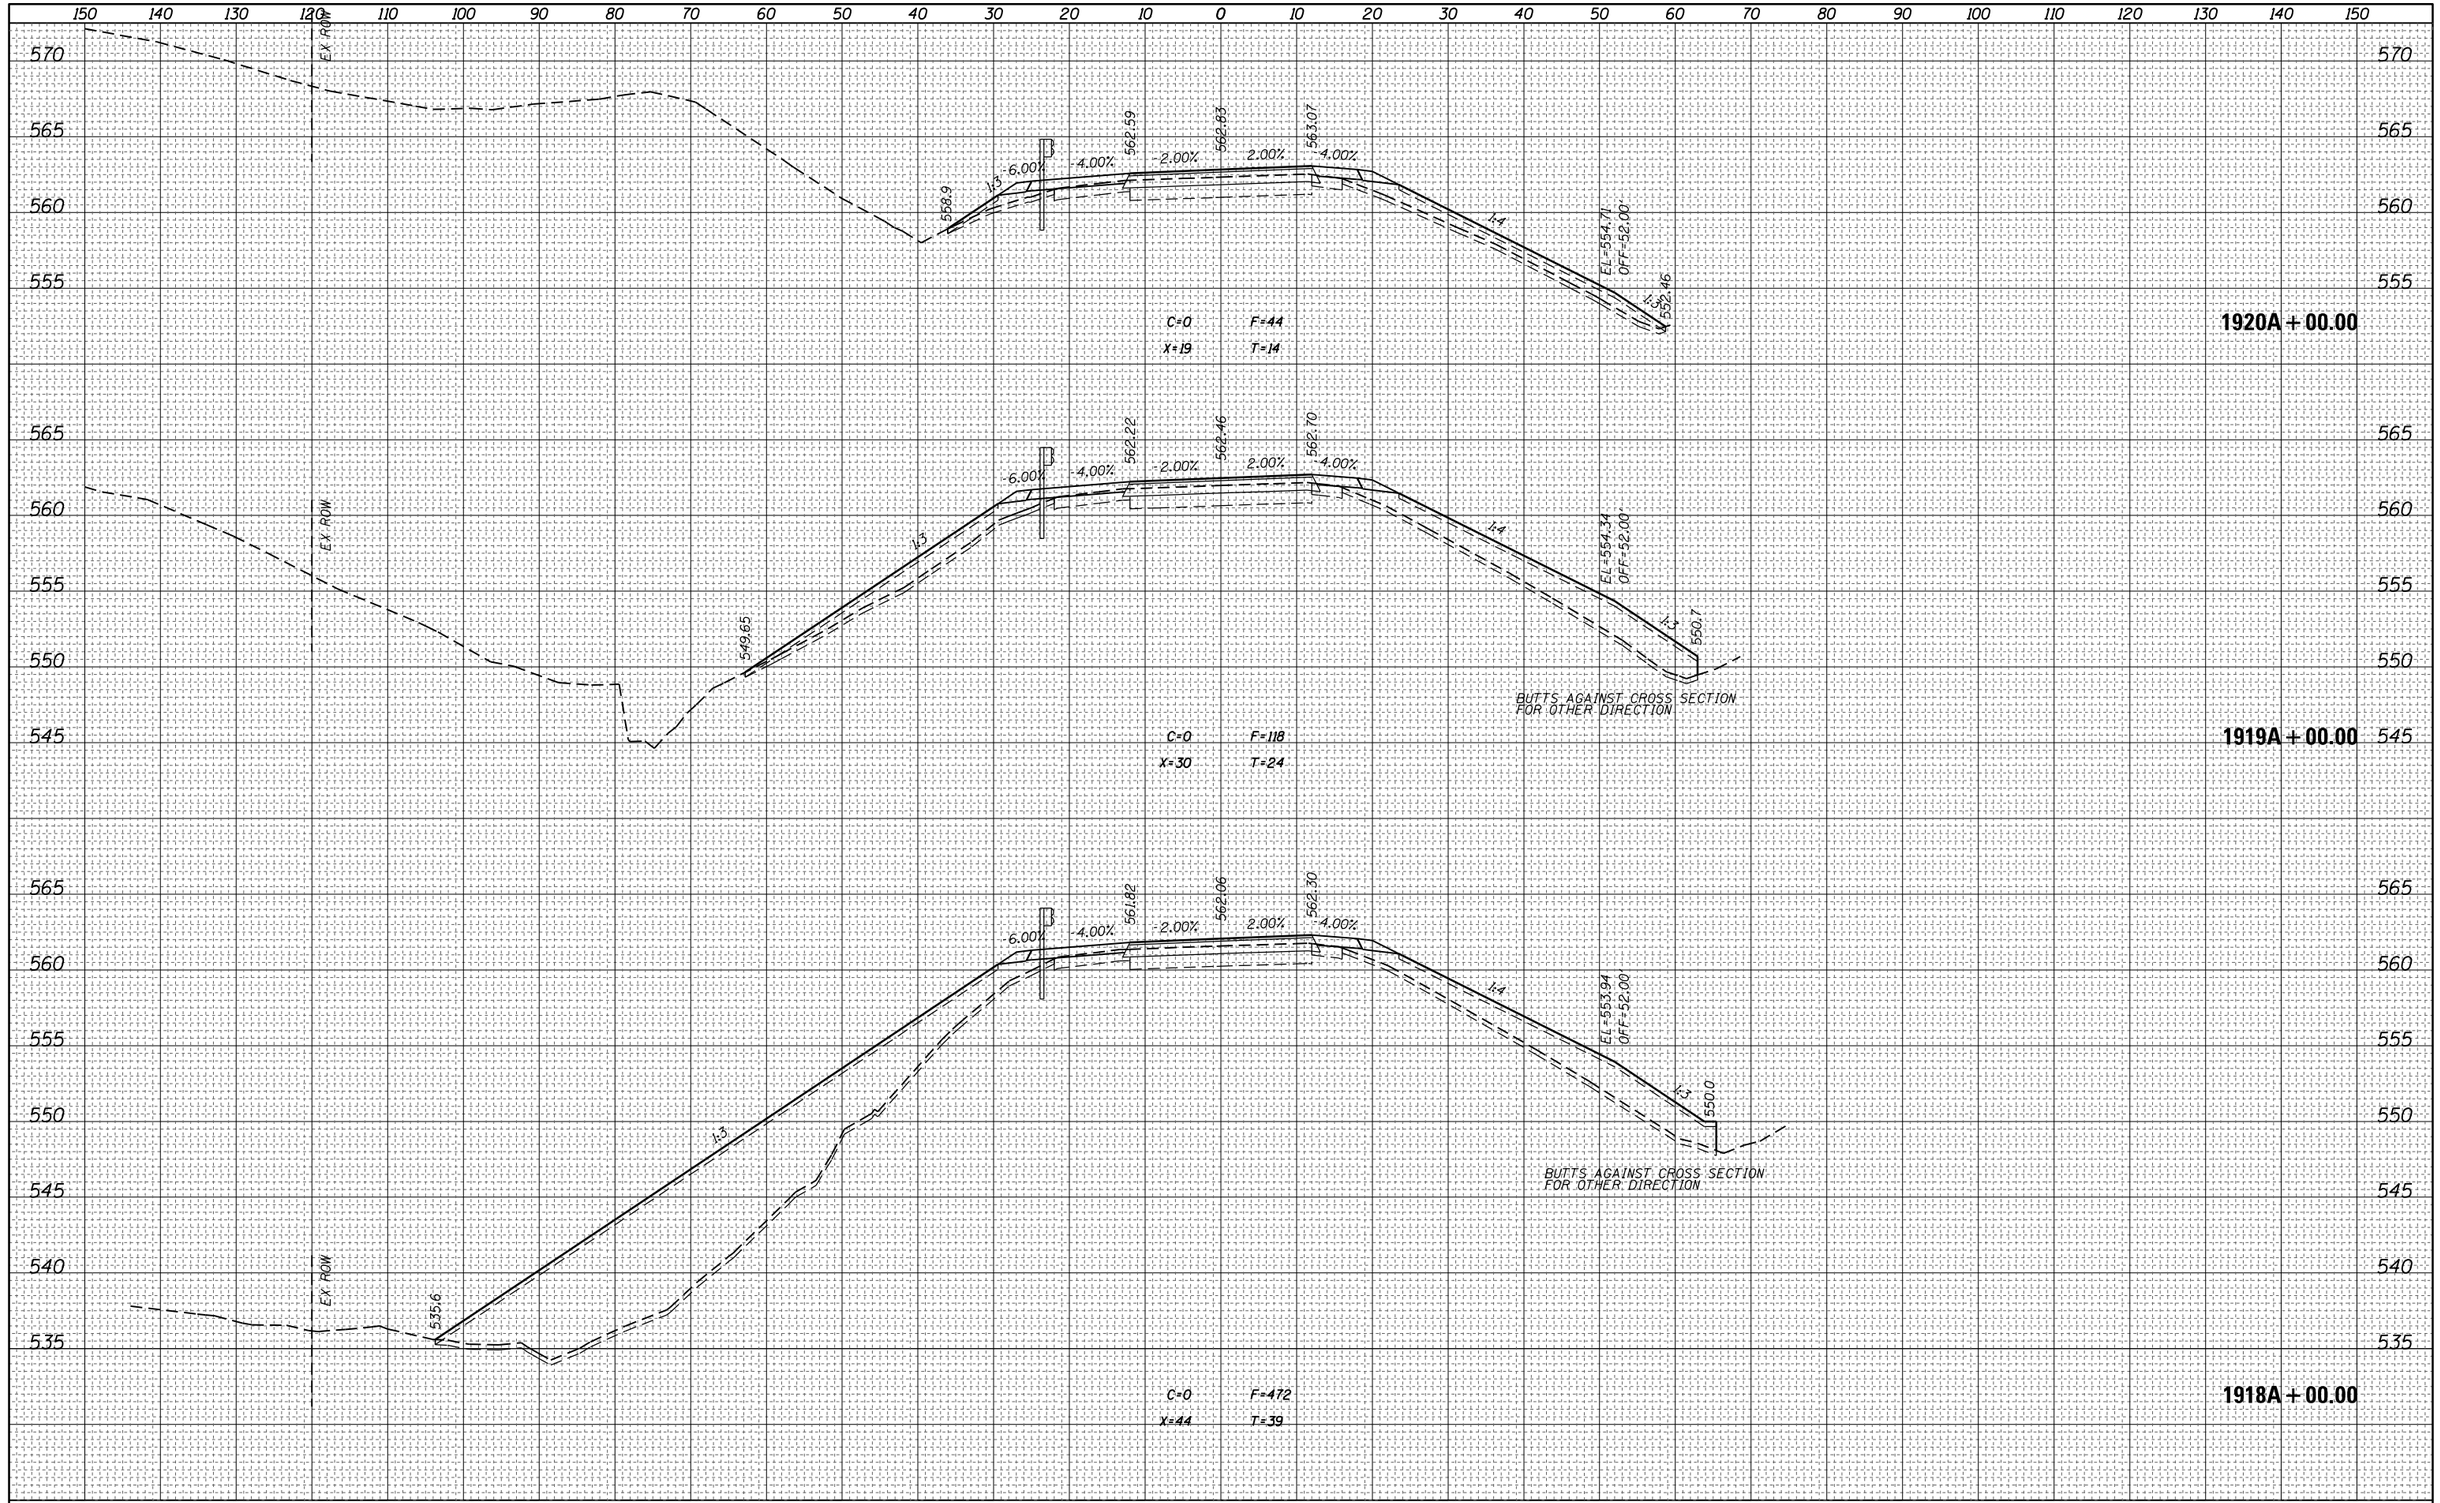

FINAL SURVEY

NO.	NOTE BOOK	BY	DATE

SURVEYED
PLOTTED
TEMPLATE
AREAS
AREAS CHECKED

ORIGINAL SURVEY

NO.	NOTE BOOK	BY	DATE

SURVEYED
PLOTTED
TEMPLATE
AREAS
AREAS CHECKED

FILE NAME = pw:\\IL084EBIDINTEG.illinois.gov:PWIDOT\Documents\IDOT Offices\District 7\Projects\74664\CADD\Drawings\Sheets\D774664-sht-xssht.dgn	USER NAME = steffenmk	DESIGNED -	REVISED -
		DRAWN -	REVISED -
	PLOT SCALE = 20.0000 ' / in.	CHECKED -	REVISED -
Default	PLOT DATE = 3/23/2017	DATE -	REVISED -

STATE OF ILLINOIS
DEPARTMENT OF TRANSPORTATION

CROSS SECTIONS – 'A' ALIGNMENT

SCALE: | SHEET OF SHEETS | STA. 918+00.00 | TO STA. 920+00.00


F.A.I. RTE.	SECTION	COUNTY	TOTAL SHEETS	SHEET NO.
70	(25-1,2)R	EFFINGHAM	496	495
		CONTRACT NO. 74664		
	ILLINOIS FED. AID PROJECT			

FINAL SURVEY	NOTE BOOK	NO.
SURVEYED		
PLOTTED		
TEMPLATE		
AREAS		
AREAS CHECKED		

BY	DATE

ORIGINAL SURVEY	NOTE BOOK	NO.
SURVEYED		
PLOTTED		
TEMPLATE		
AREAS		
AREAS CHECKED		

BY	DATE

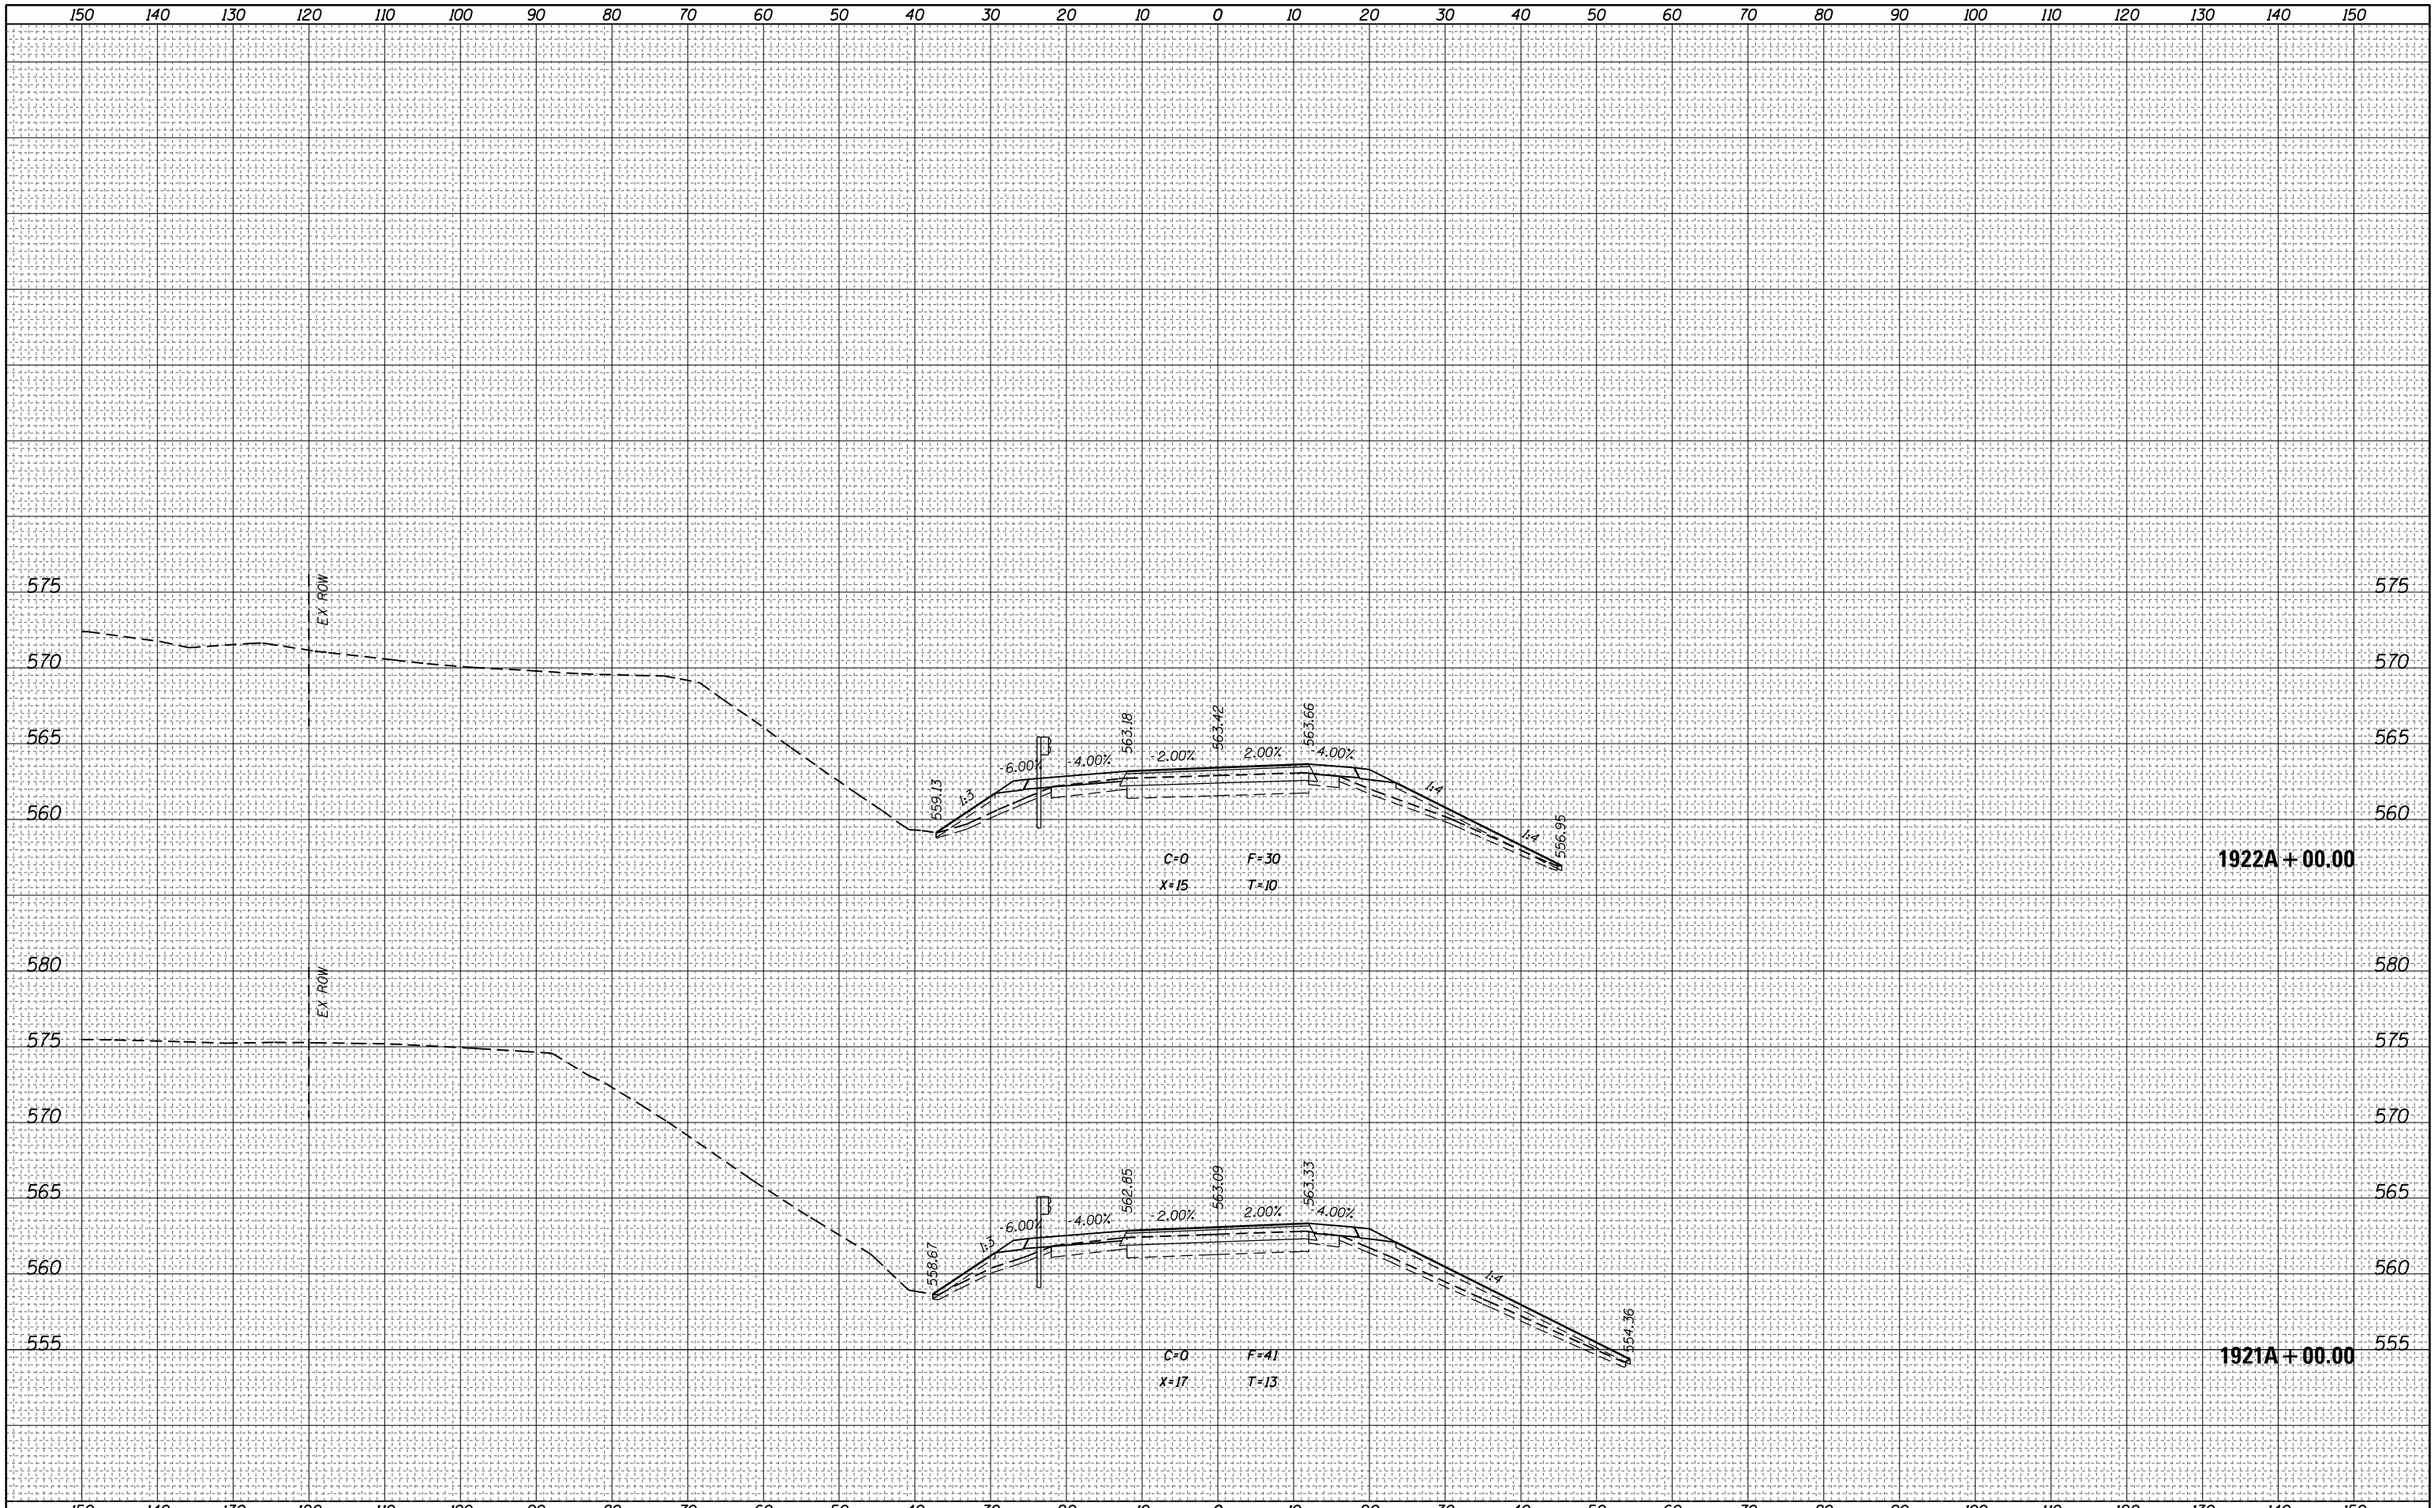

FILE NAME =	USER NAME = steffenmk	DESIGNED -	REVISED -
pw:\\IL084EBIDINTEG.illinois.gov:PWIDOT\Documents\IDOT Offices\District 7\Projects\74664\CADD\Drawing sheets\D774664-sht-xssht.dgn		DRAWN -	REVISED -
	PLOT SCALE = 20.0000 ' / in.	CHECKED -	REVISED -
Default	PLOT DATE = 3/23/2017	DATE -	REVISED -

STATE OF ILLINOIS
DEPARTMENT OF TRANSPORTATION

CROSS SECTIONS – 'A' ALIGNMENT

SCALE: | SHEET OF SHEETS | STA. 921+00.00 | TO STA. 922+00.00

F.A.I. RTE.	SECTION	COUNTY	TOTAL SHEETS	SHEET NO.
70	(25-1,2)R	EFFINGHAM	496	496
		CONTRACT NO. 74664		
	ILLINOIS FED. AID PROJECT			