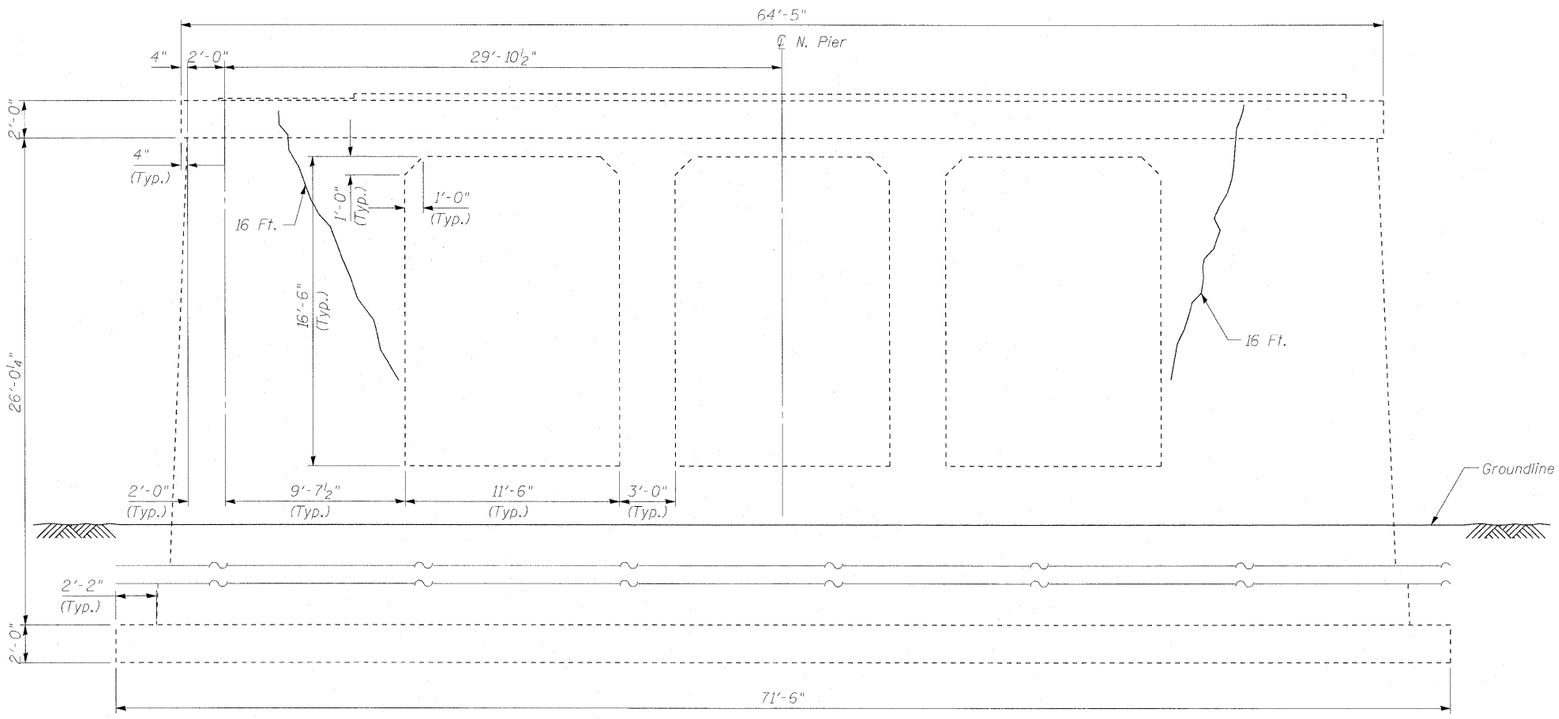

NORTH FACE ELEVATION

Looking South

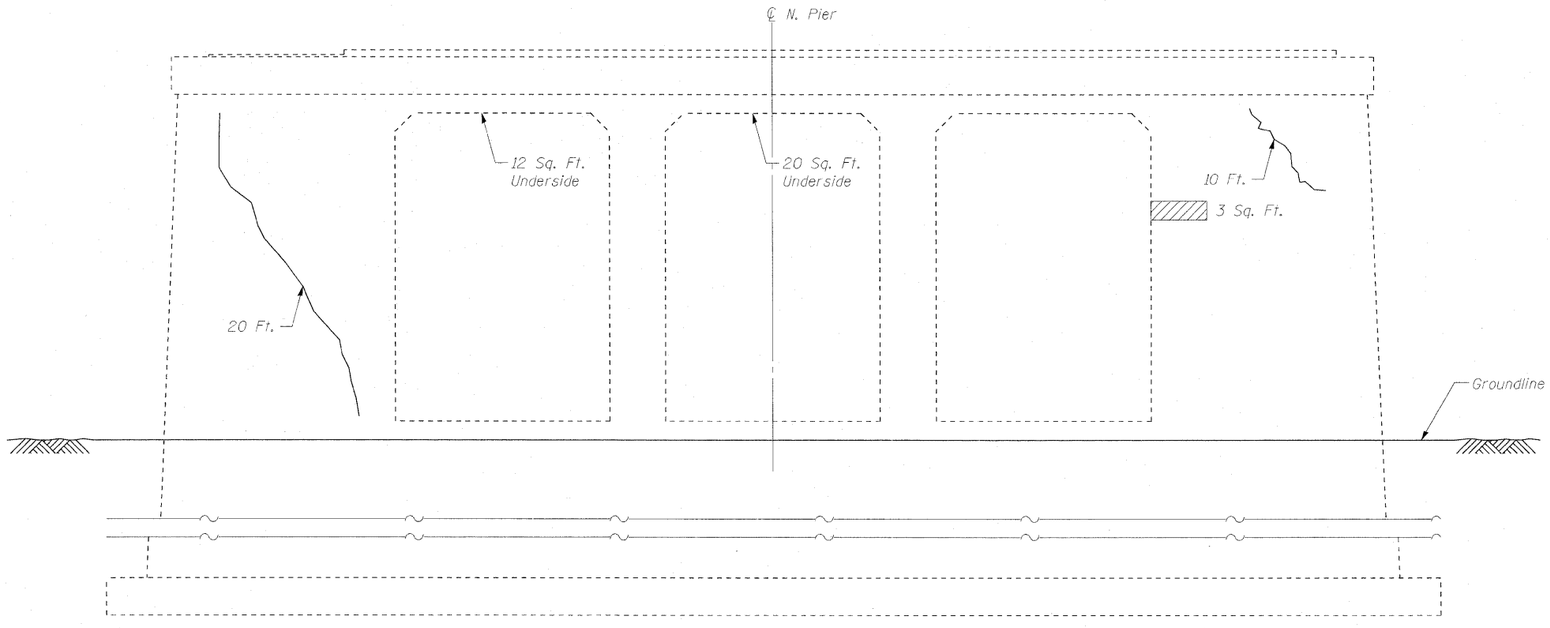

SOUTH FACE ELEVATION

Looking North

BILL OF MATERIAL

SYMBOL	ITEM	UNIT	QUANTITY
▨	Structural Repair of Concrete, (Depth equal or less than 5")	Sq. Ft.	35
~	Epoxy Crack Injection	Foot	62

FILE NAME =	USER NAME =	DESIGNED - AMS	REVISED -	STATE OF ILLINOIS DEPARTMENT OF TRANSPORTATION	PIER 2 REPAIRS STRUCTURE NO. 016-0193	F.A.U. RTE.	SECTION	COUNTY	TOTAL SHEETS	SHEET NO.
		CHECKED - AMS	REVISED -			3730	K(B&C)2-BR-1	COOK	16	10
	PLOT SCALE =	DRAWN - DR	REVISED -						CONTRACT NO. 60M84	
	PLOT DATE =	CHECKED - AMS	REVISED -		SHEET NO. S7 OF S8 SHEETS			ILLINOIS	FED. AID PROJECT	