F.A.P. RTE.	SECTION	COUNTY	TOTAL SHEETS	SHEET NO.
389	2424.2B-I-2	COOK	14	1
	ILLINOIS	CONTRACT NO. 60P18		

CONTRACT NO. 60P18

D-91-073-08

FOR INDEX OF SHEETS, SEE SHEET NO. 2

THE PROJECT IS LOCATED IN THE CITY OF CHICAGO

STATE OF ILLINOIS
DEPARTMENT OF TRANSPORTATION
DIVISION OF HIGHWAYS

PROPOSED
HIGHWAY PLANS

F.A.P. ROUTE 389 (CONGRESS PKWY.)
CONGRESS PARKWAY OVER
THE SOUTH BRANCH OF THE CHICAGO RIVER
HEATING, VENTILATION &
AIR CONDITIONING OF BRIDGE HOUSES
SECTION 2424.2B-I-2
COOK COUNTY
C-91-483-11

LOCATION OF SECTION INDICATED THUS:- ▬

PROJECT DESCRIPTION

THE PROPOSED WORK CONSISTS OF THE REMOVAL AND REPLACEMENT OF THE EXISTING MECHANICAL AND ELECTRICAL COMPONENTS RELATED TO THE HEATING, VENTILATION AND AIR CONDITIONING (HVAC) IN THE CONGRESS PARKWAY EAST AND WEST BRIDGE HOUSES OF THE EXISTING BRIDGE STRUCTURE (016-2445) .

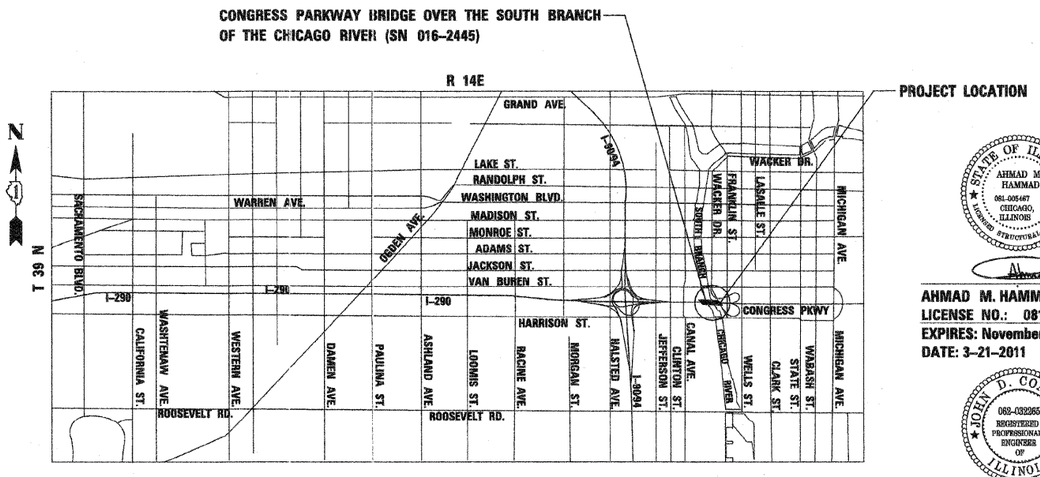

LOCATION MAP
SCALE: 1 IN = 2000 FT

100' 200' 300' — 1" = 100'
10' 20' 30' — 1" = 10'
50' 100' — 1" = 50'
50' 100' — 1" = 40'
50' 100' — 1" = 30'
50' 100' — 1" = 20'

FULL SIZE PLANS HAVE BEEN PREPARED USING STANDARD ENGINEERING SCALES. REDUCED SIZED PLANS WILL NOT CONFORM TO STANDARD SCALES. IN MAKING MEASUREMENTS ON REDUCED PLANS, THE ABOVE SCALES MAY BE USED.

C.U.A.N.
DIGGER - CHICAGO UTILITY ALERT NETWORK
1-312-744-7000

STATE OF ILLINOIS
AHMAD M. HAMMAD
081-005467
CHICAGO, ILLINOIS
LICENSED PROFESSIONAL ENGINEER

AHMAD M. HAMMAD, S.E., P.E.
LICENSE NO.: 081-005467
EXPIRES: November 30, 2012
DATE: 3-21-2011

JOHN D. COAD
062-032265
REGISTERED PROFESSIONAL ENGINEER OF ILLINOIS

JOHN D. COAD Jr., P.E.
LICENSE NO. 062-032265
EXPIRES: November 30, 2011
DATE: 3-21-2011

STATE OF ILLINOIS
DEPARTMENT OF TRANSPORTATION
DIVISION OF HIGHWAYS

SUBMITTED MARCH 22, 20 11
Drew M. O'Keefe
DEPUTY DIRECTOR OF HIGHWAYS, REGION ENGINEER
May 13 20 11
Scott E. Stitt, P.E. for
acting ENGINEER OF DESIGN AND ENVIRONMENT
May 13 20 11
Christine M. Reed for
DIRECTOR OF HIGHWAYS, CHIEF ENGINEER

PROJECT MANAGER: BRIAN KUTTAB, PE

CONTRACT NO. 60P18

PB Americas, Inc.
230 WEST MONROE STREET, SUITE 900
CHICAGO, ILLINOIS 60606
TEL: 312-782-8150 FAX: 312-782-1684

PRINTED BY THE AUTHORITY OF THE STATE OF ILLINOIS

DESIGN - CONSULTANT SERVICES, DISTRICT ONE - BRIAN KUTTAB/PROJECT MANAGER 847-705-4431