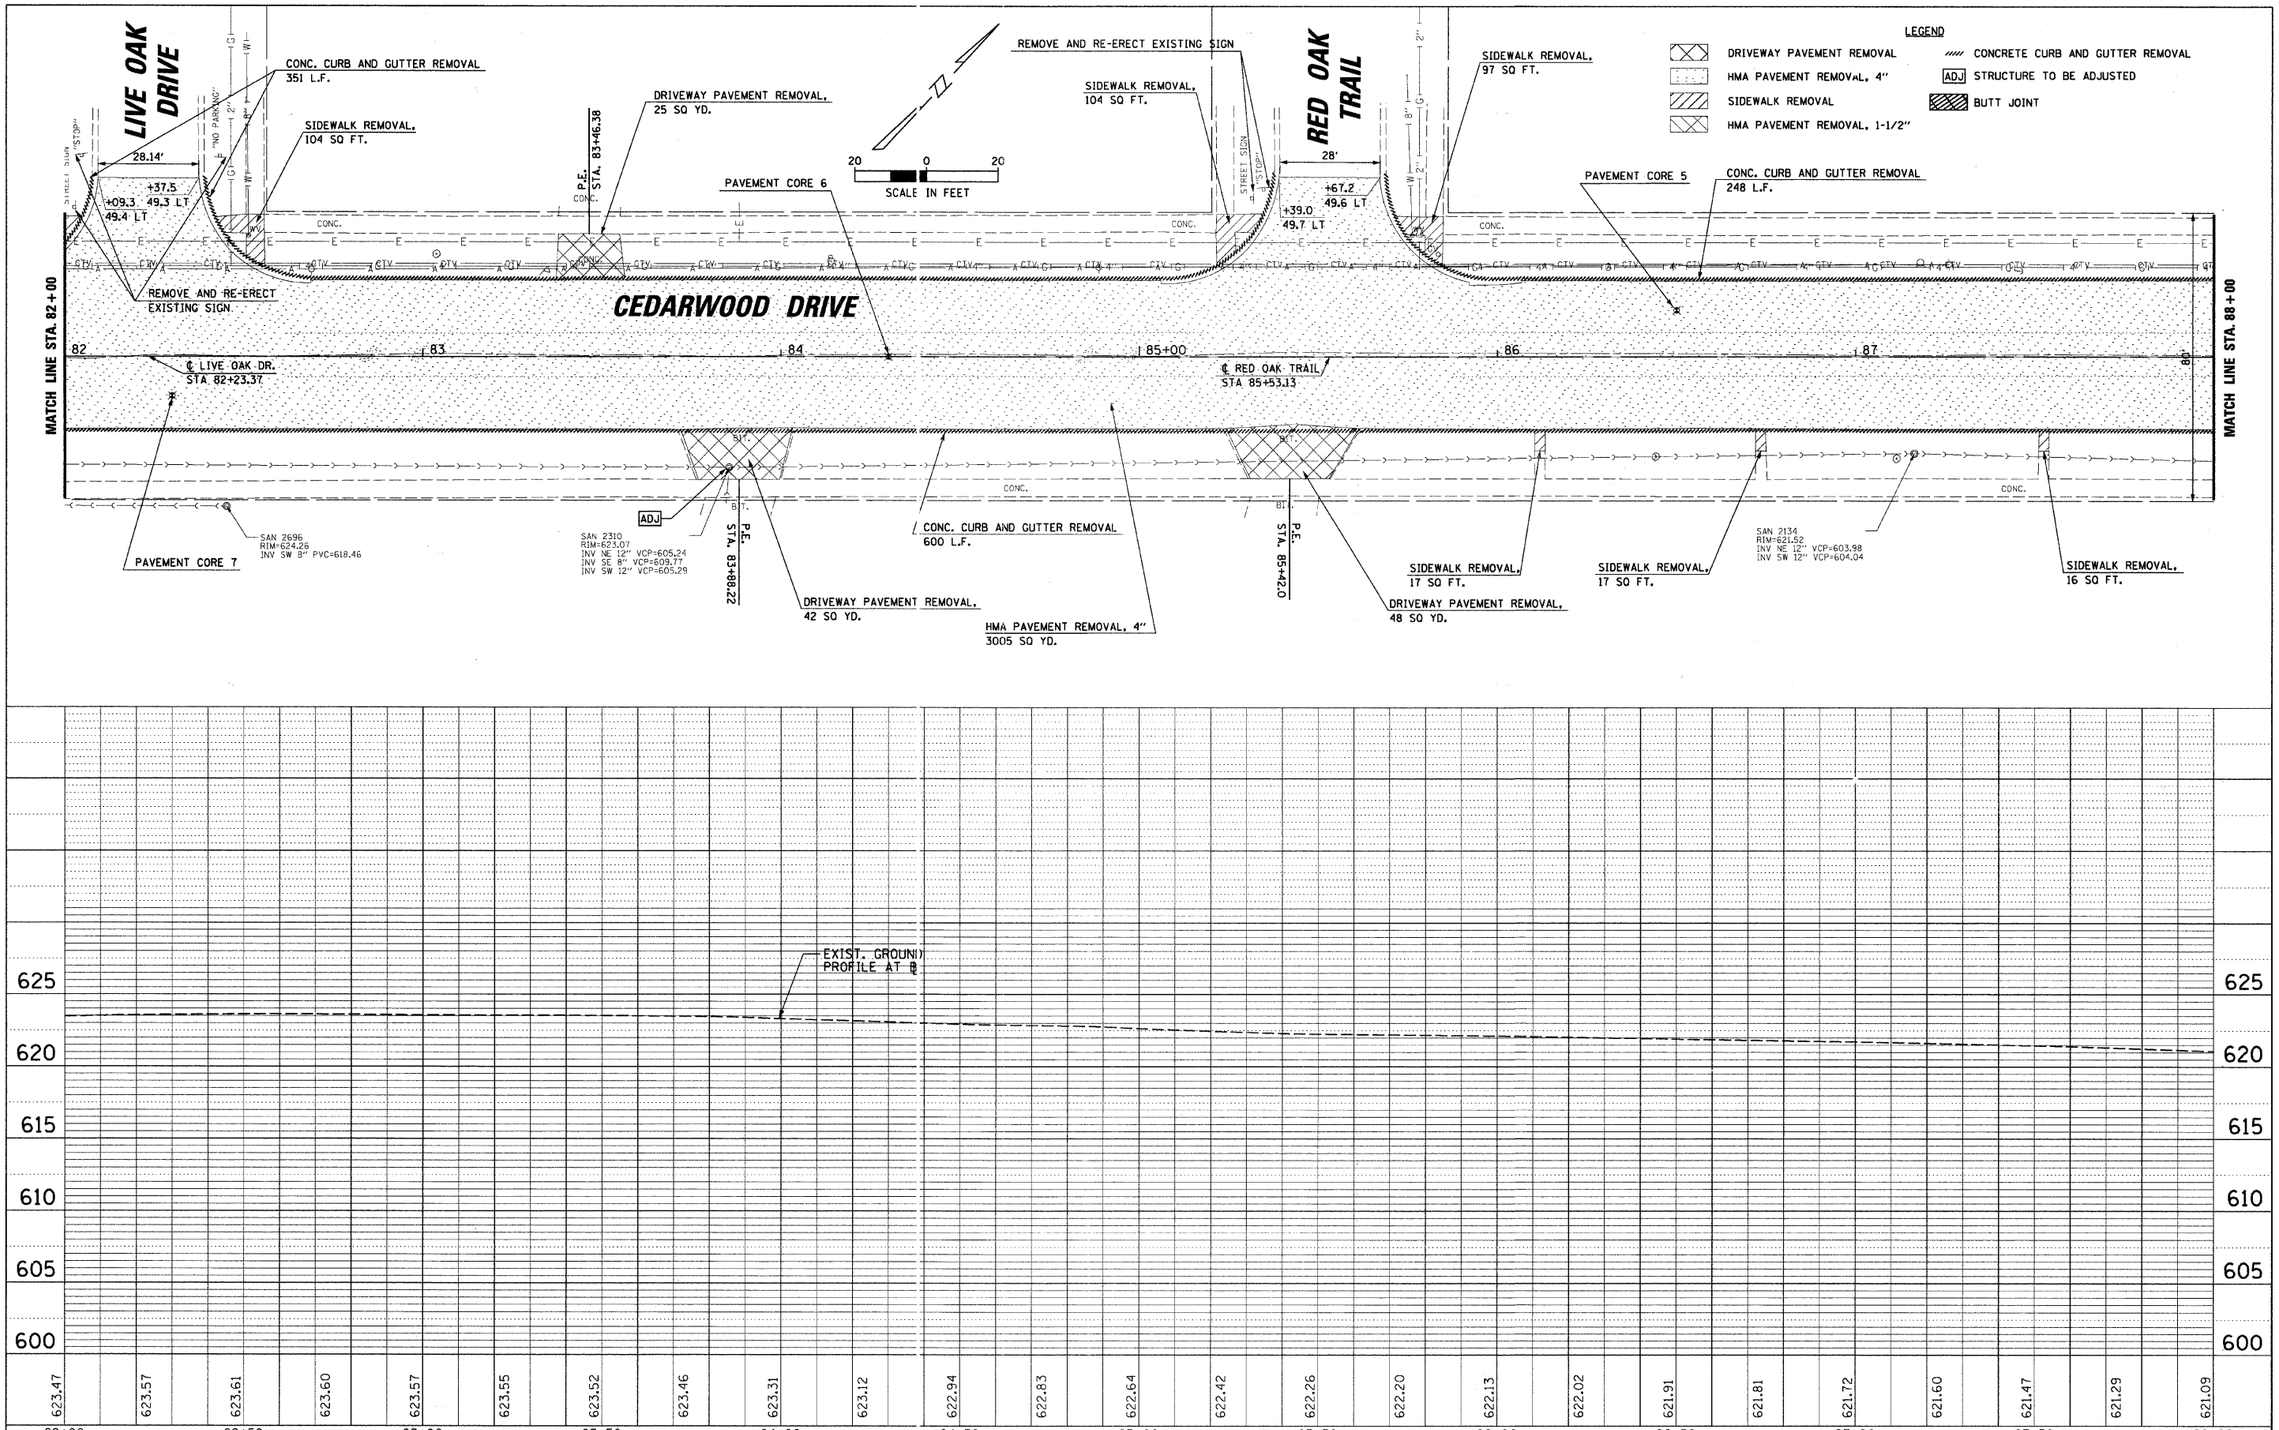

PLAN	BY	DATE
SURVEYED		
PLOTTED		
ALIGNMENT CHECKED		
RT. OF WAY CHECKED		
CADD FILE NAME		
NOTE BOOK NO.		

PROFILE	BY	DATE
SURVEYED		
PLOTTED		
GRADES CHECKED		
B.M. NOTED		
STRUCTURE NOTATNS CHKD		
NOTE BOOK NO.		

FILE NAME = N:\CRESTHILL\100397\Civil\REM_2_100397.DGN	USER NAME = CMCCOLLO	DESIGNED -
		DRAWN -
	PLOT SCALE = 20'	CHECKED -
	PLOT DATE = 3/25/2011	DATE -

REVISED -	
REVISED -	
REVISED -	
REVISED -	

STATE OF ILLINOIS
DEPARTMENT OF TRANSPORTATION

EXISTING CONDITIONS AND REMOVAL PLAN
CEDARWOOD DRIVE, CREST HILL

SCALE: | SHEET NO. 2 OF 4 SHEETS | STA. 82+00 TO STA. 88+00

F.A. RTE.	SECTION	COUNTY	TOTAL SHEETS	SHEET NO.
328	10-00040-00-PV	WILL	31	10

CONTRACT NO. 63586

ILLINOIS FED. AID PROJECT