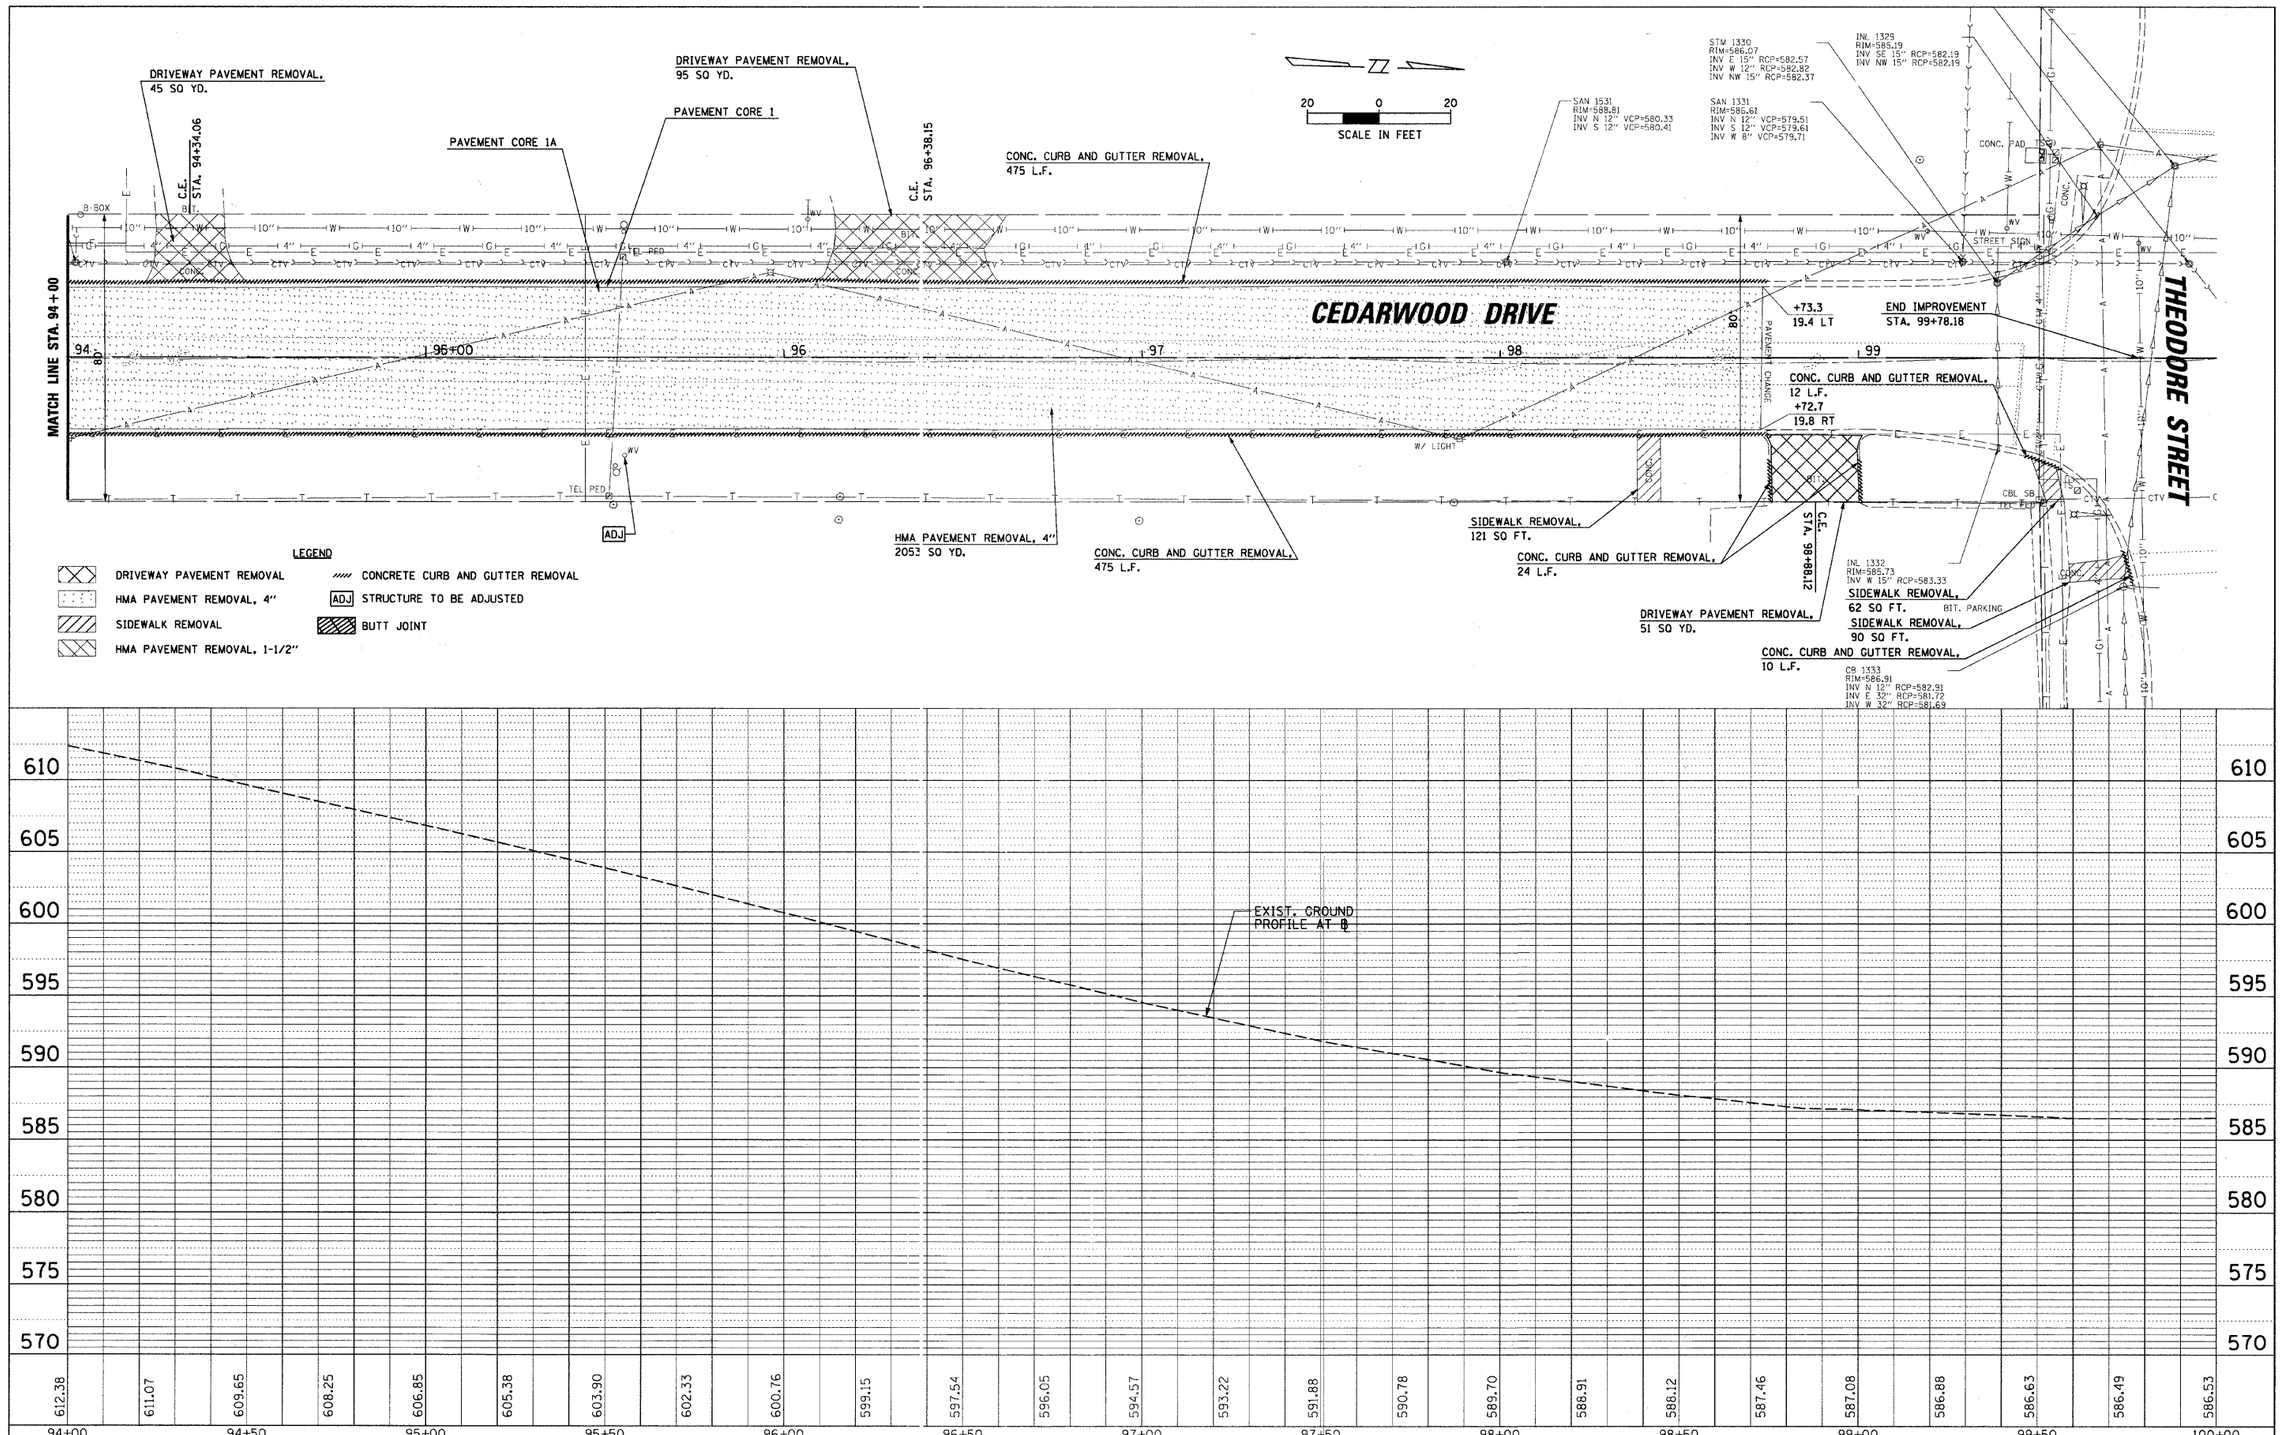

PLAN — NOTE BOOK NO. ____ — SURVEYED / PLOTTED / ALIGNMENT CHECKED / RT. OF WAY CHECKED / CADD FILE NAME — BY — DATE

PROFILE — NOTE BOOK NO. ____ — SURVEYED / PLOTTED / GRADES CHECKED / B.M. NOTED / STRUCTURE NOTATIONS CHKD — BY — DATE

FILE NAME = N:\CRESTHILL\100397\Civil\REM_4_100397.DGN	USER NAME = CMCCOLLO	DESIGNED -	REVISED -
		DRAWN -	REVISED -
	PLOT SCALE = 20'	CHECKED -	REVISED -
	PLOT DATE = 3/25/2011	DATE -	REVISED -

STATE OF ILLINOIS
DEPARTMENT OF TRANSPORTATION

EXISTING CONDITIONS AND REMOVAL PLAN
CEDARWOOD DRIVE, CREST HILL

SCALE: | SHEET NO. 4 OF 4 SHEETS | STA. 94+00 TO STA. 100+00

F.A. RTE.	SECTION	COUNTY	TOTAL SHEETS	SHEET NO.
328	10-00040-00-PV	WILL	31	12

CONTRACT NO. 63586

ILLINOIS FED. AID PROJECT