


70 80 90 100 110 120 130 140 150 160 170 180 190 200 210 220 230 240 250 260 270 280 290 300 310 320 330 340 350 360

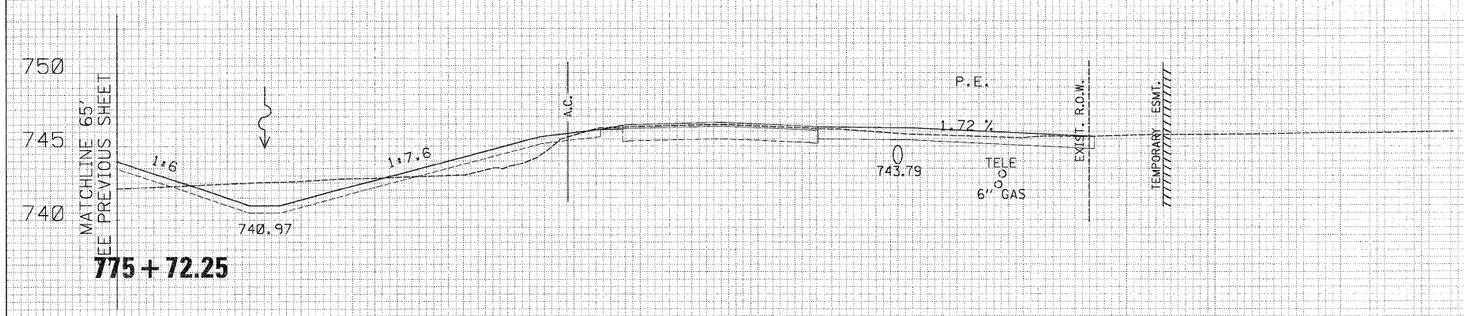

775 + 72.25

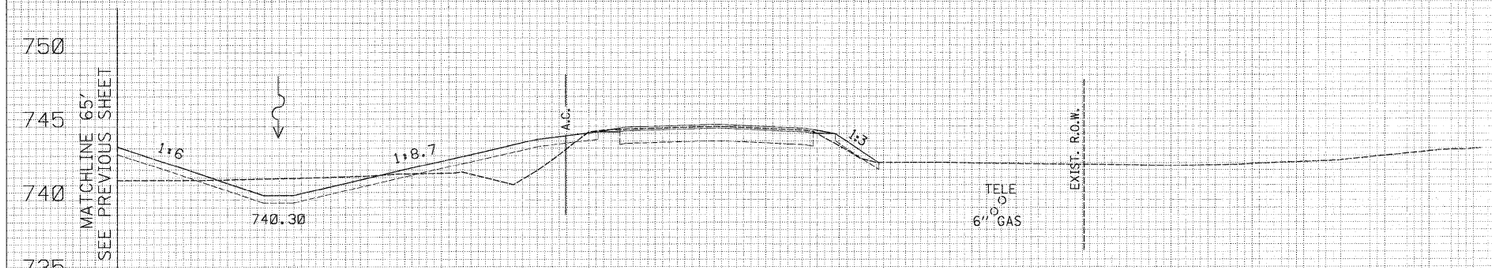

775 + 00.00

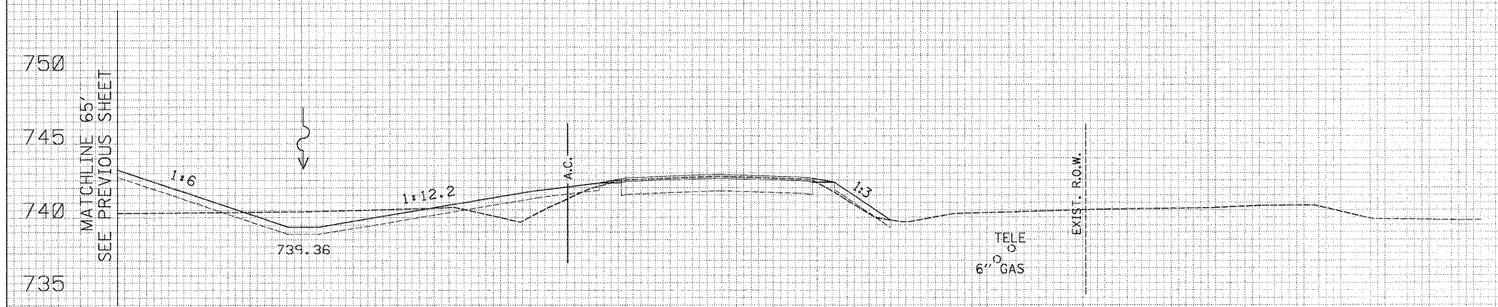

774 + 00.00

USER NAME = thompard	DESIGNED - RDT	REVISED -	
PLOT SCALE = 10.0000 ' / IN.	DRAWN - RDT	REVISED -	
PLOT DATE = 4/4/2011	CHECKED - GC	REVISED -	
	DATE - 01-14-11	REVISED -	

STATE OF ILLINOIS
DEPARTMENT OF TRANSPORTATION


ILLINOIS ROUTE 2
CROSS SECTIONS

SCALE: H: 1" = 10' / V: 1" = 10' | SHEET NO. 401 OF 530 SHEETS | STA. 774+00.00 TO STA. 775+72.25

F.A.P. RTE.	SECTION	COUNTY	TOTAL SHEETS	SHEET NO.
734	77-2-2 & 77-2B-1	WINNEBAGO	530	401
		CONTRACT NO. 64813		
		ILLINOIS FED. AID PROJECT		

ORIGINAL SURVEY? | FINAL SURVEY? | SURVEYED | PLOTTED | TEMPLATE | AREAS | AREAS CHECKED | NOTE BOOK | NO. | BY | DATE

I:\Projects\11254\Segment 1\sheets\Civil\xsection\026403-sht-xssht-IL2.dgn

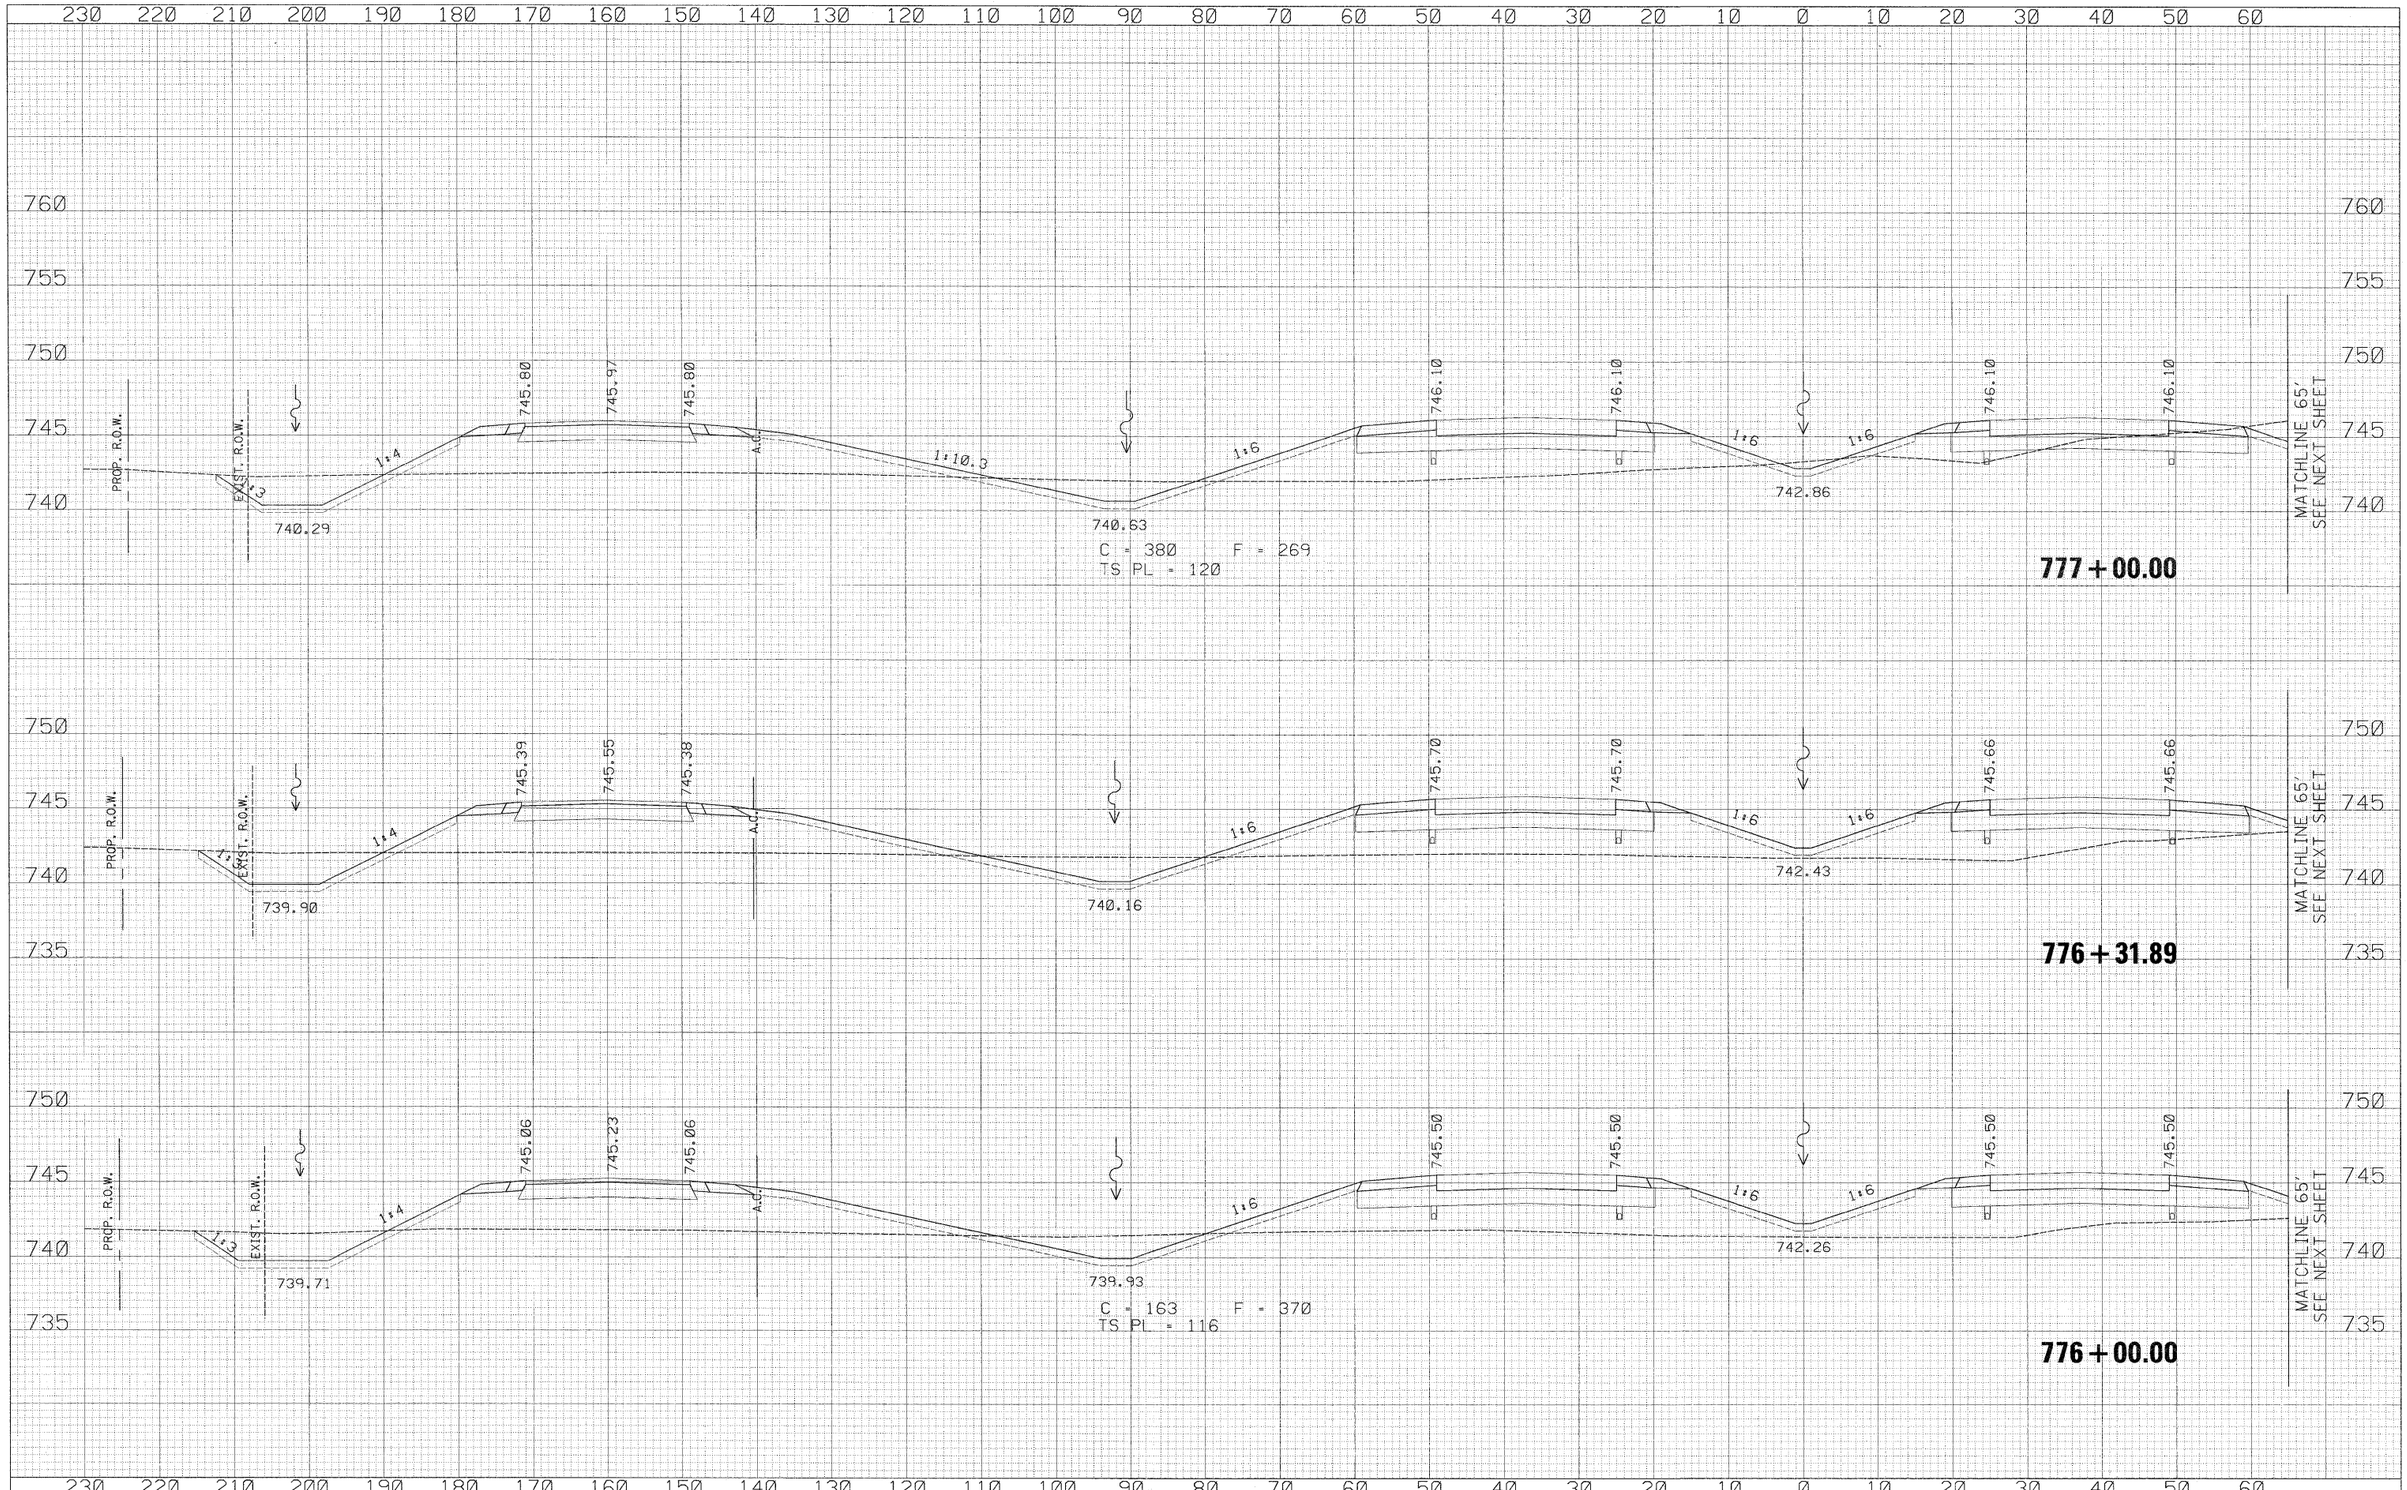

FINAL SURVEY
NOTE BOOK
NO.
SURVEYED
PLOTTED
TEMPLATE
AREAS
AREAS CHECKED
BY
DATE

ORIGINAL SURVEY
NOTE BOOK
NO.
DRAFTED
CHECKED
TEMPLATE
AREAS
AREAS CHECKED
BY
DATE

USER NAME = zulkowsd	DESIGNED - RDT	REVISED -
	DRAWN - RDT	REVISED -
PLOT SCALE = 10.0000 ' / IN.	CHECKED - GC	REVISED -
PLOT DATE = 2/2/2011	DATE - 01-14-11	REVISED -

STATE OF ILLINOIS
DEPARTMENT OF TRANSPORTATION

ILLINOIS ROUTE 2
CROSS SECTIONS

SCALE: H: 1"=10' V: 1"=5' | SHEET NO.402 OF 530 SHEETS | STA. 776+00.00 TO STA. 777+00.00

F.A.P. RTE.	SECTION	COUNTY	TOTAL SHEETS	SHEET NO.
734	77-2-2 & 77-2B-1	WINNEBAGO	530	402
		CONTRACT NO. 64813		
		ILLINOIS FED. AID PROJECT		

I:\projects\11254\segment 1\sheets\civil\xsection\D264813-sht-xssht-IL2.dgn

70 80 90 100 110 120 130 140 150 160 170 180 190 200 210 220 230 240 250 260 270 280 290 300 310 320 330 340 350 360

760 755 750 745 740

MATCHLINE 65' SEE PREVIOUS SHEET

777+00.00

1:6 1:5.4 A.C. 1:3 1:2 747.25 742.17

TELE
6" GAS

EXIST. R.O.W.

760 755 750 745 740

750 745 740 735

MATCHLINE 65' SEE PREVIOUS SHEET

776+31.89

1:6 1:6.4 A.C. 4.09 % P.E. 745.28 741.53

TELE
6" GAS

EXIST. R.O.W.

TEMPORARY ESMT.

750 745 740 735

MATCHLINE 65' SEE PREVIOUS SHEET

776+00.00

1:6 1:6.6 A.C. 1:3 1:2.5 744.87 741.23

TELE
6" GAS

EXIST. R.O.W.

TEMPORARY ESMT.

750 745 740 735

70 80 90 100 110 120 130 140 150 160 170 180 190 200 210 220 230 240 250 260 270 280 290 300 310 320 330 340 350 360

FINAL SURVEY: SURVEYED, PLOTTED, TEMPLATE, NOTE BOOK, AREAS CHECKED, BY, DATE, NO.

ORIGINAL SURVEY: SURVEYED, PLOTTED, TEMPLATE, NOTE BOOK, AREAS CHECKED, BY, DATE, NO.

USER NAME = thompare
PLOT SCALE = 100.0000 ' / IN.
PLOT DATE = 4/4/2011

DESIGNED - RDT		REVISED -
DRAWN - RDT		REVISED -
CHECKED - GC		REVISED -
DATE - 01-14-11		REVISED -

STATE OF ILLINOIS
DEPARTMENT OF TRANSPORTATION

ILLINOIS ROUTE 2
CROSS SECTIONS


SCALE: H:1"=10' V:1"=10' | SHEET NO. 403 OF 530 SHEETS | STA. 776+00.00 TO STA. 777+00.00

F.A.P. RTE.	SECTION	COUNTY	TOTAL SHEETS	SHEET NO.
734	77-2-2 & 77-28-1	WINNEBAGO	530	403
		CONTRACT NO. 64813		
		ILLINOIS FED. AID PROJECT		

I:\projects\11254\Segment 1\roots\Civil\xsection\C254813.sht\xsht_IL2.dgn

FINAL SURVEY	BY	DATE
SURVEYED		
PLOTTED		
NOTE BOOK	TEMPLATE	
NO.	AREAS	AREAS CHECKED

ORIGINAL SURVEY	BY	DATE
SURVEYED		
PLOTTED		
NOTE BOOK	TEMPLATE	
NO.	AREAS	AREAS CHECKED

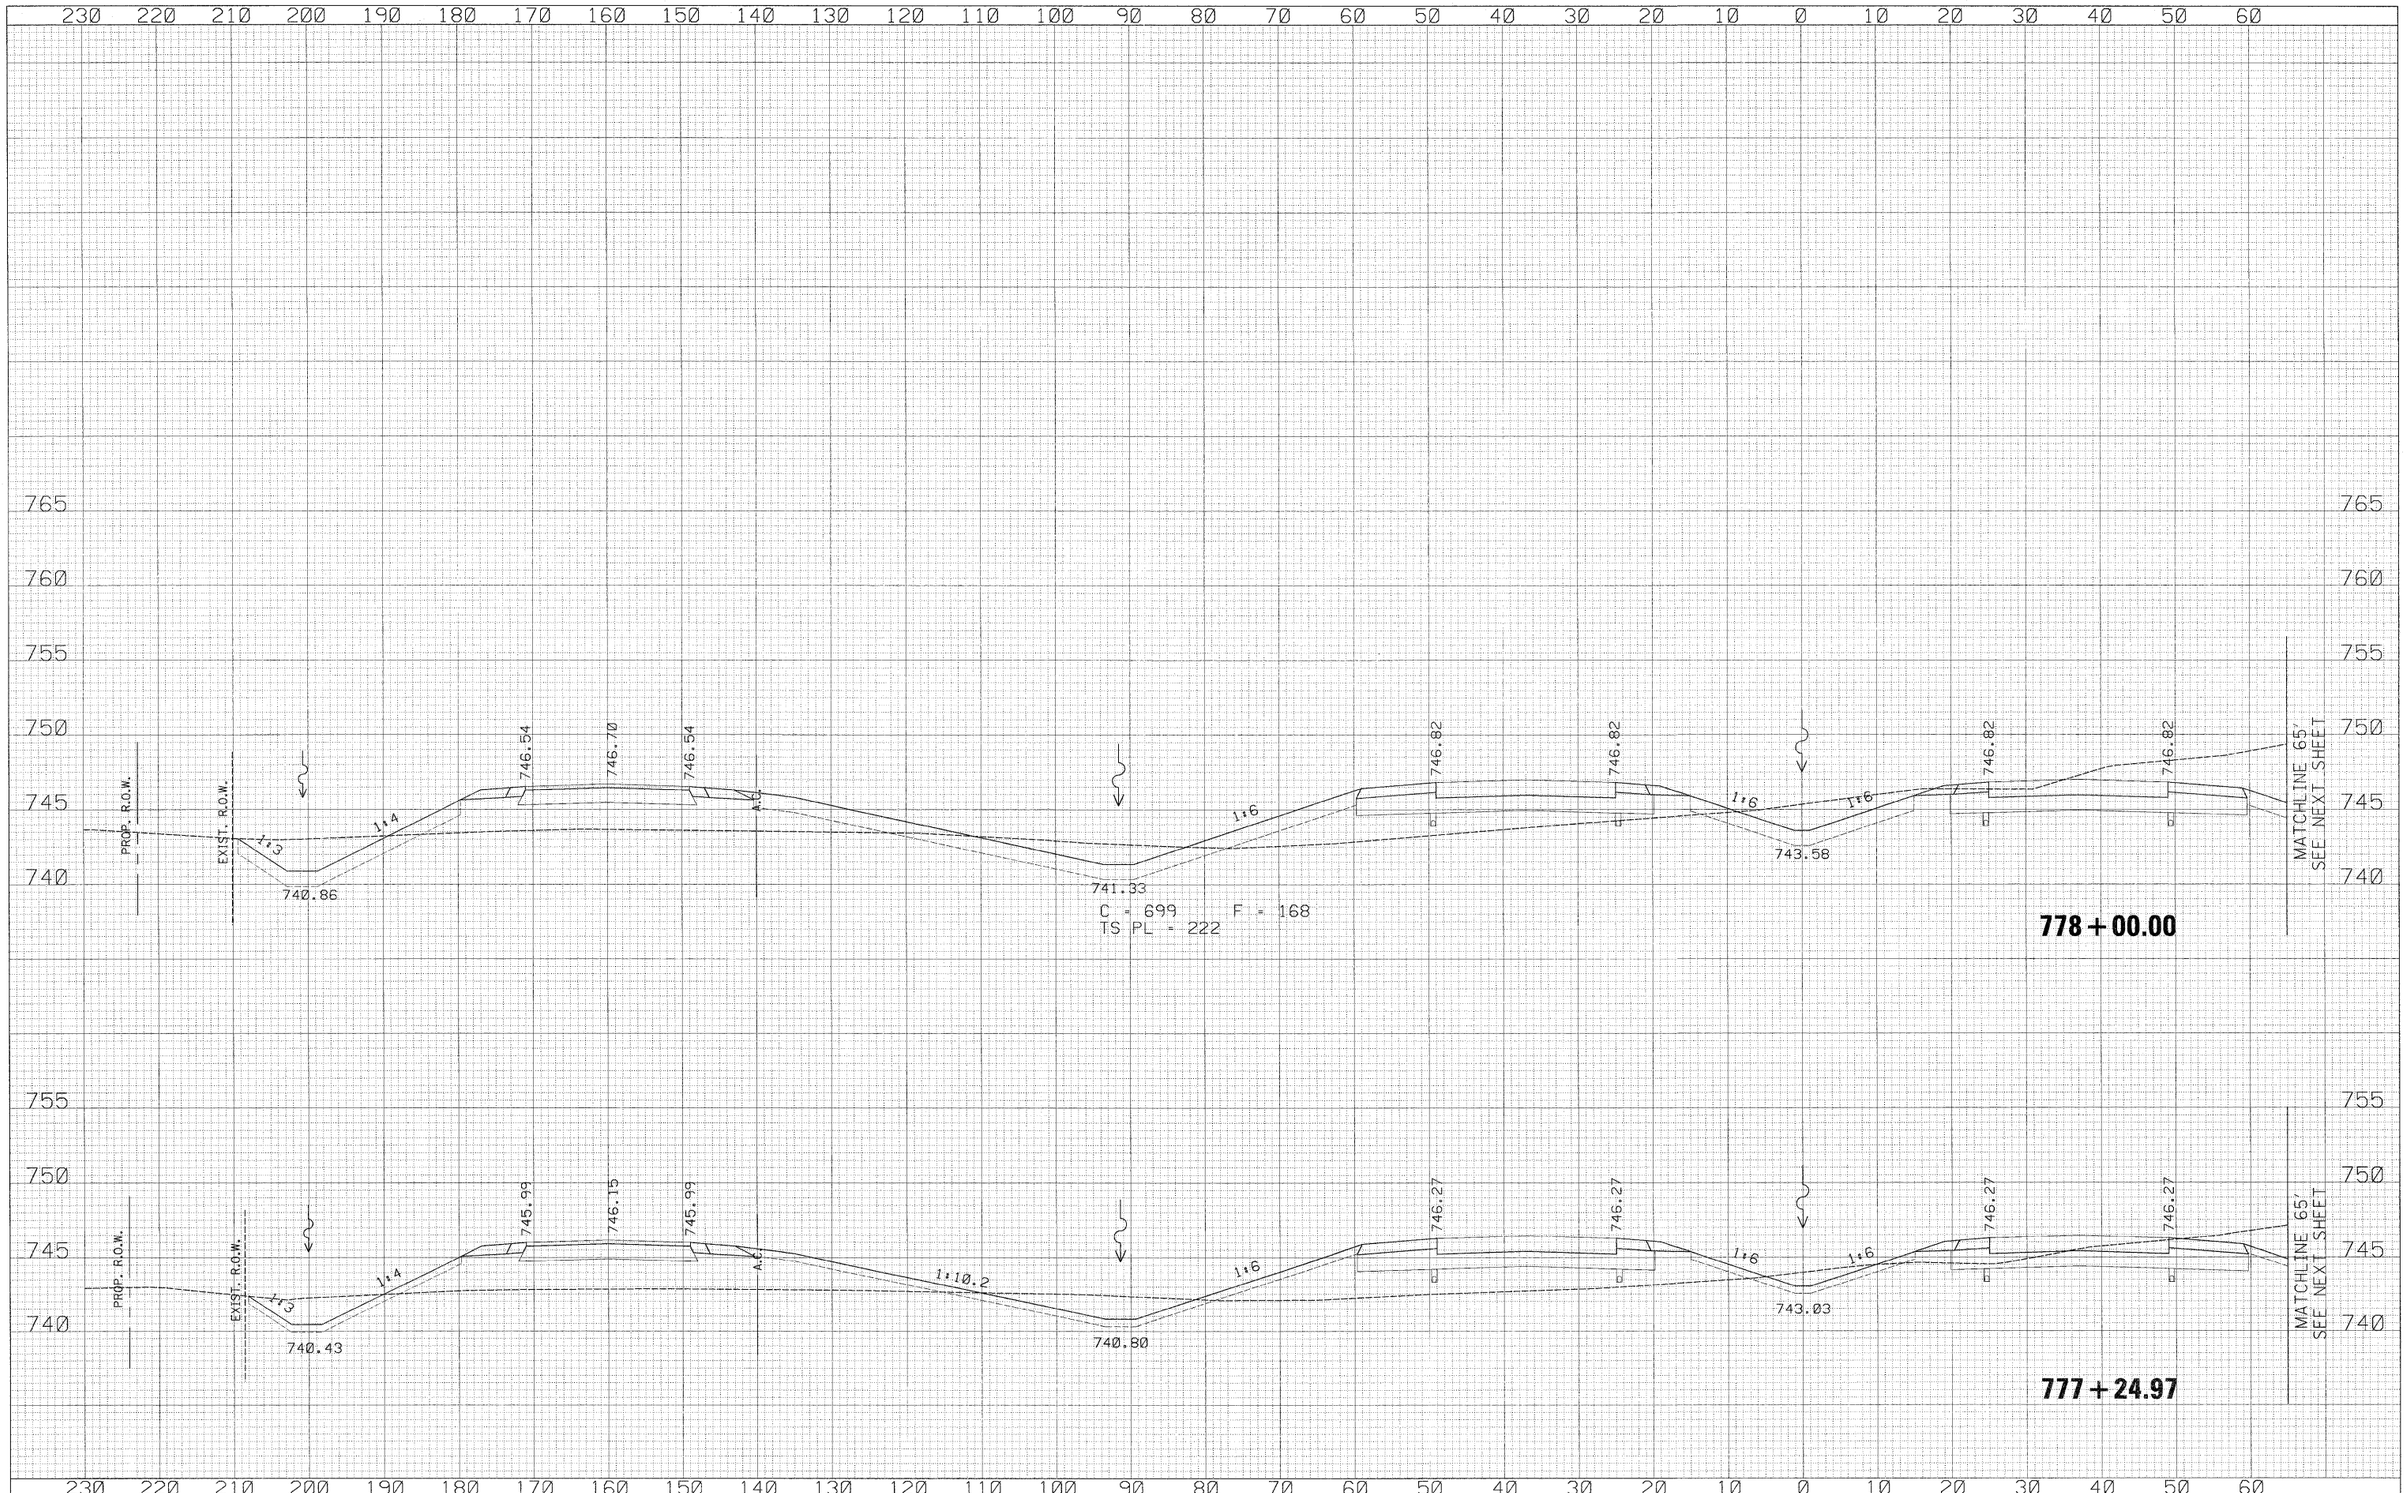


USER NAME = zulkowsd	DESIGNED - RDT	REVISED -	**STATE OF ILLINOIS**
	DRAWN - RDT	REVISED -	**DEPARTMENT OF TRANSPORTATION**
PLOT SCALE = 10.0000 ' / IN.	CHECKED - GC	REVISED -	ILLINOIS ROUTE 2
PLOT DATE = 2/2/2011	DATE - 01-14-11	REVISED -	CROSS SECTIONS

SCALE: H: 1"=10' V: 1"=5' | SHEET NO. 404 OF 530 SHEETS | STA. 777+24.97 TO STA. 778+00.00

F.A.P. RTE.	SECTION	COUNTY	TOTAL SHEETS	SHEET NO.
734	77-2-2 & 77-2B-1	WINNEBAGO	530	404
		CONTRACT NO. 64813		
	ILLINOIS FED. AID PROJECT			

I:\projects\11254\segment 1\sheets\civil\xsection\D264813-sht-xssht-IL2.dgn

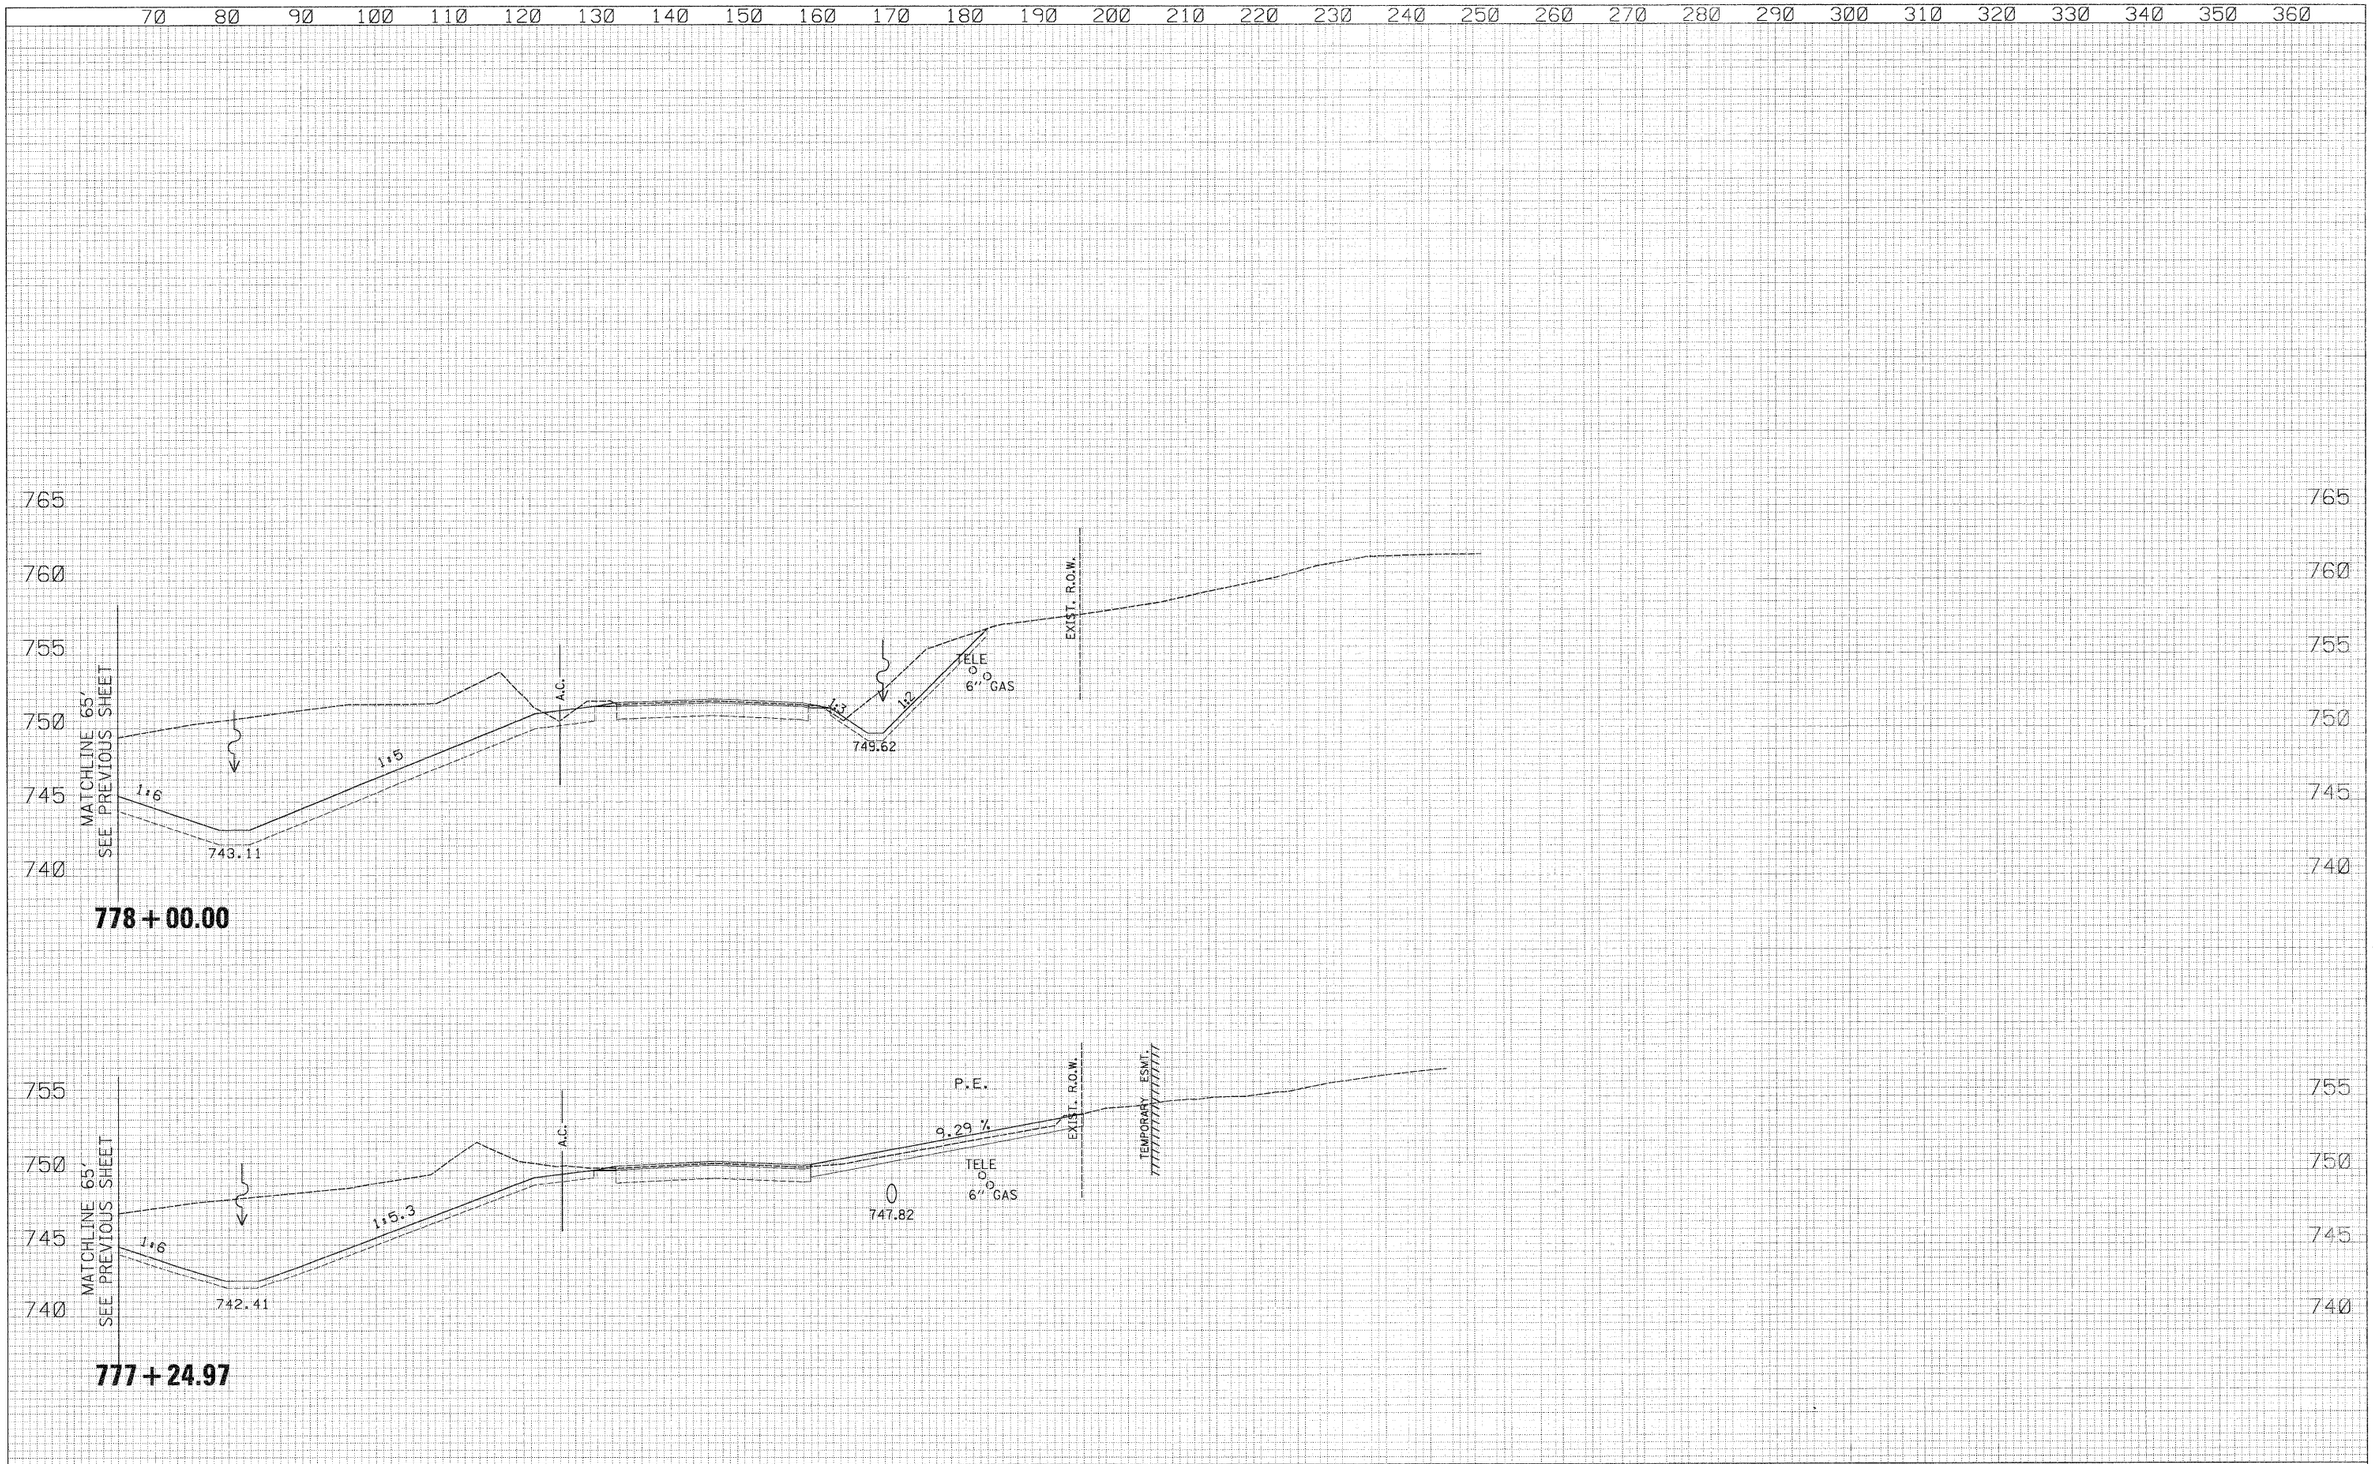

USER NAME = thompsrd	DESIGNED - RDT	REVISED -	
	DRAWN - RDT	REVISED -	
PLOT SCALE = 10.2000 ' / IN.	CHECKED - GC	REVISED -	
PLOT DATE = 4/4/2011	DATE - 01-14-11	REVISED -	

STATE OF ILLINOIS
DEPARTMENT OF TRANSPORTATION


ILLINOIS ROUTE 2
CROSS SECTIONS

SCALE: H: 1" = 10' V: 1" = 5' | SHEET NO. 405 OF 530 SHEETS | STA. 777+24.97 TO STA. 778+00.00

F.A.P. RTE.	SECTION	COUNTY	TOTAL SHEETS	SHEET NO.
734	77-2-2 & 77-2B-1	WINNEBAGO	530	405
		CONTRACT NO. 64813		
		ILLINOIS FED. AID PROJECT		

I:\projects\11254\Segment 1\sheets\Civil\section\064813-sht-xssht-rt2.dgn

FINAL SURVEY	BY	DATE
SURVEYED		
PLOTTED		
NOTE BOOK	TEMPLATE	
NO.	AREAS	
	AREAS CHECKED	

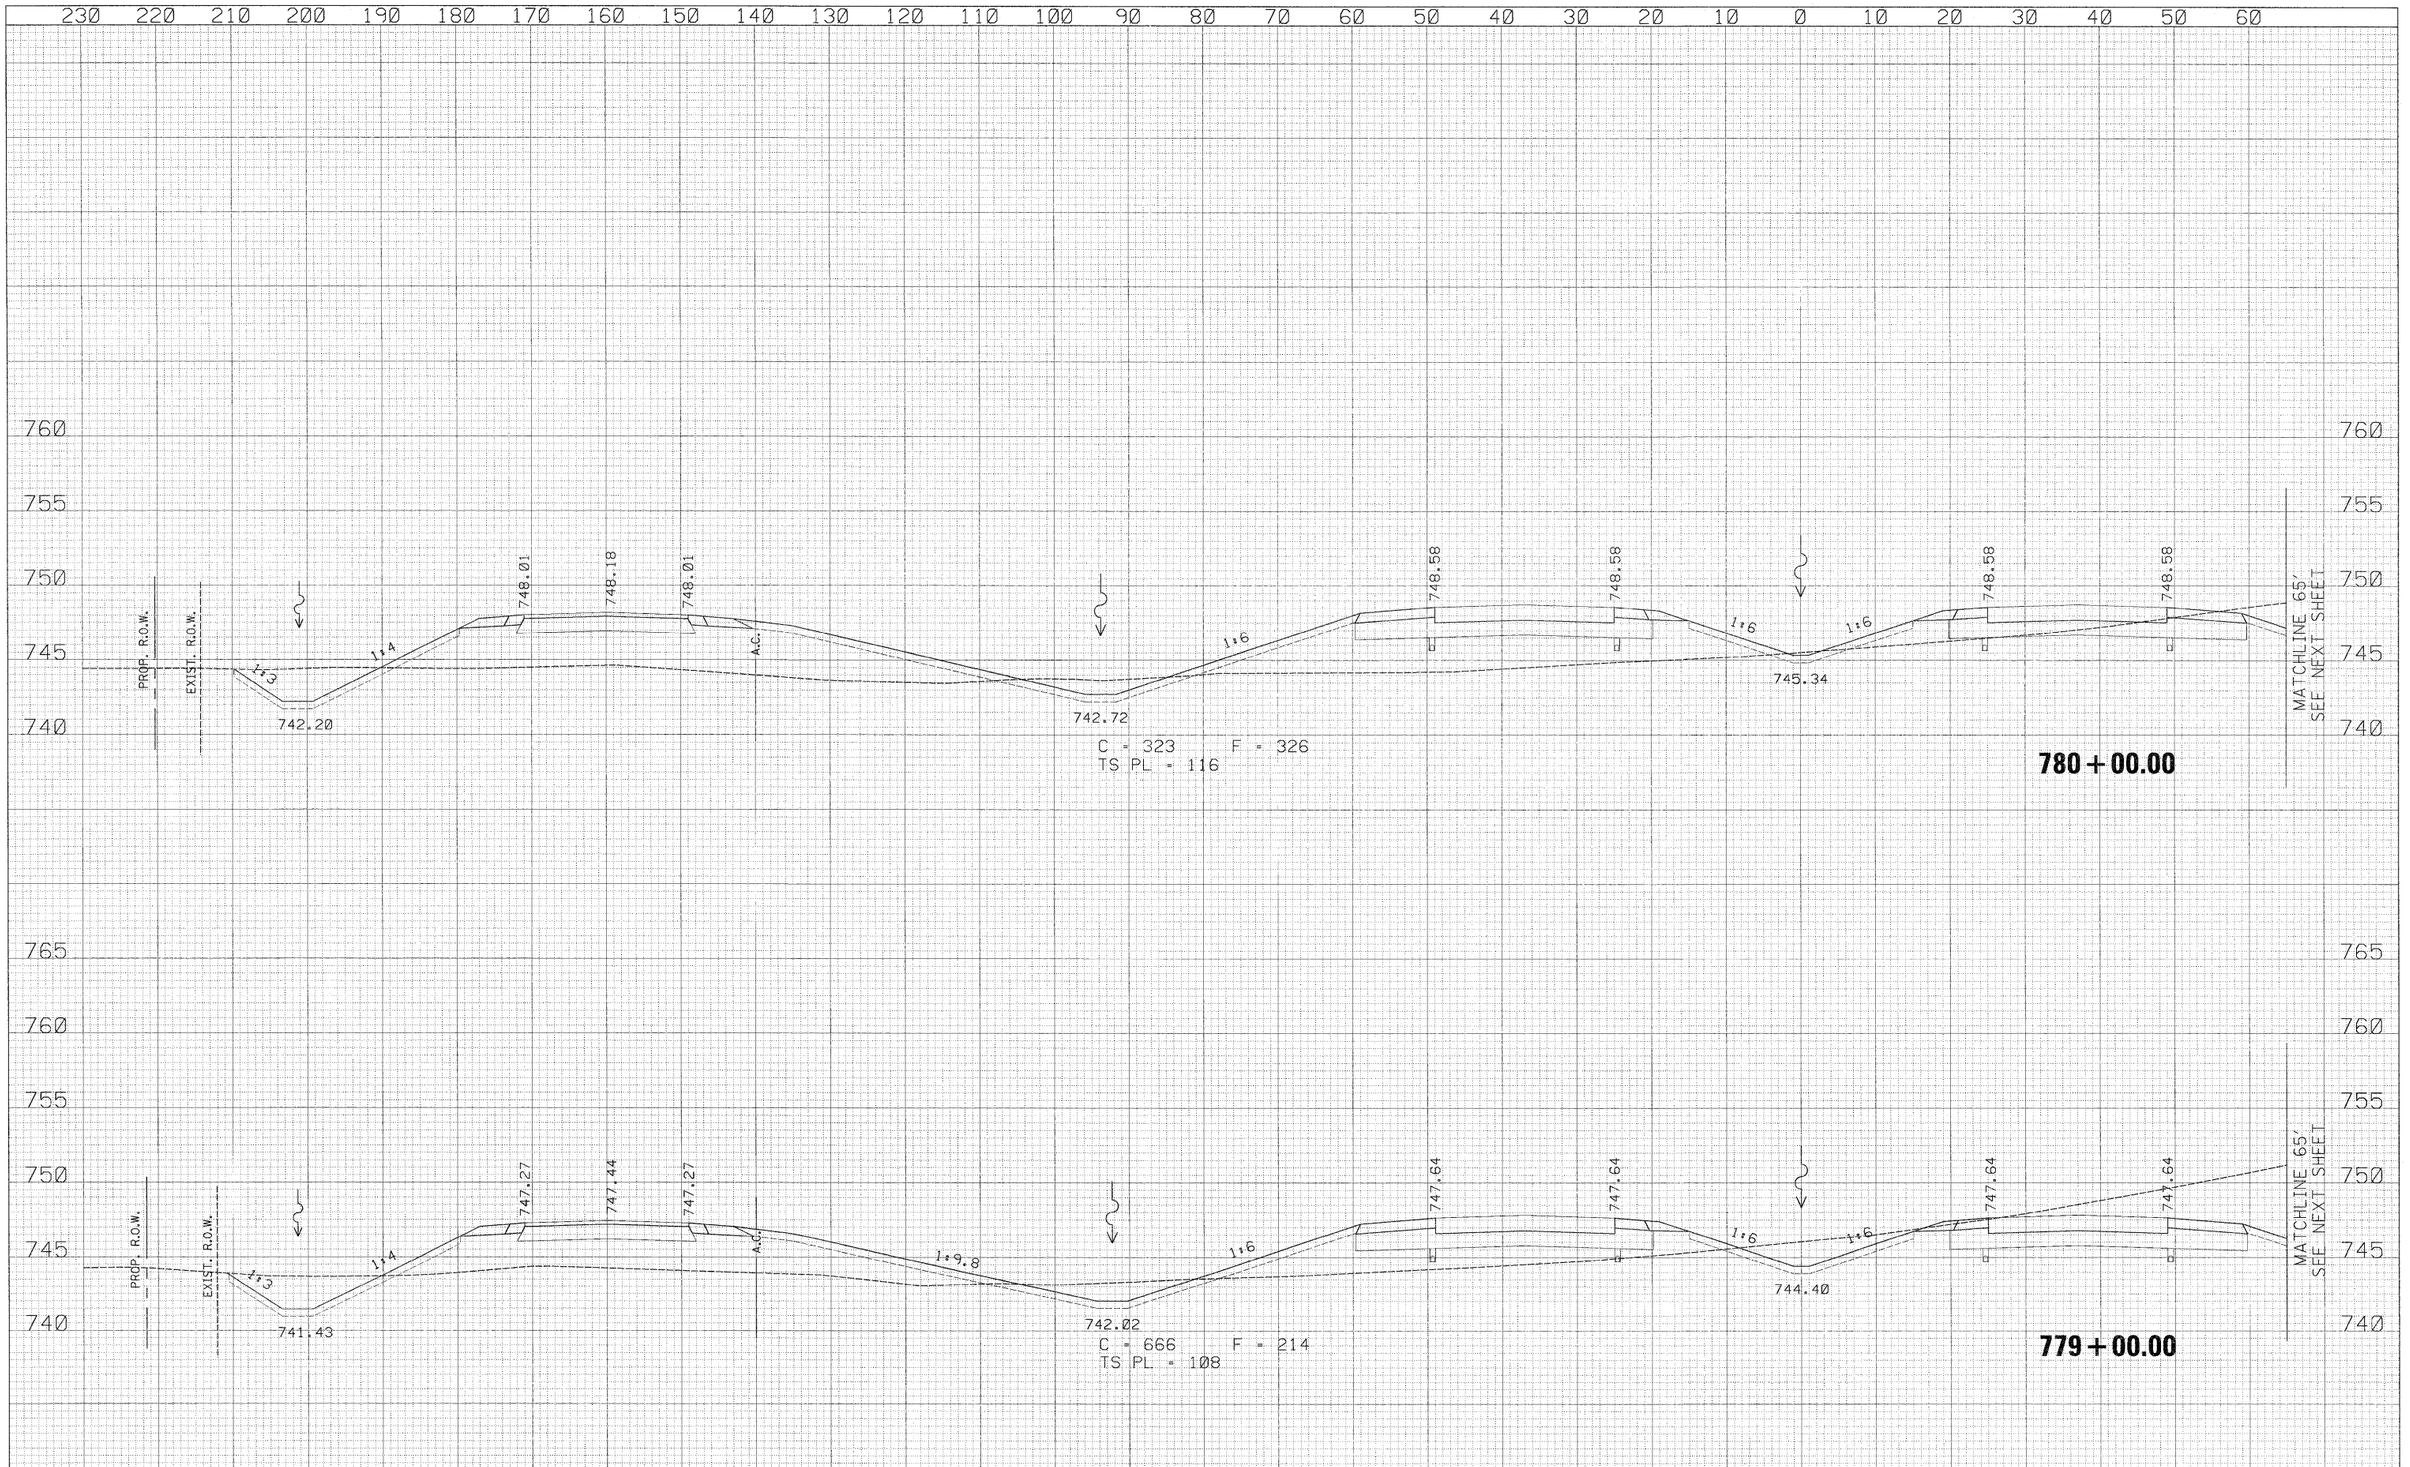

ORIGINAL SURVEY	BY	DATE
SURVEYED		
PLOTTED		
NOTE BOOK	TEMPLATE	
NO.	AREAS	
	AREAS CHECKED	

USER NAME = zulkowsd	DESIGNED - RDT	REVISED -	
	DRAWN - RDT	REVISED -	
PLOT SCALE = 10.0000 ' / IN.	CHECKED - GC	REVISED -	
PLOT DATE = 2/2/2011	DATE - 01-14-11	REVISED -	

STATE OF ILLINOIS
DEPARTMENT OF TRANSPORTATION

ILLINOIS ROUTE 2
CROSS SECTIONS


SCALE: H: 1"=10' V: 1"=5' | SHEET NO.406 OF 530 SHEETS | STA. 779-00.00 TO STA. 780-00.00

F.A.P. RTE.	SECTION	COUNTY	TOTAL SHEETS	SHEET NO.
734	77-2-2 & 77-2B-1	WINNEBAGO	530	406
		CONTRACT NO. 64813		
	ILLINOIS FED. AID PROJECT			

I:\projects\11254\segment 1\sheets\civil\xsection\0Z64813-sht-xssht-IL2.dgn

FINAL SURVEY	NOTE BOOK	NO.

SURVEYED	BY
PLOTTED	
TEMPLATE	
AREAS	
AREAS CHECKED	DATE

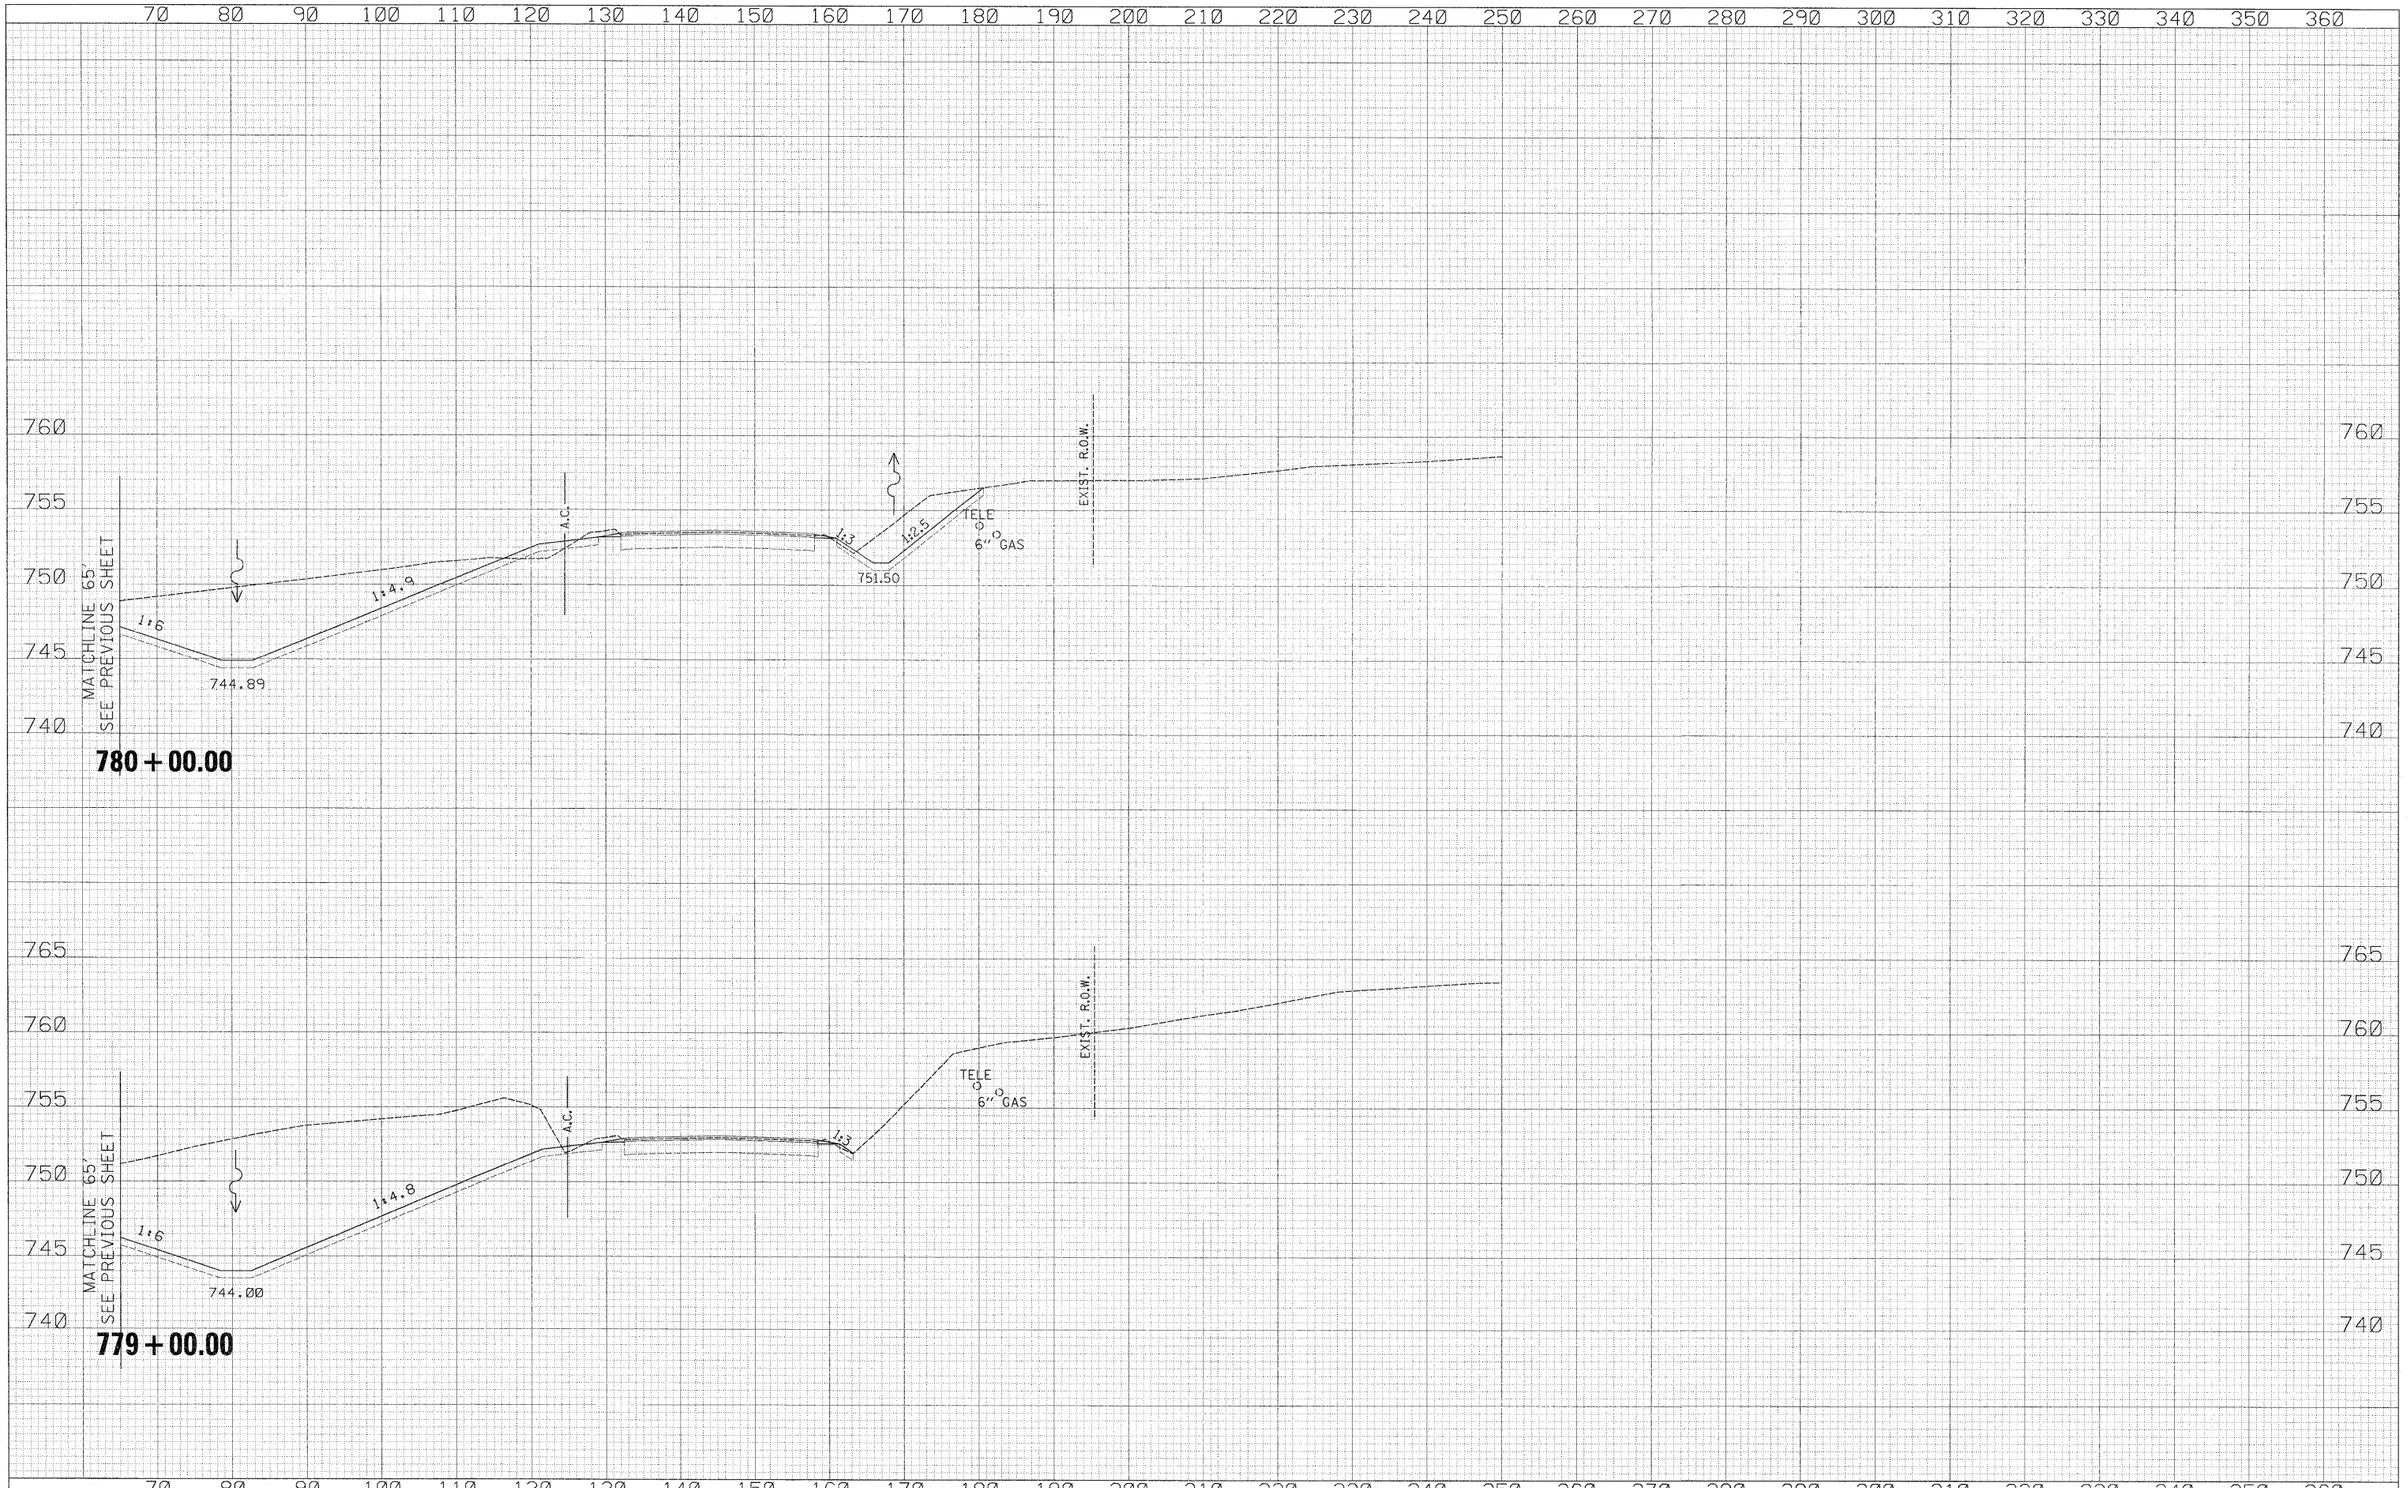

ORIGINAL SURVEY	NOTE BOOK	NO.

SURVEYED	BY
PLOTTED	
TEMPLATE	
AREAS	
AREAS CHECKED	DATE

USER NAME = zulkowsd	DESIGNED - RDT	REVISED -	
	DRAWN - RDT	REVISED -	
PLOT SCALE = 10.0000 ' / IN.	CHECKED - GC	REVISED -	
PLOT DATE = 2/2/2011	DATE - 01-14-11	REVISED -	


STATE OF ILLINOIS
DEPARTMENT OF TRANSPORTATION

ILLINOIS ROUTE 2
CROSS SECTIONS

SCALE: H: 1" = 10'
V: 1" = 5'
SHEET NO. 407 OF 530 SHEETS | STA. 779+00.00 TO STA. 780+00.00

F.A.P. RTE.	SECTION	COUNTY	TOTAL SHEETS	SHEET NO.
734	77-2-2 & 77-2B-1	WINNEBAGO	530	407
		CONTRACT NO. 64813		
		ILLINOIS FED. AID PROJECT		

I:\projects\11254\segment 1\sheets\civil\xsection\0264813-sht-xssht-IL2.dgn

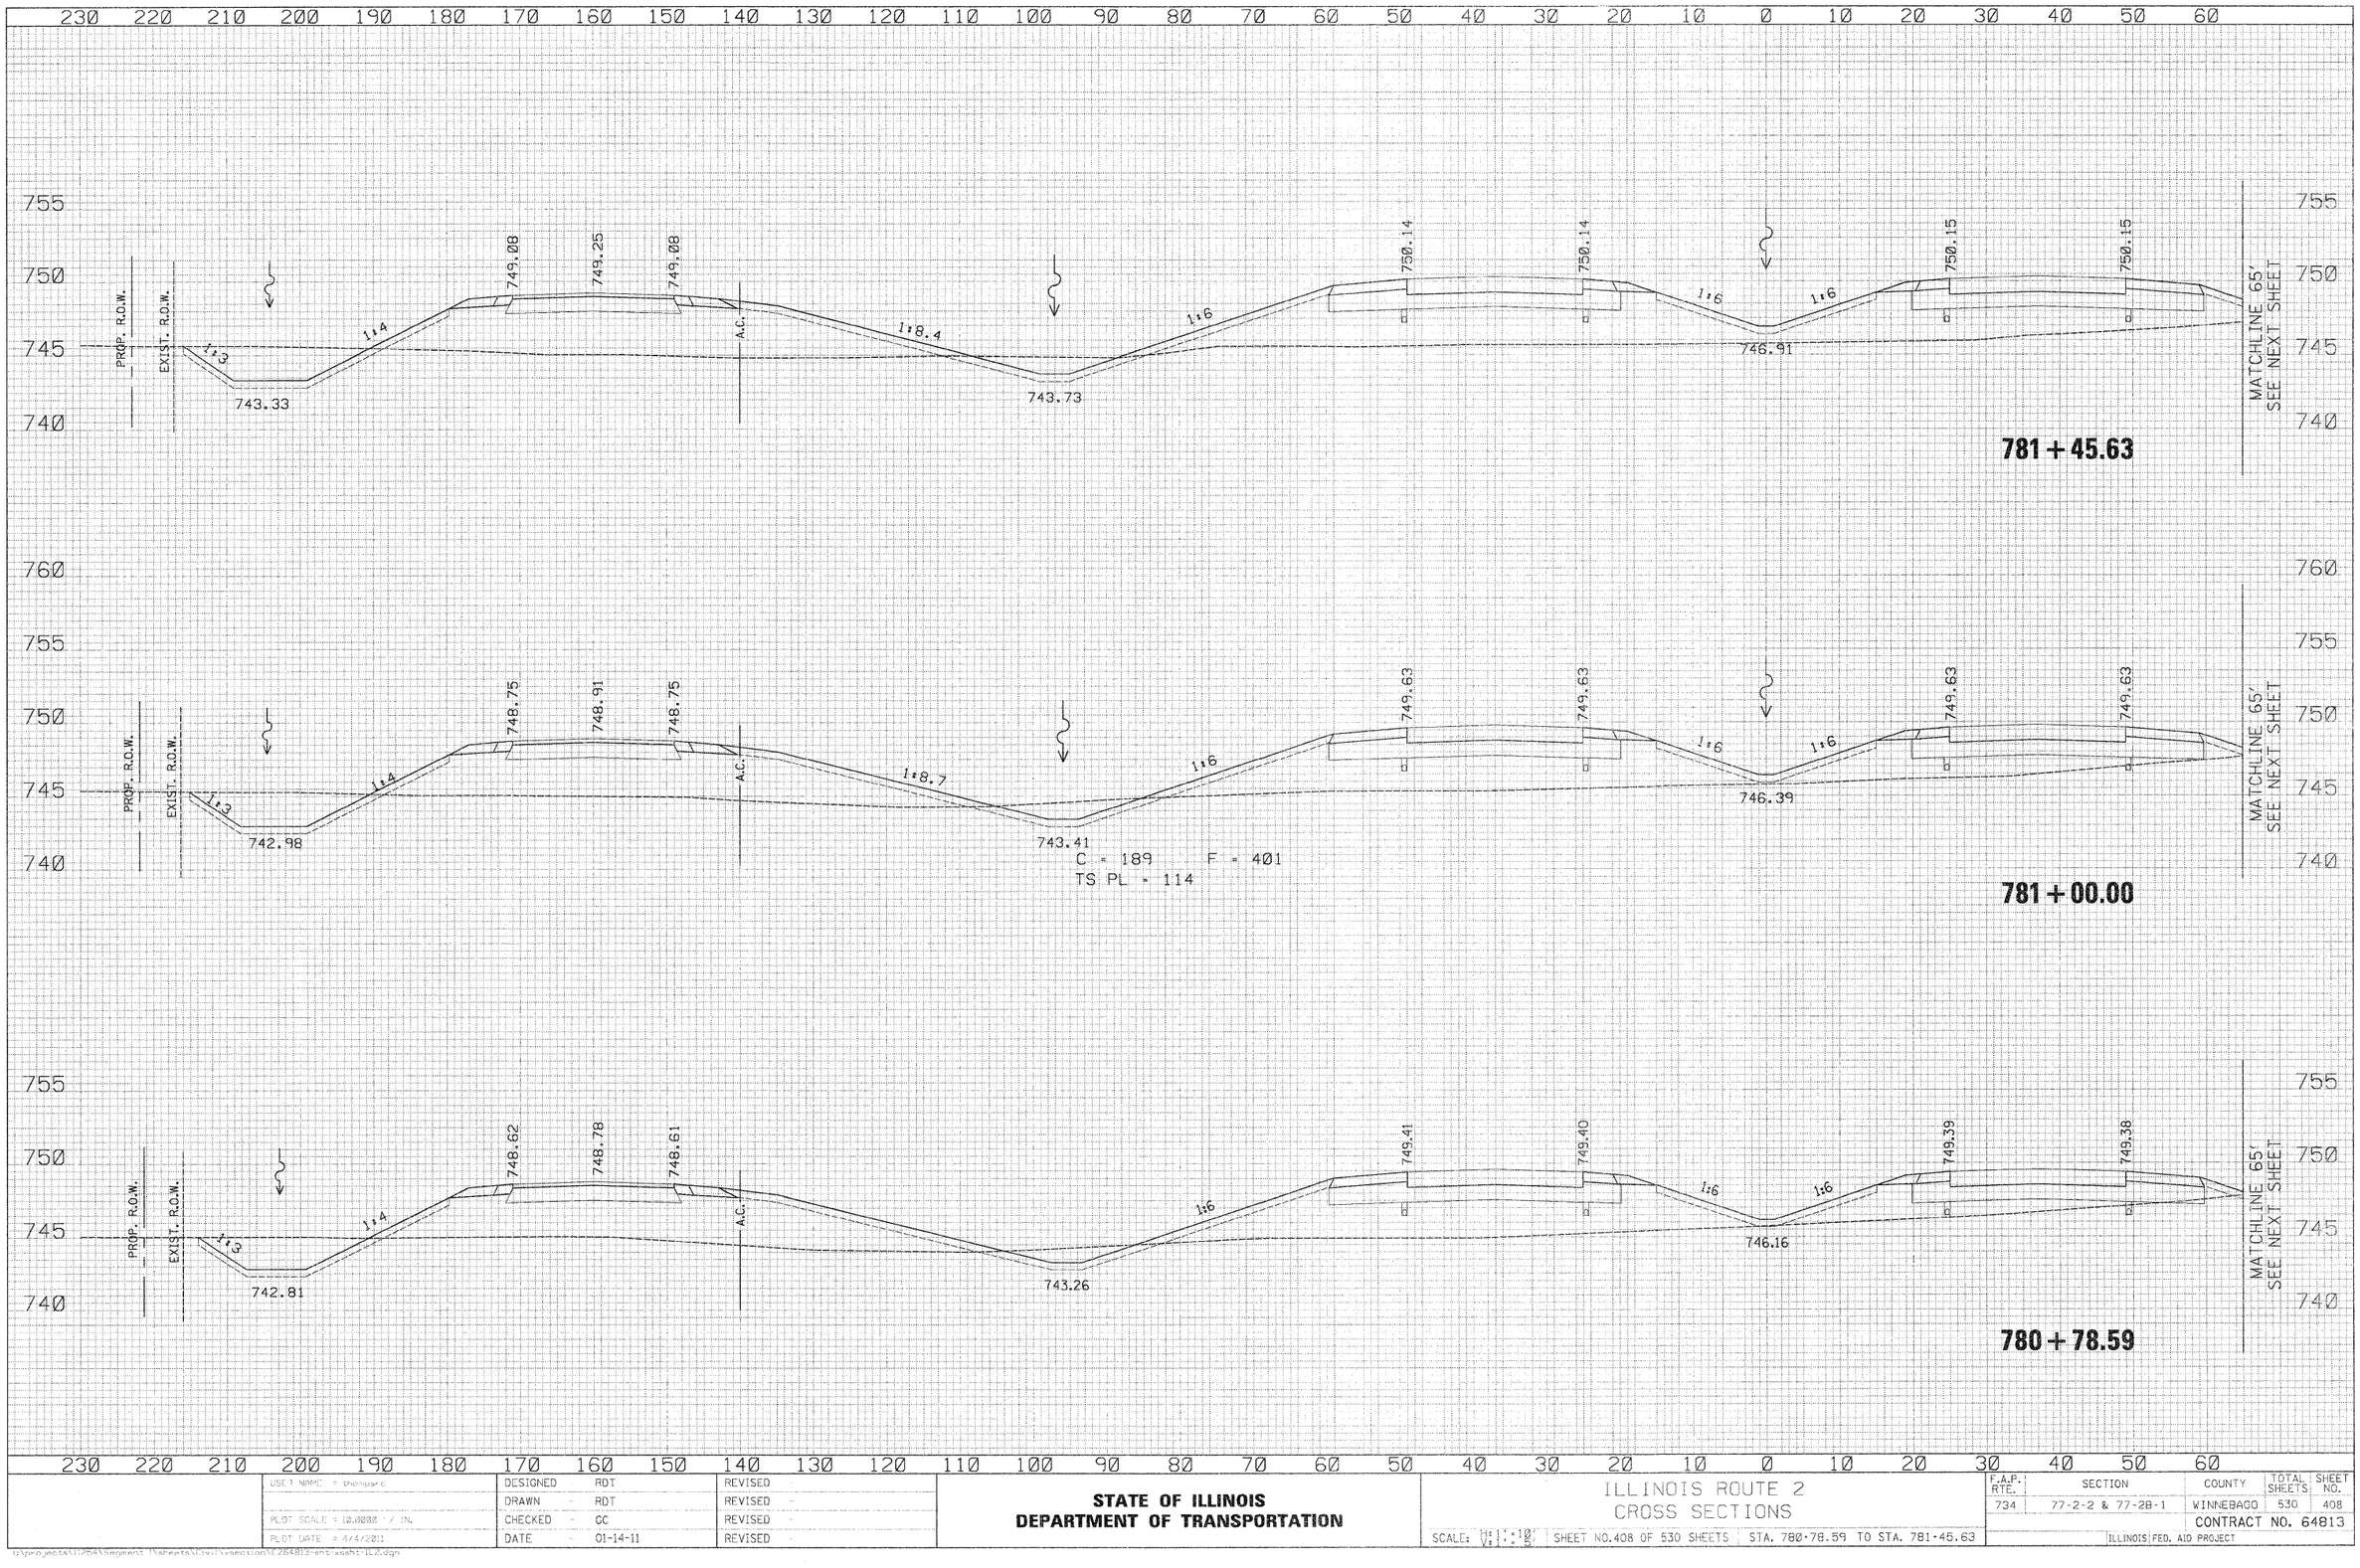

USER NAME = thompsonc	DESIGNED - RDT	REVISED -	
	DRAWN - RDT	REVISED -	
PLOT SCALE = 10.0000 ' / IN.	CHECKED - GC	REVISED -	
PLOT DATE = 4/4/2011	DATE - 01-14-11	REVISED -	

STATE OF ILLINOIS
DEPARTMENT OF TRANSPORTATION

ILLINOIS ROUTE 2
CROSS SECTIONS

SCALE: H: 1" = 10' V: 1" = 10' | SHEET NO. 408 OF 530 SHEETS | STA. 780+78.59 TO STA. 781+45.63


F.A.P. RTE.	SECTION	COUNTY	TOTAL SHEETS	SHEET NO.
734	77-2-2 & 77-2B-1	WINNEBAGO	530	408
		CONTRACT NO. 64813		
	ILLINOIS FED. AID PROJECT			

FINAL SURVEY — SURVEYED — DATE — BY — PLOTTED — TEMPLATE — NOTE BOOK — AREAS CROSS CHECKED — NO.

ORIGINAL SURVEY — SURVEYED — DATE — BY — PLOTTED — TEMPLATE — NOTE BOOK — AREAS CROSS CHECKED — NO.

I:\projects\1284\Segment 1\sheets\civil\sections\1284813-sht-xsht-IL2.dgn

70 80 90 100 110 120 130 140 150 160 170 180 190 200 210 220 230 240 250 260 270 280 290 300 310 320 330 340 350 360

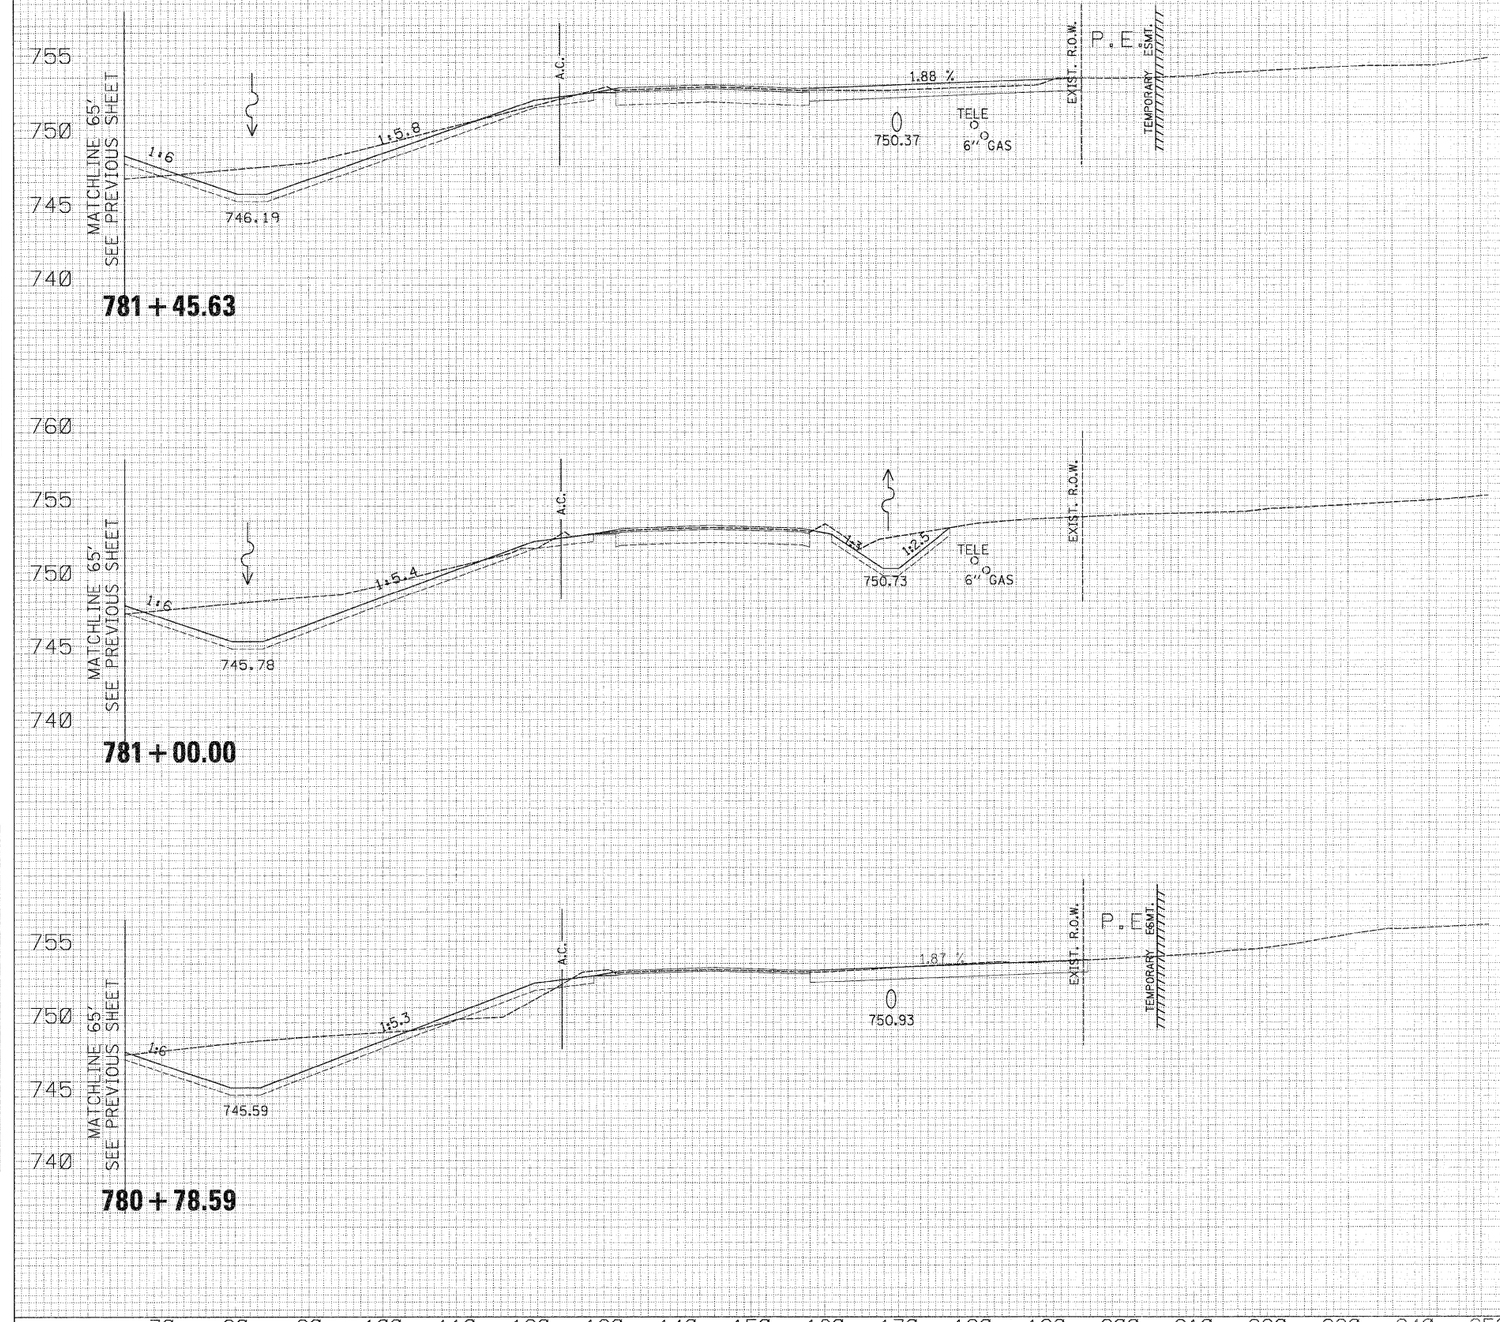

70 80 90 100 110 120 130 140 150 160 170 180 190 200 210 220 230 240 250 260 270 280 290 300 310 320 330 340 350 360

USER NAME = thompsrd	DESIGNED - RDT	REVISED -
	DRAWN - RDT	REVISED -
PLOT SCALE = 10.0000 ' / IN.	CHECKED - GC	REVISED -
PLOT DATE = 4/4/2011	DATE - 01-14-11	REVISED -


STATE OF ILLINOIS
DEPARTMENT OF TRANSPORTATION

ILLINOIS ROUTE 2
CROSS SECTIONS

SCALE: H: 1" = 10' V: 1" = 5' | SHEET NO. 409 OF 530 SHEETS | STA. 780+78.59 TO STA. 781+45.63

F.A.P. RTE.	SECTION	COUNTY	TOTAL SHEETS	SHEET NO.
734	77-2-2 & 77-2B-1	WINNEBAGO	530	409
		CONTRACT NO. 64813		
		ILLINOIS FED. AID PROJECT		

I:\projects\11254\Segment 1\sheets\civil\xsection\B26481d-sht-xsshvt-tc2.dgn

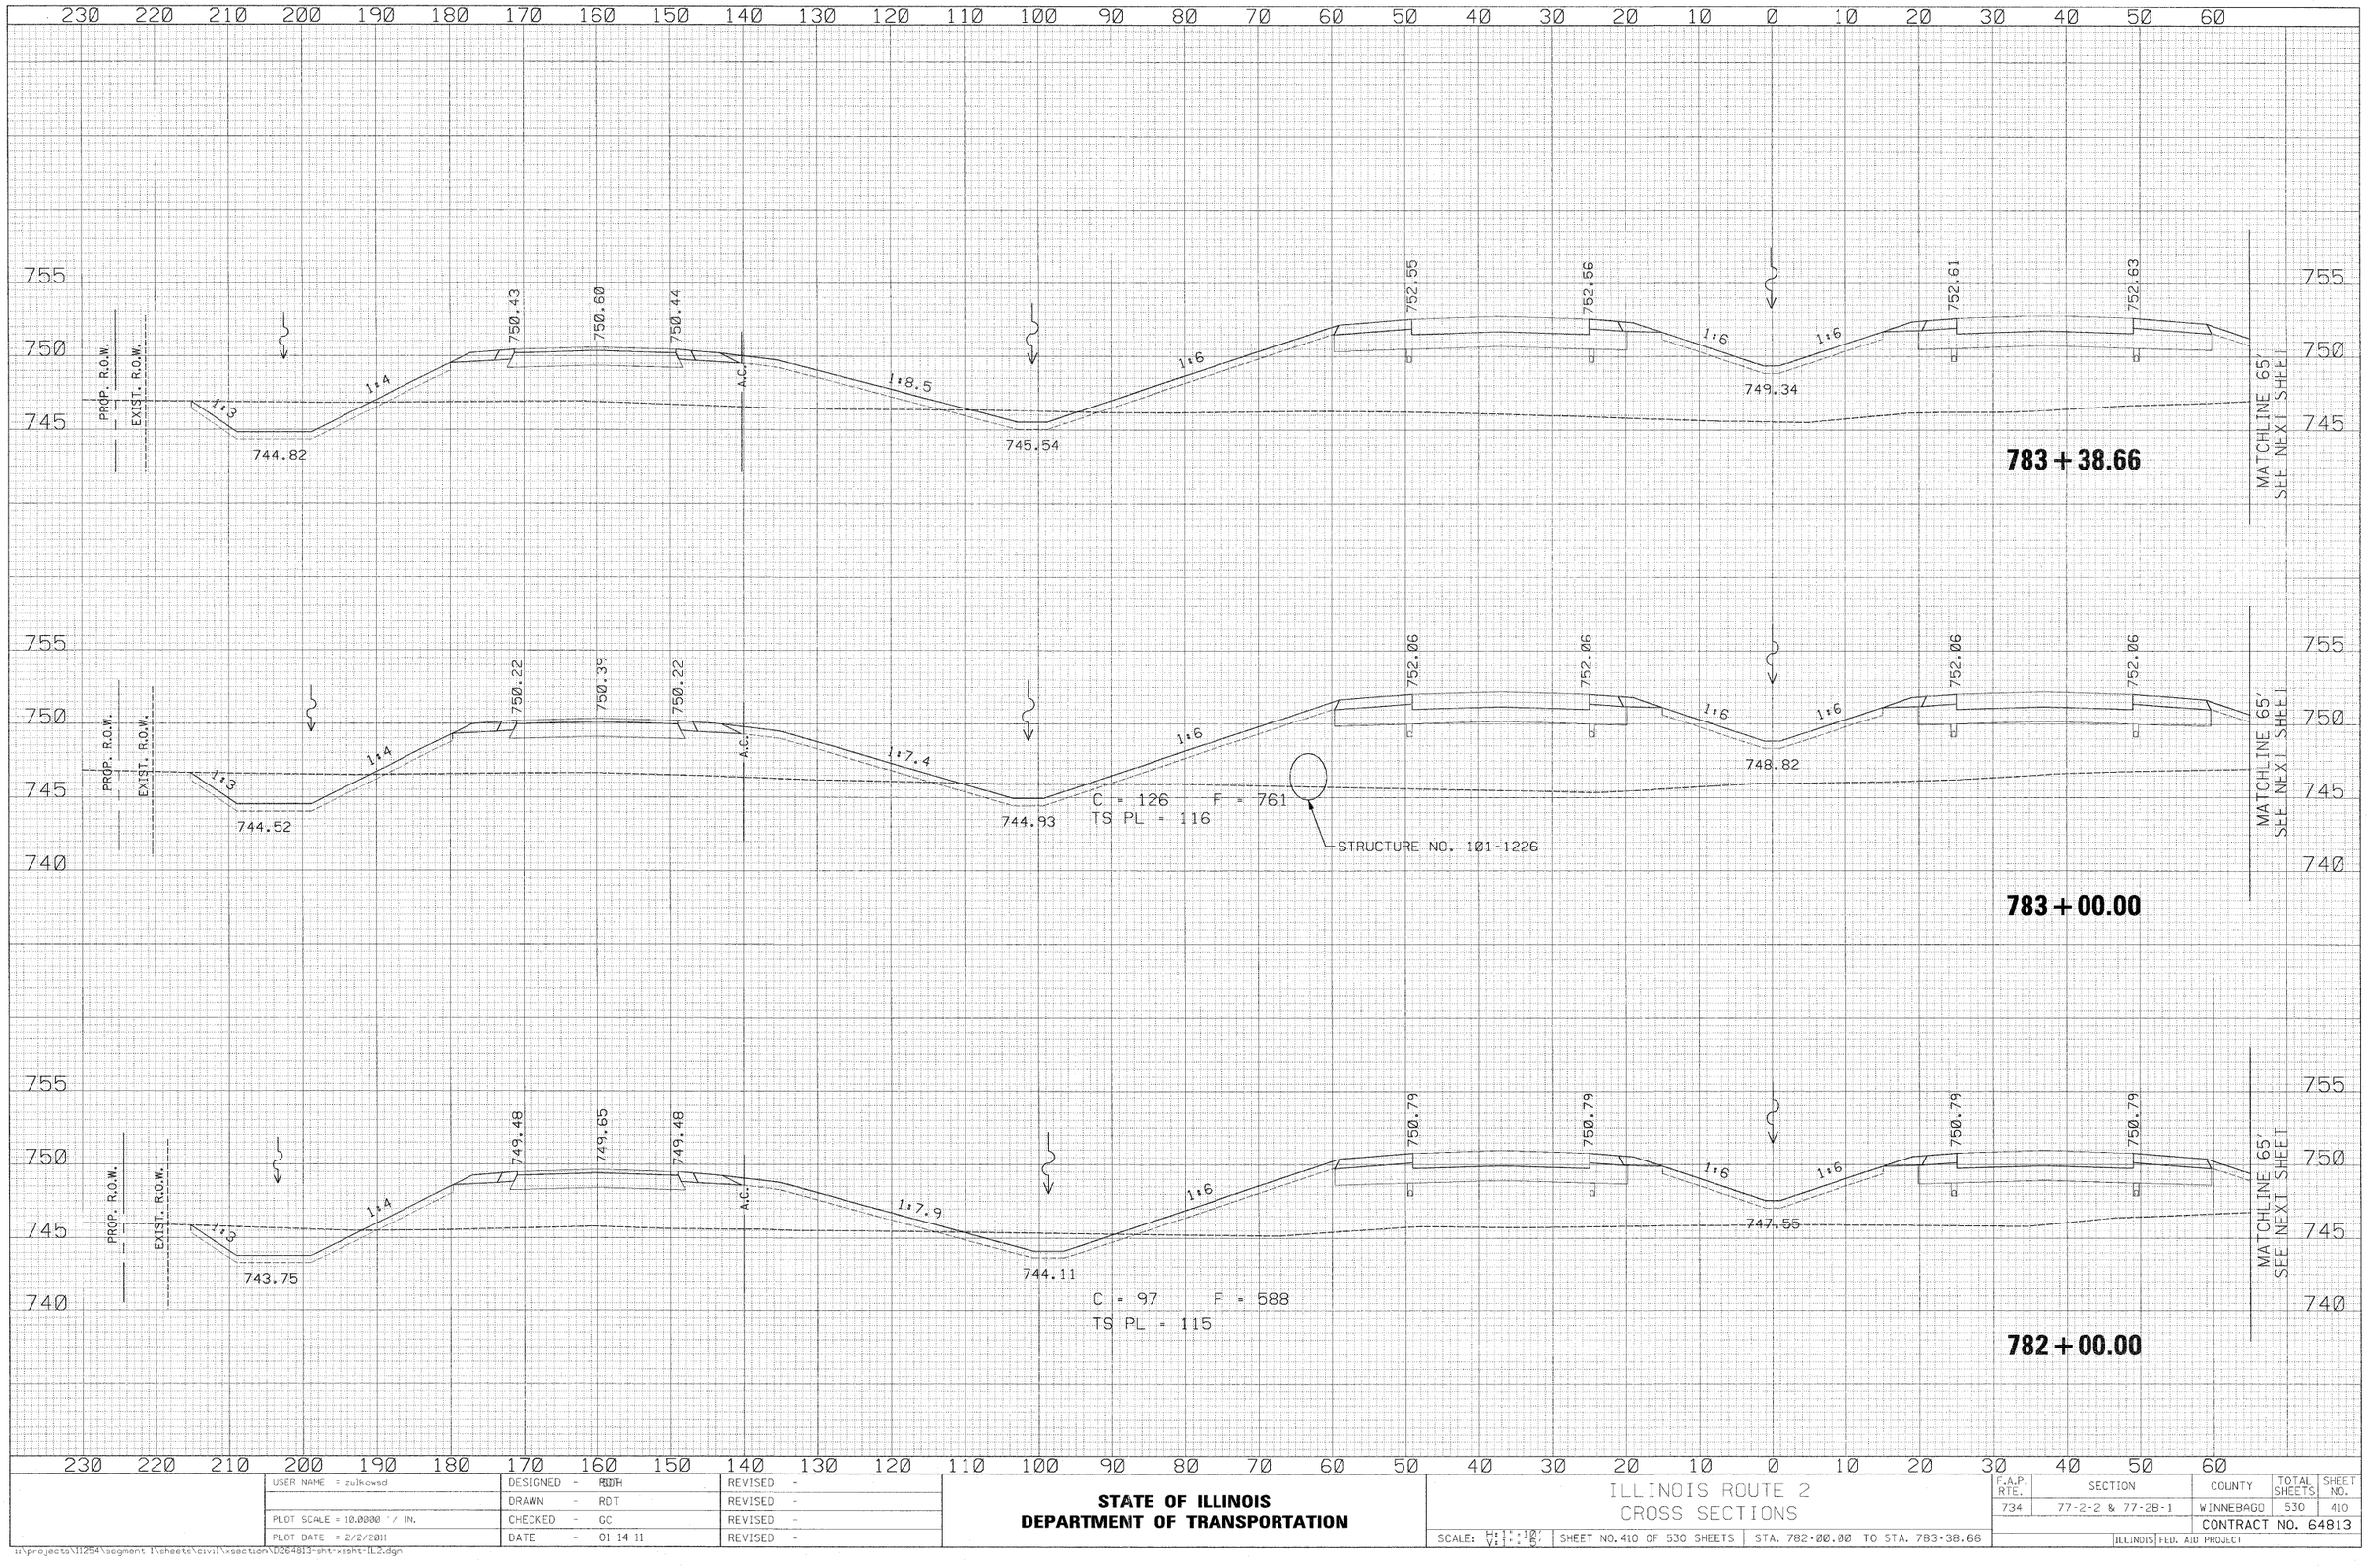

USER NAME = zulkowsd	DESIGNED - RDT	REVISED -	STATE OF ILLINOIS DEPARTMENT OF TRANSPORTATION
	DRAWN - RDT	REVISED -	
PLOT SCALE = 10.0000 ' / IN.	CHECKED - GC	REVISED -	
PLOT DATE = 2/2/2011	DATE - 01-14-11	REVISED -	


ILLINOIS ROUTE 2
CROSS SECTIONS

SCALE: H: 1" = 10' V: 1" = 5' | SHEET NO. 410 OF 530 SHEETS | STA. 782+00.00 TO STA. 783+38.66

F.A.P. RTE.	SECTION	COUNTY	TOTAL SHEETS	SHEET NO.
734	77-2-2 & 77-2B-1	WINNEBAGO	530	410
		CONTRACT NO. 64813		
		ILLINOIS FED. AID PROJECT		

I:\projects\11254\segment 1\sheets\civil\xsection\D264813-sht-xssht-IL2.dgn

70 80 90 100 110 120 130 140 150 160 170 180 190 200 210 220 230 240 250 260 270 280 290 300 310 320 330 340 350 360

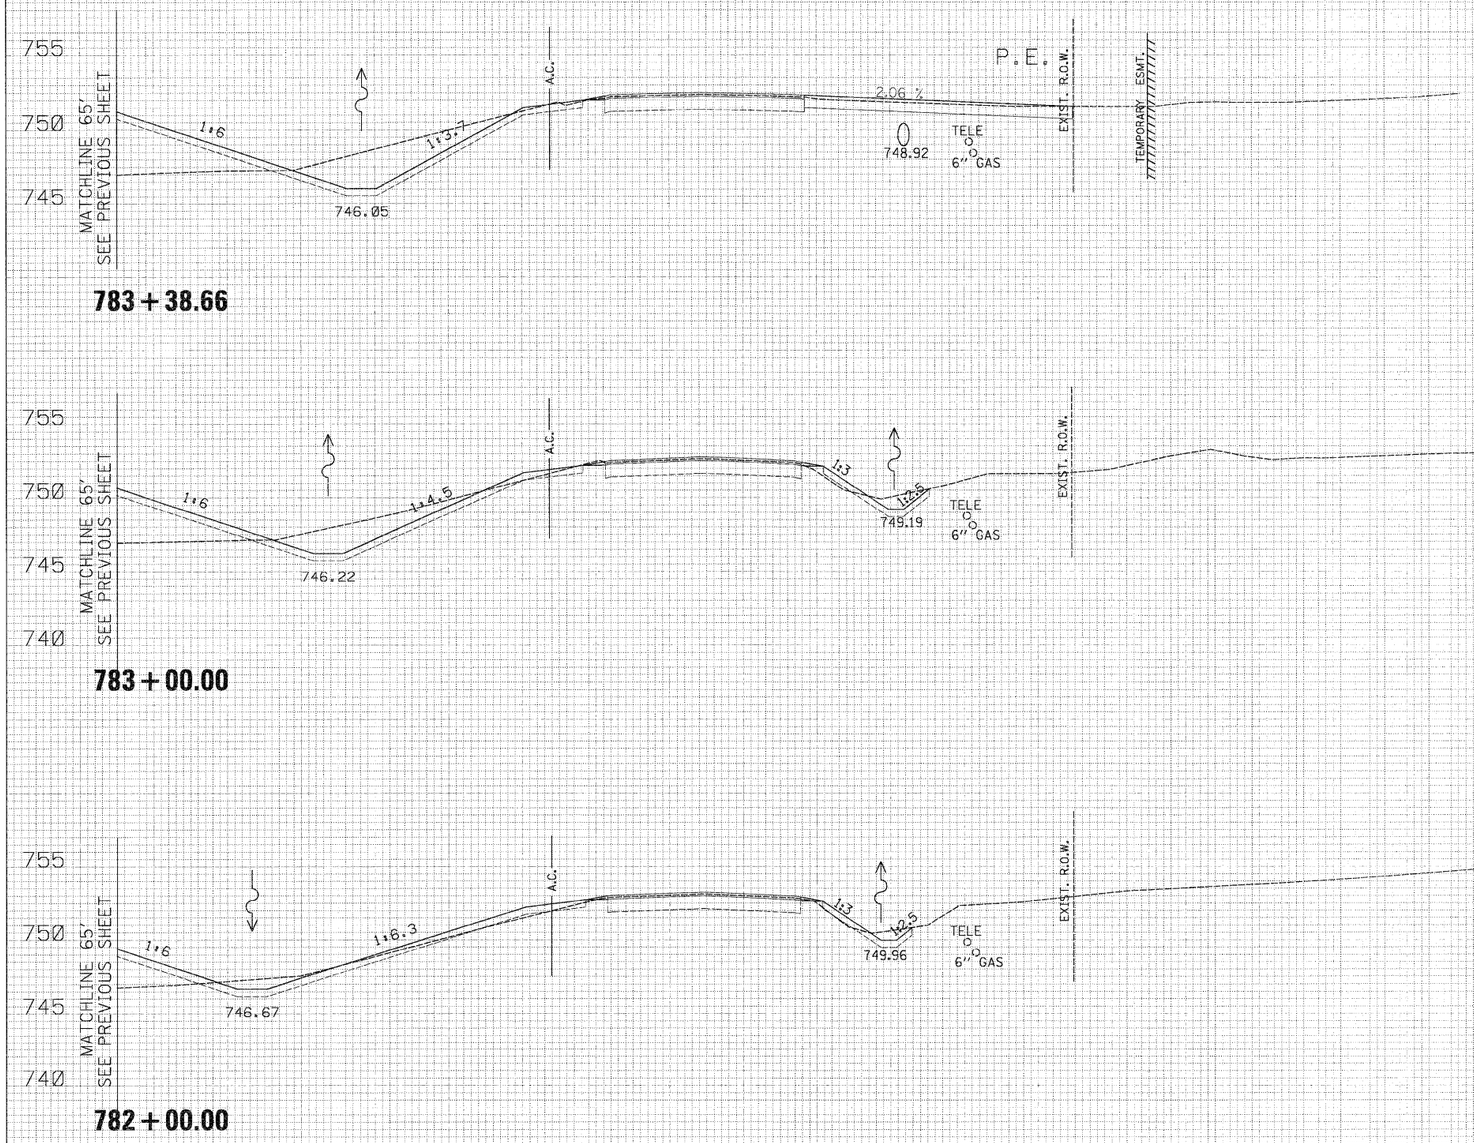

USER NAME = dhempard	DESIGNED - RDT	REVISED -	
	DRAWN - RDT	REVISED -	
PLOT SCALE = 10.0000 ' / IN.	CHECKED - GC	REVISED -	
PLOT DATE = 4/4/2011	DATE - 01-14-11	REVISED -	


STATE OF ILLINOIS
DEPARTMENT OF TRANSPORTATION

ILLINOIS ROUTE 2
CROSS SECTIONS

SCALE: H: 1" = 10' V: 1" = 10' | SHEET NO. 411 OF 530 SHEETS | STA. 782+00.00 TO STA. 783+38.66

F.A.P. RTE.	SECTION	COUNTY	TOTAL SHEETS	SHEET NO.
734	77-2-2 & 77-2B-1	WINNEBAGO	530	411
		CONTRACT NO. 64813		
	ILLINOIS FED. AID PROJECT			

I:\projects\11264\Segment 1\Sheets\Civil\xsection\02648.1\ant_xsht_IL2.dgn

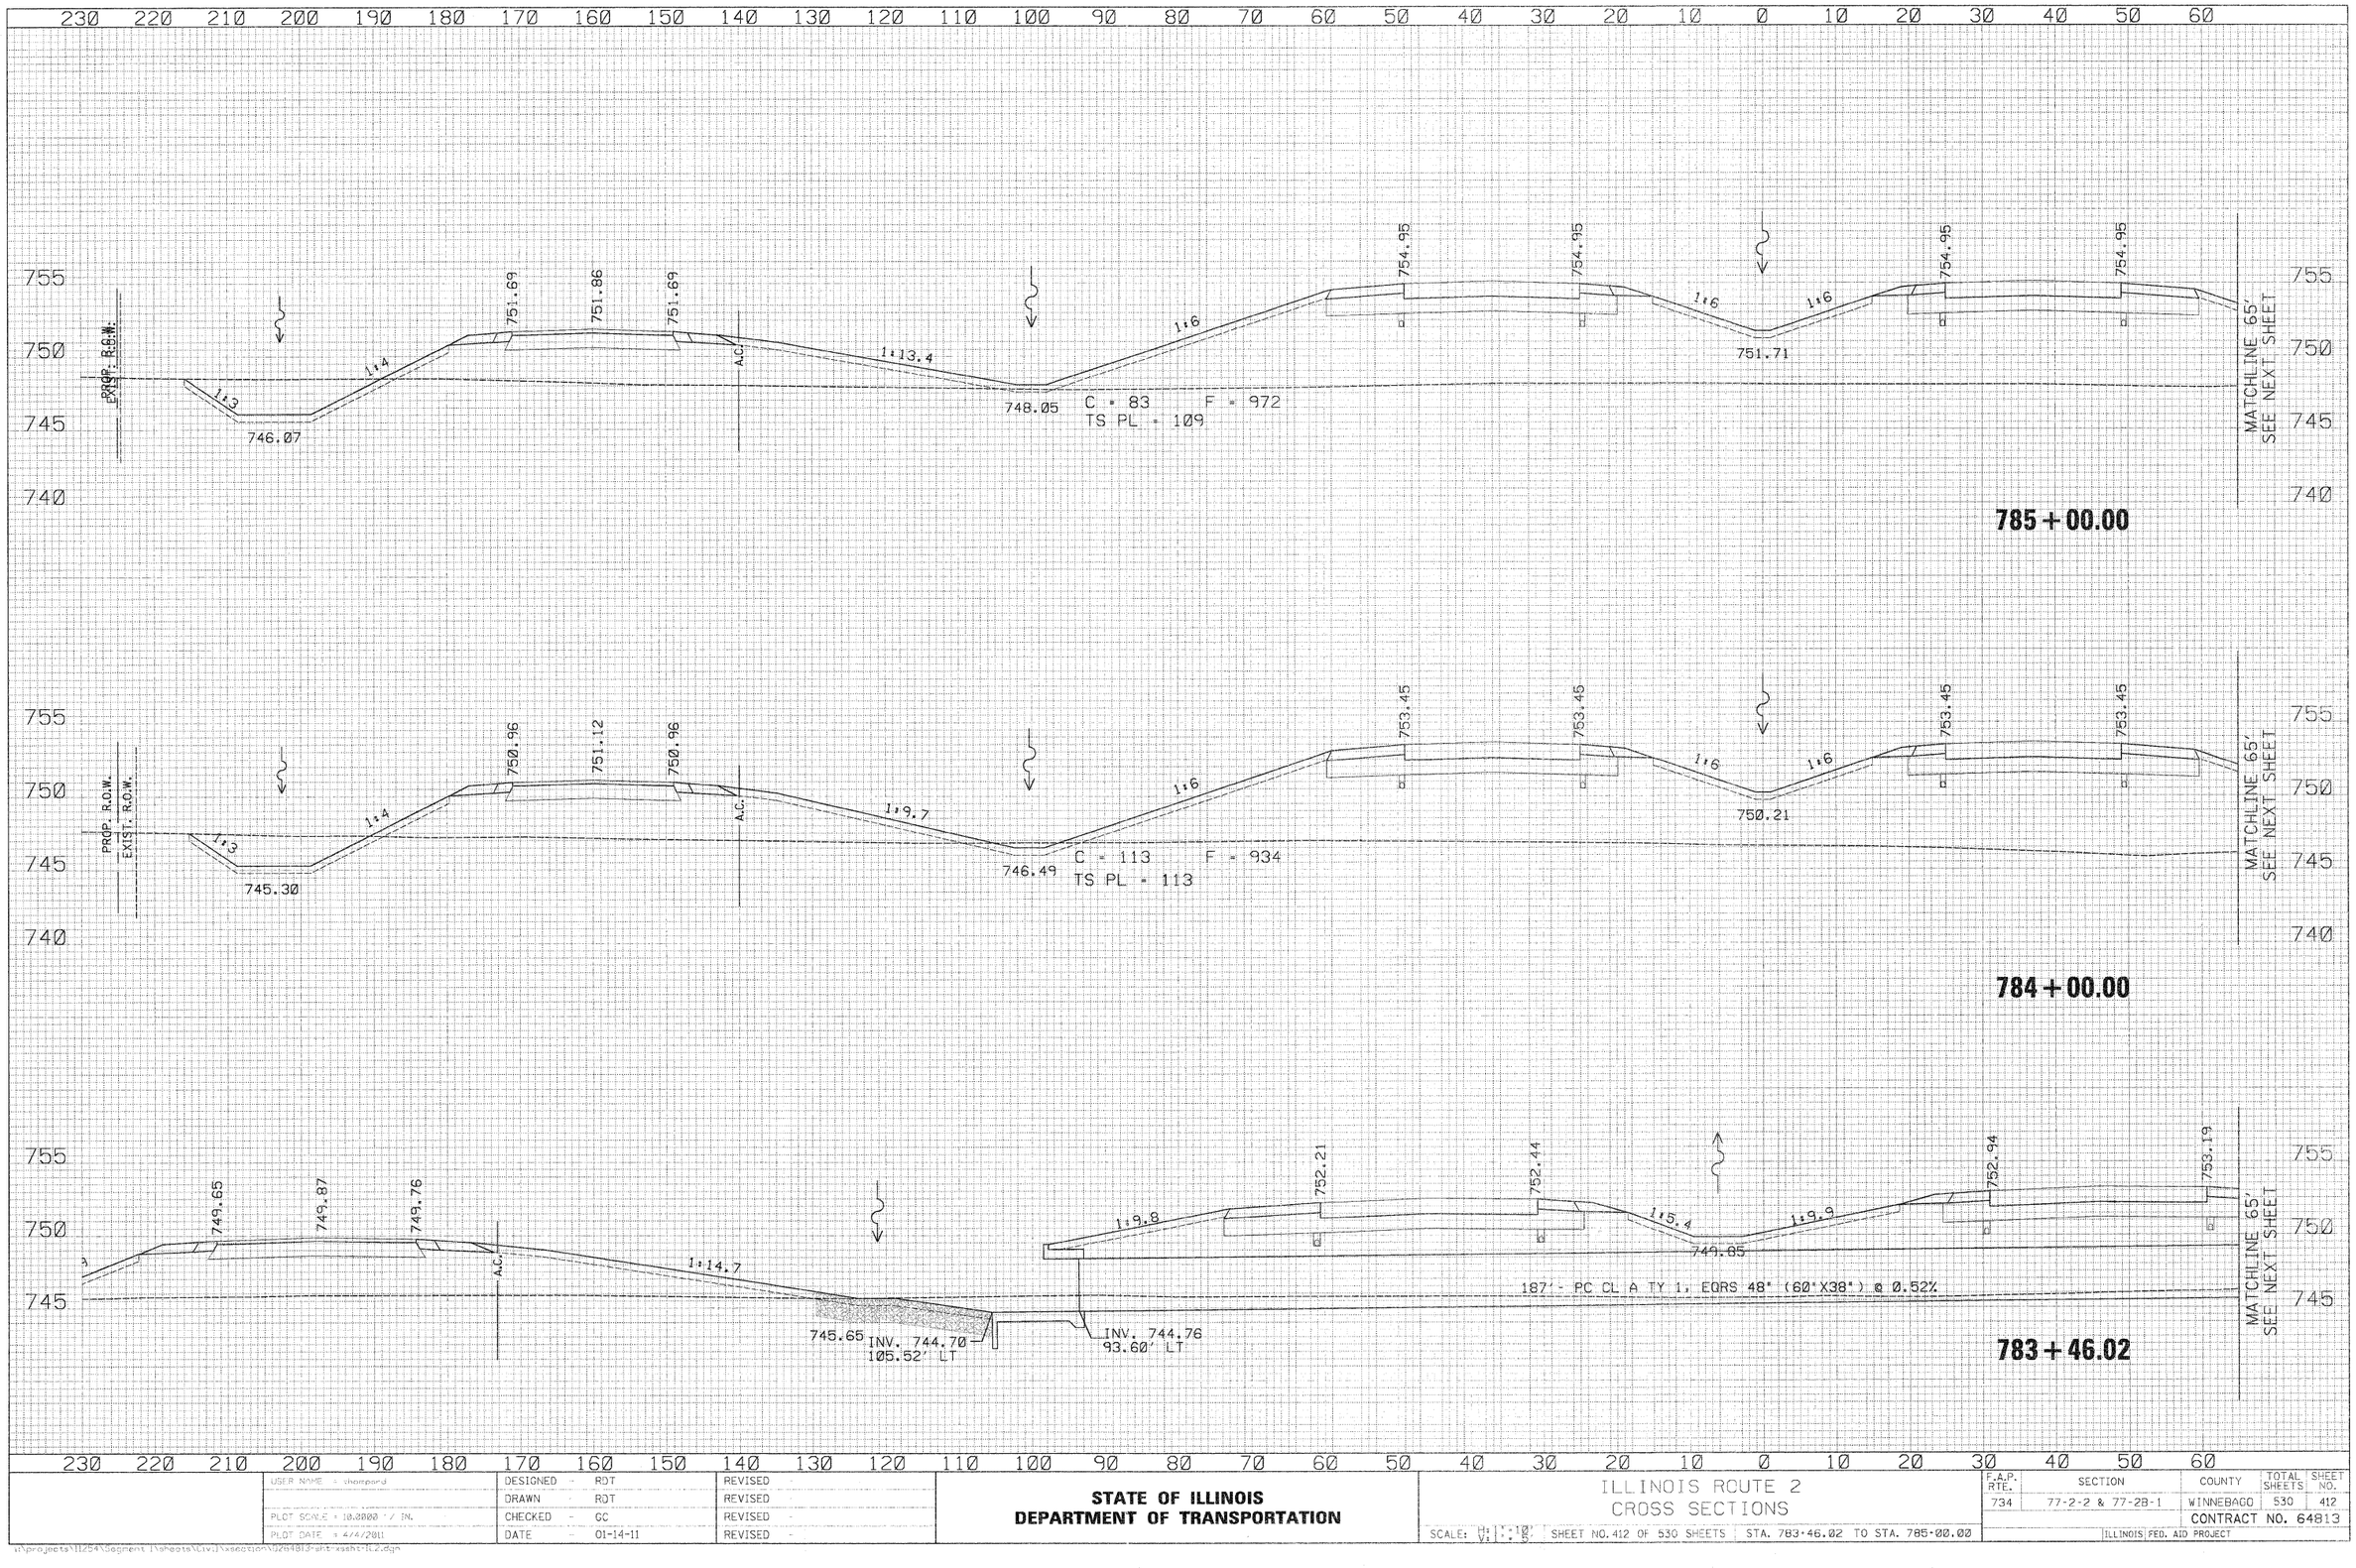

USER NAME = rbarpard	DESIGNED - RDT	REVISED -	**STATE OF ILLINOIS**	ILLINOIS ROUTE 2	F.A.P. RTE. 734
	DRAWN - RDT	REVISED -	**DEPARTMENT OF TRANSPORTATION**	CROSS SECTIONS	SECTION 77-2-2 & 77-28-1
PLOT SCALE = 10.0000 ' / IN.	CHECKED - GC	REVISED -		SCALE: H: 1" = 10' V: 1" = 10'	COUNTY WINNEBAGO
PLOT DATE = 4/4/2011	DATE - 01-14-11	REVISED -		SHEET NO. 412 OF 530 SHEETS STA. 783+46.02 TO STA. 785+00.00	TOTAL SHEETS 530
					SHEET NO. 412
					CONTRACT NO. 64813
					ILLINOIS FED. AID PROJECT

ORIGINAL SURVEY — NOTE BOOK — NO. — SURVEYED — PLOTTED — TEMPLATE — AREAS — AREAS CHECKED — BY — DATE

FINAL SURVEY — NOTE BOOK — NO. — SURVEYED — PLOTTED — TEMPLATE — AREAS — AREAS CHECKED — BY — DATE

I:\projects\11254\Segment 1\sheets\Civil\xsection\064813-sht-xsshts-ILRte2.dgn

70 80 90 100 110 120 130 140 150 160 170 180 190 200 210 220 230 240 250 260 270 280 290 300 310 320 330 340 350 360

755
750
745
740

MATCHLINE 65'
SEE PREVIOUS SHEET

1:6
1:4
1:4.433
747.01
A.C.
TELE
O.D.
6" GAS
EXIST. R.O.W.
TEMPORARY ESMT.

785 + 00.00

755
750
745
740

MATCHLINE 65'
SEE PREVIOUS SHEET

1:6
1:4
1:3.762
745.77
STRUCTURE NO. 101-1226
A.C.
1:3
TELE
O.D.
6" GAS
EXIST. R.O.W.

784 + 00.00

755
750
745

MATCHLINE 65'
SEE PREVIOUS SHEET

1:9.8
1:3.7
INV. 745.74
93.60' RT
INV. 745.80
105.52' RT
746.01
A.C.
1:3.7
EXIST. R.O.W.
TEMPORARY ESMT.

783 + 46.02

70 80 90 100 110 120 130 140 150 160 170 180 190 200 210 220 230 240 250 260 270 280 290 300 310 320 330 340 350 360

USER NAME = thompsrd	DESIGNED - RDT	REVISED -	
	DRAWN - RDT	REVISED -	
PLOT SCALE = 10.2000 ' / IN.	CHECKED - GC	REVISED -	
PLOT DATE = 4/4/2011	DATE - 01-14-11	REVISED -	

STATE OF ILLINOIS
DEPARTMENT OF TRANSPORTATION


ILLINOIS ROUTE 2
CROSS SECTIONS

SCALE: H: 1" = 10' | SHEET NO. 413 OF 530 SHEETS | STA. 783+46.02 TO STA. 785+00.00

F.A.P. RTE.	SECTION	COUNTY	TOTAL SHEETS	SHEET NO.
734	77-2-2 & 77-28-1	WINNEBAGO	530	413
		CONTRACT NO. 64813		
		ILLINOIS FED. AID PROJECT		

I:\Projects\11264\Segment 1\sheets\Civil\xsections\026481-sht-xsect-rt2.dgn

ORIGINAL SURVEY / FINAL SURVEY
NOTE BOOK
NO.
SURVEYED
PLOTTED
TEMPLATE
AREAS
AREAS CHECKED
BY
DATE

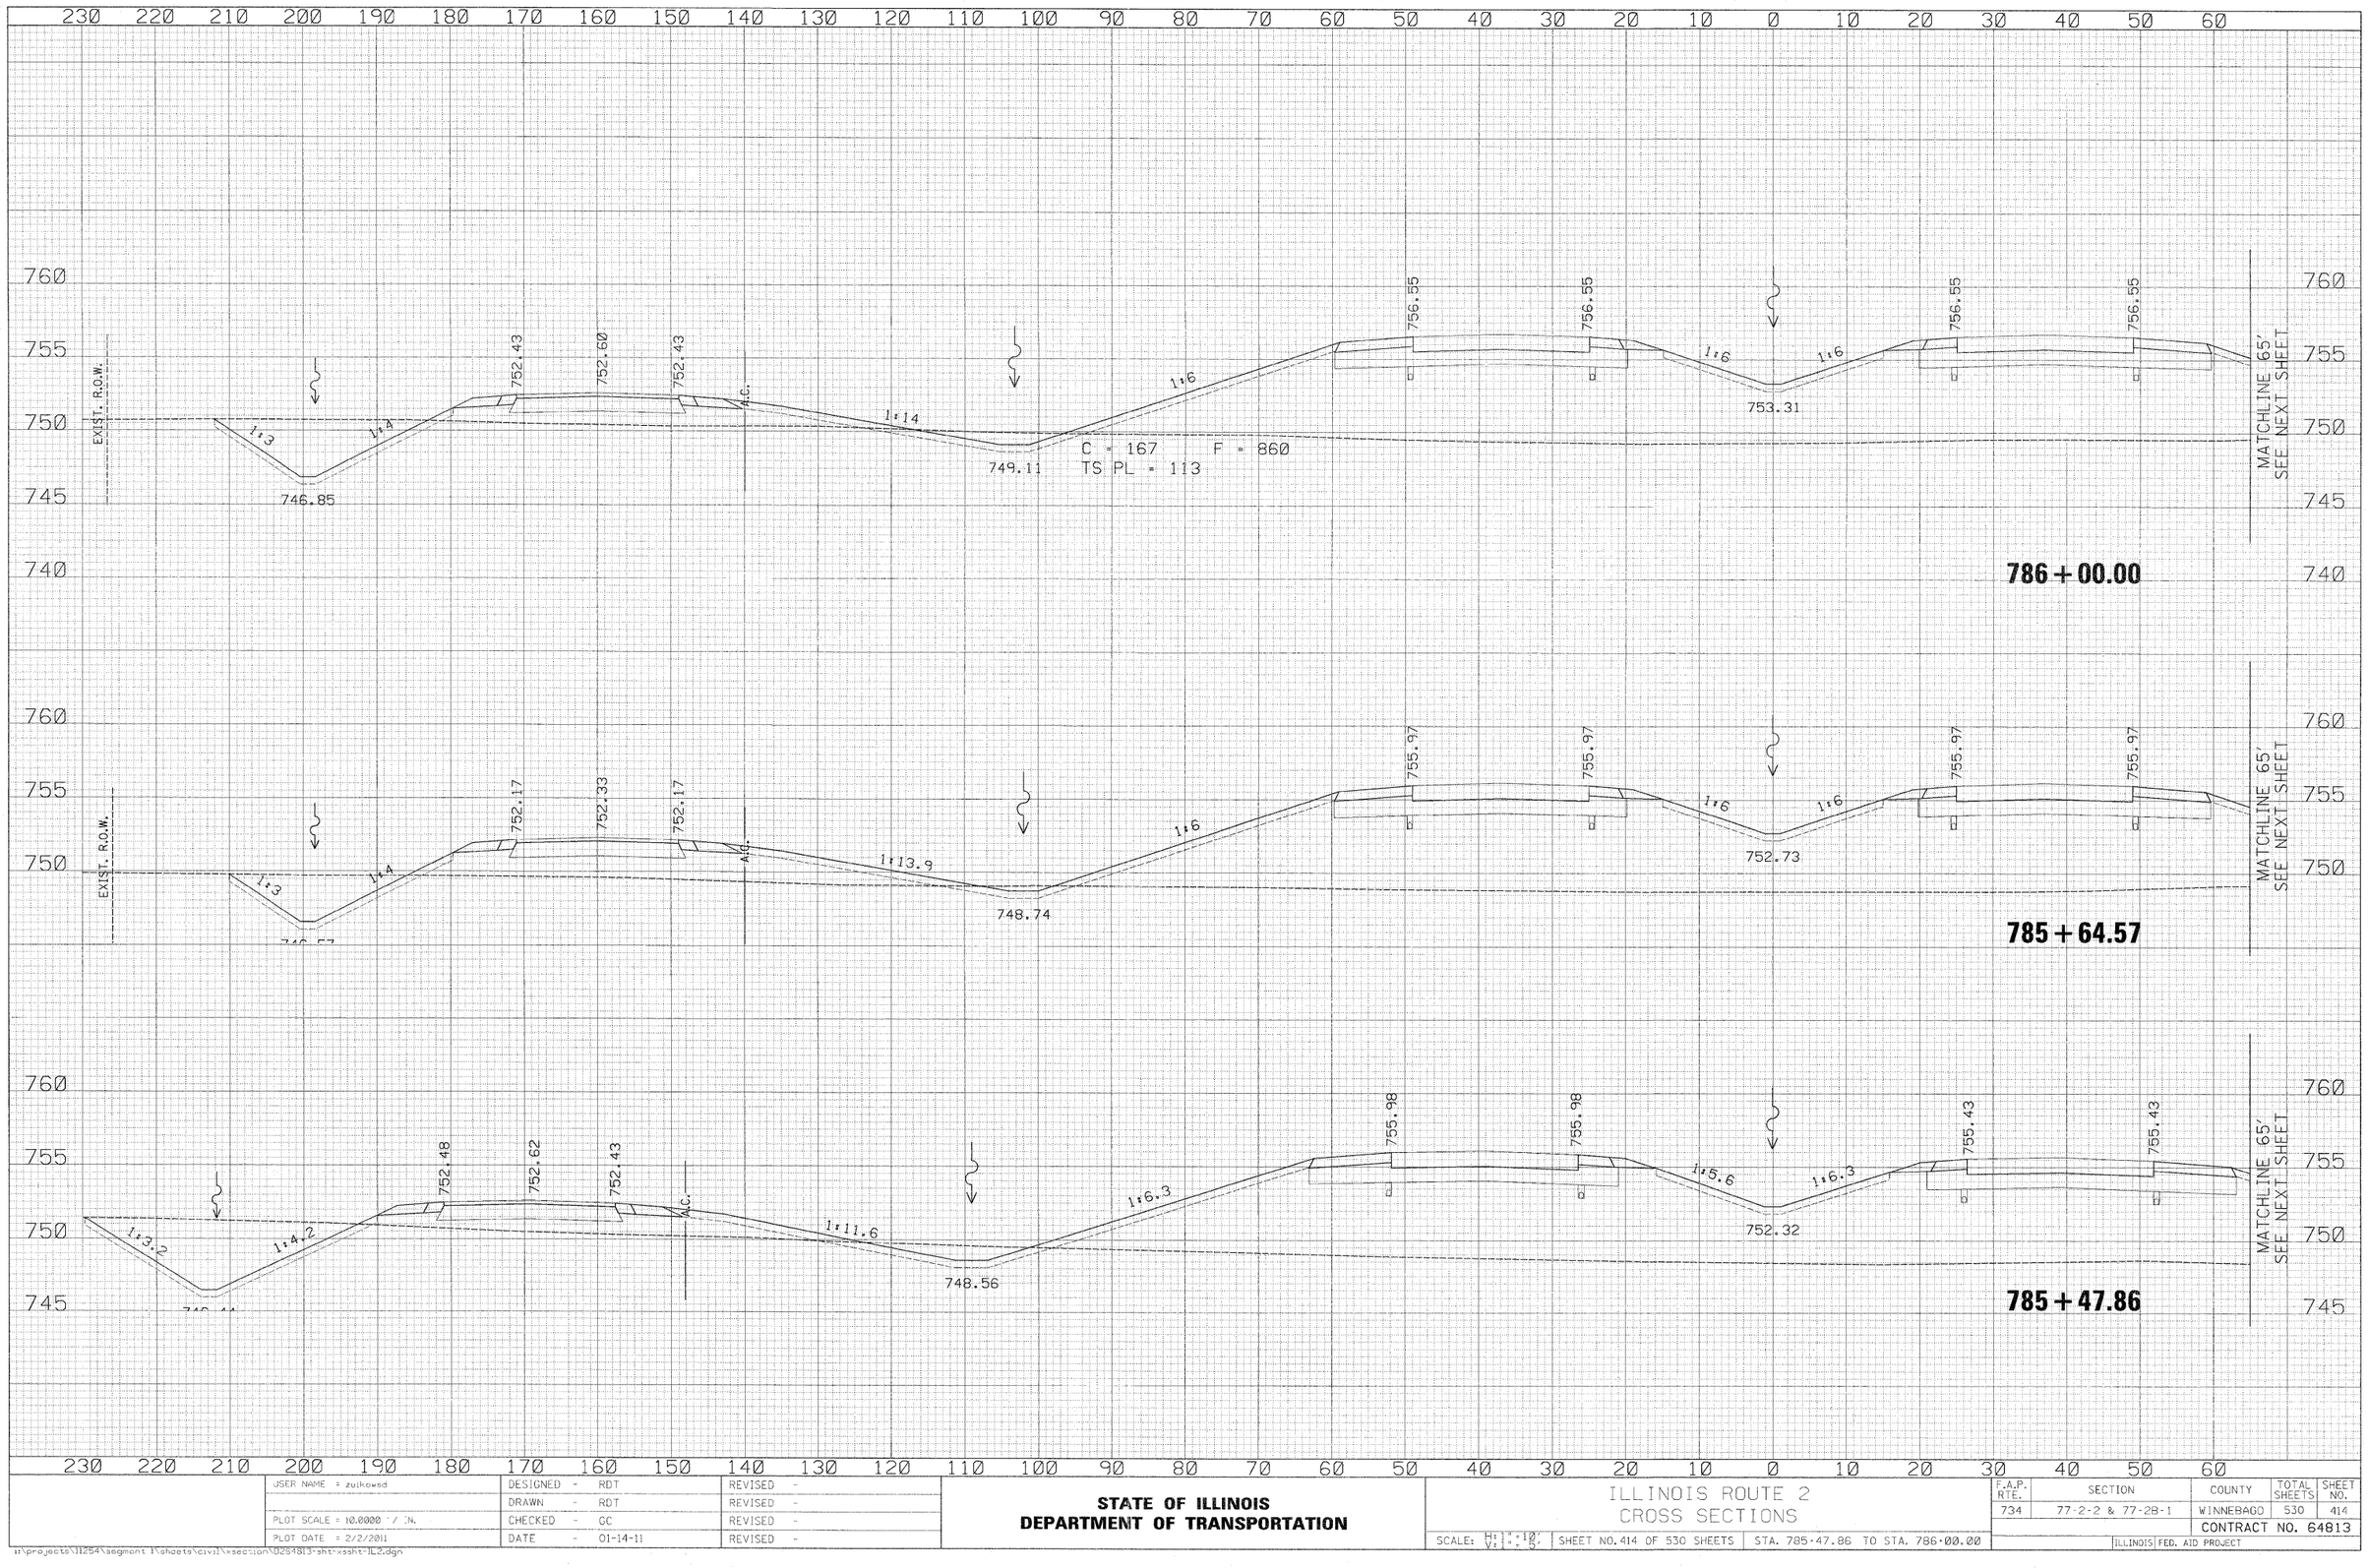

USER NAME = zulkowsd	DESIGNED - RDT	REVISED -	
	DRAWN - RDT	REVISED -	
PLOT SCALE = 10.0000 ' / IN.	CHECKED - GC	REVISED -	
PLOT DATE = 2/2/2011	DATE - 01-14-11	REVISED -	

STATE OF ILLINOIS
DEPARTMENT OF TRANSPORTATION

ILLINOIS ROUTE 2
CROSS SECTIONS


SCALE: H: 1"=10' V: 1"=5' | SHEET NO. 414 OF 530 SHEETS | STA. 785+47.86 TO STA. 786+00.00

F.A.P. RTE.	SECTION	COUNTY	TOTAL SHEETS	SHEET NO.
734	77-2-2 & 77-2B-1	WINNEBAGO	530	414
		CONTRACT NO. 64813		
	ILLINOIS FED. AID PROJECT			

FINAL SURVEY NOTE BOOK NO. — SURVEYED — PLOTTED — TEMPLATE — AREAS — AREAS CHECKED — DATE — BY

ORIGINAL SURVEY NOTE BOOK NO. — SURVEYED — PLOTTED — TEMPLATE — AREAS — AREAS CHECKED — DATE — BY

I:\projects\11254\segment 1\sheets\civil\xsection\0254813-sht-xssht-IL2.dgn

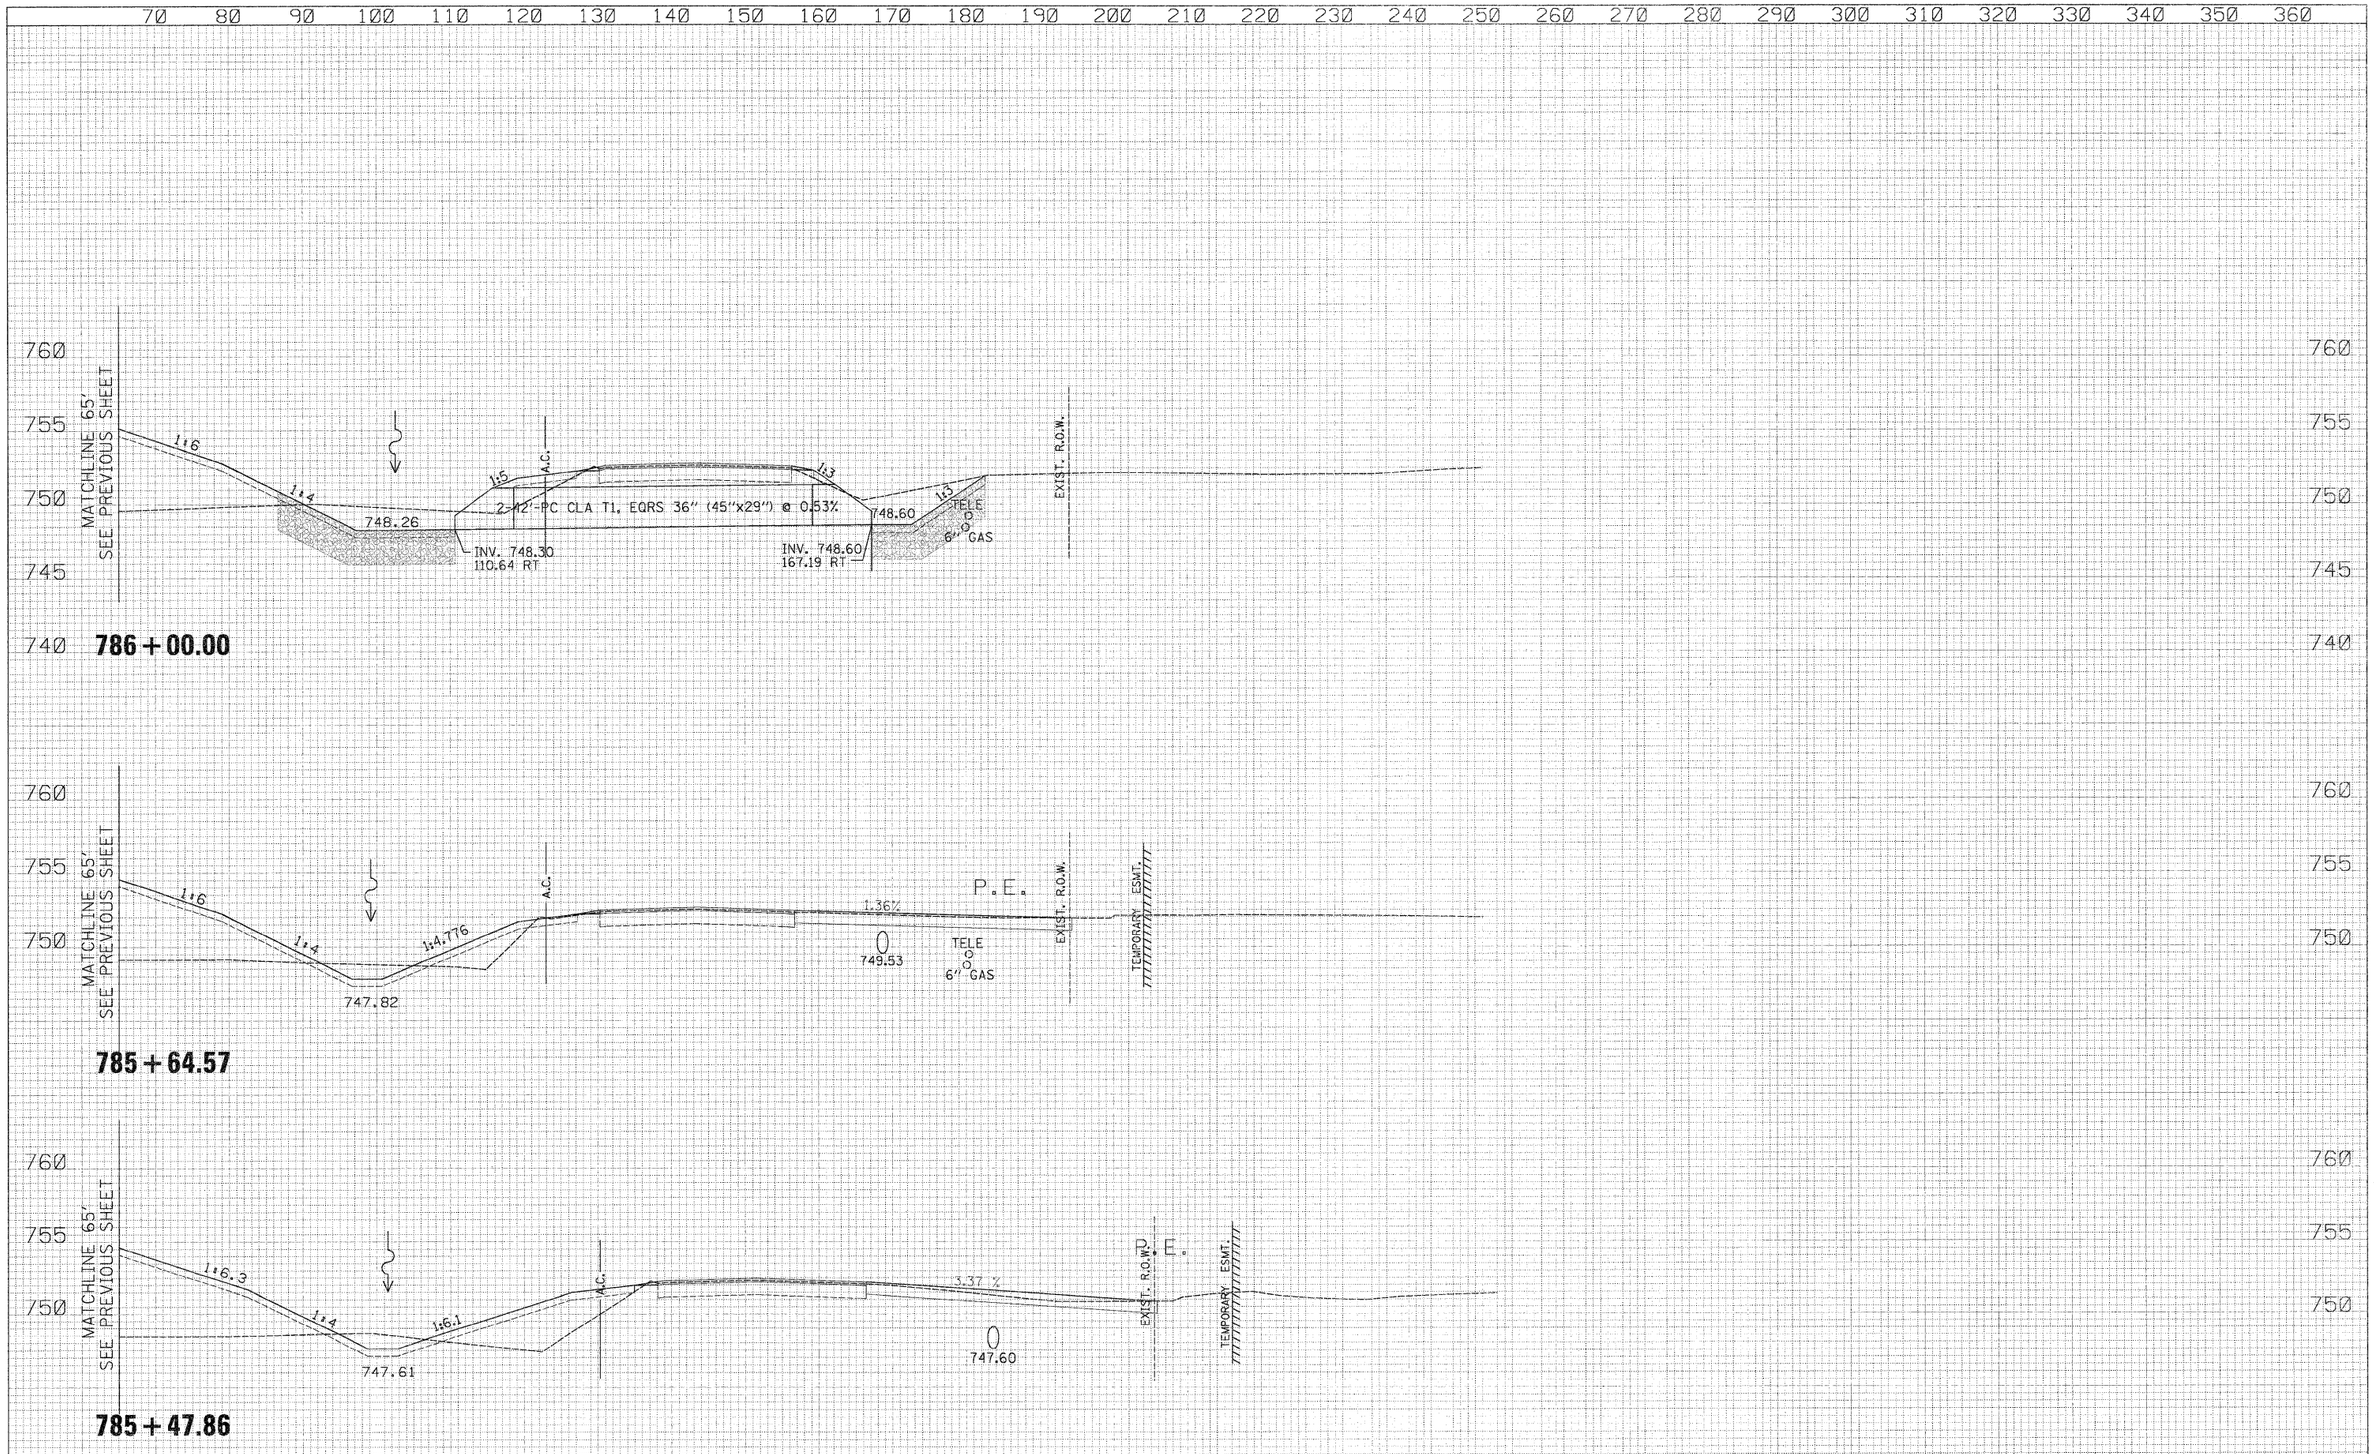

USER NAME = thompsrd	DESIGNED - RDT	REVISED -	
	DRAWN - RDT	REVISED -	
PLOT SCALE = 12.2000 ' / IN.	CHECKED - GC	REVISED -	
PLOT DATE = 4/4/2011	DATE - 01-14-11	REVISED -	

STATE OF ILLINOIS
DEPARTMENT OF TRANSPORTATION


ILLINOIS ROUTE 2
CROSS SECTIONS

SCALE: H: 1" = 10' V: 1" = 10' | SHEET NO. 415 OF 530 SHEETS | STA. 785+47.86 TO STA. 786+00.00

F.A.P. RTE.	SECTION	COUNTY	TOTAL SHEETS	SHEET NO.
734	77-2-2 & 77-2B-1	WINNEBAGO	530	415
		CONTRACT NO. 64813		
	ILLINOIS FED. AID PROJECT			

FINAL SURVEY NOTE BOOK NO.
ORIGINAL SURVEY? SURVEYED PLOTTED TEMPLATE AREAS AREAS CHECKED DATE BY

I:\Projects\11264\Segment 1\sheets\Civil\xsection\U26401-part-xsart-IL2.dgn

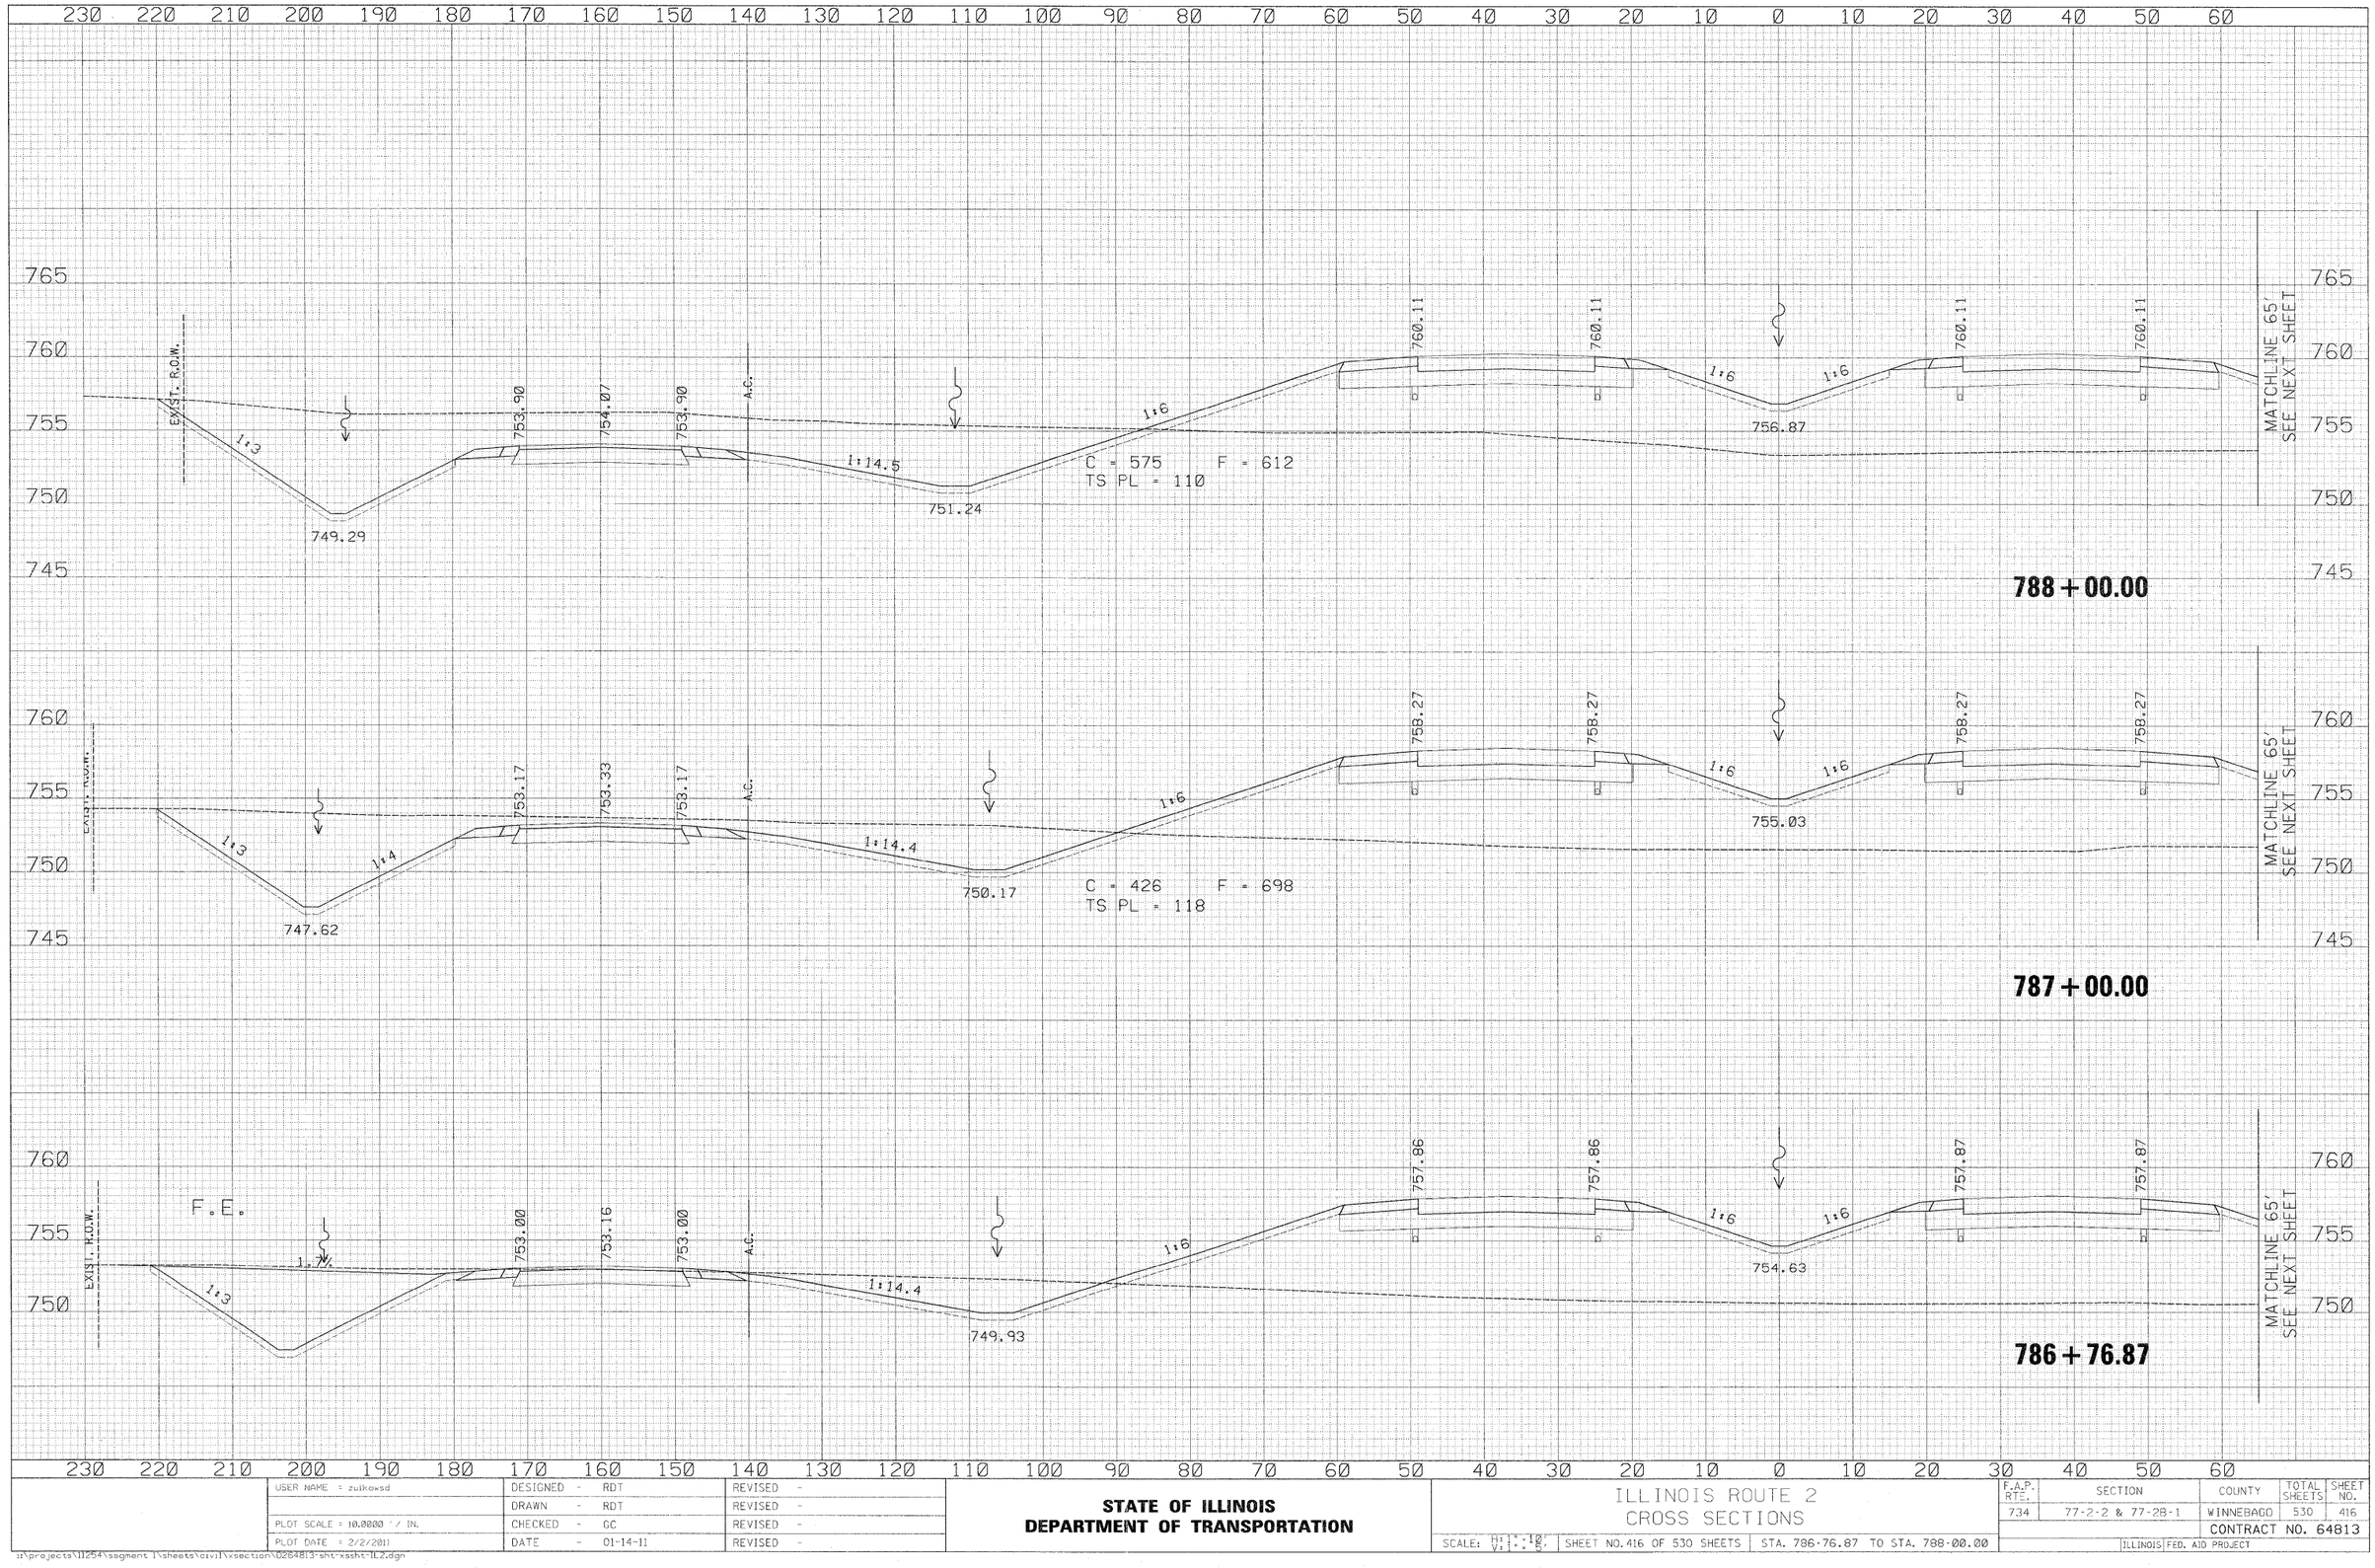

USER NAME = zulkowsd	DESIGNED - RDT	REVISED -	
	DRAWN - RDT	REVISED -	
PLOT SCALE = 10.0000 ' / IN.	CHECKED - GC	REVISED -	
PLOT DATE = 2/2/2011	DATE - 01-14-11	REVISED -	

STATE OF ILLINOIS
DEPARTMENT OF TRANSPORTATION

ILLINOIS ROUTE 2
CROSS SECTIONS


SCALE: HOR. 1" = 10' VERT. 1" = 5' | SHEET NO. 416 OF 530 SHEETS | STA. 786+76.87 TO STA. 788+00.00

F.A.P. RTE.	SECTION	COUNTY	TOTAL SHEETS	SHEET NO.
734	77-2-2 & 77-28-1	WINNEBAGO	530	416
		CONTRACT NO. 64813		
		ILLINOIS FED. AID PROJECT		

FINAL SURVEY NOTE BOOK
NO. BY DATE
SURVEYED
PLOTTED
X-SECTS
AREAS
AREAS CHECKED

ORIGINAL SURVEY NOTE BOOK
NO. BY DATE
SURVEYED
PLOTTED
X-SECTS
AREAS
AREAS CHECKED

I:\projects\11254\segment 1\sheets\civil\xsection\D2648813-sht-xssht-IL2.dgn

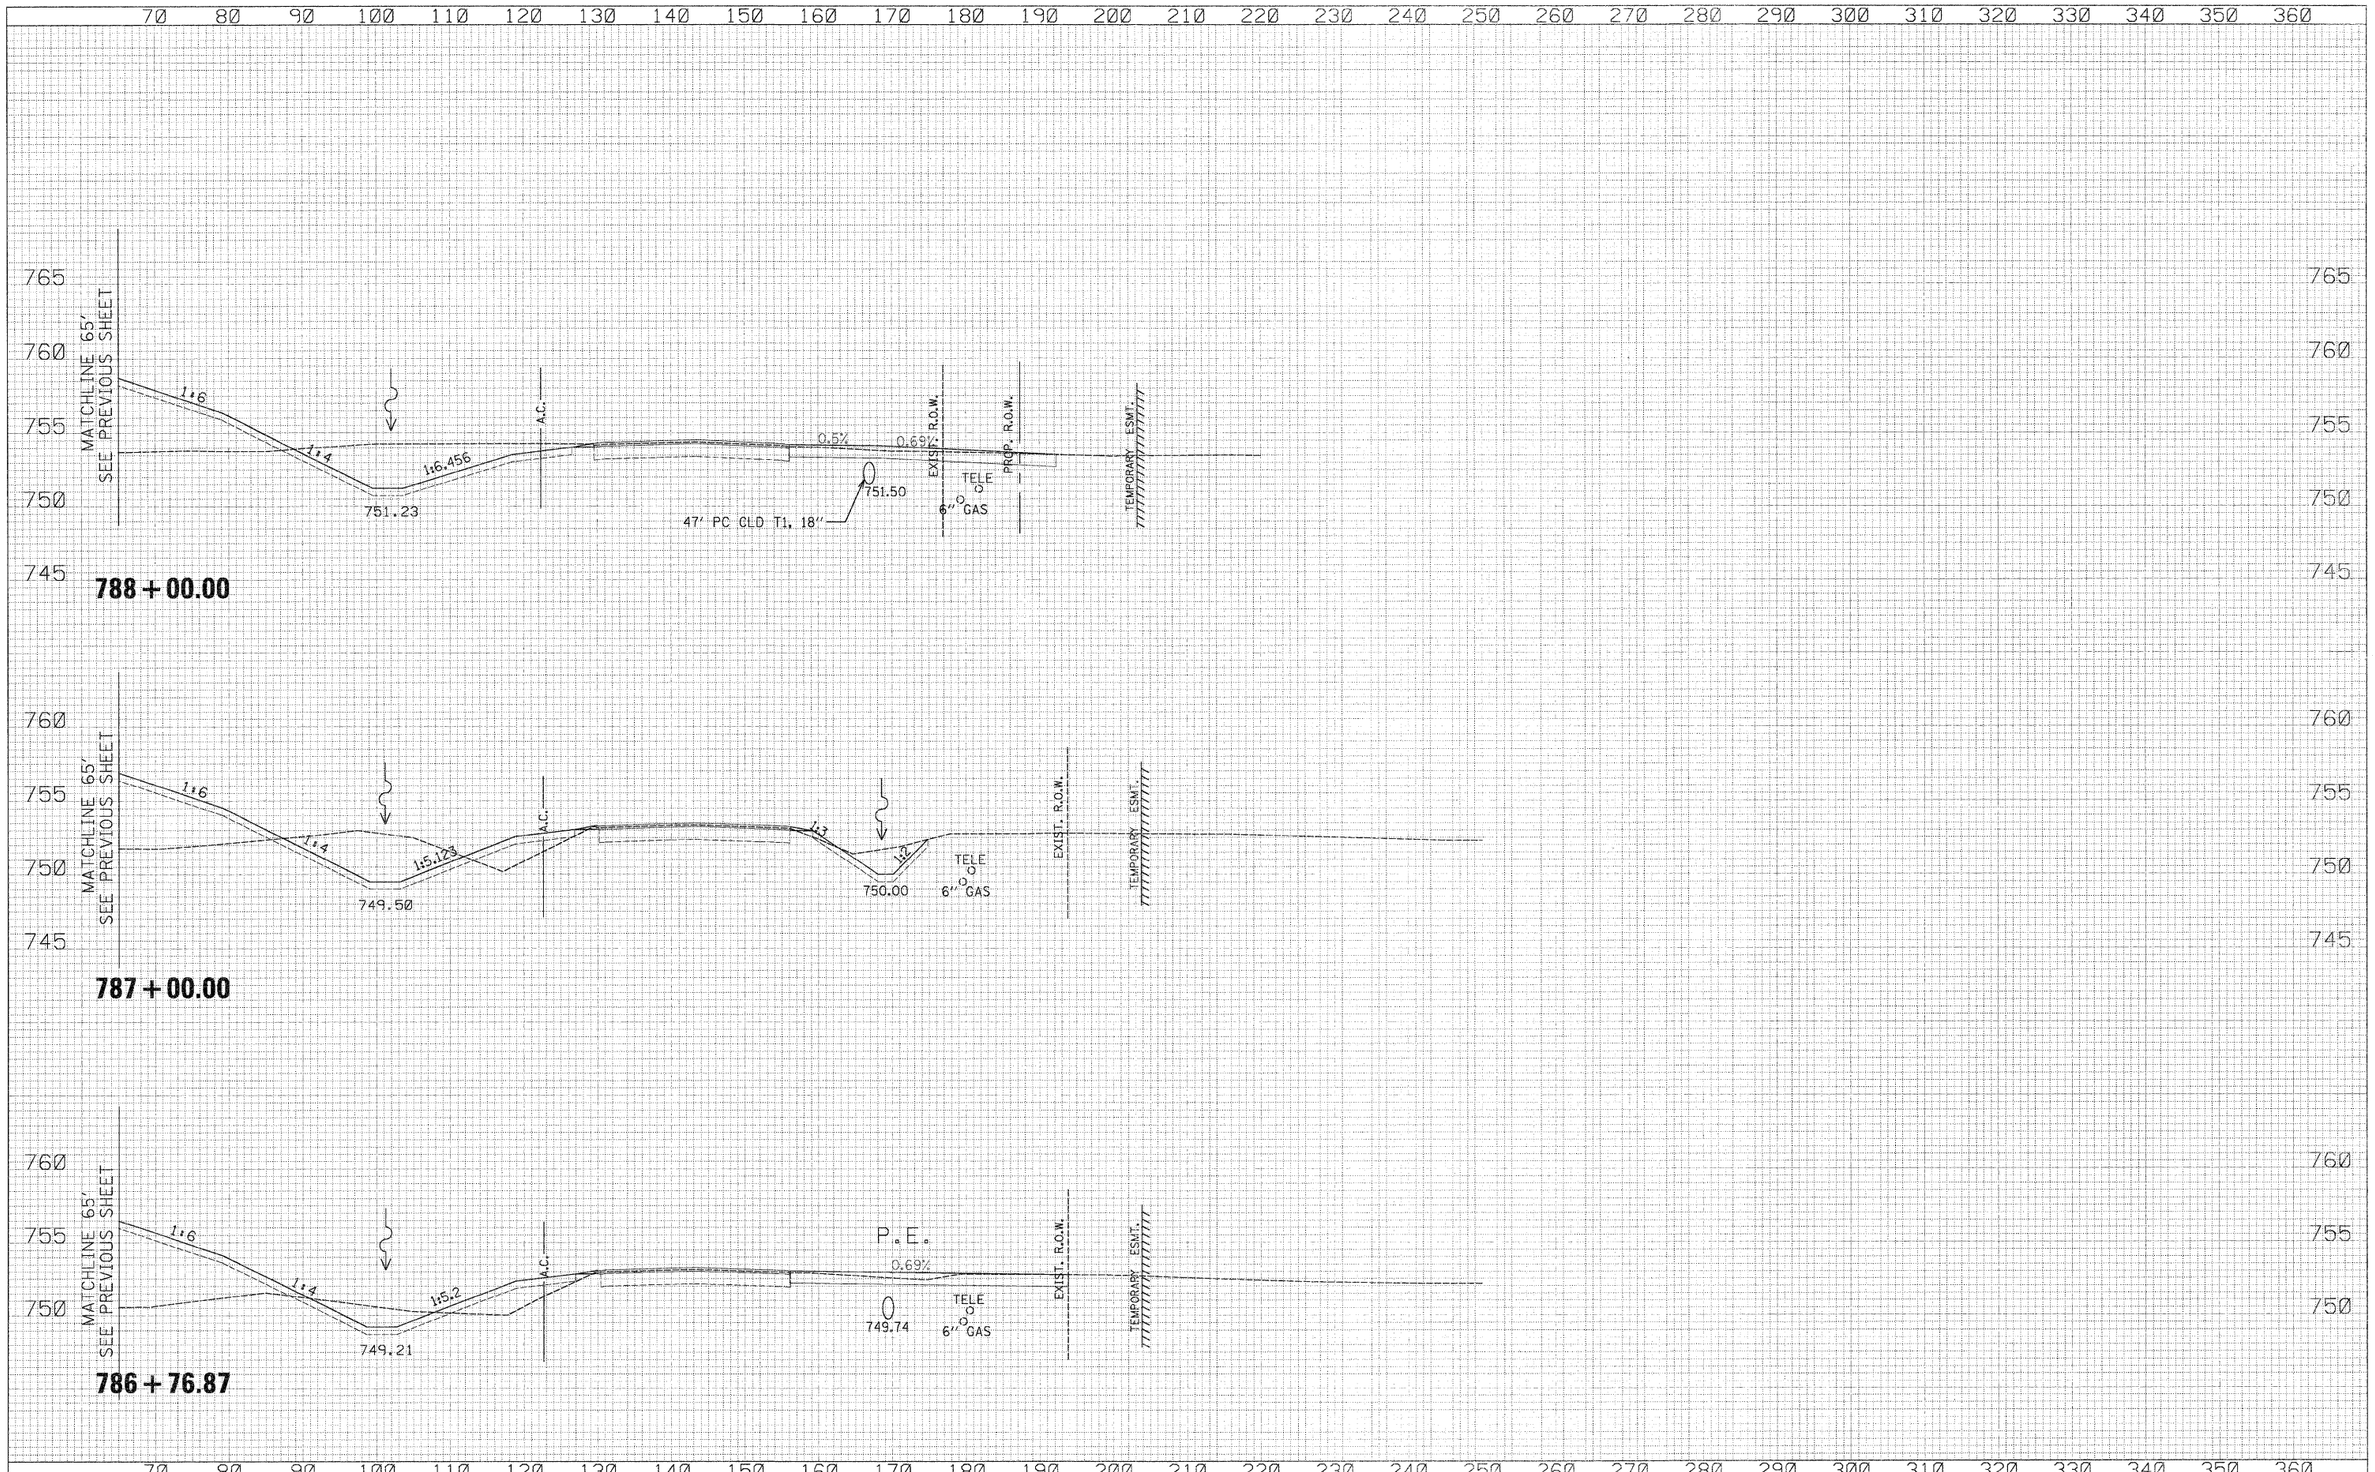

USER NAME = thompgd	DESIGNED - RDT	REVISED -	
	DRAWN - RDT	REVISED -	
PLOT SCALE = 10.0000 ' / IN.	CHECKED - GC	REVISED -	
PLOT DATE = 4/4/2011	DATE - 01-14-11	REVISED -	

STATE OF ILLINOIS
DEPARTMENT OF TRANSPORTATION

ILLINOIS ROUTE 2
CROSS SECTIONS

SCALE: H: 1" = 10' SHEET NO. 417 OF 530 SHEETS STA. 786+76.87 TO STA. 788+00.00


F.A.P. RTE.	SECTION	COUNTY	TOTAL SHEETS	SHEET NO.
734	77-2-2 & 77-2B-1	WINNEBAGO	530	417

CONTRACT NO. 64813

ILLINOIS FED. AID PROJECT

DRIVEN SURVEY: NOTE BOOK, NO. — SURVEYED, PLOTTED, TEMPLATE, AREAS, AREAS CHECKED — BY — DATE

I:\Projects\11254\Segment 1\sheets\Civil\xsection\D254813-cont-xsect-1127.dgn

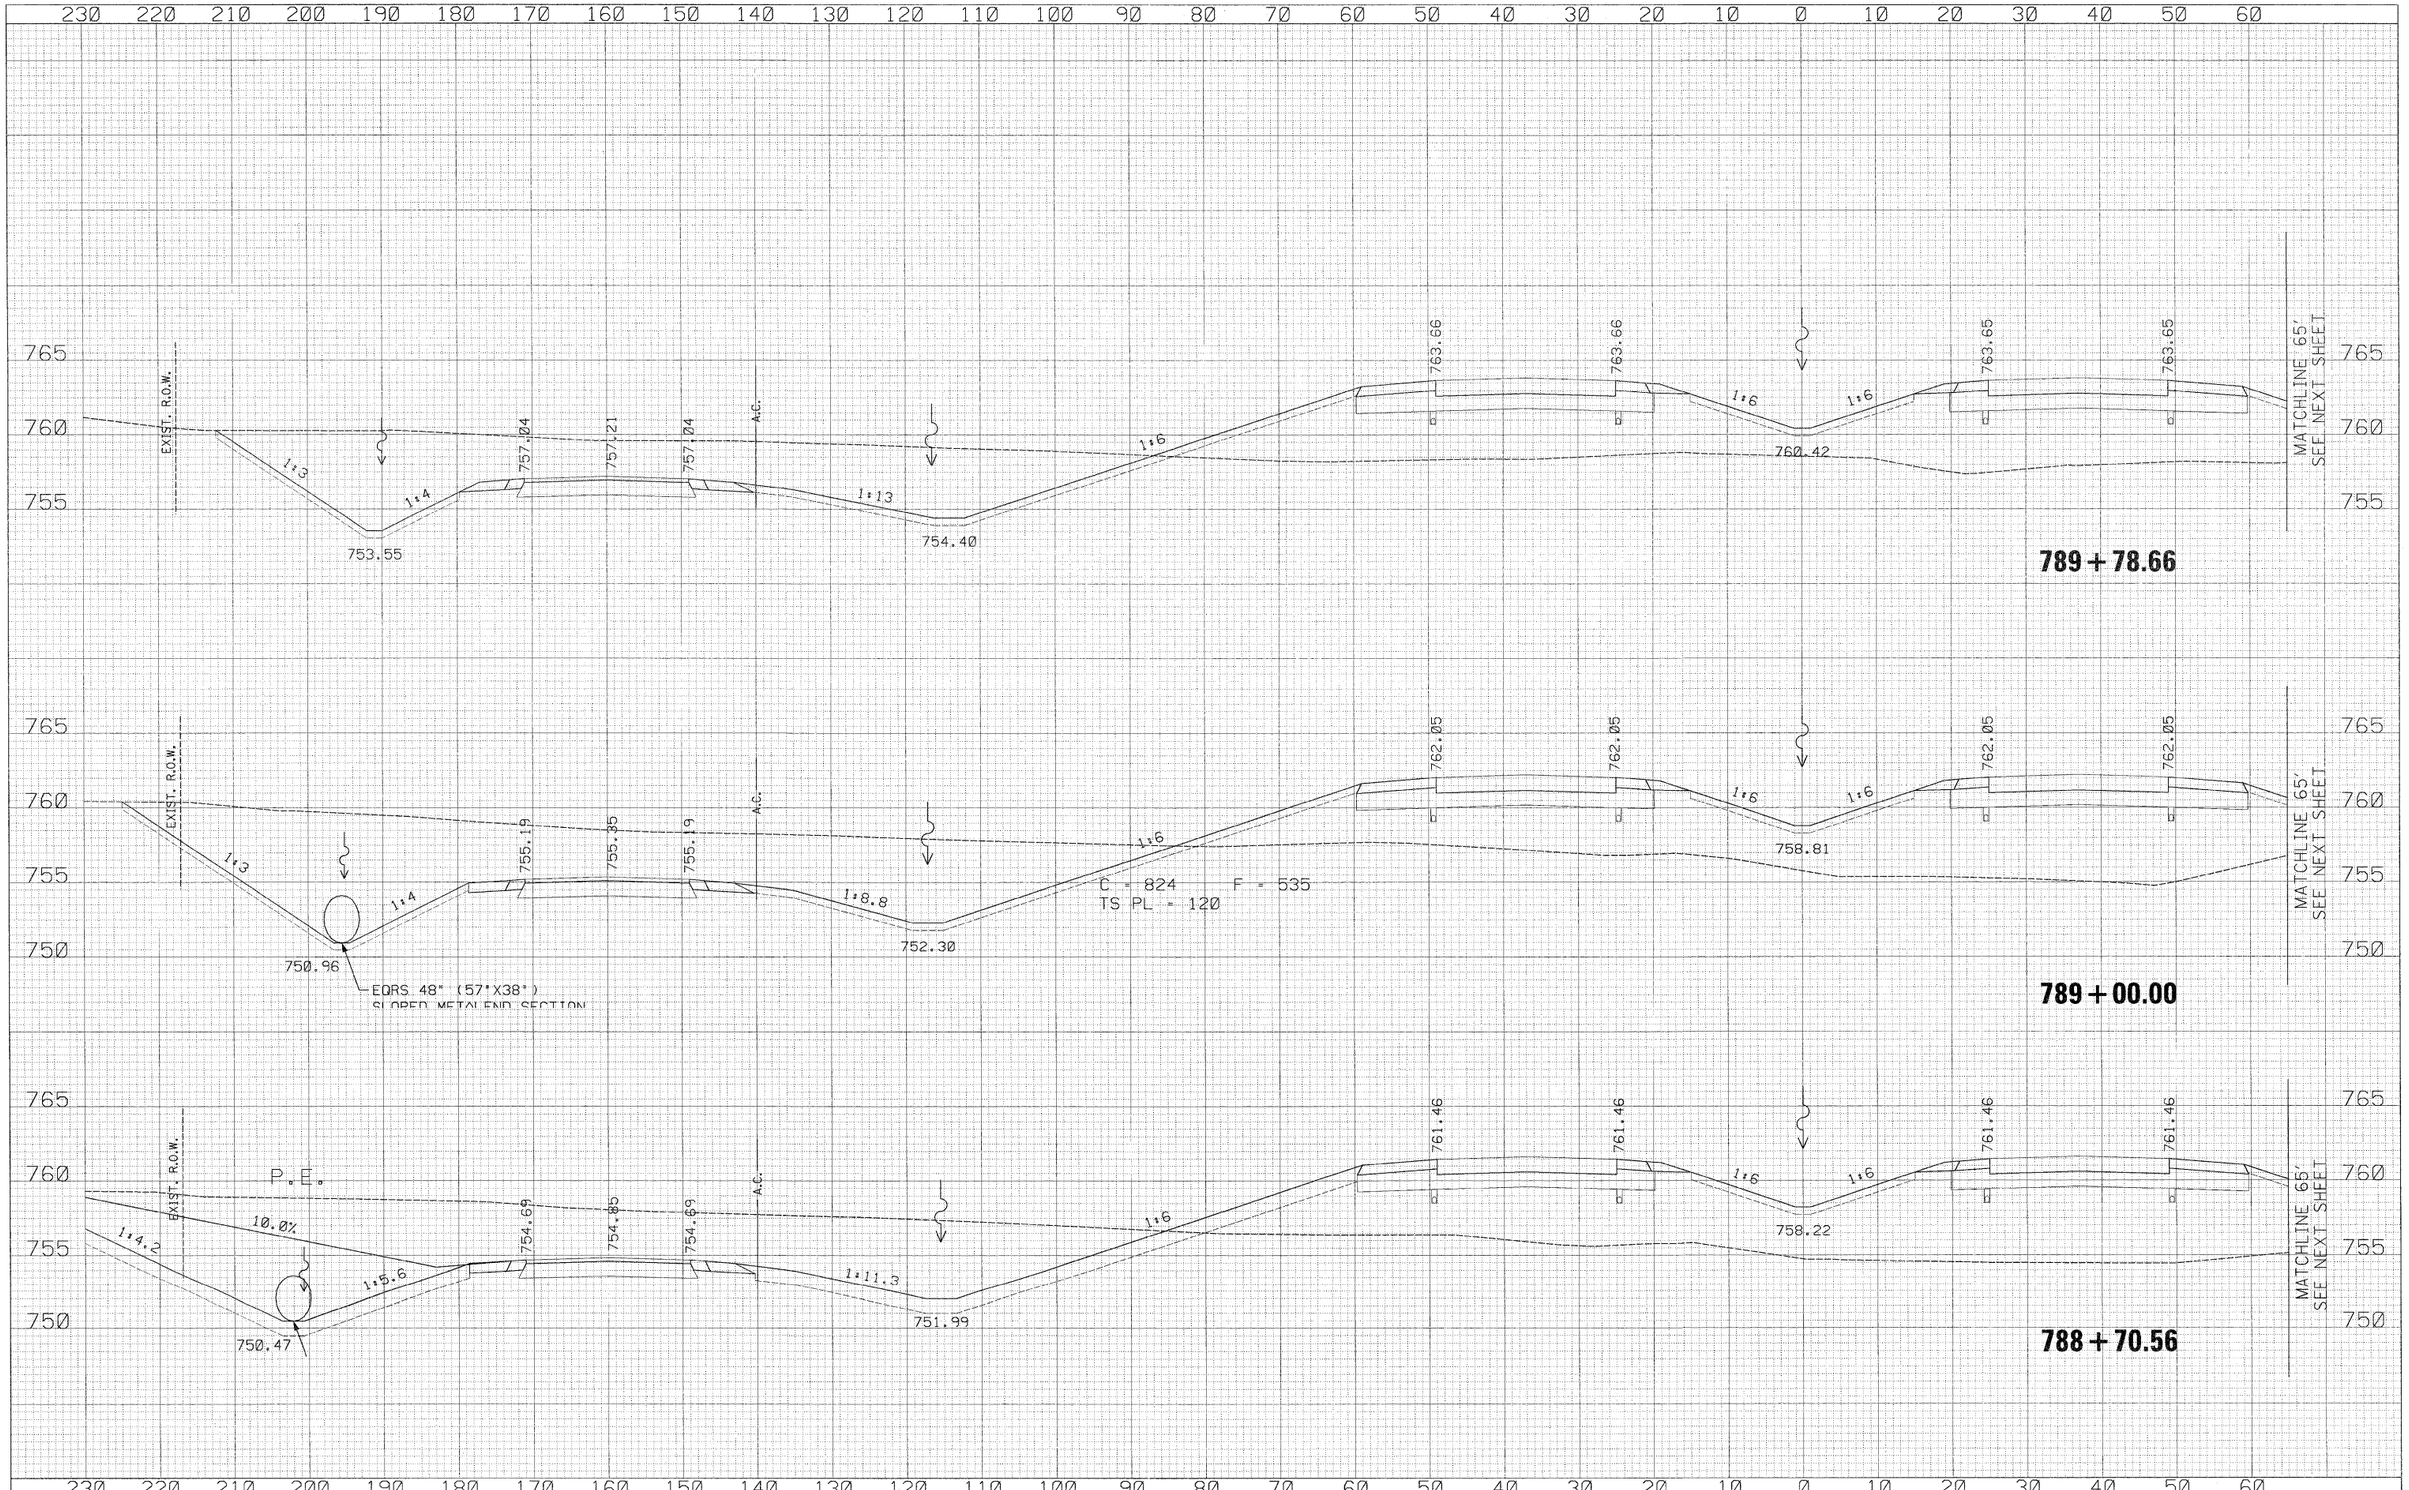

FINAL SURVEY | ORIGINAL SURVEY
NOTE BOOK
NO.
SURVEYED
PLOTTED
TEMPLATE
AREAS CROSS CHECKED
BY
DATE

USER NAME = zulkowsd	DESIGNED - RDT	REVISED -
	DRAWN - RDT	REVISED -
PLOT SCALE = 10.0000 ' / IN.	CHECKED - GC	REVISED -
PLOT DATE = 2/2/2011	DATE - 01-14-11	REVISED -

STATE OF ILLINOIS
DEPARTMENT OF TRANSPORTATION

ILLINOIS ROUTE 2
CROSS SECTIONS


SCALE: H: 1"=10' V: 1"=10' | SHEET NO. 418 OF 530 SHEETS | STA. 788+70.56 TO STA. 789+78.66

F.A.P. RTE.	SECTION	COUNTY	TOTAL SHEETS	SHEET NO.
734	77-2-2 & 77-2B-1	WINNEBAGO	530	418
		CONTRACT NO. 64813		
	ILLINOIS FED. AID PROJECT			

i:\pro_ects\11254\segment 1\sheets\civil\xsection\D264813-sht-xssht-1L2.dgn

FINAL SURVEY	BY	DATE
NOTE BOOK	SURVEYED	
NO.	PLOTTED	
	TEMPLATE	
	AREAS	
	AREAS CHECKED	

ORIGINAL SURVEY	BY	DATE
NOTE BOOK	SURVEYED	
NO.	PLOTTED	
	TEMPLATE	
	AREAS	
	AREAS CHECKED	

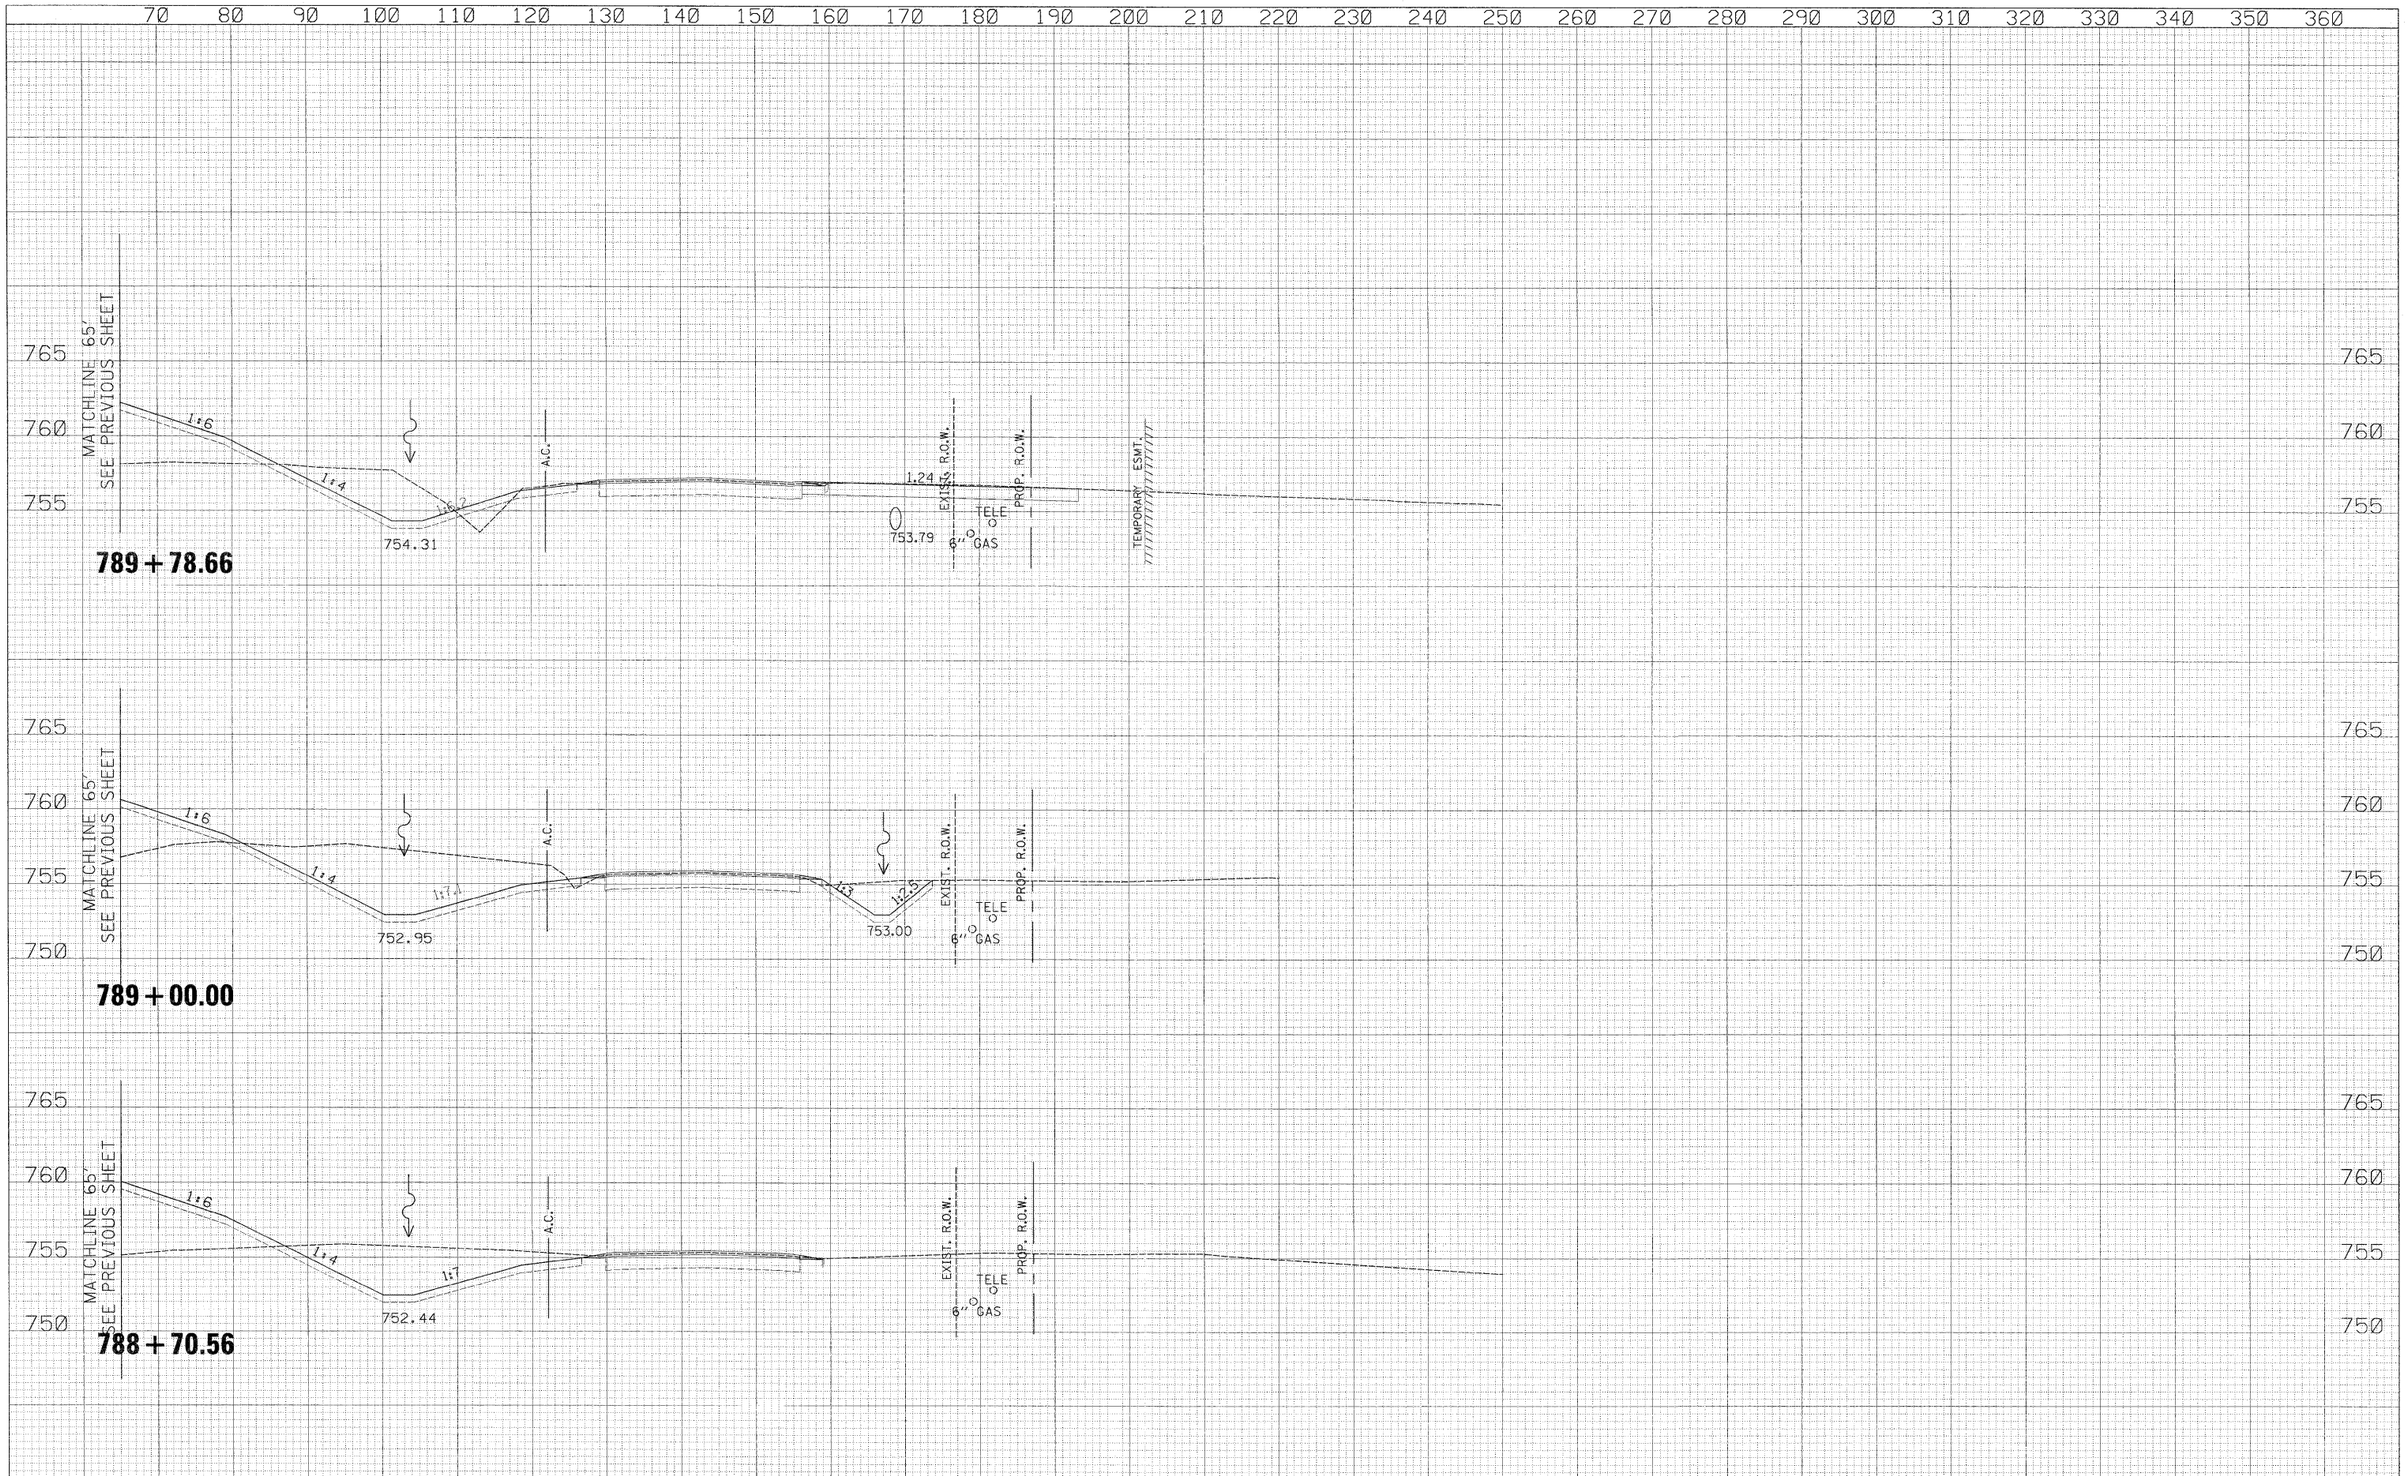

USER NAME = zulkowsd	DESIGNED - RDT	REVISED -
	DRAWN - RDT	REVISED -
PLOT SCALE = 10.0000 ' / IN.	CHECKED - GC	REVISED -
PLOT DATE = 2/2/2011	DATE - 01-14-11	REVISED -

STATE OF ILLINOIS
DEPARTMENT OF TRANSPORTATION


ILLINOIS ROUTE 2
CROSS SECTIONS

SCALE: H: 1" = 10'
V: 1" = 10'

SHEET NO. 419 OF 530 SHEETS | STA. 788+70.56 TO STA. 789+78.66

F.A.P. RTE.	SECTION	COUNTY	TOTAL SHEETS	SHEET NO.
734	77-2-2 & 77-2B-1	WINNEBAGO	530	419
		CONTRACT NO. 64813		
	ILLINOIS FED. AID PROJECT			

I:\projects\11254\segment 1\sheets\civil\xsection\D264813-sht-xssht-L2.dgn

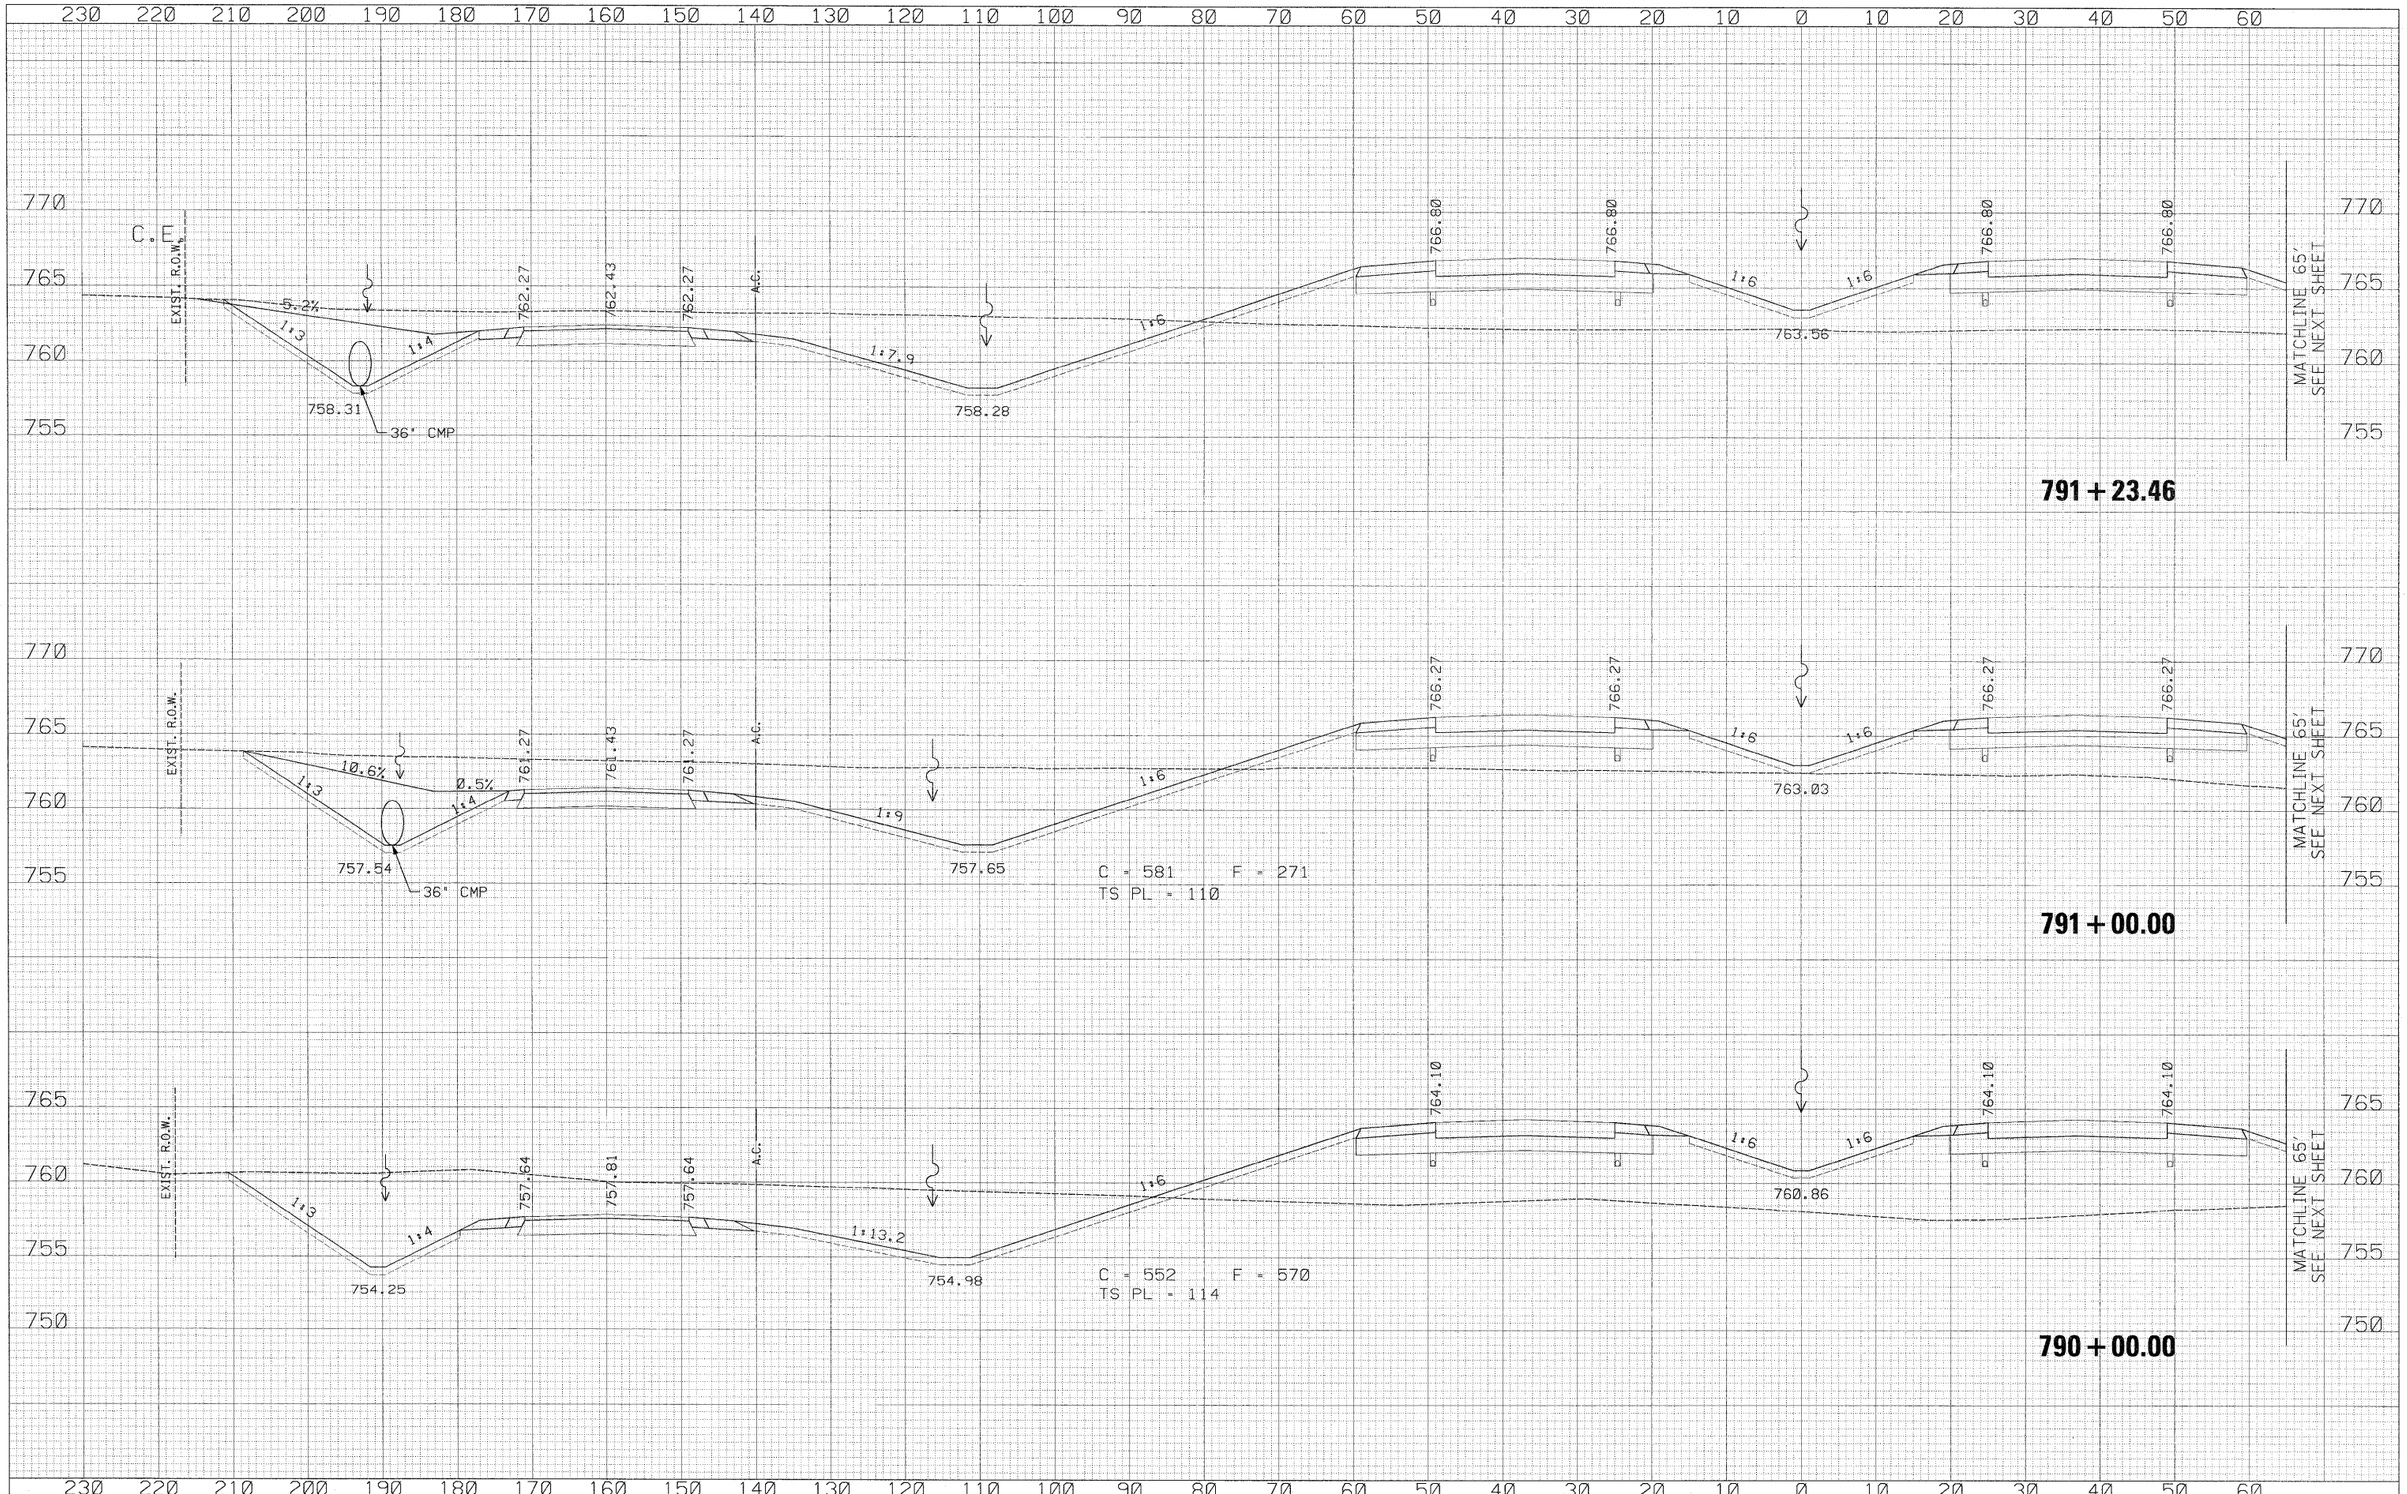

	DATE
BY	
SURVEYED	
PLOTTED	
TEMPLATE	
AREAS	
AREAS CHECKED	

FINAL SURVEY
NOTE BOOK
NO.

ORIGINAL SURVEY
NOTE BOOK
NO.

USER NAME = zulkowsd	DESIGNED - RDT	REVISED -	
	DRAWN - RDT	REVISED -	
PLOT SCALE = 10.0000 ' / IN.	CHECKED - GC	REVISED -	
PLOT DATE = 2/2/2011	DATE - 01-14-11	REVISED -	

STATE OF ILLINOIS
DEPARTMENT OF TRANSPORTATION

ILLINOIS ROUTE 2
CROSS SECTIONS

SCALE: H: 1" = 10'
V: 1" = 2'
SHEET NO. 420 OF 530 SHEETS
STA. 790+00.00 TO STA. 791+23.46

F.A.P. RTE.	SECTION	COUNTY	TOTAL SHEETS	SHEET NO.
734	77-2-2 & 77-28-1	WINNEBAGO	530	420
		CONTRACT NO. 64813		
		ILLINOIS	FED. AID PROJECT	

I:\projects\11254\segment 1\sheets\civil\xsection\D264813-sht-xssht-IL2.dgn

70 80 90 100 110 120 130 140 150 160 170 180 190 200 210 220 230 240 250 260 270 280 290 300 310 320 330 340 350 360

770 765 760 755

MATCHLINE 65'
SEE PREVIOUS SHEET

1:6 1:4 1:5 1:3

EXIST. R.O.W.

A.C.

EXIST. R.O.W.

TELE

756.80

791 + 23.46

770 765 760 755

MATCHLINE 65'
SEE PREVIOUS SHEET

1:6 1:4 1:5.3 1:3

EXIST. R.O.W.

A.C.

EXIST. R.O.W.

TELE
6" GAS

756.40

791 + 00.00

765 760 755 750

MATCHLINE 65'
SEE PREVIOUS SHEET

1:6 1:4 1:6 1:3 1:2.5

A.C.

EXIST. R.O.W.

PROP. R.O.W.

TELE
6" GAS

754.68 754.00

790 + 00.00

70 80 90 100 110 120 130 140 150 160 170 180 190 200 210 220 230 240 250 260 270 280 290 300 310 320 330 340 350 360

FINAL SURVEY
NOTE BOOK
NO.
SURVEYED
PLOTTED
TEMPLATE
AREAS
AREAS CHECKED
BY
DATE

ORIGINAL SURVEY
NOTE BOOK
NO.
SURVEYED
PLOTTED
TEMPLATE
AREAS
AREAS CHECKED
BY
DATE

USER NAME = zlkowsd	DESIGNED - RDT	REVISED -
	DRAWN - RDT	REVISED -
PLOT SCALE = 10.0000 ' / IN.	CHECKED - GC	REVISED -
PLOT DATE = 2/2/2011	DATE - 01-14-11	REVISED -


STATE OF ILLINOIS
DEPARTMENT OF TRANSPORTATION

ILLINOIS ROUTE 2
CROSS SECTIONS

SCALE: H: 1" = 10' V: 1" = 10' | SHEET NO. 421 OF 530 SHEETS | STA. 790+00.00 TO STA. 791+23.46

F.A.P. RTE.	SECTION	COUNTY	TOTAL SHEETS	SHEET NO.
734	77-2-2 & 77-2B-1	WINNEBAGO	530	421
		CONTRACT NO. 64813		
		ILLINOIS FED. AID PROJECT		

I:\projects\II254\segment 1\sheets\civil\section\D264813-sht-xsht-IL2.dgn

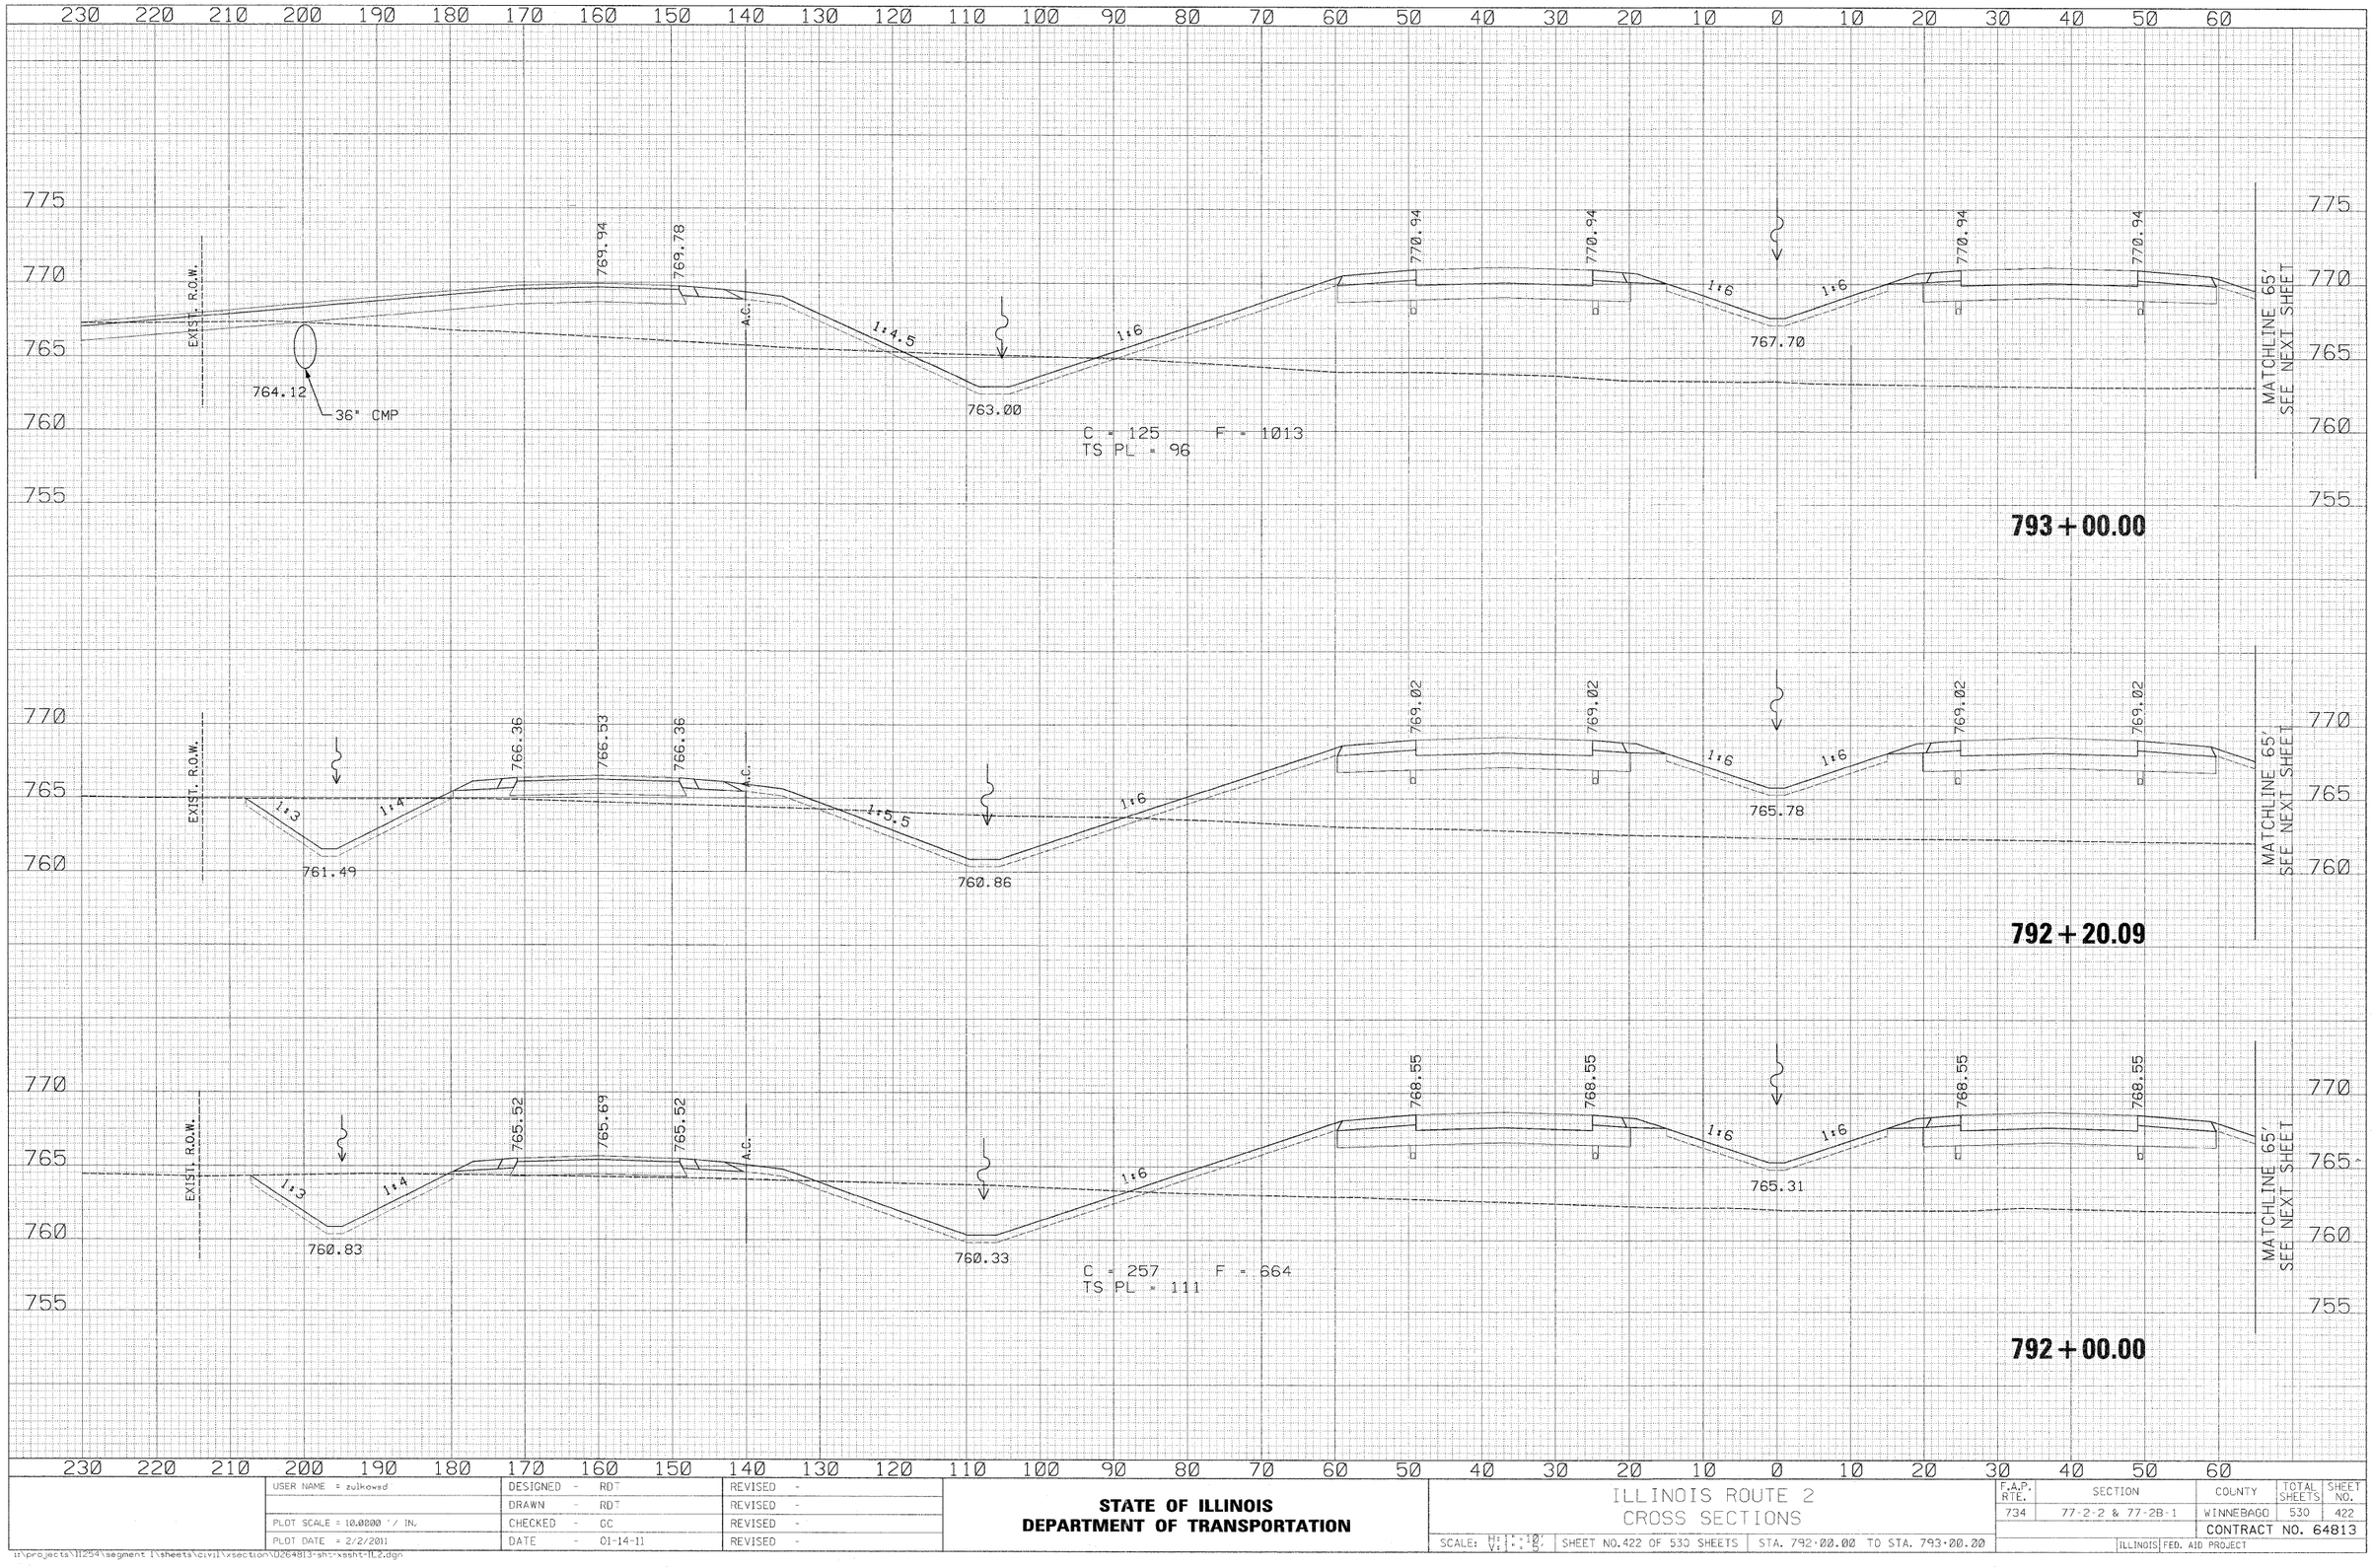

USER NAME = zulkowsd	DESIGNED - RDT	REVISED -	
	DRAWN - RDT	REVISED -	
PLOT SCALE = 10.0000 ' / IN.	CHECKED - GC	REVISED -	
PLOT DATE = 2/2/2011	DATE - 01-14-11	REVISED -	

STATE OF ILLINOIS
DEPARTMENT OF TRANSPORTATION

ILLINOIS ROUTE 2
CROSS SECTIONS

SCALE: H: 1" = 10' V: 1" = 5' | SHEET NO. 422 OF 530 SHEETS | STA. 792+00.00 TO STA. 793+00.00

F.A.P. RTE.	SECTION	COUNTY	TOTAL SHEETS	SHEET NO.
734	77-2-2 & 77-2B-1	WINNEBAGO	530	422
		CONTRACT NO. 64813		
	ILLINOIS FED. AID PROJECT			


FINAL SURVEY: NOTE BOOK ____ NO. ____ | BY | DATE | SURVEYED ____ PLOTTED ____ TYPED ____ AREAS ____ AREAS CHECKED ____

ORIGINAL SURVEY: NOTE BOOK ____ NO. ____ | BY | DATE | SURVEYED ____ PLOTTED ____ TYPED ____ AREAS ____ AREAS CHECKED ____


i:\projects\11254\segment 1\sheets\civil\xsection\U264813-sht-xssht-IL2.dgn

70 80 90 100 110 120 130 140 150 160 170 180 190 200 210 220 230 240 250 260 270 280 290 300 310 320 330 340 350 360


775 770 765 760 755

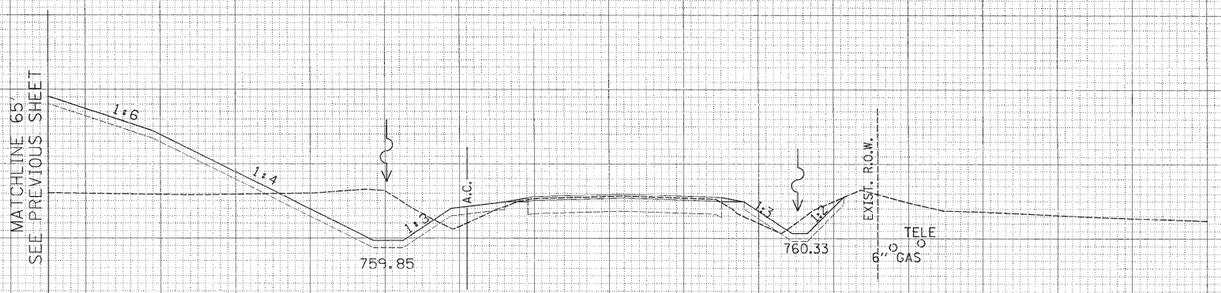

793+00.00

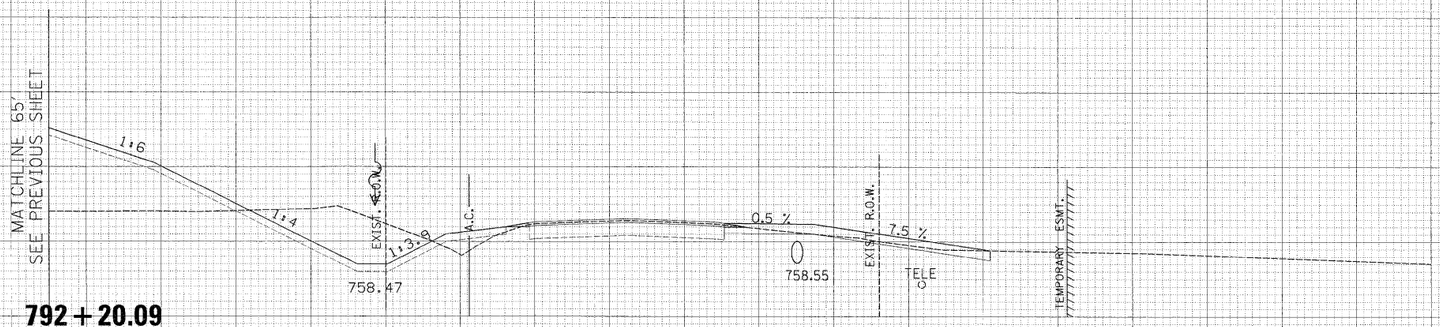

792+20.09

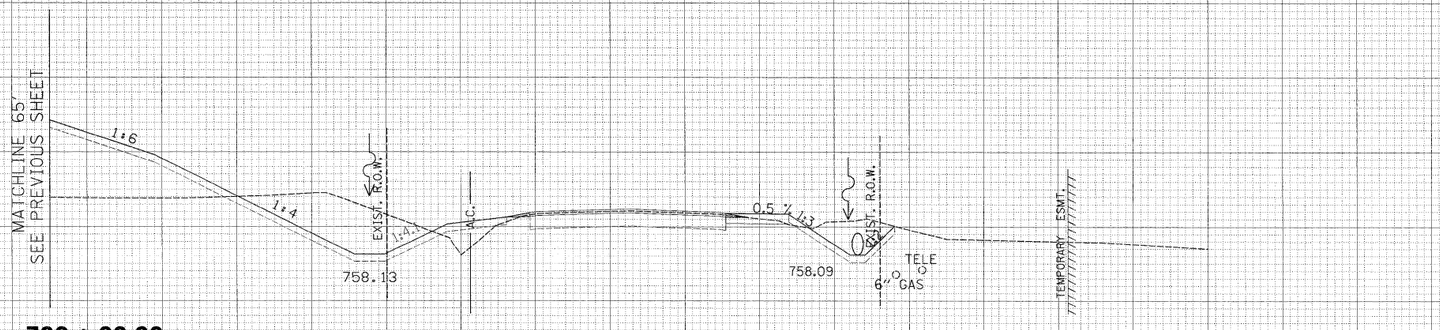

792+00.00

70 80 90 100 110 120 130 140 150 160 170 180 190 200 210 220 230 240 250 260 270 280 290 300 310 320 330 340 350 360

USER NAME = zulkowsd	DESIGNED - RDT	REVISED -	
	DRAWN - RDT	REVISED -	
PLOT SCALE = 10.0000 ' / IN.	CHECKED - GC	REVISED -	
PLOT DATE = 2/2/2011	DATE - 01-14-11	REVISED -	

STATE OF ILLINOIS
DEPARTMENT OF TRANSPORTATION

ILLINOIS ROUTE 2
CROSS SECTIONS

SCALE: H: 1"=10' V: 1"=10' | SHEET NO. 423 OF 530 SHEETS | STA. 792+00.00 TO STA. 793+00.00

F.A.P. RTE.	SECTION	COUNTY	TOTAL SHEETS	SHEET NO.
734	77-2-2 & 77-2B-1	WINNEBAGO	530	423
		CONTRACT NO. 64813		
		ILLINOIS FED. AID PROJECT		


FINAL SURVEY NOTE BOOK — NO. — SURVEYED — PLOTTED — TEMPLATE — AREAS — AREAS CHECKED — BY — DATE

ORIGINAL SURVEY NOTE BOOK — NO. — SURVEYED — PLOTTED — TEMPLATE — AREAS — AREAS CHECKED — BY — DATE

I:\projects\11251\segment 1\sheets\civil\xsection\D264813-sht-xssht-IL2.dgn

FINAL SURVEY	BY	DATE
SURVEYED		
PLOTTED		
NOTE BOOK	TEMPLATE	
NO.	AREAS	
	AREAS CHECKED	

230 220 210 200 190 180 170 160 150 140 130 120 110 100 90 80 70 60 50 40 30 20 10 0 10 20 30 40 50 60

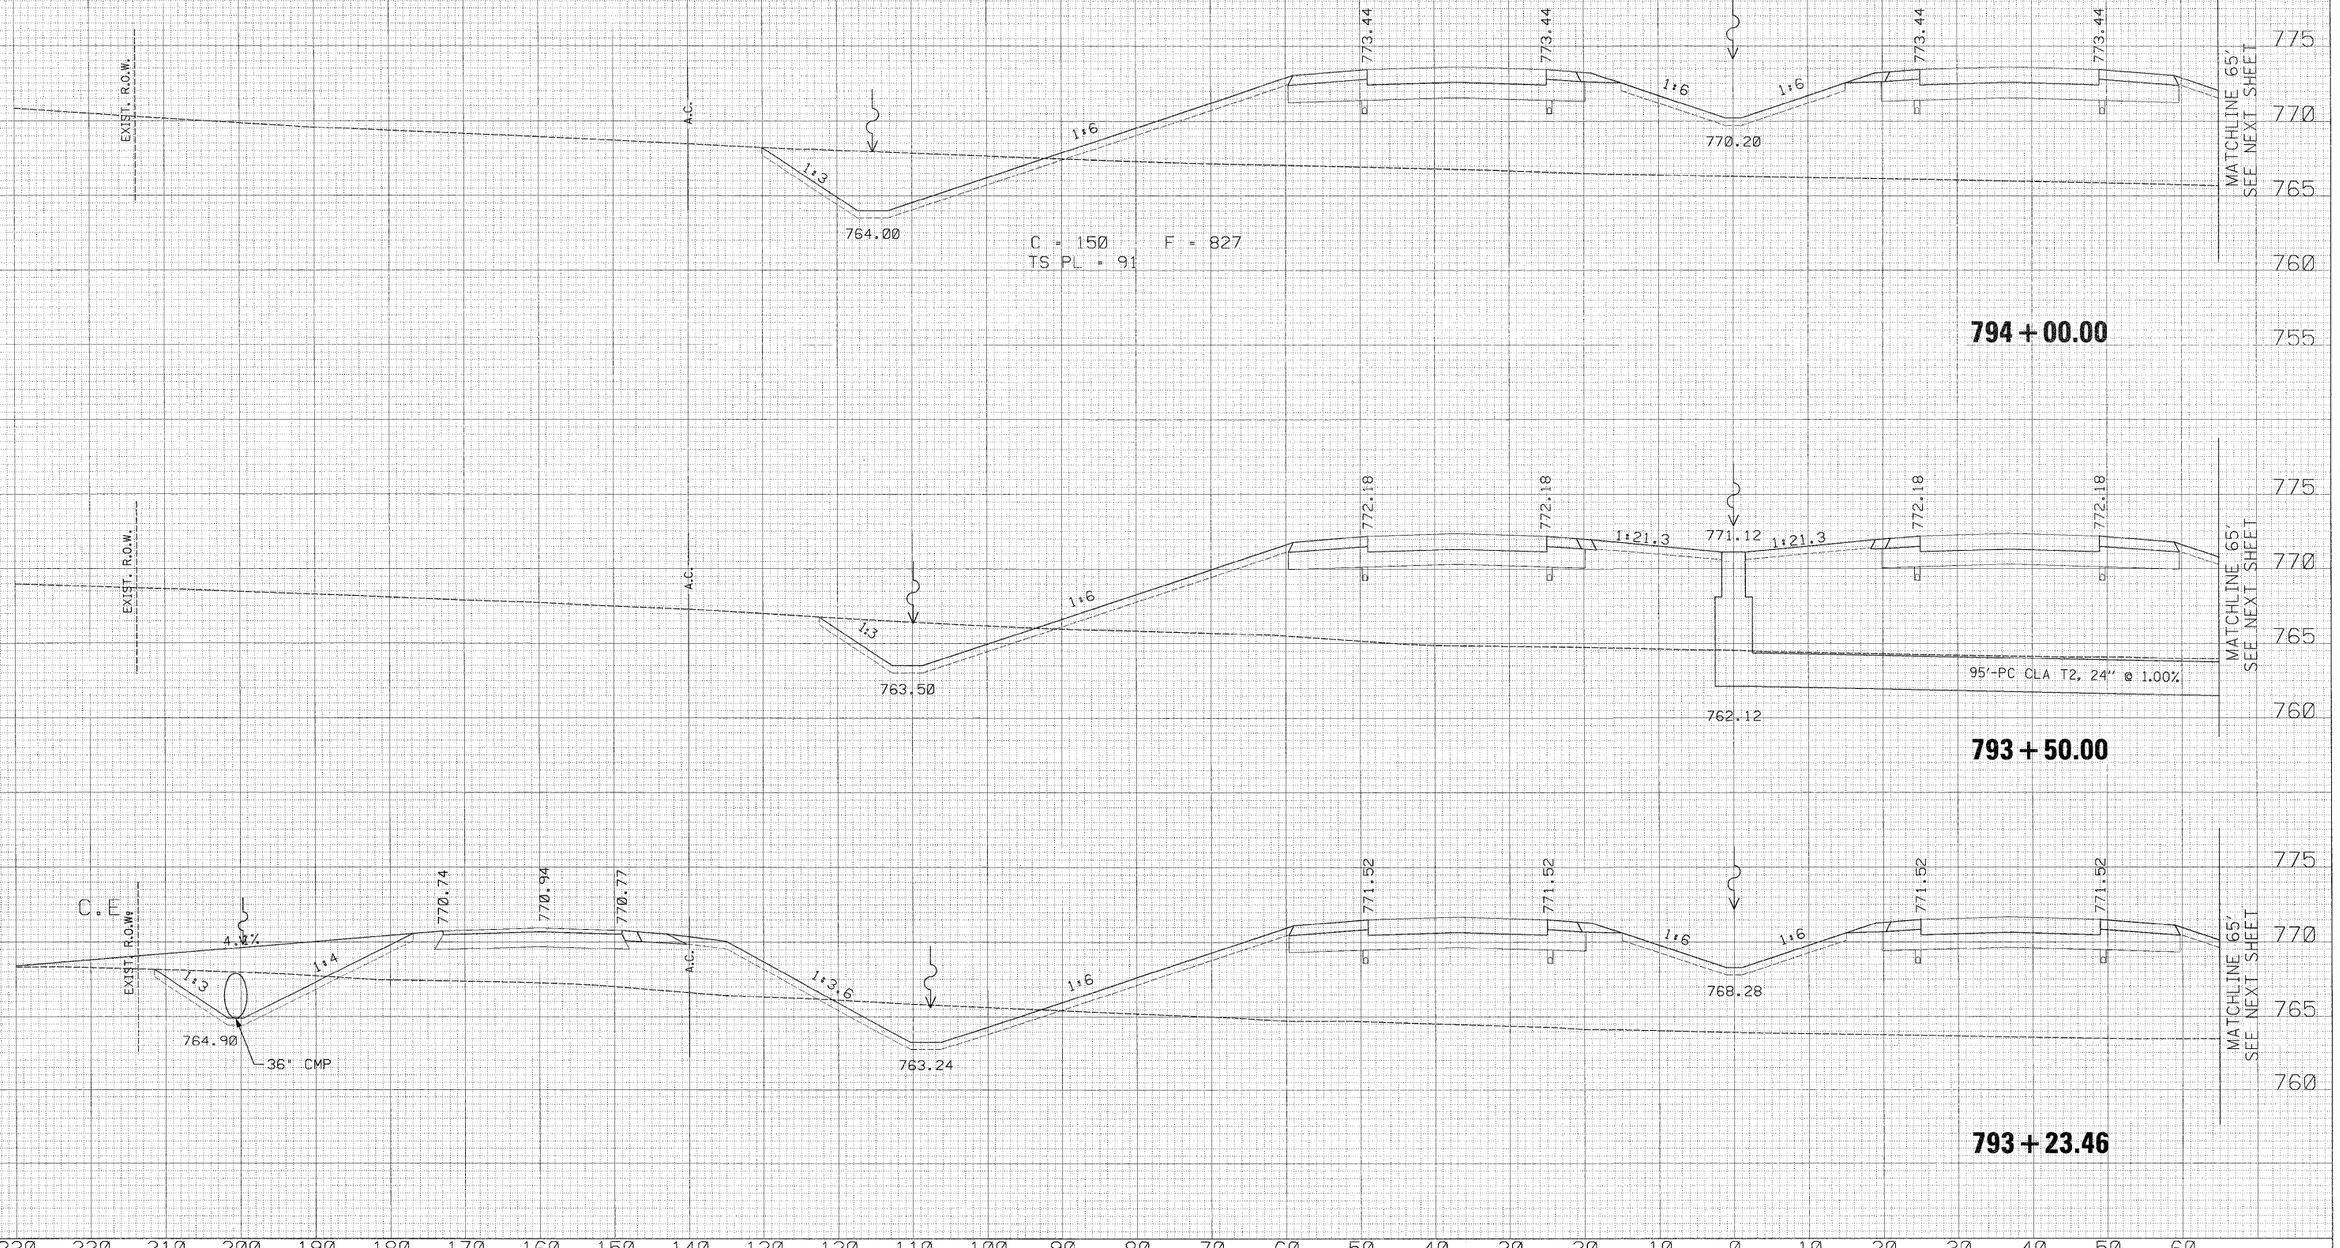

230 220 210 200 190 180 170 160 150 140 130 120 110 100 90 80 70 60 50 40 30 20 10 0 10 20 30 40 50 60

ORIGINAL SURVEY	BY	DATE
SURVEYED		
PLOTTED		
NOTE BOOK	TEMPLATE	
NO.	AREAS	
	AREAS CHECKED	

USER NAME = zulkowsd	DESIGNED - RDT	REVISED -
	DRAWN - RDT	REVISED -
PLOT SCALE = 10.0000 ' / IN.	CHECKED - GC	REVISED -
PLOT DATE = 2/2/2011	DATE - 01-14-11	REVISED -

STATE OF ILLINOIS
DEPARTMENT OF TRANSPORTATION

ILLINOIS ROUTE 2
CROSS SECTIONS

SCALE: H: 1" = 10' V: 1" = 10' | SHEET NO. 424 OF 530 SHEETS | STA. 793+23.46 TO STA. 794+00.00

F.A.P. RTE.	SECTION	COUNTY	TOTAL SHEETS	SHEET NO.
734	77-2-2 & 77-2B-1	WINNEBAGO	530	424
		CONTRACT NO. 64813		
		ILLINOIS FED. AID PROJECT		

I:\projects\11254\segment 1\sheets\civil\xsection\0264813-sht-xssht-IL2.dgn

70 80 90 100 110 120 130 140 150 160 170 180 190 200 210 220 230 240 250 260 270 280 290 300 310 320 330 340 350 360

775 770 765 760 755

MATCHLINE 65' SEE PREVIOUS SHEET

1:6 1:4 1:3 1:2 A.C. EXIST. R.O.W.

762.27 762.36 TELE 6" GAS

794+00.00

775 770 765 760

MATCHLINE 65' SEE PREVIOUS SHEET

1:6 1:4 1:3 1:2 A.C. EXIST. R.O.W.

INV. 761.12 102.70' RT 761.67

793+50.00

775 770 765 760

MATCHLINE 65' SEE PREVIOUS SHEET

1:6 1:4 1:3 1:2 A.C. EXIST. R.O.W.

760.42 761.07 TELE

793+23.46

70 80 90 100 110 120 130 140 150 160 170 180 190 200 210 220 230 240 250 260 270 280 290 300 310 320 330 340 350 360

FINAL SURVEY NOTE BOOK NO. — SURVEYED PLOTTED TEMPLATE AREAS AREAS CHECKED — BY DATE

ORIGINAL SURVEY NOTE BOOK NO. — SURVEYED PLOTTED TEMPLATE AREAS AREAS CHECKED — BY DATE

USER NAME = zulkowsd	DESIGNED - RDT	REVISED -
	DRAWN - RDT	REVISED -
PLOT SCALE = 10.0000 ' / IN.	CHECKED - GC	REVISED -
PLOT DATE = 2/2/2011	DATE - 01-14-11	REVISED -


STATE OF ILLINOIS
DEPARTMENT OF TRANSPORTATION

ILLINOIS ROUTE 2
CROSS SECTIONS

SCALE: H: 1" = 10' V: 1" = 5' | SHEET NO. 425 OF 530 SHEETS | STA. 793+23.46 TO STA. 794+00.00

F.A.P. RTE.	SECTION	COUNTY	TOTAL SHEETS	SHEET NO.
734	77-2-2 & 77-2B-1	WINNEBAGO	530	425
		CONTRACT NO. 64813		
		ILLINOIS FED. AID PROJECT		

h:\projects\11254\segment 1\sheets\civil\xsection\D264813-sht_xssht-IL2.dgn

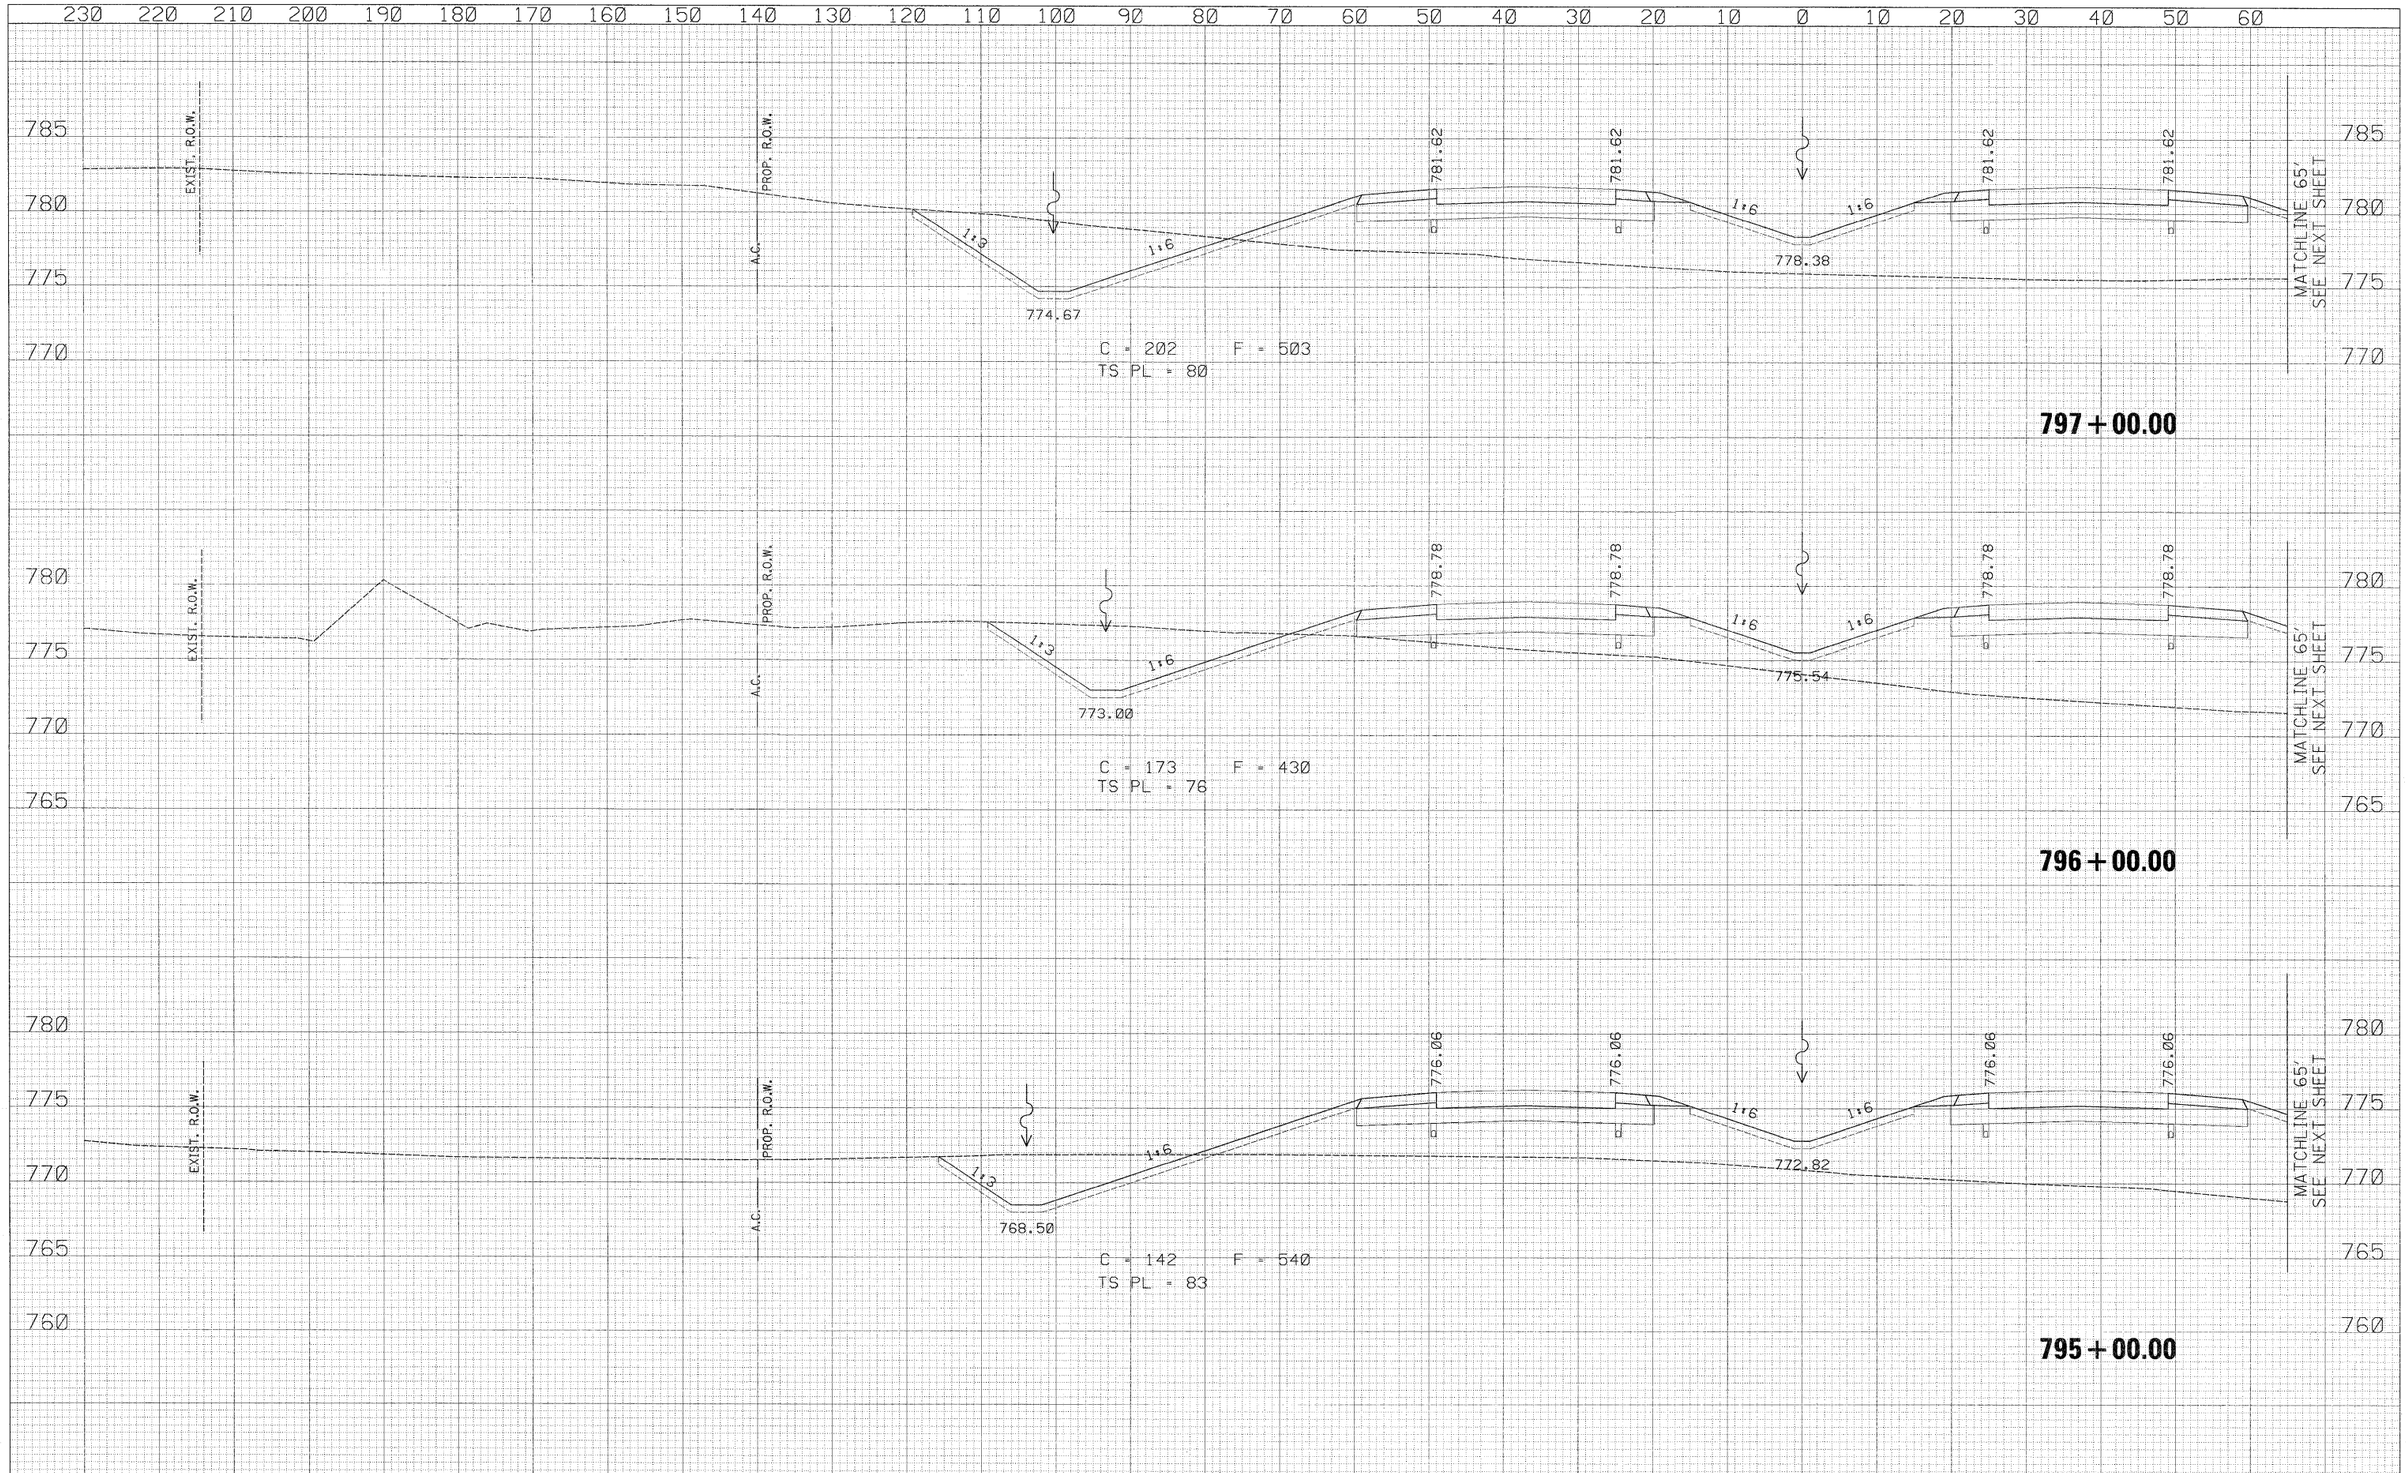

FINAL SURVEY NOTE BOOK	BY	DATE
NO.	SURVEYED	
	PLOTTED	
	REVISED	
	AREAS	
	AREAS CHECKED	

ORIGINAL SURVEY NOTE BOOK	BY	DATE
NO.	SURVEYED	
	PLOTTED	
	REVISED	
	AREAS	
	AREAS CHECKED	

USER NAME = zulkowsd	DESIGNED - RDT	REVISED -
	DRAWN - RDT	REVISED -
PLOT SCALE = 10.0200 ' / IN.	CHECKED - GC	REVISED -
PLOT DATE = 2/2/2011	DATE - 01-14-11	REVISED -

STATE OF ILLINOIS
DEPARTMENT OF TRANSPORTATION

ILLINOIS ROUTE 2
CROSS SECTIONS

SCALE: H: 1" = 10' V: 1" = 5' | SHEET NO. 426 OF 530 SHEETS | STA. 795+00.00 TO STA. 797+00.00

F.A.P. RTE.	SECTION	COUNTY	TOTAL SHEETS	SHEET NO.
734	77-2-2 & 77-2B-1	WINNEBAGO	530	426
		CONTRACT NO. 64813		
	ILLINOIS FED. AID PROJECT			

p:\projects\11254\segment 1\sheets\civil\xsection\D2648I3-sht-xssht-IL2.dgn

70 80 90 100 110 120 130 140 150 160 170 180 190 200 210 220 230 240 250 260 270 280 290 300 310 320 330 340 350 360

785 780 775 770

MATCHLINE 65' SEE PREVIOUS SHEET

1:6 1:4 1:3 A.C. 1:3 EXIST. R.O.W. TELE

770.99 771.84

797 + 00.00

780 775 770 765

MATCHLINE 65' SEE PREVIOUS SHEET

1:6 1:4 1:3 A.C. 1:3 EXIST. R.O.W. TELE

767.10 768.41

796 + 00.00

780 775 770 765 760

MATCHLINE 65' SEE PREVIOUS SHEET

1:6 1:4 1:3 A.C. 1:3 1:2 EXIST. R.O.W. TELE

764.68 764.74

795 + 00.00

70 80 90 100 110 120 130 140 150 160 170 180 190 200 210 220 230 240 250 260 270 280 290 300 310 320 330 340 350 360

FINAL SURVEY — NOTE BOOK NO. — SURVEYED — PLOTTED — TOTAL SITE AREAS — AREAS CHECKED — BY — DATE

ORIGINAL SURVEY — NOTE BOOK NO. — SURVEYED — PLOTTED — TOTAL SITE AREAS — AREAS CHECKED — BY — DATE

USER NAME = zjlkowsd	DESIGNED - RDT	REVISED -	
	DRAWN - RDT	REVISED -	
PLOT SCALE = 10.0000 ' / IN.	CHECKED - GC	REVISED -	
PLOT DATE = 2/2/2011	DATE - 01-14-11	REVISED -	


STATE OF ILLINOIS
DEPARTMENT OF TRANSPORTATION

ILLINOIS ROUTE 2
CROSS SECTIONS

SCALE: H: 1" = 10' V: 1" = 10' | SHEET NO. 427 OF 530 SHEETS | STA. 795+00.00 TO STA. 797+00.00

F.A.P. RTE.	SECTION	COUNTY	TOTAL SHEETS	SHEET NO.
734	77-2-2 & 77-28-1	WINNEBAGO	530	427
		CONTRACT NO. 64813		
		ILLINOIS FED. AID PROJECT		

I:\Projects\11254\segment 1\sheets\civil\xsection\D264813-sht-xssht-IL2.dgn

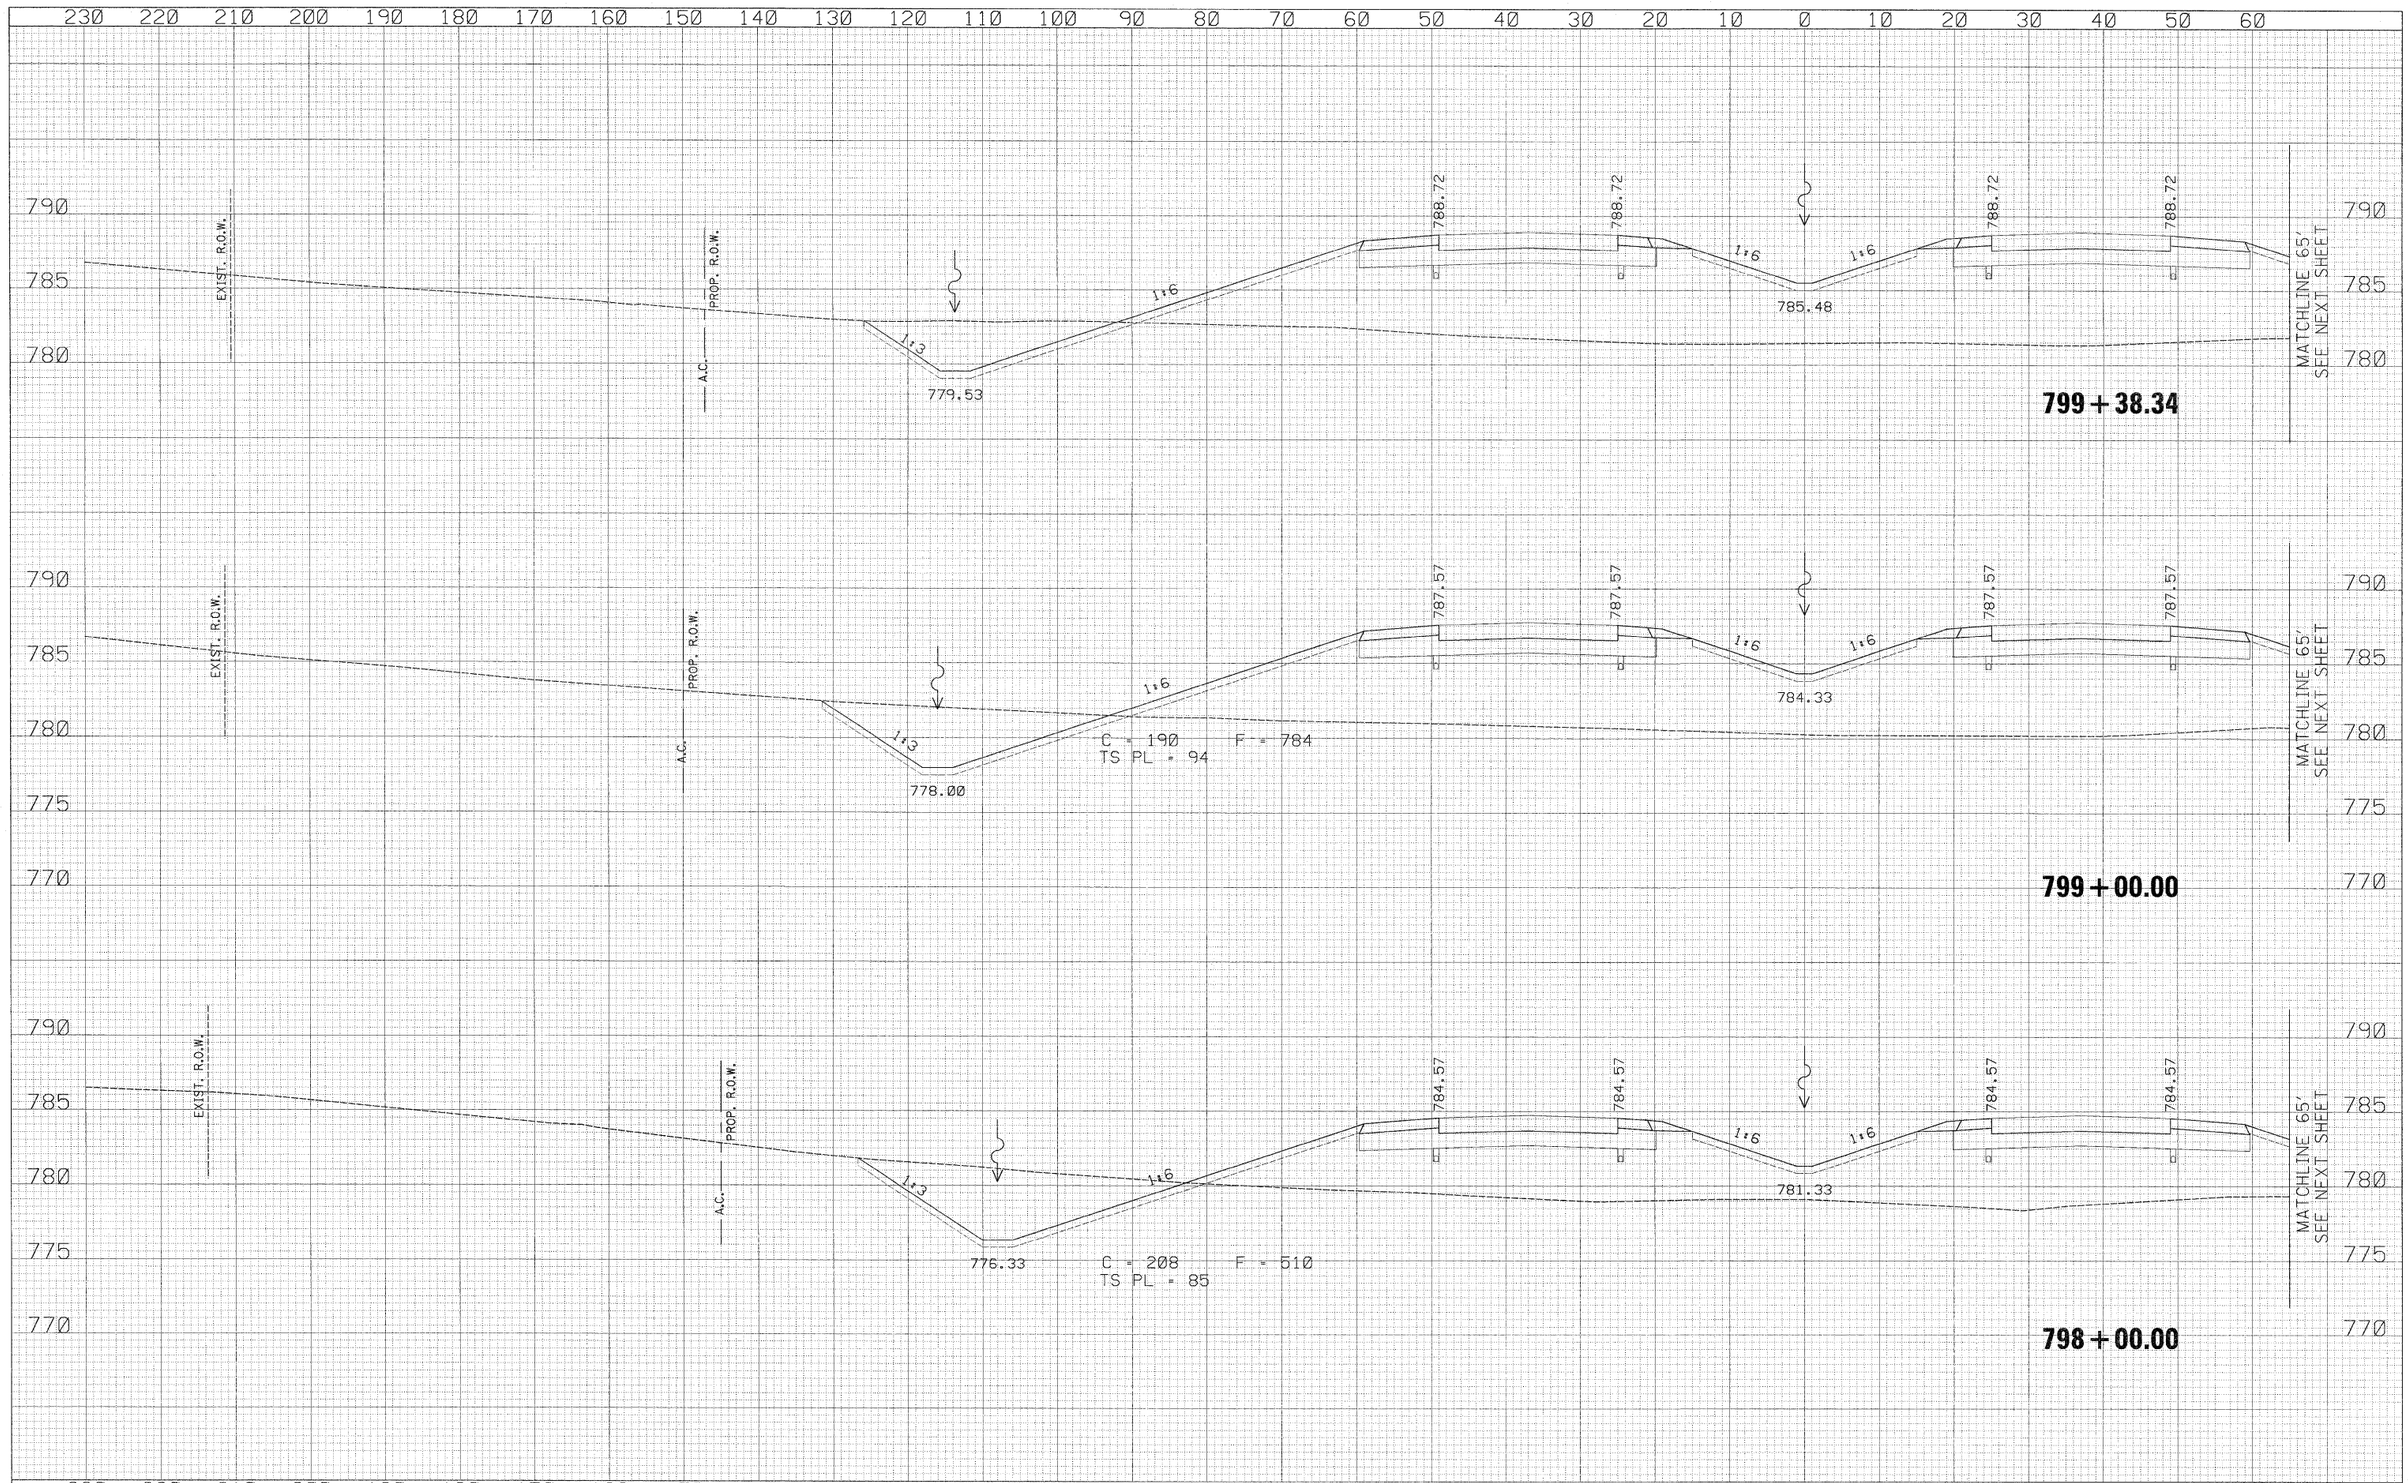

FINAL SURVEY — SURVEYED / PLOTTED / TEMPLATE / AREAS / AREAS CHECKED — NOTE BOOK — NO. — BY — DATE

ORIGINAL SURVEY — SURVEYED / PLOTTED / TEMPLATE / AREAS / AREAS CHECKED — NOTE BOOK — NO. — BY — DATE

USER NAME = zulkowsd	DESIGNED - RDT	REVISED -	
	DRAWN - RDT	REVISED -	
PLOT SCALE = 10.0000 ' / IN.	CHECKED - GC	REVISED -	
PLOT DATE = 2/2/2011	DATE - 01-14-11	REVISED -	


STATE OF ILLINOIS
DEPARTMENT OF TRANSPORTATION

ILLINOIS ROUTE 2
CROSS SECTIONS

SCALE: H: 1" = 10' V: 1" = 5' | SHEET NO. 428 OF 530 SHEETS | STA. 798+00.00 TO STA. 799+38.34

F.A.P. RTE.	SECTION	COUNTY	TOTAL SHEETS	SHEET NO.
734	77-2-2 & 77-2B-1	WINNEBAGO	530	428
		CONTRACT NO. 64813		
	ILLINOIS FED. AID PROJECT			

I:\projects\11254\segment 1\sheets\civil\xsection\D264813-sht-xssht-IL2.dgn

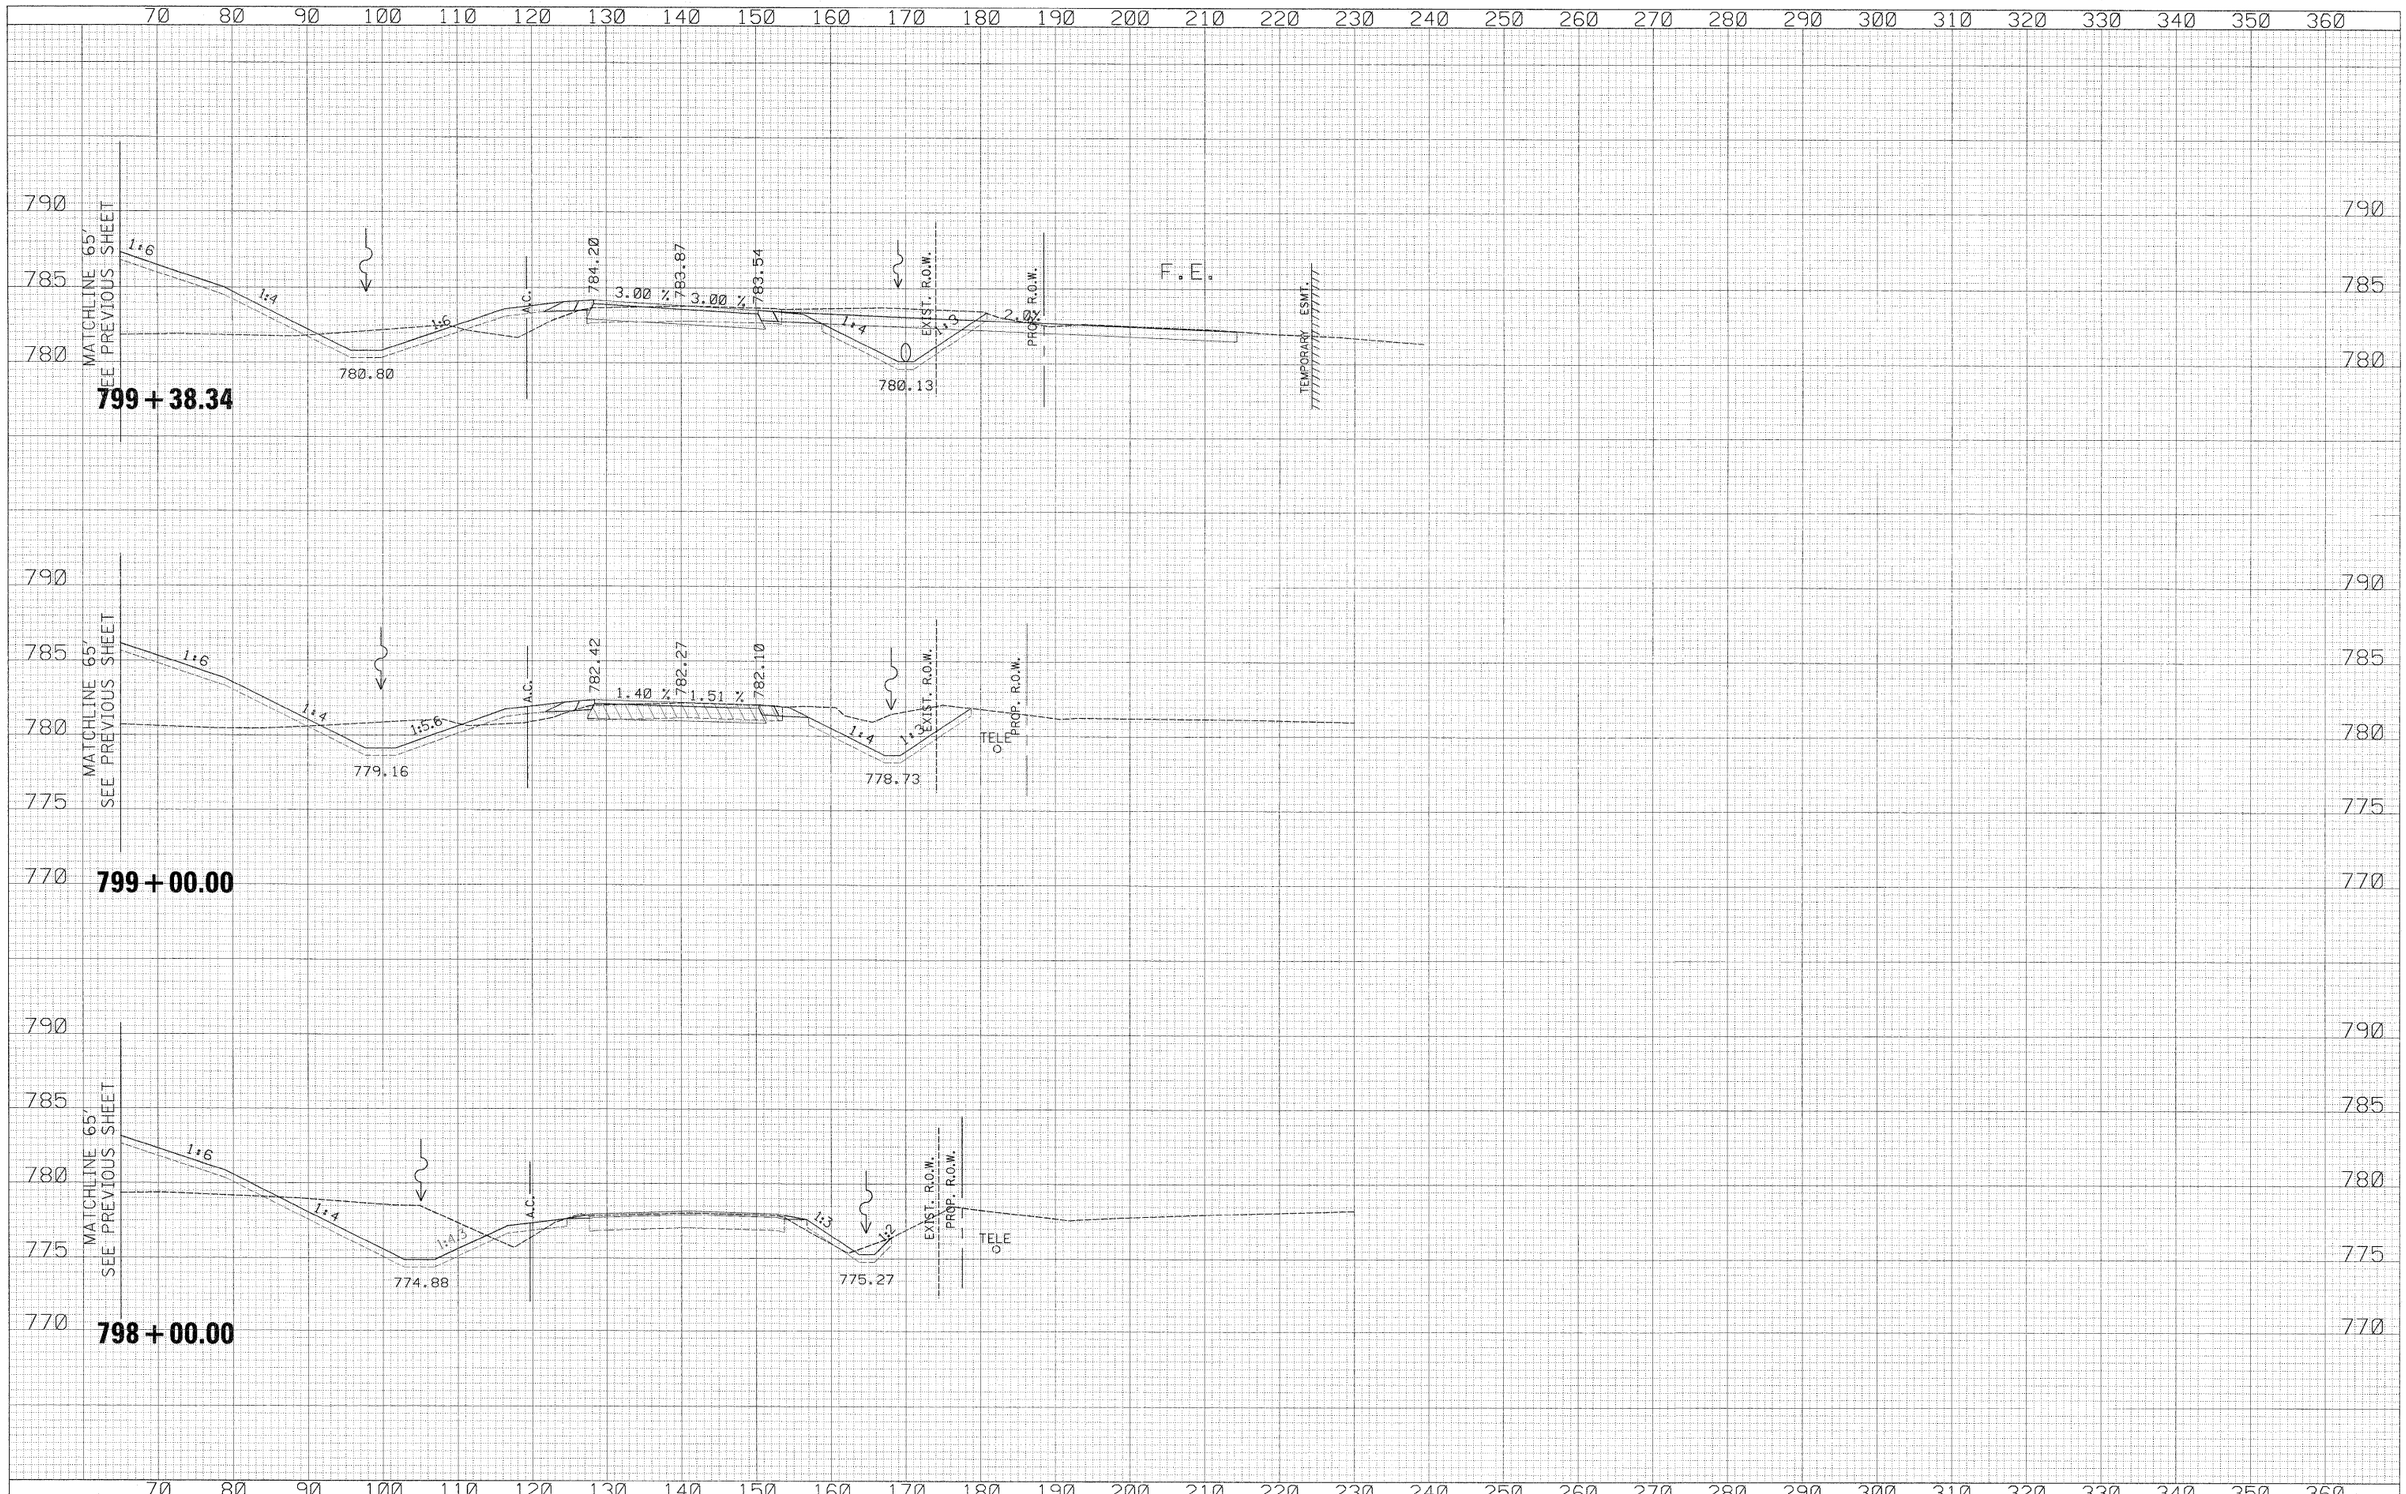

USER NAME = zulkowsd	DESIGNED - RDT	REVISED -	
	DRAWN - RDT	REVISED -	
PLOT SCALE = 10.0000 ' / IN.	CHECKED - GC	REVISED -	
PLOT DATE = 2/2/2011	DATE - 01-14-11	REVISED -	

STATE OF ILLINOIS
DEPARTMENT OF TRANSPORTATION

ILLINOIS ROUTE 2
CROSS SECTIONS


SCALE: H: 1" = 10', V: 1" = 5' | SHEET NO. 429 OF 530 SHEETS | STA. 798+00.00 TO STA. 799+38.34

F.A.P. RTE.	SECTION	COUNTY	TOTAL SHEETS	SHEET NO.
734	77-2-2 & 77-2B-1	WINNEBAGO	530	429
		CONTRACT NO. 64813		
	ILLINOIS FED. AID PROJECT			

FINAL SURVEY — NOTE BOOK — NO. — BY — DATE
SURVEYED — PLOTTED — TRACED — AREAS — AREAS CHECKED

ORIGINAL SURVEY — NOTE BOOK — NO. — BY — DATE
SURVEYED — PLOTTED — TRACED — AREAS — AREAS CHECKED

I:\projects\11254\segment 1\sheets\civil\xsection\D264813-sht-xssht-IL2.dgn

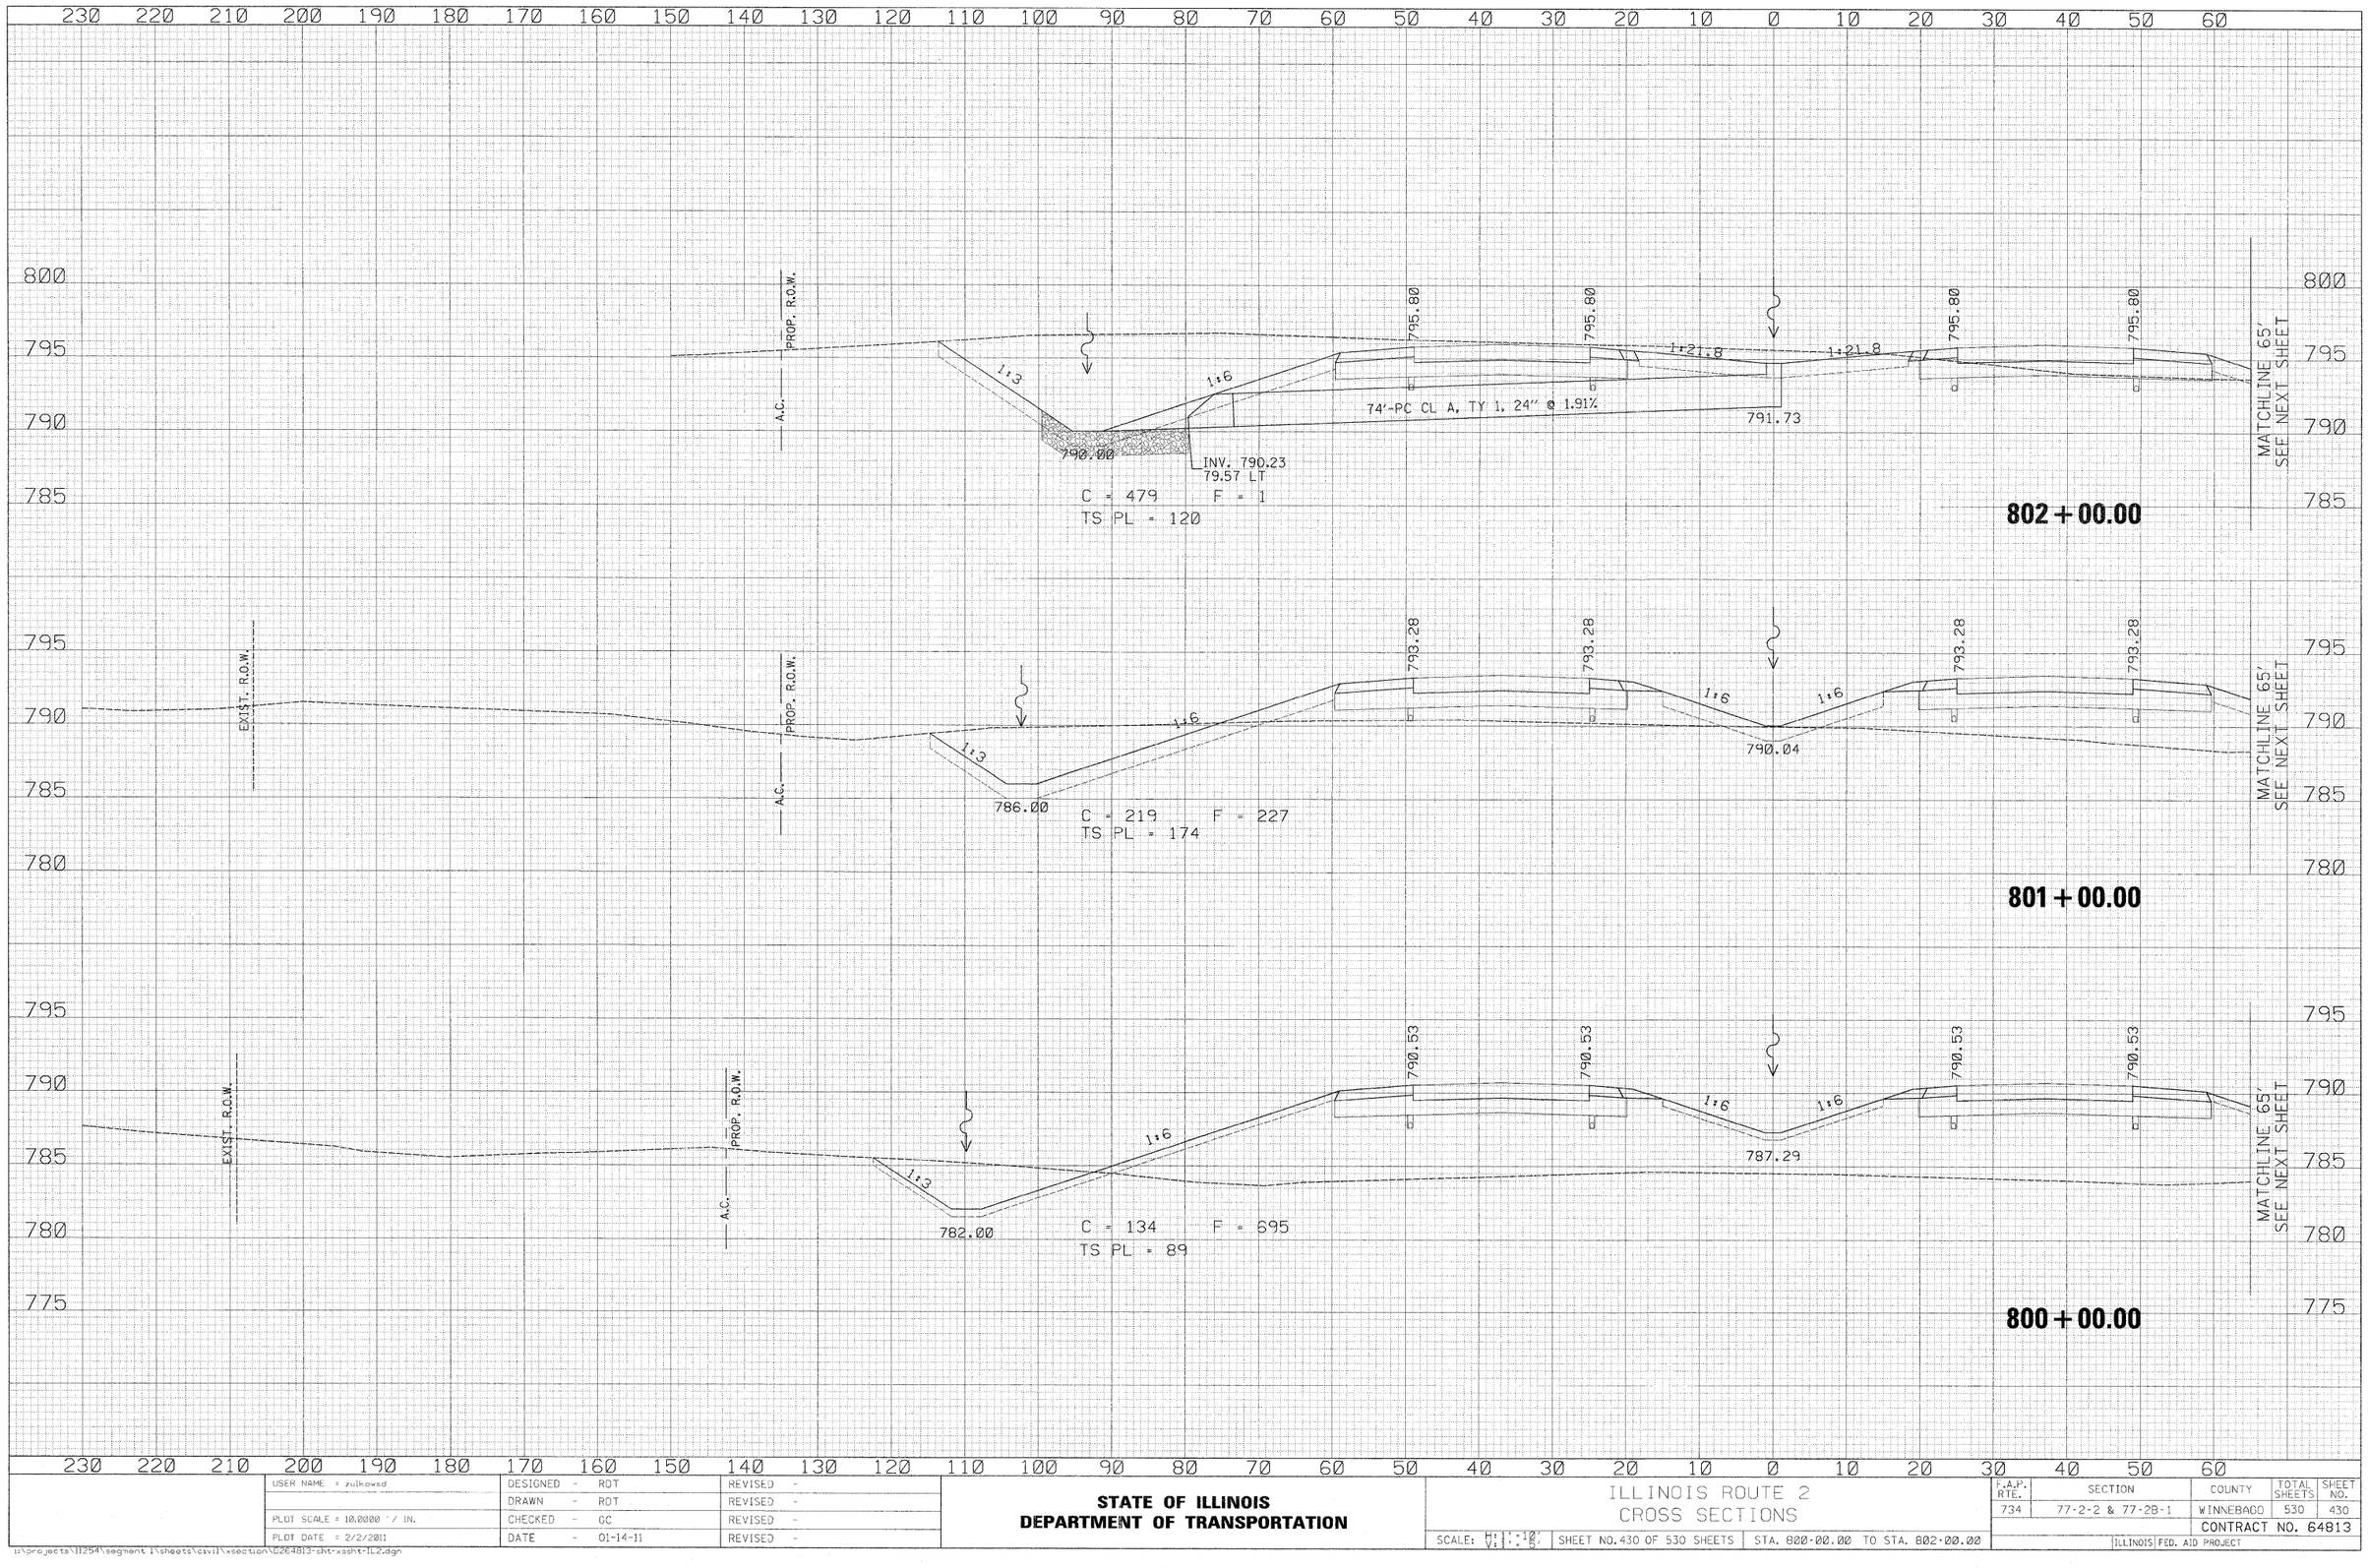

USER NAME = zulkowsd	DESIGNED - ROT	REVISED -	
	DRAWN - ROT	REVISED -	
PLOT SCALE = 10.0000 ' / IN.	CHECKED - GC	REVISED -	
PLOT DATE = 2/2/2011	DATE - 01-14-11	REVISED -	

STATE OF ILLINOIS
DEPARTMENT OF TRANSPORTATION

ILLINOIS ROUTE 2
CROSS SECTIONS

SCALE: H:1"=10' V:1"=5' | SHEET NO. 430 OF 530 SHEETS | STA. 800+00.00 TO STA. 802+00.00

F.A.P. RTE.	SECTION	COUNTY	TOTAL SHEETS	SHEET NO.
734	77-2-2 & 77-2B-1	WINNEBAGO	530	430
		CONTRACT NO. 64813		
	ILLINOIS FED. AID PROJECT			

I:\projects\11254\segment 1\sheets\civil\xsection\D264813-sht-xssht-IL2.dgn

FINAL SURVEY NOTE BOOK NO. BY DATE
SURVEYED PLOTTED TEMPLATE AREAS AREAS CHECKED

ORIGINAL SURVEY NOTE BOOK NO. BY DATE
SURVEYED PLOTTED TEMPLATE AREAS AREAS CHECKED

70 80 90 100 110 120 130 140 150 160 170 180 190 200 210 220 230 240 250 260 270 280 290 300 310 320 330 340 350 360

800 795 790 785 780 775

PROPOSED R.O.W. 237.83' RT

MATCHLINE 65'
SEE PREVIOUS SHEET

802+00.00

1:6 1:3 792.00

TELE

801+00.00

1:6 1:13.5 787.72 A.C. 791.16 5.25 % 790.57 5.24 % 789.99 EXIST. R.O.W. 1:4.1 1:3 PROP. R.O.W. TELE 783.64

800+00.00

1:6 H4.536 783.44 M.C. 787.00 5.35 % 786.41 5.38 % 785.82 1:4 EXIST. R.O.W. TELE 782.37 PROP. R.O.W.

DATE	BY	
		SURVEYED
		PLOTTED
		TEMPLATE
		AREAS
		AREAS CHECKED

FINAL SURVEY — NOTE BOOK — NO.

ORIGINAL SURVEY — NOTE BOOK — NO.

USER NAME = zulkowsd	DESIGNED - RDT	REVISED -	
	DRAWN - RDT	REVISED -	
PLOT SCALE = 10.0000 ' / IN.	CHECKED - GC	REVISED -	
PLOT DATE = 2/2/2011	DATE - 01-14-11	REVISED -	

STATE OF ILLINOIS
DEPARTMENT OF TRANSPORTATION

ILLINOIS ROUTE 2
CROSS SECTIONS

SCALE: H: 1" = 10' V: 1" = 5' | SHEET NO. 431 OF 530 SHEETS | STA. 800+00.00 TO STA. 802+00.00

F.A.P. RTE.	SECTION	COUNTY	TOTAL SHEETS	SHEET NO.
734	77-2-2 & 77-2B-1	WINNEBAGO	530	431

CONTRACT NO. 64813

ILLINOIS | FED. AID PROJECT

I:\projects\1254\segment 1\sheets\civil\xsection\D264813-sht-xssht-1L2.dgn

ORIGINAL SURVEY	NOTE BOOK	NO.	BY	DATE
	SURVEYED			
	PLOTTED			
	TYPING DATE			
	AREAS			
	AREAS CHECKED			

FINAL SURVEY	NOTE BOOK	NO.	BY	DATE
	SURVEYED			
	PLOTTED			
	TYPING DATE			
	AREAS			
	AREAS CHECKED			

230 220 210 200 190 180 170 160 150 140 130 120 110 100 90 80 70 60 50 40 30 20 10 0 10 20 30 40 50 60

815 810 805 800 795 790

PROP. R.O.W.

A.C.

1:3

1:6

800.11

795.67

796.87

C = 2661 F = 0

TS PL = 196

804 + 00.00

MATCHLINE 65' SEE NEXT SHEET

PROP. R.O.W.

A.C.

1:3

1:6

798.07

794.00

794.83

C = 1306 F = 0

TS PL = 134

803 + 00.00

MATCHLINE 65' SEE NEXT SHEET

USER NAME = zulkowsd	DESIGNED - RDT	REVISED -	
	DRAWN - RDT	REVISED -	
PLOT SCALE = 10.0000 ' / IN.	CHECKED - GC	REVISED -	
PLOT DATE = 2/2/2011	DATE - 01-14-11	REVISED -	

STATE OF ILLINOIS
DEPARTMENT OF TRANSPORTATION

ILLINOIS ROUTE 2
CROSS SECTIONS

SCALE: H: 1" = 10' V: 1" = 10' | SHEET NO. 432 OF 530 SHEETS | STA. 803+00.00 TO STA. 804+00.00

F.A.P. RTE.	SECTION	COUNTY	TOTAL SHEETS	SHEET NO.
734	77-2-2 & 77-2B-1	WINNEBAGO	530	432
		CONTRACT NO. 64813		
		ILLINOIS FED. AID PROJECT		

I:\projects\1254\segment 1\sheets\civil\xsection\D264813-sht-xssht-IL2.dgn

70 80 90 100 110 120 130 140 150 160 170 180 190 200 210 220 230 240 250 260 270 280 290 300 310 320 330 340 350 360

815 810 805 800 795 790

PROPOSED R.O.W. 345.00' RT

MATCHLINE 65' SEE PREVIOUS SHEET

1:6 1:8.8 794.60

804+00.00

TELE

MATCHLINE 65' SEE PREVIOUS SHEET

1:6 1:3 793.30

803+00.00

TELE

FINAL SURVEY	BY	DATE
NOTE BOOK		
NO.		

SURVEYED
PLOTTED
SCALE
AREAS
AREAS CHECKED

ORIGINAL SURVEY	BY	DATE
NOTE BOOK		
NO.		

SURVEYED
PLOTTED
SCALE
AREAS
AREAS CHECKED

USER NAME = zulkowsd	DESIGNED - RDT	REVISED -
	DRAWN - RDT	REVISED -
PLOT SCALE = 10.0000 ' / IN.	CHECKED - GC	REVISED -
PLOT DATE = 2/2/2011	DATE - 01-14-11	REVISED -

STATE OF ILLINOIS
DEPARTMENT OF TRANSPORTATION

ILLINOIS ROUTE 2
CROSS SECTIONS

SCALE: H: 1" = 10' V: 1" = 5' | SHEET NO. 433 OF 530 SHEETS | STA. 803+00.00 TO STA. 804+00.00


F.A.P. RTE.	SECTION	COUNTY	TOTAL SHEETS	SHEET NO.
734	77-2-2 & 77-2B-1	WINNEBAGO	530	433

CONTRACT NO. 64813

ILLINOIS | FED. AID PROJECT

I:\projects\11254\segment 1\sheets\civil\xsection\0264813-sht-xssht-IL2.dgn

FINAL SURVEY	BY	DATE
SURVEYED		
PLOTTED		
NOTE BOOK	TEMPLATE	
NO.	AREAS	AREAS CHECKED

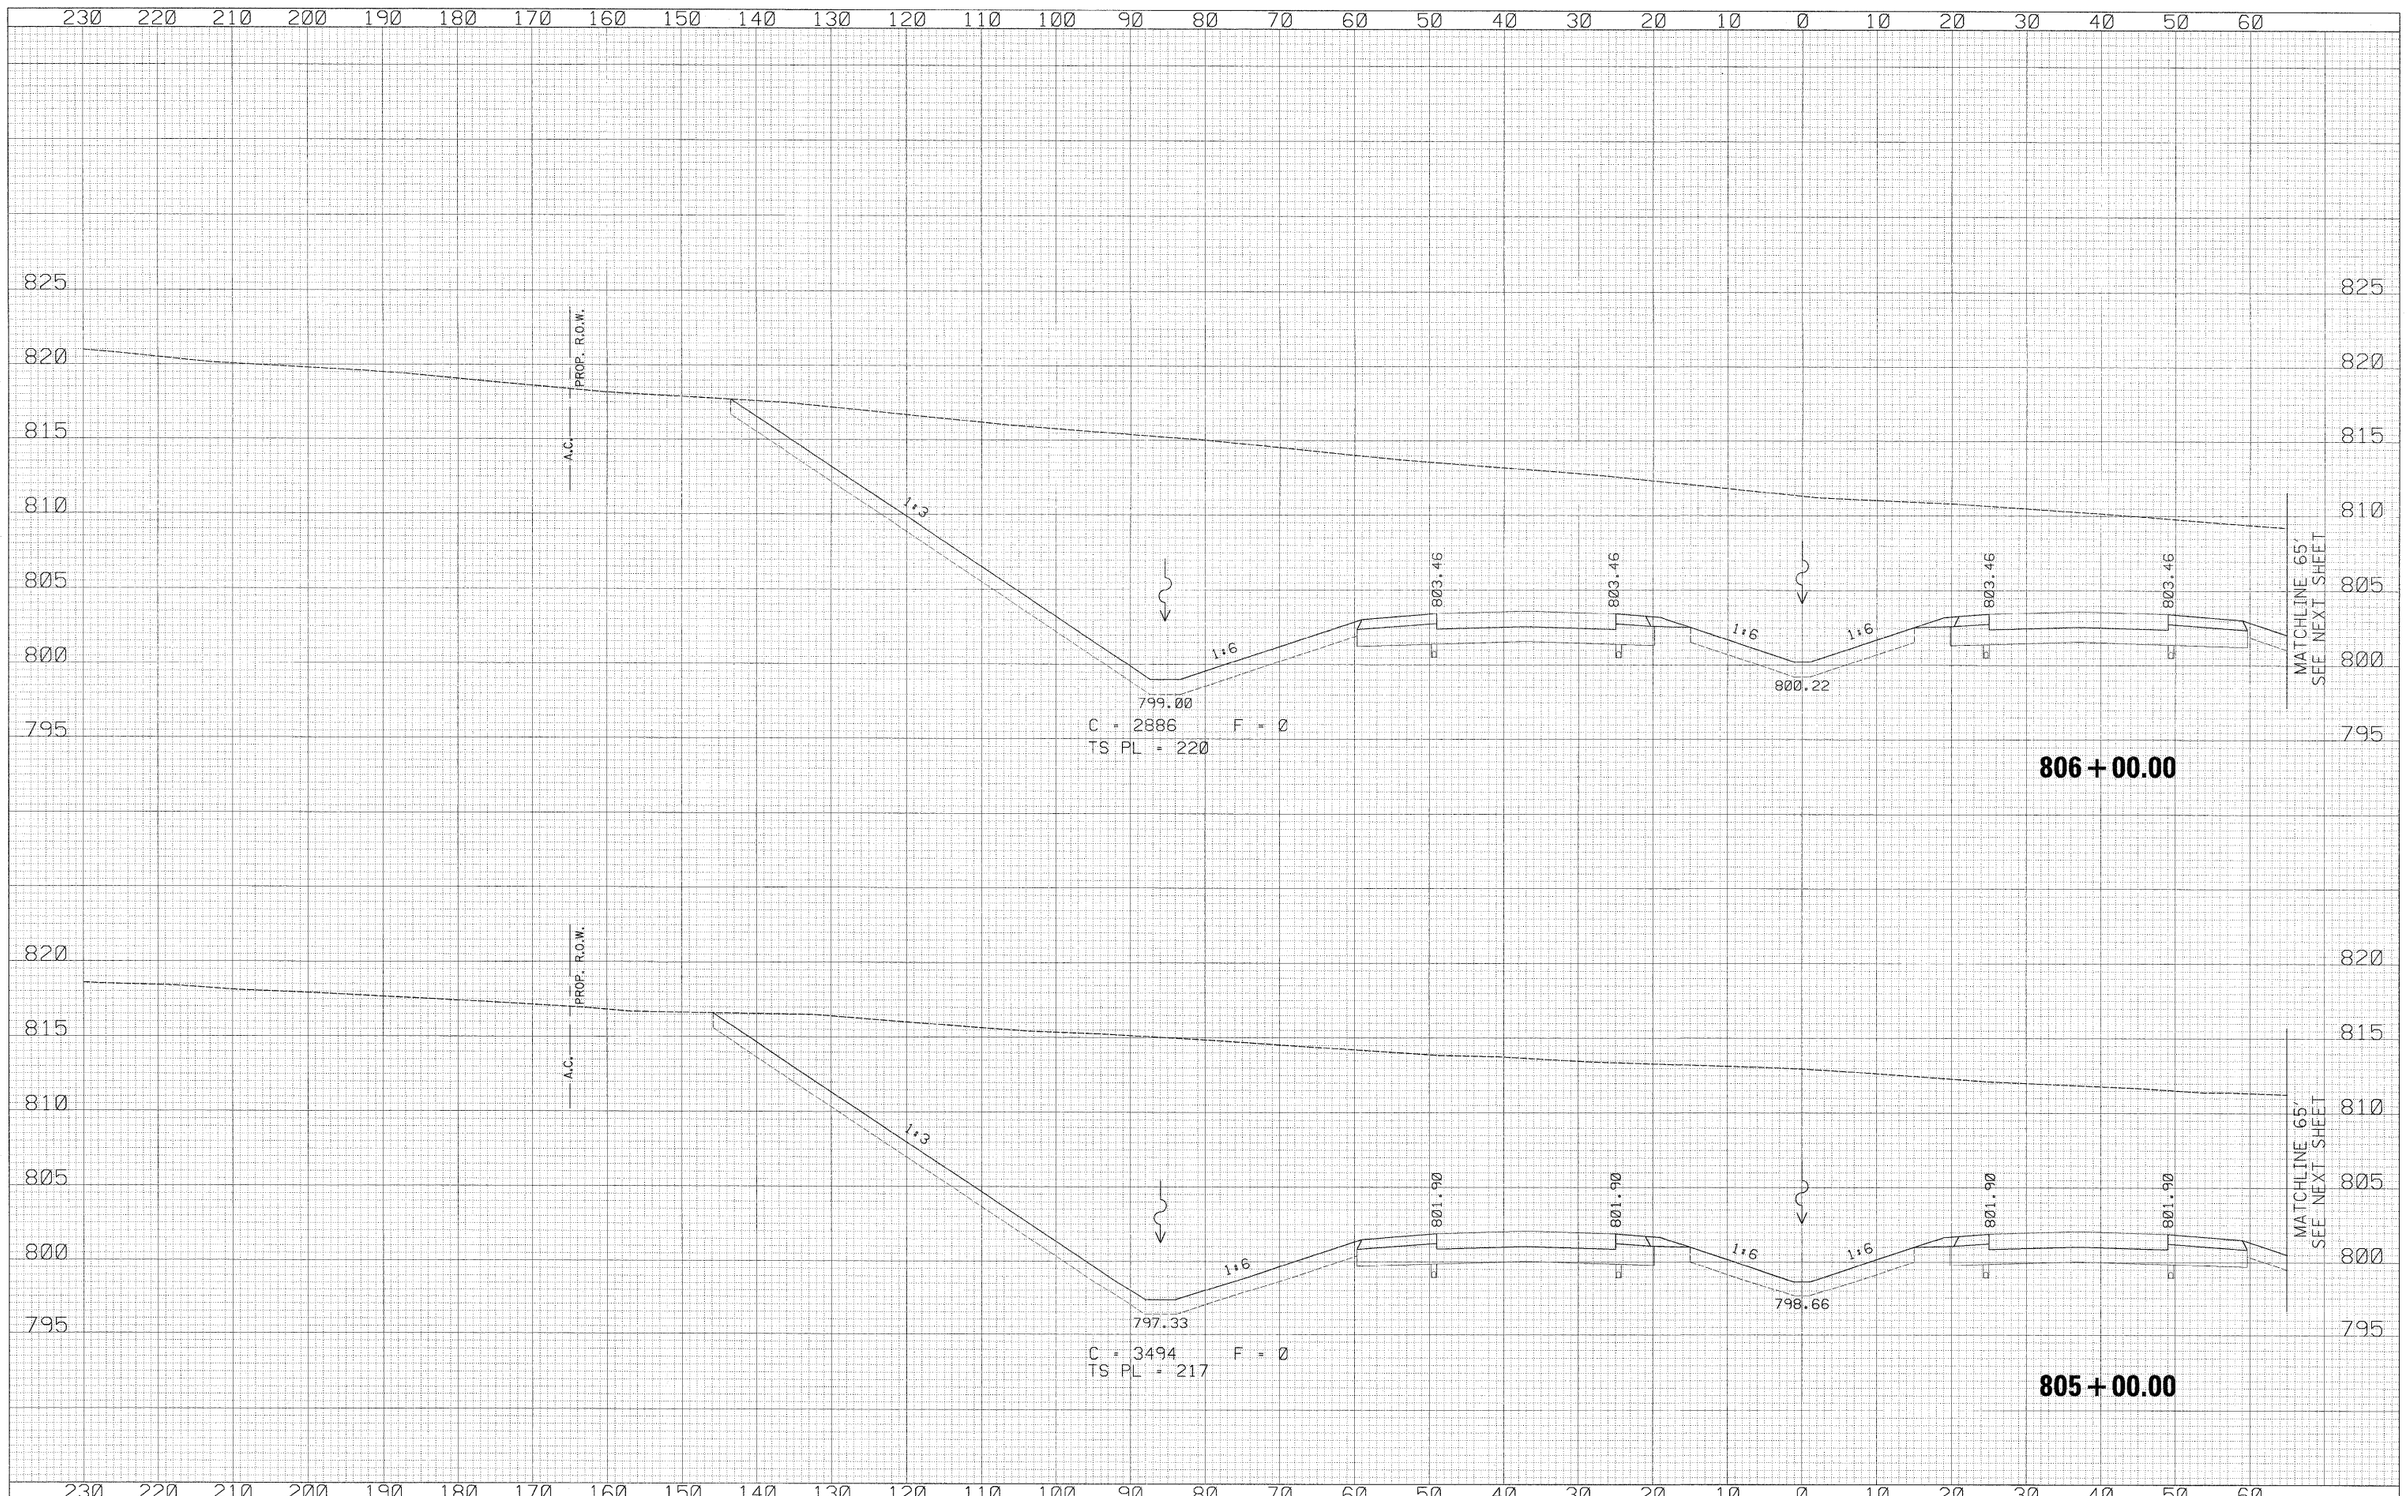

ORIGINAL SURVEY	BY	DATE
SURVEYED		
PLOTTED		
NOTE BOOK	TEMPLATE	
NO.	AREAS	AREAS CHECKED

USER NAME = zulkowsd	DESIGNED - RDT	REVISED -	
	DRAWN - RDT	REVISED -	
PLOT SCALE = 10.0000 ' / IN.	CHECKED - GC	REVISED -	
PLOT DATE = 2/2/2011	DATE - 01-14-11	REVISED -	

STATE OF ILLINOIS
DEPARTMENT OF TRANSPORTATION

ILLINOIS ROUTE 2
CROSS SECTIONS

SCALE: H: 1"=10' V: 1"=10' | SHEET NO. 434 OF 530 SHEETS | STA. 805+00.00 TO STA. 806+00.00

F.A.P. RTE.	SECTION	COUNTY	TOTAL SHEETS	SHEET NO.
734	77-2-2 & 77-2B-1	WINNEBAGO	530	434
		CONTRACT NO. 64813		
		ILLINOIS FED. AID PROJECT		

I:\projects\11254\segment 1\sheets\civil\xsection\D264813-sht-xssht-IL2.dgn

FINAL SURVEY	BY	DATE
SURVEYED		
PLOTTED		
TEMPLATE		
NOTE BOOK		
AREAS		
NO.	AREAS CHECKED	

70 80 90 100 110 120 130 140 150 160 170 180 190 200 210 220 230 240 250 260 270 280 290 300 310 320 330 340 350 360

825 820 815 810 805 800 795

MATCHLINE 65'
SEE PREVIOUS SHEET

1:6

1:9

797.20

PROP. R.O.W.

A.C.

TELE

EXIST. R.O.W.

806 + 00.00

ORIGINAL SURVEY	BY	DATE
SURVEYED		
PLOTTED		
TEMPLATE		
NOTE BOOK		
AREAS		
NO.	AREAS CHECKED	

820 815 810 805 800 795

MATCHLINE 65'
SEE PREVIOUS SHEET

1:6

1:8.1

795.90

PROP. R.O.W.

A.C.

TELE

EXIST. R.O.W.

805 + 00.00

70 80 90 100 110 120 130 140 150 160 170 180 190 200 210 220 230 240 250 260 270 280 290 300 310 320 330 340 350 360

USER NAME = zulkowsd	DESIGNED - RDT		REVISED -
	DRAWN - RDT		REVISED -
PLOT SCALE = 10.0000 ' / IN.	CHECKED - GC		REVISED -
PLOT DATE = 2/2/2011	DATE - 01-14-11		REVISED -


STATE OF ILLINOIS
DEPARTMENT OF TRANSPORTATION

ILLINOIS ROUTE 2
CROSS SECTIONS

SCALE: H: 1" = 10' V: 1" = 10' | SHEET NO. 435 OF 530 SHEETS | STA. 805+00.00 TO STA. 806+00.00

F.A.P. RTE.	SECTION	COUNTY	TOTAL SHEETS	SHEET NO.
734	77-2-2 & 77-2B-1	WINNEBAGO	530	435
		CONTRACT NO. 64813		
		ILLINOIS FED. AID PROJECT		

I:\projects\11254\segment 1\sheets\civil\xsection\D2264813-sht-xssht-IL2.dgn

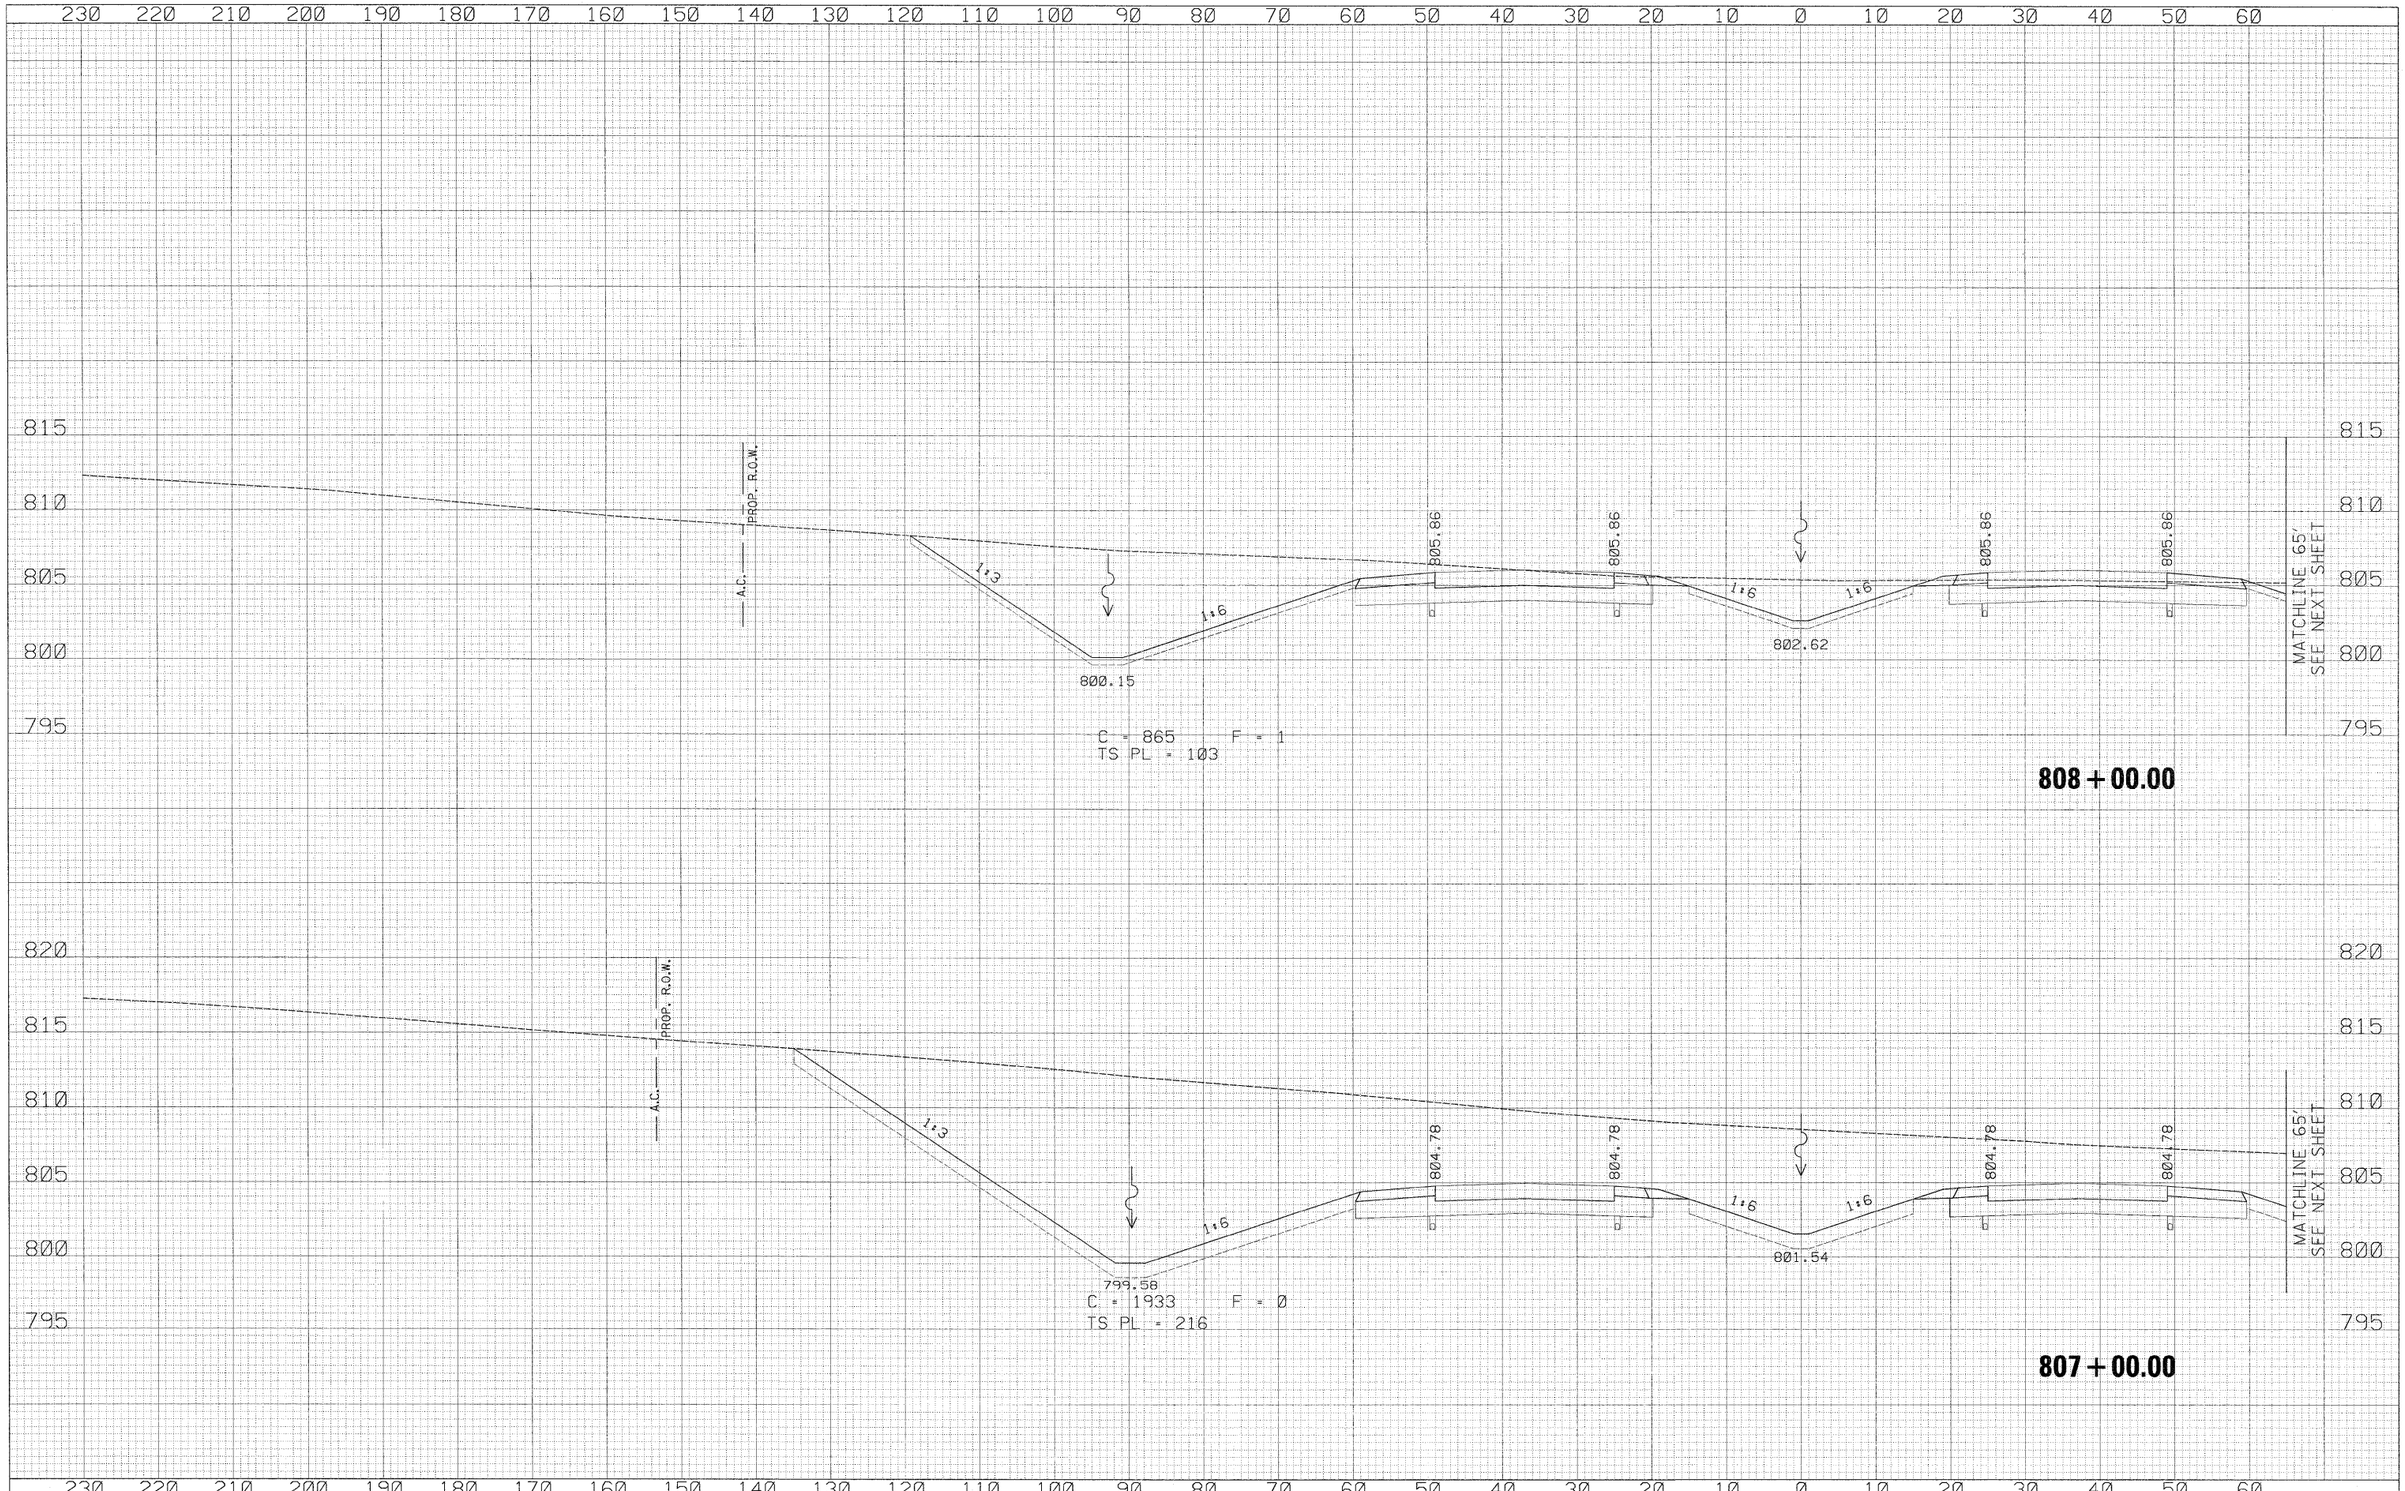

FINAL SURVEY — NOTE BOOK — NO.
SURVEYED — PLOTTED — CHECKED — AREAS — AREAS CHECKED
BY — DATE

ORIGINAL SURVEY — NOTE BOOK — NO.
SURVEYED — PLOTTED — CHECKED — AREAS — AREAS CHECKED
BY — DATE

USER NAME = zulkowsd	DESIGNED - RDT	REVISED -
	DRAWN - RDT	REVISED -
PLOT SCALE = 10.0000 ' / IN.	CHECKED - GC	REVISED -
PLOT DATE = 2/2/2011	DATE - 01-14-11	REVISED -

STATE OF ILLINOIS
DEPARTMENT OF TRANSPORTATION

ILLINOIS ROUTE 2
CROSS SECTIONS

SCALE: H: 1" = 10' V: 1" = 5' | SHEET NO. 436 OF 530 SHEETS | STA. 807+00.00 TO STA. 808+00.00

F.A.P. RTE.	SECTION	COUNTY	TOTAL SHEETS	SHEET NO.
734	77-2-2 & 77-2B-1	WINNEBAGO	530	436
		CONTRACT NO. 64813		
		ILLINOIS FED. AID PROJECT		

I:\projects\11254\segment 1\sheets\civil\xsection\0264813-sht-xssnt-IL2.dgn

FINAL SURVEY	NOTE BOOK	NO.
SURVEYED	BY	DATE
PLOTTED		
TEMPLATE		
AREAS		
AREAS CHECKED		

70 80 90 100 110 120 130 140 150 160 170 180 190 200 210 220 230 240 250 260 270 280 290 300 310 320 330 340 350 360

815 810 805 800 795

MATCHLINE 65' SEE PREVIOUS SHEET

1:6

1:13

799.50

A.C.

PROP. R.O.W.

EXIST. R.O.W.

808+00.00

ORIGINAL SURVEY	NOTE BOOK	NO.
SURVEYED	BY	DATE
PLOTTED		
TEMPLATE		
AREAS		
AREAS CHECKED		

820 815 810 805 800 795

MATCHLINE 65' SEE PREVIOUS SHEET

1:6

1:10.8

798.50

A.C.

PROP. R.O.W.

TELE

EXIST. R.O.W.

807+00.00

70 80 90 100 110 120 130 140 150 160 170 180 190 200 210 220 230 240 250 260 270 280 290 300 310 320 330 340 350 360

USER NAME = zulkowsd	DESIGNED - RDT	REVISED -
	DRAWN - RDT	REVISED -
PLOT SCALE = 10.0000 ' / IN.	CHECKED - GC	REVISED -
PLOT DATE = 2/2/2011	DATE - 01-14-11	REVISED -


STATE OF ILLINOIS
DEPARTMENT OF TRANSPORTATION

ILLINOIS ROUTE 2
CROSS SECTIONS

SCALE: H: 1"=10' V: 1"=10' | SHEET NO. 437 OF 530 SHEETS | STA. 807+00.00 TO STA. 808+00.00

F.A.P. RTE.	SECTION	COUNTY	TOTAL SHEETS	SHEET NO.
734	77-2-2 & 77-2B-1	WINNEBAGO	530	437
		CONTRACT NO. 64813		
	ILLINOIS FED. AID PROJECT			

I:\projects\11254\segment 1\sheets\civil\xsection\D264813-sht-xssht-IL2.dgn

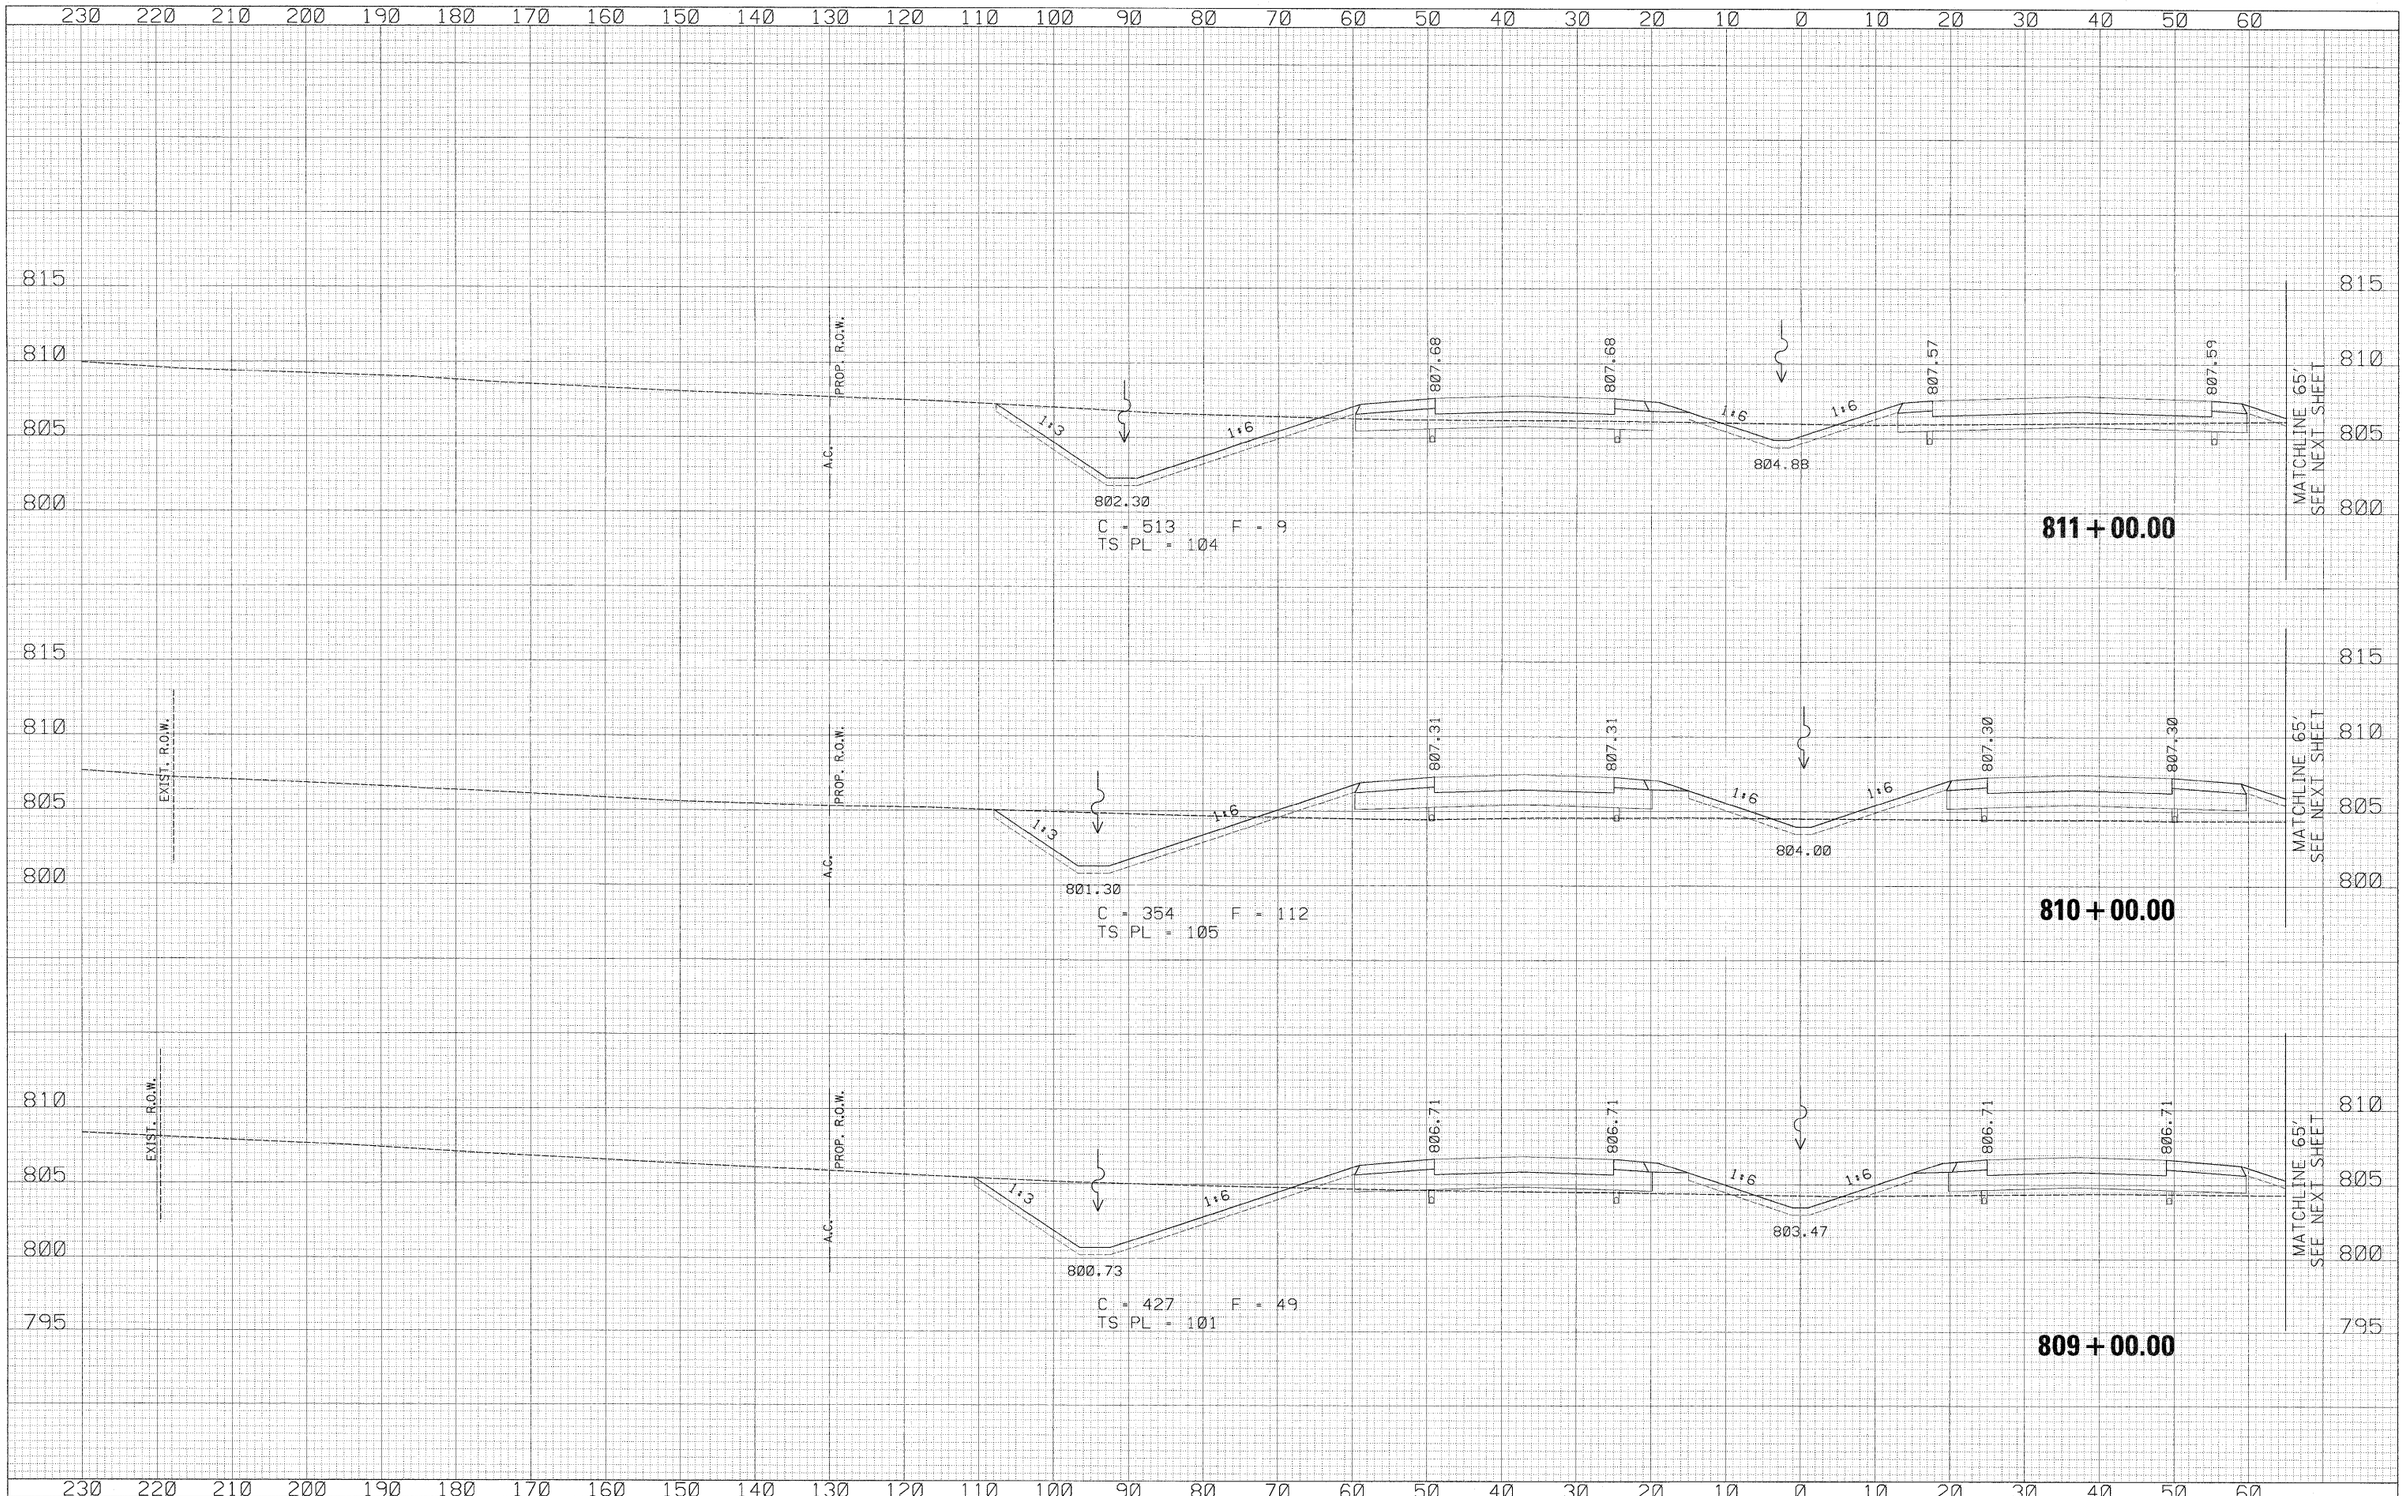

	BY	DATE
FINAL SURVEY	SURVEYED	
	PLOTTED	
	TEMPLATE	
	AREAS	
NOTE BOOK	AREAS CHECKED	
NO.		

	BY	DATE
ORIGINAL SURVEY	SURVEYED	
	PLOTTED	
	TEMPLATE	
	AREAS	
NOTE BOOK	AREAS CHECKED	
NO.		

USER NAME = zulkowsd	DESIGNED - RDT	REVISED -
	DRAWN - RDT	REVISED -
PLOT SCALE = 10.0000 ' / IN.	CHECKED - GC	REVISED -
PLOT DATE = 2/2/2011	DATE - 01-14-11	REVISED -

STATE OF ILLINOIS
DEPARTMENT OF TRANSPORTATION

ILLINOIS ROUTE 2
CROSS SECTIONS

SCALE: H: 1" = 10' V: 1" = 5' | SHEET NO. 438 OF 530 SHEETS | STA. 809+00.00 TO STA. 811+00.00

F.A.P. RTE.	SECTION	COUNTY	TOTAL SHEETS	SHEET NO.
734	77-2-2 & 77-2B-1	WINNEBAGO	530	438
		CONTRACT NO. 64813		
		ILLINOIS FED. AID PROJECT		

I:\projects\IL254\segment 1\sheets\civil\xsection\D264813-sht-xssht-IL2.dgn

70 80 90 100 110 120 130 140 150 160 170 180 190 200 210 220 230 240 250 260 270 280 290 300 310 320 330 340 350 360

815 810 805 800

STA. 811+50 DITCH HP EL. 803.00

MATCHLINE 65'
SEE PREVIOUS SHEET

1:6

1:26.4

802.50

PROP. R.O.W.

A.C.

EXISTING ROW
253.21' RT

EXIST. R.O.W.

811 + 00.00

815 810 805 800

MATCHLINE 65'
SEE PREVIOUS SHEET

1:6

1:20

801.50

PROP. R.O.W.

A.C.

EXIST. R.O.W.

810 + 00.00

810 805 800 795

MATCHLINE 65'
SEE PREVIOUS SHEET

1:6

1:15.7

800.50

PROP. R.O.W.

A.C.

EXIST. R.O.W.

809 + 00.00

70 80 90 100 110 120 130 140 150 160 170 180 190 200 210 220 230 240 250 260 270 280 290 300 310 320 330 340 350 360

FINAL SURVEY — SURVEYED / PLOTTED / TEMPLATE / AREAS / AREAS CHECKED — NOTE BOOK — NO. — BY — DATE

ORIGINAL SURVEY — SURVEYED / PLOTTED / TEMPLATE / AREAS / AREAS CHECKED — NOTE BOOK — NO. — BY — DATE

USER NAME = zulkowsd	DESIGNED - RDT	REVISED -
	DRAWN - RDT	REVISED -
PLOT SCALE = 10.0000 ' / IN.	CHECKED - GC	REVISED -
PLOT DATE = 2/2/2011	DATE - 01-14-11	REVISED -

STATE OF ILLINOIS
DEPARTMENT OF TRANSPORTATION


ILLINOIS ROUTE 2
CROSS SECTIONS

SCALE: H: 1"=10'
V: 1"=5'

SHEET NO. 439 OF 530 SHEETS | STA. 809+00.00 TO STA. 811+00.00

F.A.P. RTE.	SECTION	COUNTY	TOTAL SHEETS	SHEET NO.
734	77-2-2 & 77-2B-1	WINNEBAGO	530	439
		CONTRACT NO. 64813		
	ILLINOIS	FED. AID PROJECT		

I:\projects\11254\segment 1\sheets\civil\xsection\0264813-sht-xssht-IL2.dgn

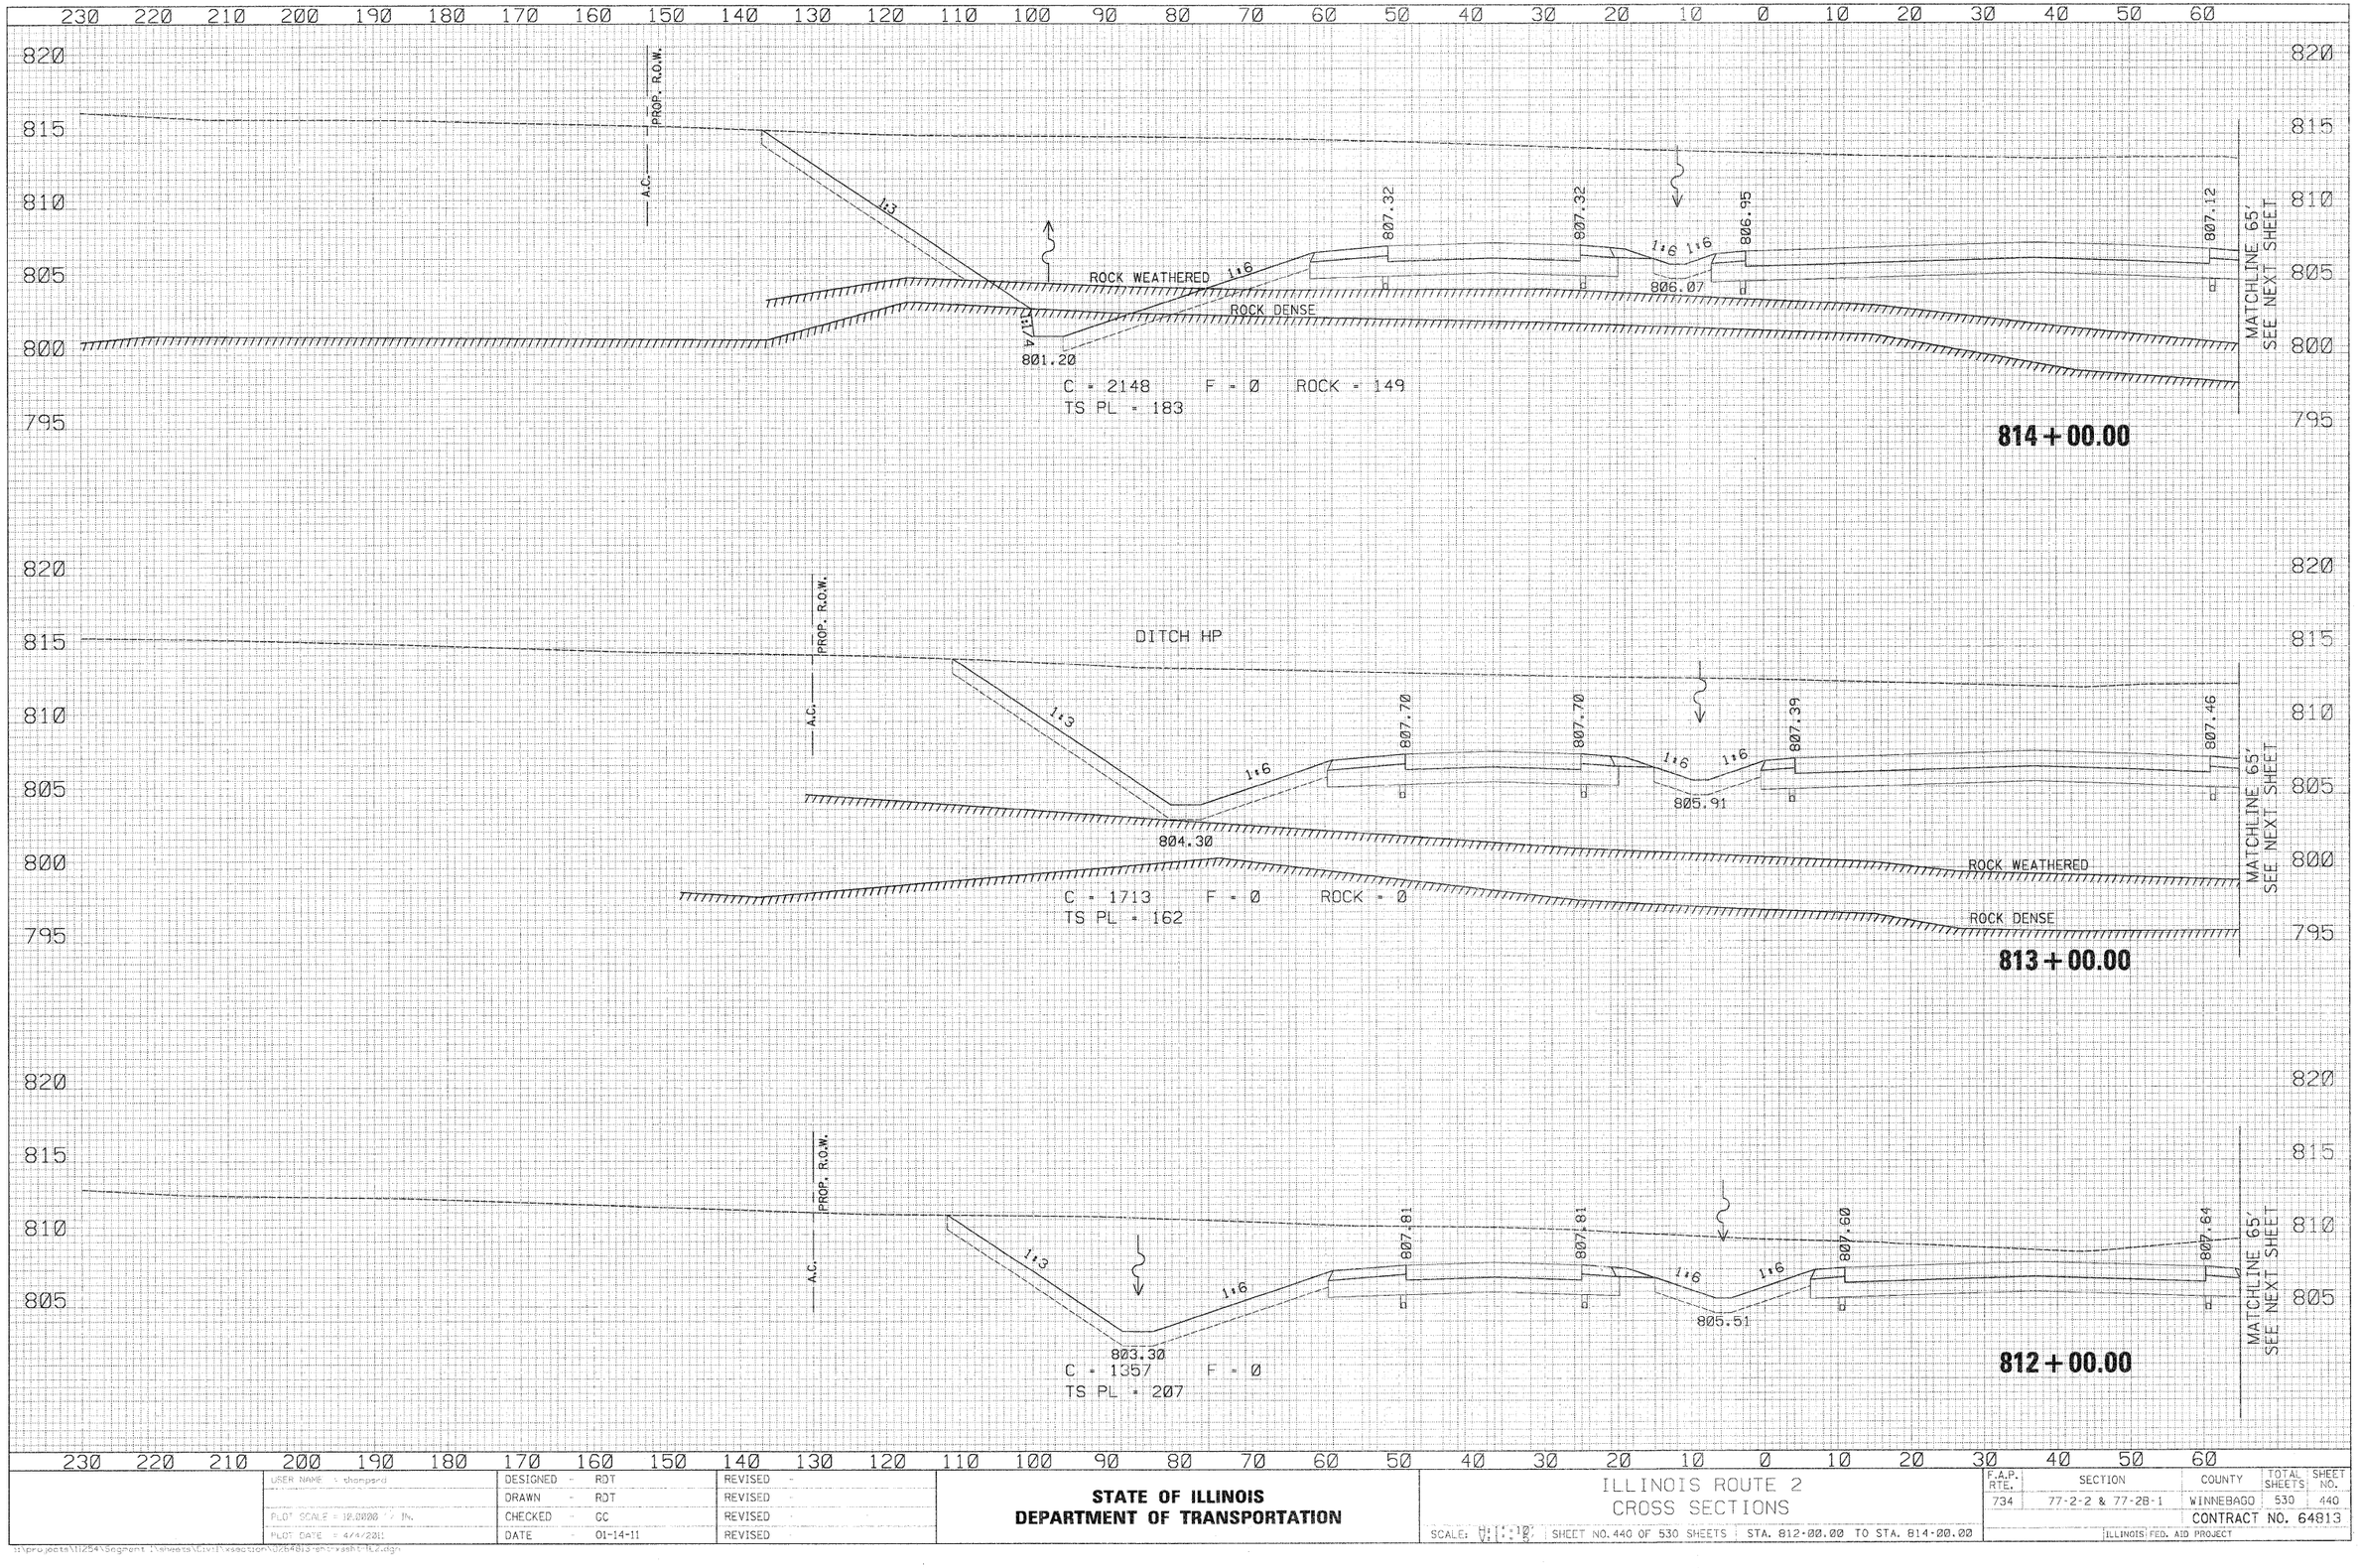

USER NAME = thompsrd	DESIGNED - RDT	REVISED -	**STATE OF ILLINOIS**	ILLINOIS ROUTE 2	F.A.P. RTE. 734
	DRAWN - RDT	REVISED -	**DEPARTMENT OF TRANSPORTATION**	CROSS SECTIONS	SECTION 77-2-2 & 77-28-1
PLOT SCALE = 10.0000 ' / IN.	CHECKED - GC	REVISED -		SCALE: H: 1":10'	COUNTY WINNEBAGO
PLOT DATE = 4/4/2011	DATE - 01-14-11	REVISED -		SHEET NO. 440 OF 530 SHEETS STA. 812+00.00 TO STA. 814+00.00	TOTAL SHEETS 530
					SHEET NO. 440
					CONTRACT NO. 64813
					ILLINOIS FED. AID PROJECT

I:\projects\11254\Segment 1\sheets\Civil\xsection\D264813-gmdrwsht-ill2.dgn

70 80 90 100 110 120 130 140 150 160 170 180 190 200 210 220 230 240 250 260 270 280 290 300 310 320 330 340 350 360

820 815 810 805 800 795

MATCHLINE 65' SEE PREVIOUS SHEET

1:6

ROCK WEATHERED

ROCK DENSE

800.22

1:10.8

A.C.

PROP. R.O.W.

EXISTING R.O.W. 323.69' RT

814 + 00.00

820 815 810 805 800 795

MATCHLINE 65' SEE PREVIOUS SHEET

1:6

801.33

ROCK WEATHERED

ROCK DENSE

1:11.6

A.C.

PROP. R.O.W.

EXISTING R.O.W. 272.33' RT

813 + 00.00

820 815 810 805

MATCHLINE 65' SEE PREVIOUS SHEET

1:6

802.44

1:32.7

A.C.

PROP. R.O.W.

EXIST. R.O.W.

812 + 00.00

70 80 90 100 110 120 130 140 150 160 170 180 190 200 210 220 230 240 250 260 270 280 290 300 310 320 330 340 350 360

FINAL SURVEY — NOTE BOOK — NO. — BY — DATE — SURVEYED — PLOTTED — TEMPLATE — AREAS — AREAS CHECKED

ORIGINAL SURVEY — NOTE BOOK — NO. — BY — DATE — SURVEYED — PLOTTED — TEMPLATE — AREAS — AREAS CHECKED

USER NAME = thompard	DESIGNED - RDT	REVISED -	
	DRAWN - RDT	REVISED -	
PLOT SCALE = 10.0000 ' / IN.	CHECKED - GC	REVISED -	
PLOT DATE = 4/4/2011	DATE - 01-14-11	REVISED -	

STATE OF ILLINOIS
DEPARTMENT OF TRANSPORTATION

ILLINOIS ROUTE 2
CROSS SECTIONS

SCALE: H: 1" = 10' V: 1" = 10' | SHEET NO. 441 OF 530 SHEETS | STA. 812+00.00 TO STA. 814+00.00

F.A.P. RTE.	SECTION	COUNTY	TOTAL SHEETS	SHEET NO.
734	77-2-2 & 77-28-1	WINNEBAGO	530	441
		CONTRACT NO. 64813		
	ILLINOIS FED. AID PROJECT			

I:\projects\11254\Segment 1\sheets\Civil\xsection\0284813 sht-xsect-IL2.dgn

230 220 210 200 190 180 170 160 150 140 130 120 110 100 90 80 70 60 50 40 30 20 10 0 10 20 30 40 50 60

815 810 805 800 795

1:3

1:4.9

804.66

806.42

806.25

ROCK WEATHERED

ROCK DENSE

MATCHLINE 65'
SEE NEXT SHEET

C = 1585 F = 26 ROCK = 148

TS PL = 122

796.00

816+00.00

820 815 810 805 800 795

A.C.

PROP. R.O.W.

1:3

1:6

ROCK WEATHERED

ROCK DENSE

806.66 806.89 806.34 806.55 806.88 806.53

MATCHLINE 65'
SEE NEXT SHEET

C = 1860 F = 0 ROCK =280

TS PL = 154

798.10

815+00.00

820 815 810 805 800 795

A.C.

PROP. R.O.W.

1:3

1:6

ROCK WEATHERED

ROCK DENSE

806.82 806.96 806.24 806.45 806.85 806.76

MATCHLINE 65'
SEE NEXT SHEET

87'-SS CLA TY2 12" @ 3.54%

INV. 802.52
9.41' LT

798.88

INV. 799.21
102.63 LT

814+75.00

230 220 210 200 190 180 170 160 150 140 130 120 110 100 90 80 70 60 50 40 30 20 10 0 10 20 30 40 50 60

FINAL SURVEY / ORIGINAL SURVEY

BY | DATE

SURVEYED
PLOTTED
NOTE BOOK TEMPLATE
AREAS
AREAS CHECKED
NO.

USER NAME = tbarnard	DESIGNED - RDT	REVISED -	
	DRAWN - RDT	REVISED -	
PLOT SCALE = 10.0000 ' / IN.	CHECKED - GC	REVISED -	
PLOT DATE = 4/4/2011	DATE - 01-14-11	REVISED -	

STATE OF ILLINOIS
DEPARTMENT OF TRANSPORTATION

ILLINOIS ROUTE 2
CROSS SECTIONS

SCALE: H: 1" = 10' V: 1" = 5' | SHEET NO. 442 OF 530 SHEETS | STA. 814+75.00 TO STA. 816+00.00

F.A.P. RTE.	SECTION	COUNTY	TOTAL SHEETS	SHEET NO.
734	77-2-2 & 77-2B-1	WINNEBAGO	530	442
		CONTRACT NO. 64813		
		ILLINOIS FED. AID PROJECT		

I:\projects\11264\Segment 1\sheets\Civil\xsection\11264813-sht-xsant-ill2.dgn

70 80 90 100 110 120 130 140 150 160 170 180 190 200 210 220 230 240 250 260 270 280 290 300 310 320 330 340 350 360

815 810 805 800 795

MATCHLINE 65'
SEE PREVIOUS SHEET

805.30

1:7

1:8.0

ROCK WEATHERED

798.00

ROCK DENSE

816+00.00

820 815 810 805 800 795

MATCHLINE 65'
SEE PREVIOUS SHEET

1:6

ROCK WEATHERED

1:38.2

PROP. R.O.W.

1:7.5

ROCK DENSE

799.11

A.C.

815+00.00

820 815 810 805 800

MATCHLINE 65'
SEE PREVIOUS SHEET

1:6

1:3

PROP. R.O.W.

A.C.

799.39

814+75.00

70 80 90 100 110 120 130 140 150 160 170 180 190 200 210 220 230 240 250 260 270 280 290 300 310 320 330 340 350 360

FINAL SURVEY — SURVEYED — BY — DATE
NOTE BOOK — P.O.T.H.D. — TEMPLATE — AREAS — AREAS CHECKED — NO.

ORIGINAL SURVEY — SURVEYED — BY — DATE
NOTE BOOK — S.C.I.T.E.D. — TEMPLATE — AREAS — AREAS CHECKED — NO.

USER NAME = Unmaand	DESIGNED - RDT	REVISED -	
	DRAWN - RDT	REVISED -	
PLOT SCALE = 10.0000 ' / IN.	CHECKED - GC	REVISED -	
PLOT DATE = 4/4/2011	DATE - 01-14-11	REVISED -	

STATE OF ILLINOIS
DEPARTMENT OF TRANSPORTATION

ILLINOIS ROUTE 2
CROSS SECTIONS


SCALE: H: 1" = 10' V: 1" = 10' | SHEET NO. 443 OF 530 SHEETS | STA. 814+75.00 TO STA. 816+00.00

F.A.P. RTE.	SECTION	COUNTY	TOTAL SHEETS	SHEET NO.
734	77-2-2 & 77-28-1	WINNEBAGO	530	443
		CONTRACT NO. 64813		
		ILLINOIS FED. AID PROJECT		

I:\projects\12845\Segment 1\sheets\CV11\section\D264813segtxssht-IC2.dgn

230 220 210 200 190 180 170 160 150 140 130 120 110 100 90 80 70 60 50 40 30 20 10 0 10 20 30 40 50 60

810 805 800 795 790

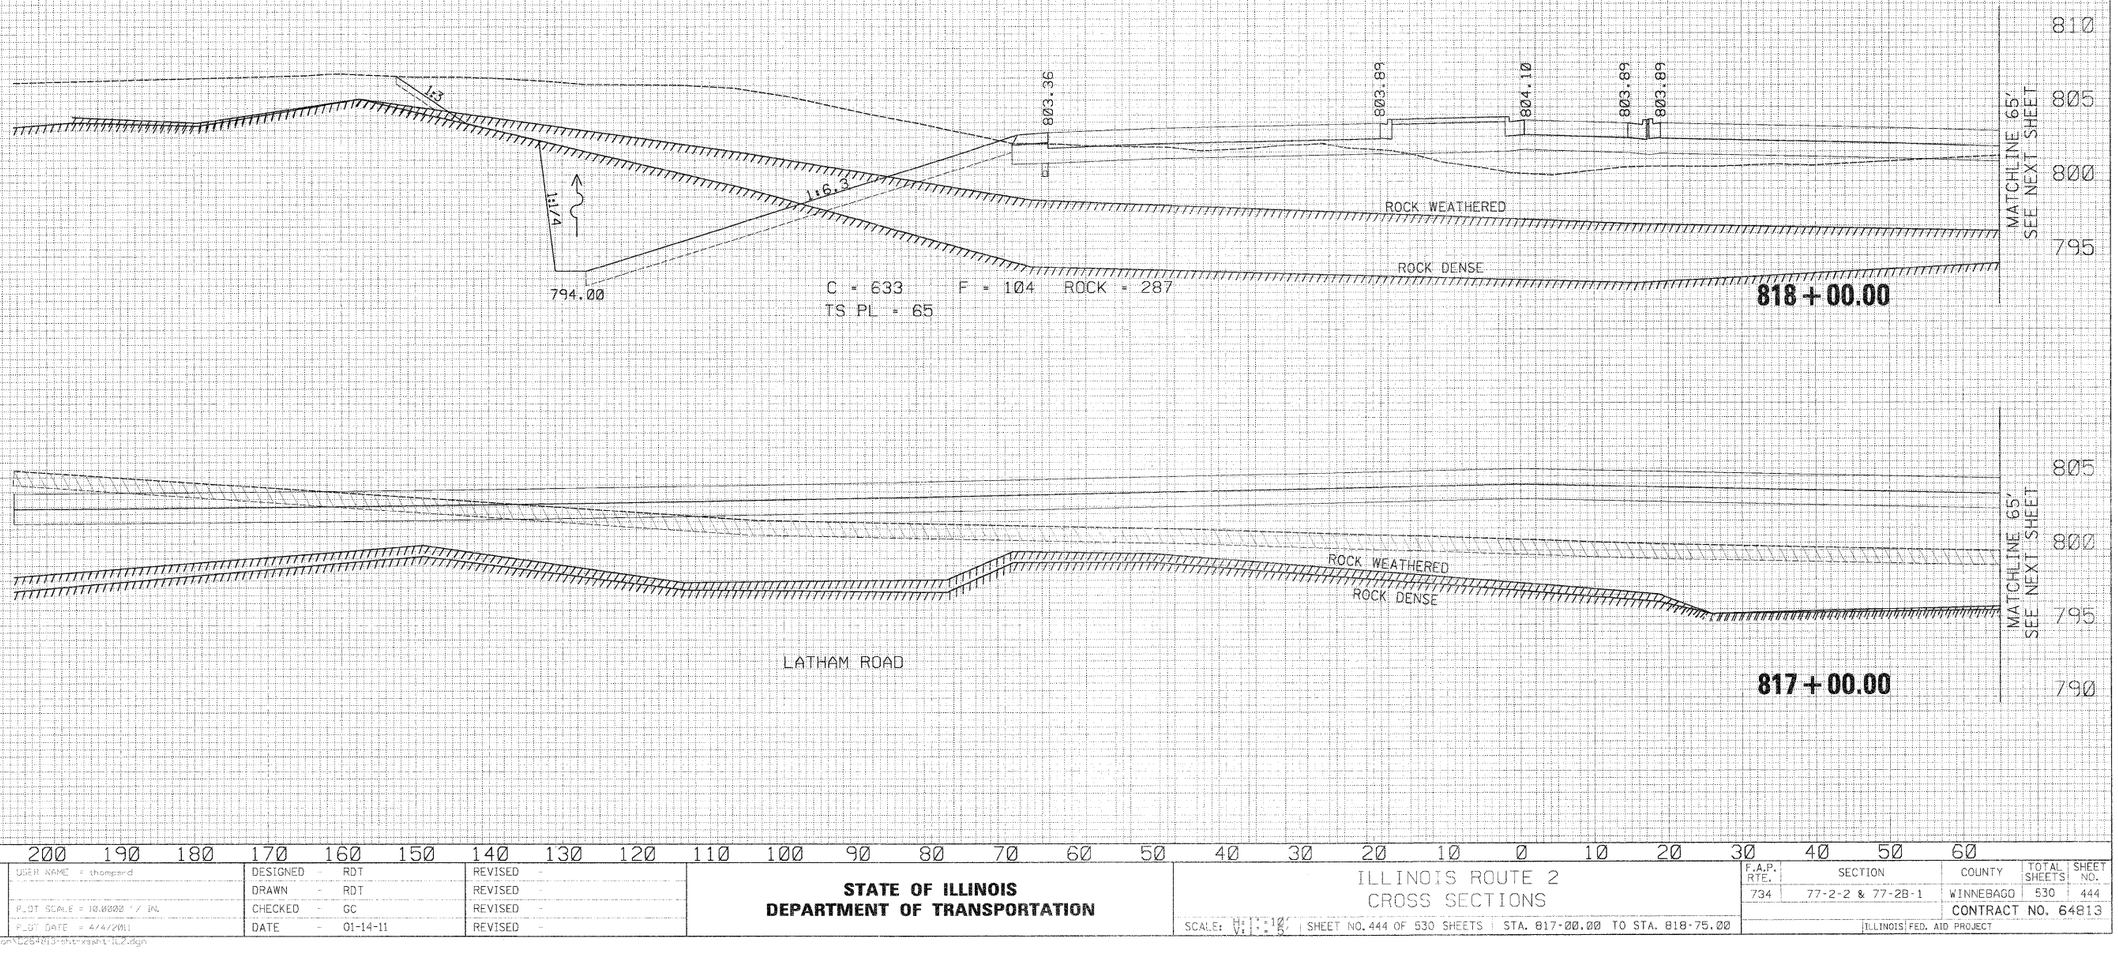


USER NAME = thompard	DESIGNED - RDT	REVISED -	**STATE OF ILLINOIS**	ILLINOIS ROUTE 2	F.A.P. RTE. 734
	DRAWN - RDT	REVISED -	**DEPARTMENT OF TRANSPORTATION**	CROSS SECTIONS	SECTION 77-2-2 & 77-2B-1
P_OT SCALE = 10.0000 ' / IN.	CHECKED - GC	REVISED -		SCALE: H: 1"=10'	COUNTY WINNEBAGO
P_OT DATE = 4/4/2011	DATE - 01-14-11	REVISED -		SHEET NO. 444 OF 530 SHEETS | STA. 817+00.00 TO STA. 818+75.00	TOTAL SHEETS 530
					SHEET NO. 444
					CONTRACT NO. 64813
					ILLINOIS FED. AID PROJECT

I:\projects\11254\Segment 1\sheets\Civil\xsection\2847B3-sht-xsgnt-IL2.dgn

70 80 90 100 110 120 130 140 150 160 170 180 190 200 210 220 230 240 250 260 270 280 290 300 310 320 330 340 350 360

FINAL SURVEY	SURVEYED	BY	DATE
NOTE BOOK	PLOTTED		
NO.	TEMPLATE		
	AREAS		
	AREAS CHECKED		

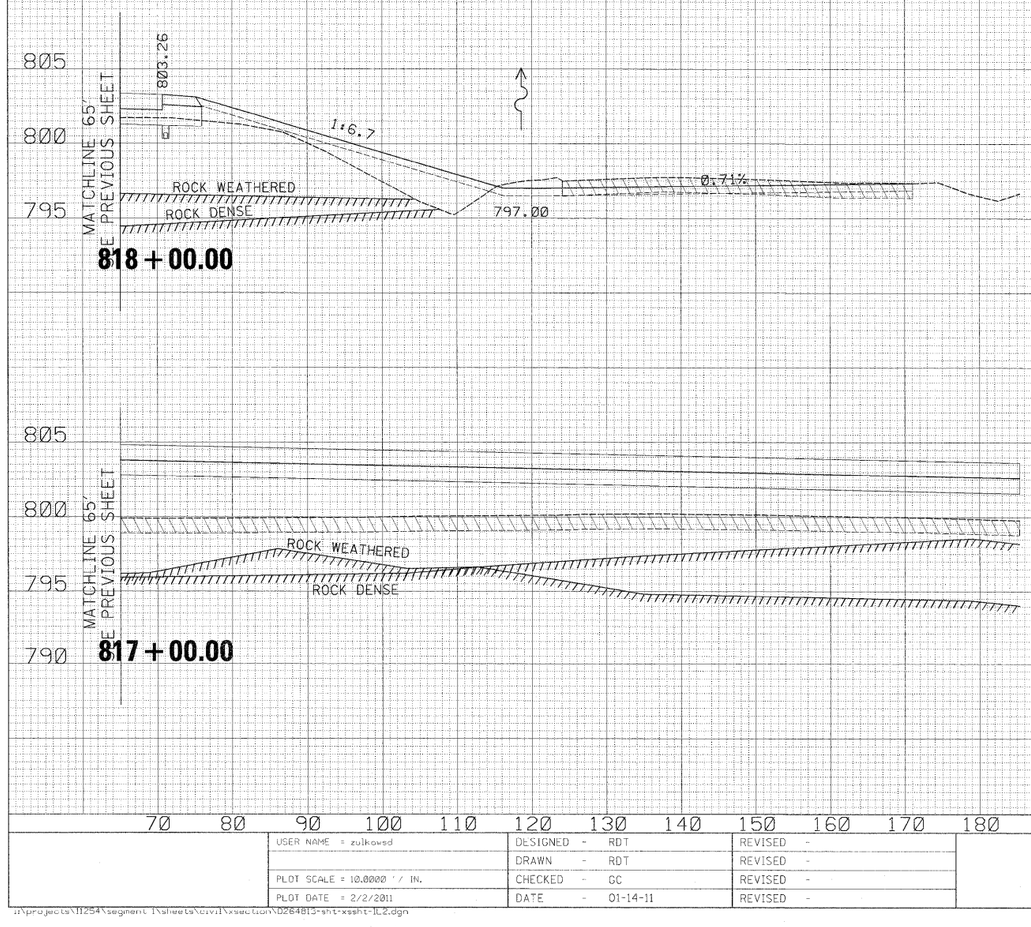

PROP. R.O.W.

A.C.

ORIGINAL SURVEY	SURVEYED	BY	DATE
NOTE BOOK	PLOTTED		
NO.	TEMPLATE		
	AREAS		
	AREAS CHECKED		

USER NAME = zulkowsd	DESIGNED - RDT	REVISED -	
	DRAWN - RDT	REVISED -	
PLOT SCALE = 10.0000 ' / IN.	CHECKED - GC	REVISED -	
PLOT DATE = 2/2/2011	DATE - 01-14-11	REVISED -	


STATE OF ILLINOIS
DEPARTMENT OF TRANSPORTATION

ILLINOIS ROUTE 2
CROSS SECTIONS

SCALE: H: 1"=10' V: 1"=5' | SHEET NO. 445 OF 530 SHEETS | STA. 817+00.00 TO STA. 818+75.00

F.A.P. RTE.	SECTION	COUNTY	TOTAL SHEETS	SHEET NO.
734	77-2-2 & 77-28-1	WINNEBAGO	530	445
		CONTRACT NO. 64813		
	ILLINOIS FED. AID PROJECT			

I:\projects\11254\segment 1\sheets\civil\xsection\D264813-sht-xssht-IL2.dgn

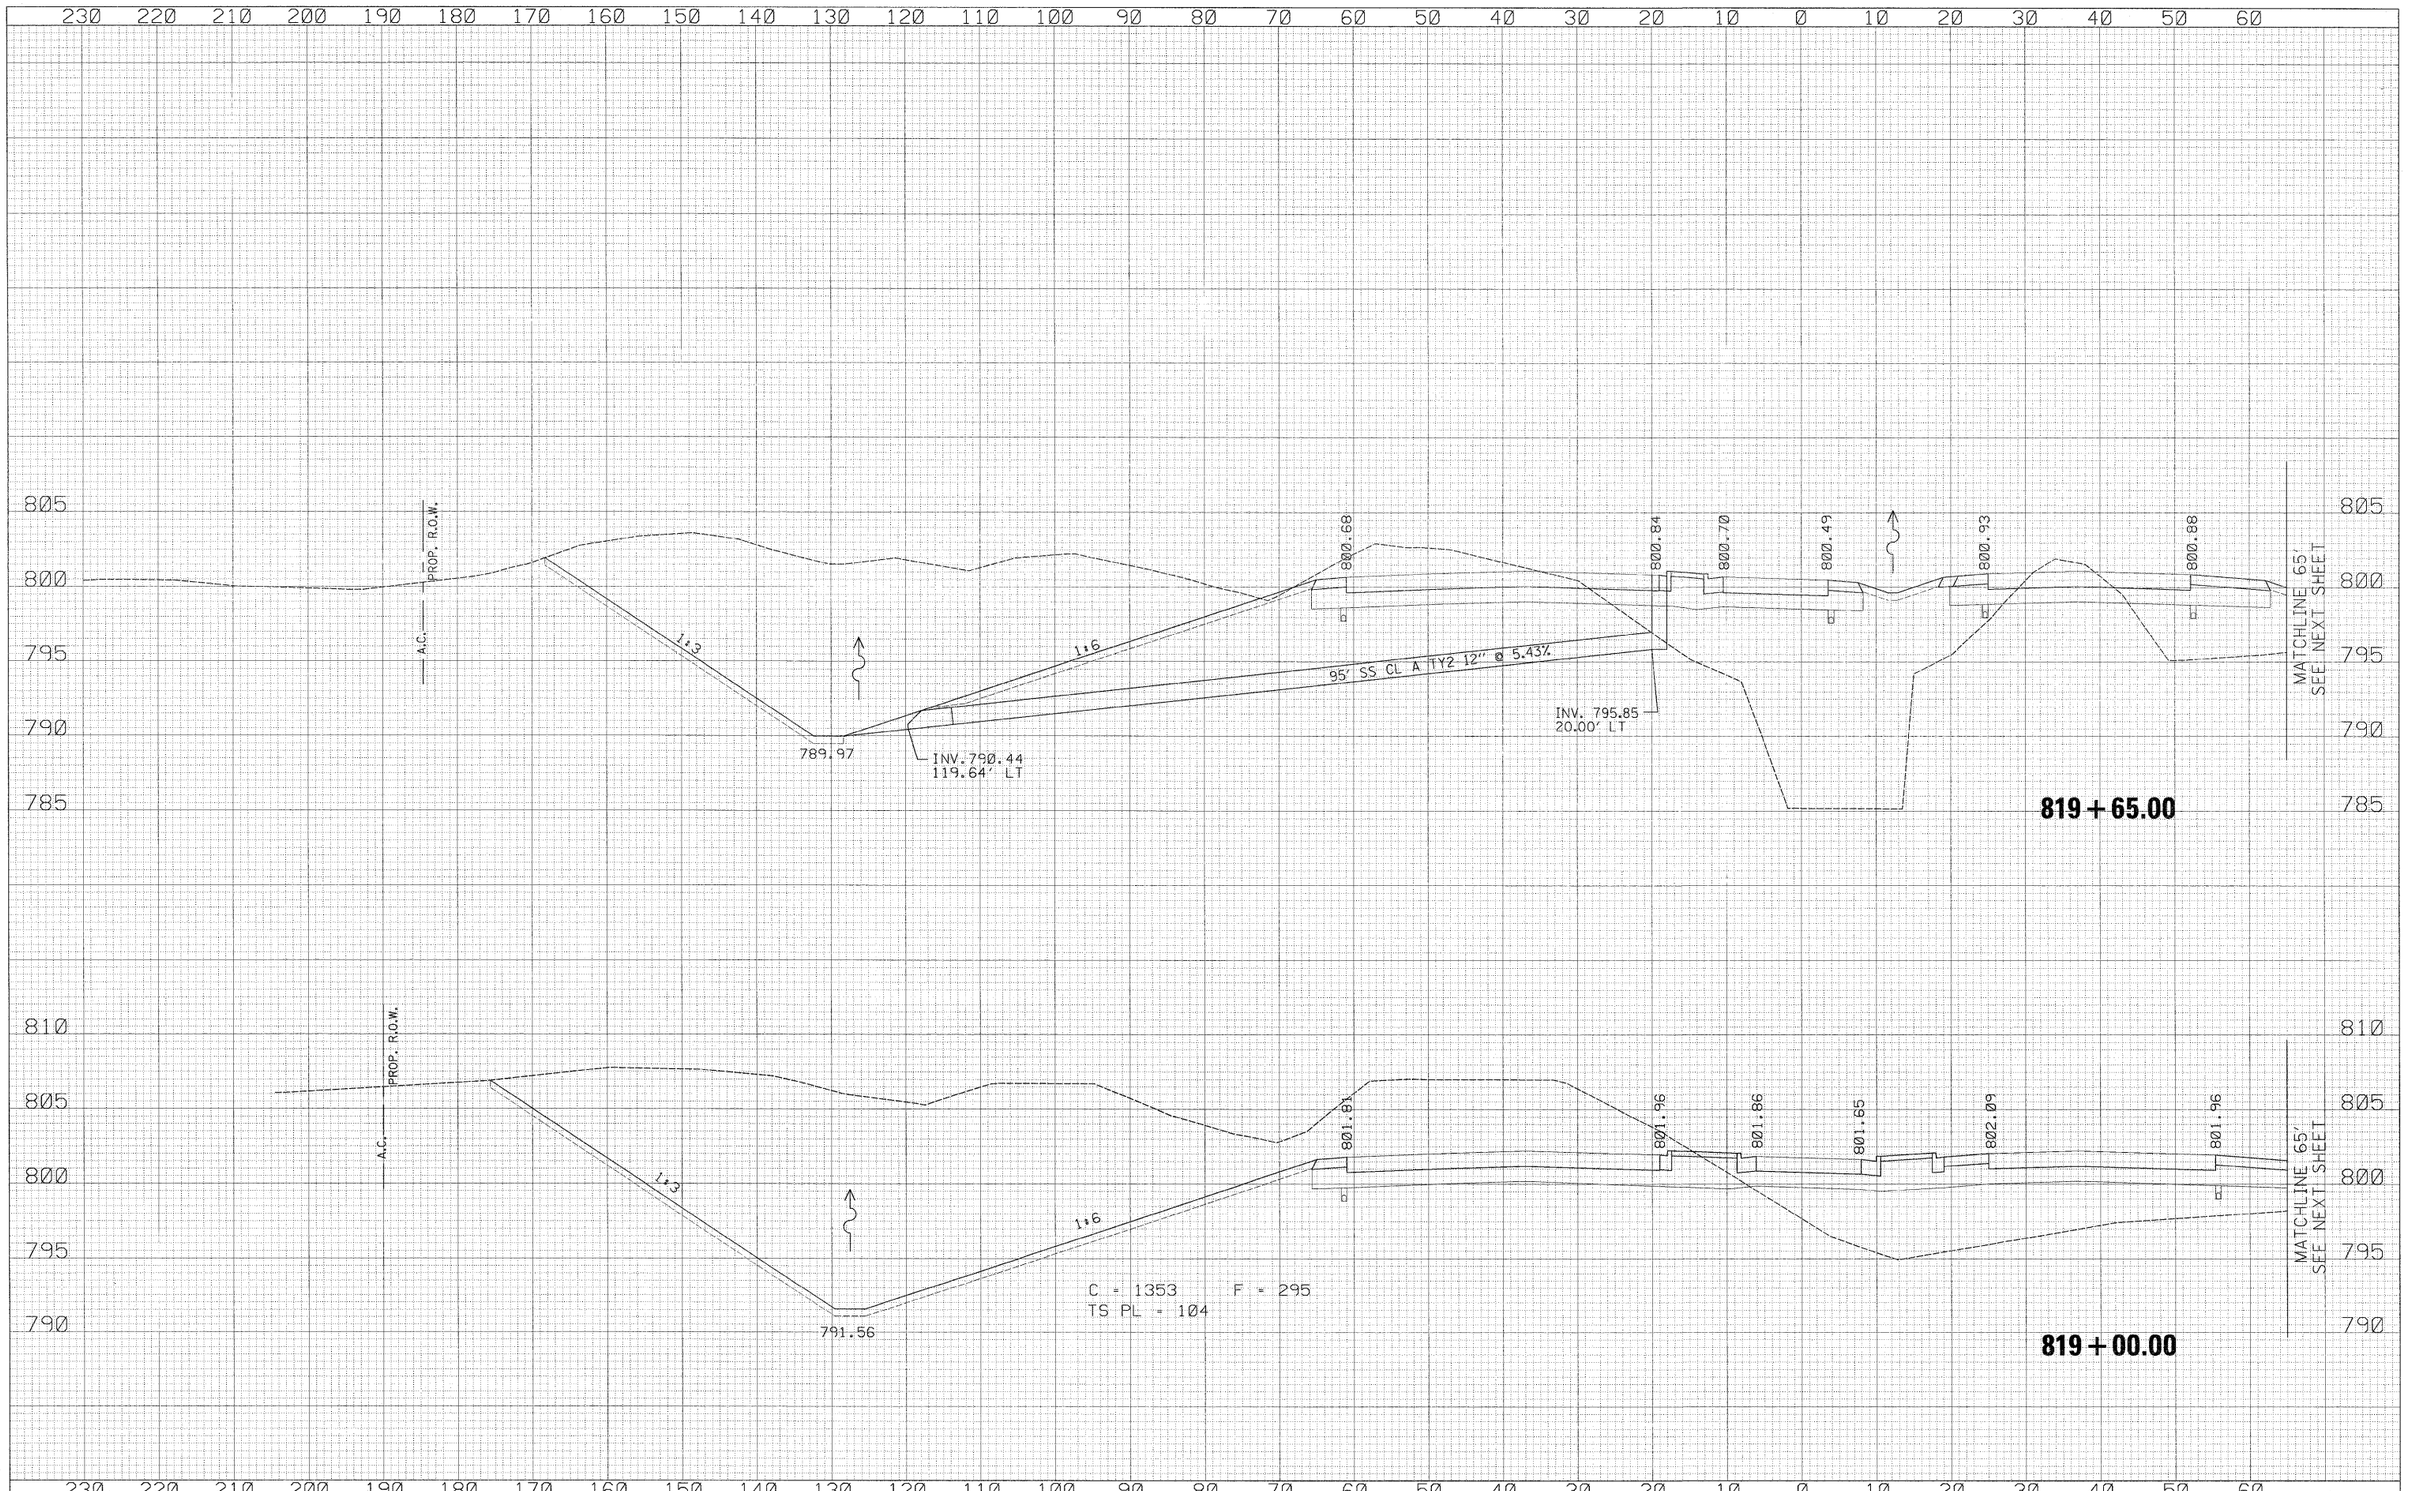

USER NAME = zulkowsd	DESIGNED - RDT	REVISED -	
	DRAWN - RDT	REVISED -	
PLOT SCALE = 10.0000 ' / IN.	CHECKED - GC	REVISED -	
PLOT DATE = 2/2/2011	DATE - 01-14-11	REVISED -	

STATE OF ILLINOIS
DEPARTMENT OF TRANSPORTATION

ILLINOIS ROUTE 2
CROSS SECTIONS

SCALE: H: 1" = 10'
V: 1" = 5'

SHEET NO. 446 OF 530 SHEETS | STA. 819+00.00 TO STA. 819+65.00

F.A.P. RTE.	SECTION	COUNTY	TOTAL SHEETS	SHEET NO.
734	77-2-2 & 77-23-1	WINNEBAGO	530	446
		CONTRACT NO. 64813		
	ILLINOIS FED. AID PROJECT			

FINAL SURVEY NOTE BOOK NO. | SURVEYED PLOTTED TEMPLATE AREAS CROSS CHECKED | BY | DATE

ORIGINAL SURVEY NOTE BOOK NO. | SURVEYED PLOTTED TEMPLATE AREAS CROSS CHECKED | BY | DATE

I:\projects\11254\segment 1\sheets\civil\xsection\D264813-sht-xssht-IL2.dgn

FINAL SURVEY	NOTE BOOK	VOL.

BY	DATE
SURVEYED	
PLOTTED	
TEMPLATE	
AREAS	
AREAS CHECKED	

70 80 90 100 110 120 130 140 150 160 170 180 190 200 210 220 230 240 250 260 270 280 290 300 310 320 330 340 350 360

805
800
795
790
785

MATCHLINE 65'
SEE PREVIOUS SHEET

1:6

1:27.6

790.77

PROP. R.O.W.

A.C.

819 + 65.00

ORIGINAL SURVEY	NOTE BOOK	NO.

BY	DATE
SURVEYED	
PLOTTED	
TEMPLATE	
AREAS	
AREAS CHECKED	

810
805
800
795
790

MATCHLINE 65'
SEE PREVIOUS SHEET

1:6

1:36.0

793.22

PROP. R.O.W.

A.C.

819 + 00.00

70 80 90 100 110 120 130 140 150 160 170 180 190 200 210 220 230 240 250 260 270 280 290 300 310 320 330 340 350 360

USER NAME = zulkowsd	DESIGNED - RDT	REVISED -	
	DRAWN - RDT	REVISED -	
PLOT SCALE = 10.0000 ' / IN.	CHECKED - GC	REVISED -	
PLOT DATE = 2/2/2011	DATE - 01-14-11	REVISED -	


STATE OF ILLINOIS
DEPARTMENT OF TRANSPORTATION

ILLINOIS ROUTE 2
CROSS SECTIONS

SCALE: H: 1" = 10' V: 1" = 5' | SHEET NO. 447 OF 530 SHEETS | STA. 819+00.00 TO STA. 819+65.00

F.A.P. RTE.	SECTION	COUNTY	TOTAL SHEETS	SHEET NO.
734	77-2-2 & 77-2B-1	WINNEBAGO	530	447
		CONTRACT NO. 64813		
	ILLINOIS FED. AID PROJECT			

I:\projects\11254\segment 1\sheets\civil\section\D264813-sht-xssht-IL2.dgn

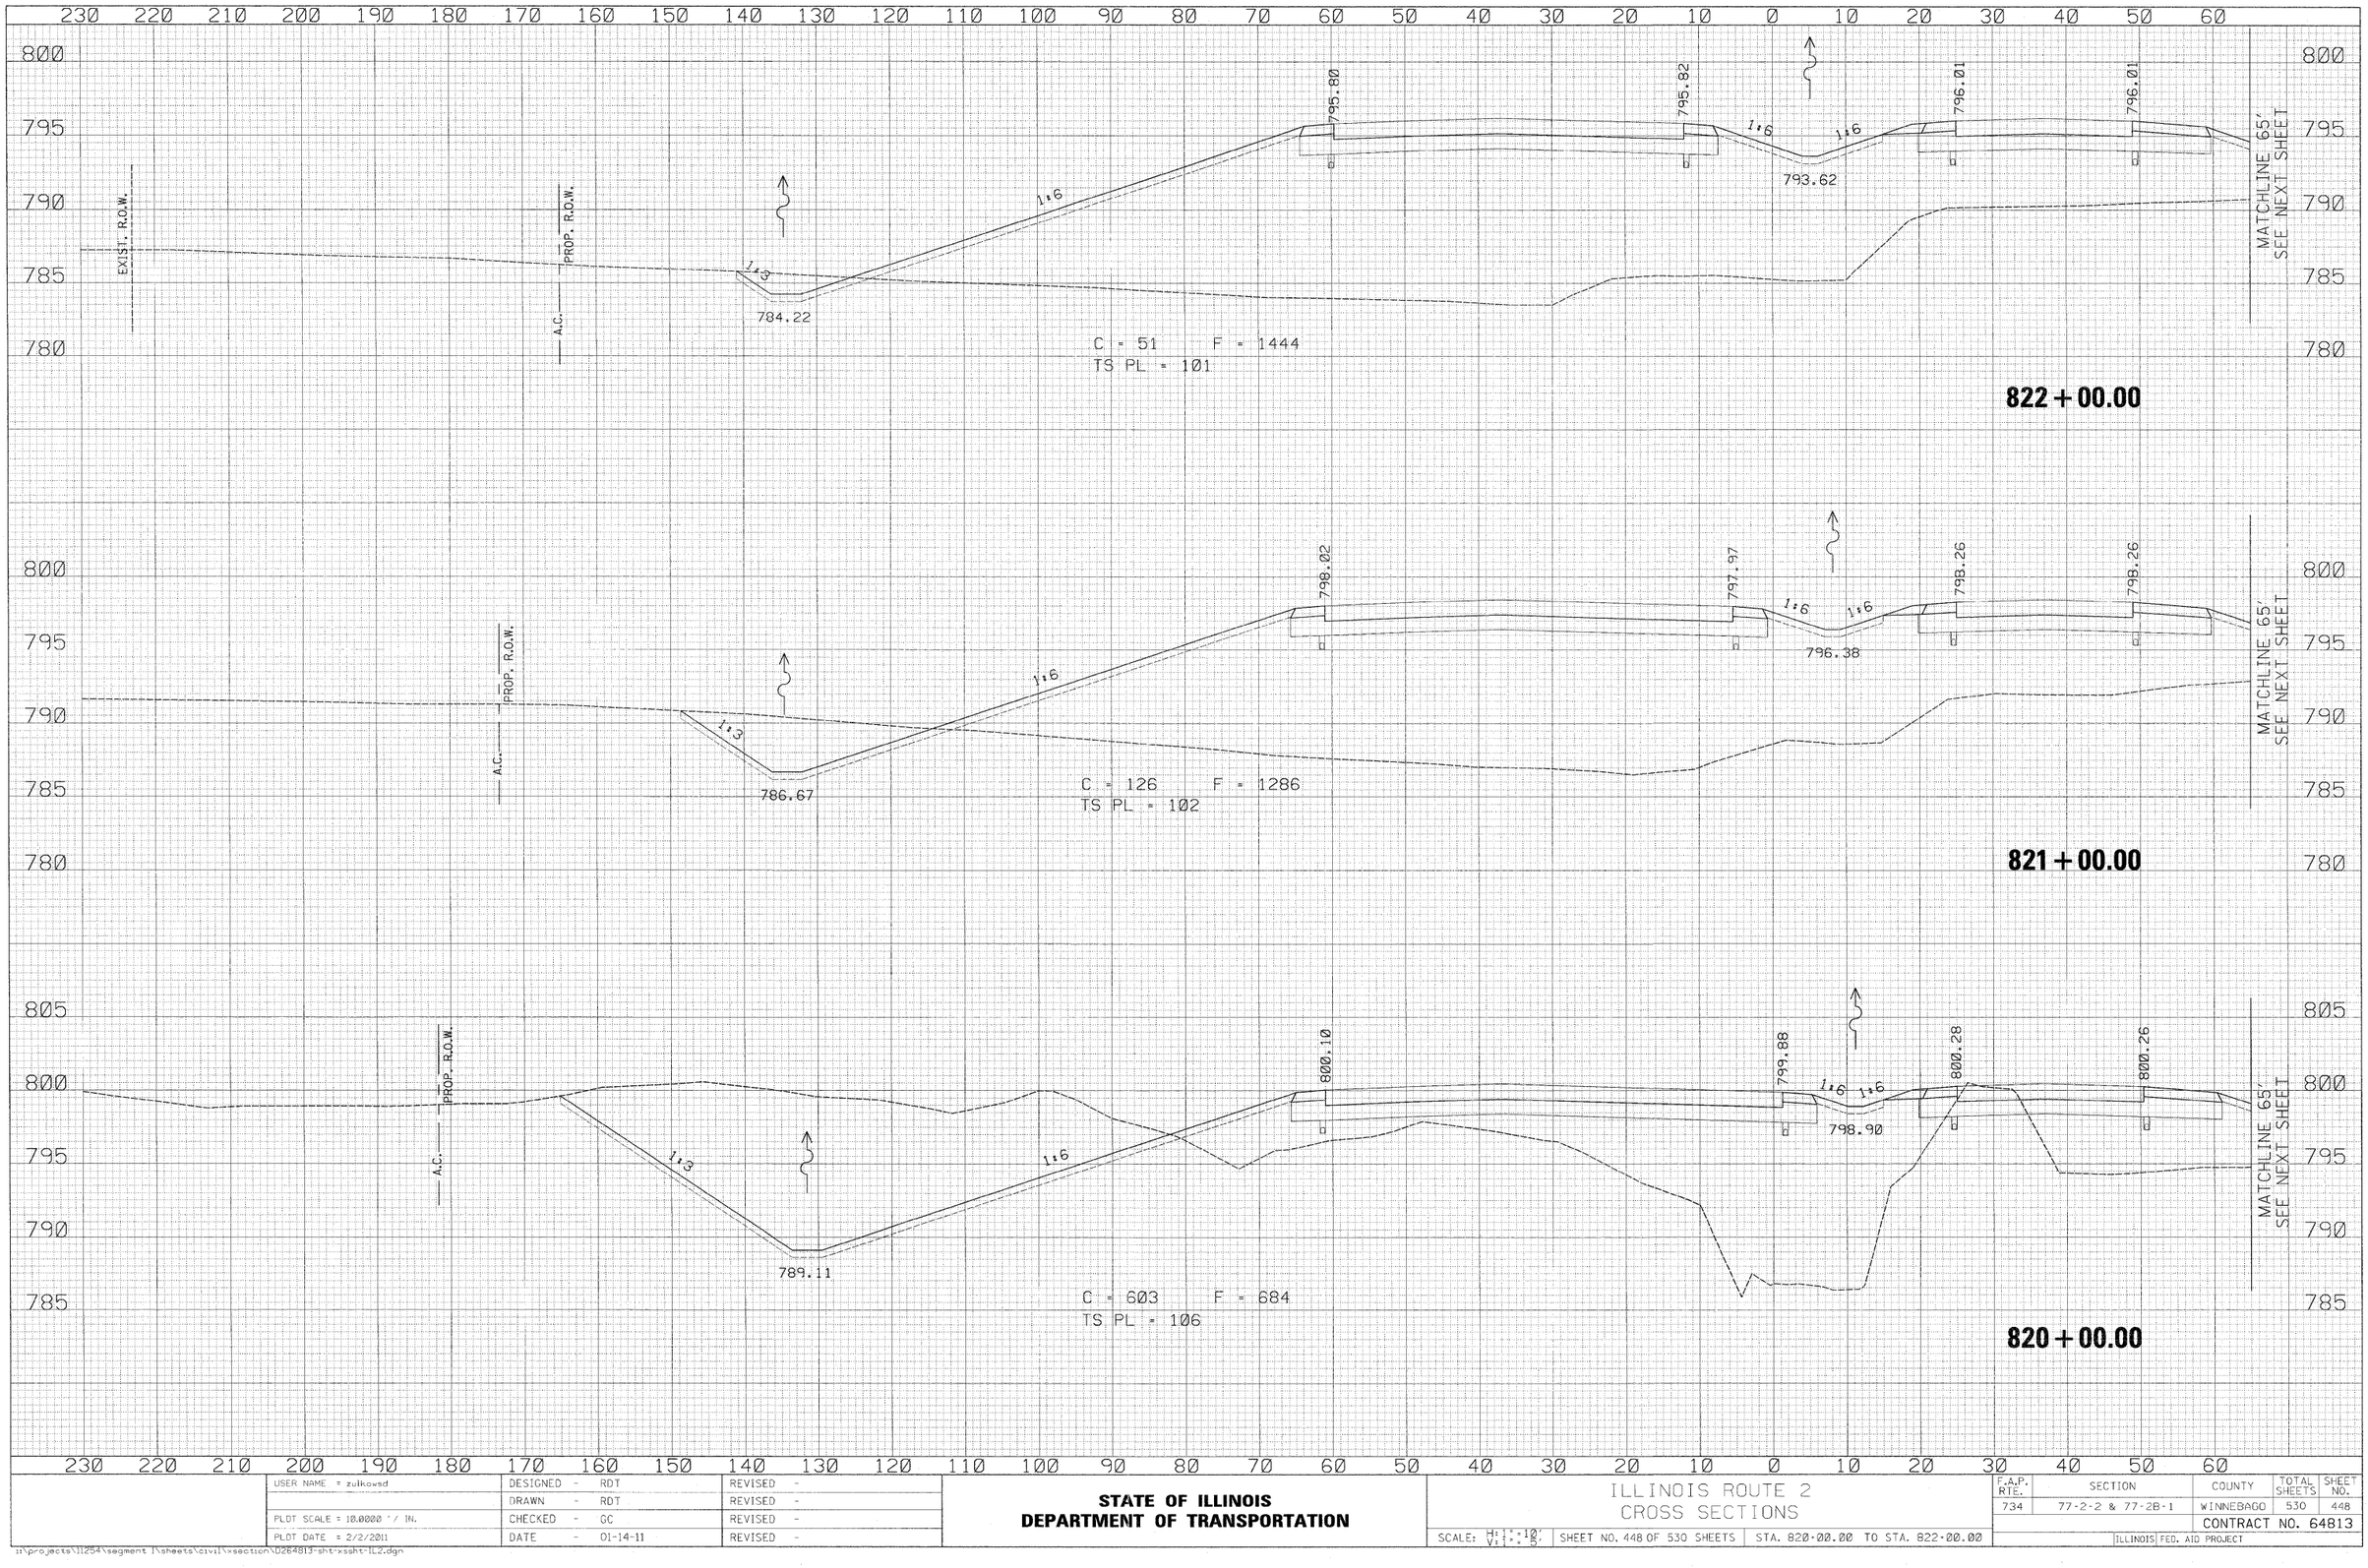

FINAL SURVEY — NOTE BOOK — NO. — SURVEYED — PLOTTED — TEMPLATE — AREAS — AREAS CHECKED — BY — DATE

ORIGINAL SURVEY — NOTE BOOK — NO. — SURVEYED — PLOTTED — TEMPLATE — AREAS — AREAS CHECKED — BY — DATE

USER NAME = zulkowsd	DESIGNED - RDT	REVISED -
	DRAWN - RDT	REVISED -
PLOT SCALE = 10.0000 ' / IN.	CHECKED - GC	REVISED -
PLOT DATE = 2/2/2011	DATE - 01-14-11	REVISED -

STATE OF ILLINOIS
DEPARTMENT OF TRANSPORTATION

ILLINOIS ROUTE 2
CROSS SECTIONS

SCALE: H: 1" = 10' V: 1" = 10' | SHEET NO. 448 OF 530 SHEETS | STA. 820+00.00 TO STA. 822+00.00

F.A.P. RTE.	SECTION	COUNTY	TOTAL SHEETS	SHEET NO.
734	77-2-2 & 77-2B-1	WINNEBAGO	530	448
		CONTRACT NO. 64813		
		ILLINOIS FED. AID PROJECT		

I:\projects\11254\segment 1\sheets\civil\xsection\D284813-sht-xssht-IL2.dgn

70 80 90 100 110 120 130 140 150 160 170 180 190 200 210 220 230 240 250 260 270 280 290 300 310 320 330 340 350 360

800 795 790 785 780

MATCHLINE 65'
SEE PREVIOUS SHEET

1:6

117.7

781.89

PROP. R.O.W.

A.C.

TELE

EXIST. R.O.W.

822+00.00

800 795 790 785 780

MATCHLINE 65'
SEE PREVIOUS SHEET

1:6

113.9

785.67

PROP. R.O.W.

A.C.

TELE

821+00.00

805 800 795 790 785

MATCHLINE 65'
SEE PREVIOUS SHEET

1:6

120.7

789.44

PROP. R.O.W.

A.C.

820+00.00

70 80 90 100 110 120 130 140 150 160 170 180 190 200 210 220 230 240 250 260 270 280 290 300 310 320 330 340 350 360

DATE	BY	
		SURVEYED
		PLOTTED
		TEMPLATE
		AREAS
		AREAS CHECKED

FINAL SURVEY
NOTE BOOK
NO.

DATE	BY	
		SURVEYED
		PLOTTED
		TEMPLATE
		AREAS
		AREAS CHECKED

ORIGINAL SURVEY
NOTE BOOK
NO.

USER NAME = zulkowsd	DESIGNED - RDT	REVISED -	
	DRAWN - RDT	REVISED -	
PLOT SCALE = 10.0000 ' / IN.	CHECKED - GC	REVISED -	
PLOT DATE = 2/2/2011	DATE - 01-14-11	REVISED -	

STATE OF ILLINOIS
DEPARTMENT OF TRANSPORTATION


ILLINOIS ROUTE 2
CROSS SECTIONS

SCALE: H: 1"=10'
V: 1"=5'

SHEET NO. 449 OF 530 SHEETS | STA. 820+00.00 TO STA. 822+00.00

F.A.P. RTE.	SECTION	COUNTY	TOTAL SHEETS	SHEET NO.
734	77-2-2 & 77-2B-1	WINNEBAGO	530	449
		CONTRACT NO. 64813		
		ILLINOIS FED. AID PROJECT		

n:\projects\11254\segment 1\sheets\civil\xsection\0264813-sht-xssht-IL2.dgn

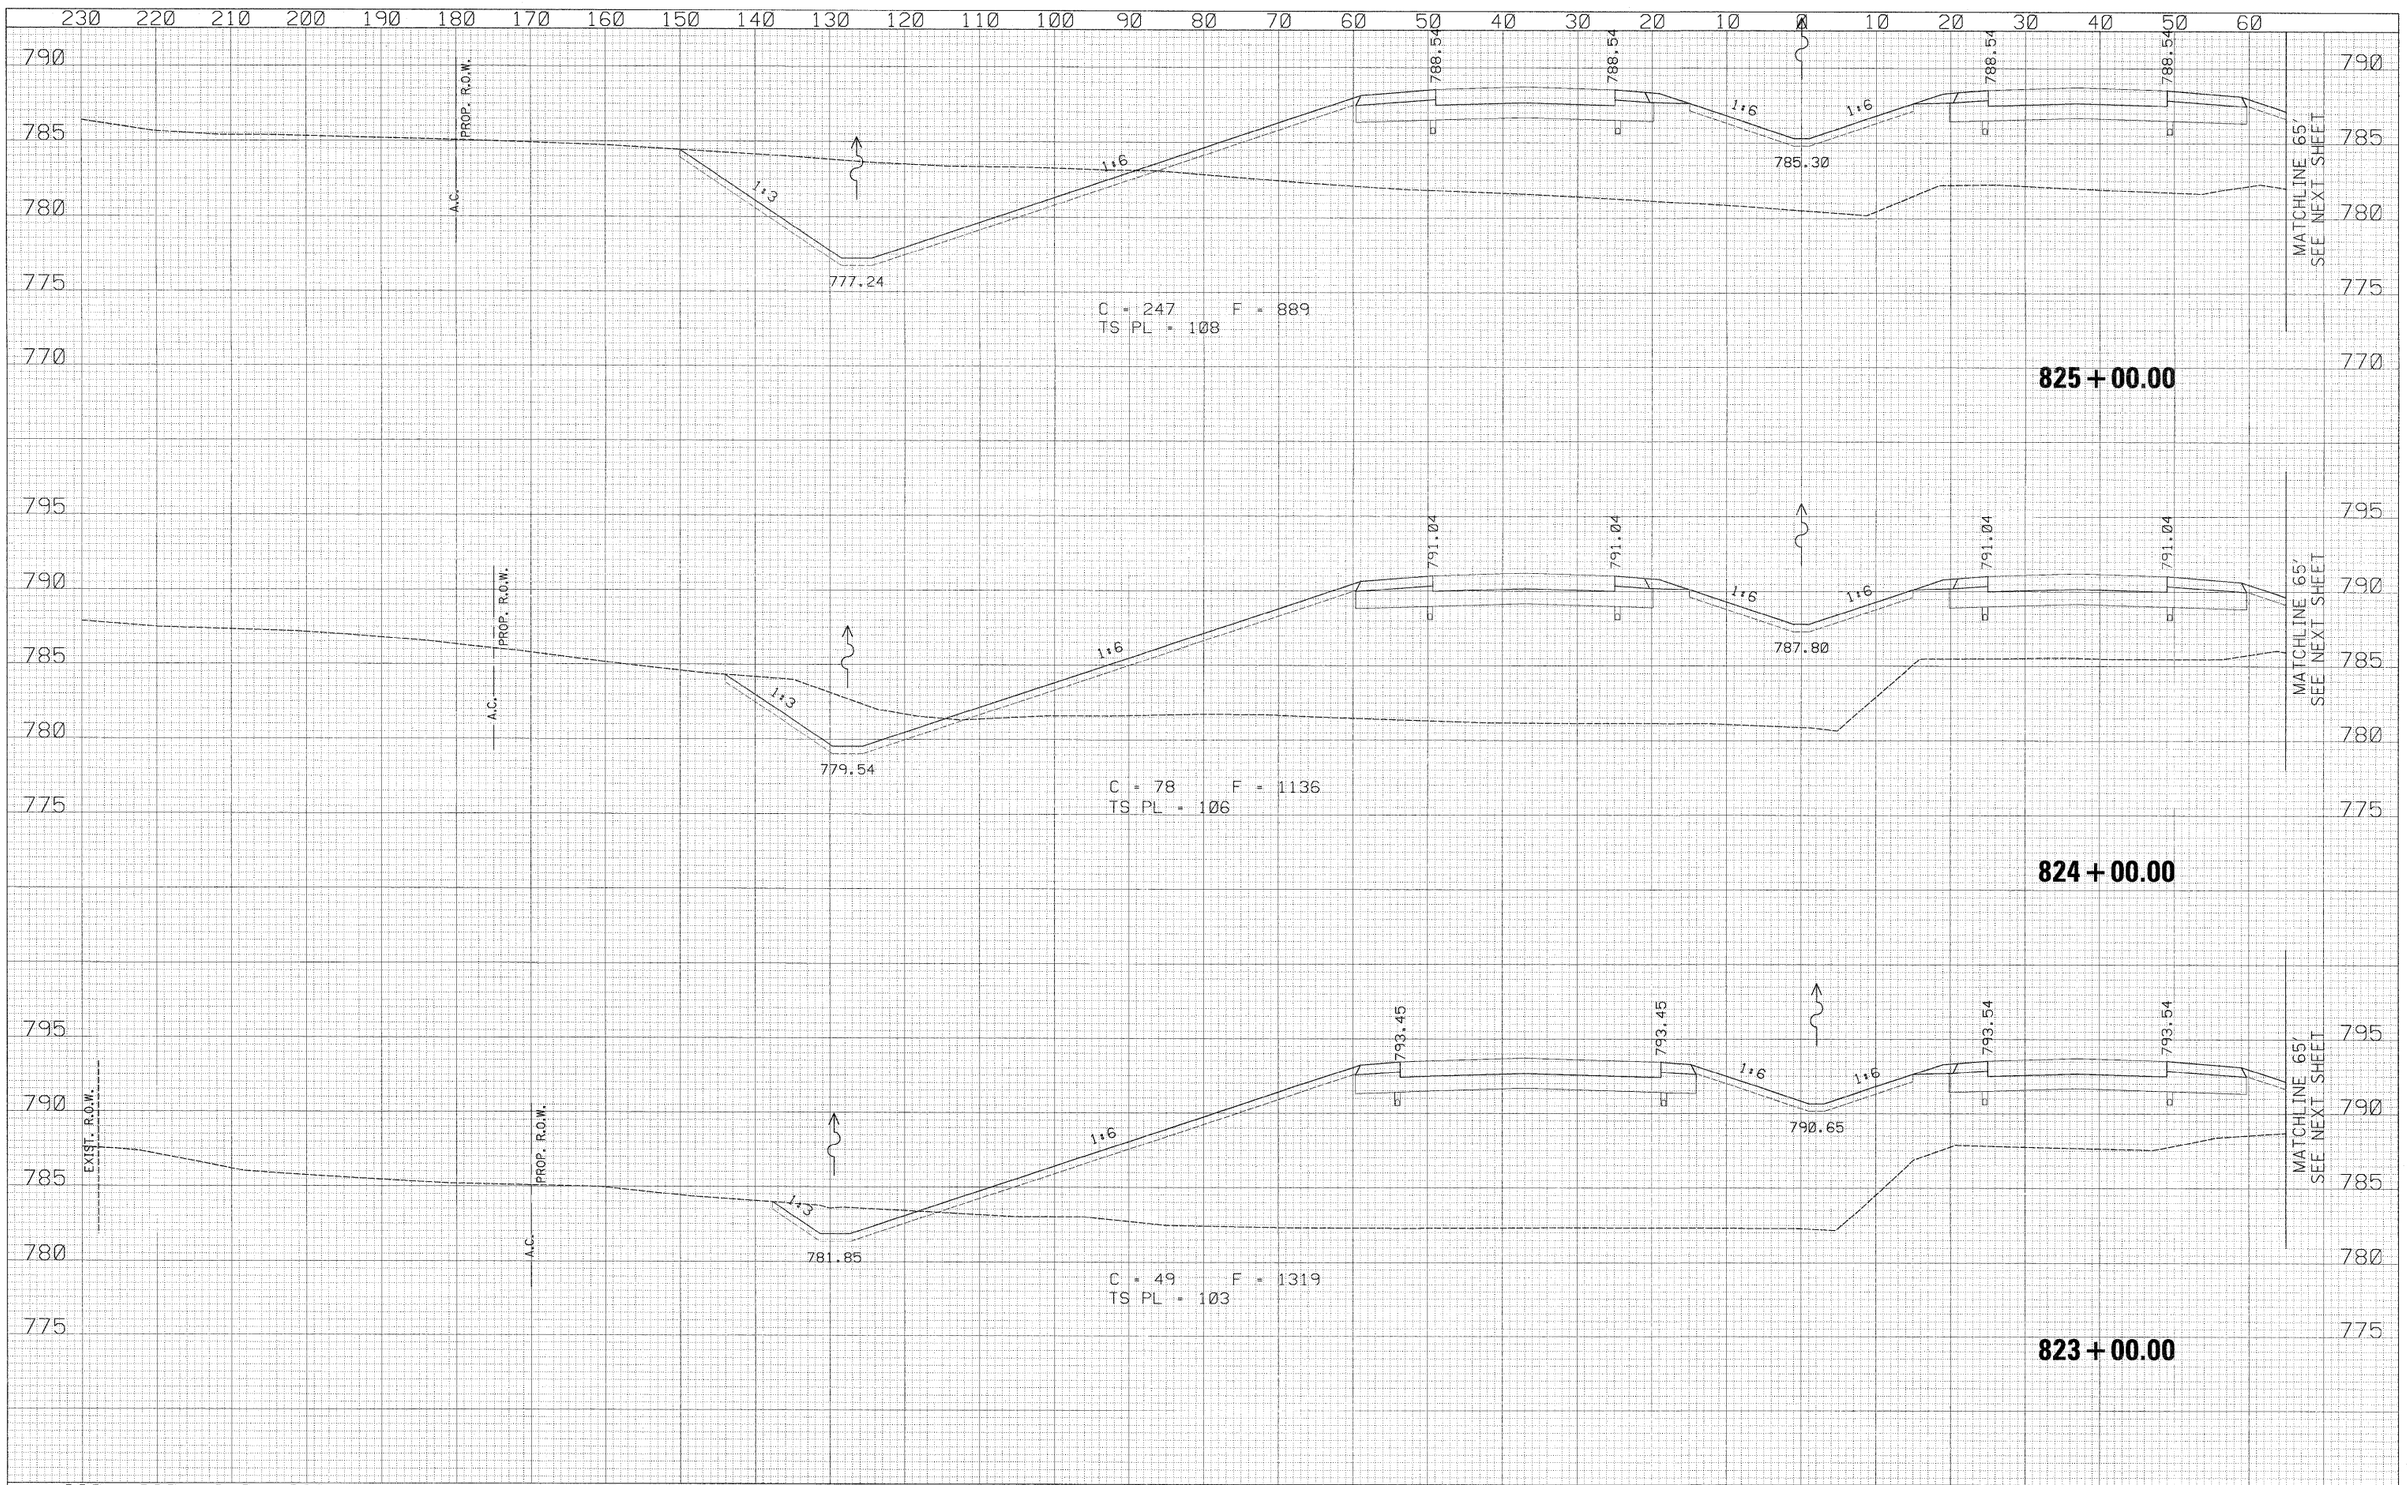

FINAL SURVEY — SURVEYED — PLOTTED — TEMPLATE — AREAS — CROSS CHECKED — NOTE BOOK — NO. — BY — DATE

ORIGINAL SURVEY — SURVEYED — PLOTTED — TEMPLATE — AREAS — CROSS CHECKED — NOTE BOOK — NO. — BY — DATE

USER NAME = zulkowsd	DESIGNED - RDT	REVISED -
	DRAWN - RDT	REVISED -
PLOT SCALE = 10.0000 ' / IN.	CHECKED - GC	REVISED -
PLOT DATE = 2/2/2011	DATE - 01-14-11	REVISED -

STATE OF ILLINOIS
DEPARTMENT OF TRANSPORTATION

ILLINOIS ROUTE 2
CROSS SECTIONS

SCALE: H: 1" = 10' V: 1" = 5' | SHEET NO. 450 OF 530 SHEETS | STA. 823+00.00 TO STA. 825+00.00

F.A.P. RTE.	SECTION	COUNTY	TOTAL SHEETS	SHEET NO.
734	77-2-2 & 77-2B-1	WINNEBAGO	530	450
		CONTRACT NO. 64813		
	ILLINOIS FED. AID PROJECT			

I:\projects\11254\segment 1\sheets\civil\xsection\0264813-sht-xssht-1_2.dgn

70 80 90 100 110 120 130 140 150 160 170 180 190 200 210 220 230 240 250 260 270 280 290 300 310 320 330 340 350 360

790 785 780 775 770

MATCHLINE 65'
SEE PREVIOUS SHEET

1:6

1:19.2

775.83

EXIST. R.O.W.

PROP. R.O.W.

A.C.

825+00.00

795 790 785 780 775

MATCHLINE 65'
SEE PREVIOUS SHEET

1:6

1:15.4

777.50

EXIST. R.O.W.

PROP. R.O.W.

A.C.

824+00.00

795 790 785 780 775

MATCHLINE 65
SEE PREVIOUS SHEET

1:6

1:19.9

779.17

TELE

A.C.

EXIST. R.O.W.

PROP. R.O.W.

823+00.00

70 80 90 100 110 120 130 140 150 160 170 180 190 200 210 220 230 240 250 260 270 280 290 300 310 320 330 340 350 360

FINAL SURVEY
NOTE BOOK
NO.

SURVEYED
PLOTTED
TEMPLATE
AREAS
AREAS CHECKED
BY
DATE

ORIGINAL SURVEY
NOTE BOOK
NO.

SURVEYED
PLOTTED
TEMPLATE
AREAS
AREAS CHECKED
BY
DATE

USER NAME = zulkowsd	DESIGNED - RDT	REVISED -	
	DRAWN - RDT	REVISED -	
PLOT SCALE = 10.0000 ' / IN.	CHECKED - GC	REVISED -	
PLOT DATE = 2/2/2011	DATE - 01-14-11	REVISED -	


STATE OF ILLINOIS
DEPARTMENT OF TRANSPORTATION

ILLINOIS ROUTE 2
CROSS SECTIONS

SCALE: H: 1"=10' V: 1"=5' | SHEET NO. 451 OF 530 SHEETS | STA. 823+00.00 TO STA. 825+00.00

F.A.P. RTE.	SECTION	COUNTY	TOTAL SHEETS	SHEET NO.
734	77-2-2 & 77-2B-1	WINNEBAGO	530	451
		CONTRACT NO. 64813		
	ILLINOIS FED. AID PROJECT			

I:\projects\11254\segment 1\sheets\civil\xsection\D264813-sht-xssht-IL2.dgn

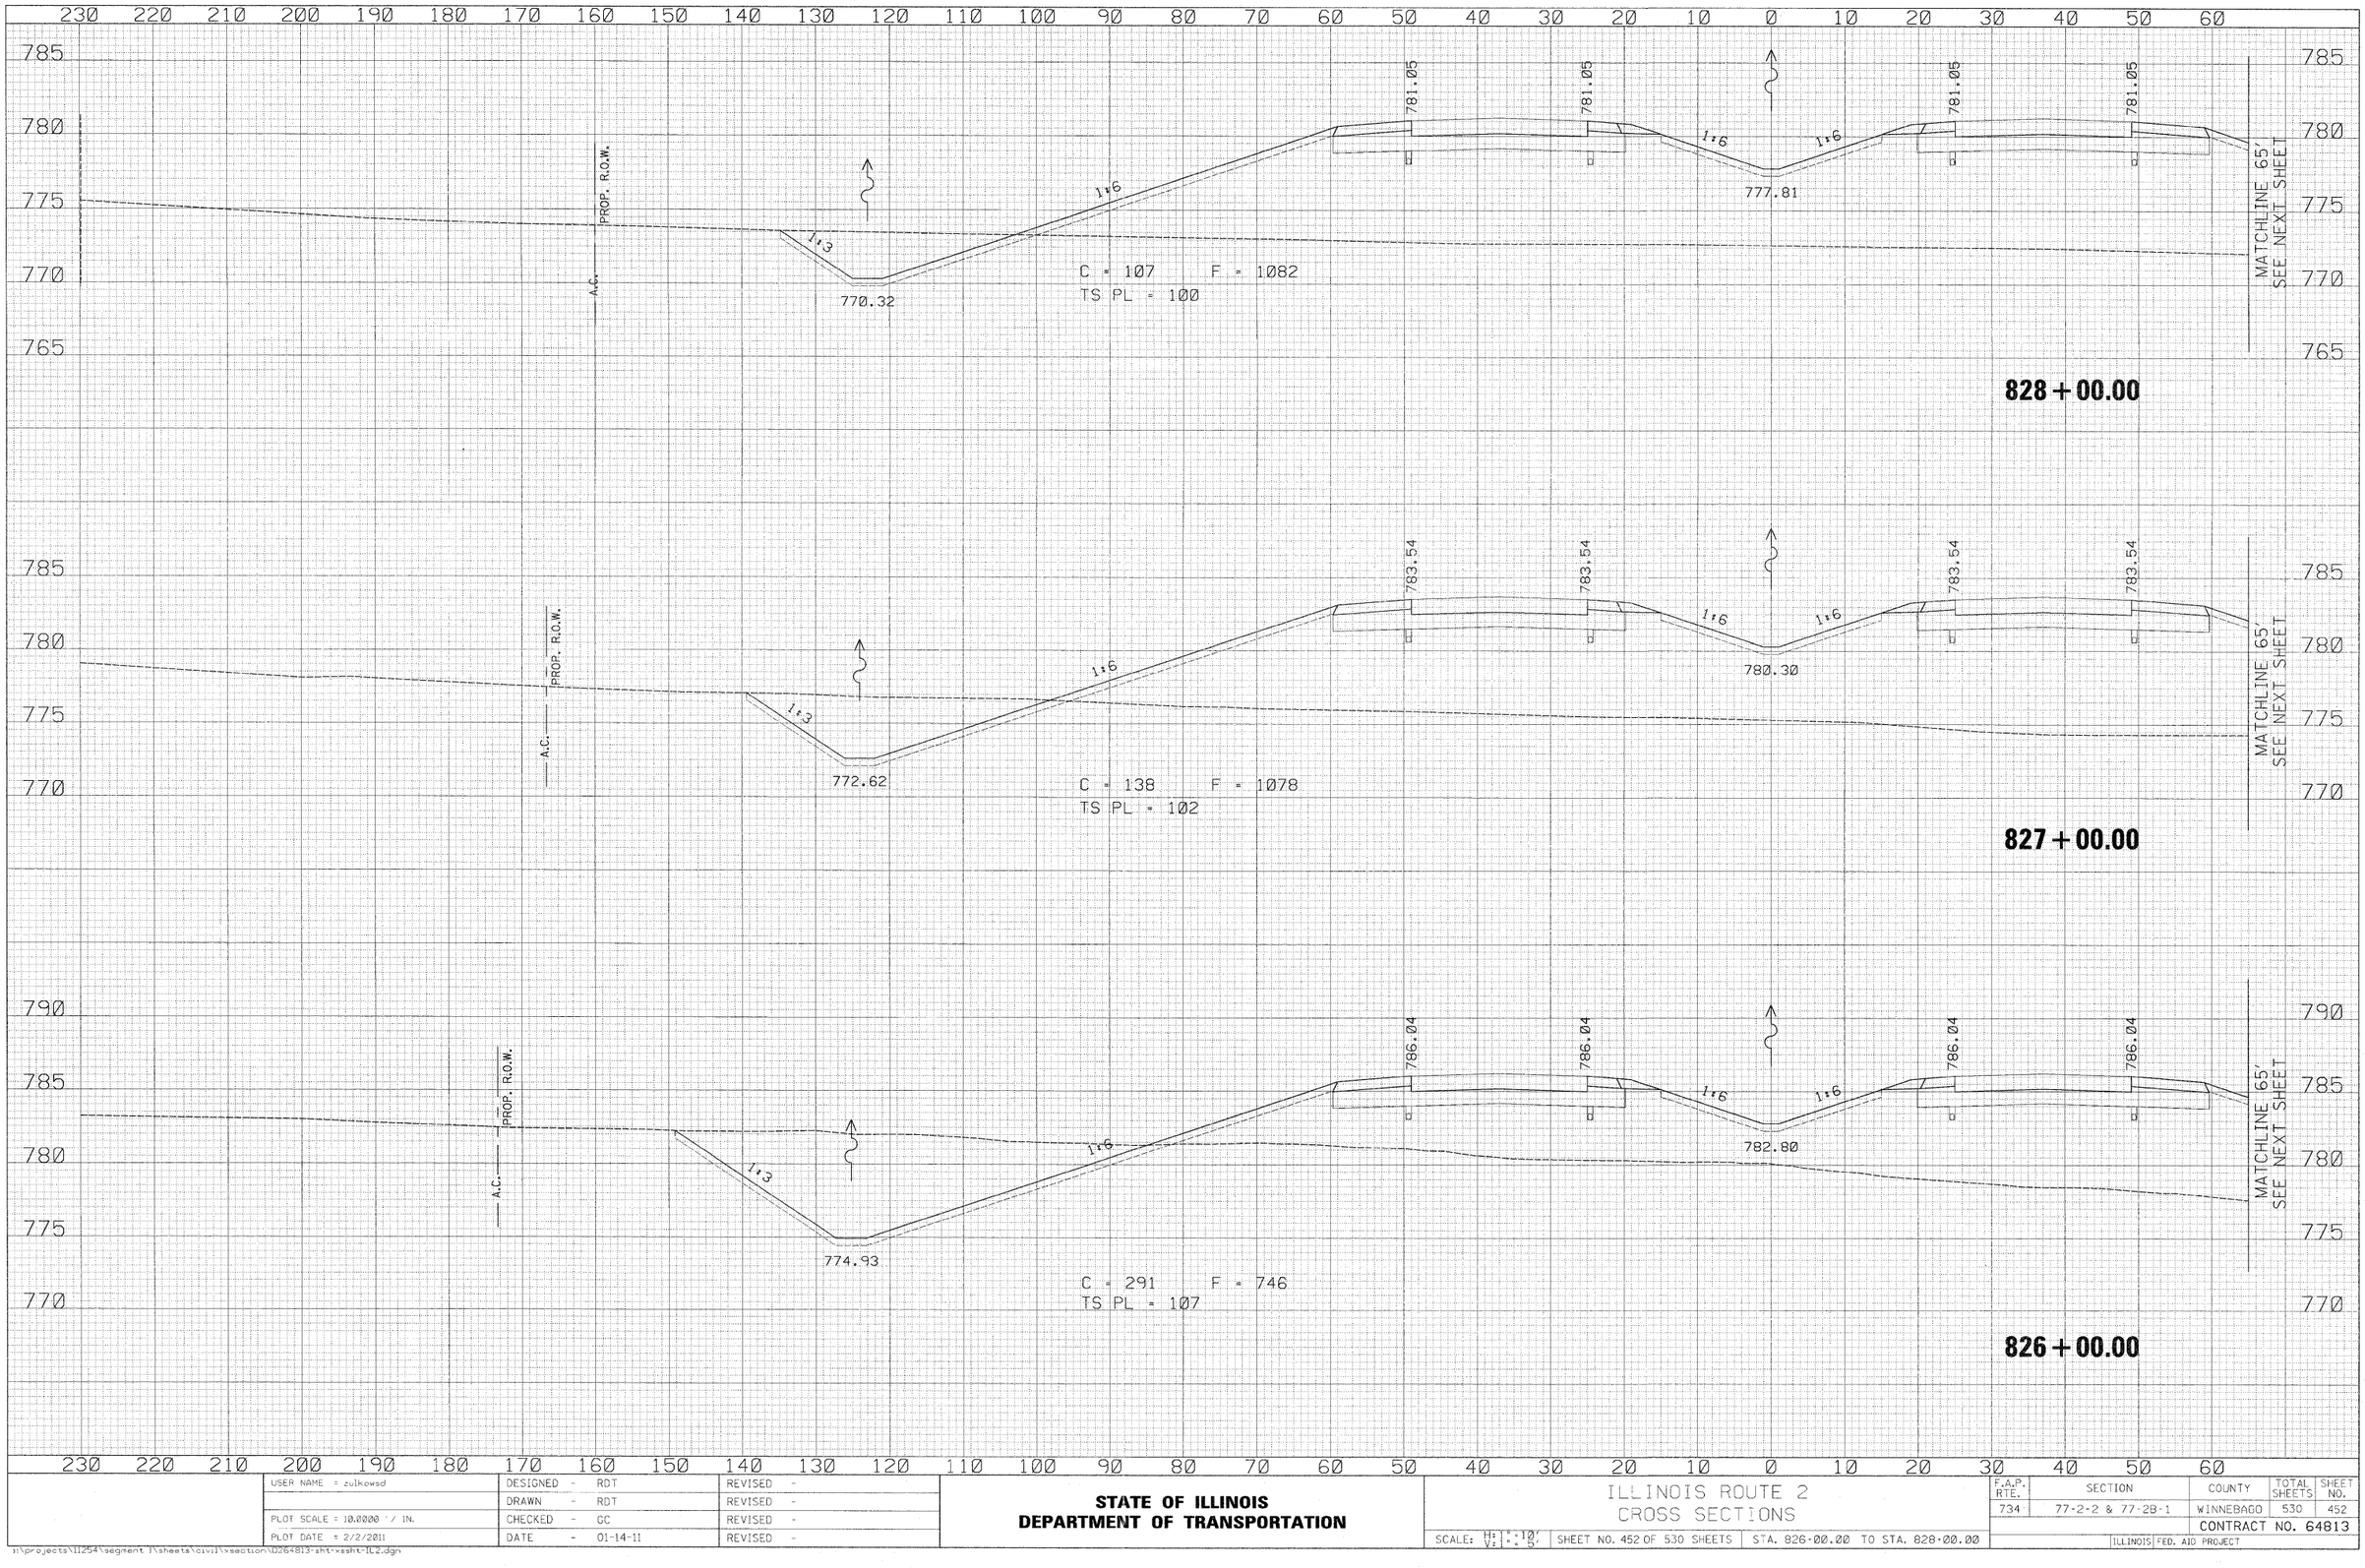

USER NAME = zulkowsd	DESIGNED - RDT	REVISED -	
	DRAWN - RDT	REVISED -	
PLOT SCALE = 10.0000 ' / IN.	CHECKED - GC	REVISED -	
PLOT DATE = 2/2/2011	DATE - 01-14-11	REVISED -	

STATE OF ILLINOIS
DEPARTMENT OF TRANSPORTATION

ILLINOIS ROUTE 2
CROSS SECTIONS


SCALE: H: 1" = 10' V: 1" = 10' | SHEET NO. 452 OF 530 SHEETS | STA. 826+00.00 TO STA. 828+00.00

F.A.P. RTE.	SECTION	COUNTY	TOTAL SHEETS	SHEET NO.
734	77-2-2 & 77-28-1	WINNEBAGO	530	452
		CONTRACT NO. 64813		
	ILLINOIS FED. AID PROJECT			

FINAL SURVEY NOTE BOOK
SURVEYED BY
COMPUTED BY
TEMPLATE AREAS
AREAS CHECKED
DATE
BY
NO.

ORIGINAL SURVEY NOTE BOOK
SURVEYED BY
COMPUTED BY
TEMPLATE AREAS
AREAS CHECKED
DATE
BY
NO.

J:\projects\11254\segment 1\sheets\civil\xsection\D264813-sht-xssht-IL2.dgn

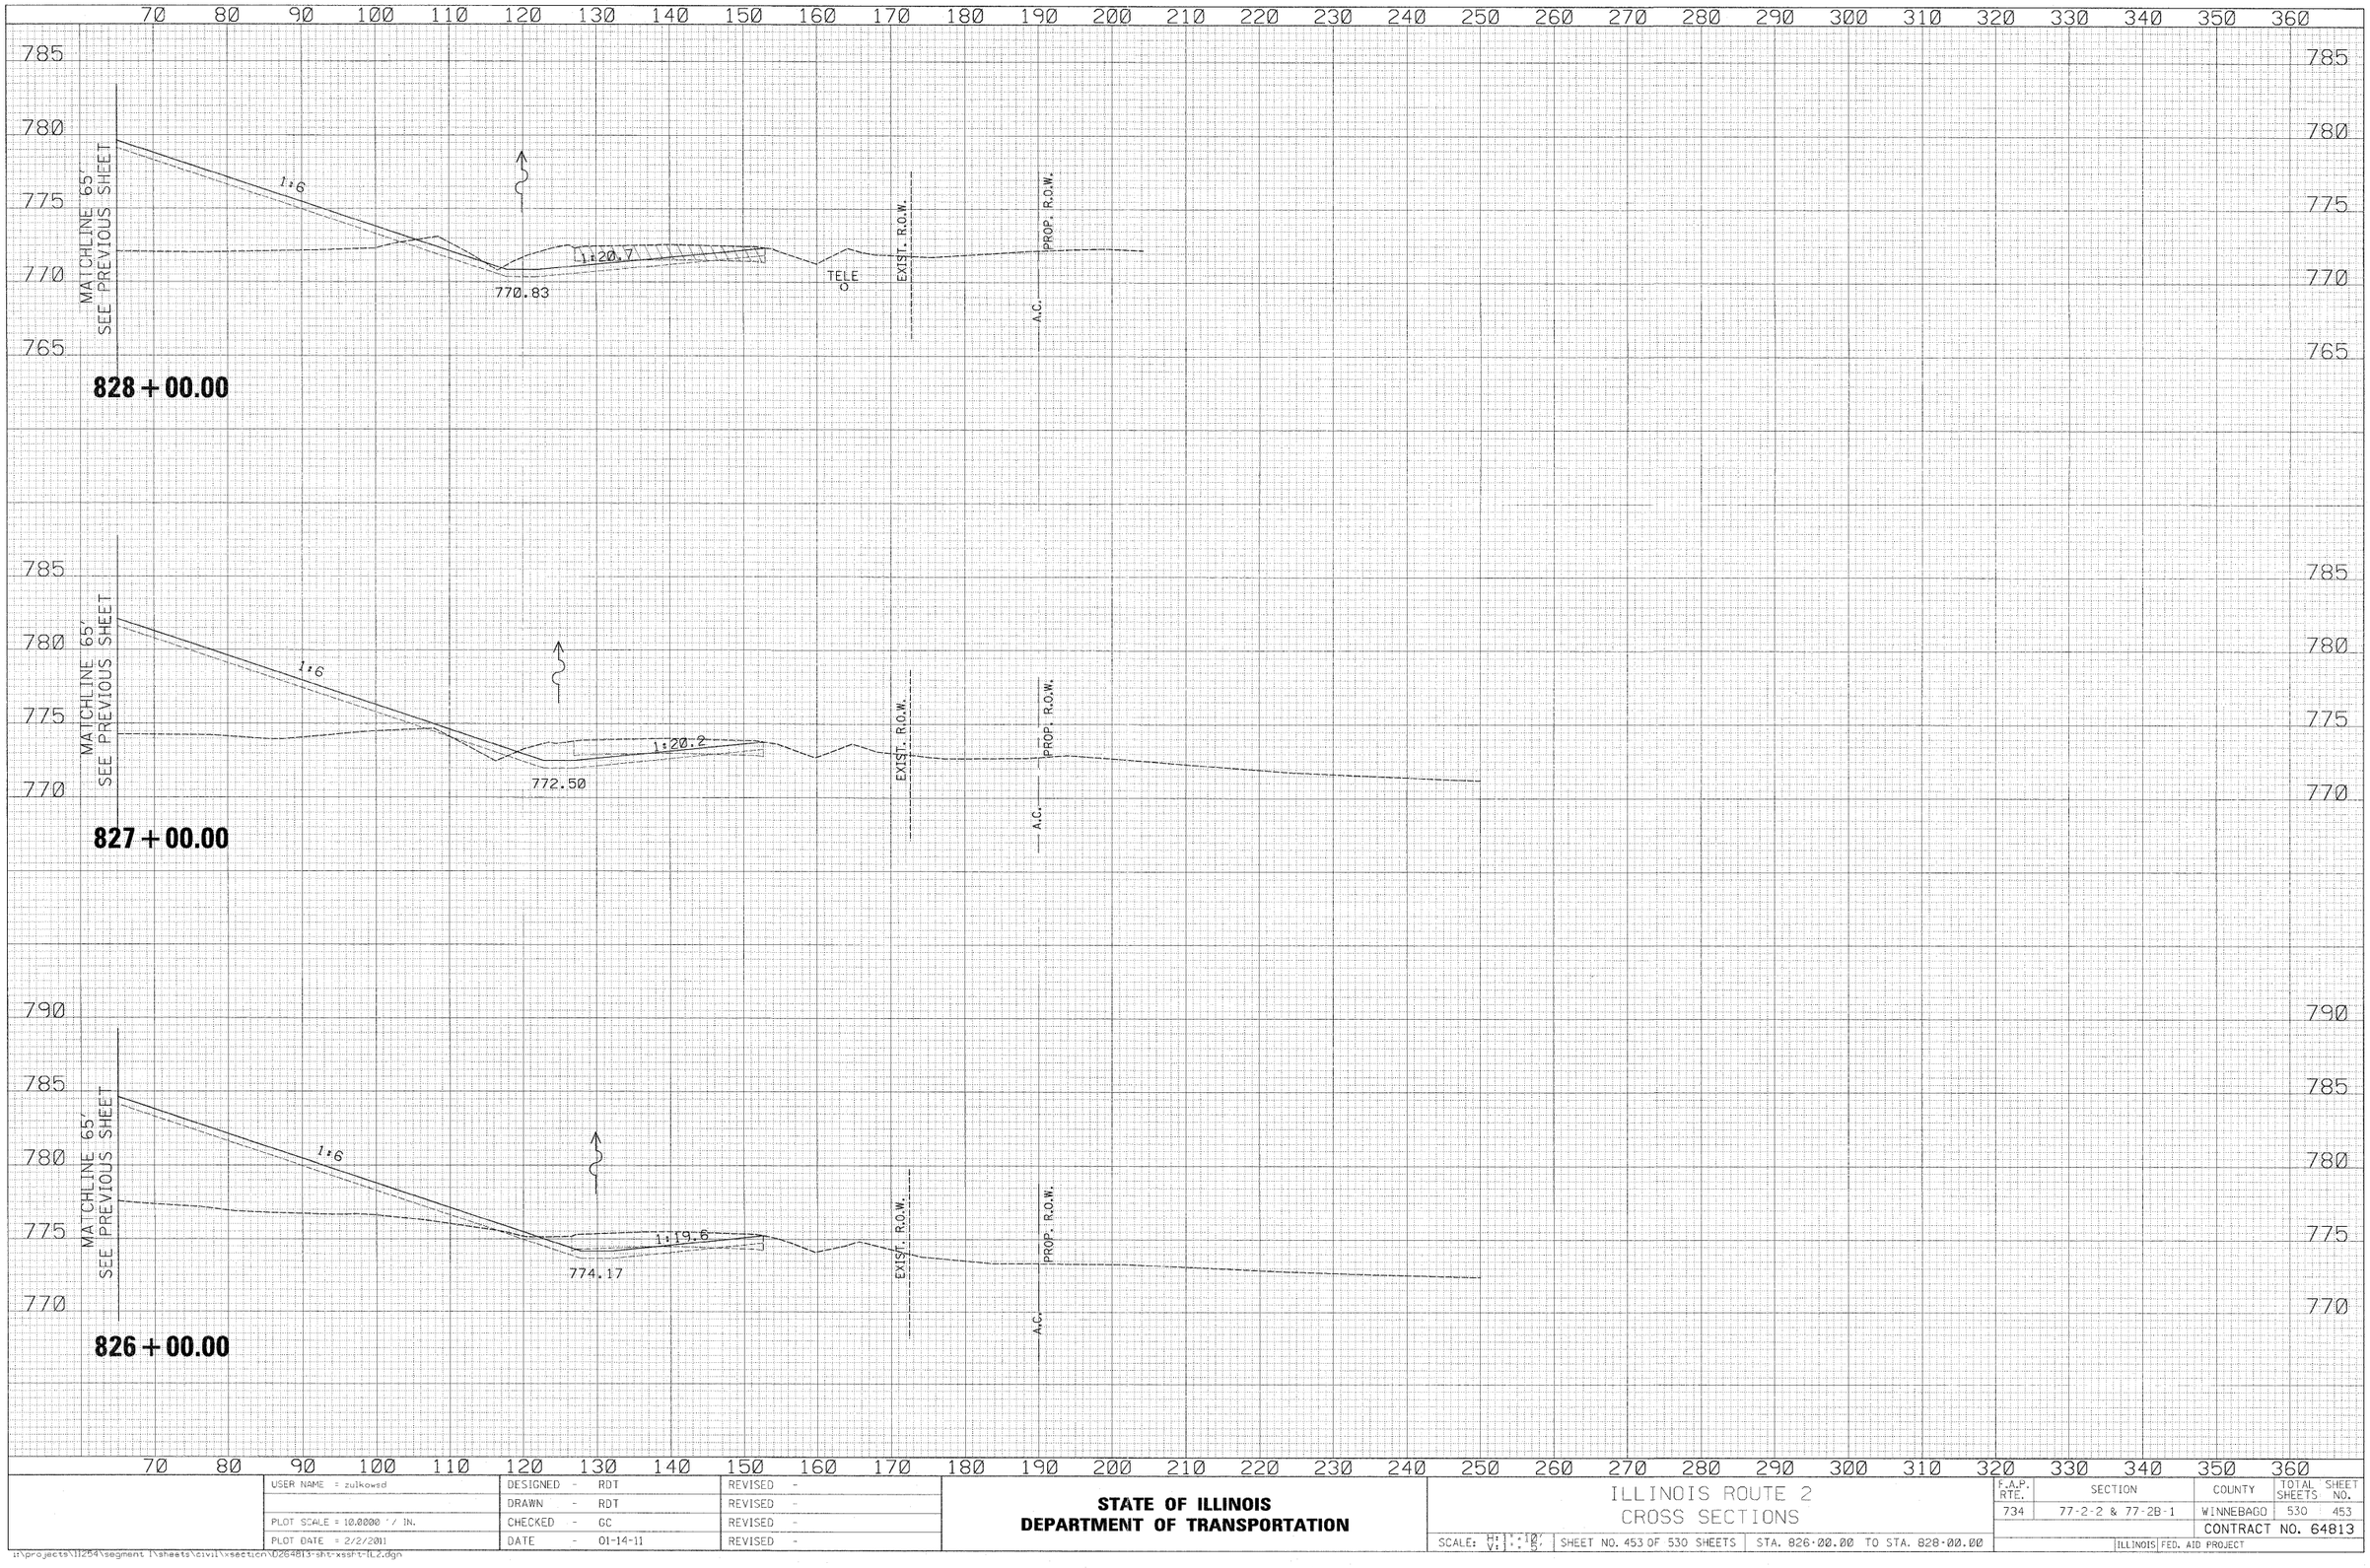

USER NAME = zulkowsd	DESIGNED - RDT	REVISED -	
	DRAWN - RDT	REVISED -	
PLOT SCALE = 10.0000 ' / IN.	CHECKED - GC	REVISED -	
PLOT DATE = 2/2/2011	DATE - 01-14-11	REVISED -	

STATE OF ILLINOIS
DEPARTMENT OF TRANSPORTATION

ILLINOIS ROUTE 2
CROSS SECTIONS

SCALE: H: 1" = 10'
V: 1" = 5'


SHEET NO. 453 OF 530 SHEETS | STA. 826+00.00 TO STA. 828+00.00

F.A.P. RTE.	SECTION	COUNTY	TOTAL SHEETS	SHEET NO.
734	77-2-2 & 77-2B-1	WINNEBAGO	530	453
		CONTRACT NO. 64813		
	ILLINOIS FED. AID PROJECT			

FINAL SURVEY NOTE BOOK — NO. — BY — DATE
SURVEYED / PLOTTED / TEMPLATE / AREAS / AREAS CHECKED

ORIGINAL SURVEY NOTE BOOK — NO. — BY — DATE
SURVEYED / PLOTTED / TEMPLATE / AREAS / AREAS CHECKED

I:\projects\11254\segment 1\sheets\civil\section\D264813-sht-xssht-fl2.dgn

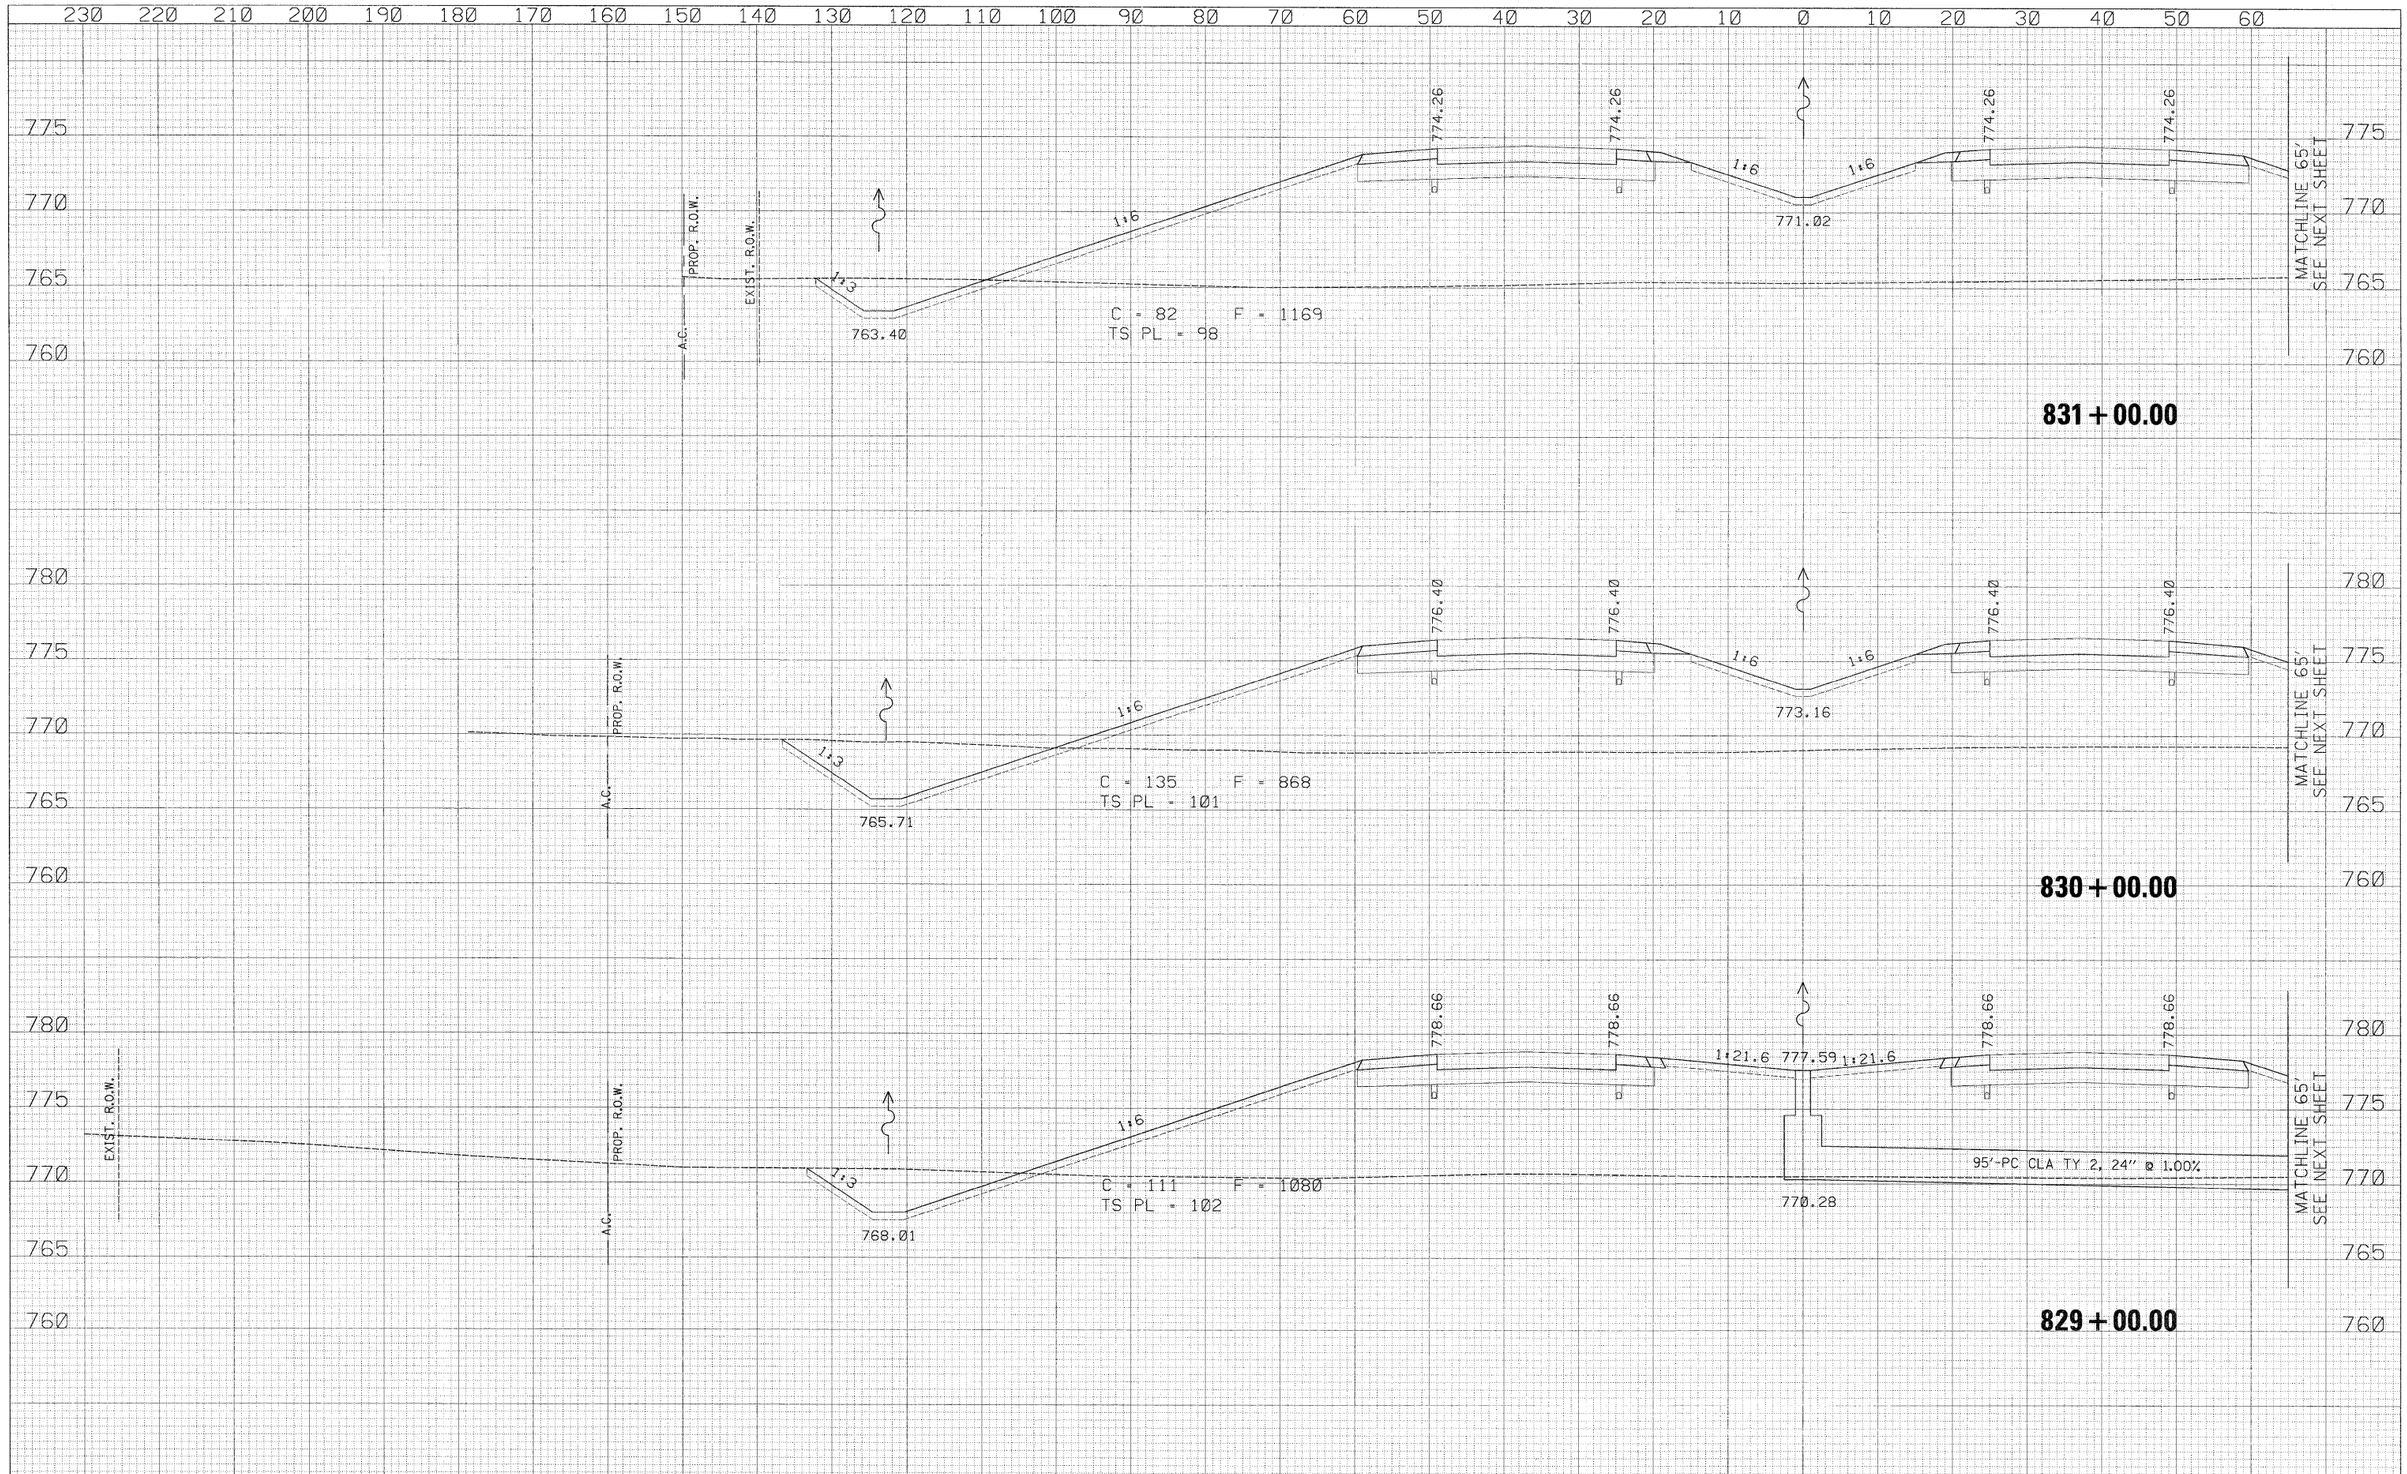

FINAL SURVEY
NOTE BOOK
NO.
BY | DATE
SURVEYED
PLOTTED
TEST RATE
AREAS
AREAS CHECKED

ORIGINAL SURVEY
NOTE BOOK
NO.
BY | DATE
SURVEYED
PLOTTED
TEST RATE
AREAS
AREAS CHECKED

USER NAME = zulkowsd	DESIGNED - RDT	REVISED -
	DRAWN - RDT	REVISED
PLOT SCALE = 10.0200 ' / IN.	CHECKED - GC	REVISED -
PLOT DATE = 2/2/2011	DATE - 01-14-11	REVISED -

STATE OF ILLINOIS
DEPARTMENT OF TRANSPORTATION

ILLINOIS ROUTE 2
CROSS SECTIONS

SCALE: H: 1" = 10' V: 1" = 5' | SHEET NO. 454 OF 530 SHEETS | STA. 829+00.00 TO STA. 831+00.00

F.A.P. RTE.	SECTION	COUNTY	TOTAL SHEETS	SHEET NO.
734	77-2-2 & 77-28-1	WINNEBAGO	530	454
		CONTRACT NO. 64813		
		ILLINOIS FED. AID PROJECT		

z:\projects\11254\segment 1\sheets\civil\xsection\D264813-sht-xssht-IL2.dgn

70 80 90 100 110 120 130 140 150 160 170 180 190 200 210 220 230 240 250 260 270 280 290 300 310 320 330 340 350 360

775 770 765 760

MATCHLINE 65'
SEE PREVIOUS SHEET

1:6

1:3

765.70

TELE

EXIST. R.O.W.

831 + 00.00

780 775 770 765 760

MATCHLINE 65'
SEE PREVIOUS SHEET

1:6

1:20.9

767.50

TELE

EXIST. R.O.W.

PROP. R.O.W.

A.C.

830 + 00.00

780 775 770 765 760

MATCHLINE 65'
SEE PREVIOUS SHEET

1:6

1:20.5

769.17

INV 769.27
102.76 RT

TELE

EXIST. R.O.W.

PROP. R.O.W.

A.C.

829 + 00.00

70 80 90 100 110 120 130 140 150 160 170 180 190 200 210 220 230 240 250 260 270 280 290 300 310 320 330 340 350 360

FINAL SURVEY
NOTE BOOK
NO.
SURVEYED
PLOTTED
TEMPLATE
AREAS
AREAS CHECKED
BY
DATE

ORIGINAL SURVEY
NOTE BOOK
NO.
SURVEYED
PLOTTED
TEMPLATE
AREAS
AREAS CHECKED
BY
DATE

USER NAME = zulkowsd	DESIGNED - RDT	REVISED -	
	DRAWN - RDT	REVISED -	
PLOT SCALE = 10.0000 ' / IN.	CHECKED - GC	REVISED -	
PLOT DATE = 2/2/2011	DATE - 01-14-11	REVISED -	

STATE OF ILLINOIS
DEPARTMENT OF TRANSPORTATION


ILLINOIS ROUTE 2
CROSS SECTIONS

SCALE: H: 1" = 10'
V: 1" = 5'

SHEET NO. 455 OF 530 SHEETS | STA. 829+00.00 TO STA. 831+00.00

F.A.P. RTE.	SECTION	COUNTY	TOTAL SHEETS	SHEET NO.
734	77-2-2 & 77-2B-1	WINNEBAGO	530	455
		CONTRACT NO. 64813		
	ILLINOIS FED. AID PROJECT			

I:\projects\11254\segment 1\sheets\civil\xsection\11264813-sht-xssht-IL2.dgn

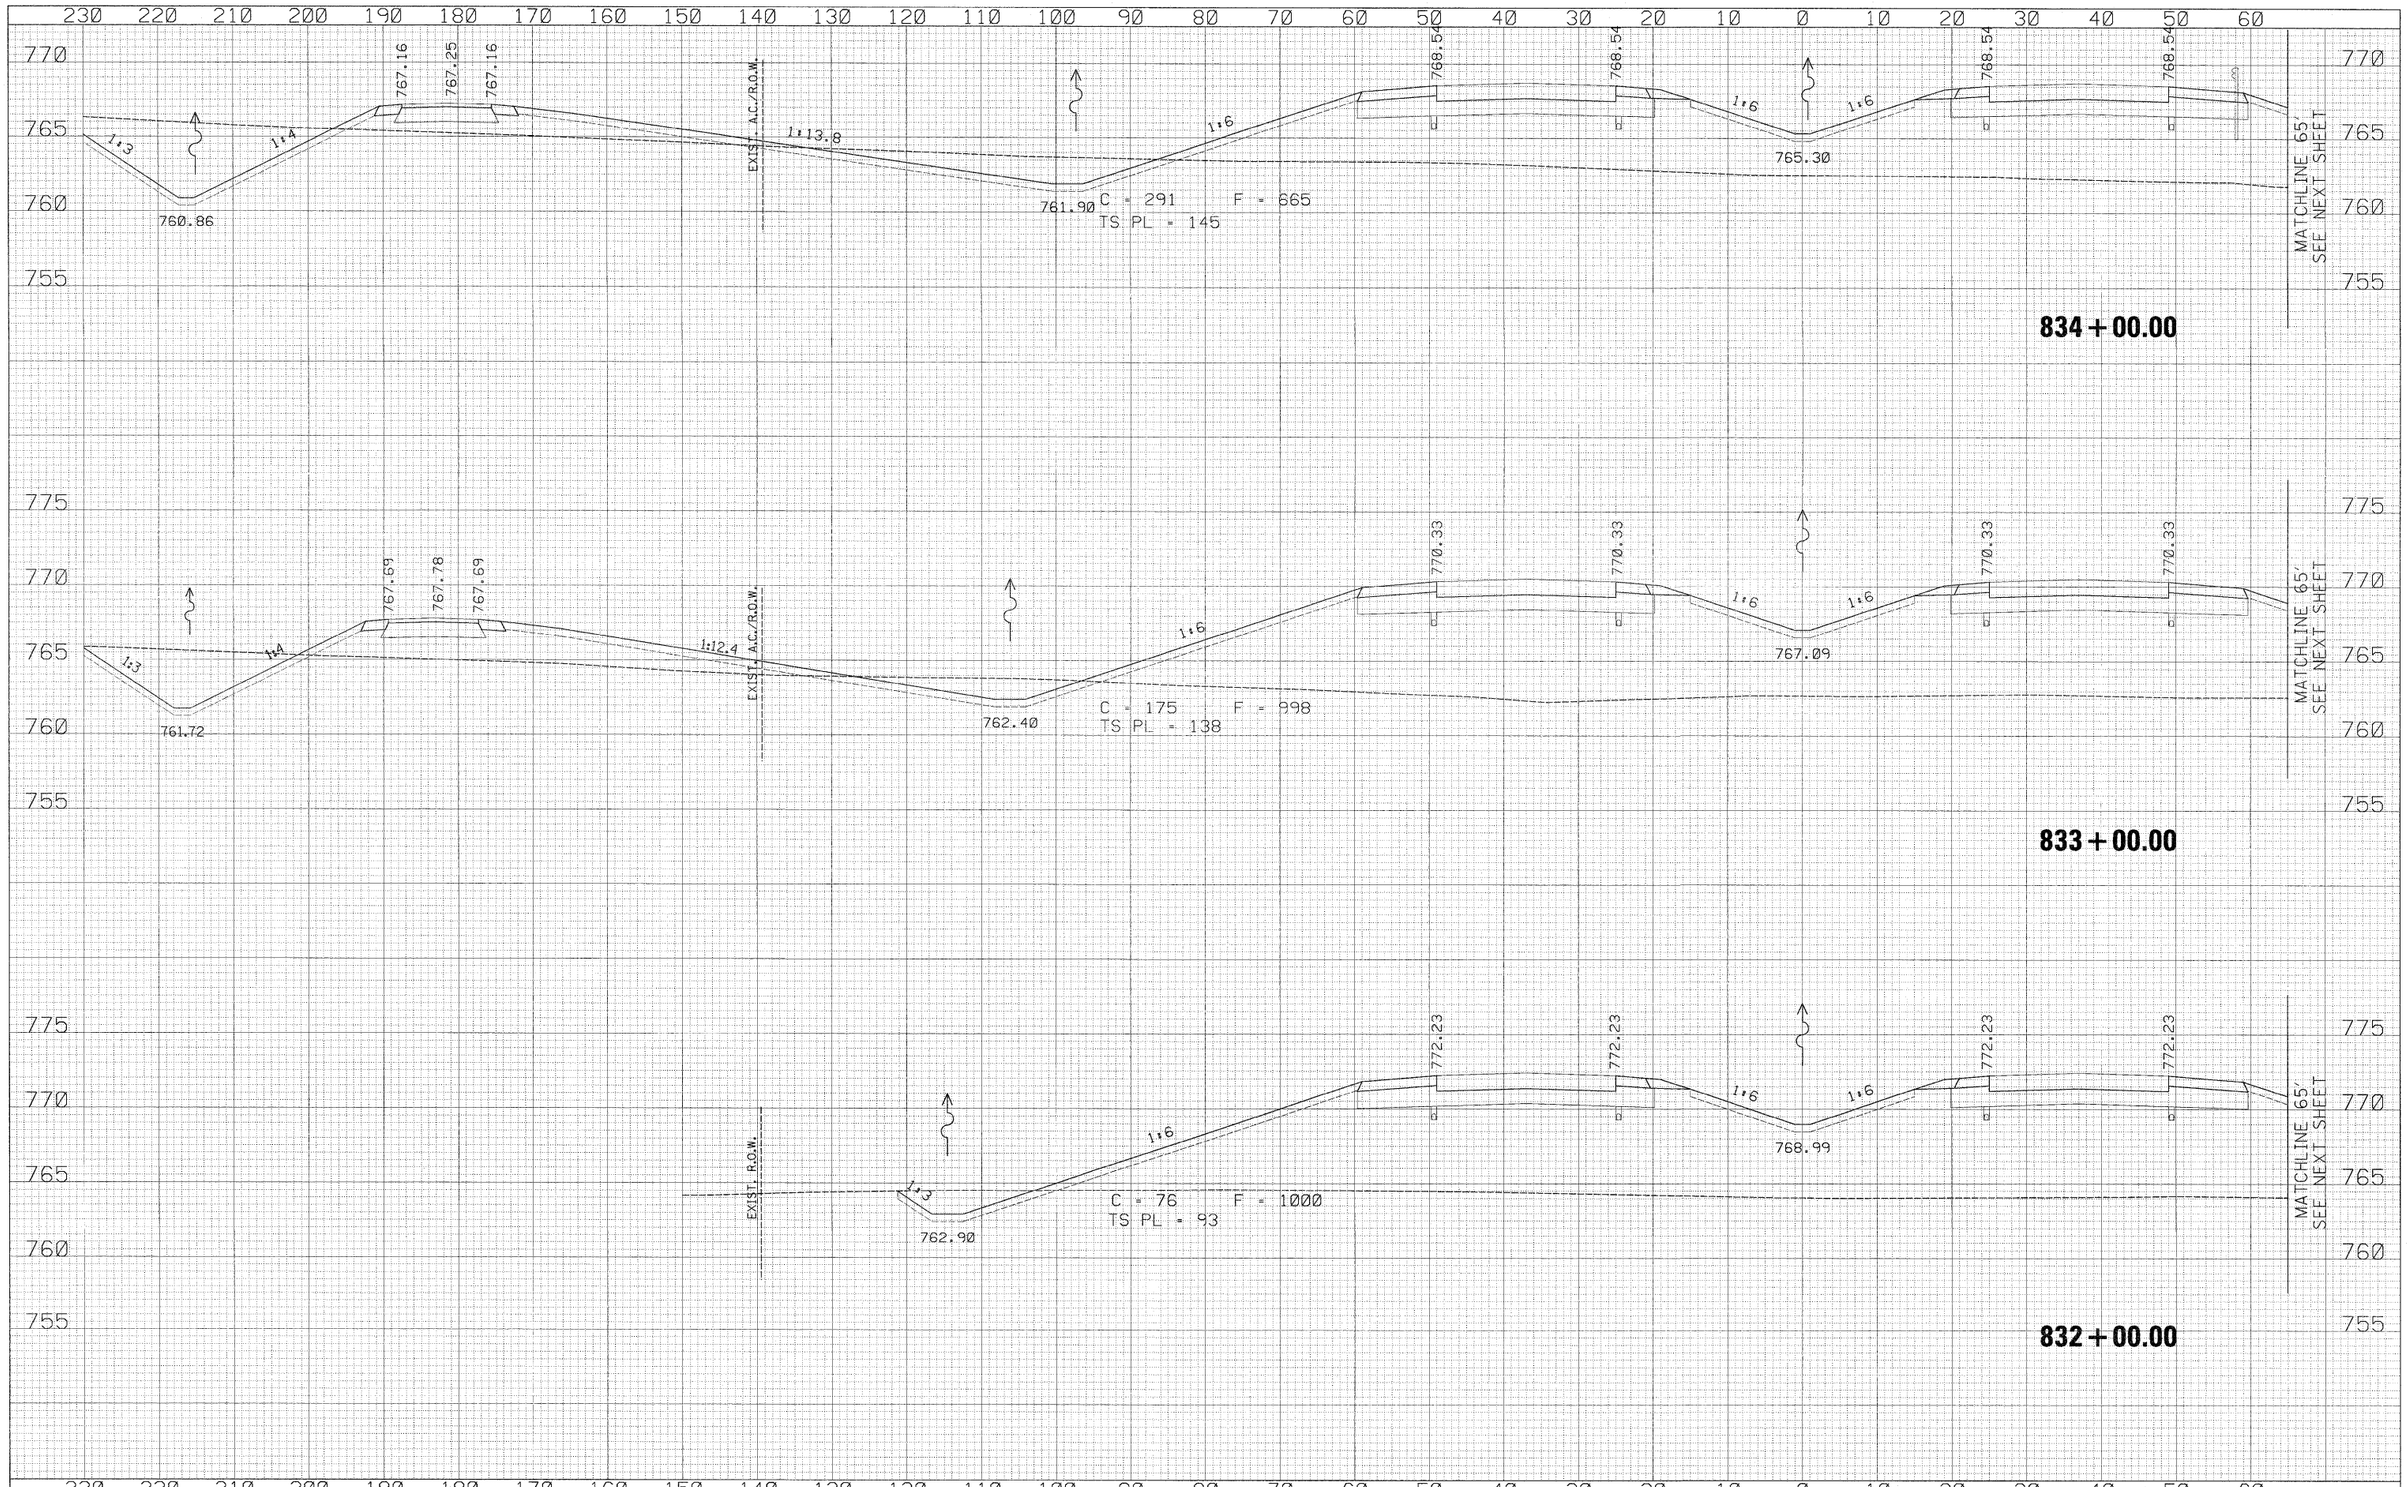

USER NAME = zulkowsd	DESIGNED - RDT	REVISED -	
	DRAWN - RDT	REVISED -	
PLOT SCALE = 10.0000 ' / IN.	CHECKED - GC	REVISED -	
PLOT DATE = 2/2/2011	DATE - 01-14-11	REVISED -	

STATE OF ILLINOIS
DEPARTMENT OF TRANSPORTATION

ILLINOIS ROUTE 2
CROSS SECTIONS

SCALE: H: 1"=10' V: 1"=5' | SHEET NO. 456 OF 530 SHEETS | STA. 832+00.00 TO STA. 834+00.00

F.A.P. RTE.	SECTION	COUNTY	TOTAL SHEETS	SHEET NO.
734	77-2-2 & 77-2B-1	WINNEBAGO	530	456
		CONTRACT NO. 64813		
		ILLINOIS FED. AID PROJECT		

I:\projects\11254\segment 1\sheets\civil\xsection\D284813-sht-xssht-IL2.dgn

70 80 90 100 110 120 130 140 150 160 170 180 190 200 210 220 230 240 250 260 270 280 290 300 310 320 330 340 350 360

770 765 760 755

MATCHLINE 65' SEE PREVIOUS SHEET

1:6

1.43%

761.08

TELE

EXIST. R.O.W.

PROP. R.O.W.

A.C.

834+00.00

775 770 765 760 755

MATCHLINE 65' SEE PREVIOUS SHEET

1:6

1:15.6

762.10

TELE

EXIST. R.O.W.

PROP. R.O.W.

A.C.

833+00.00

775 770 765 760 755

MATCHLINE 65' SEE PREVIOUS SHEET

1:6

1:17.7

763.90

TELE

EXIST. R.O.W.

832+00.00

70 80 90 100 110 120 130 140 150 160 170 180 190 200 210 220 230 240 250 260 270 280 290 300 310 320 330 340 350 360

FINAL SURVEY NOTE BOOK | NO. | BY | DATE | SURVEYED | PLOTTED | TEMPLATE | AREAS | AREAS CHECKED

ORIGINAL SURVEY NOTE BOOK | NO. | BY | DATE | SURVEYED | PLOTTED | TEMPLATE | AREAS | AREAS CHECKED

USER NAME = zulkowsd	DESIGNED - RDT	REVISED -	
	DRAWN - RDT	REVISED -	
PLOT SCALE = 10.0000 ' / IN.	CHECKED - GC	REVISED -	
PLOT DATE = 2/2/2011	DATE - 01-14-11	REVISED -	


STATE OF ILLINOIS
DEPARTMENT OF TRANSPORTATION

ILLINOIS ROUTE 2
CROSS SECTIONS

SCALE: H:1"=10' V:1"=5' | SHEET NO. 457 OF 530 SHEETS | STA. 832+00.00 TO STA. 834+00.00

F.A.P. RTE.	SECTION	COUNTY	TOTAL SHEETS	SHEET NO.
734	77-2-2 & 77-2B-1	WINNEBAGO	530	457
		CONTRACT NO. 64813		
	ILLINOIS FED. AID PROJECT			

I:\projects\11254\segment 1\sheets\civil\xsection\D2064813-sht-xssht-IL2.dgn

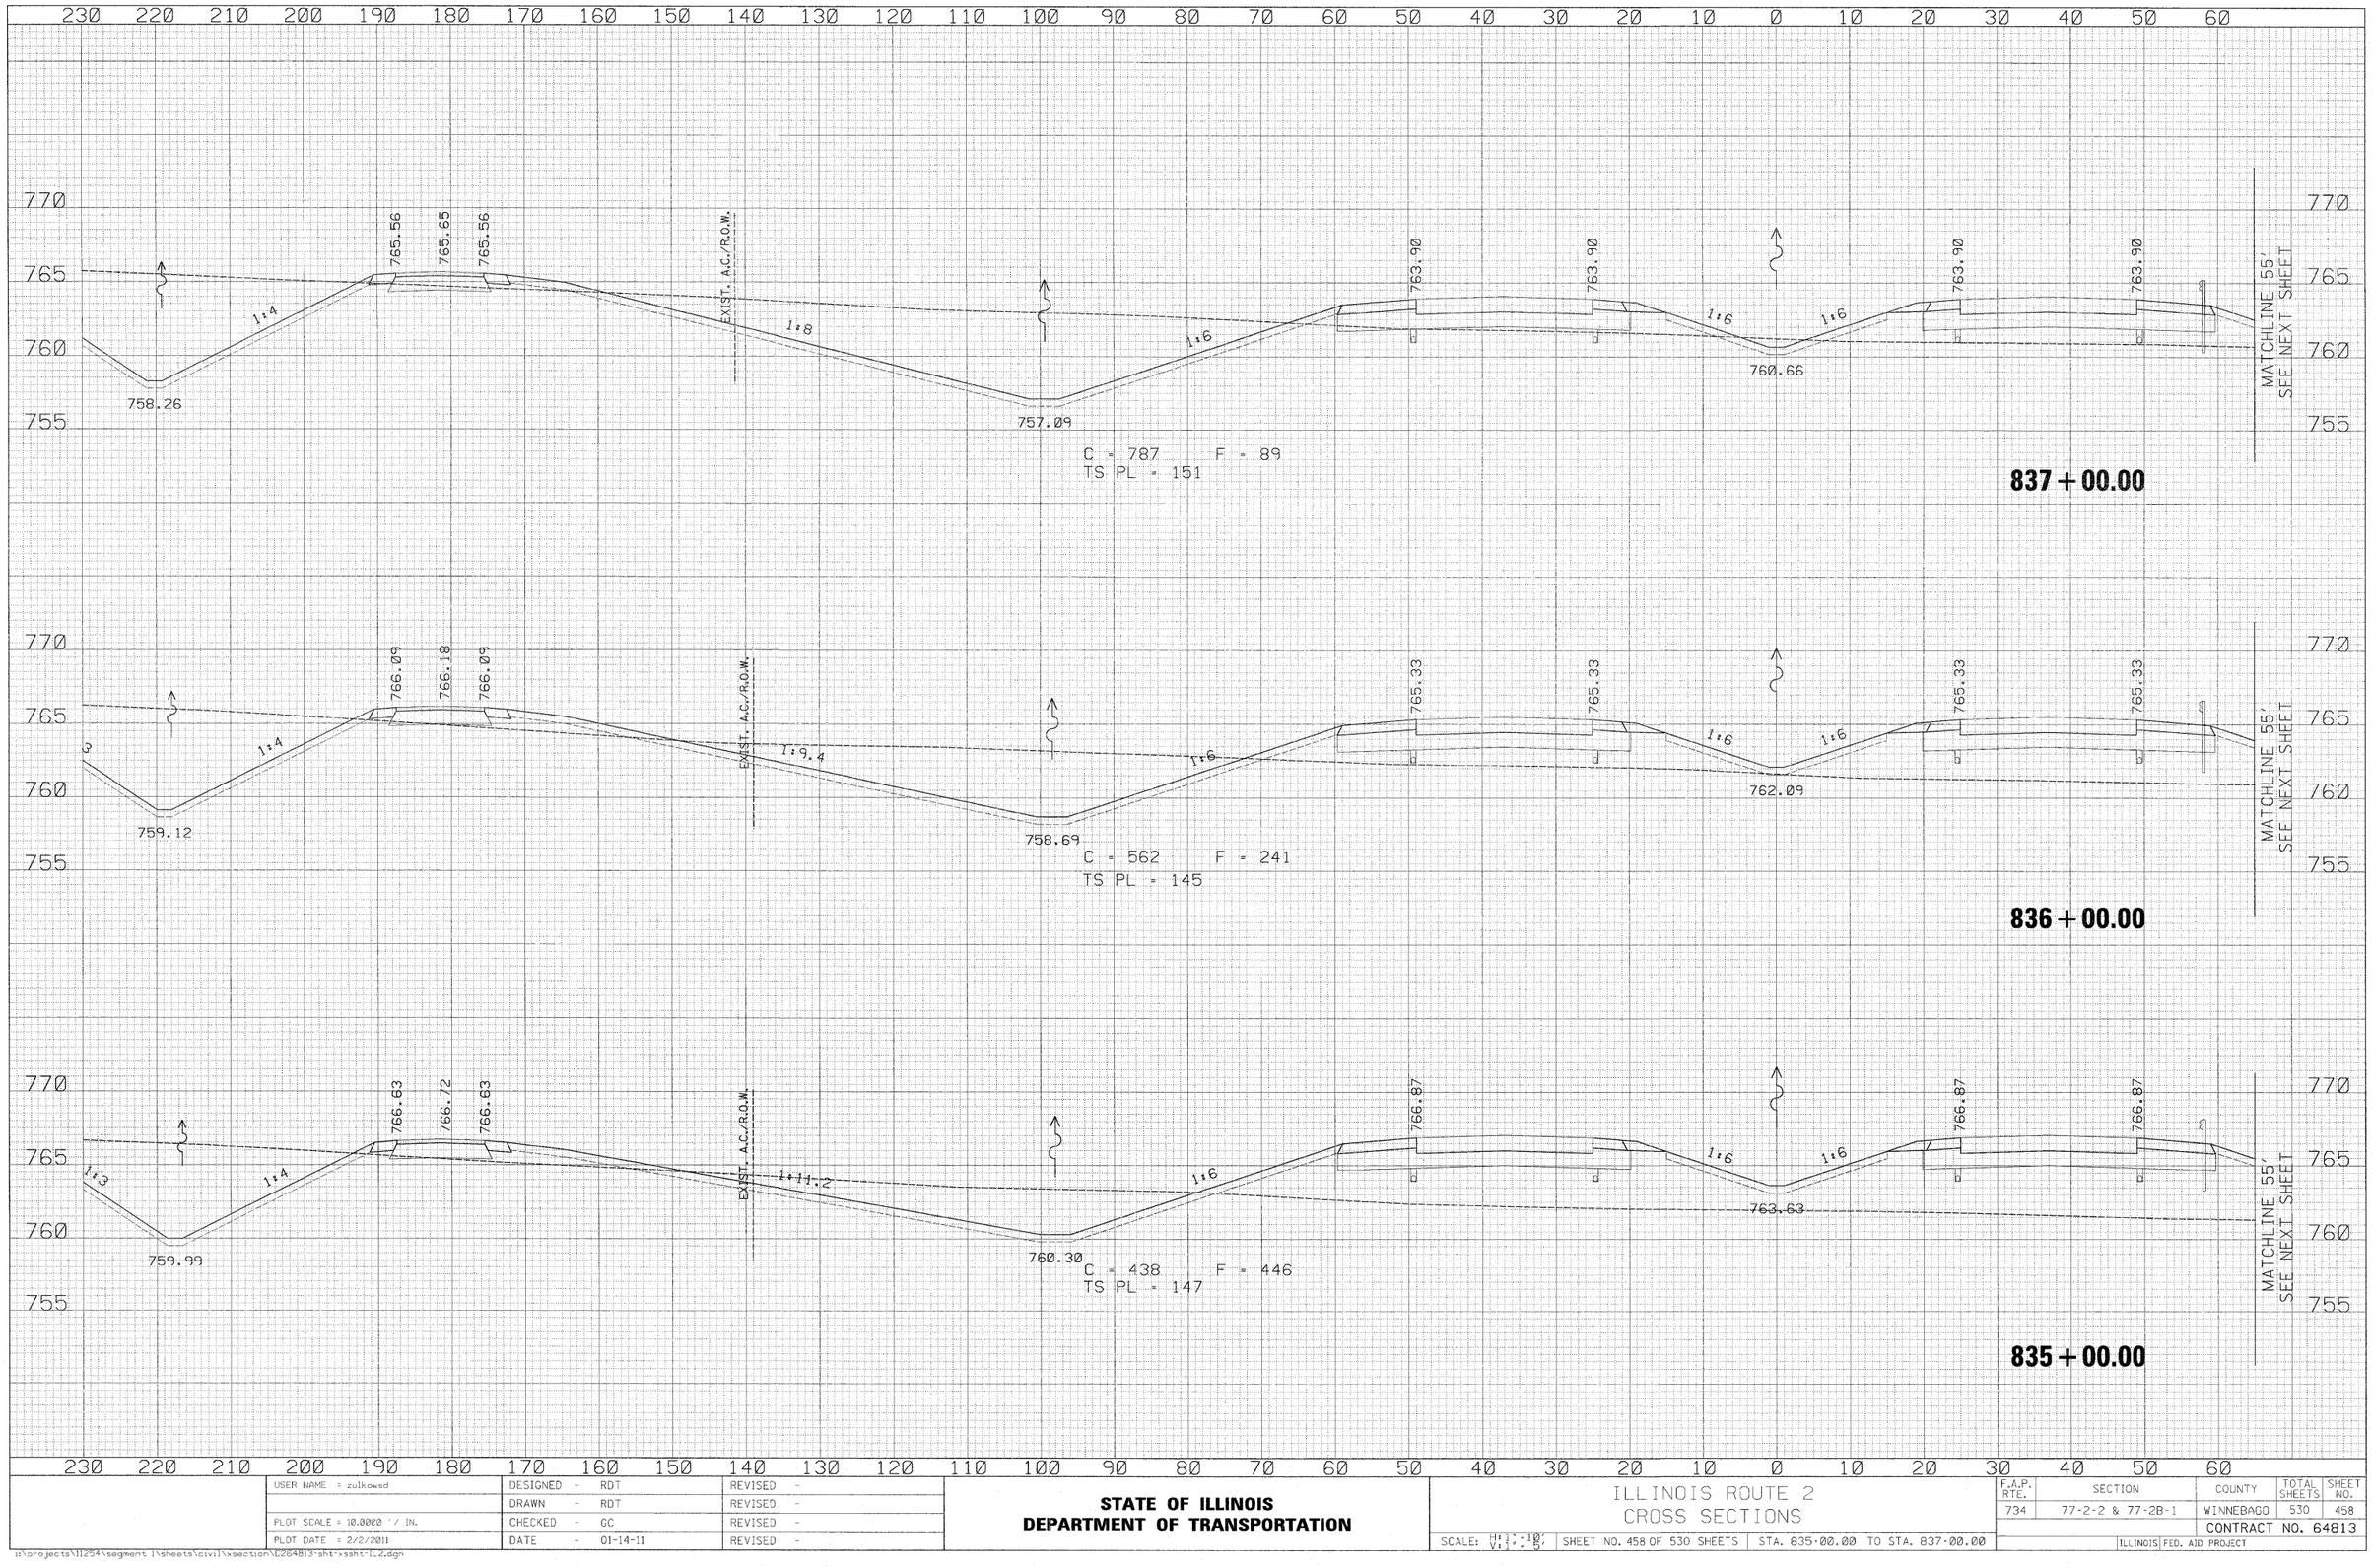

FINAL SURVEY — ORIGINAL SURVEY

NO.	NOTE BOOK	SURVEYED	PLOTTED	TEMPLATE	AREAS	AREAS CHECKED	BY	DATE

USER NAME = zulkowsd	DESIGNED - RDT	REVISED -	
	DRAWN - RDT	REVISED -	
PLOT SCALE = 10.0000 ' / IN.	CHECKED - GC	REVISED -	
PLOT DATE = 2/2/2011	DATE - 01-14-11	REVISED -	

STATE OF ILLINOIS
DEPARTMENT OF TRANSPORTATION

ILLINOIS ROUTE 2
CROSS SECTIONS

SCALE: H: 1" = 10' V: 1" = 5' | SHEET NO. 458 OF 530 SHEETS | STA. 835+00.00 TO STA. 837+00.00

F.A.P. RTE.	SECTION	COUNTY	TOTAL SHEETS	SHEET NO.
734	77-2-2 & 77-2B-1	WINNEBAGO	530	458
		CONTRACT NO. 64813		
	ILLINOIS	FED. AID PROJECT		

I:\projects\11254\segment 1\sheets\civil\xsection\C264813-sht-xssht-IL2.dgn

70 80 90 100 110 120 130 140 150 160 170 180 190 200 210 220 230 240 250 260 270 280 290 300 310 320 330 340 350 360

770 765 760 755

MATCHLINE 55' SEE PREVIOUS SHEET

1:6

0.49%

758.00

TELE 758.34

EXIST. R.O.W.

PROP. R.O.W.

A.C.

837 + 00.00

770 765 760 755

MATCHLINE 55' SEE PREVIOUS SHEET

1:6

1.04%

759.02

TELE

EXIST. R.O.W.

PROP. R.O.W.

A.C.

836 + 00.00

770 765 760 755

MATCHLINE 55' SEE PREVIOUS SHEET

1:6

0.57%

760.05

TELE

EXIST. R.O.W.

PROP. R.O.W.

A.C.

835 + 00.00

70 80 90 100 110 120 130 140 150 160 170 180 190 200 210 220 230 240 250 260 270 280 290 300 310 320 330 340 350 360

FINAL SURVEY NOTE BOOK NO.
SURVEYED PLOTTED TEMPLATE AREAS AREAS CHECKED
BY DATE

ORIGINAL SURVEY NOTE BOOK NO.
SURVEYED PLOTTED TEMPLATE AREAS AREAS CHECKED
BY DATE

USER NAME = zulkowsd	DESIGNED - RDT	REVISED -	
	DRAWN - RDT	REVISED -	
PLOT SCALE = 10.0000 ' / IN.	CHECKED - GC	REVISED -	
PLOT DATE = 2/2/2011	DATE - 01-14-11	REVISED -	


STATE OF ILLINOIS
DEPARTMENT OF TRANSPORTATION

ILLINOIS ROUTE 2
CROSS SECTIONS

SCALE: H: 1"=10' V: 1"=10' | SHEET NO. 459 OF 530 SHEETS | STA. 835+00.00 TO STA. 837+00.00

F.A.P. RTE.	SECTION	COUNTY	TOTAL SHEETS	SHEET NO.
734	77-2-2 & 77-2B-1	WINNEBAGO	530	459
		CONTRACT NO. 64813		
	ILLINOIS FED. AID PROJECT			

I:\projects\11254\segment 1\sheets\civil\xsection\D2614813-sht-xssht-IL2.dgn

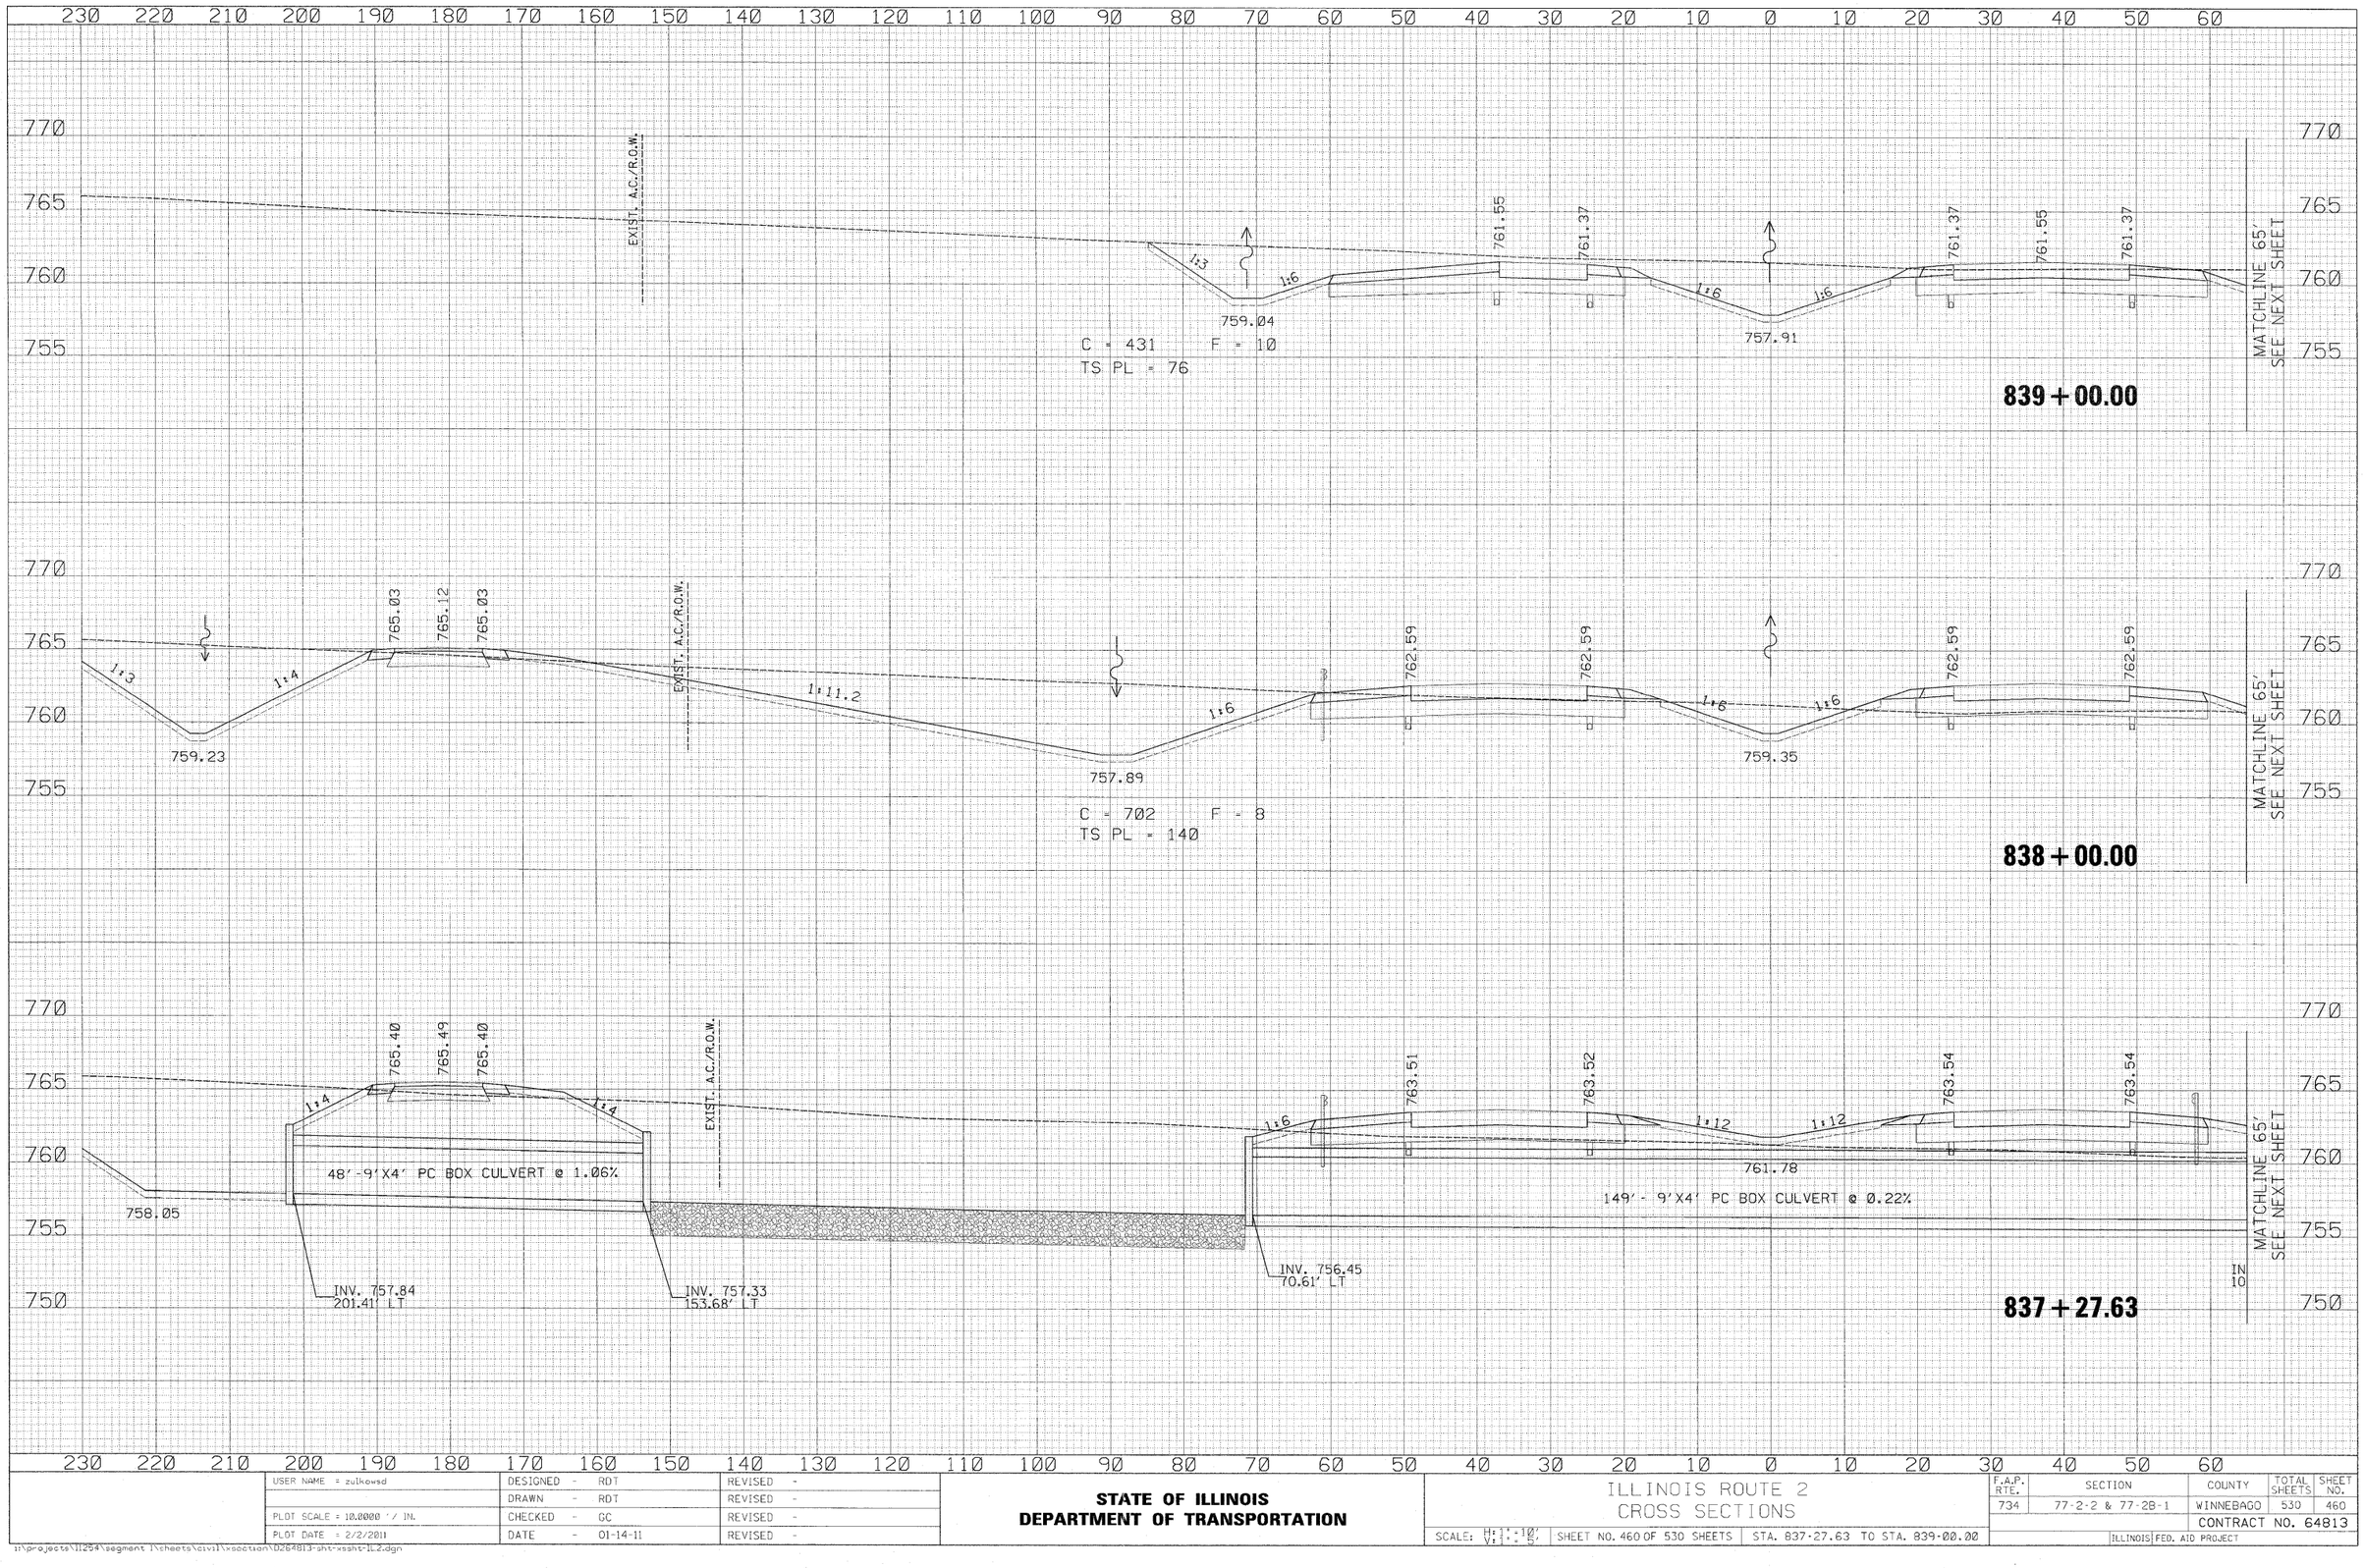

FINAL SURVEY — NOTE BOOK NO. — SURVEYED — PLOTTED — TEMPLATE — AREAS — AREAS CHECKED — BY — DATE

ORIGINAL SURVEY — NOTE BOOK NO. — SURVEYED — PLOTTED — TEMPLATE — AREAS — AREAS CHECKED — BY — DATE

USER NAME = zulkowsd	DESIGNED - RDT	REVISED -
	DRAWN - RDT	REVISED -
PLOT SCALE = 10.0000 ' / IN.	CHECKED - GC	REVISED -
PLOT DATE = 2/2/2011	DATE - 01-14-11	REVISED -

STATE OF ILLINOIS
DEPARTMENT OF TRANSPORTATION

ILLINOIS ROUTE 2
CROSS SECTIONS

SCALE: H: 1" = 10' V: 1" = 5' | SHEET NO. 460 OF 530 SHEETS | STA. 837+27.63 TO STA. 839+00.00

F.A.P. RTE.	SECTION	COUNTY	TOTAL SHEETS	SHEET NO.
734	77-2-2 & 77-28-1	WINNEBAGO	530	460
		CONTRACT NO. 64813		
	ILLINOIS FED. AID PROJECT			

I:\projects\11254\segment 1\sheets\civil\xsection\D264813-sht-xssht-IL2.dgn

70 80 90 100 110 120 130 140 150 160 170 180 190 200 210 220 230 240 250 260 270 280 290 300 310 320 330 340 350 360

770 765 760 755

MATCHLINE 65'
SEE PREVIOUS SHEET

1:6

758.54

839 + 00.00

TELE

EXIST. R.O.W.

PROP. R.O.W.

A.C.

770 765 760 755

MATCHLINE 65'
SEE PREVIOUS SHEET

1:6

5.65%

758.29

838 + 00.00

TELE

EXIST. R.O.W.

PROP. R.O.W.

A.C.

770 765 760 755 750

MATCHLINE 65'
SEE PREVIOUS SHEET

1:6

V. 756.13
4.12' RT

MATCH EXISTING

837 + 27.63

1:3

755.94

EXIST. R.O.W.

PROP. R.O.W.

A.C.

70 80 90 100 110 120 130 140 150 160 170 180 190 200 210 220 230 240 250 260 270 280 290 300 310 320 330 340 350 360

FINAL SURVEY
NOTE BOOK
NO.
BY
DATE
SURVEYED
PLOTTED
TEMPLATE
AREAS
AREAS CHECKED

ORIGINAL SURVEY
NOTE BOOK
NO.
BY
DATE
SURVEYED
PLOTTED
TEMPLATE
AREAS
AREAS CHECKED

USER NAME = zulkowsd	DESIGNED - RDT	REVISED -	
	DRAWN - RDT	REVISED -	
PLOT SCALE = 10.0000 ' / IN.	CHECKED - GC	REVISED -	
PLOT DATE = 2/2/2011	DATE - 01-14-11	REVISED -	

STATE OF ILLINOIS
DEPARTMENT OF TRANSPORTATION

ILLINOIS ROUTE 2
CROSS SECTIONS


SCALE: H: 1" = 10'
V: 1" = 5'

SHEET NO. 461 OF 530 SHEETS | STA. 837+27.63 TO STA. 839+00.00

F.A.P. RTE.	SECTION	COUNTY	TOTAL SHEETS	SHEET NO.
734	77-2-2 & 77-2B-1	WINNEBAGO	530	461
		CONTRACT NO. 64813		
		ILLINOIS FED. AID PROJECT		

I:\projects\11254\segment 1\sheets\civil\xsection\D264813-sht-xssht-12.dgn

FINAL SURVEY	BY	DATE
SURVEYED		
PLOTTED		
TEMPLATE		
NOTE BOOK		
AREAS		
NO.	AREAS CHECKED	

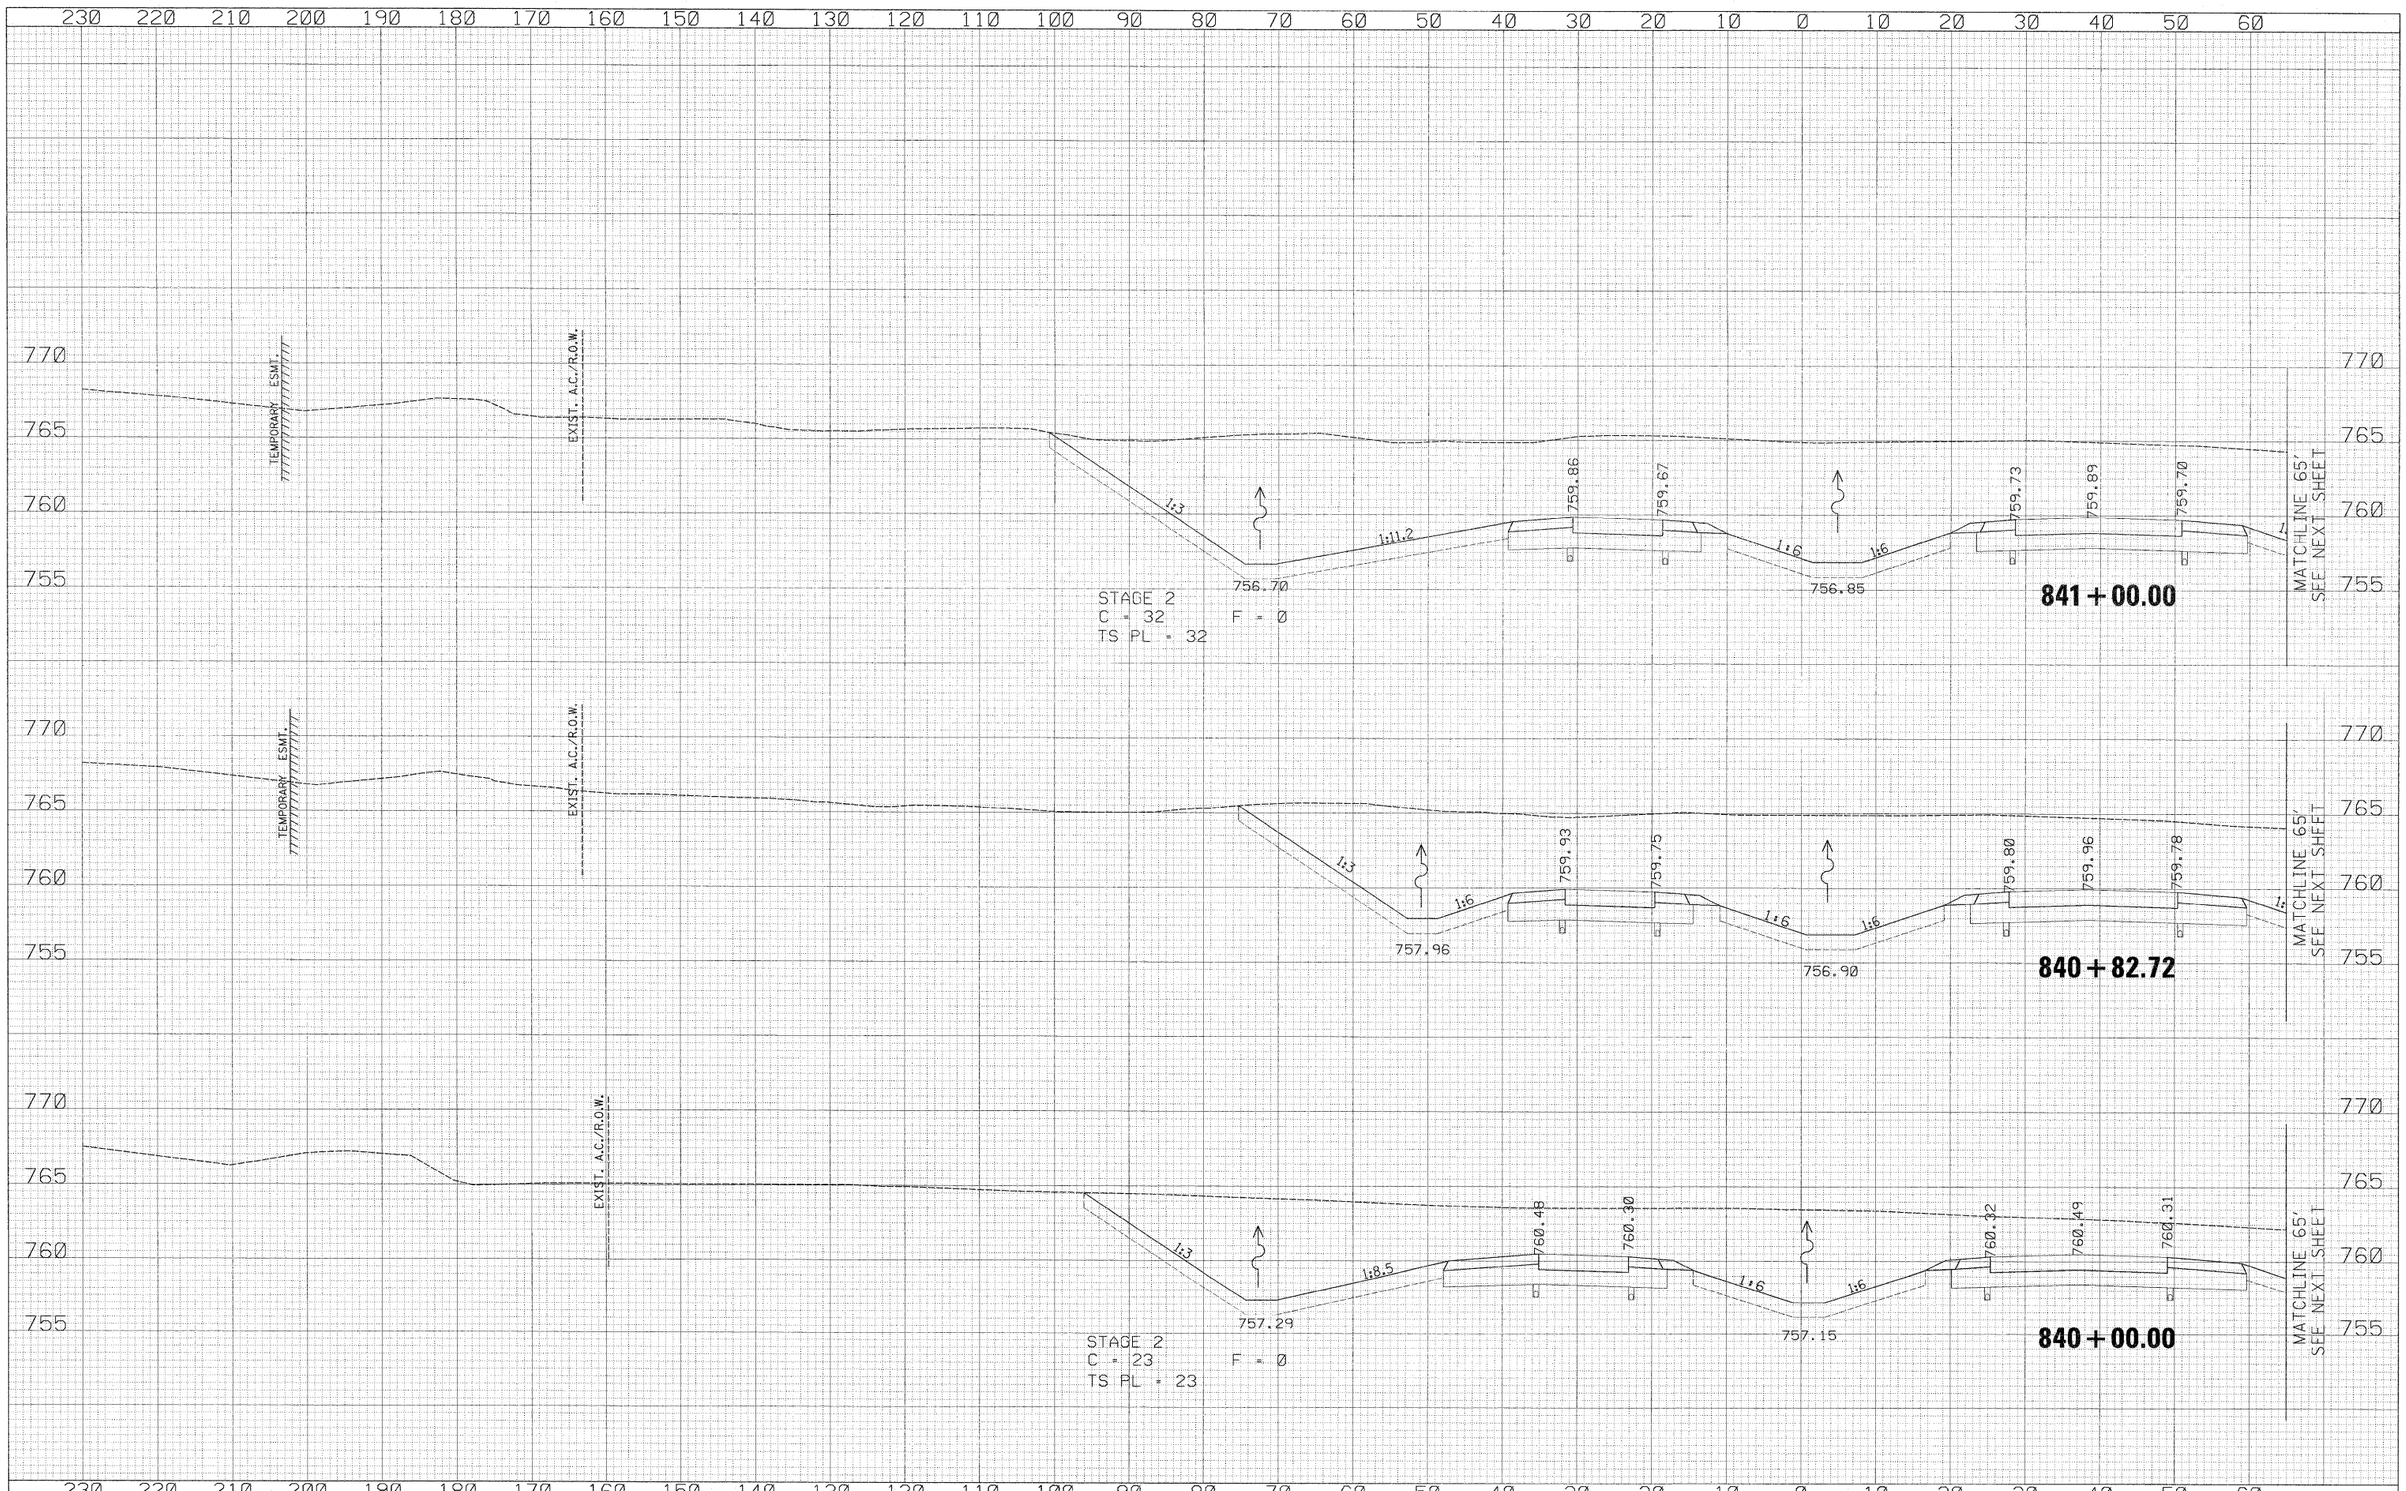

ORIGINAL SURVEY	BY	DATE
SURVEYED		
PLOTTED		
TEMPLATE		
NOTE BOOK		
AREAS		
NO.	AREAS CHECKED	

USER NAME = zulkowsd	DESIGNED - RDT	REVISED -
	DRAWN - RDT	REVISED -
PLOT SCALE = 10.0000 ' / IN.	CHECKED - GC	REVISED -
PLOT DATE = 2/2/2011	DATE - 01-14-11	REVISED -

STATE OF ILLINOIS
DEPARTMENT OF TRANSPORTATION

ILLINOIS ROUTE 2
CROSS SECTIONS

SCALE: H: 1" = 10', V: 1" = 5' | SHEET NO. 462 OF 530 SHEETS | STA. 840+00.00 TO STA. 841+00.00

F.A.P. RTE.	SECTION	COUNTY	TOTAL SHEETS	SHEET NO.
734	77-2-2 & 77-2B-1	WINNEBAGO	530	462
		CONTRACT NO. 64813		
		ILLINOIS FED. AID PROJECT		

I:\projects\11254\segment 1\sheets\civil\xsection\D264813-sht-xssht-IL2.dgn

70 80 90 100 110 120 130 140 150 160 170 180 190 200 210 220 230 240 250 260 270 280 290 300 310 320 330 340 350 360

770 765 760 755

MATCHLINE 65'
SEE PREVIOUS SHEET

1:6

758.01

841 + 00.00

TELE

EXIST. R.O.W.

PROP. R.O.W.

A.C.

770 765 760 755

MATCHLINE 65'
SEE PREVIOUS SHEET

1:8.7

758.77

840 + 82.72

TELE

EXIST. R.O.W.

PROP. R.O.W.

A.C.

770 765 760 755

MATCHLINE 65'
SEE PREVIOUS SHEET

1:9.7

1:6

758.01

840 + 00.00

760.48

TELE

EXIST. R.O.W.

PROP. R.O.W.

A.C.

70 80 90 100 110 120 130 140 150 160 170 180 190 200 210 220 230 240 250 260 270 280 290 300 310 320 330 340 350 360

FINAL SURVEY — NOTE BOOK — NO. — SURVEYED — PLOTTED — TEMPLATE — AREAS — AREAS CHECKED — BY — DATE

ORIGINAL SURVEY — NOTE BOOK — NO. — SURVEYED — PLOTTED — TEMPLATE — AREAS — AREAS CHECKED — BY — DATE

USER NAME = zulkowsd	DESIGNED - RDT	REVISED -
	DRAWN - RDT	REVISED -
PLOT SCALE = 10.0000 ' / IN.	CHECKED - GC	REVISED -
PLOT DATE = 2/2/2011	DATE - 01-14-11	REVISED -

STATE OF ILLINOIS
DEPARTMENT OF TRANSPORTATION

ILLINOIS ROUTE 2
CROSS SECTIONS


SCALE: H: 1" = 10' V: 1" = 10' | SHEET NO. 463 OF 530 SHEETS | STA. 840+00.00 TO STA. 841+00.00

F.A.P. RTE.	SECTION	COUNTY	TOTAL SHEETS	SHEET NO.
734	77-2-2 & 77-2B-1	WINNEBAGO	530	463
		CONTRACT NO. 64813		
		ILLINOIS FED. AID PROJECT		

I:\projects\11254\segment 1\sheets\civil\xsection\0264813-sht-xssht-IL2.dgn

FINAL SURVEY	SURVEYED	BY	DATE
NOTE BOOK	PLOTTED		
NO.	TEMPLATE		
	AREAS		
	AREAS CHECKED		

ORIGINAL SURVEY	SURVEYED	BY	DATE
NOTE BOOK	PLOTTED		
NO.	TEMPLATE		
	AREAS		
	AREAS CHECKED		

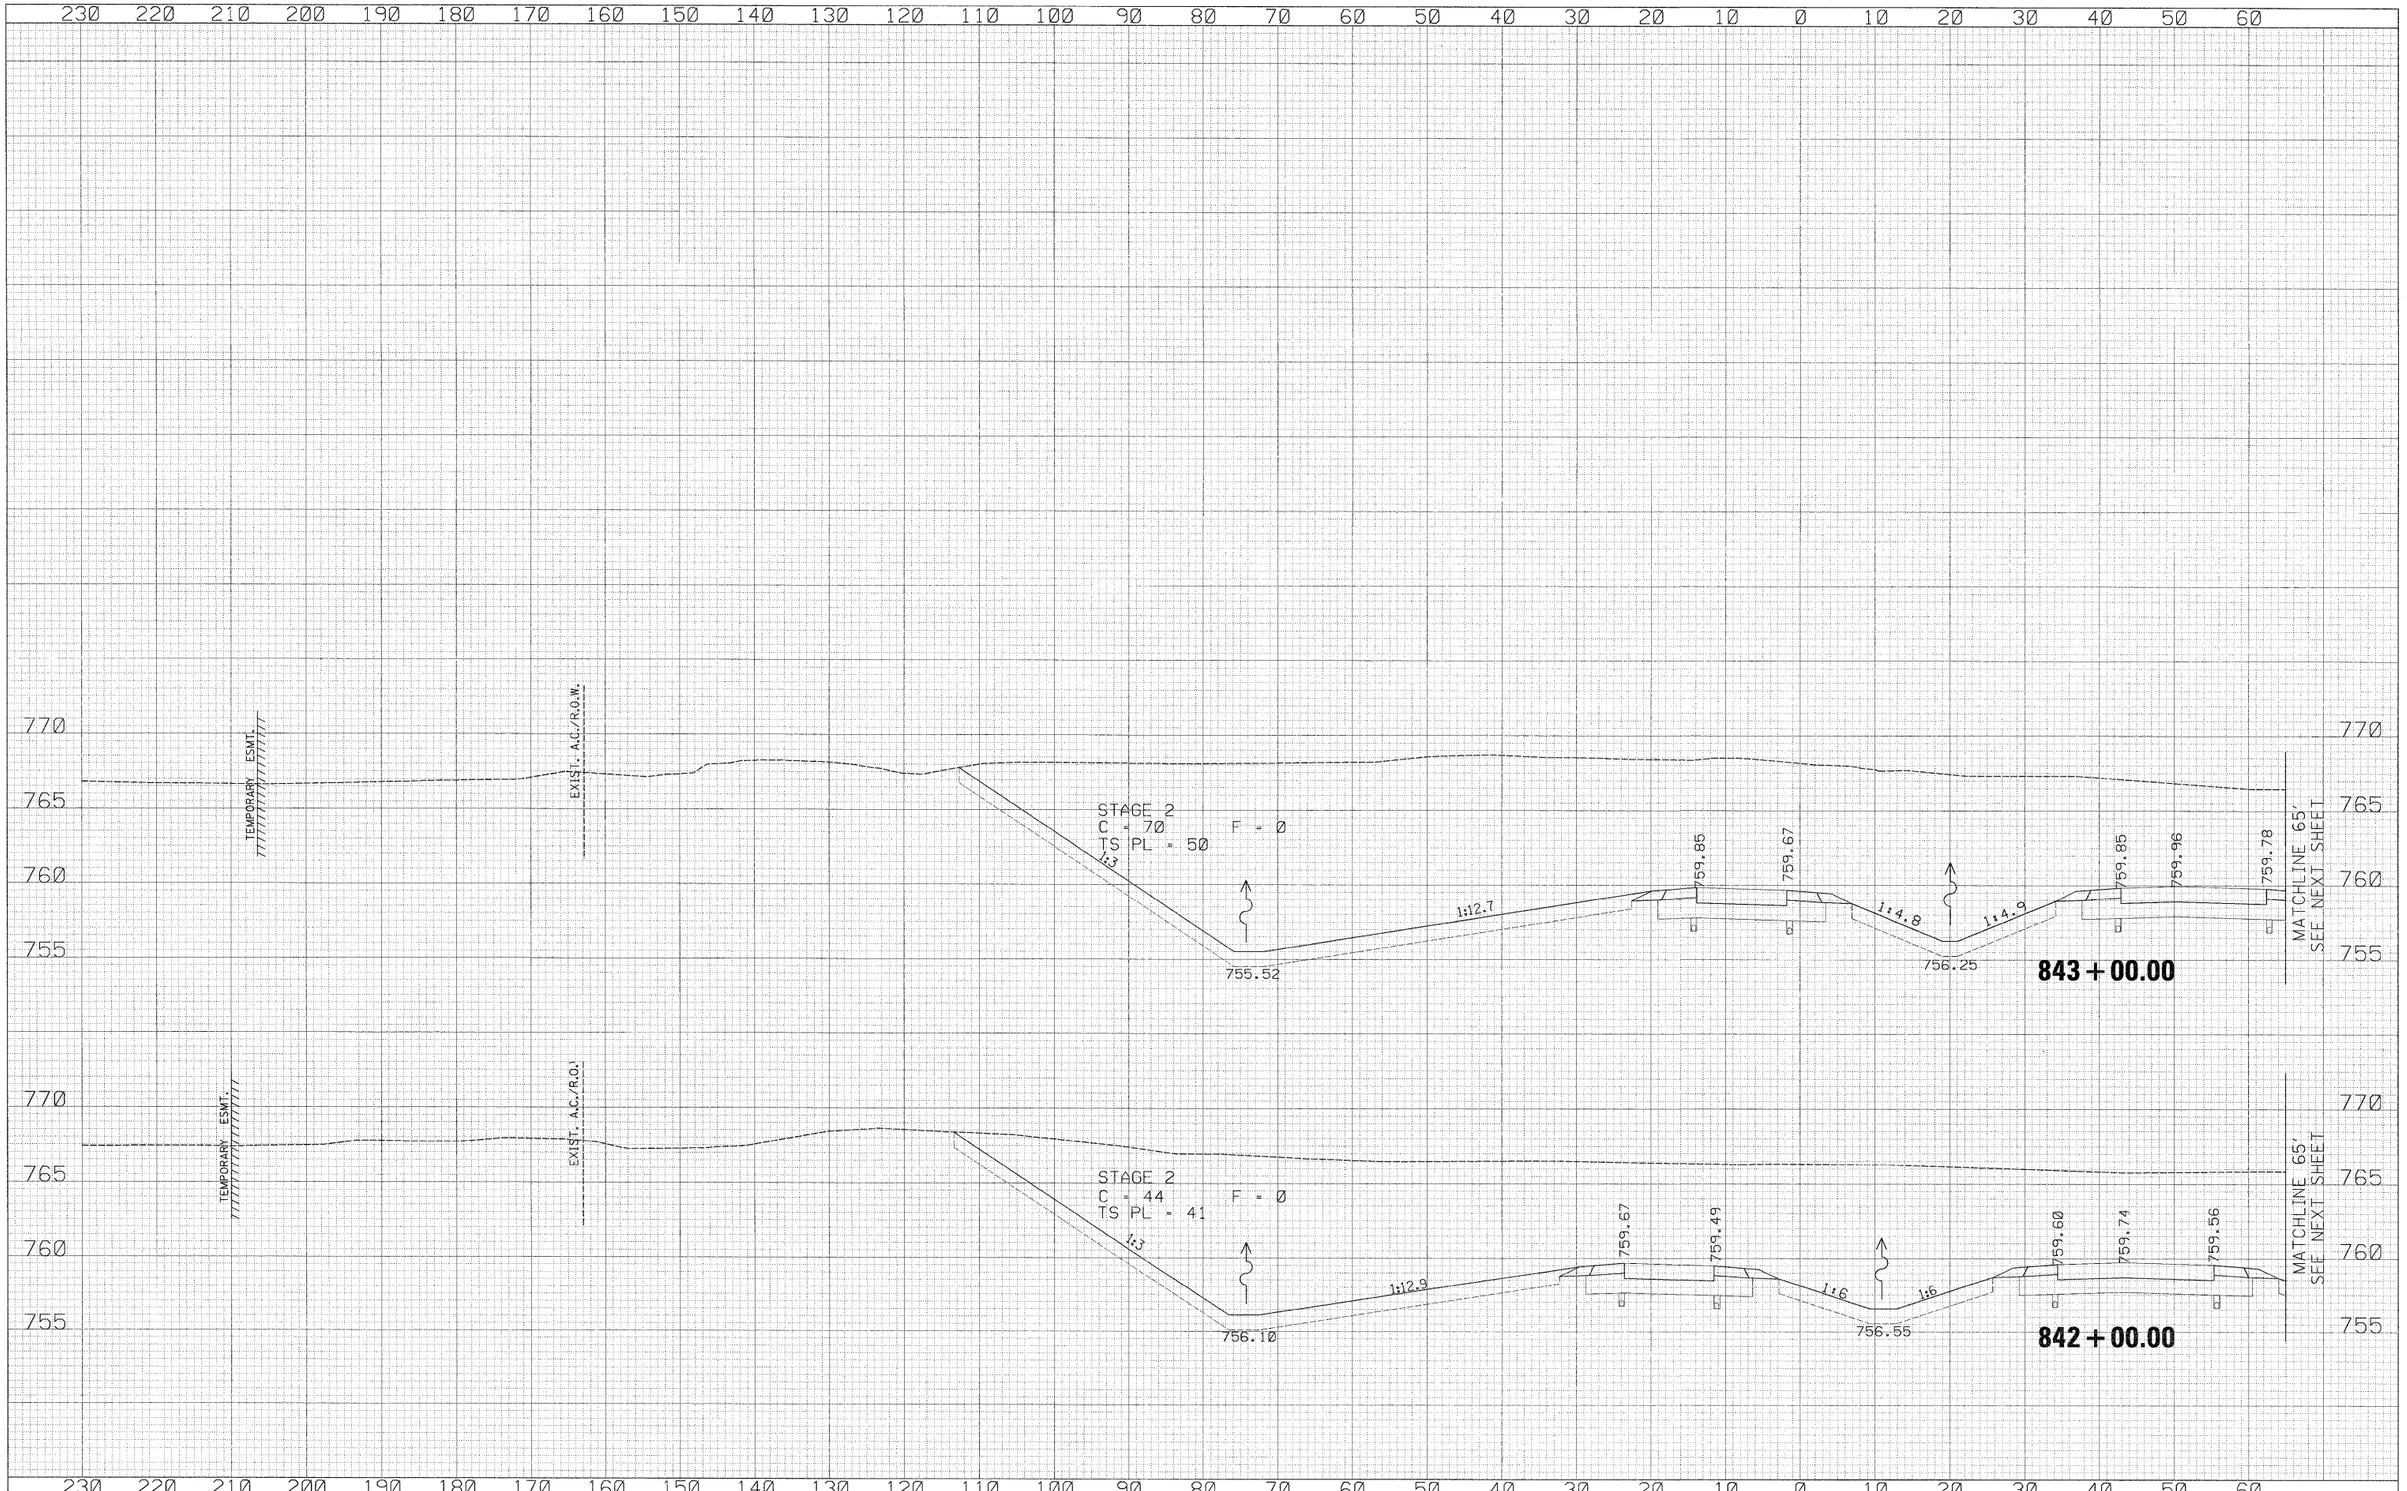

USER NAME = zulkowsd	DESIGNED - RDT	REVISED -	
	DRAWN - RDT	REVISED -	
PLOT SCALE = 10.0000 ' / IN.	CHECKED - GC	REVISED -	
PLOT DATE = 2/2/2011	DATE - 01-14-11	REVISED -	

STATE OF ILLINOIS
DEPARTMENT OF TRANSPORTATION


ILLINOIS ROUTE 2
CROSS SECTIONS

SCALE: H:1"=10', V:1"=10' | SHEET NO. 464 OF 530 SHEETS | STA. 842+00.00 TO STA. 843+32.60

F.A.P. RTE.	SECTION	COUNTY	TOTAL SHEETS	SHEET NO.
734	77-2-2 & 77-2B-1	WINNEBAGO	530	464
		CONTRACT NO. 64813		
		ILLINOIS FED. AID PROJECT		

i:\projects\11254\segment 1\sheets\civil\xsection\D264813 sht-xsht-IL2.dgn

FINAL SURVEY	BY	DATE
NOTE BOOK	SURVEYED	
NO.	PLOTTED	
	TEMPLATE	
	AREAS	
	AREAS CHECKED	

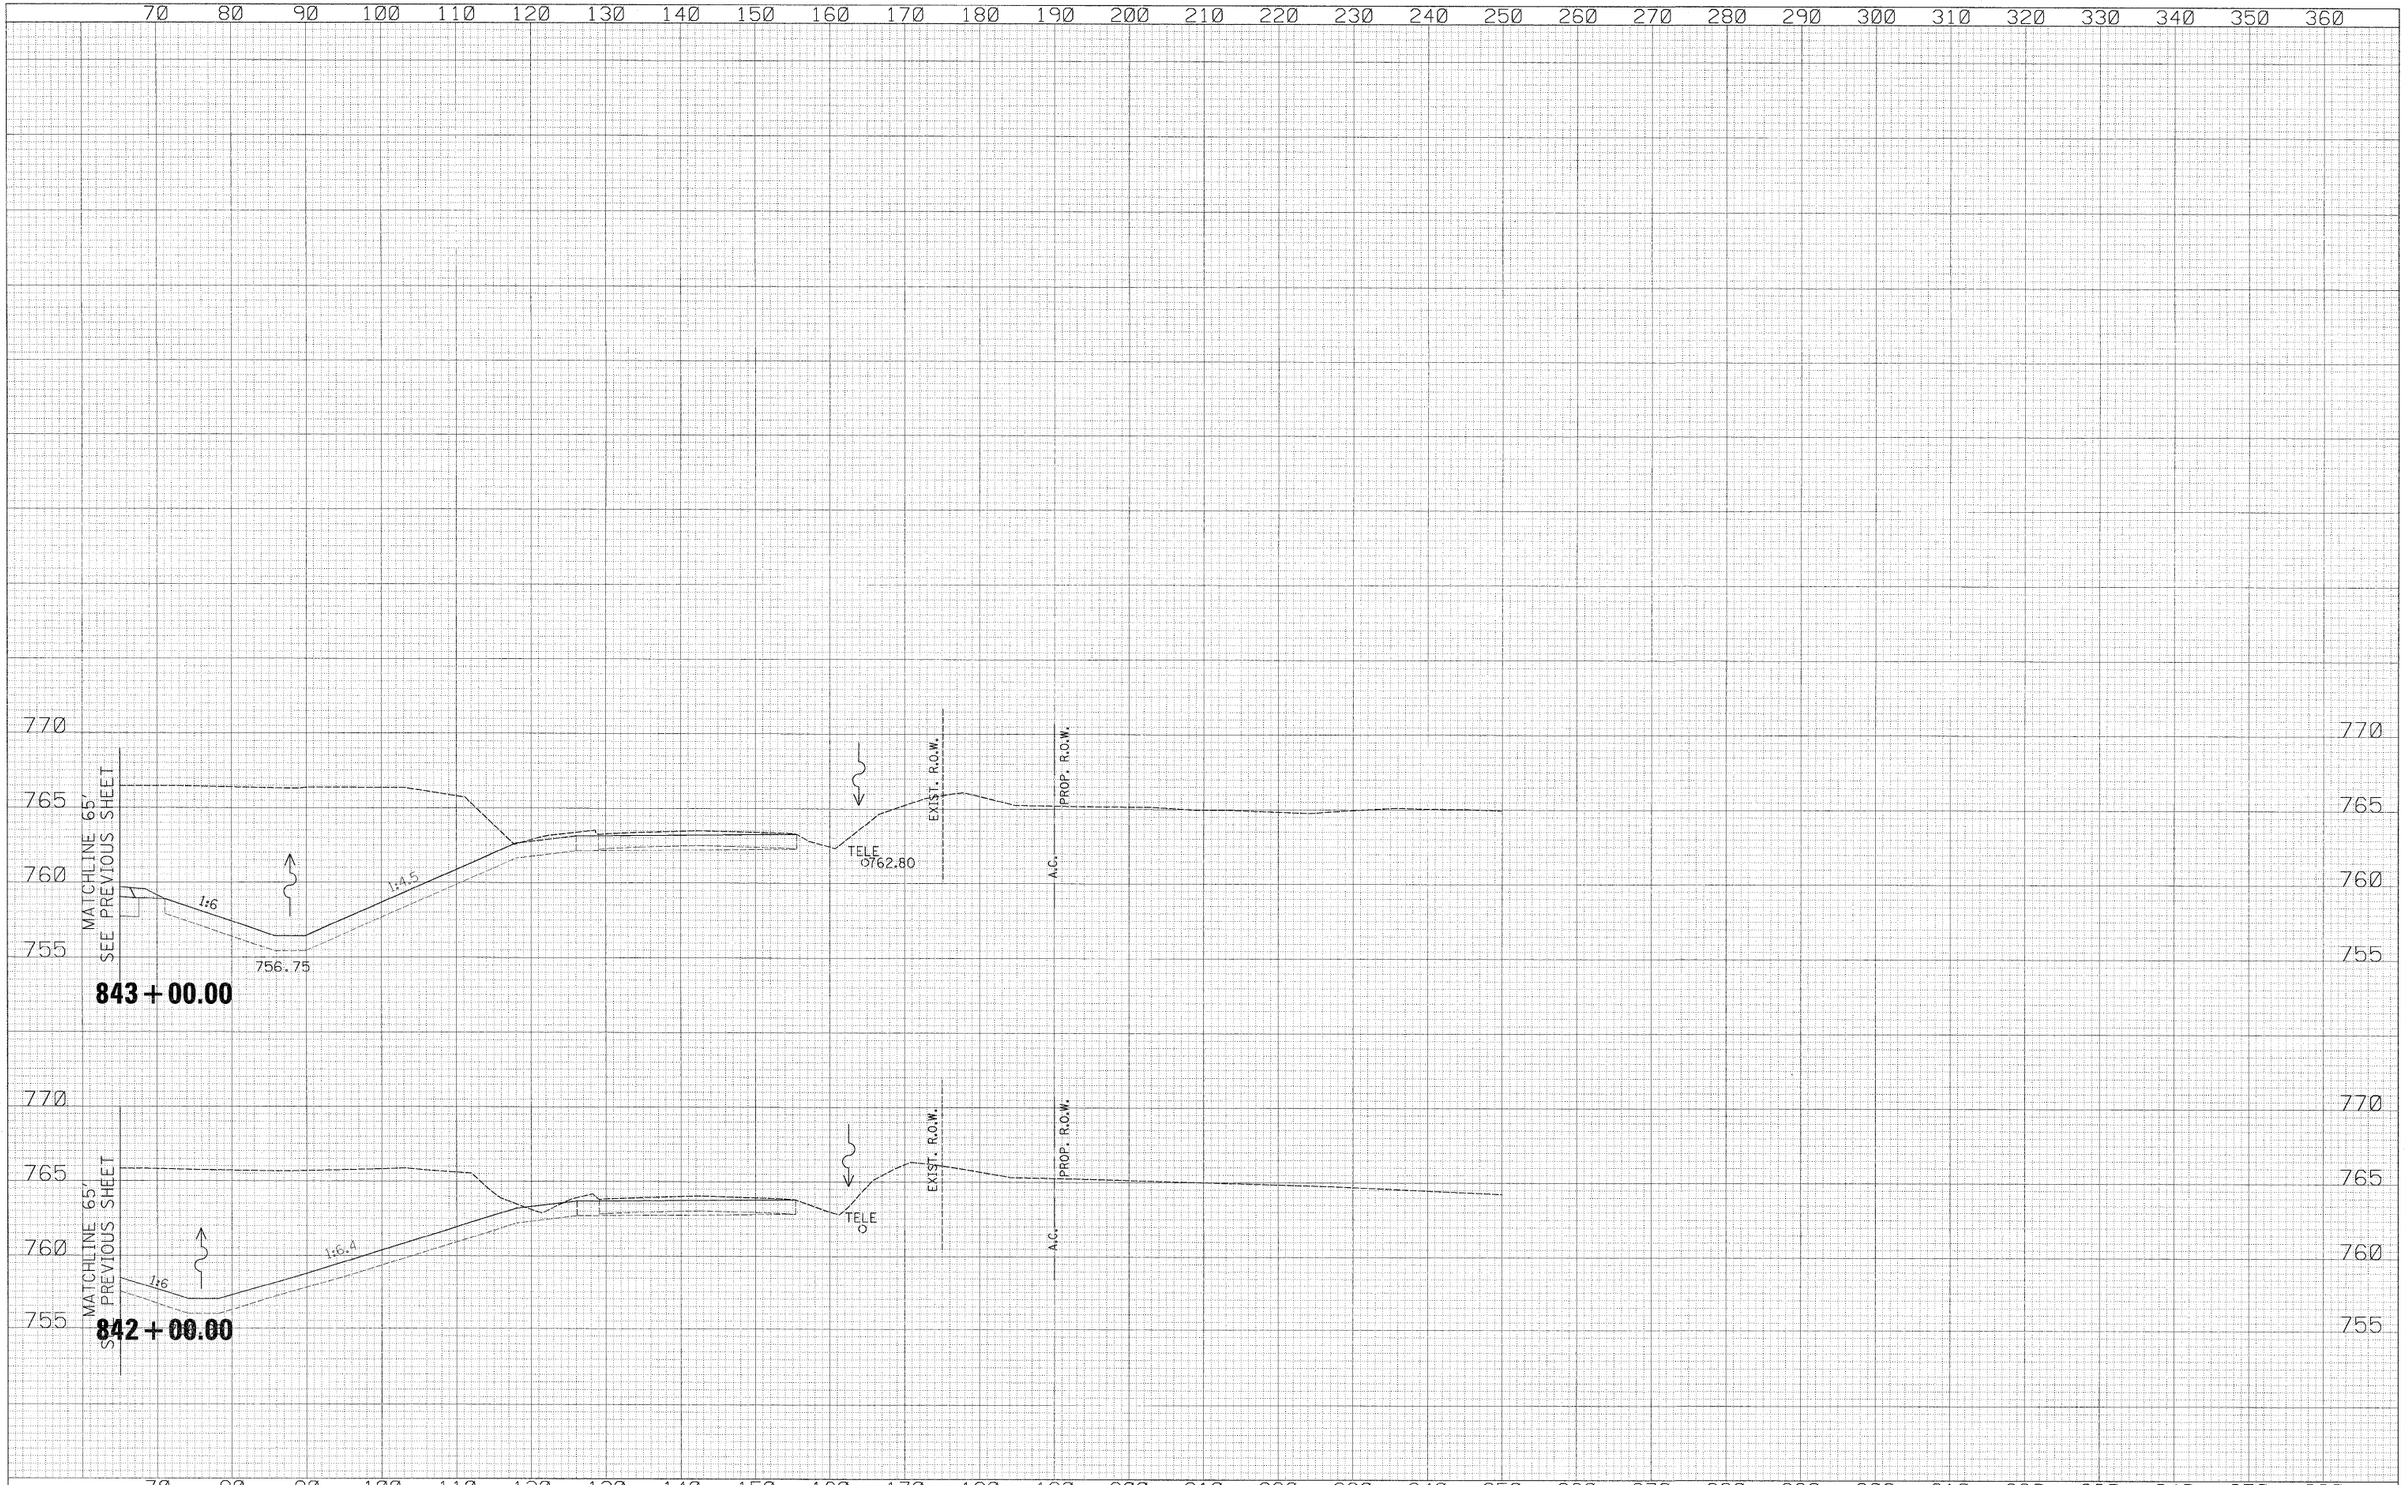

ORIGINAL SURVEY	BY	DATE
NOTE BOOK	SURVEYED	
NO.	PLOTTED	
	TEMPLATE	
	AREAS	
	AREAS CHECKED	

USER NAME = zlkowsd	DESIGNED - RDT	REVISED -
	DRAWN - RDT	REVISED -
PLOT SCALE = 10.0000 ' / IN.	CHECKED - GC	REVISED -
PLOT DATE = 2/2/2011	DATE - 01-14-11	REVISED -

STATE OF ILLINOIS
DEPARTMENT OF TRANSPORTATION

ILLINOIS ROUTE 2
CROSS SECTIONS


SCALE: H: 1"=10' V: 1"=10' | SHEET NO. 465 OF 530 SHEETS | STA. 842+00.00 TO STA. 843+32.60

F.A.P. RTE.	SECTION	COUNTY	TOTAL SHEETS	SHEET NO.
734	77-2-2 & 77-2B-1	WINNEBAGO	530	465
		CONTRACT NO. 64813		
		ILLINOIS FED. AID PROJECT		

I:\projects\11254\segment 1\sheets\civil\xsection\D264813 sht xssht-IL2.dgn

FINAL SURVEY	BY	DATE
SURVEYED		
PLOTTED		
TOPO. FTR.		
NOTE BOOK		
AREAS		
NO.	AREAS CHECKED	

ORIGINAL SURVEY	BY	DATE
SURVEYED		
PLOTTED		
TOPO. FTR.		
NOTE BOOK		
AREAS		
NO.	AREAS CHECKED	

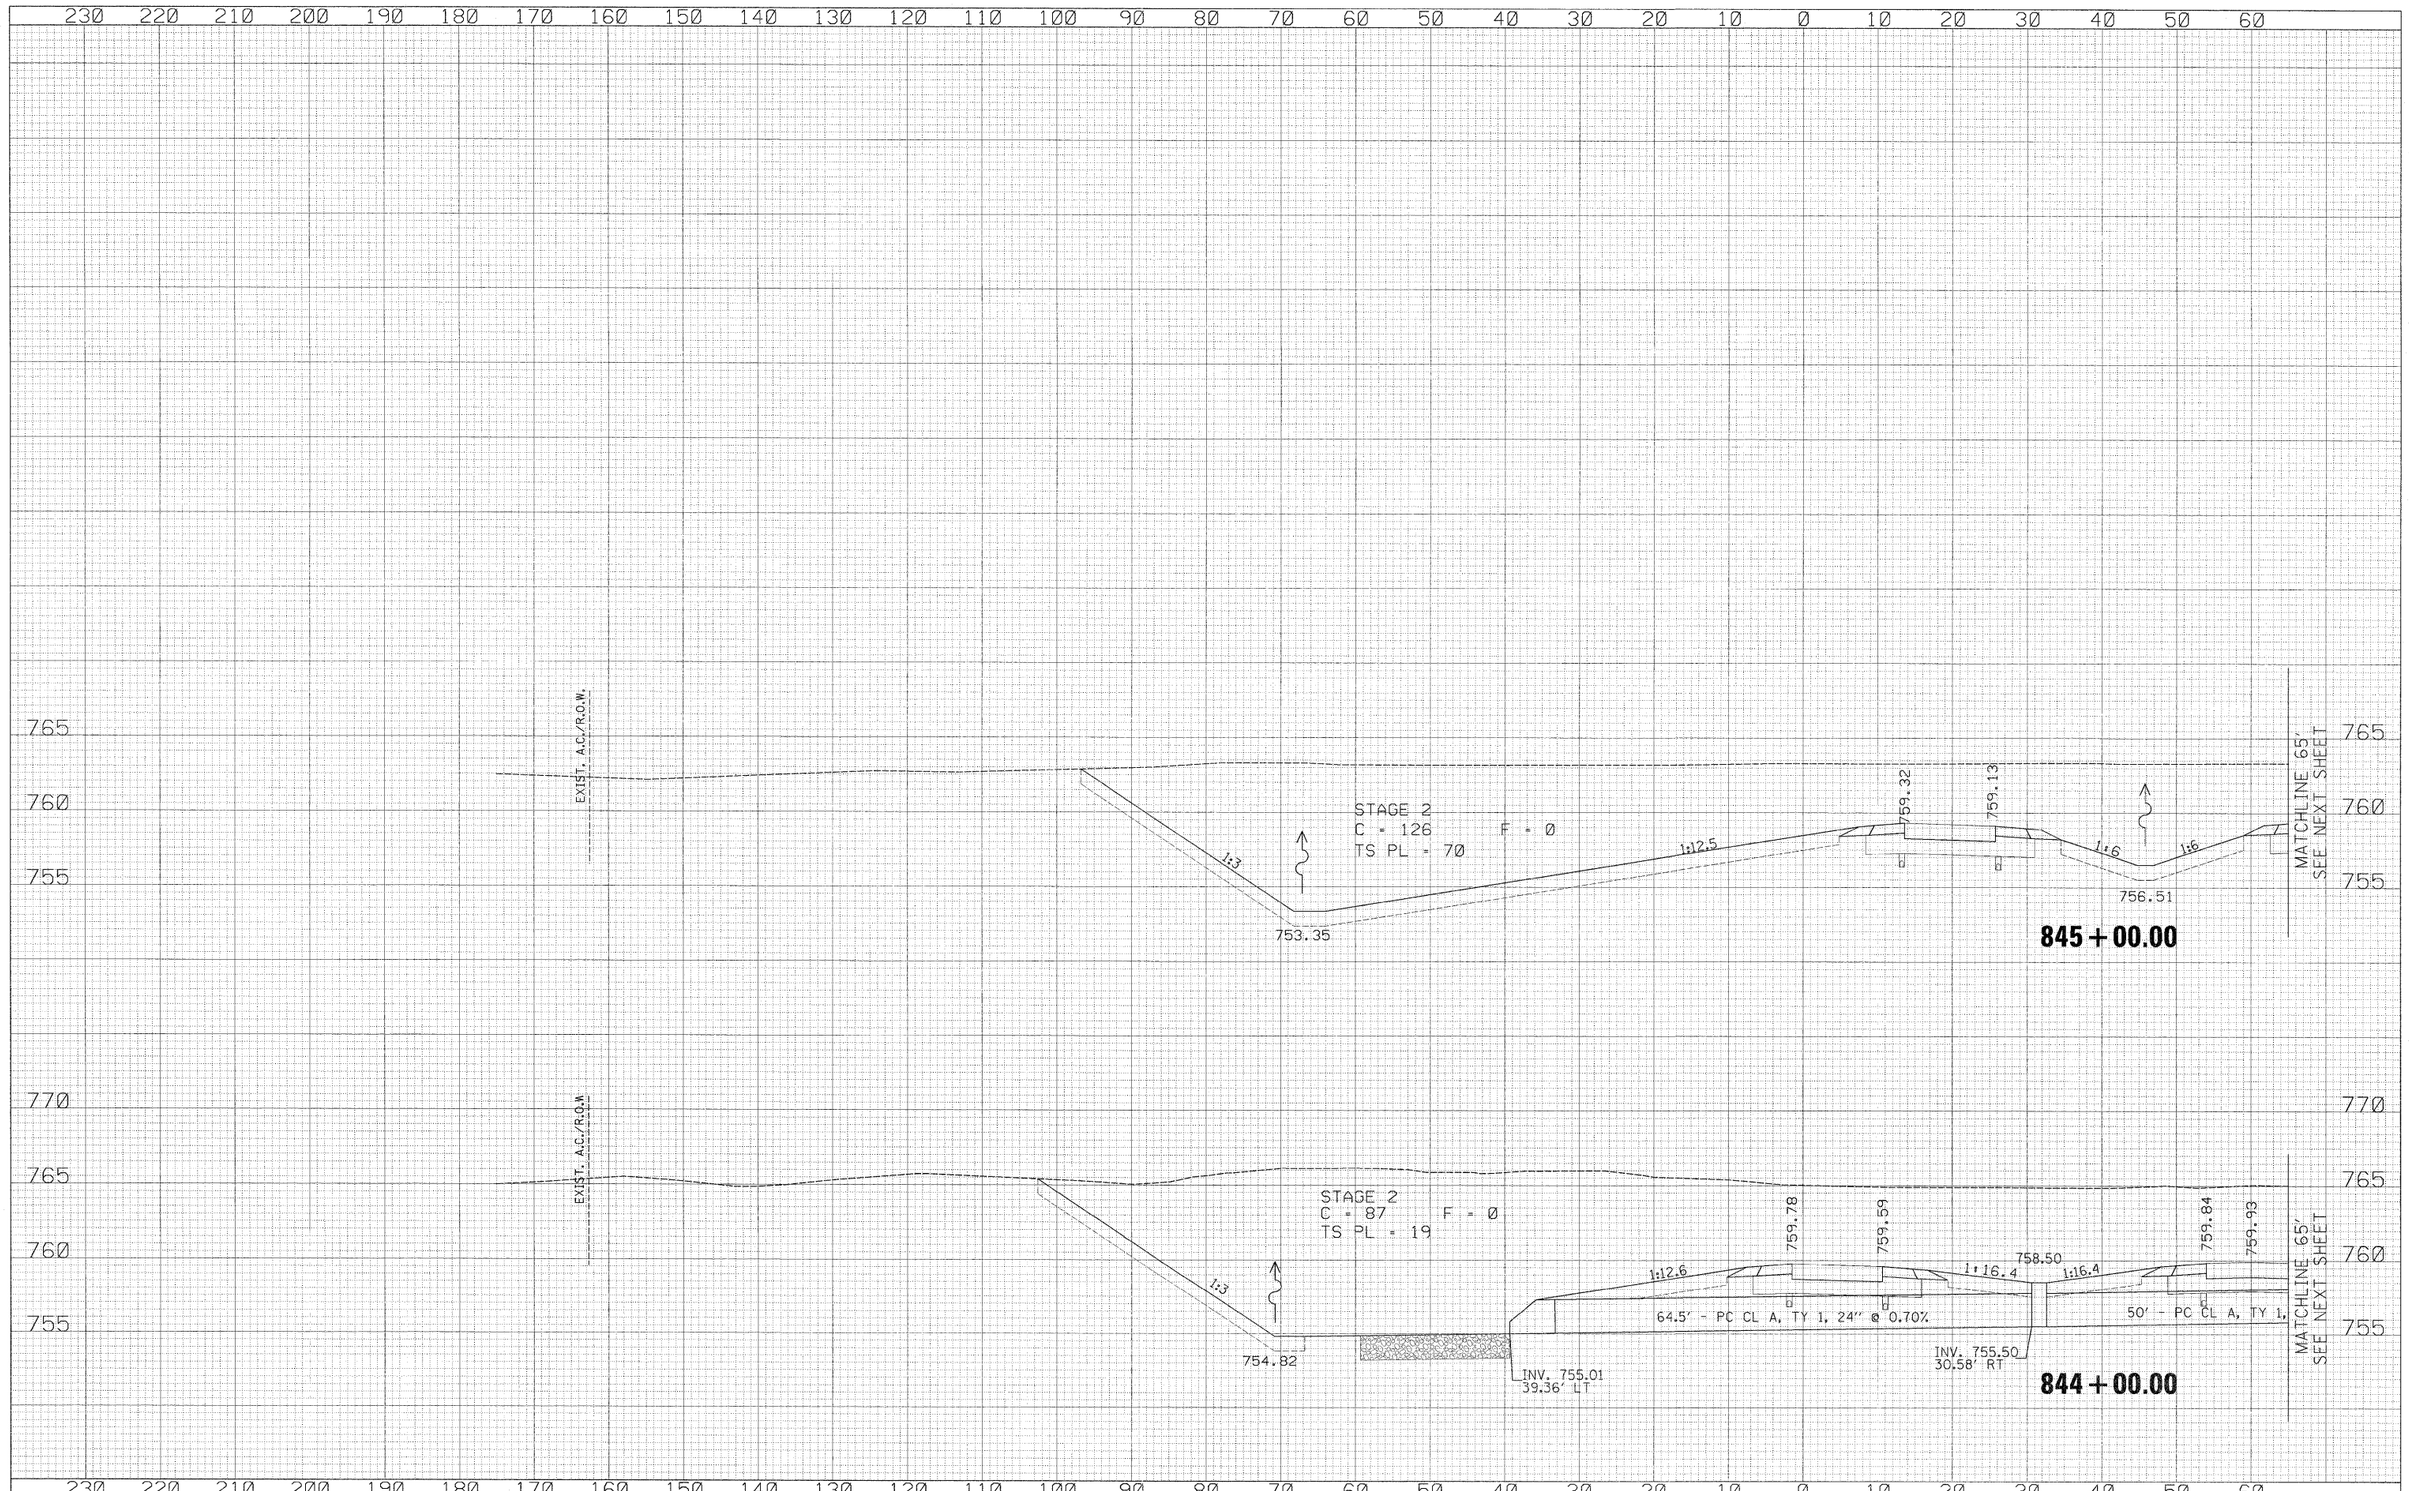

USER NAME = zulkowsd	DESIGNED - RDT	REVISED -	
	DRAWN - RDT	REVISED -	
PLOT SCALE = 10.0000 ' / IN.	CHECKED - GC	REVISED -	
PLOT DATE = 2/2/2011	DATE - 01-14-11	REVISED -	

STATE OF ILLINOIS
DEPARTMENT OF TRANSPORTATION

ILLINOIS ROUTE 2
CROSS SECTIONS


SCALE: H: 1" = 10' V: 1" = 5' | SHEET NO. 466 OF 530 SHEETS | STA. 844+00.00 TO STA. 845+06.63

F.A.P. RTE.	SECTION	COUNTY	TOTAL SHEETS	SHEET NO.
734	77-2-2 & 77-2B-1	WINNEBAGO	530	466
		CONTRACT NO. 64813		
	ILLINOIS FED. AID PROJECT			

H:\projects\11254\segment 1\sheets\civil\xsection\D264813-sht-xssht-IL2.dgn

FINAL SURVEY	SURVEYED	BY	DATE
	DRAWN		
NOTE BOOK	TEMPLATE		
NO.	AREAS		
	AREAS CHECKED		

ORIGINAL SURVEY	SURVEYED	BY	DATE
	DRAWN		
NOTE BOOK	TEMPLATE		
NO.	AREAS		
	AREAS CHECKED		

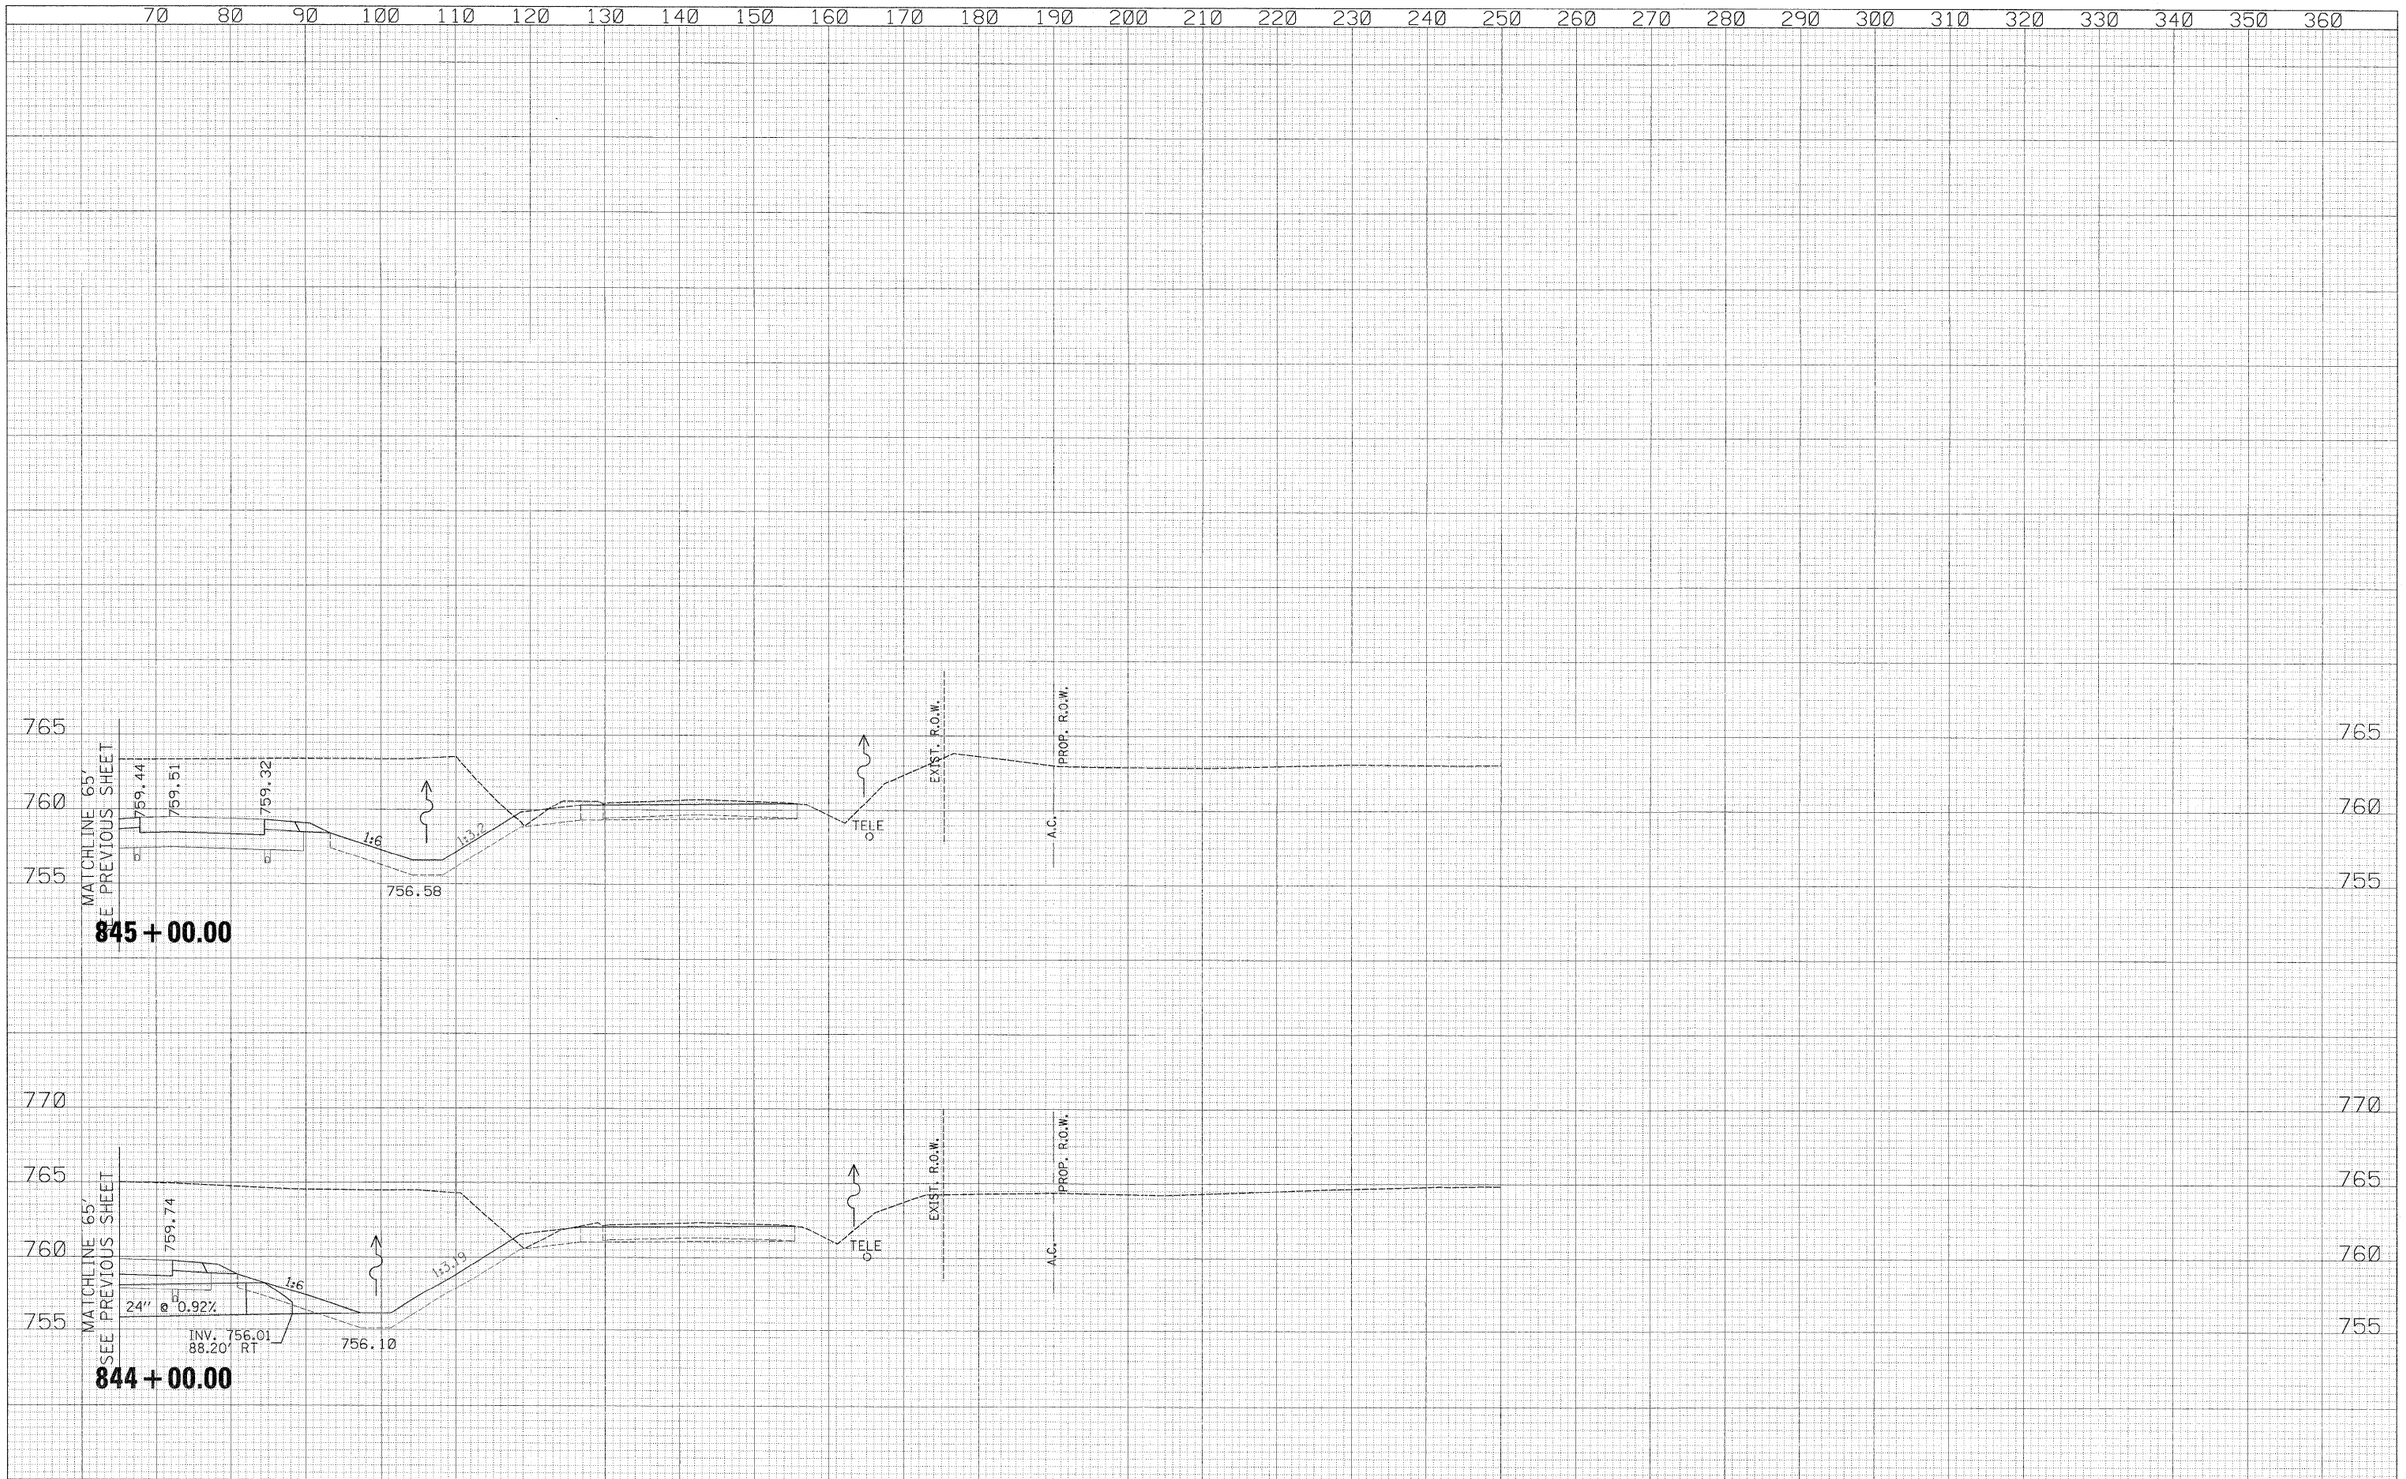

USER NAME = zulkowsd	DESIGNED - RDT	REVISED -	
	DRAWN - RDT	REVISED -	
PLOT SCALE = 10.0000 ' / IN.	CHECKED - GC	REVISED -	
PLOT DATE = 2/2/2011	DATE - 01-14-11	REVISED -	


STATE OF ILLINOIS
DEPARTMENT OF TRANSPORTATION

ILLINOIS ROUTE 2
CROSS SECTIONS

SCALE: H: 1"=10' V: 1"=10' | SHEET NO. 467 OF 530 SHEETS | STA. 844+00.00 TO STA. 845+06.63

F.A.P. RTE.	SECTION	COUNTY	TOTAL SHEETS	SHEET NO.
734	77-2-2 & 77-2B-1	WINNEBAGO	530	467
		CONTRACT NO. 64813		
		ILLINOIS FED. AID PROJECT		

I:\projects\11254\segment 1\sheets\civil\xsection\D264813-sht-xssht-IL2.dgn

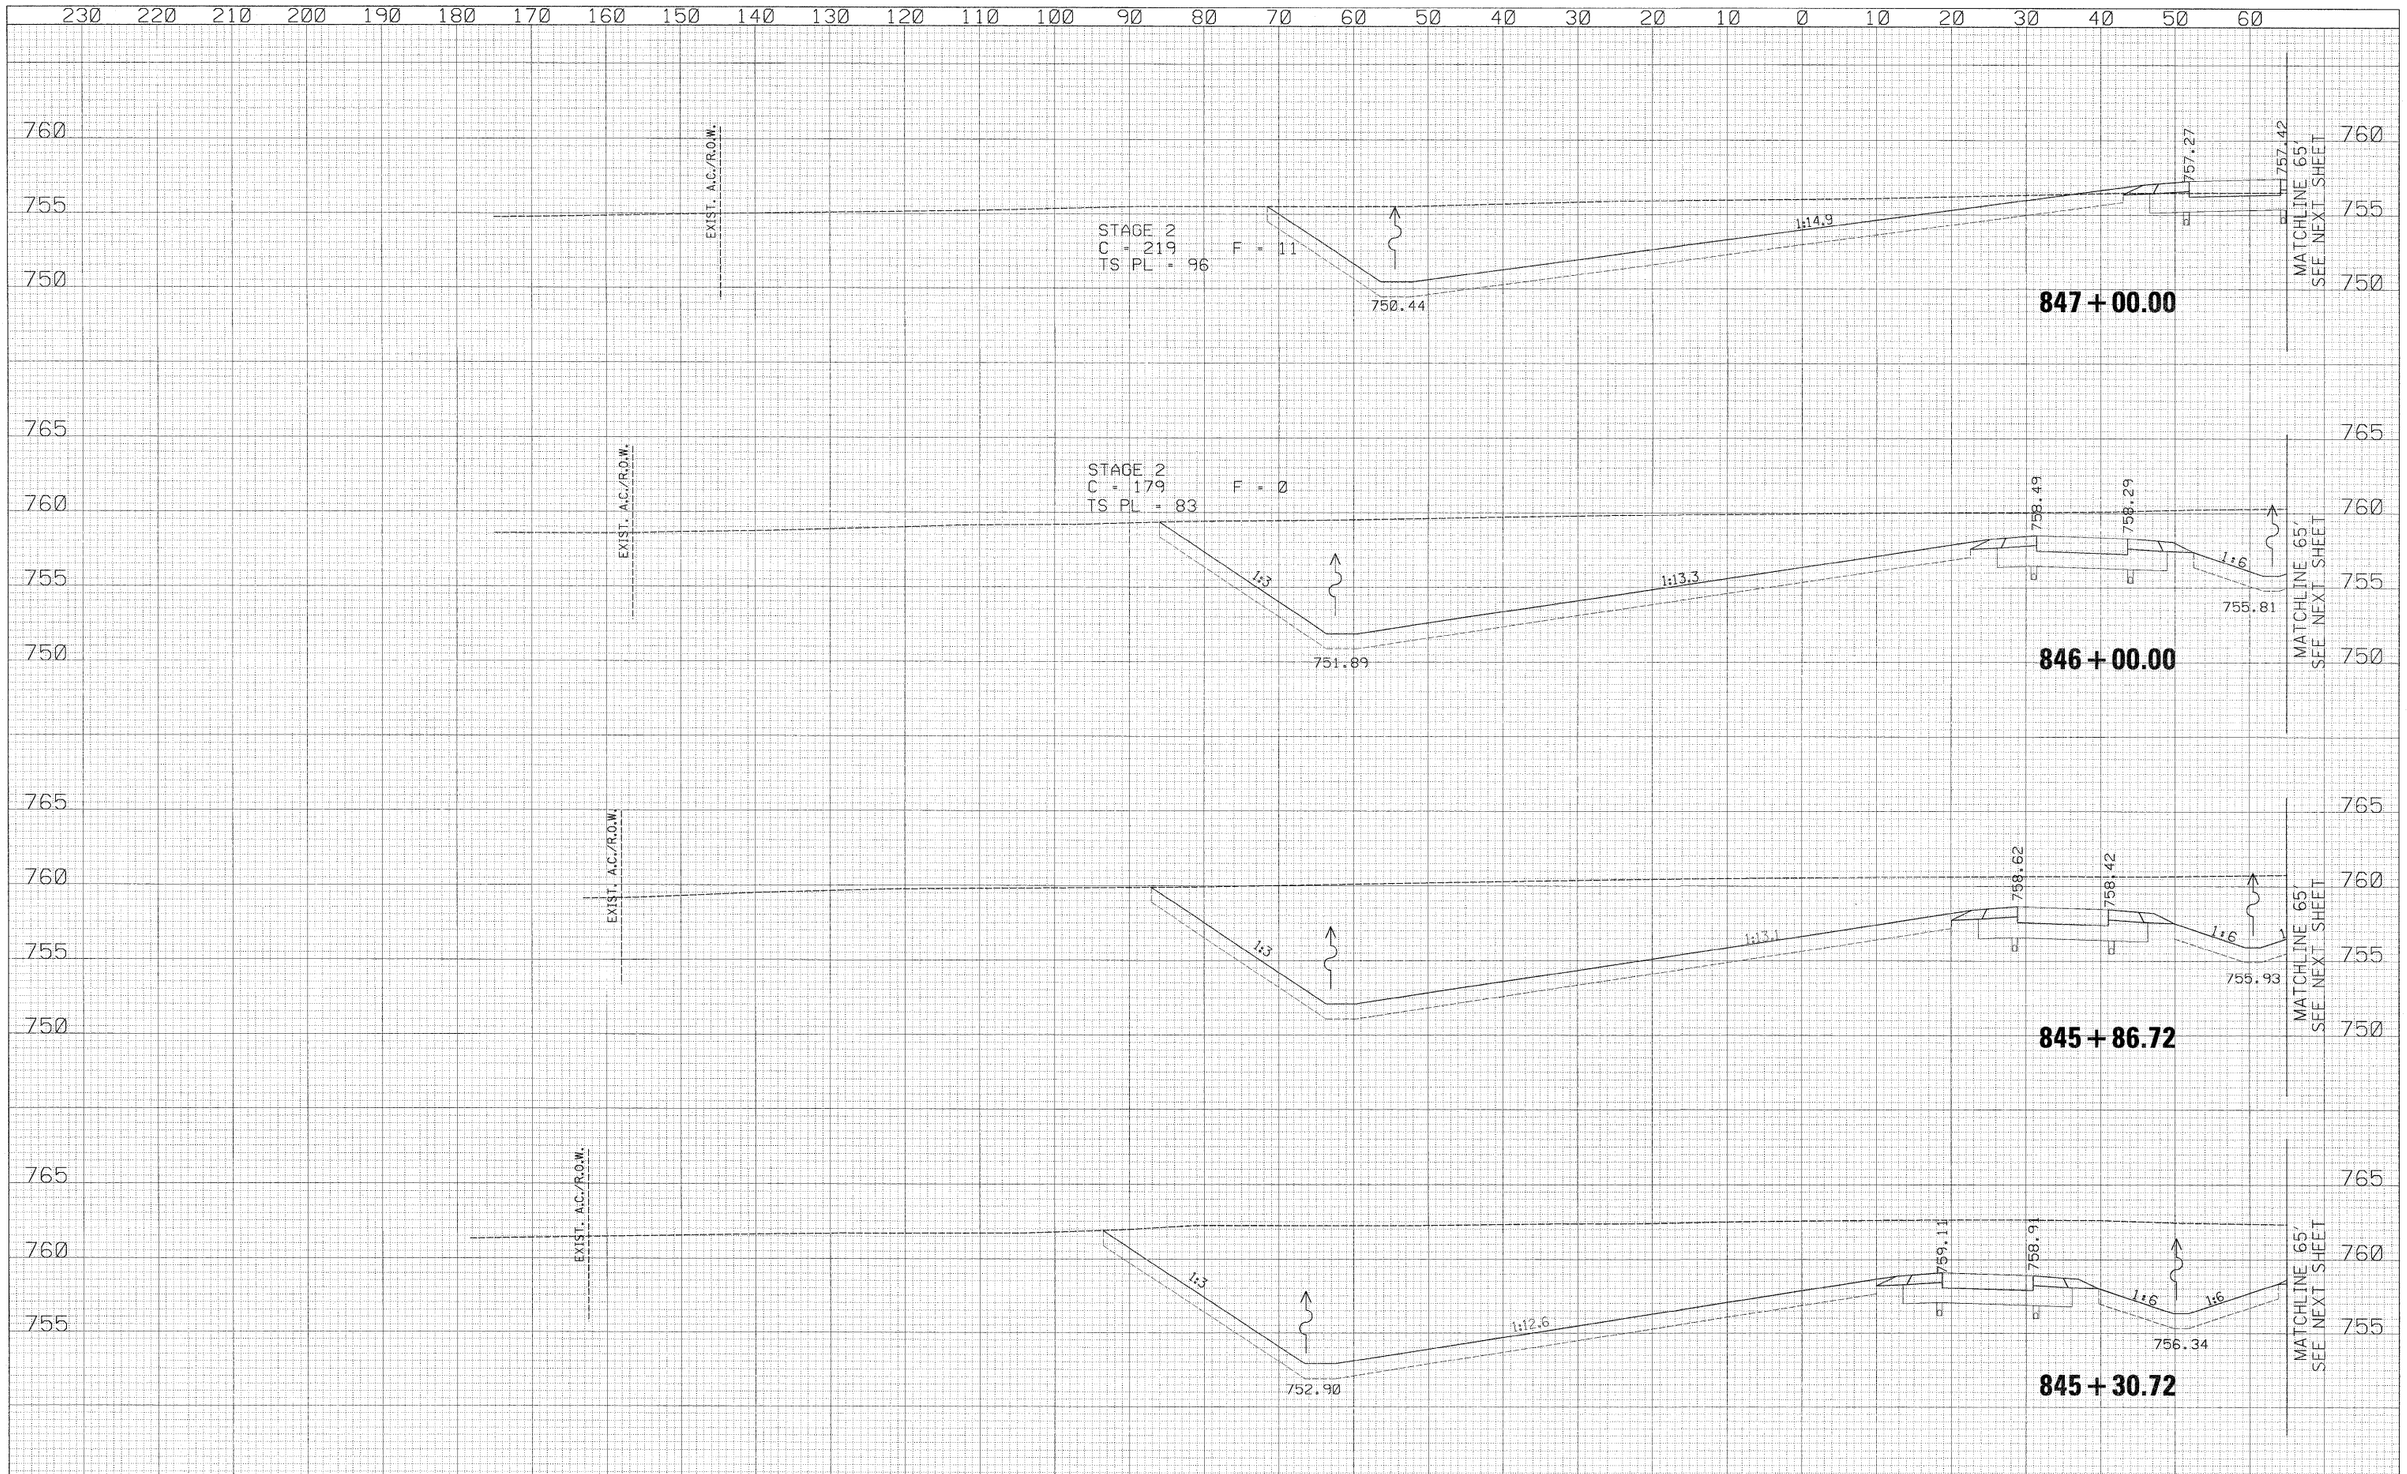

FINAL SURVEY | NOTE BOOK | NO. | SURVEYED | PLOTTED | TEMPLATE AREAS | AREAS CHECKED | BY | DATE

ORIGINAL SURVEY | NOTE BOOK | NO. | SURVEYED | PLOTTED | TEMPLATE AREAS | AREAS CHECKED | BY | DATE

USER NAME = zulkowsd	DESIGNED - RDT	REVISED -
	DRAWN - RDT	REVISED -
PLOT SCALE = 10.0000 ' / IN.	CHECKED - GC	REVISED -
PLOT DATE = 2/2/2011	DATE - 01-14-11	REVISED -

STATE OF ILLINOIS
DEPARTMENT OF TRANSPORTATION

ILLINOIS ROUTE 2
CROSS SECTIONS

SCALE: H: 1" = 10' V: 1" = 5' | SHEET NO. 468 OF 530 SHEETS | STA. 845+30.72 TO STA. 847+00.00

F.A.P. RTE.	SECTION	COUNTY	TOTAL SHEETS	SHEET NO.
734	77-2-2 & 77-2B-1	WINNEBAGO	530	468
		CONTRACT NO. 64813		
	ILLINOIS FED. AID PROJECT			

I:\projects\11254\segment 1\sheets\civil\section\D264813-sht-xssht-IL2.dgn

70 80 90 100 110 120 130 140 150 160 170 180 190 200 210 220 230 240 250 260 270 280 290 300 310 320 330 340 350 360

760 755 750

MATCHLINE 65'
SEE PREVIOUS SHEET

757.46
757.48
757.28

1:6 1:6 1:6 1:3.4

755.04 754.73

TELE

EXIST. R.O.W.

PROP. R.O.W.

A.C.

847+00.00

765 760 755 750

MATCHLINE 65'
SEE PREVIOUS SHEET

758.65
758.69
758.49

1:6 1:6 1:3

756.75

TELE

EXIST. R.O.W.

PROP. R.O.W.

A.C.

846+00.00

765 760 755 750

MATCHLINE 65'
SEE PREVIOUS SHEET

758.78
758.82
758.63

1:6 1:6 1:3.4

756.99

TELE

EXIST. R.O.W.

PROP. R.O.W.

A.C.

845+86.72

765 760 755 750

MATCHLINE 65'
SEE PREVIOUS SHEET

759.24
759.30
759.11

1:6 1:3.2

756.73

TELE

EXIST. R.O.W.

PROP. R.O.W.

A.C.

845+30.72

70 80 90 100 110 120 130 140 150 160 170 180 190 200 210 220 230 240 250 260 270 280 290 300 310 320 330 340 350 360

FINAL SURVEY NOTE BOOK
NO.

ORIGINAL SURVEY NOTE BOOK
NO.

BY	DATE	SURVEYED	AREAS
		DRAWN	TEMPLATE
		CHECKED	AREAS CHECKED

USER NAME = zulkowsd	DESIGNED - RDT	REVISED -	
	DRAWN - RDT	REVISED -	
PLOT SCALE = 10.0000 ' / IN.	CHECKED - GC	REVISED -	
PLOT DATE = 2/2/2011	DATE - 01-14-11	REVISED -	

STATE OF ILLINOIS
DEPARTMENT OF TRANSPORTATION

ILLINOIS ROUTE 2
CROSS SECTIONS

SCALE: H: 1"=10' V: 1"=10' | SHEET NO. 469 OF 530 SHEETS | STA. 845+30.72 TO STA. 847+00.00

F.A.P. RTE.	SECTION	COUNTY	TOTAL SHEETS	SHEET NO.
734	77-2-2 & 77-2B-1	WINNEBAGO	530	469
		CONTRACT NO. 64813		
	ILLINOIS FED. AID PROJECT			

I:\projects\11254\segment 1\sheets\civil\xsection\D264813-sht-xssht-IL2.dgn

ORIGINAL SURVEY	BY	DATE
NOTE BOOK	SURVEYED	
NO.	PLOTTED	
	TRAFFIC AREAS	
	AREAS CHECKED	

230 220 210 200 190 180 170 160 150 140 130 120 110 100 90 80 70 60 50 40 30 20 10 0 10 20 30 40 50 60

755
750
745
740

EXIST. A.C./R.O.W.

850 + 67.53

1:3

1:19.1

745.56

STAGE 2
C = 195 F = 93
TS PL = 65

850 + 00.00

MATCHLINE 65'
SEE NEXT SHEET

755
750
745

EXIST. A.C./R.O.W.

1:3

1:17.6

747.34

STAGE 2
C = 197 F = 96
TS PL = 66

849 + 00.00

MATCHLINE 65'
SEE NEXT SHEET

760
755
750

EXIST. A.C./R.O.W.

1:3

1:16.1

748.88

STAGE 2
C = 136 F = 40
TS PL = 102

848 + 00.00

MATCHLINE 65'
SEE NEXT SHEET

230 220 210 200 190 180 170 160 150 140 130 120 110 100 90 80 70 60 50 40 30 20 10 0 10 20 30 40 50 60

USER NAME = zulkowsd	DESIGNED - RDT	REVISED -	
	DRAWN - RDT	REVISED -	
PLOT SCALE = 10.0000 ' / IN.	CHECKED - GC	REVISED -	
PLOT DATE = 2/2/2011	DATE - 01-14-11	REVISED -	

STATE OF ILLINOIS
DEPARTMENT OF TRANSPORTATION


ILLINOIS ROUTE 2
CROSS SECTIONS

SCALE: H: 1" = 10'
V: 1" = 5'

SHEET NO. 470 OF 530 SHEETS | STA. 848+00.00 TO STA. 850+67.53

F.A.P. RTE.	SECTION	COUNTY	TOTAL SHEETS	SHEET NO.
734	77-2-2 & 77-2B-1	WINNEBAGO	530	470
		CONTRACT NO. 64813		
	ILLINOIS FED. AID PROJECT			

I:\projects\11254\segment 1\sheets\civil\xsection\0264813-sht-xssht-IL2.dgn

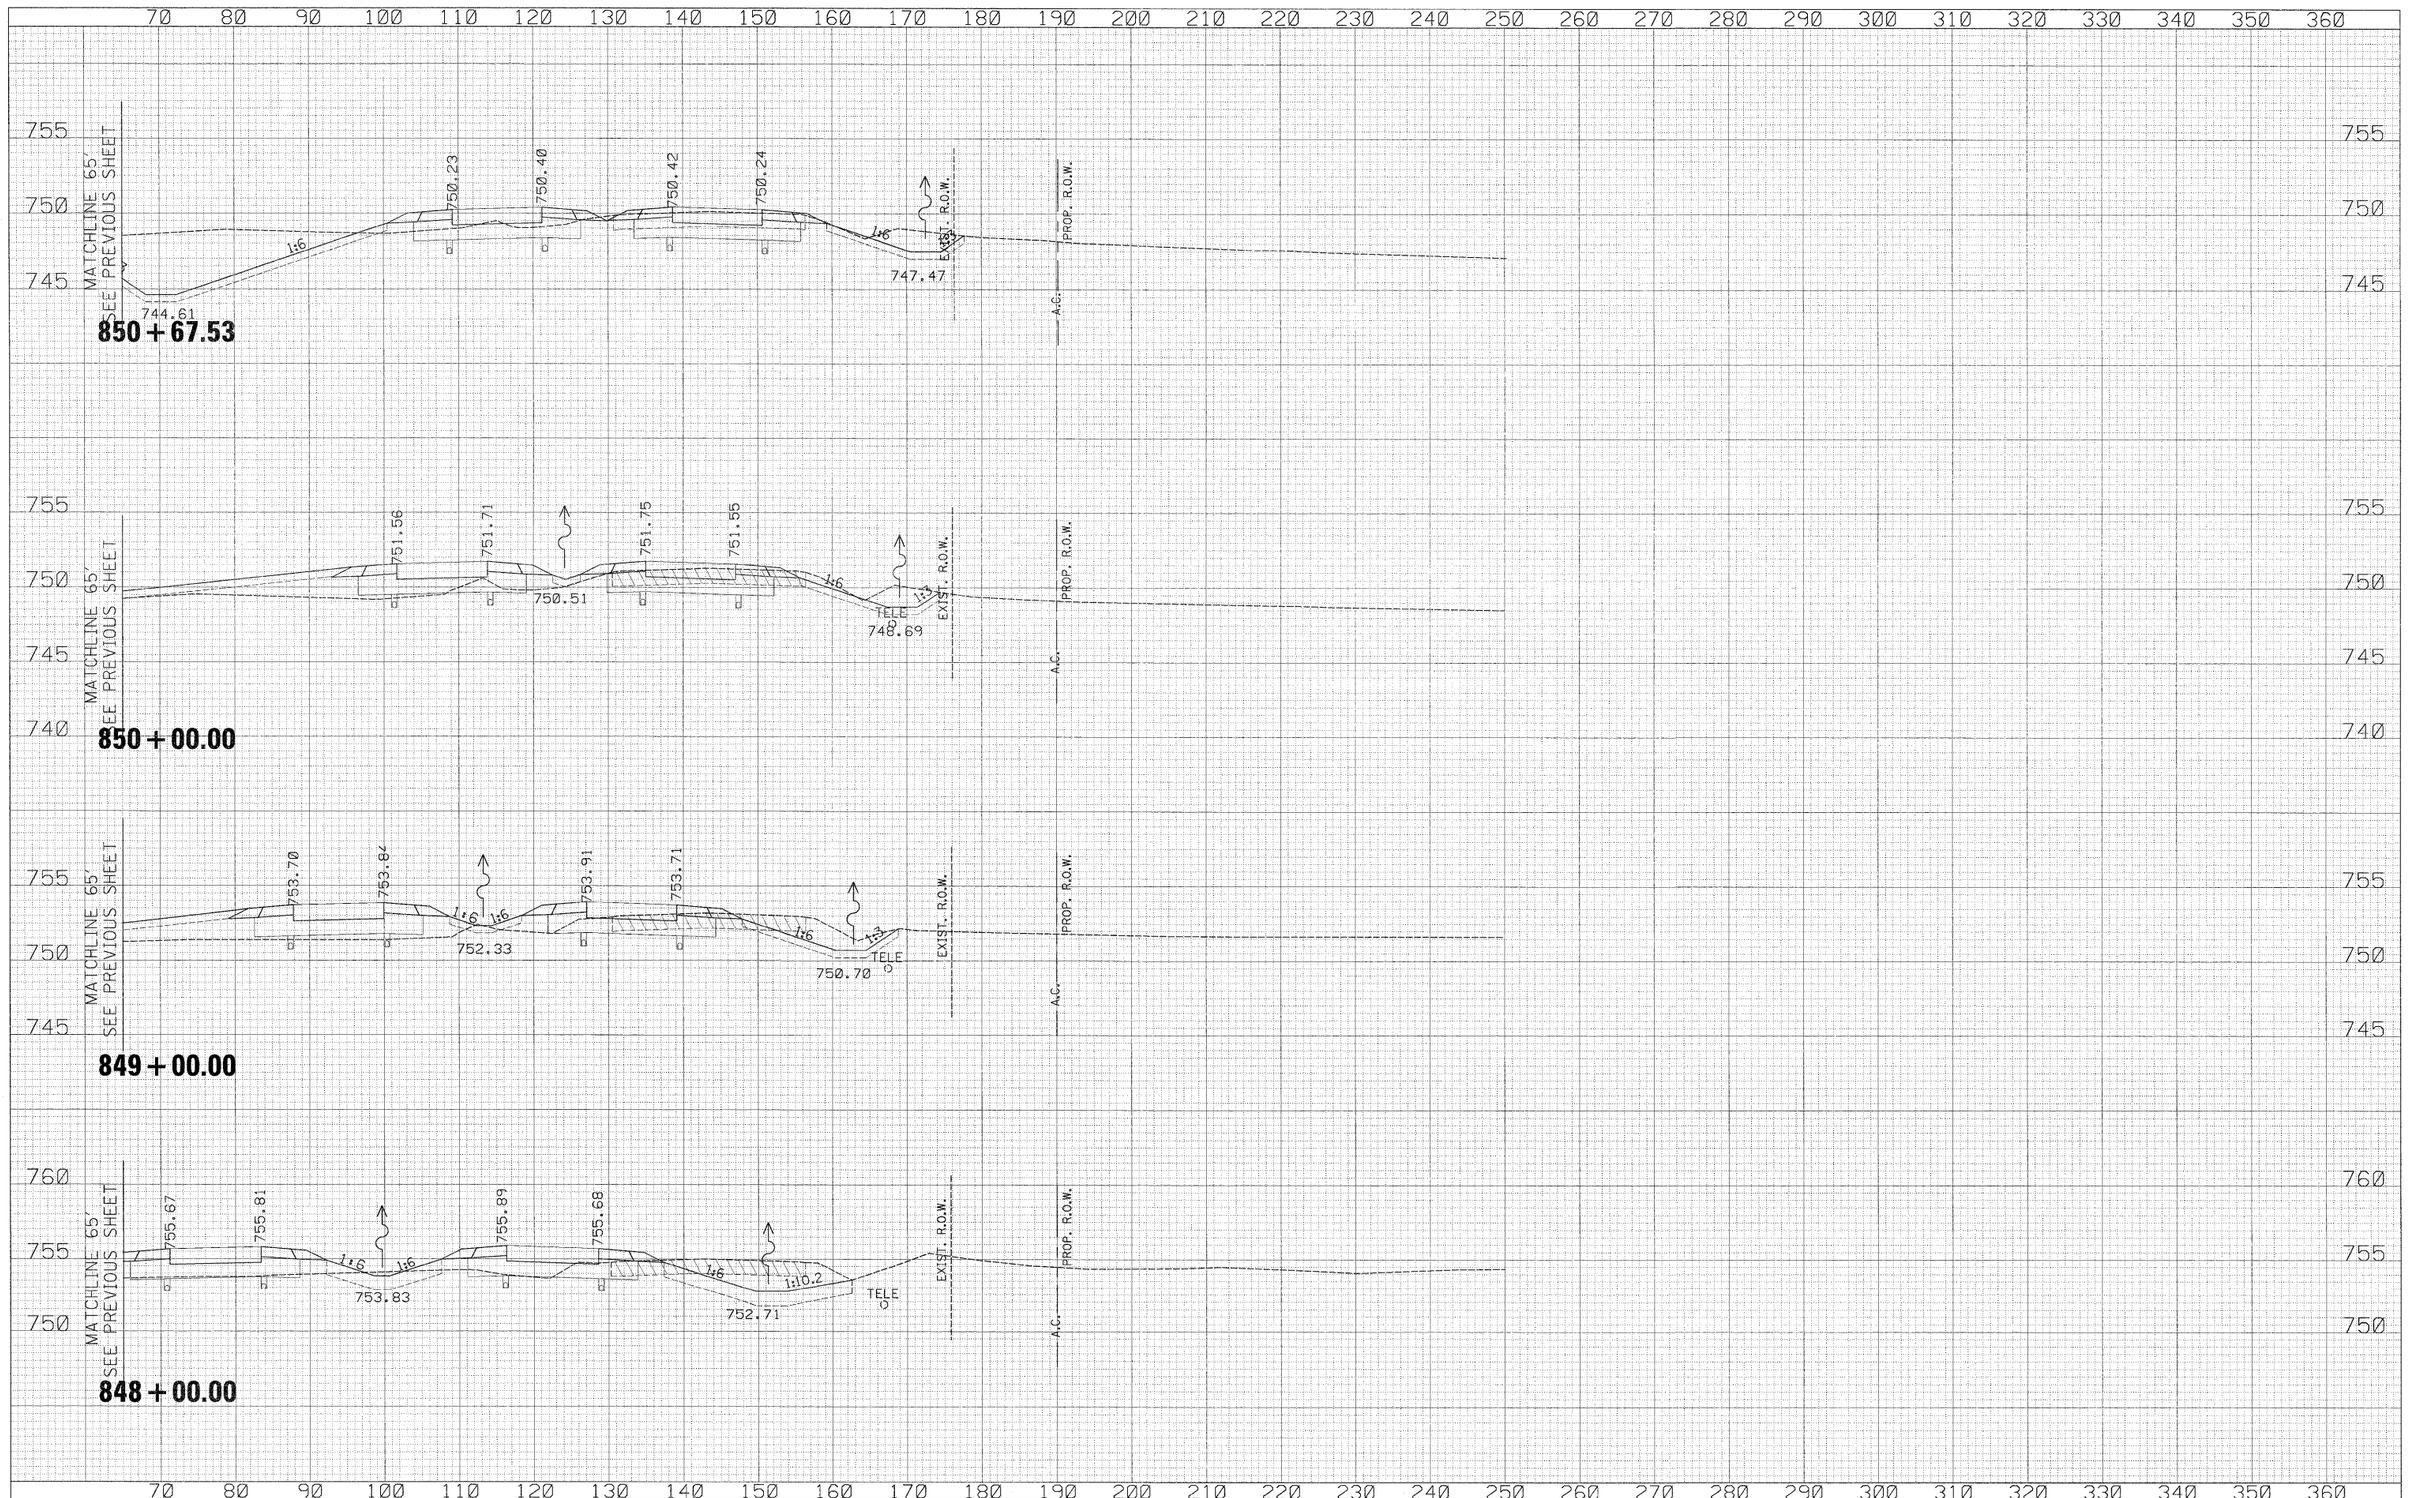

USER NAME = zulkowsd	DESIGNED - RDT	REVISED -	
	DRAWN - RDT	REVISED -	
PLOT SCALE = 10.0000 ' / IN.	CHECKED - GC	REVISED -	
PLOT DATE = 2/2/2011	DATE - 01-14-11	REVISED -	

STATE OF ILLINOIS
DEPARTMENT OF TRANSPORTATION

ILLINOIS ROUTE 2
CROSS SECTIONS

SCALE: H:1"=10', V:1"=5' | SHEET NO. 471 OF 530 SHEETS | STA. 848+00.00 TO STA. 850+67.53

F.A.P. RTE.	SECTION	COUNTY	TOTAL SHEETS	SHEET NO.
734	77-2-2 & 77-2B-1	WINNEBAGO	530	471
		CONTRACT NO. 64813		
		ILLINOIS FED. AID PROJECT		

h:\projects\11254\segment 1\sheets\civil\xsection\D264813-sht-xsht-IL2.dgn

FINAL SURVEY	SURVEYED	BY	DATE
NOTE BOOK	PLOTTED		
NO.	TEMPLATE		
	AREAS		
	AREAS CHECKED		

230 220 210 200 190 180 170 160 150 140 130 120 110 100 90 80 70 60 50 40 30 20 10 0 10 20 30 40 50 60

750
745
740

EXIST. A.C./R.O.W.

STAGE 2
C = 235 F = 0
TS PL = 53

1:3

741.87

743.41

1:18.5

MATCHLINE 65'
SEE NEXT SHEET

750
745
740

852 + 00.00

745

EXIST. A.C./R.O.

851 + 87.30

MATCHLINE 65'
SEE NEXT SHEET

755
750
745
740

EXIST. A.C./R.O.W.

STAGE 2
C = 195 F = 14
TS PL = 54

1:3

742.50
INV. 742.55
3.71' RT

MATCHLINE 65'
SEE NEXT SHEET

755
750
745
740

851 + 00.00

ORIGINAL SURVEY	SURVEYED	BY	DATE
NOTE BOOK	PLOTTED		
NO.	TEMPLATE		
	AREAS		
	AREAS CHECKED		

230 220 210 200 190 180 170 160 150 140 130 120 110 100 90 80 70 60 50 40 30 20 10 0 10 20 30 40 50 60

USER NAME = zulkowsd	DESIGNED - RDT	REVISED -
	DRAWN - RDT	REVISED -
PLOT SCALE = 10.0000 ' / IN.	CHECKED - GC	REVISED -
PLOT DATE = 2/2/2011	DATE - 01-14-11	REVISED -


STATE OF ILLINOIS
DEPARTMENT OF TRANSPORTATION

ILLINOIS ROUTE 2
CROSS SECTIONS

SCALE: H: 1" = 10'
V: 1" = 5'
SHEET NO. 472 OF 530 SHEETS
STA. 851+00.00 TO STA. 852+00.00

F.A.P. RTE.	SECTION	COUNTY	TOTAL SHEETS	SHEET NO.
734	77-2-2 & 77-28-1	WINNEBAGO	530	472
		CONTRACT NO. 64813		
	ILLINOIS FED. AID PROJECT			

i:\projects\11254\segment 1\sheets\civil\xsection\0264813-sht-xssht-IL2.dgn

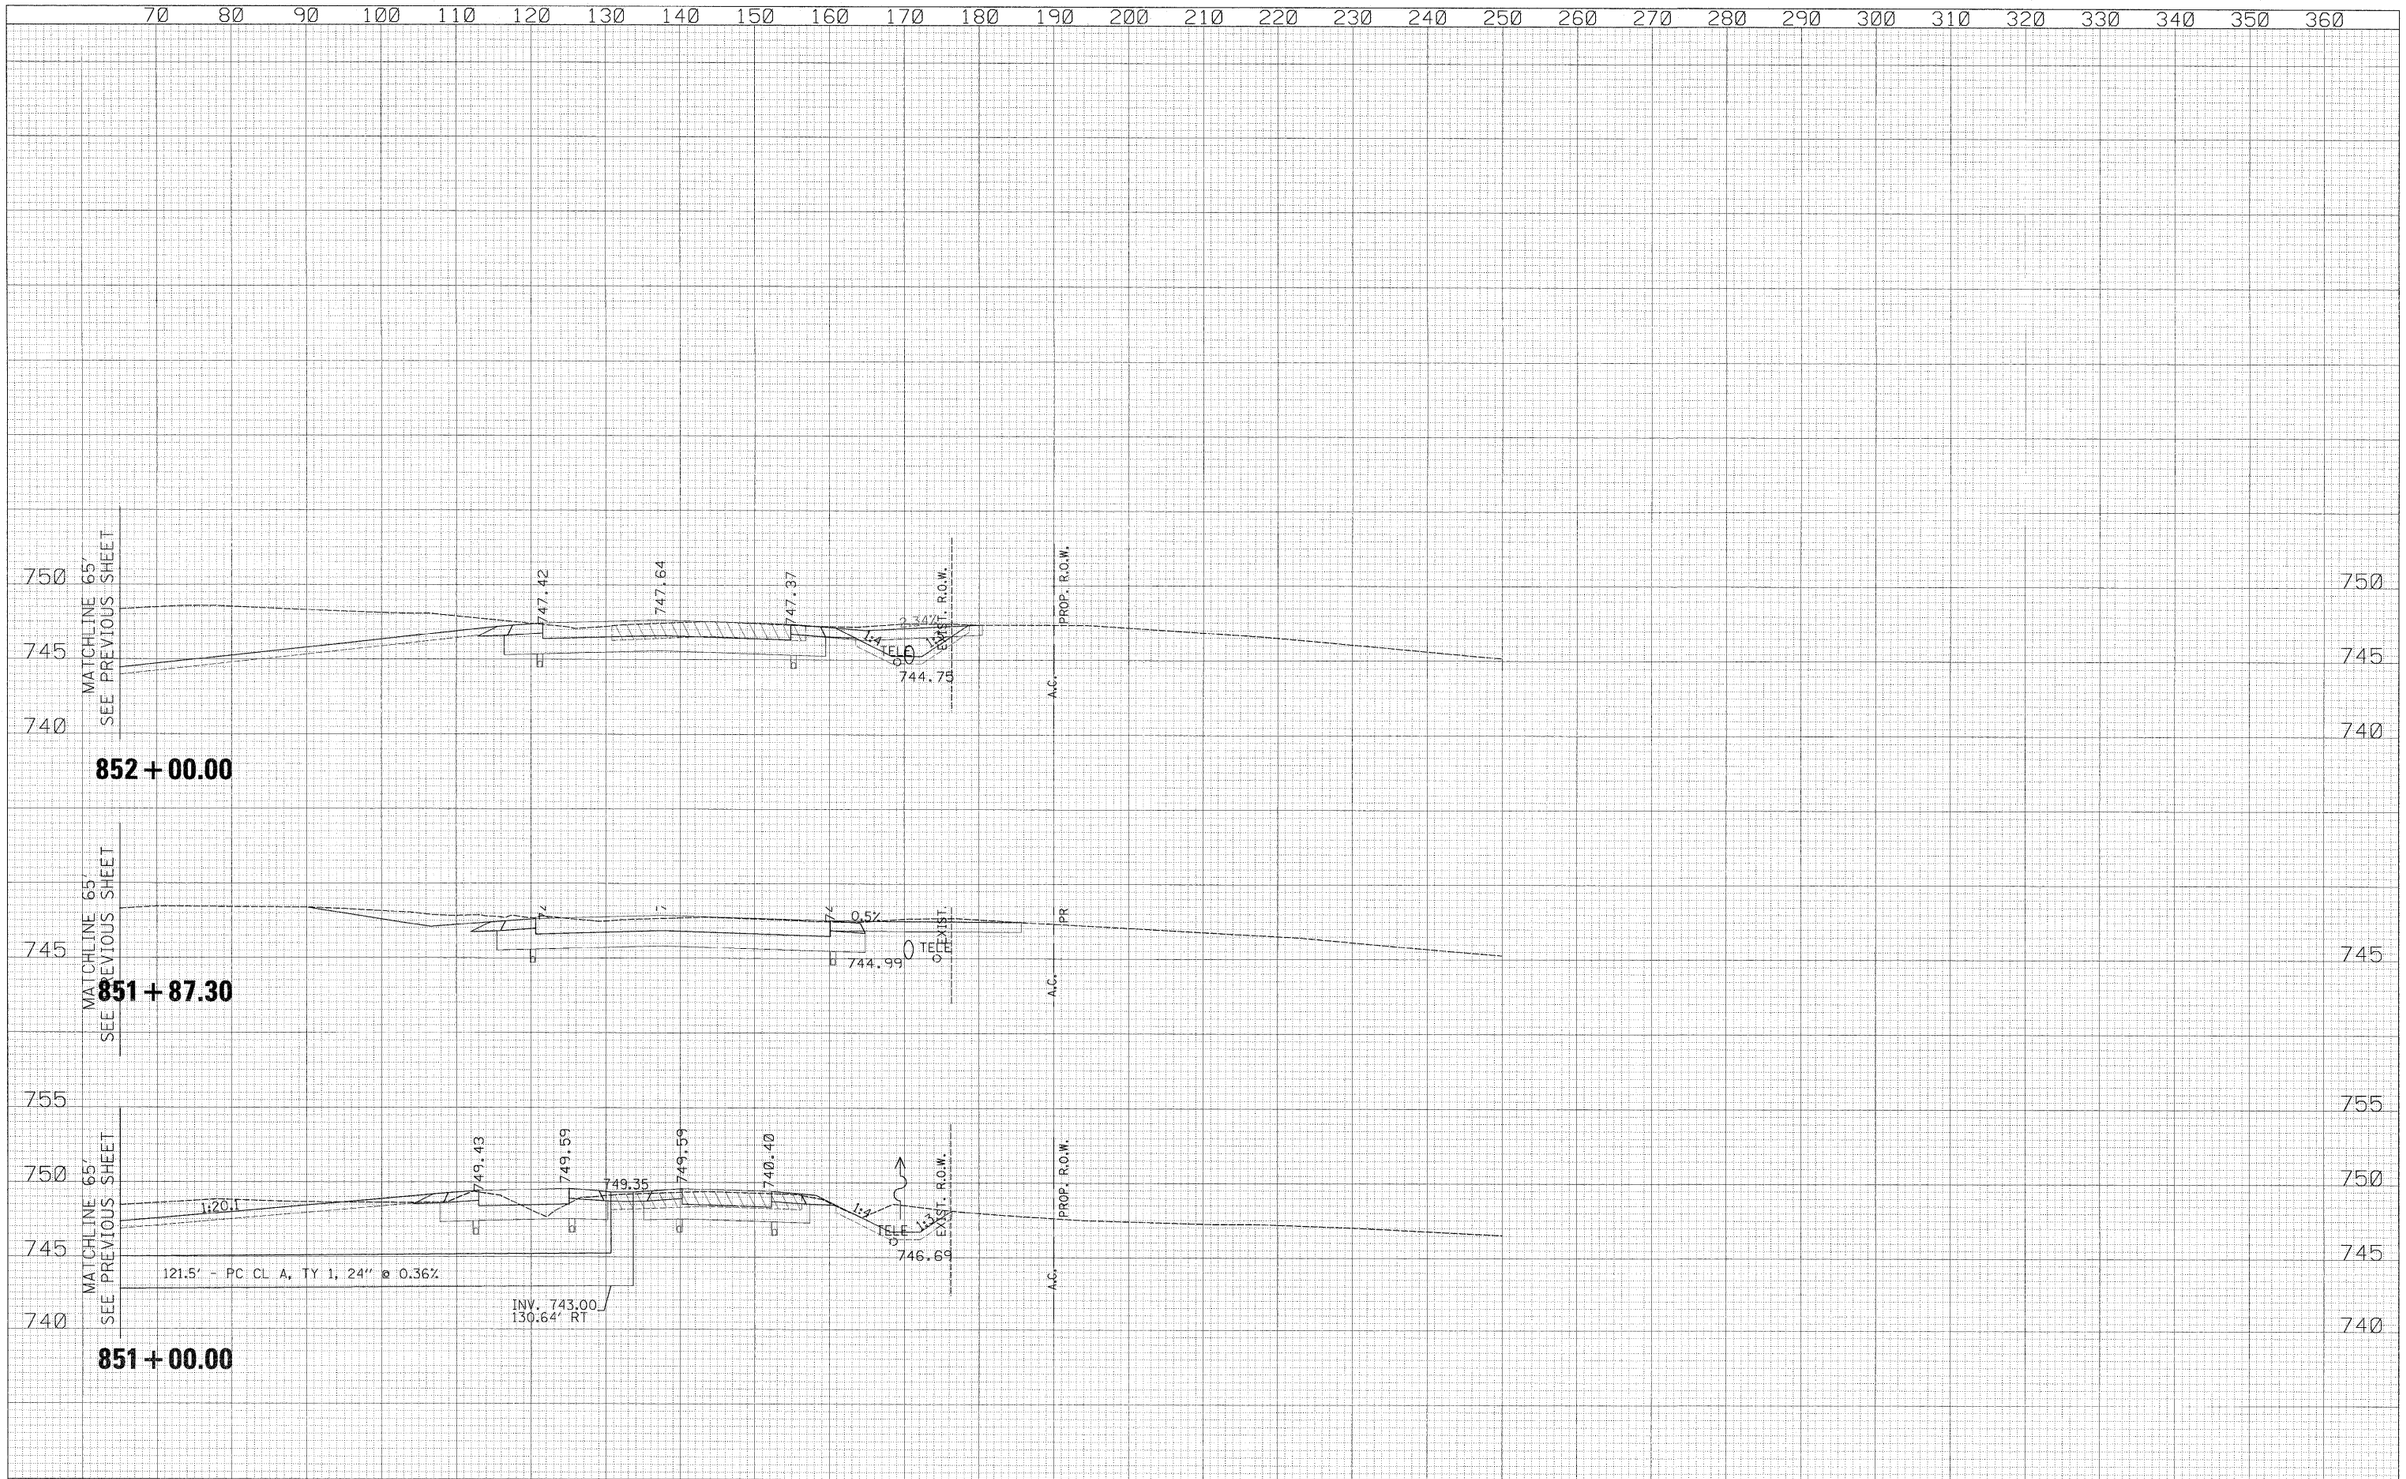

FINAL SURVEY	SURVEYED	BY	DATE
	PLOTTED		
NOTE BOOK	TEMPLATE		
NO.	AREAS		
	AREAS CHECKED		

ORIGINAL SURVEY	SURVEYED	BY	DATE
	PLOTTED		
NOTE BOOK	TEMPLATE		
NO.	AREAS		
	AREAS CHECKED		

USER NAME = zulkowsd	DESIGNED - RDT	REVISED -	
	DRAWN - RDT	REVISED -	
PLOT SCALE = 10.0000 ' / IN.	CHECKED - GC	REVISED -	
PLOT DATE = 2/2/2011	DATE - 01-14-11	REVISED -	

STATE OF ILLINOIS
DEPARTMENT OF TRANSPORTATION

ILLINOIS ROUTE 2
CROSS SECTIONS

SCALE: H: 1" = 10' V: 1" = 10' | SHEET NO. 473 OF 530 SHEETS | STA. 851+00.00 TO STA. 852+00.00

F.A.P. RTE.	SECTION	COUNTY	TOTAL SHEETS	SHEET NO.
734	77-2-2 & 77-2B-1	WINNEBAGO	530	473
		CONTRACT NO. 64813		
	ILLINOIS	FED. AID PROJECT		

I:\projects\11254\segment 1\sheets\civil\xsection\D264813-sht-xsht-IL2.dgn

40 30 20 10 0 10 20 30 40 50 60 70 80 90 100 110 120 130 140 150 160 170 180 190 200 210 220 230 240 250

745
740
735

EARTHWORK ENDS
STAGE 2
C = 0 F = 0

TELE
EXIST. R.O.W.
PROP. R.O.W.
A.C.

855+00.00

750
745
740

744.83
1:12.3
1:3
741.01
1:6
TELE
EXIST. R.O.W.
PROP. R.O.W.
A.C.

STAGE 2
C = 22 F = 0
TS PL = 27

854+00.00

750
745
740

745.80
746.00
745.79
1:3
1:15.9
742.20
741.24
1:4
1:4
TELE
743.91
EXIST. R.O.W.
PROP. R.O.W.
A.C.

STAGE 2
C = 112 F = 0
TS PL = 40

853+00.00

40 30 20 10 0 10 20 30 40 50 60 70 80 90 100 110 120 130 140 150 160 170 180 190 200 210 220 230 240 250

FINAL SURVEY
NOTE BOOK
NO.
SURVEYED
PLOTTED
TEMPLATE
AREAS
AREAS CHECKED
BY
DATE

ORIGINAL SURVEY
NOTE BOOK
NO.
SURVEYED
PLOTTED
TEMPLATE
AREAS
AREAS CHECKED
BY
DATE

USER NAME = zulkowsd	DESIGNED - RDT	REVISED -	
	DRAWN - RDT	REVISED -	
PLOT SCALE = 10.0000 ' / IN.	CHECKED - GC	REVISED -	
PLOT DATE = 2/2/2011	DATE - 01-14-11	REVISED -	

STATE OF ILLINOIS
DEPARTMENT OF TRANSPORTATION

ILLINOIS ROUTE 2
CROSS SECTIONS

SCALE: H: 1"=10' V: 1"=10' | SHEET NO. 474 OF 530 SHEETS | STA. 853+00.00 TO STA. 855+00.00

F.A.P. RTE.	SECTION	COUNTY	TOTAL SHEETS	SHEET NO.
734	77-2-2 & 77-2B-1	WINNEBAGO	530	474
		CONTRACT NO. 64813		
	ILLINOIS FED. AID PROJECT			

I:\projects\11254\segment 1\sheets\civil\xsection\D264813-sht-xssht-IL2.dgn

150 140 130 120 110 100 90 80 70 60 50 40 30 20 10 0 10 20 30 40 50 60 70 80 90 100 110 120 130 140

EARTHWORK ENDS, STA. 999+30
C = 1060 F = 0

745 740 755 750 745

745.12 745.50 745.07

1:4 1:25 1:4 1:25 1:4 1:4

135' 2 PC CL A TY 1, 30" @ 0.31%

C = 962 F = 0
TS PL = 62

740.50 740.48 71.12' LT 740.02 75.16' RT 740.00

999+00.00

PROP. R.O.W. A.C. PROP. R.O.W. A.C.

747.24 747.60 747.15

1:3 1:4 1:25 1:25 1:4 1:3

C = 544 F = 0
TS PL = 42

743.39 744.01

998+00.00

755 750 745

PROP. R.O.W. A.C. PROP. R.O.W. A.C.

751.11 751.42 751.02

1:3 1:4 1:25 1:25 1:4 1:3

C = 285 F = 0
TS PL = 41

746.38 748.02

997+00.00

760 755 750

PROP. R.O.W. A.C. PROP. R.O.W. A.C.

755.00 755.27 754.91

1:3 1:4 1:25 1:25 1:4 1:3

C = 258 F = 7
TS PL = 43

749.18 751.91

996+00.00

EARTHWORK BEGINS, STA. 995+50
C = 235 F = 5

150 140 130 120 110 100 90 80 70 60 50 40 30 20 10 0 10 20 30 40 50 60 70 80 90 100 110 120 130 140

DATE	BY	
		SURVEYED
		PLOTTED
		TEMPLATE
		AREAS
		AREAS CHECKED

FINAL SURVEY — NOTE BOOK — NO.

DATE	BY	
		SURVEYED
		PLOTTED
		TEMPLATE
		AREAS
		AREAS CHECKED

ORIGINAL SURVEY — NOTE BOOK — NO.

USER NAME = zulkowsd	DESIGNED RDT	REVISED -	
	DRAWN RDT	REVISED -	
PLOT SCALE = 10.0000 ' / IN.	CHECKED GC	REVISED -	
PLOT DATE = 2/2/2011	DATE 01-14-11	REVISED -	

STATE OF ILLINOIS
DEPARTMENT OF TRANSPORTATION

BAUER PARKWAY
CROSS SECTIONS

SCALE: H:1"=10' V:1"=5' | SHEET NO. 475 OF 530 SHEETS | STA. 996+00.00 TO STA. 999+00.00

F.A.P. RTE.	SECTION	COUNTY	TOTAL SHEETS	SHEET NO.
734	77-2-2 & 77-28-1	WINNEBAGO	530	475
		CONTRACT NO. 64813		
	ILLINOIS FED. AID PROJECT			

I:\projects\11254\segment 1\sheets\civil\xsection\0264813-sht-xssht-Bauer.dgn

150 140 130 120 110 100 90 80 70 60 50 40 30 20 10 0 10 20 30 40 50 60 70 80 90 100 110 120 130 140

750
745

1:3 1:4 749.01 749.56 749.13 1:4
746.07
C = 64 F = 151
TS PL = 32

304 + 00.00

750
745
740

PROP. R.O.W. A.C.
1:3 1:4 749.28 749.57 749.28 1:4
746.38
C = 25 F = 198
TS PL = 19

303 + 00.00

750
745
740

PROP. R.O.W. A.C.
1:3 1:4 750.58 750.87 750.58 1:4
746.69
C = 15 F = 183
TS PL = 22

302 + 00.00

750
745

PROP. R.O.W. A.C.
1:3 1:4 751.90 752.19 751.90 1:4
747.00
C = 18 F = 241
TS PL = 25

301 + 00.00

EARTHWORK BEGINS, STA. 300+11
C = 15 F = 275

150 140 130 120 110 100 90 80 70 60 50 40 30 20 10 0 10 20 30 40 50 60 70 80 90 100 110 120 130 140

FINAL SURVEY: SURVEYED, PLOTTED, TEMPLATE, AREAS CHECKED, NOTE BOOK, NO., BY, DATE

ORIGINAL SURVEY: SURVEYED, PLOTTED, TEMPLATE, AREAS CHECKED, NOTE BOOK, NO., BY, DATE

USER NAME = rhampsrd	DESIGNED RDT	REVISED -	
	DRAWN RDT	REVISED -	
PLOT SCALE = 12.0000 ' / IN.	CHECKED GC	REVISED -	
PLOT DATE = 4/4/2011	DATE 01-14-11	REVISED -	


STATE OF ILLINOIS
DEPARTMENT OF TRANSPORTATION

CASTLE DRIVE
CROSS SECTIONS

SCALE: H: 1" = 10' SHEET NO. 476 OF 530 SHEETS STA. 301+00.00 TO STA. 304+00.00

F.A.P. RTE.	SECTION	COUNTY	TOTAL SHEETS	SHEET NO.
734	77-2-2 & 77-2B-1	WINNEBAGO	530	476
		CONTRACT NO. 64813		
		ILLINOIS FED. AID PROJECT		

I:\Projects\11204\Segment 1\sheets\Civil\xsection\11204013-sht-xsAPE-YMCK.dgn

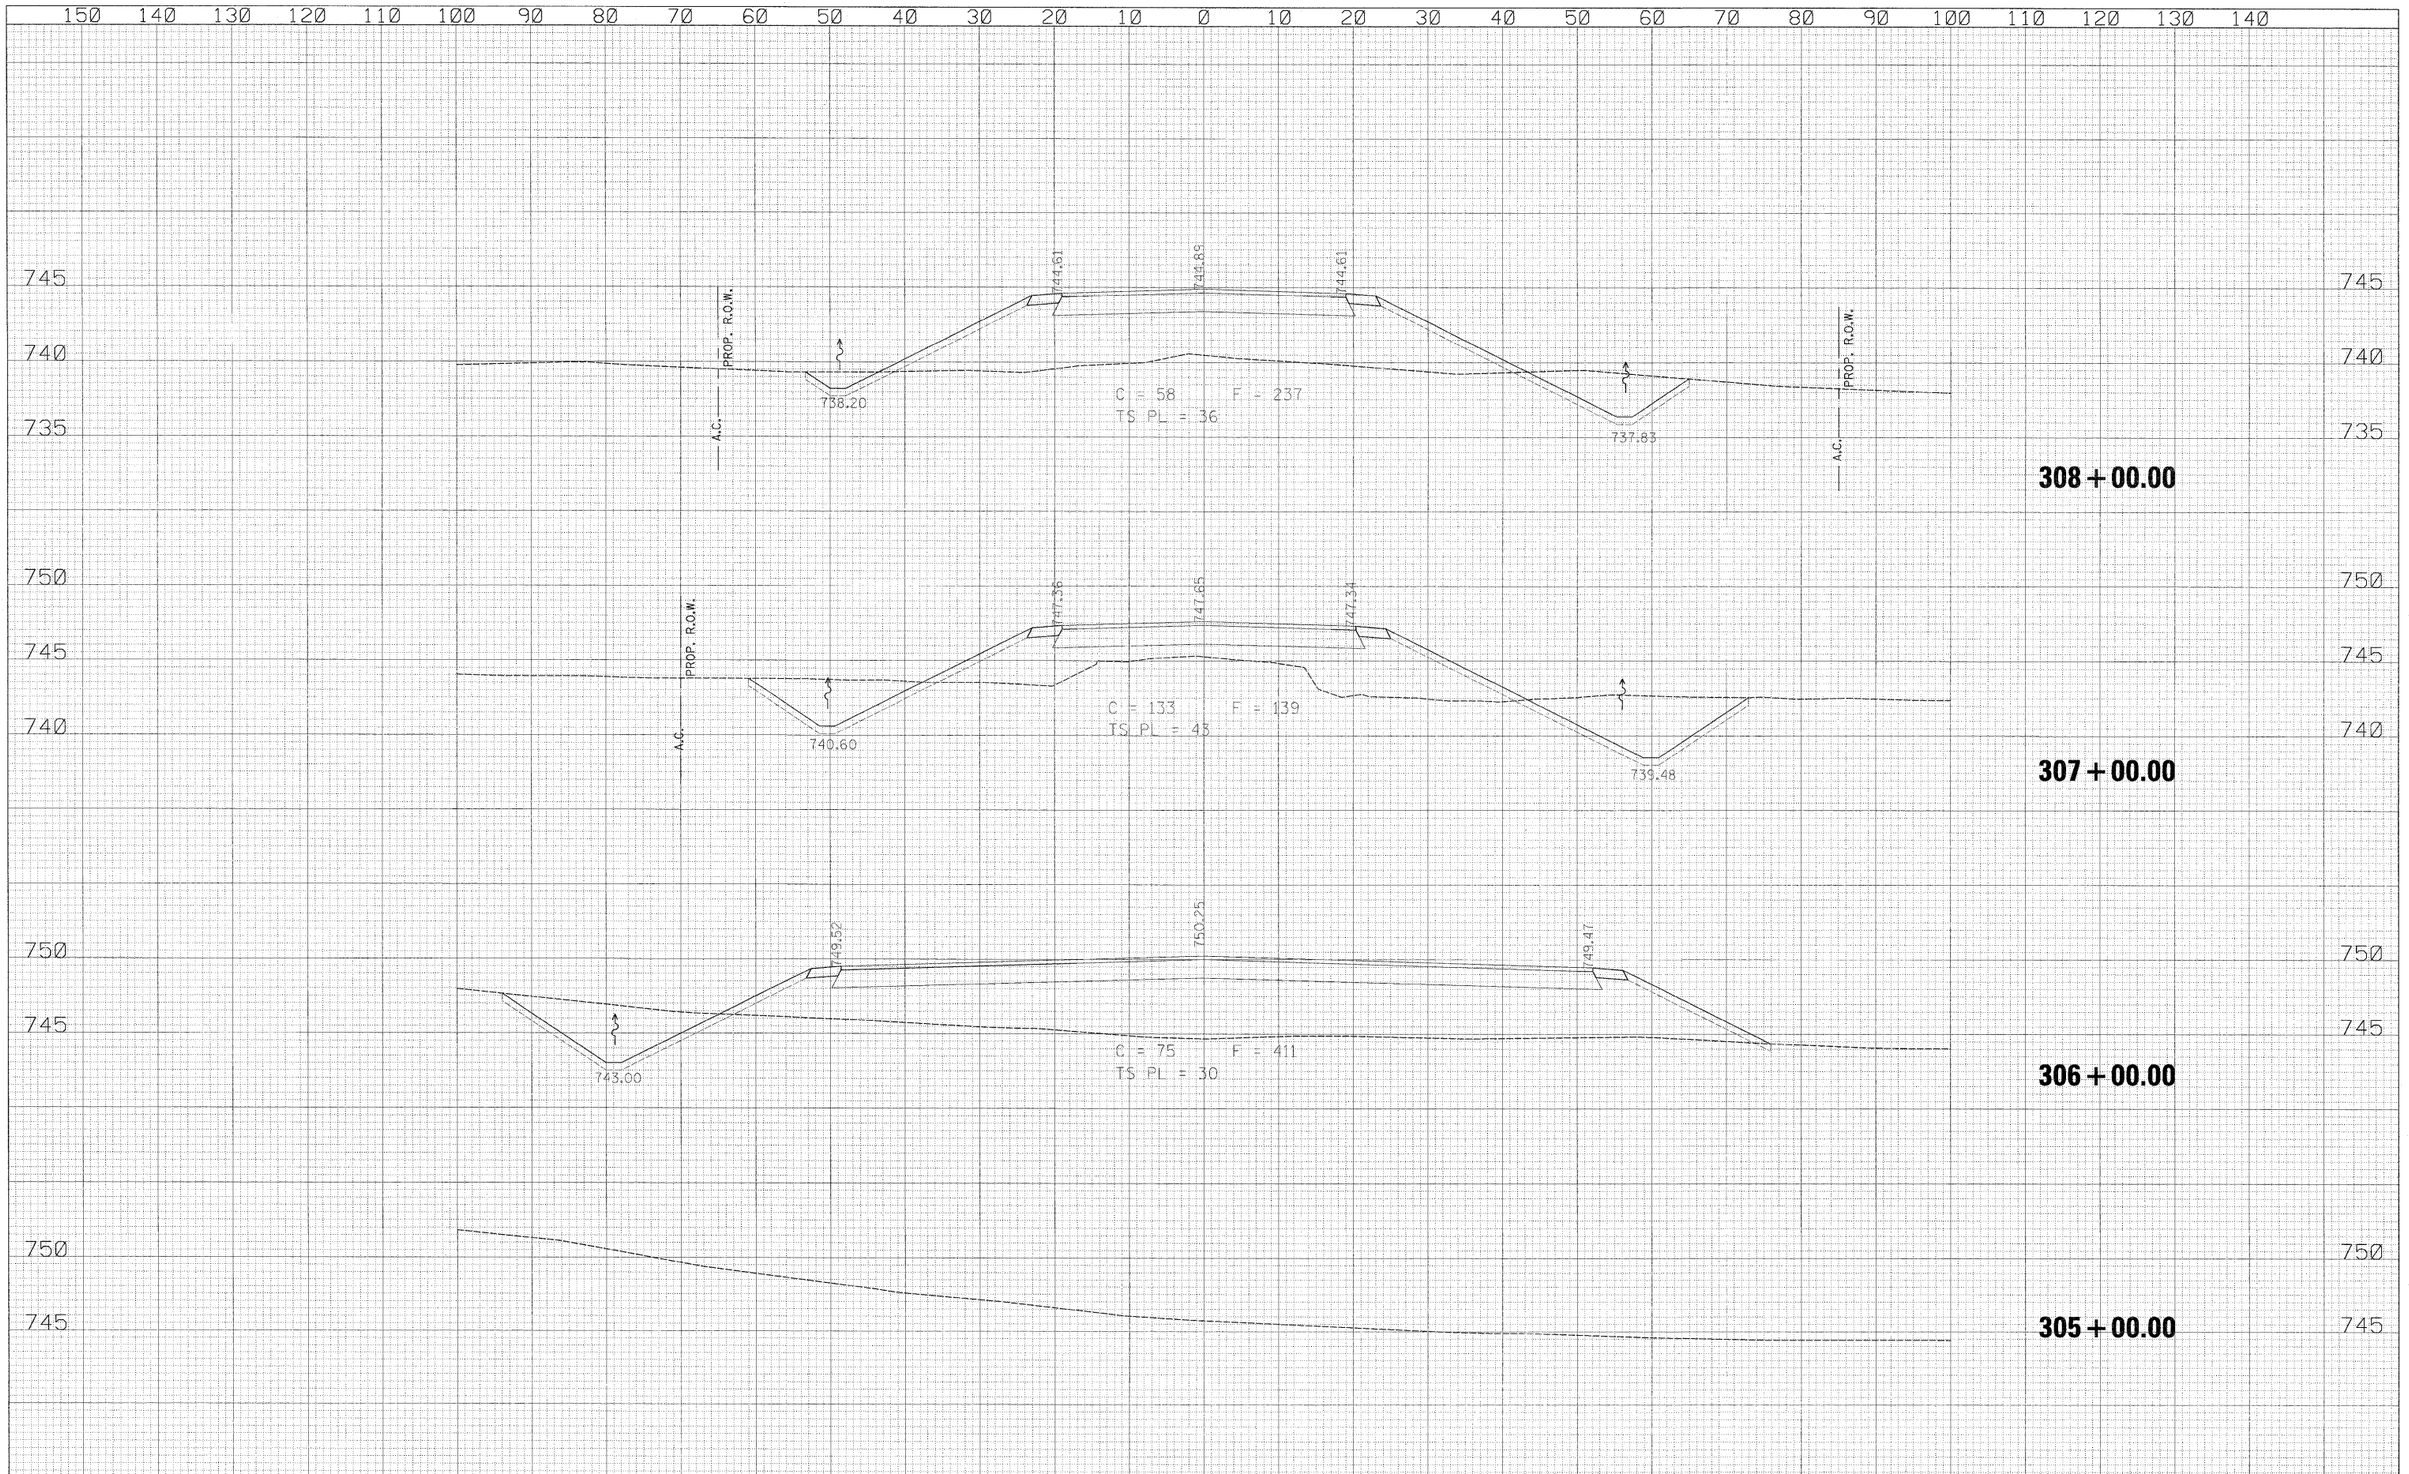

USER NAME = zulkowsd	DESIGNED RDT	REVISED -	**STATE OF ILLINOIS** **DEPARTMENT OF TRANSPORTATION**
	DRAWN RDT	REVISED -	CASTLE DRIVE CROSS SECTIONS
PLOT SCALE = 10.0000 ' / IN.	CHECKED GC	REVISED -	SCALE: H: 1"=10', V: 1"=5' | SHEET NO. 477 OF 530 SHEETS | STA. 305+00.00 TO STA. 308+00.00
PLOT DATE = 2/2/2011	DATE 01-14-11	REVISED -	

F.A.P. RTE.	SECTION	COUNTY	TOTAL SHEETS	SHEET NO.
734	77-2-2 & 77-28-1	WINNEBAGO	530	477
		CONTRACT NO. 64813		
	ILLINOIS FED. AID PROJECT			

I:\projects\11254\segment 1\sheets\civil\xsection\D264013-sht-xsult-YMCA.dgn

150 140 130 120 110 100 90 80 70 60 50 40 30 20 10 0 10 20 30 40 50 60 70 80 90 100 110 120 130 140

EARTHWORK ENDS, STA. 311+02
C = 55 F = 2

740
735
730

PROP. R.O.W.
736.19
736.39
736.55
C = 55 F = 5
TS PL = 14
733.16
PROP. R.O.W.

311+00.00

740
735
730

PROP. R.O.W.
738.87
739.38
739.01
C = 55 F = 141
TS PL = 23
733.50
PROP. R.O.W.

310+00.00

740
735
730

740.70
742.14
741.66
C = 88 F = 257
TS PL = 34
735.00
734.20

309+00.00

150 140 130 120 110 100 90 80 70 60 50 40 30 20 10 0 10 20 30 40 50 60 70 80 90 100 110 120 130 140

FINAL SURVEY
NOTE BOOK
NO.
SURVEYED
PLOTTED
TEMPLATE
AREAS
AREAS CHECKED
BY
DATE

ORIGINAL SURVEY
NOTE BOOK
NO.
SURVEYED
PLOTTED
TEMPLATE
AREAS
AREAS CHECKED
BY
DATE

USER NAME = zulkowsd	DESIGNED RDT	REVISED -
	DRAWN RDT	REVISED -
PLOT SCALE = 10.0000 ' / IN.	CHECKED GC	REVISED -
PLOT DATE = 2/2/2011	DATE 01-14-11	REVISED -

STATE OF ILLINOIS
DEPARTMENT OF TRANSPORTATION

CASTLE DRIVE
CROSS SECTIONS

SCALE: H: 1" = 10' V: 1" = 5' | SHEET NO. 478 OF 530 SHEETS | STA. 309+00.00 TO STA. 311+00.00

F.A.P. RTE.	SECTION	COUNTY	TOTAL SHEETS	SHEET NO.
734	77-2-2 & 77-2B-1	WINNEBAGO	530	478
		CONTRACT NO. 64813		
	ILLINOIS FED. AID PROJECT			

I:\projects\11254\segment 1\sheets\civil\xsection\D264813-sht-xssht-YMCA.dgn

150 140 130 120 110 100 90 80 70 60 50 40 30 20 10 0 10 20 30 40 50 60 70 80 90 100 110 120 130 140

745 740

745.23 745.87 745.31

1:9.3 7.7%

740.55

C = 0 F = 816 TS PL = 60

1344 + 00.00

745 740 735

743.69 743.98 743.70

1:4 1:4

50YR HIGH WATER
ELEV. = 735.69

735.19

733.69

54' LT
INV 735.72, 2-EQRS 30"

2-97.5' PC CL A, TYPE 2 EQRS 30" (38"x24") @ 0.05%

C = 97 F = 357 TS PL = 66

54' RT

50YR HIGH WATER
ELEV. = 735.77

735.12

733.77

1343 + 00.00

745 740 735

742.06 742.66 742.38 742.38

3.08 1.05% 1.84%

740.03

735.66

60"x38"

740.81

C = 0 F = 781 TS PL = 57

EARTHWORK BEGINS

1342 + 00.00

150 140 130 120 110 100 90 80 70 60 50 40 30 20 10 0 10 20 30 40 50 60 70 80 90 100 110 120 130 140

USER NAME = zulkowsd	DESIGNED RDT	REVISED -	
	DRAWN RDT	REVISED -	
PLOT SCALE = 10.0000 ' / IN.	CHECKED GC	REVISED -	
PLOT DATE = 2/2/2011	DATE 01-14-11	REVISED -	

STATE OF ILLINOIS
DEPARTMENT OF TRANSPORTATION

OLD RIVER ROAD
CROSS SECTIONS

SCALE: V: 1" = 10' | SHEET NO. 479 OF 530 SHEETS | STA. 1340+00.00 TO STA. 1344+00.00

F.A.P. RTE.	SECTION	COUNTY	TOTAL SHEETS	SHEET NO.
734	77-2-2 & 77-2B-1	WINNEBAGO	530	479
		CONTRACT NO. 64813		
		ILLINOIS FED. AID PROJECT		

FINAL SURVEY NOTE BOOK NO. | SURVEYED PLOTTED TEMPLATE AREAS AREAS CHECKED | BY DATE

ORIGINAL SURVEY NOTE BOOK NO. | SURVEYED PLOTTED TEMPLATE AREAS AREAS CHECKED | BY DATE

I:\projects\11254\segment 1\sheets\civil\xsection\D264813-sht-xssht-Old River.dgn

150 140 130 120 110 100 90 80 70 60 50 40 30 20 10 0 10 20 30 40 50 60 70 80 90 100 110 120 130 140

745
740

A.C.
744.01
744.30
744.01
A.C.
1:4 2.00%
1:4
1:3
740.57
740.80
C = 135 F = 54 TS PL = 16
152'-SS CL A TY 1, 15"

1348 + 00.00

750
745
740

P.E.
A.C.
744.01
744.13
0.18 %
1.38 %
6" GAS
740.40
40'-SS CL A T1, 18"
84'-SS CL A TY 1, 18"
, 15"

1347 + 78.33

745
740

A.C.
744.45
744.73
744.44
A.C.
1:4 2.00%
1:4
1:3
740.30
C = 97 F = 59 TS PL = 21

1347 + 00.00

745
740

745.55
746.10
745.47
1:4
1:3
1:3
739.63
739.80
C = 151 F = 58 TS PL = 34

1346 + 00.00

745
740

SEE IL RTE 2 CROSS SECTION
746.51
SEE IL RTE 2 CROSS SECTION
C = 0 F = 332

1345 + 00.00

150 140 130 120 110 100 90 80 70 60 50 40 30 20 10 0 10 20 30 40 50 60 70 80 90 100 110 120 130 140

USER NAME = zulkowsd	DESIGNED RDT	REVISED -	
	DRAWN RDT	REVISED -	
PLOT SCALE = 10.0000 ' / IN.	CHECKED GC	REVISED -	
PLOT DATE = 2/2/2011	DATE 01-14-11	REVISED -	

STATE OF ILLINOIS
DEPARTMENT OF TRANSPORTATION

OLD RIVER ROAD
CROSS SECTIONS


SCALE: H: 1"=10' V: 1"=5' | SHEET NO. 480 OF 530 SHEETS | STA. 1345+00.00 TO STA. 1348+00.00

F.A.P. RTE.	SECTION	COUNTY	TOTAL SHEETS	SHEET NO.
734	77-2-2 & 77-28-1	WINNEBAGO	530	480
		CONTRACT NO. 64813		
	ILLINOIS FED. AID PROJECT			

ORIGINAL SURVEY	BY	DATE
SURVEYED		
PLOTTED		
NOTE BOOK	TEMPLATE	
NO.	AREAS	
	AREAS CHECKED	

FINAL SURVEY	BY	DATE
SURVEYED		
PLOTTED		
NOTE BOOK	TEMPLATE	
NO.	AREAS	
	AREAS CHECKED	

I:\projects\11254\segment 1\sheets\civil\xsection\02648[3-sht-xssht-Old River.dgn

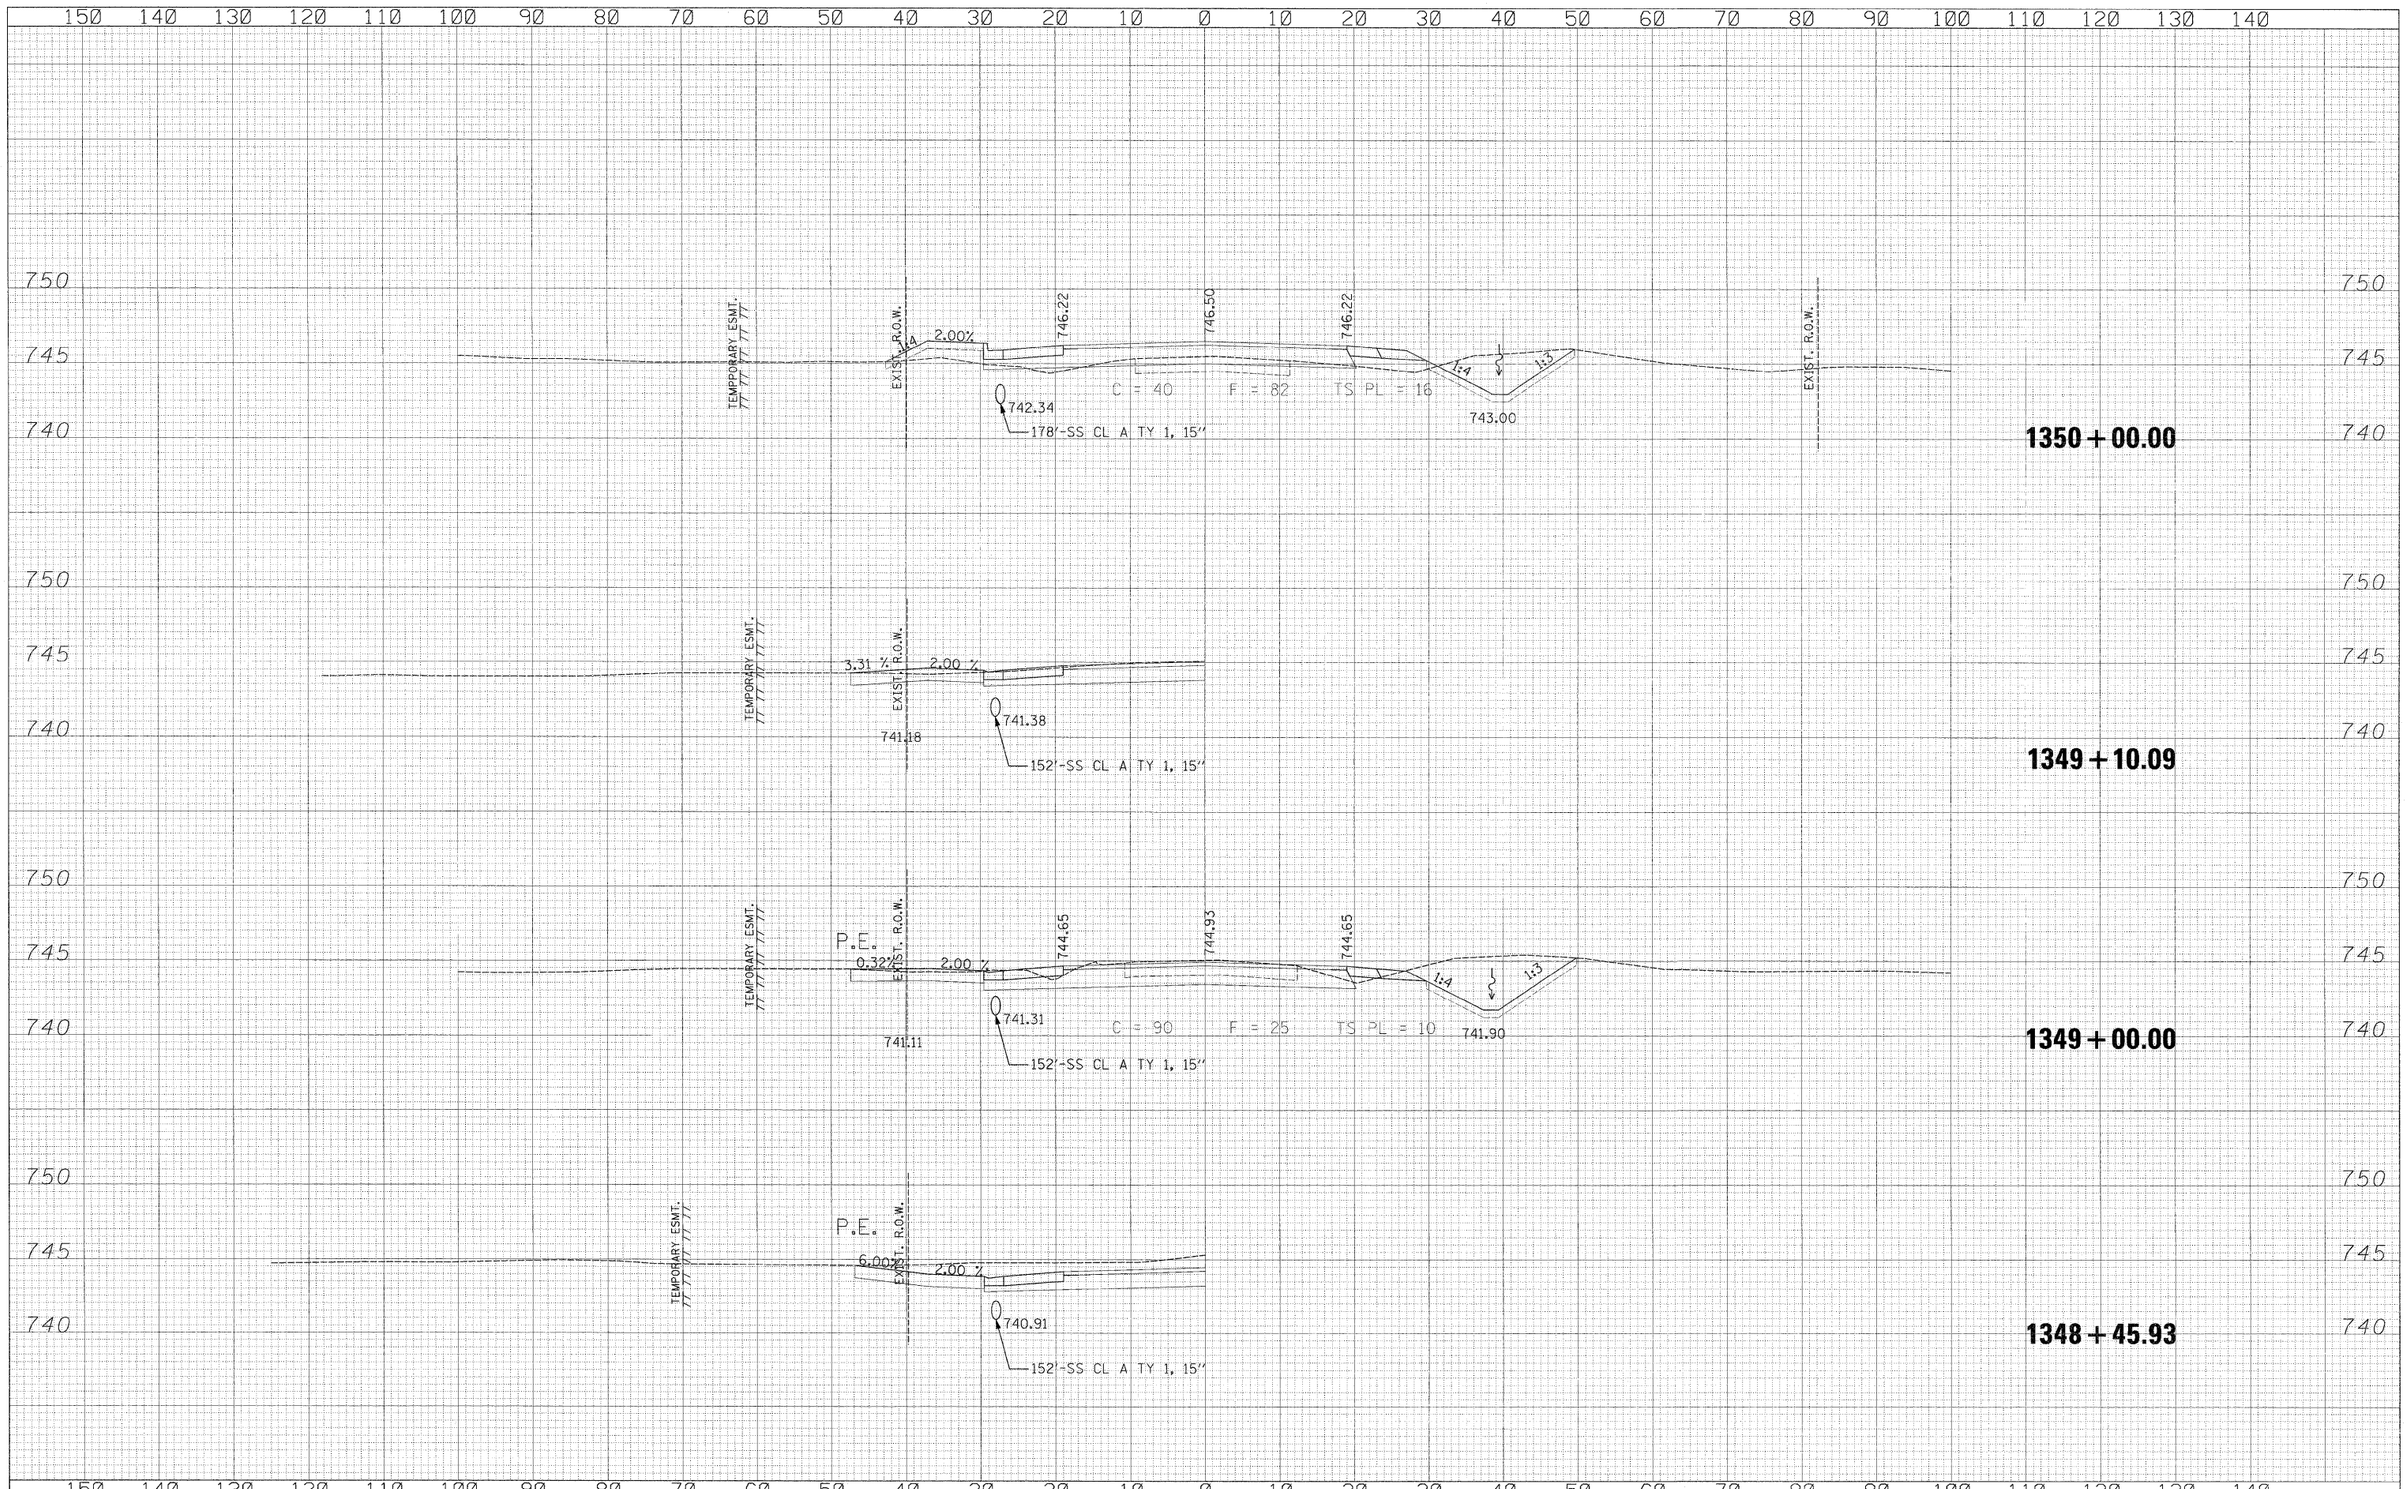

FINAL SURVEY — NOTE BOOK NO. — SURVEYED — PLOTTED — TEMPLATE — AREAS — AREAS CHECKED — BY — DATE

ORIGINAL SURVEY — NOTE BOOK NO. — SURVEYED — PLOTTED — TEMPLATE — AREAS — AREAS CHECKED — BY — DATE

USER NAME = zulkowsd	DESIGNED RDT	REVISED -
	DRAWN RDT	REVISED -
PLOT SCALE = 10.0000 ' / IN.	CHECKED GC	REVISED -
PLOT DATE = 2/2/2011	DATE 01-14-11	REVISED -


STATE OF ILLINOIS
DEPARTMENT OF TRANSPORTATION

OLD RIVER ROAD
CROSS SECTIONS

SCALE: H: 1" = 10' V: 1" = 5' | SHEET NO. 481 OF 530 SHEETS | STA. 1348+45.93 TO STA. 1350+00.00

F.A.P. RTE.	SECTION	COUNTY	TOTAL SHEETS	SHEET NO.
734	77-2-2 & 77-2B-1	WINNEBAGO	530	481
		CONTRACT NO. 64813		
		ILLINOIS FED. AID PROJECT		

I:\projects\11251\segment 1\sheets\civil\xsection\D264813-sht-xssht-Old River.dgn

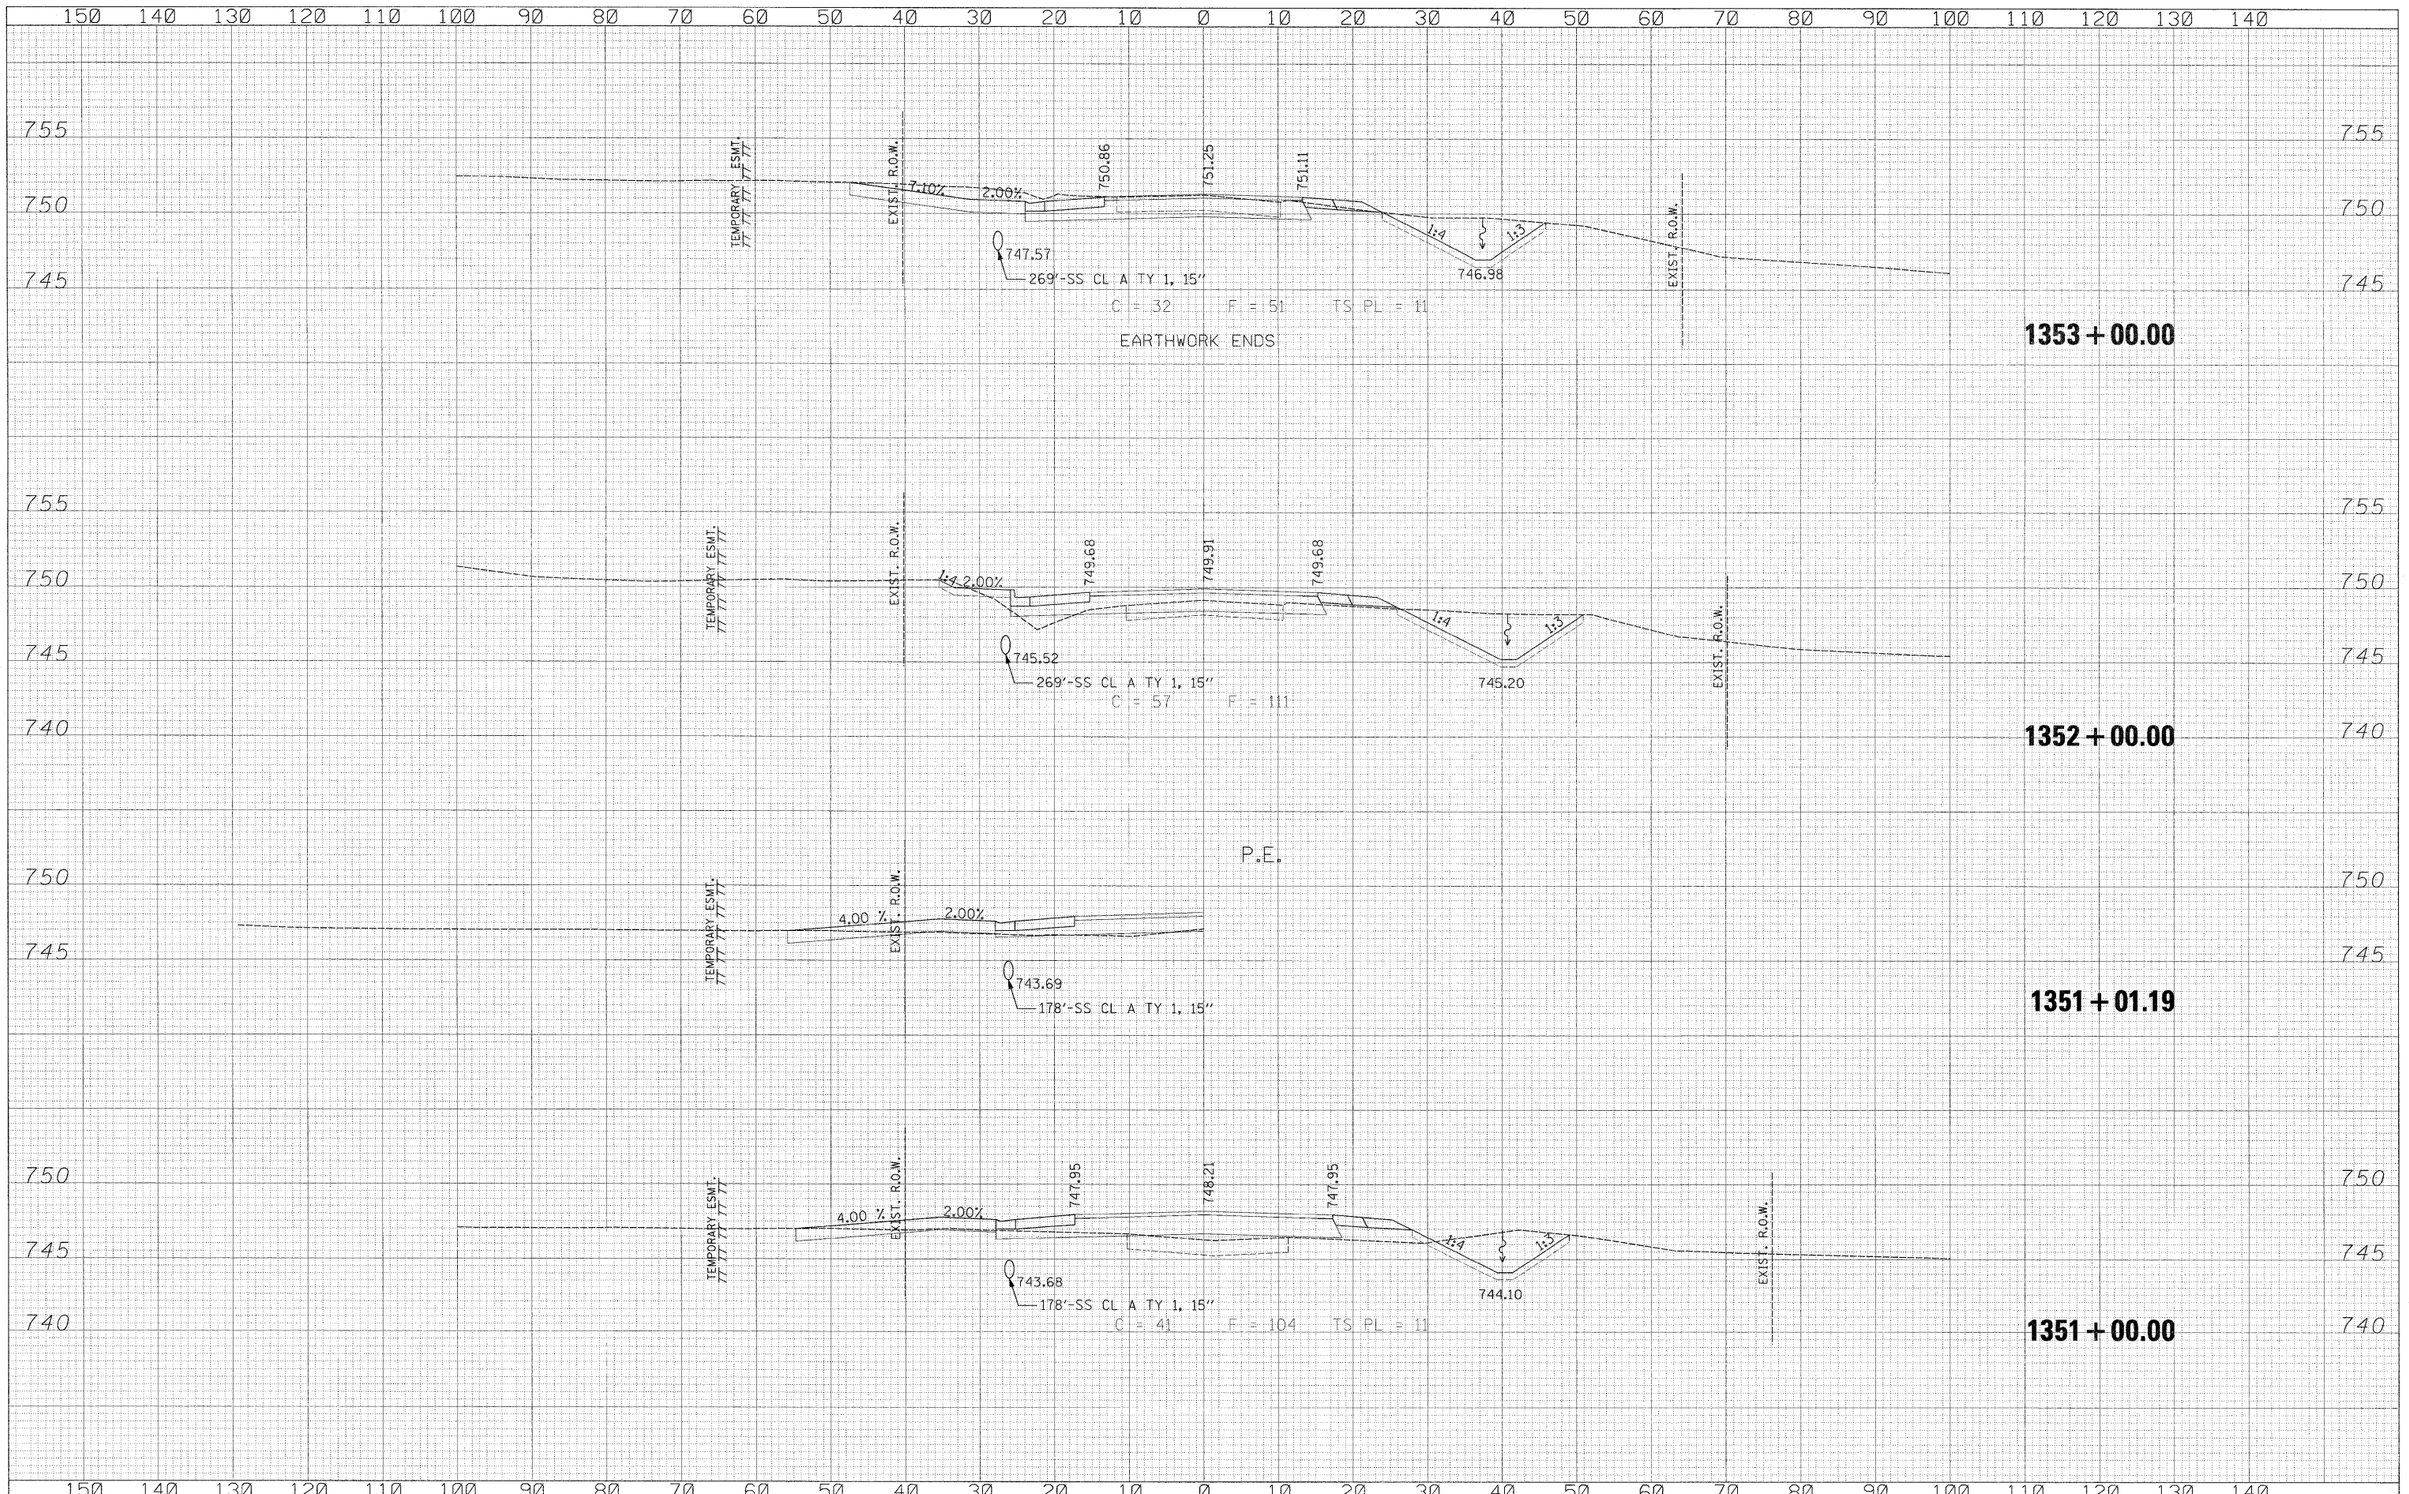

FINAL SURVEY — NOTE BOOK — NO. — SURVEYED — PLOTTED — TEMPLATE — AREAS — AREAS CHECKED — BY — DATE

ORIGINAL SURVEY — NOTE BOOK — NO. — SURVEYED — PLOTTED — TEMPLATE — AREAS — AREAS CHECKED — BY — DATE

USER NAME = zulkowsd	DESIGNED RDT	REVISED -	
	DRAWN RDT	REVISED -	
PLOT SCALE = 10.0000 ' / IN.	CHECKED GC	REVISED -	
PLOT DATE = 2/2/2011	DATE 01-14-11	REVISED -	

STATE OF ILLINOIS
DEPARTMENT OF TRANSPORTATION

OLD RIVER ROAD
CROSS SECTIONS

SCALE: H: 1"=10' V: 1"=5' | SHEET NO. 482 OF 530 SHEETS | STA. 1351+00.00 TO STA. 1353+00.00

F.A.P. RTE.	SECTION	COUNTY	TOTAL SHEETS	SHEET NO.
734	77-2-2 & 77-28-1	WINNEBAGO	530	482
		CONTRACT NO. 64813		
	ILLINOIS FED. AID PROJECT			

I:\projects\11254\segment 1\sheets\civil\xsection\0264813-sht-xssht-Old River.dgn

150 140 130 120 110 100 90 80 70 60 50 40 30 20 10 0 10 20 30 40 50 60 70 80 90 100 110 120 130 140

EARTHWORK ENDS, STA. 1355+88
C = 14 F = 44 TS PL = 5

EXIST. R.O.W.
PE
4.23%
751.07
751.18

1354+40.65

755
750

EXIST. R.O.W.
C = 0 F = 44 TS PL = 7

1354+00.00

755
750

755
750
745

TEMPORARY ESMT.
EXIST. R.O.W.
8.45%
2.00%
751.31
751.45
746.10

1353+35.79

755
750
745

TEMPORARY ESMT.
EXIST. R.O.W.
7.10%
2.00%
751.10
751.30
747.71
269'-SS CL A TY 1, 15"

1353+07.01

755
750
745

150 140 130 120 110 100 90 80 70 60 50 40 30 20 10 0 10 20 30 40 50 60 70 80 90 100 110 120 130 140

FINAL SURVEY
NOTE BOOK
NO.
SURVEYED
PLOTTED
TEMPLATE
AREAS
AREAS CHECKED
BY
DATE

ORIGINAL SURVEY
NOTE BOOK
NO.
SURVEYED
PLOTTED
TEMPLATE
AREAS
AREAS CHECKED
BY
DATE

USER NAME = zulkowsd	DESIGNED RDT	REVISED -
	DRAWN RDT	REVISED -
PLOT SCALE = 10.0000 ' / IN.	CHECKED GC	REVISED -
PLOT DATE = 2/2/2011	DATE 01-14-11	REVISED -


STATE OF ILLINOIS
DEPARTMENT OF TRANSPORTATION

OLD RIVER ROAD
CROSS SECTIONS

SCALE: H: 1"=10' V: 1"=5' | SHEET NO.483 OF 530 SHEETS | STA. 1353+07.01 TO STA. 1354+00.00

F.A.P. RTE.	SECTION	COUNTY	TOTAL SHEETS	SHEET NO.
734	77-2-2 & 77-28-1	WINNEBAGO	530	483
		CONTRACT NO. 64813		
		ILLINOIS FED. AID PROJECT		

H:\projects\11254\segment 1\sheets\civil\xsection\D2647813-sht-xssht-Old River.dgn

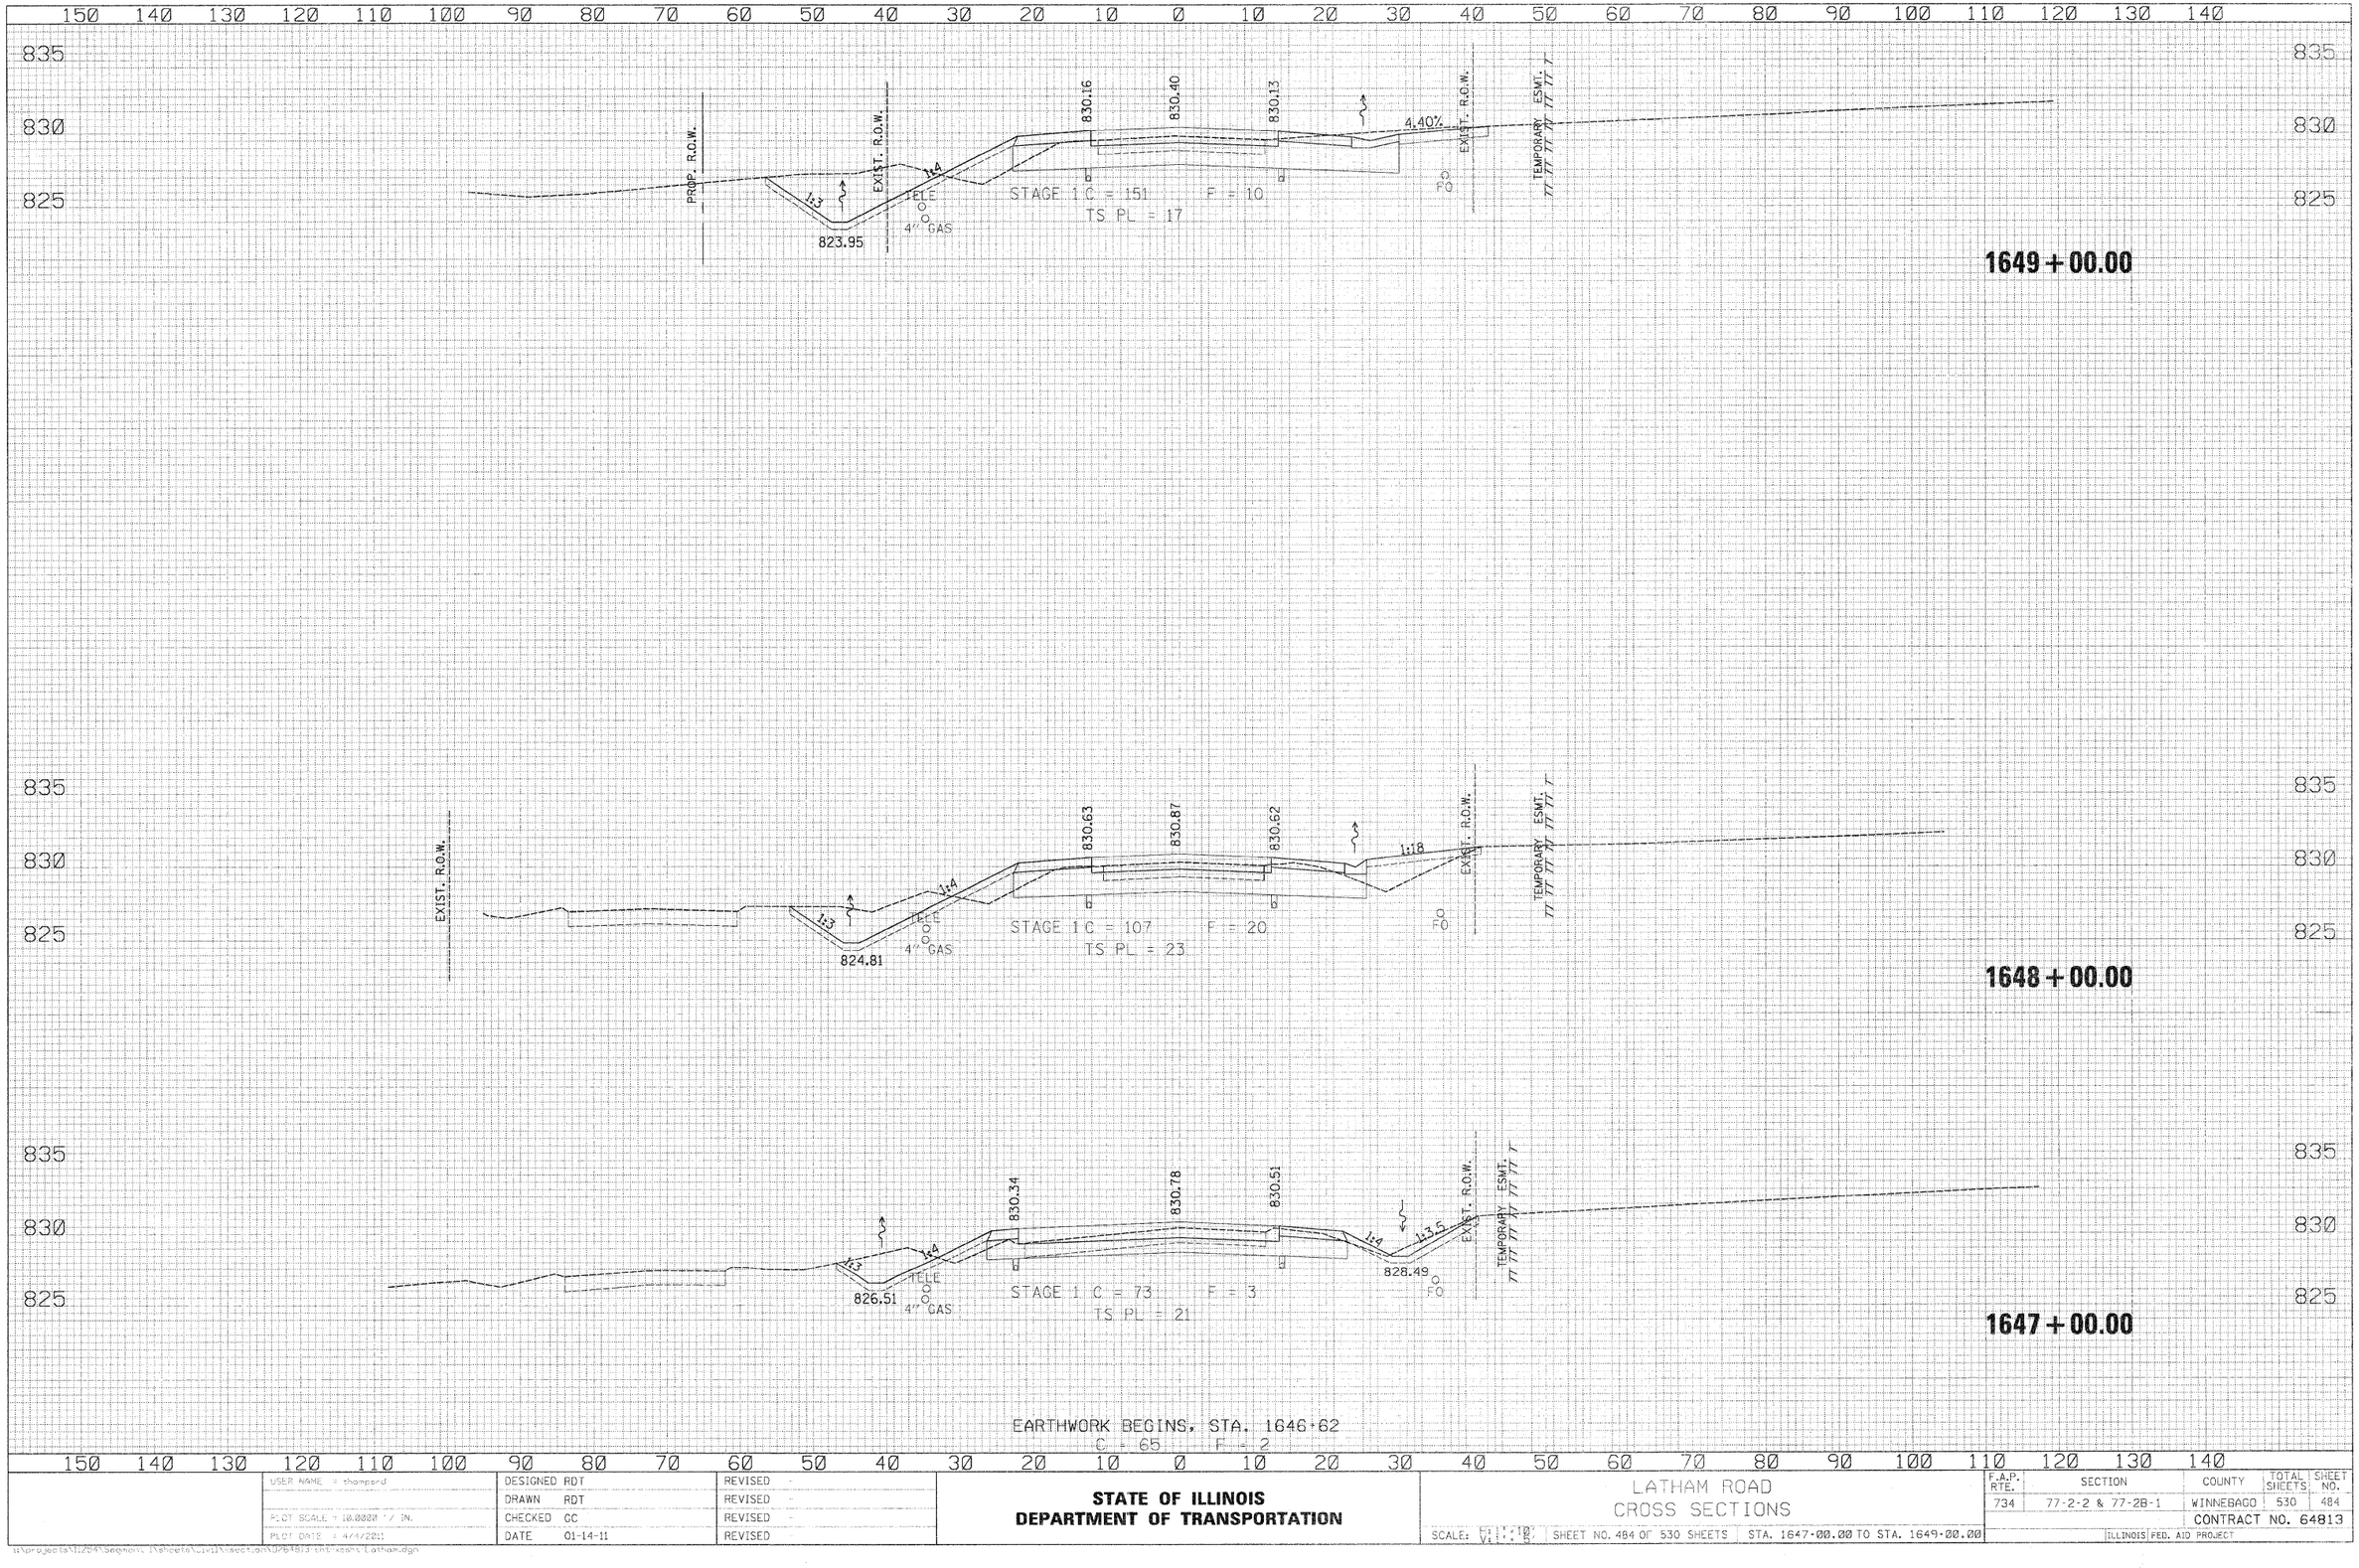

FINAL SURVEY	ORIGINAL SURVEY	NO.	NOTE BOOK	BY	DATE
SURVEYED	SURVEYED				
PLOTTED	PLOTTED				
TEMPLATE	TEMPLATE				
AREAS	AREAS				
AREAS CHECKED	AREAS CHECKED				


USER NAME = thompsrd	DESIGNED RDT	REVISED -	**STATE OF ILLINOIS**
	DRAWN RDT	REVISED -	**DEPARTMENT OF TRANSPORTATION**
PLOT SCALE = 10.0000 ' / IN.	CHECKED GC	REVISED -	
PLOT DATE = 4/4/2011	DATE 01-14-11	REVISED -	

LATHAM ROAD
CROSS SECTIONS

SCALE: V: 1" = 10' | SHEET NO. 484 OF 530 SHEETS | STA. 1647+00.00 TO STA. 1649+00.00

F.A.P. RTE.	SECTION	COUNTY	TOTAL SHEETS	SHEET NO.
734	77-2-2 & 77-2B-1	WINNEBAGO	530	484
		CONTRACT NO. 64813		
		ILLINOIS FED. AID PROJECT		

H:\projects\11254\Geonevi 1\sheets\civil\section\D64813ent\xsent_Latham.dgn

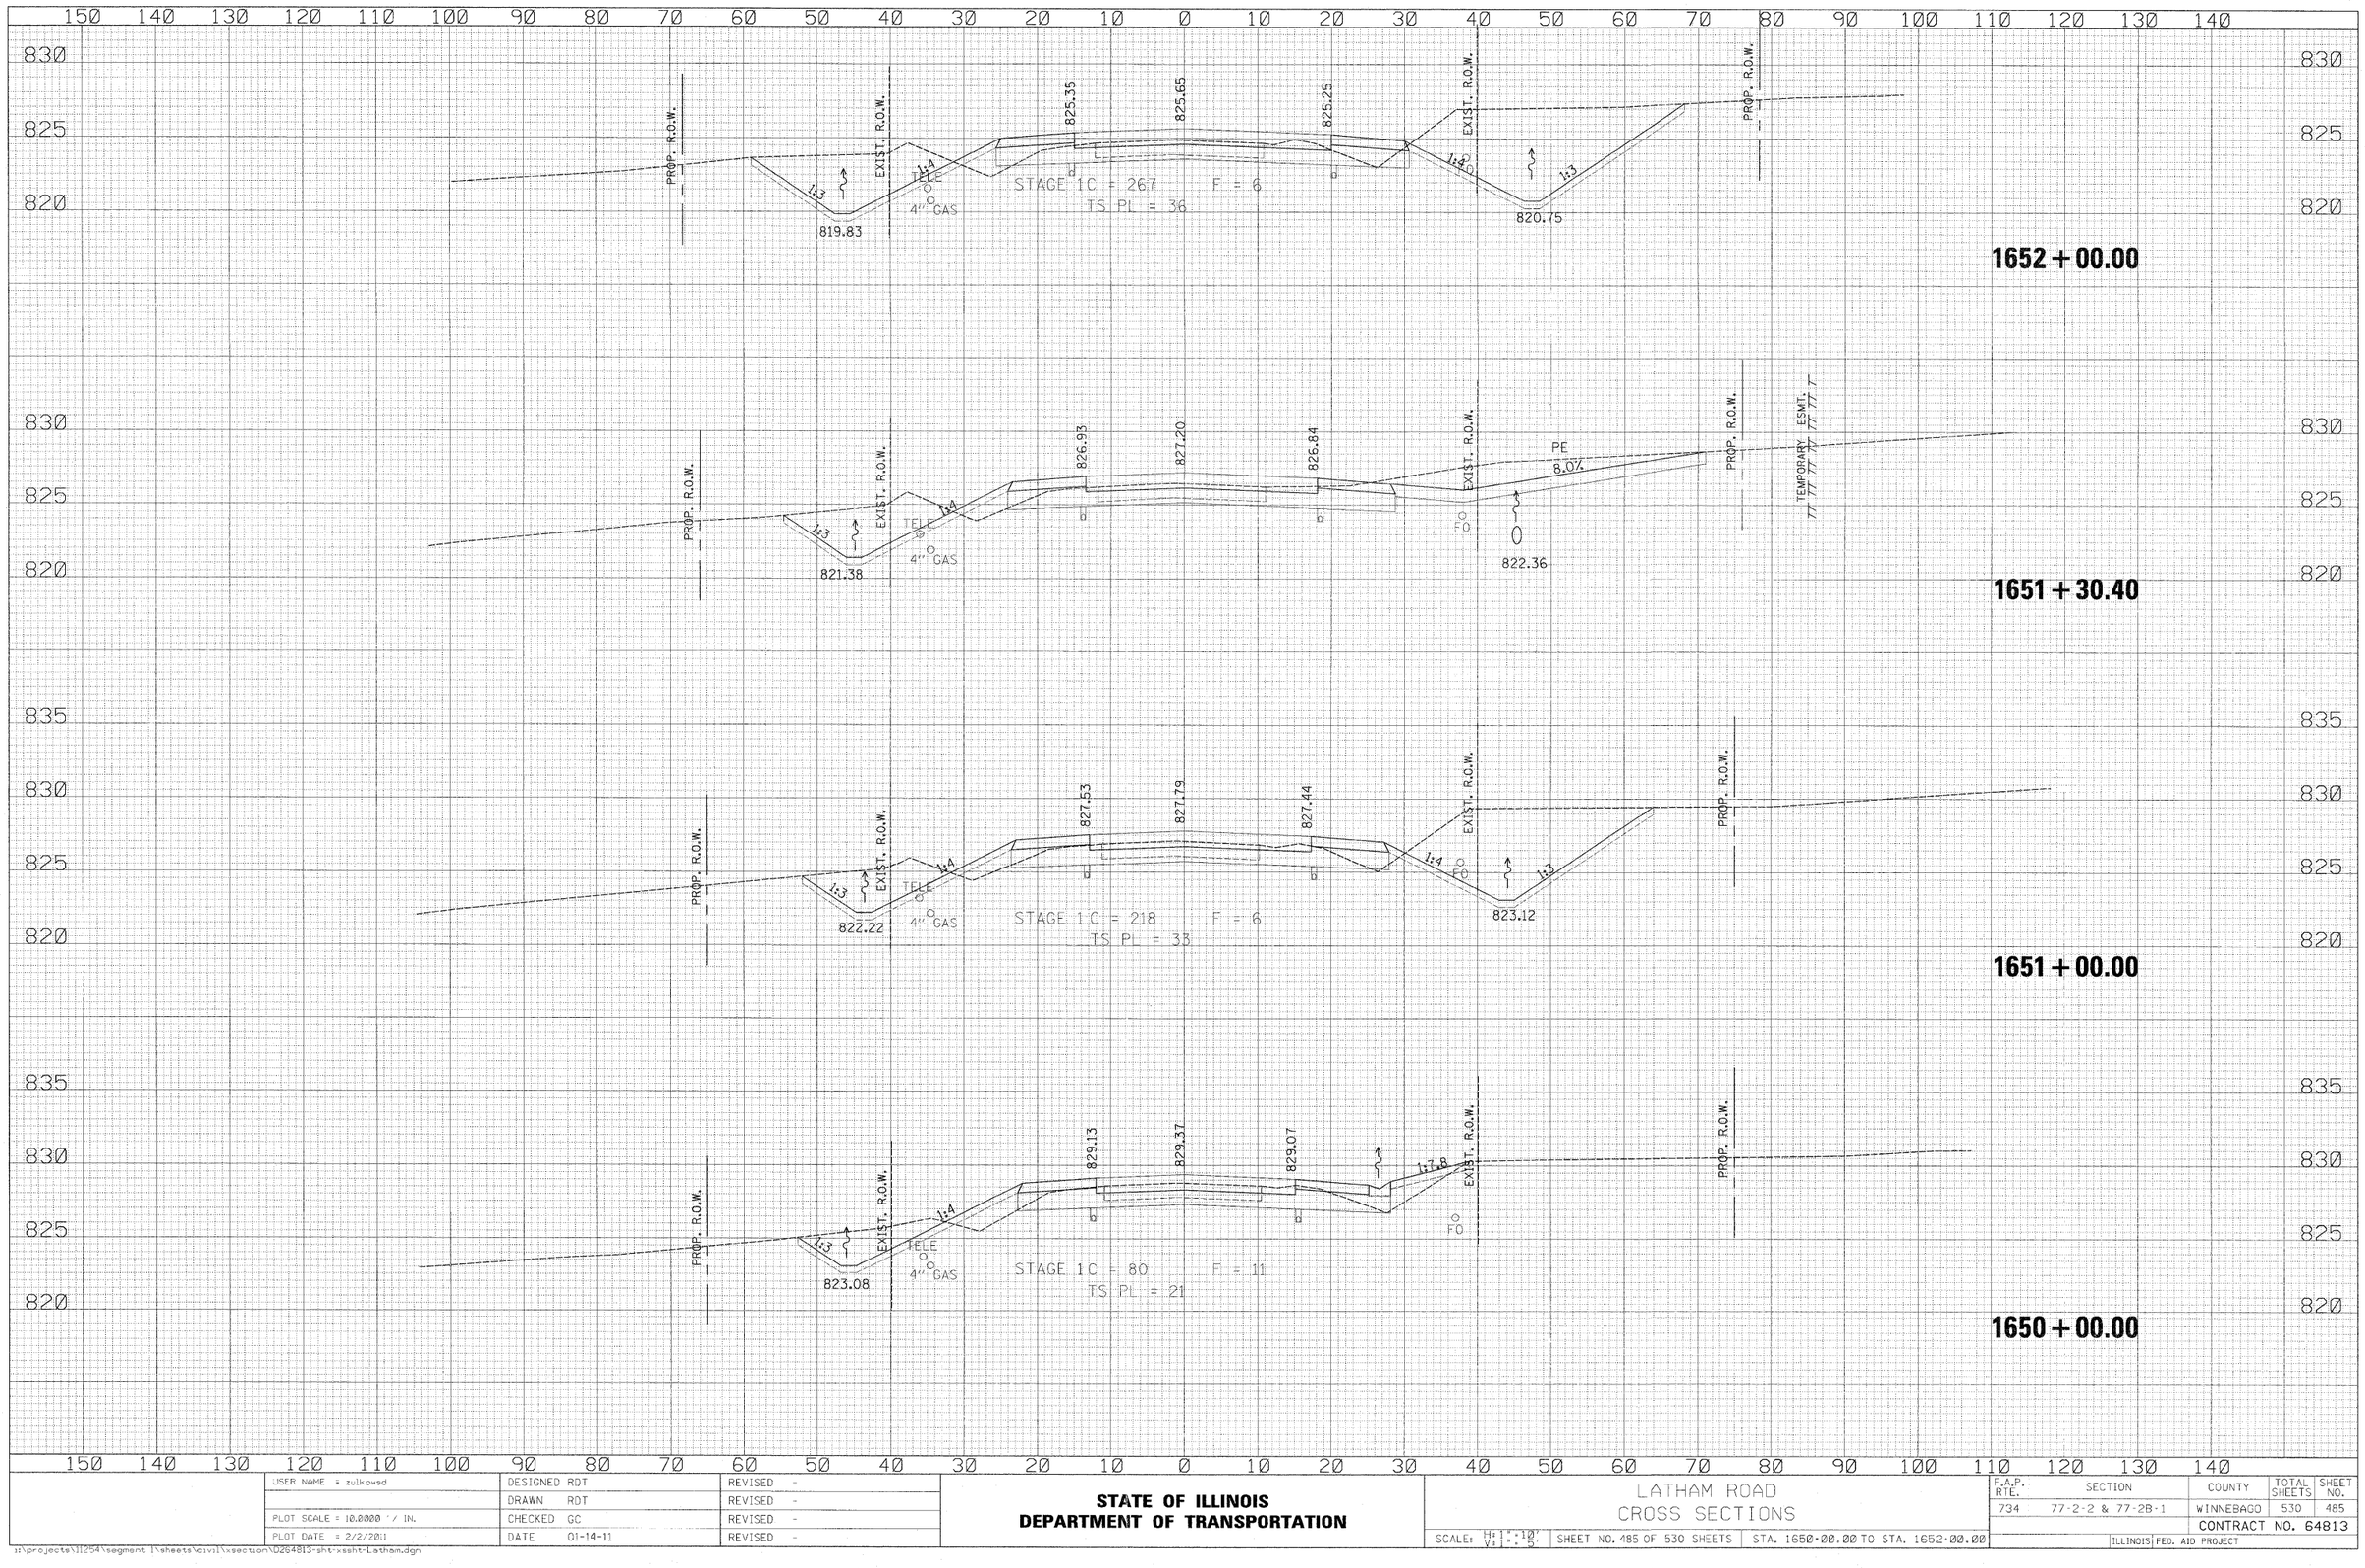

USER NAME = zulkowsd	DESIGNED RDT	REVISED -	
	DRAWN RDT	REVISED -	
PLOT SCALE = 10.0000 ' / IN.	CHECKED GC	REVISED -	
PLOT DATE = 2/2/2011	DATE 01-14-11	REVISED -	

STATE OF ILLINOIS
DEPARTMENT OF TRANSPORTATION

LATHAM ROAD
CROSS SECTIONS


SCALE: H: 1"=10' V: 1"=5' | SHEET NO. 485 OF 530 SHEETS | STA. 1650+00.00 TO STA. 1652+00.00

F.A.P. RTE.	SECTION	COUNTY	TOTAL SHEETS	SHEET NO.
734	77-2-2 & 77-2B-1	WINNEBAGO	530	485
		CONTRACT NO. 64813		
		ILLINOIS FED. AID PROJECT		

FINAL SURVEY — NOTE BOOK — NO. — SURVEYED — PLOTTED — TEMPLATE — AREAS — AREAS CHECKED — BY — DATE

ORIGINAL SURVEY — NOTE BOOK — NO. — SURVEYED — PLOTTED — TEMPLATE — AREAS — AREAS CHECKED — BY — DATE

I:\projects\11254\segment 1\sheets\civil\xsection\D264813-sht-xssht-Latham.dgn

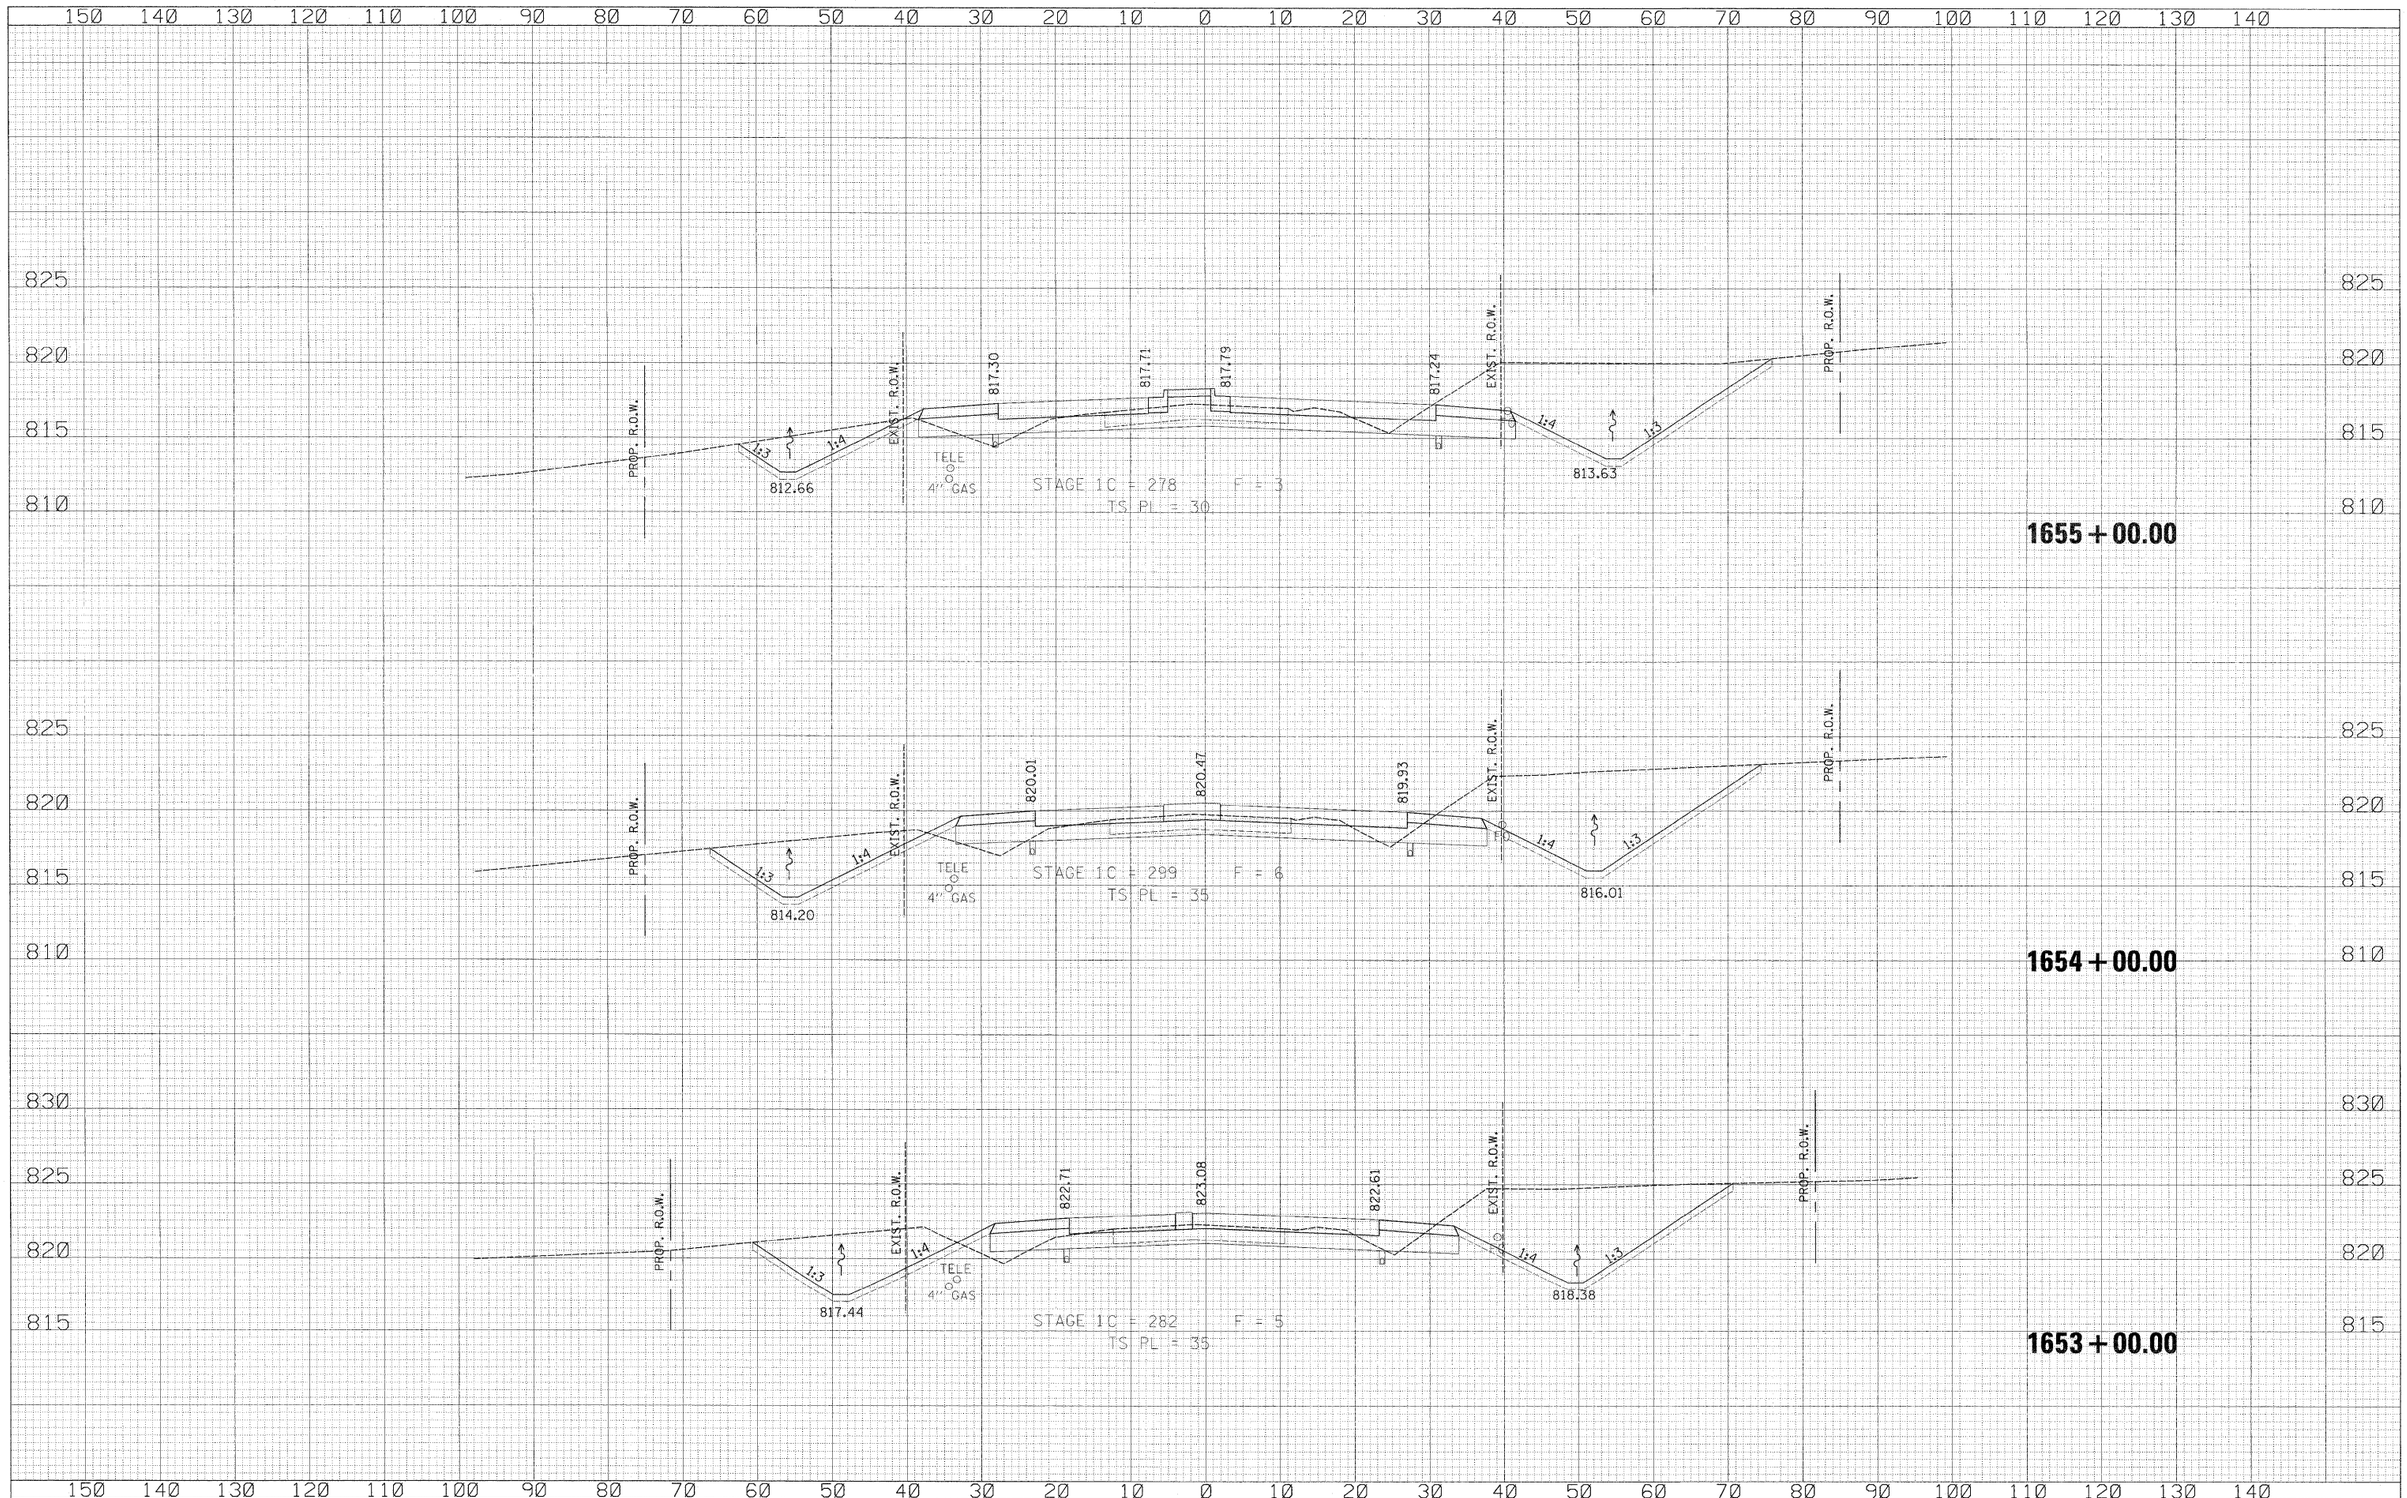

FINAL SURVEY — NOTE BOOK — NO.
SURVEYED — PLOTTED — TEMPLATE — AREAS — AREAS CHECKED
BY — DATE

ORIGINAL SURVEY — NOTE BOOK — NO.
SURVEYED — PLOTTED — TEMPLATE — AREAS — AREAS CHECKED
BY — DATE

USER NAME = zulkowsd	DESIGNED RDT	REVISED -
	DRAWN RDT	REVISED -
PLOT SCALE = 10.0000 ' / IN.	CHECKED GC	REVISED -
PLOT DATE = 2/2/2011	DATE 01-14-11	REVISED -


STATE OF ILLINOIS
DEPARTMENT OF TRANSPORTATION

LATHAM ROAD
CROSS SECTIONS

SCALE: H: 1" = 10' V: 1" = 5' | SHEET NO. 486 OF 530 SHEETS | STA. 1653+00.00 TO STA. 1655+00.00

F.A.P. RTE.	SECTION	COUNTY	TOTAL SHEETS	SHEET NO.
734	77-2-2 & 77-2B-1	WINNEBAGO	530	486
		CONTRACT NO. 64813		
	ILLINOIS FED. AID PROJECT			

u:\projects\11254\segment 1\sheets\civil\xsection\D264813-sht-xssht-Latham.dgn

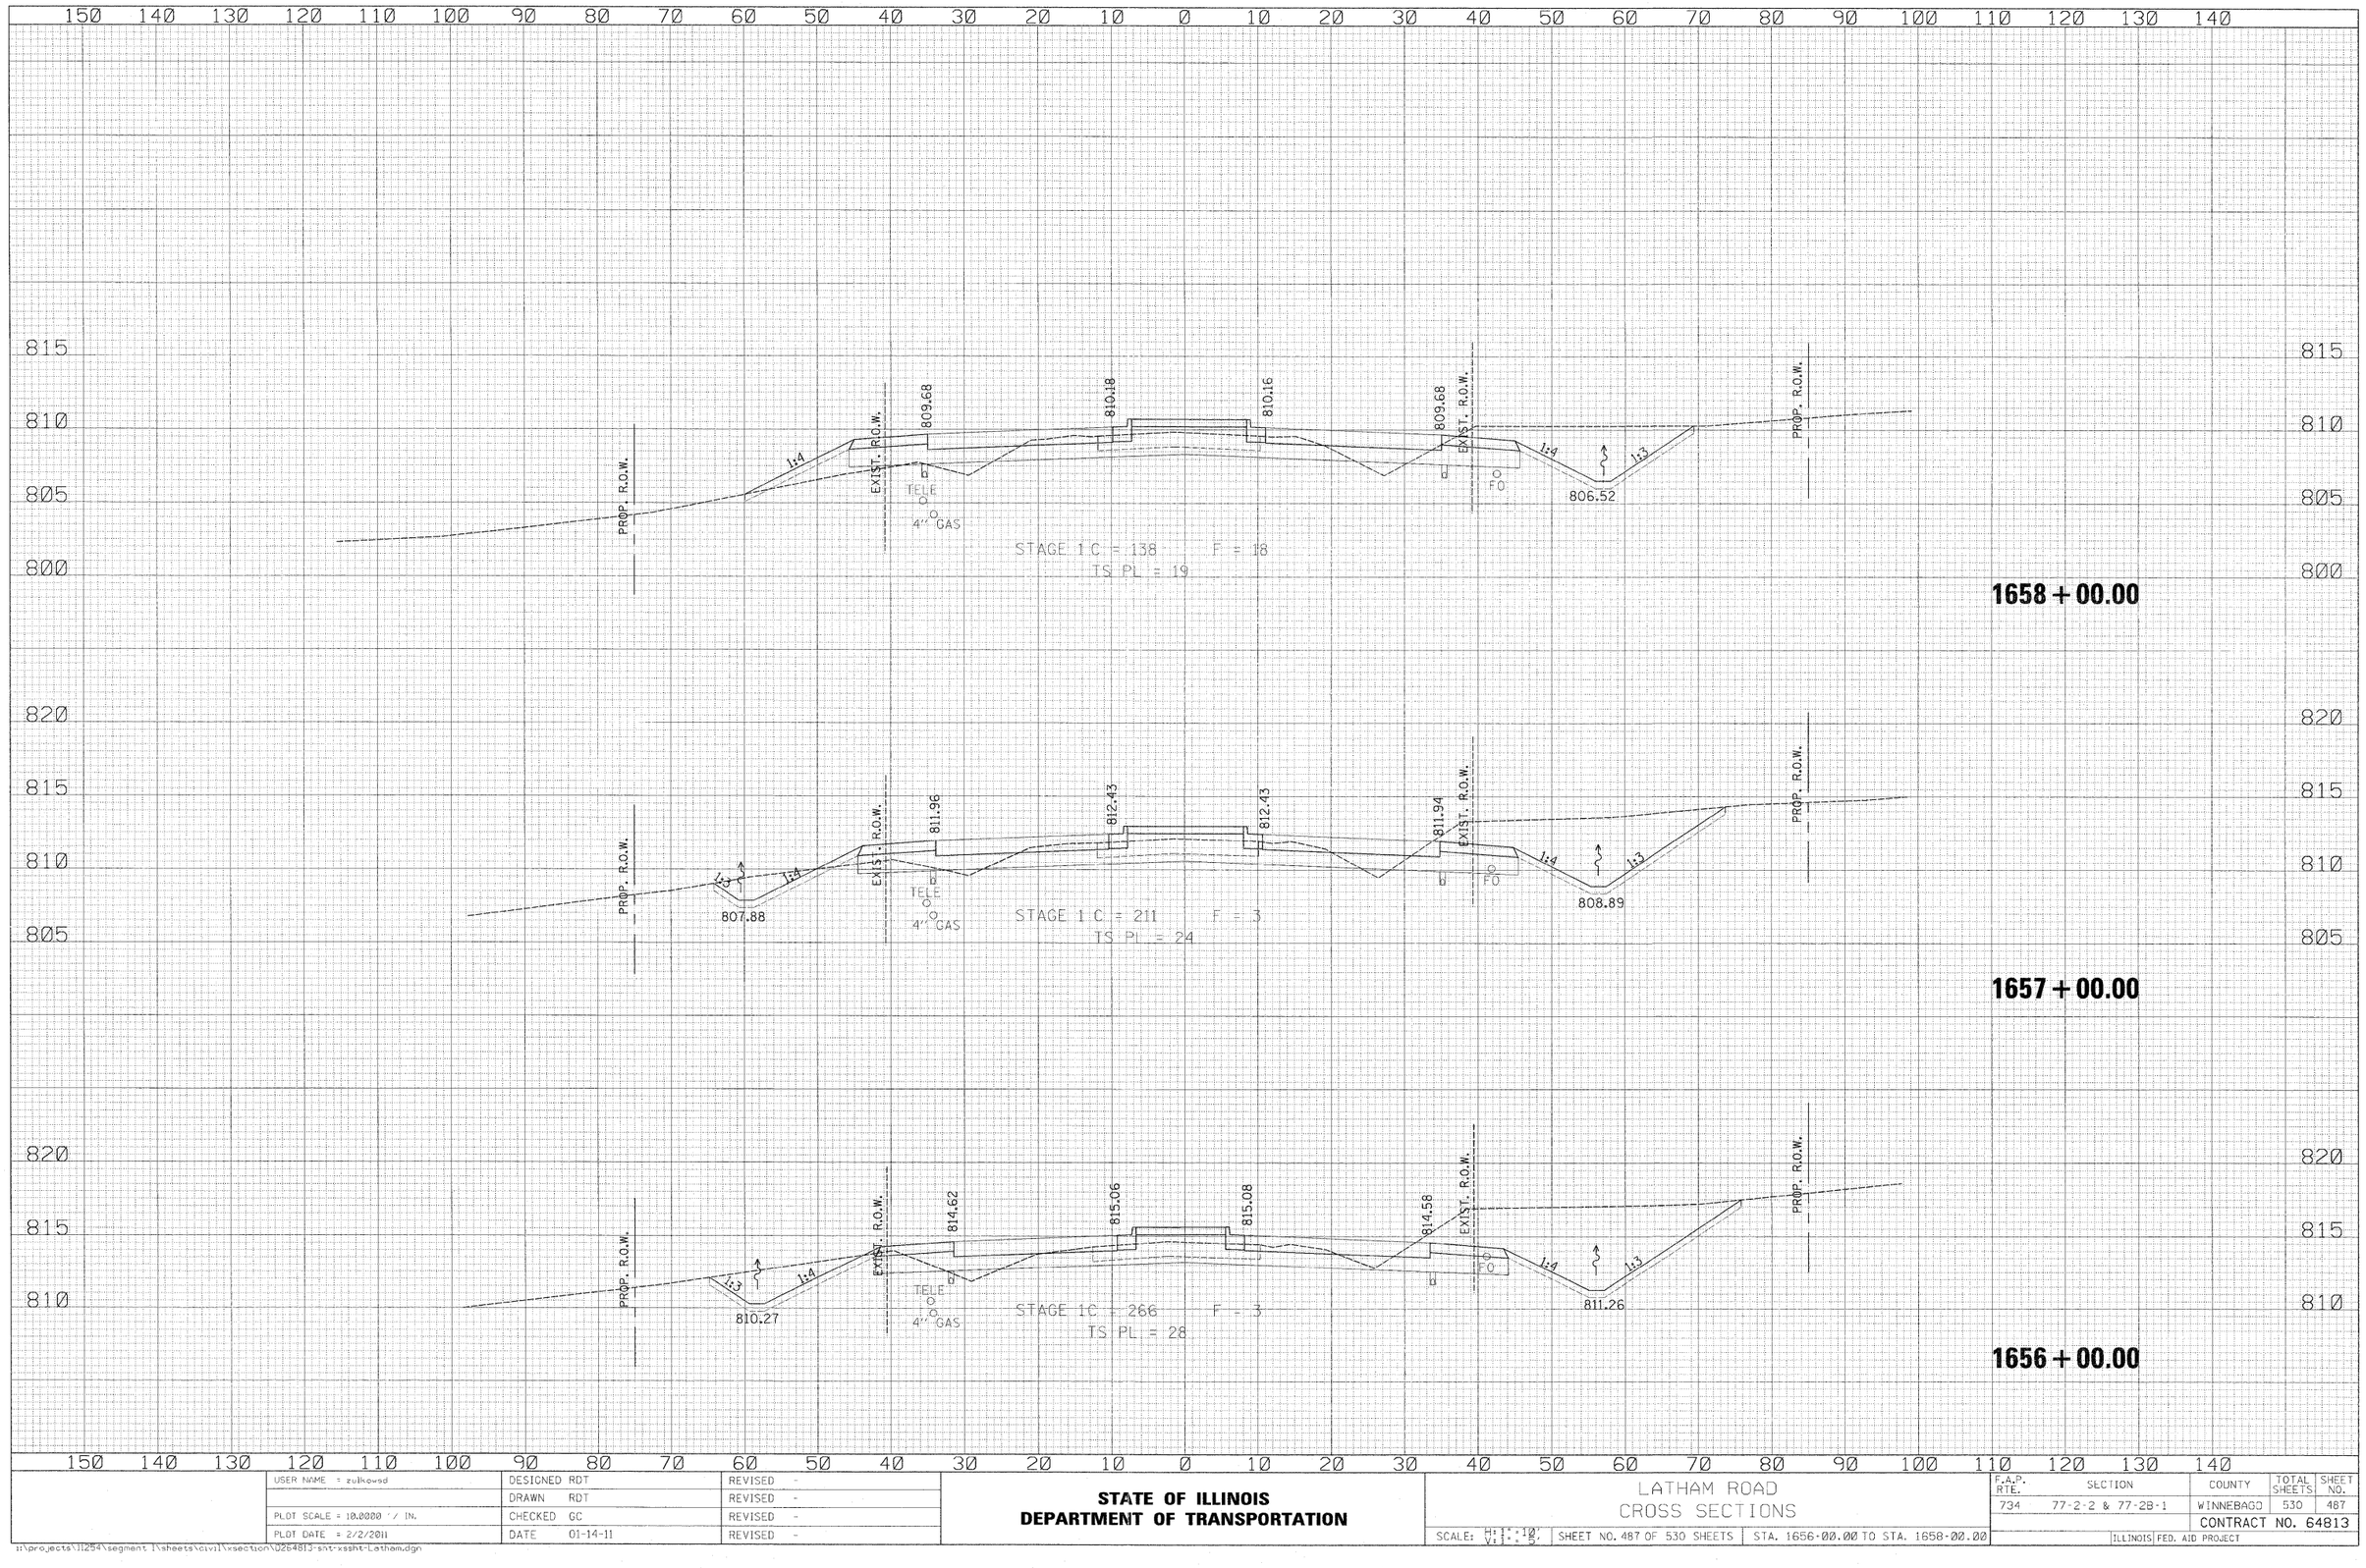


USER NAME = zulkowsd	DESIGNED RDT	REVISED -	**STATE OF ILLINOIS** **DEPARTMENT OF TRANSPORTATION**
	DRAWN RDT	REVISED -	
PLOT SCALE = 10.0000 ' / IN.	CHECKED GC	REVISED -	
PLOT DATE = 2/2/2011	DATE 01-14-11	REVISED -	

LATHAM ROAD
CROSS SECTIONS

SCALE: H: 1" = 10' V: 1" = 5' | SHEET NO. 487 OF 530 SHEETS | STA. 1656+00.00 TO STA. 1658+00.00

F.A.P. RTE.	SECTION	COUNTY	TOTAL SHEETS	SHEET NO.
734	77-2-2 & 77-2B-1	WINNEBAGO	530	487
		CONTRACT NO. 64813		
	ILLINOIS FED. AID PROJECT			

I:\projects\11254\segment 1\sheets\civil\xsection\U264813-sst-xssht-Latham.dgn

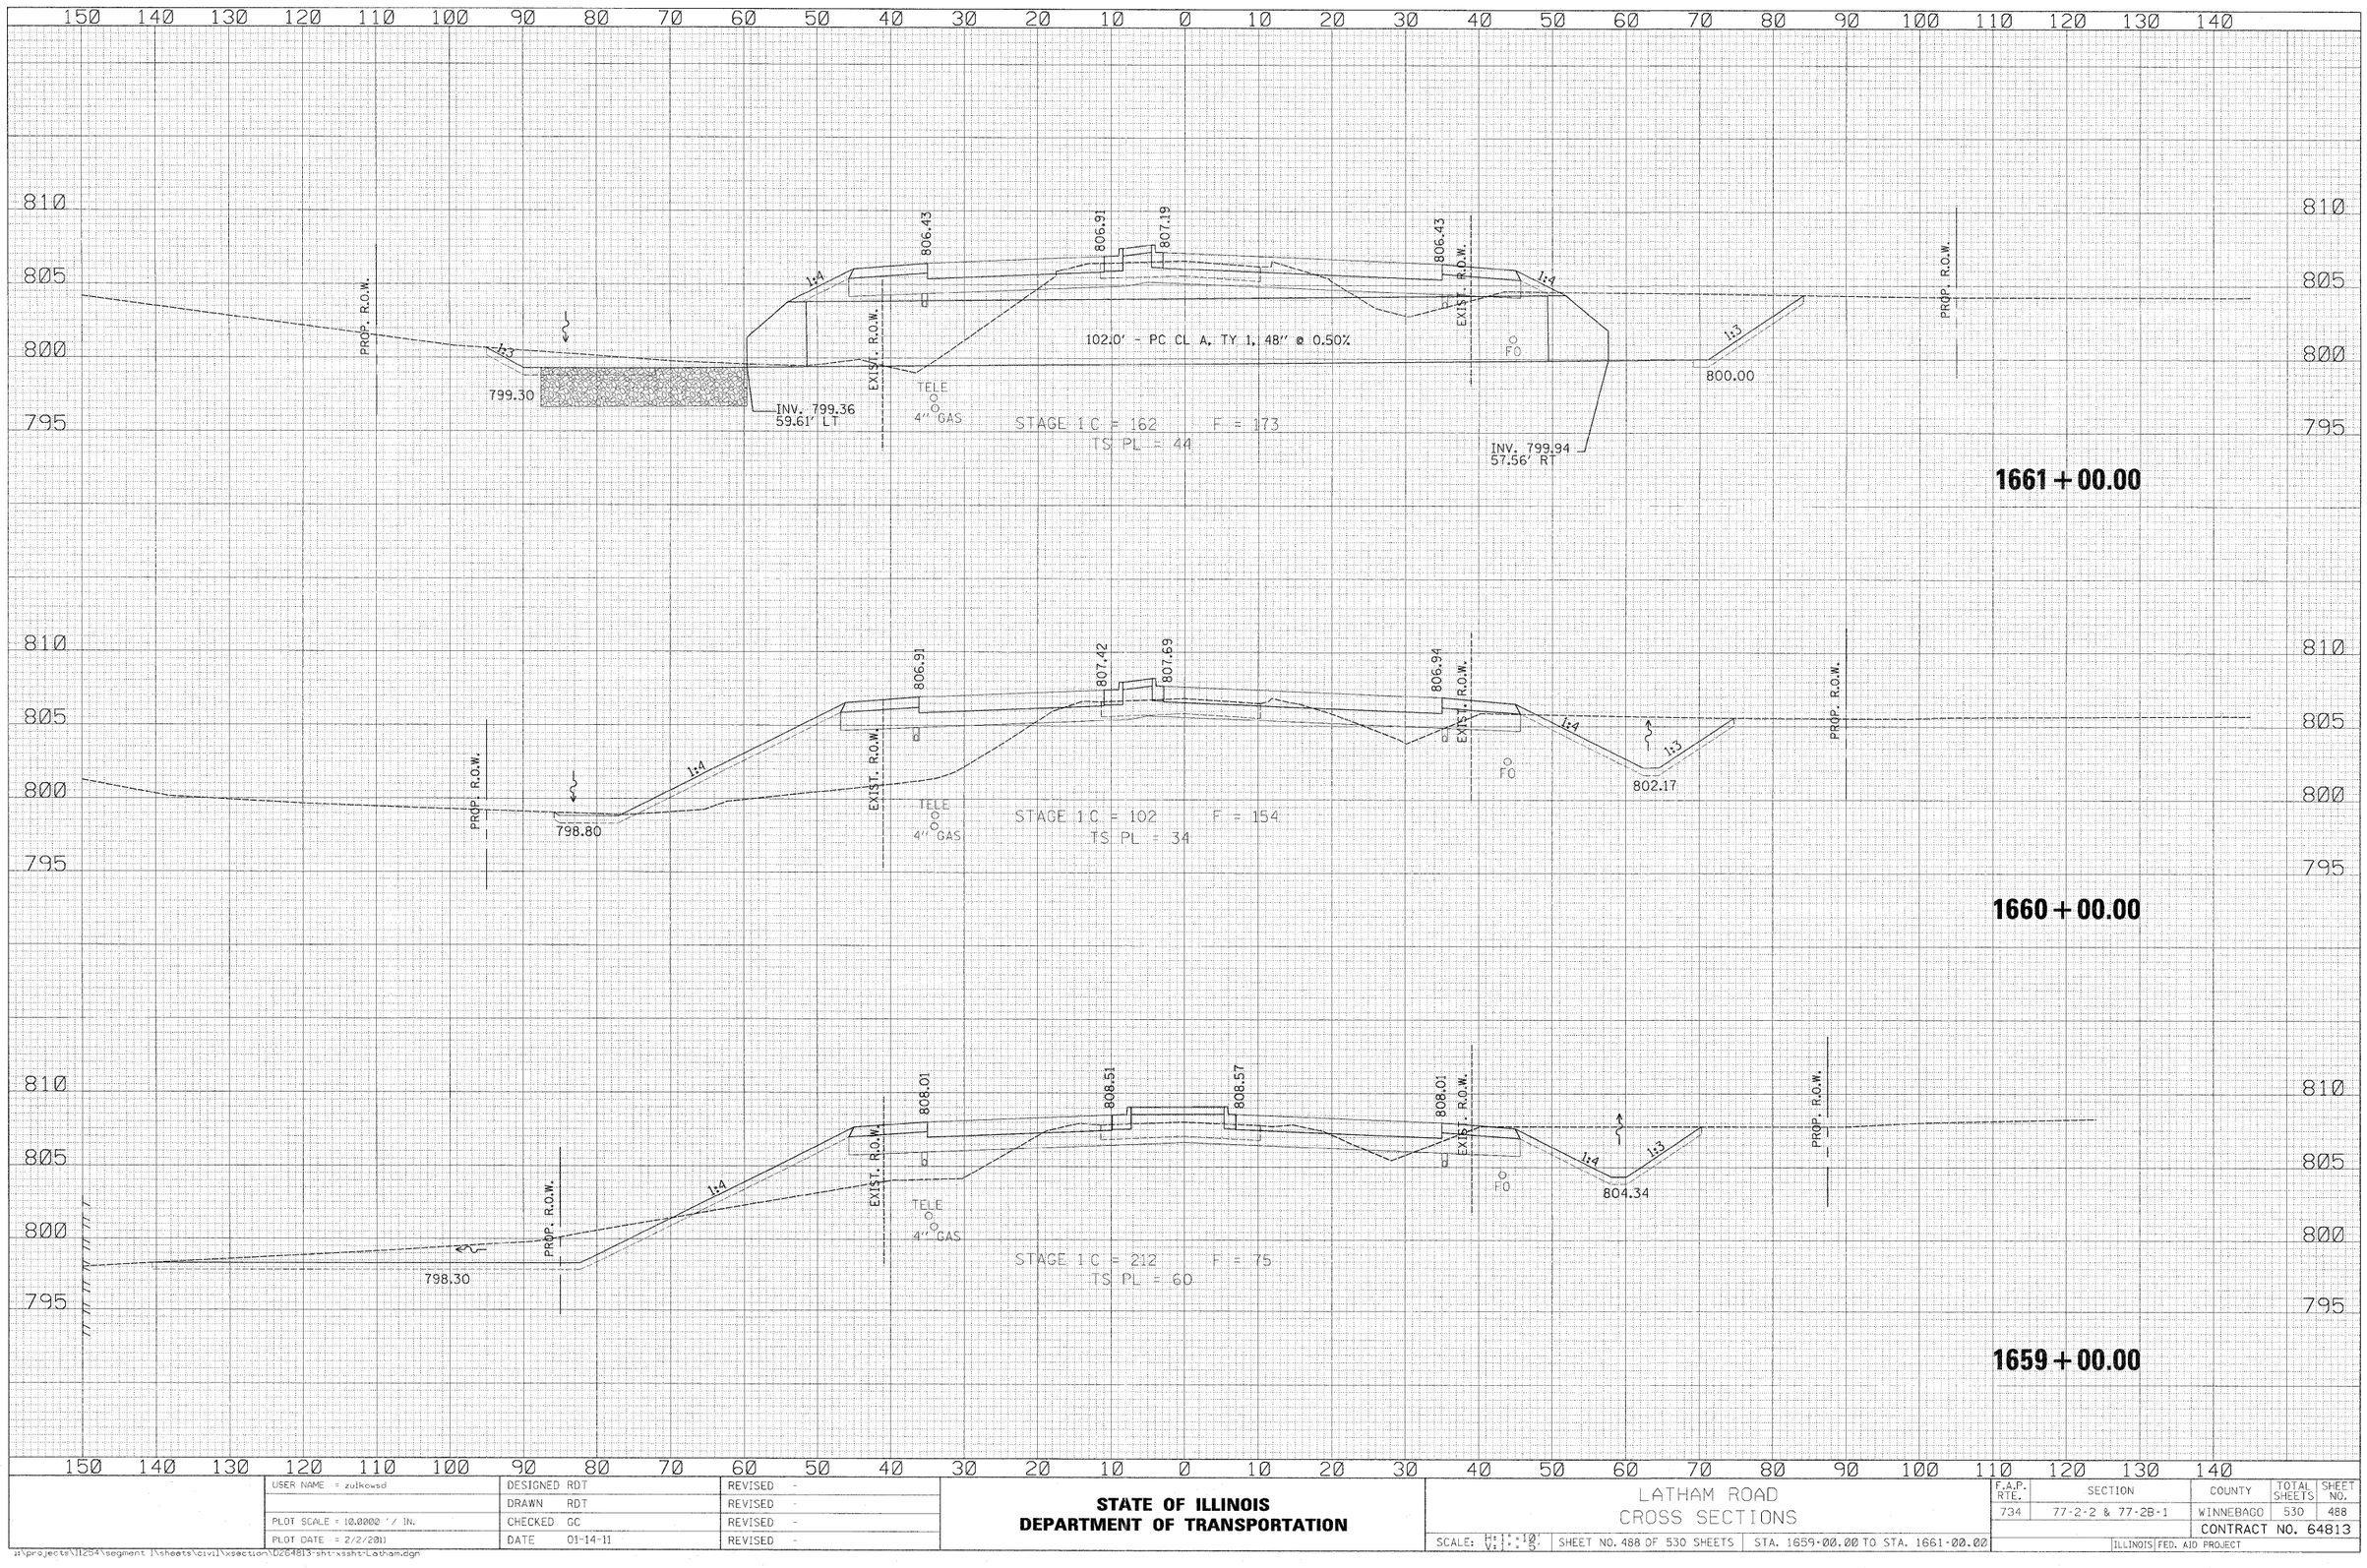

FINAL SURVEY	BY	DATE
SURVEYED		
PLOTTED		
NOTE BOOK	TEMPLATE	
NO.	AREAS	
	AREAS CHECKED	

ORIGINAL SURVEY	BY	DATE
SURVEYED		
PLOTTED		
NOTE BOOK	TEMPLATE	
NO.	AREAS	
	AREAS CHECKED	

USER NAME = zulkowsd	DESIGNED RDT	REVISED -
	DRAWN RDT	REVISED -
PLOT SCALE = 10.0000 ' / IN.	CHECKED GC	REVISED -
PLOT DATE = 2/2/2011	DATE 01-14-11	REVISED -


STATE OF ILLINOIS
DEPARTMENT OF TRANSPORTATION

LATHAM ROAD
CROSS SECTIONS

SCALE: H: 1" = 10' V: 1" = 5' | SHEET NO. 488 OF 530 SHEETS | STA. 1659+00.00 TO STA. 1661+00.00

F.A.P. RTE.	SECTION	COUNTY	TOTAL SHEETS	SHEET NO.
734	77-2-2 & 77-2B-1	WINNEBAGO	530	488
		CONTRACT NO. 64813		
		ILLINOIS FED. AID PROJECT		

i:\projects\11254\segment 1\sheets\civil\xsection\D264813-sht-xssht-Latham.dgn

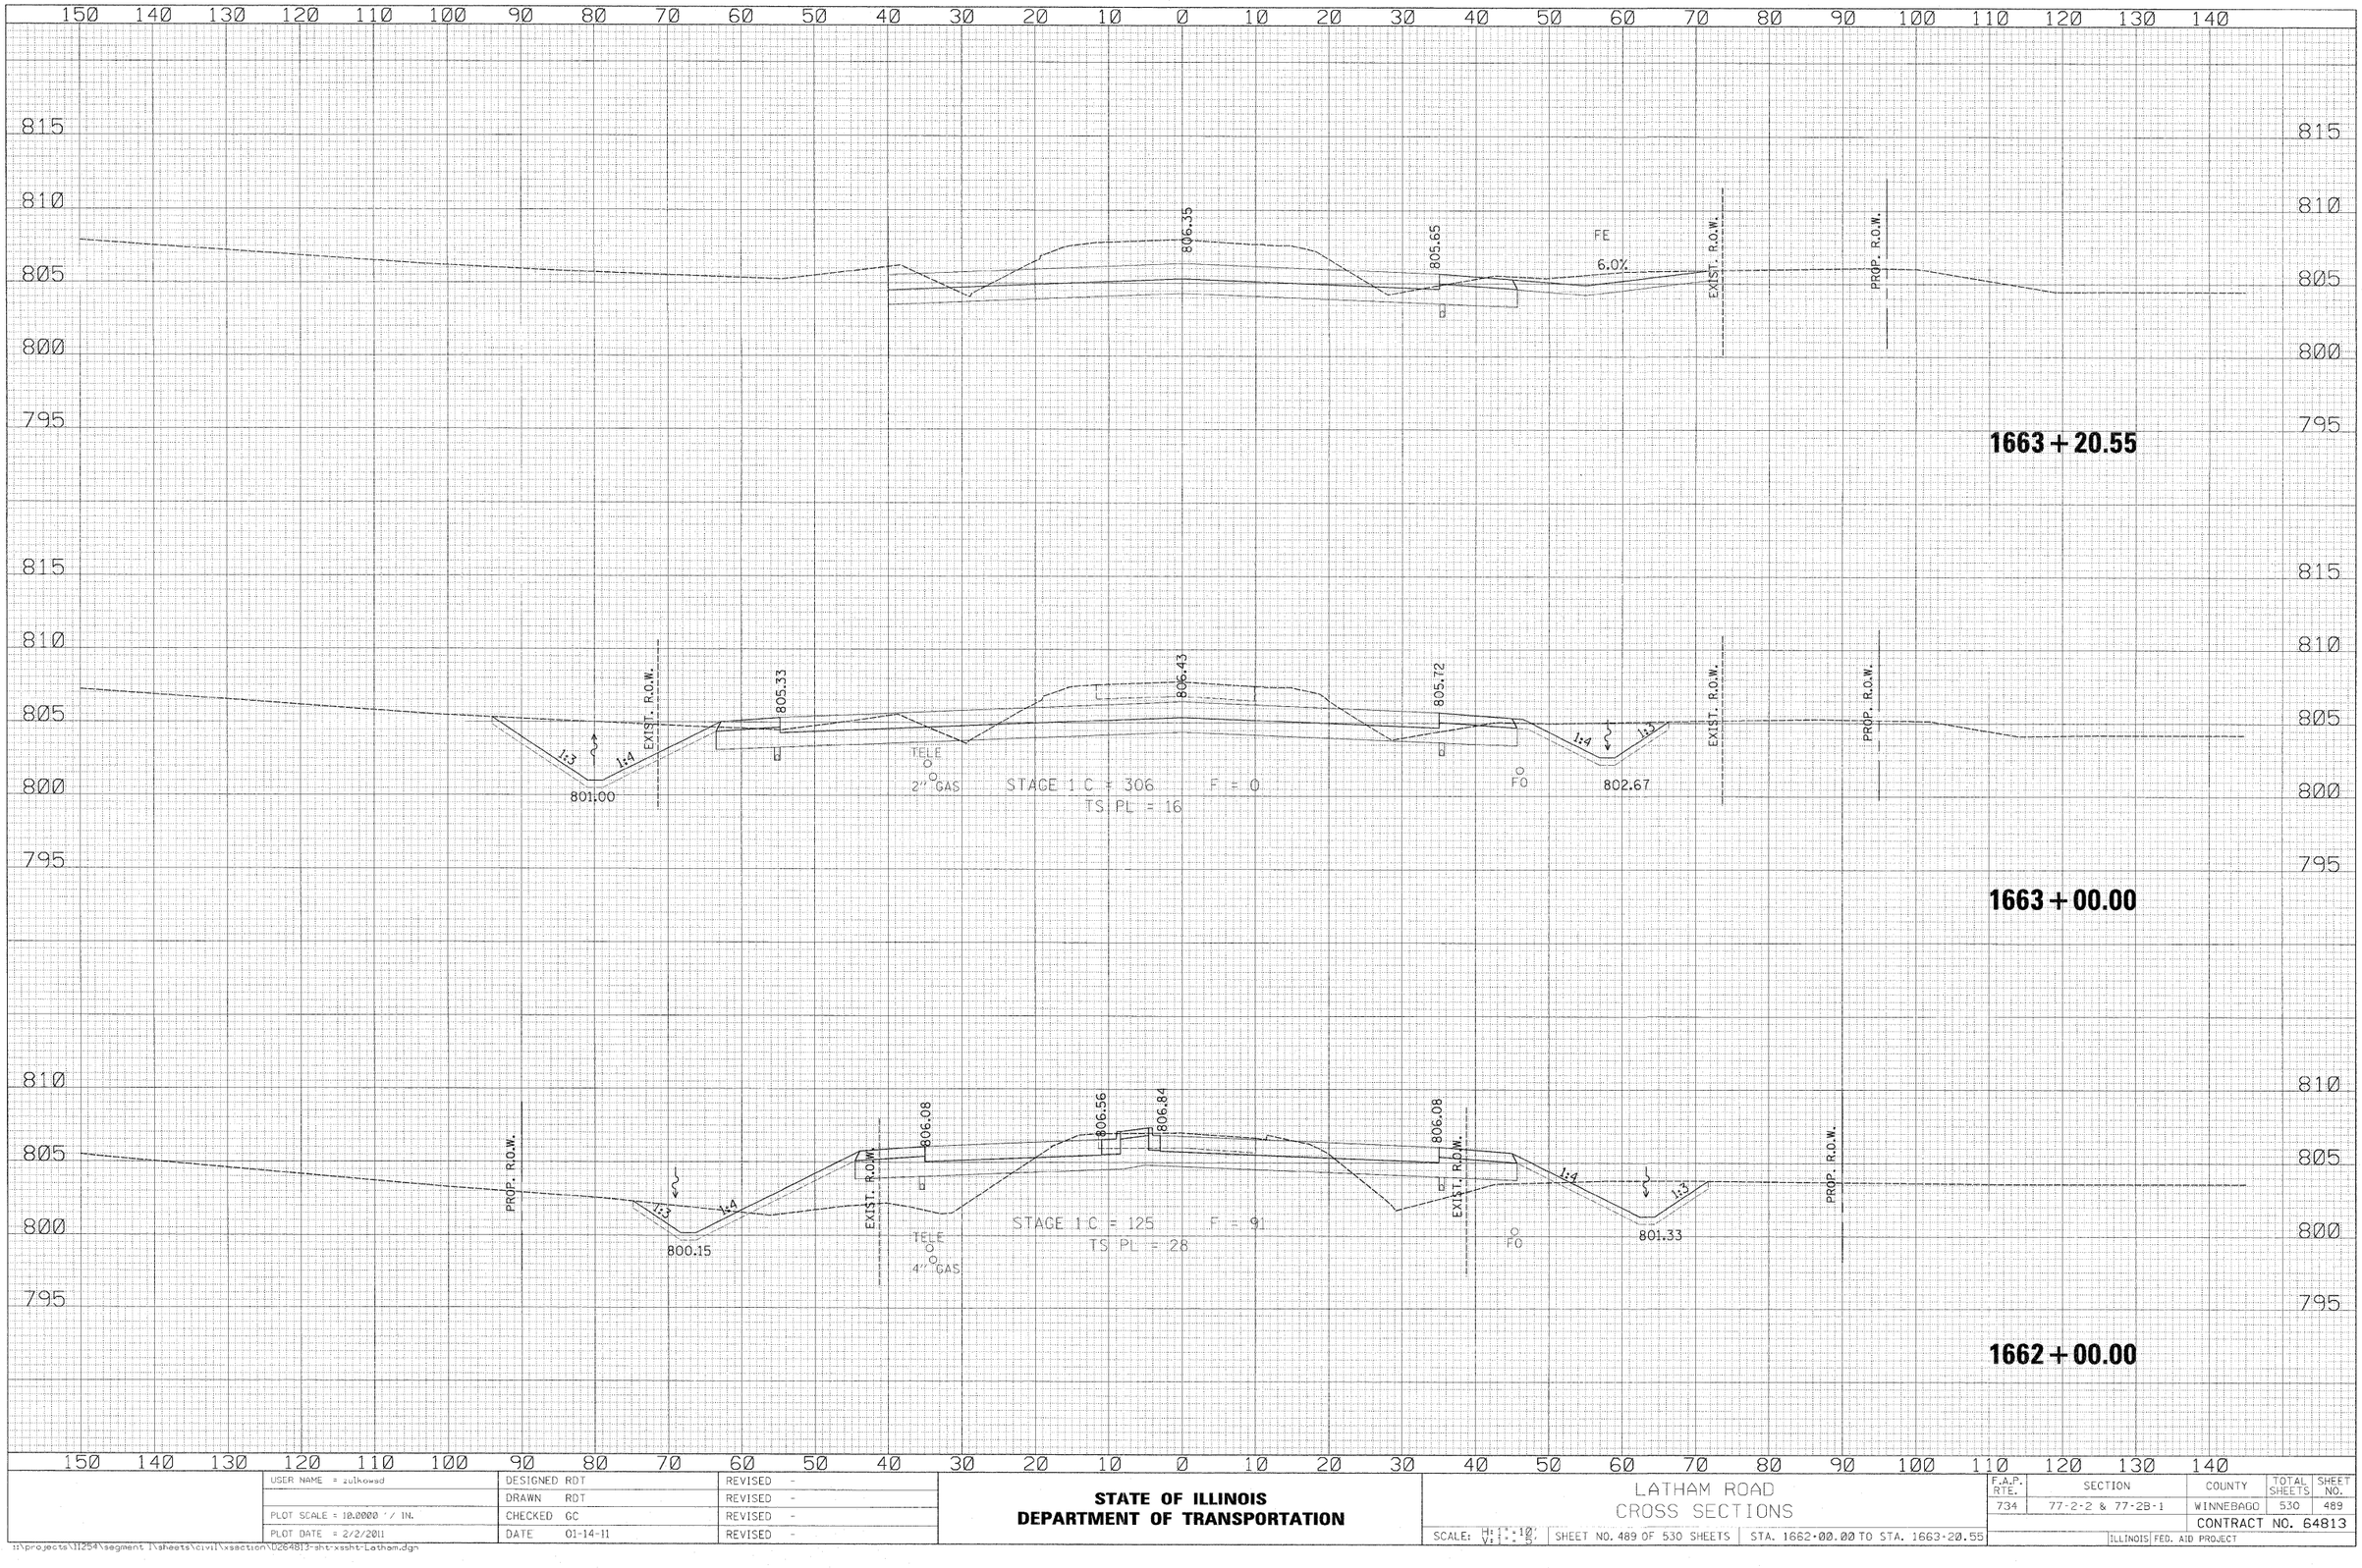

FINAL SURVEY — NOTE BOOK — NO. — SURVEYED — PLOTTED — TEMPLATE — AREAS — AREAS CHECKED — BY — DATE

ORIGINAL SURVEY — NOTE BOOK — NO. — SURVEYED — PLOTTED — TEMPLATE — AREAS — AREAS CHECKED — BY — DATE

USER NAME = zulkowsd	DESIGNED RDT	REVISED -
	DRAWN RDT	REVISED -
PLOT SCALE = 10.0000 ' / IN.	CHECKED GC	REVISED -
PLOT DATE = 2/2/2011	DATE 01-14-11	REVISED -


STATE OF ILLINOIS
DEPARTMENT OF TRANSPORTATION

LATHAM ROAD
CROSS SECTIONS

SCALE: H: 1" = 10' V: 1" = 5' | SHEET NO. 489 OF 530 SHEETS | STA. 1662+00.00 TO STA. 1663+20.55

F.A.P. RTE.	SECTION	COUNTY	TOTAL SHEETS	SHEET NO.
734	77-2-2 & 77-2B-1	WINNEBAGO	530	489
		CONTRACT NO. 64813		
	ILLINOIS FED. AID PROJECT			

I:\projects\11254\segment 1\sheets\civil\xsection\D264813-sht-xssht-Latham.dgn

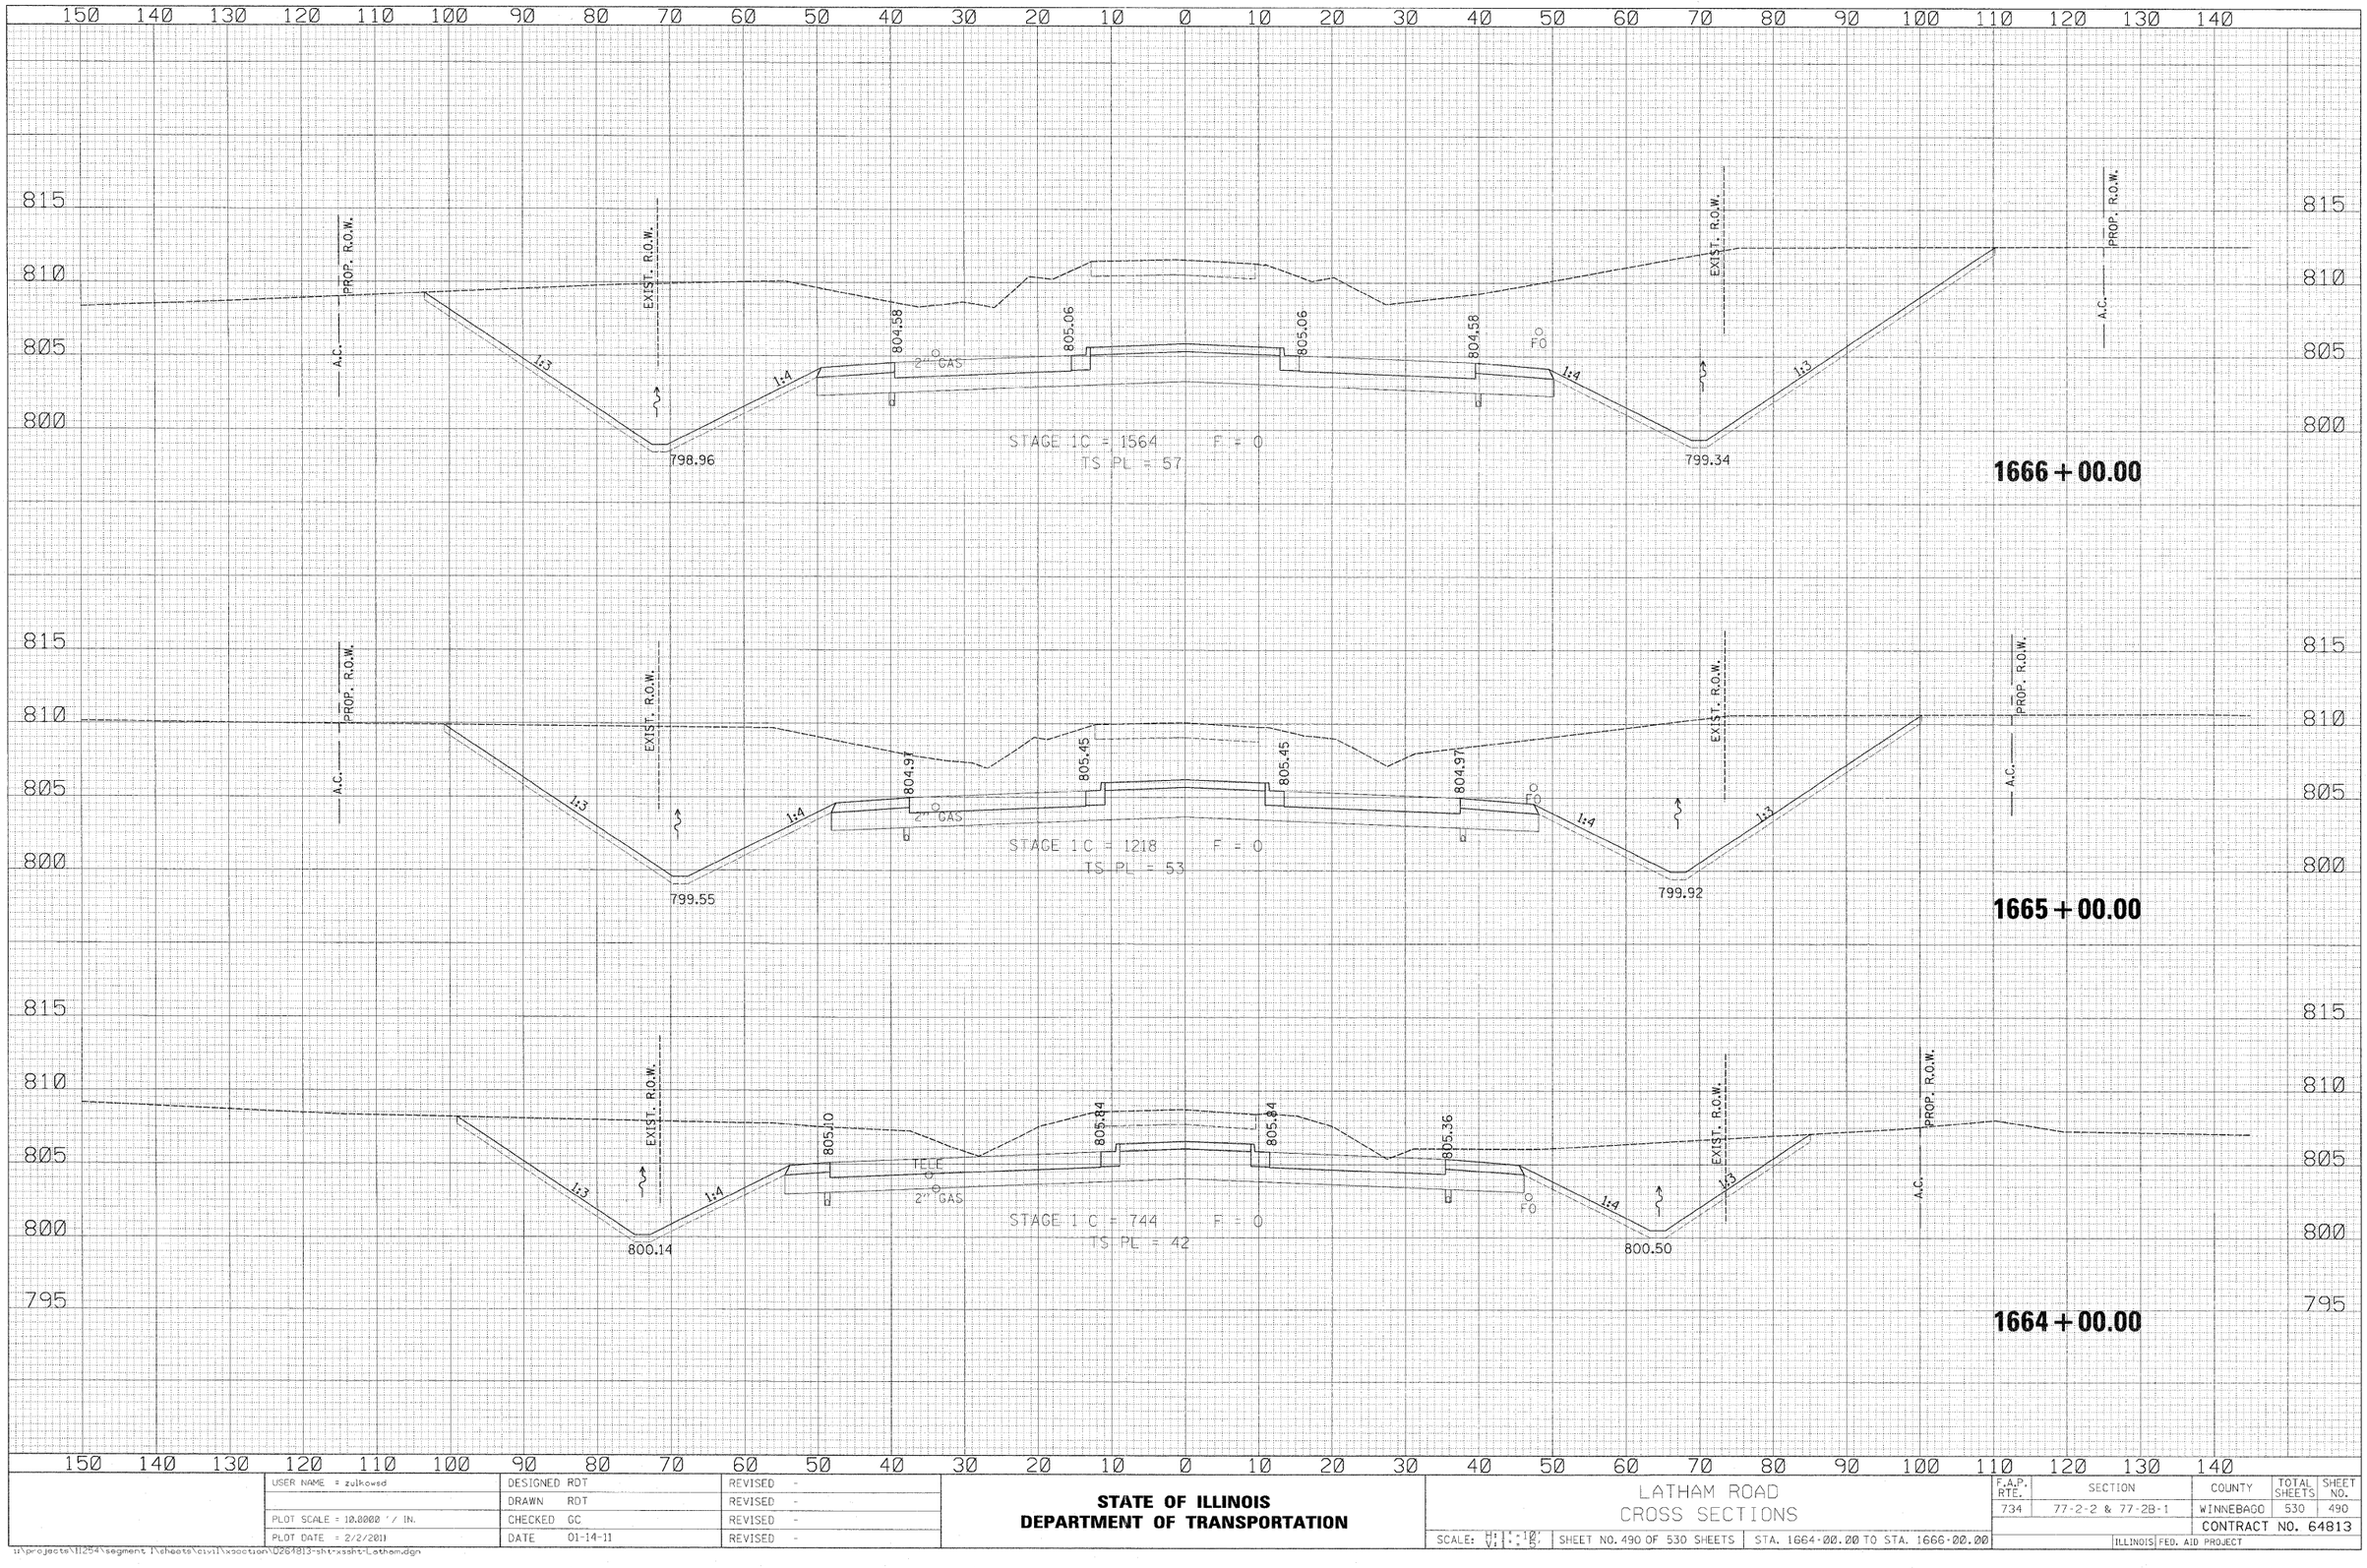

FINAL SURVEY — NOTE BOOK — NO.

BY	DATE
SURVEYED	
PLOTTED	
TEMPLATE	
AREAS	
AREAS CHECKED	

ORIGINAL SURVEY — NOTE BOOK — NO.

BY	DATE
SURVEYED	
PLOTTED	
TEMPLATE	
AREAS	
AREAS CHECKED	

USER NAME = zulkowsd	DESIGNED RDT	REVISED -
	DRAWN RDT	REVISED -
PLOT SCALE = 10.0000 ' / IN.	CHECKED GC	REVISED -
PLOT DATE = 2/2/2011	DATE 01-14-11	REVISED -

STATE OF ILLINOIS
DEPARTMENT OF TRANSPORTATION


LATHAM ROAD
CROSS SECTIONS

SCALE: H: 1" = 10' V: 1" = 5' | SHEET NO. 490 OF 530 SHEETS | STA. 1664+00.00 TO STA. 1666+00.00

F.A.P. RTE.	SECTION	COUNTY	TOTAL SHEETS	SHEET NO.
734	77-2-2 & 77-2B-1	WINNEBAGO	530	490
		CONTRACT NO. 64813		
		ILLINOIS FED. AID PROJECT		

u:\projects\11254\segment 1\sheets\civil\xsection\D261813-sht-xssht-Latham.dgn

FINAL SURVEY	NOTE BOOK	SURVEYED	PLOTTED	TEMPLATE	AREAS	AREAS CHECKED	BY	DATE
NO.								

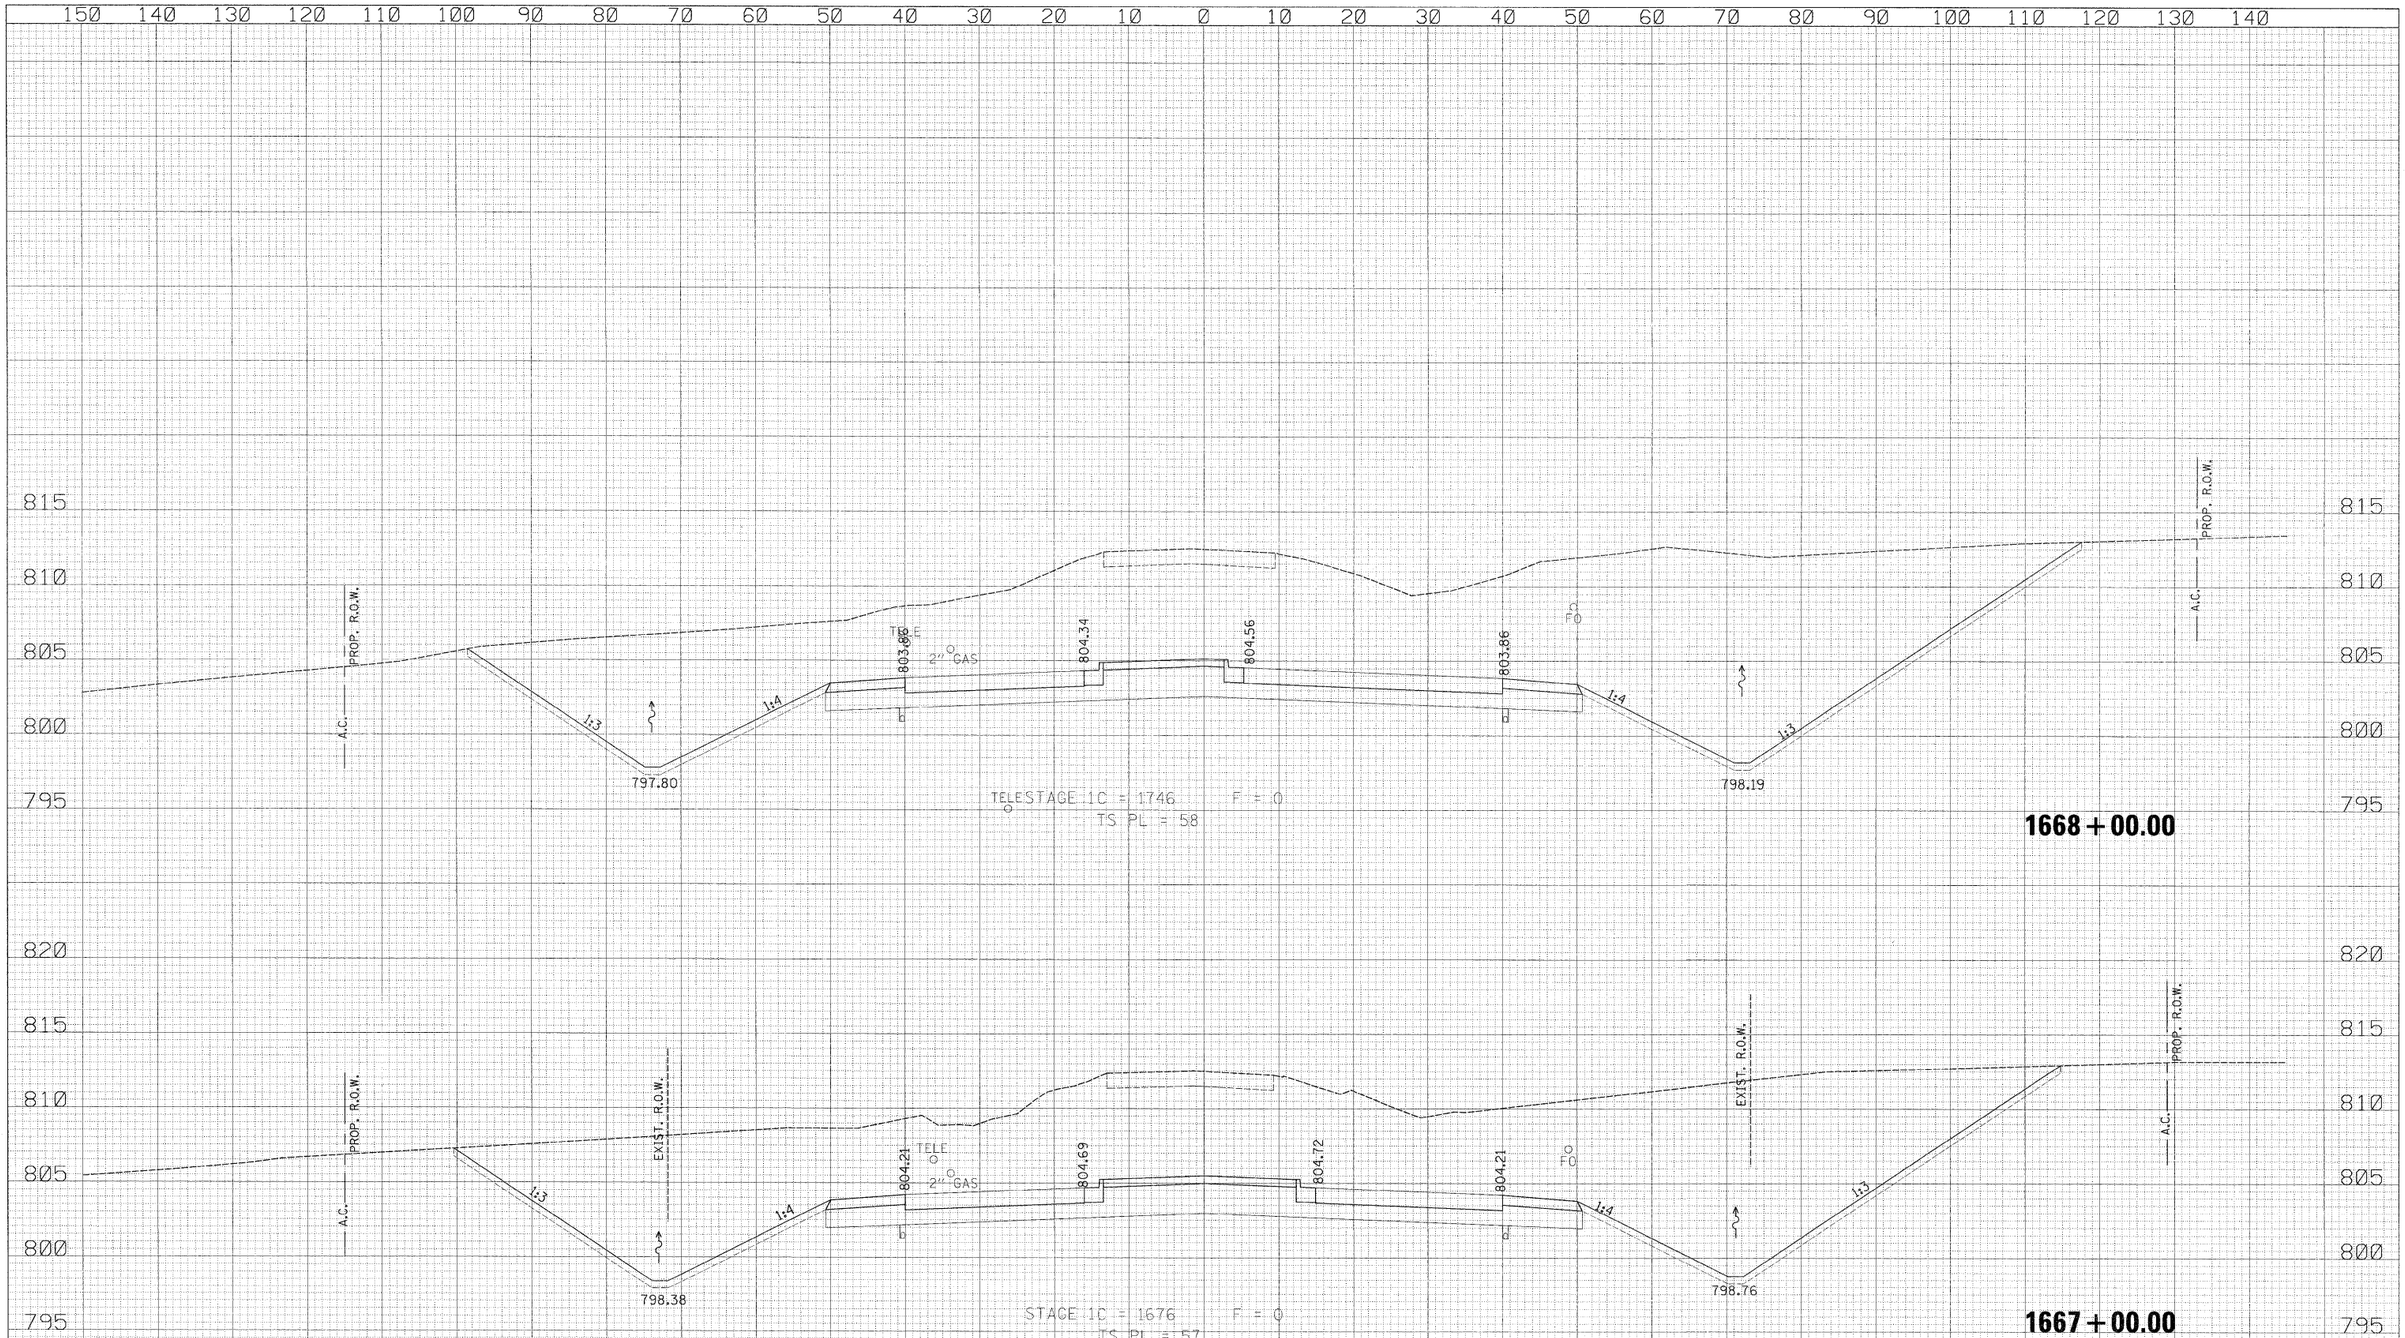

ORIGINAL SURVEY	NOTE BOOK	SURVEYED	PLOTTED	TEMPLATE	AREAS	AREAS CHECKED	BY	DATE
NO.								


USER NAME = zulkowsd	DESIGNED RDT	REVISED -	**STATE OF ILLINOIS**
	DRAWN RDT	REVISED -	**DEPARTMENT OF TRANSPORTATION**
PLOT SCALE = 10.0000 ' / IN.	CHECKED GC	REVISED -	
PLOT DATE = 2/2/2011	DATE 01-14-11	REVISED -	

LATHAM ROAD
CROSS SECTIONS

SCALE: H: 1" = 10' V: 1" = 5' | SHEET NO. 491 OF 530 SHEETS | STA. 1667+00.00 TO STA. 1668+00.00

F.A.P. RTE.	SECTION	COUNTY	TOTAL SHEETS	SHEET NO.
734	77-2-2 & 77-2B-1	WINNEBAGO	530	491
		CONTRACT NO. 64813		
	ILLINOIS FED. AID PROJECT			

I:\projects\11254\segment 1\sheets\civil\xsection\0264813-sht-xssht-Latham.dgn

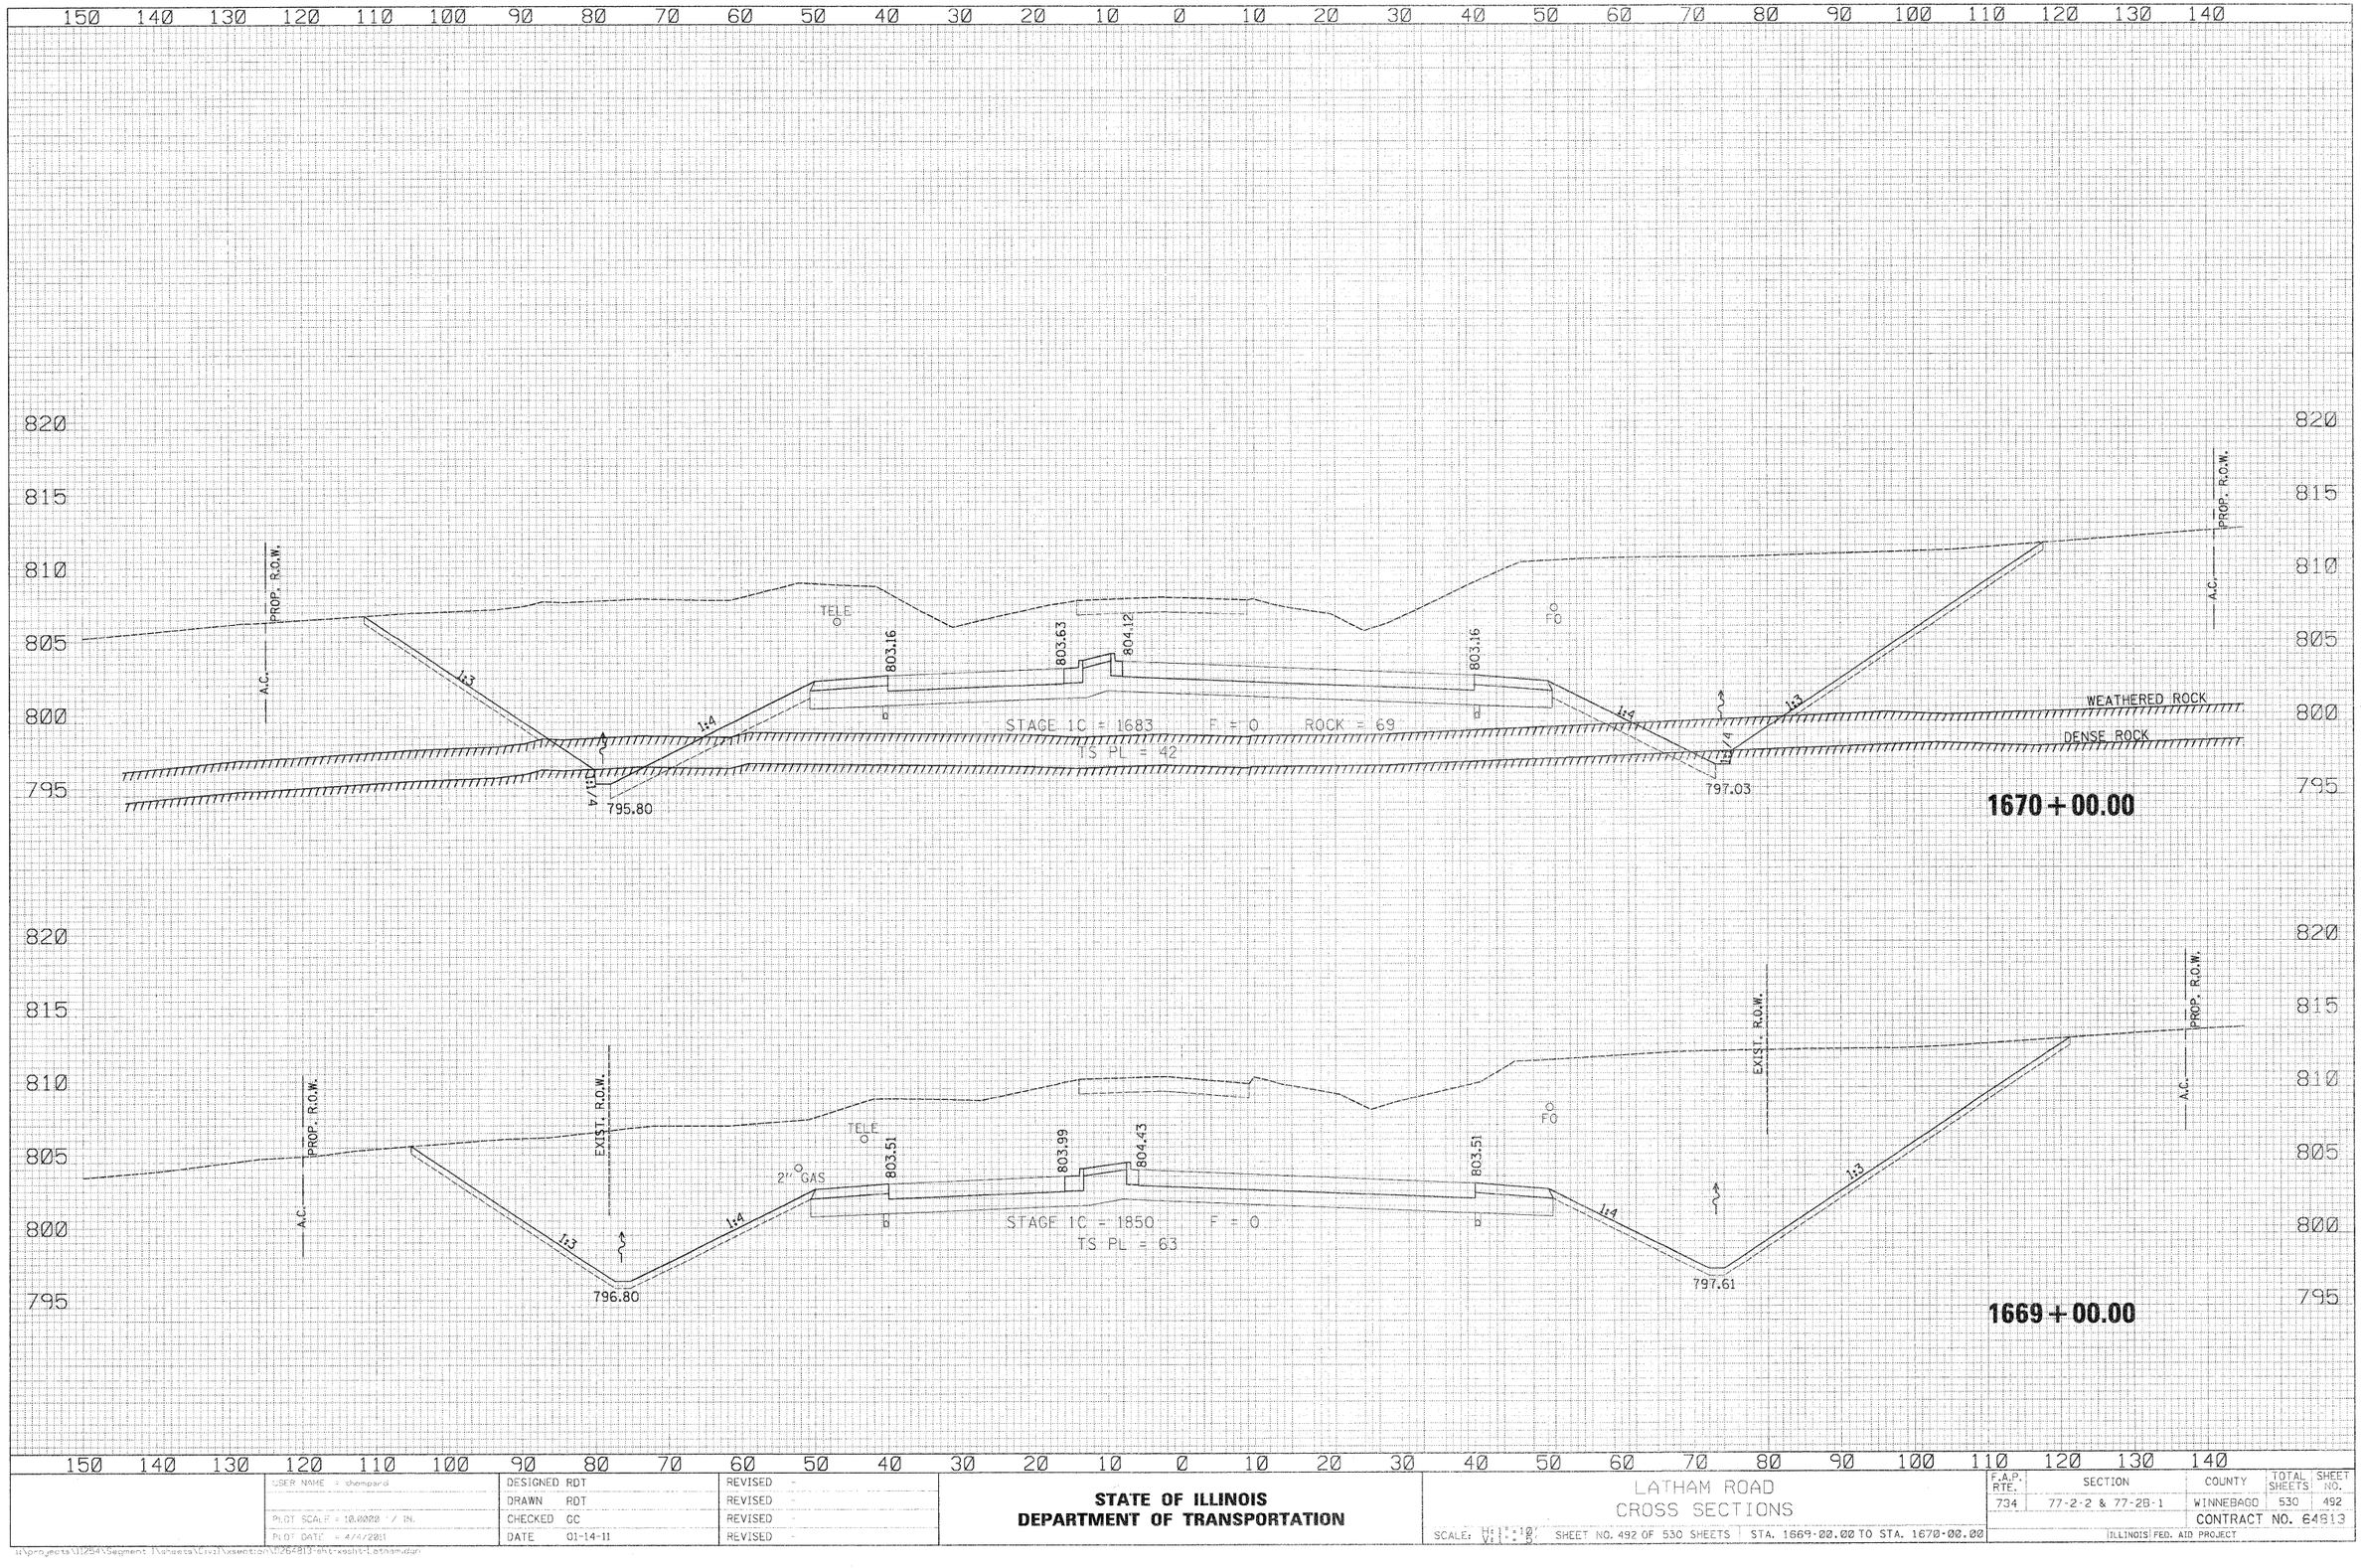

USER NAME = dhampard	DESIGNED RDT	REVISED -	**STATE OF ILLINOIS** **DEPARTMENT OF TRANSPORTATION**
PLOT SCALE = 10.0000 ' / IN.	DRAWN RDT	REVISED -	LATHAM ROAD CROSS SECTIONS
PLOT DATE = 4/4/2011	CHECKED GC	REVISED -	SCALE: H: 1"=10' V: 1"=5' SHEET NO. 492 OF 530 SHEETS STA. 1669+00.00 TO STA. 1670+00.00
	DATE 01-14-11	REVISED -	

F.A.P. RTE.	SECTION	COUNTY	TOTAL SHEETS	SHEET NO.
734	77-2-2 & 77-28-1	WINNEBAGO	530	492
		CONTRACT NO. 64813		
		ILLINOIS FED. AID PROJECT		

I:\projects\11254\Segment 1\sheets\Civil\xsects\11254813-alt-asphlt-Latham.dgn

150 140 130 120 110 100 90 80 70 60 50 40 30 20 10 0 10 20 30 40 50 60 70 80 90 100 110 120 130 140

815 810 805 800 795 790 785

803.38 803.45 803.93 804.41 803.29

1:4 1:4

WEATHERED ROCK
DENSE ROCK

161.0 - PC CL A TH 2°30' @ 1.08%

794.00

MATCH MAINLINE LEFT
DITCH FLOW LINE STA 818+00

INV. 794.08
89.37' LT

796.00

MATCH MAINLINE LEFT
DITCH FLOW LINE STA 816+00

INV. 795.93
83.11' RT

1671+78.75

815 810 805 800 795

PROP. R.O.W.

A.C.

1:3 1:4 1:4 1:3

803.07 803.55 804.03 803.07

STAGE 1C = 1238 F = 0 ROCK = 69
TS PL = 45

A.C.

WEATHERED ROCK
DENSE ROCK

794.78

796.45

1671+00.00

150 140 130 120 110 100 90 80 70 60 50 40 30 20 10 0 10 20 30 40 50 60 70 80 90 100 110 120 130 140

USER NAME = thompsrd	DESIGNED RDT		REVISED
	DRAWN RDT		REVISED
PLOT SCALE = 10.0000 ' / IN.	CHECKED GC		REVISED
PLOT DATE = 4/4/2011	DATE 01-14-11		REVISED

STATE OF ILLINOIS
DEPARTMENT OF TRANSPORTATION

LATHAM ROAD
CROSS SECTIONS


SCALE: H: 1"=10' V: 1"=10' | SHEET NO. 493 OF 530 SHEETS | STA. 1671+00.00 TO STA. 1671+78.75

F.A.P. RTE.	SECTION	COUNTY	TOTAL SHEETS	SHEET NO.
734	77-2-2 & 77-2B-1	WINNEBAGO	530	493
		CONTRACT NO. 64813		
	ILLINOIS FED. AID PROJECT			

I:\projects\11254\Segment 1\sheets\Civil\xsection\526483.5 plt xsplt LathamDgn

FINAL SURVEY NOTE BOOK — SURVEYED / PLOTTED / TEMPLATE / AREAS / AREAS CHECKED — BY — DATE — NO.

ORIGINAL SURVEY NOTE BOOK — SURVEYED / PLOTTED / TEMPLATE / AREAS / AREAS CHECKED — BY — DATE — NO.

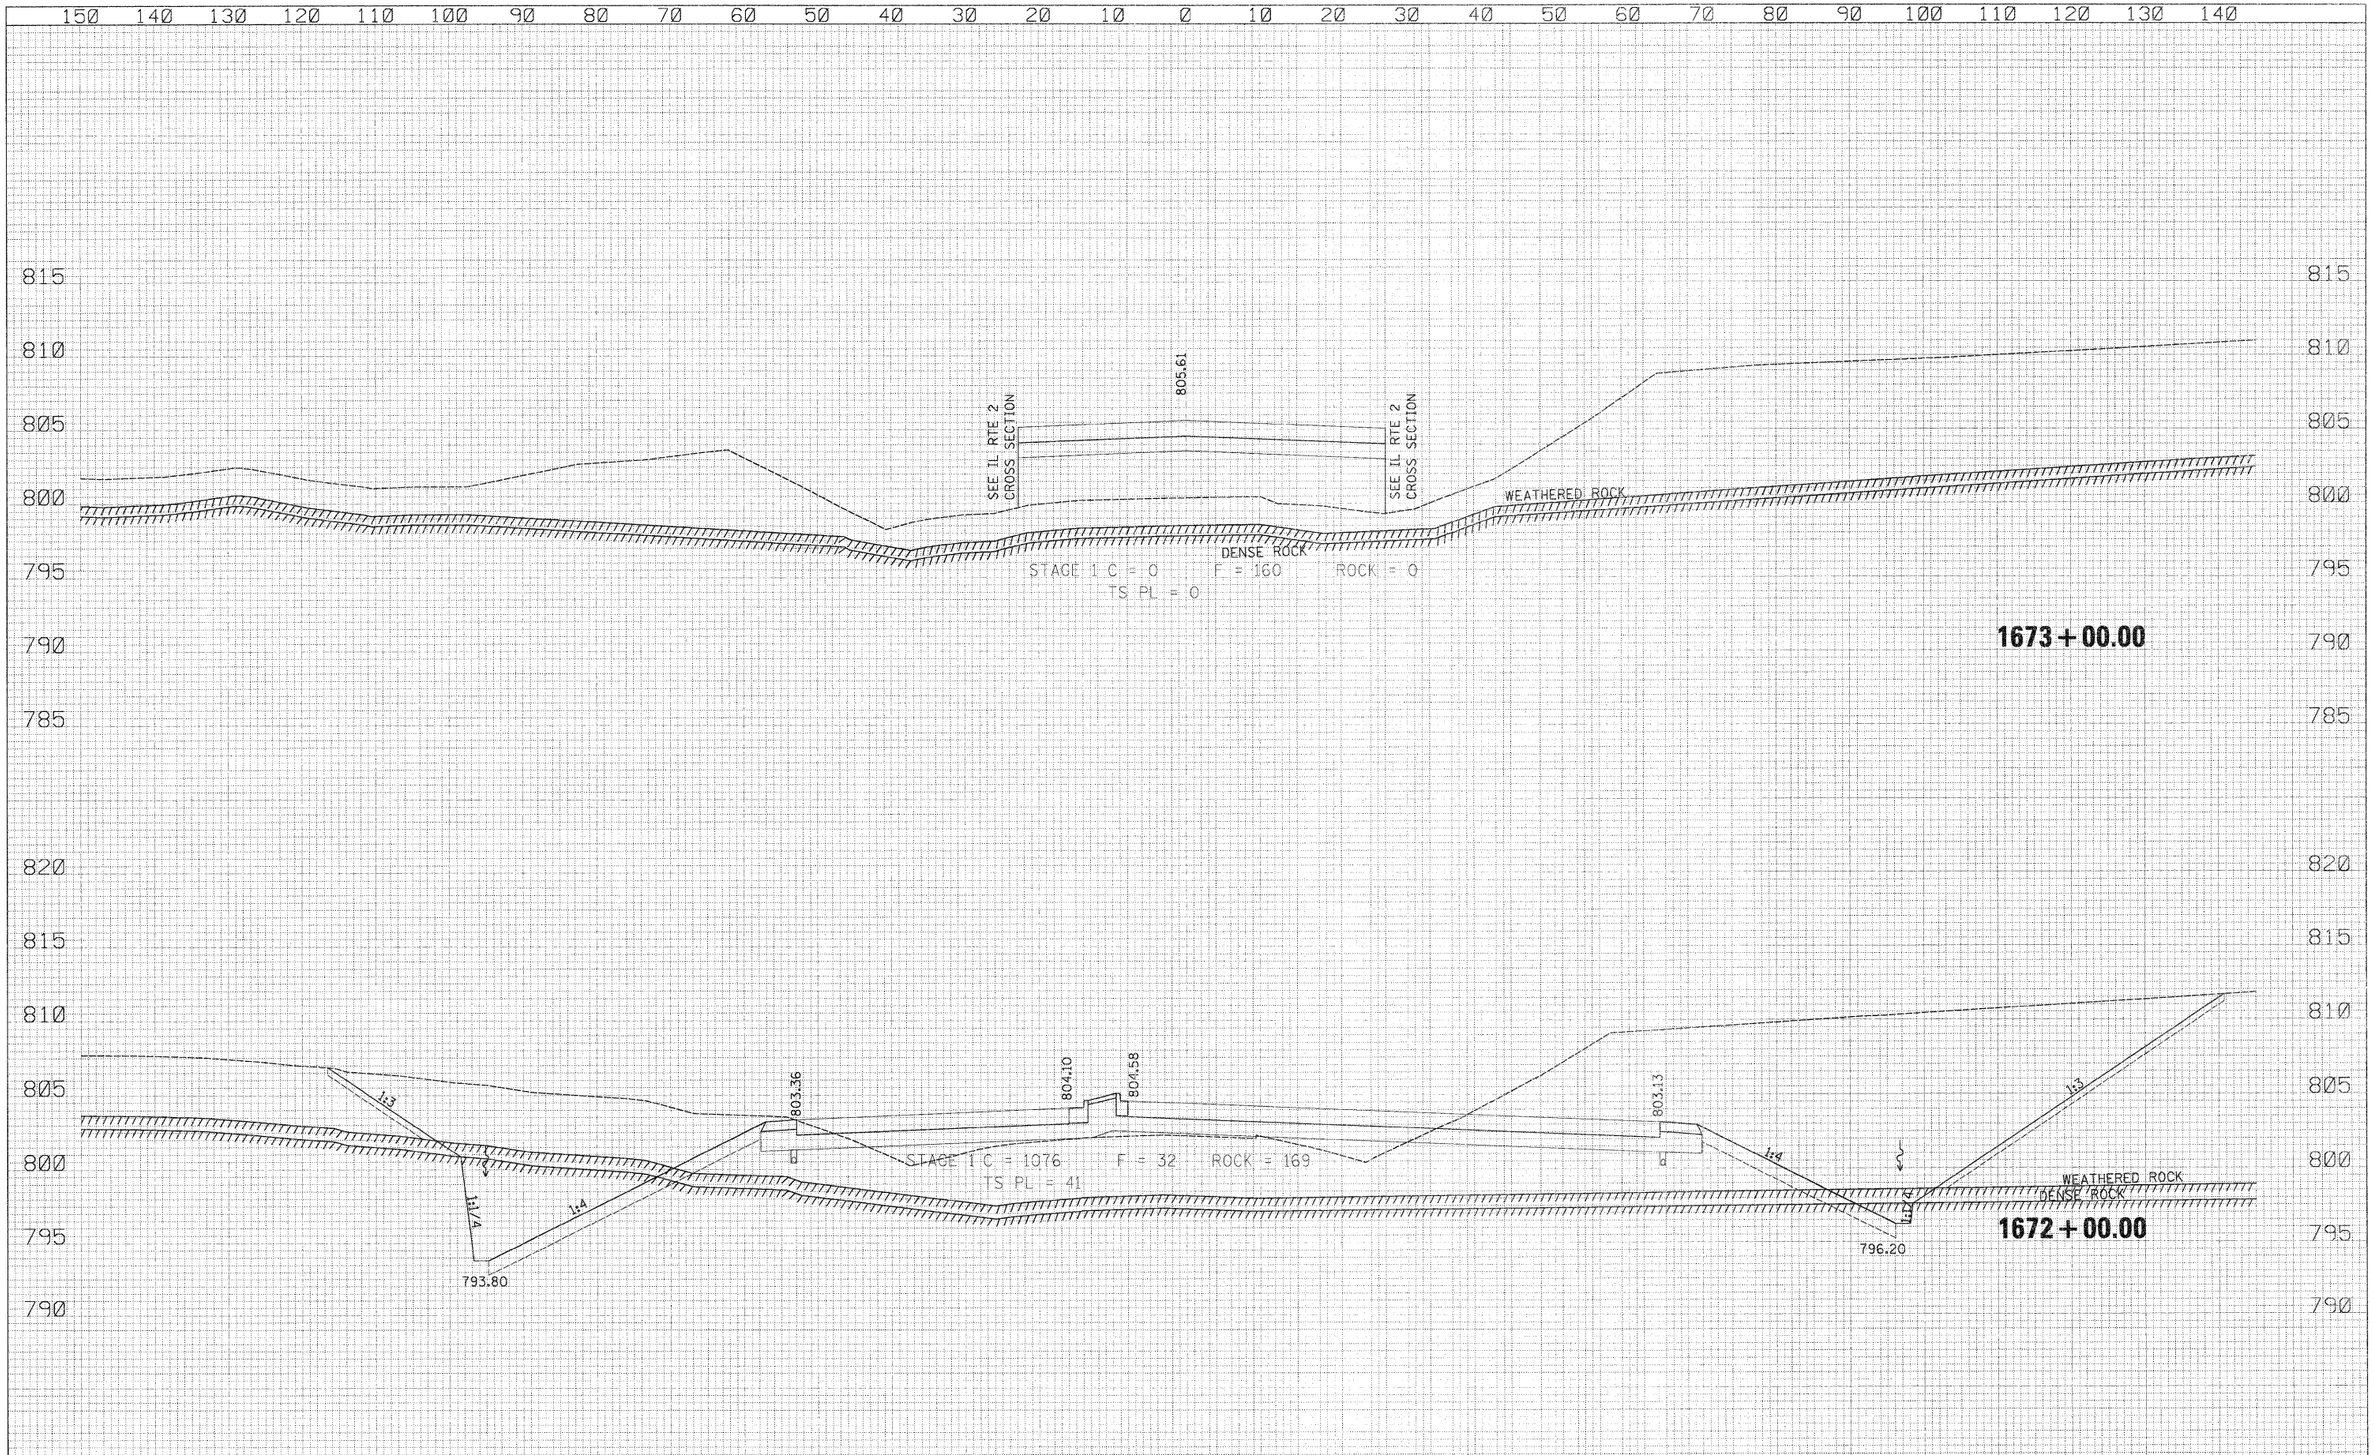

USER NAME = dhoward	DESIGNED RDT	REVISED	
	DRAWN RDT	REVISED	
PLOT SCALE = 10.0000 ' / IN.	CHECKED GC	REVISED	
PLOT DATE = 4/4/2011	DATE 01-14-11	REVISED	

STATE OF ILLINOIS
DEPARTMENT OF TRANSPORTATION

LATHAM ROAD
CROSS SECTIONS


SCALE: H: 1"=10' V: 1"=10' | SHEET NO. 494 OF 530 SHEETS | STA. 1672+00.00 TO STA. 1673+00.00

F.A.P. RTE.	SECTION	COUNTY	TOTAL SHEETS	SHEET NO.
734	77-2-2 & 77-2B-1	WINNEBAGO	530	494
		CONTRACT NO. 64813		
	ILLINOIS FED. AID PROJECT			

I:\Projects\11254\Segment Sheets\Civil\section\264813-gnr-xssht-Latham.dgn

150 140 130 120 110 100 90 80 70 60 50 40 30 20 10 0 10 20 30 40 50 60 70 80 90 100 110 120 130 140

810 805 800 795 790 785

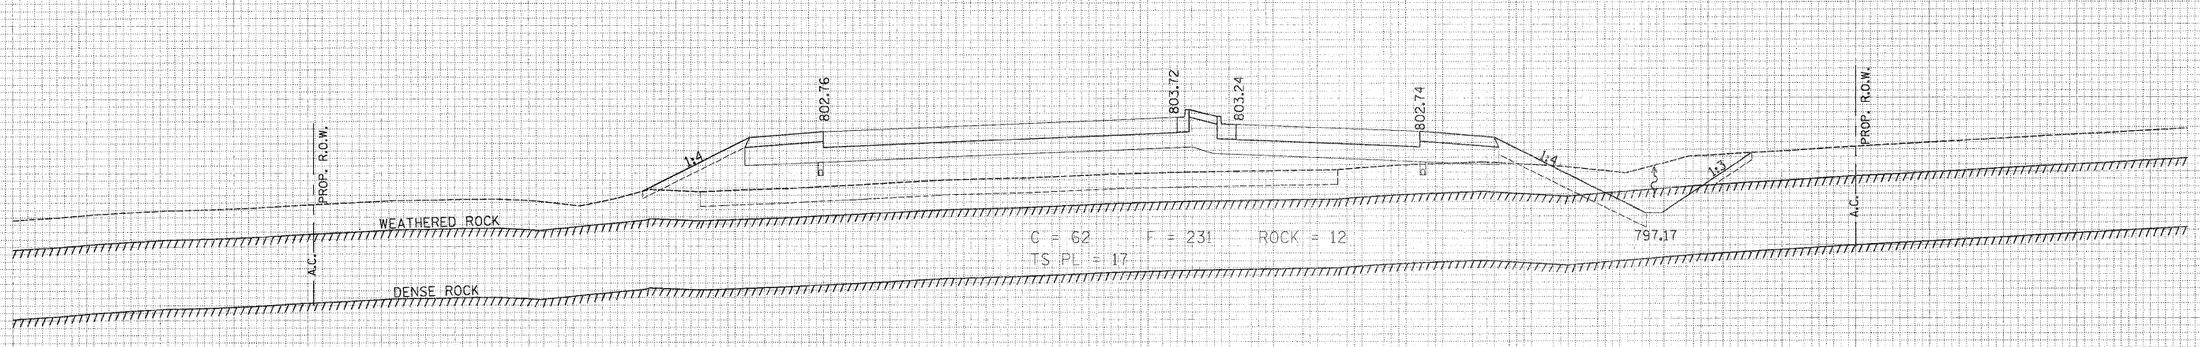

1675 + 00.00



1674 + 00.00

USER NAME = thompsrd	DESIGNED RDT	REVISED -	**STATE OF ILLINOIS** **DEPARTMENT OF TRANSPORTATION**
	DRAWN RDT	REVISED -	
PLOT SCALE = 10.0000 ' / IN.	CHECKED GC	REVISED -	
PLOT DATE = 4/4/2011	DATE 01-14-11	REVISED -	

LATHAM ROAD
CROSS SECTIONS

SCALE: H: 1" = 10' V: 1" = 5' | SHEET NO. 495 OF 530 SHEETS | STA. 1674+00.00 TO STA. 1675+00.00

F.A.P. RTE.	SECTION	COUNTY	TOTAL SHEETS	SHEET NO.
734	77-2-2 & 77-28-1	WINNEBAGO	530	495
		CONTRACT NO. 64813		
	ILLINOIS FED. AID PROJECT			

ORIGINAL SURVEY — NOTE BOOK — NO. — BY — DATE
SURVEYED — PLOTTED — TEMPLATE — AREAS — AREAS CHECKED

FINAL SURVEY — NOTE BOOK — NO. — BY — DATE
SURVEYED — PLOTTED — TEMPLATE — AREAS — AREAS CHECKED

I:\projects\111254\Segment 1\sheets\Civil\xsection\0264813 sht-xsht-Latham.dgn

150 140 130 120 110 100 90 80 70 60 50 40 30 20 10 0 10 20 30 40 50 60 70 80 90 100 110 120 130 140

805
800
795
790
785
780

800.56
801.50
801.07
800.56
1:4
1:4
PROP. R.O.W.
PROP. R.O.W.
C = 14 F = 611
TS PL = 41
TELE
2" CAC
A.C.
FO
793.44
A.C.

1677 + 00.00

810
805
800
795
790
785

801.76
802.72
802.24
801.76
1:4
1:4
1:3
PROP. R.O.W.
PROP. R.O.W.
C = 41 F = 346 ROCK = 0
TS PL = 33
TELE
WEATHERED ROCK
FO
795.30
A.C.

1676 + 00.00

150 140 130 120 110 100 90 80 70 60 50 40 30 20 10 0 10 20 30 40 50 60 70 80 90 100 110 120 130 140

FINAL SURVEY — NOTE BOOK — NO. — SURVEYED — PLOTTED — TEMPLATE — AREAS — AREAS CHECKED — BY — DATE

ORIGINAL SURVEY — NOTE BOOK — NO. — SURVEYED — PLOTTED — TEMPLATE — AREAS — AREAS CHECKED — BY — DATE

USER NAME = zulkowsd	DESIGNED RDT	REVISED -
	DRAWN RDT	REVISED
PLOT SCALE = 10.0000 ' / IN.	CHECKED GC	REVISED -
PLOT DATE = 2/2/2011	DATE 01-14-11	REVISED -

STATE OF ILLINOIS
DEPARTMENT OF TRANSPORTATION

LATHAM ROAD
CROSS SECTIONS


SCALE: H: 1" = 10' V: 1" = 10' | SHEET NO. 496 OF 530 SHEETS | STA. 1676+00.00 TO STA. 1677+00.00

F.A.P. RTE.	SECTION	COUNTY	TOTAL SHEETS	SHEET NO.
734	77-2-2 & 77-28-1	WINNEBAGO	530	496
		CONTRACT NO. 64813		
		ILLINOIS	FED. AID PROJECT	

I:\projects\11254\segment 1\sheets\civil\xsection\D264813-sht-xssht-Latham.dgn

FINAL SURVEY	BY	DATE
NOTE BOOK	SURVEYED	
NO.	PLOTTED	
	TEMPLATE	
	AREAS	
	AREAS CHECKED	

ORIGINAL SURVEY	BY	DATE
NOTE BOOK	SURVEYED	
NO.	PLOTTED	
	TEMPLATE	
	AREAS	
	AREAS CHECKED	

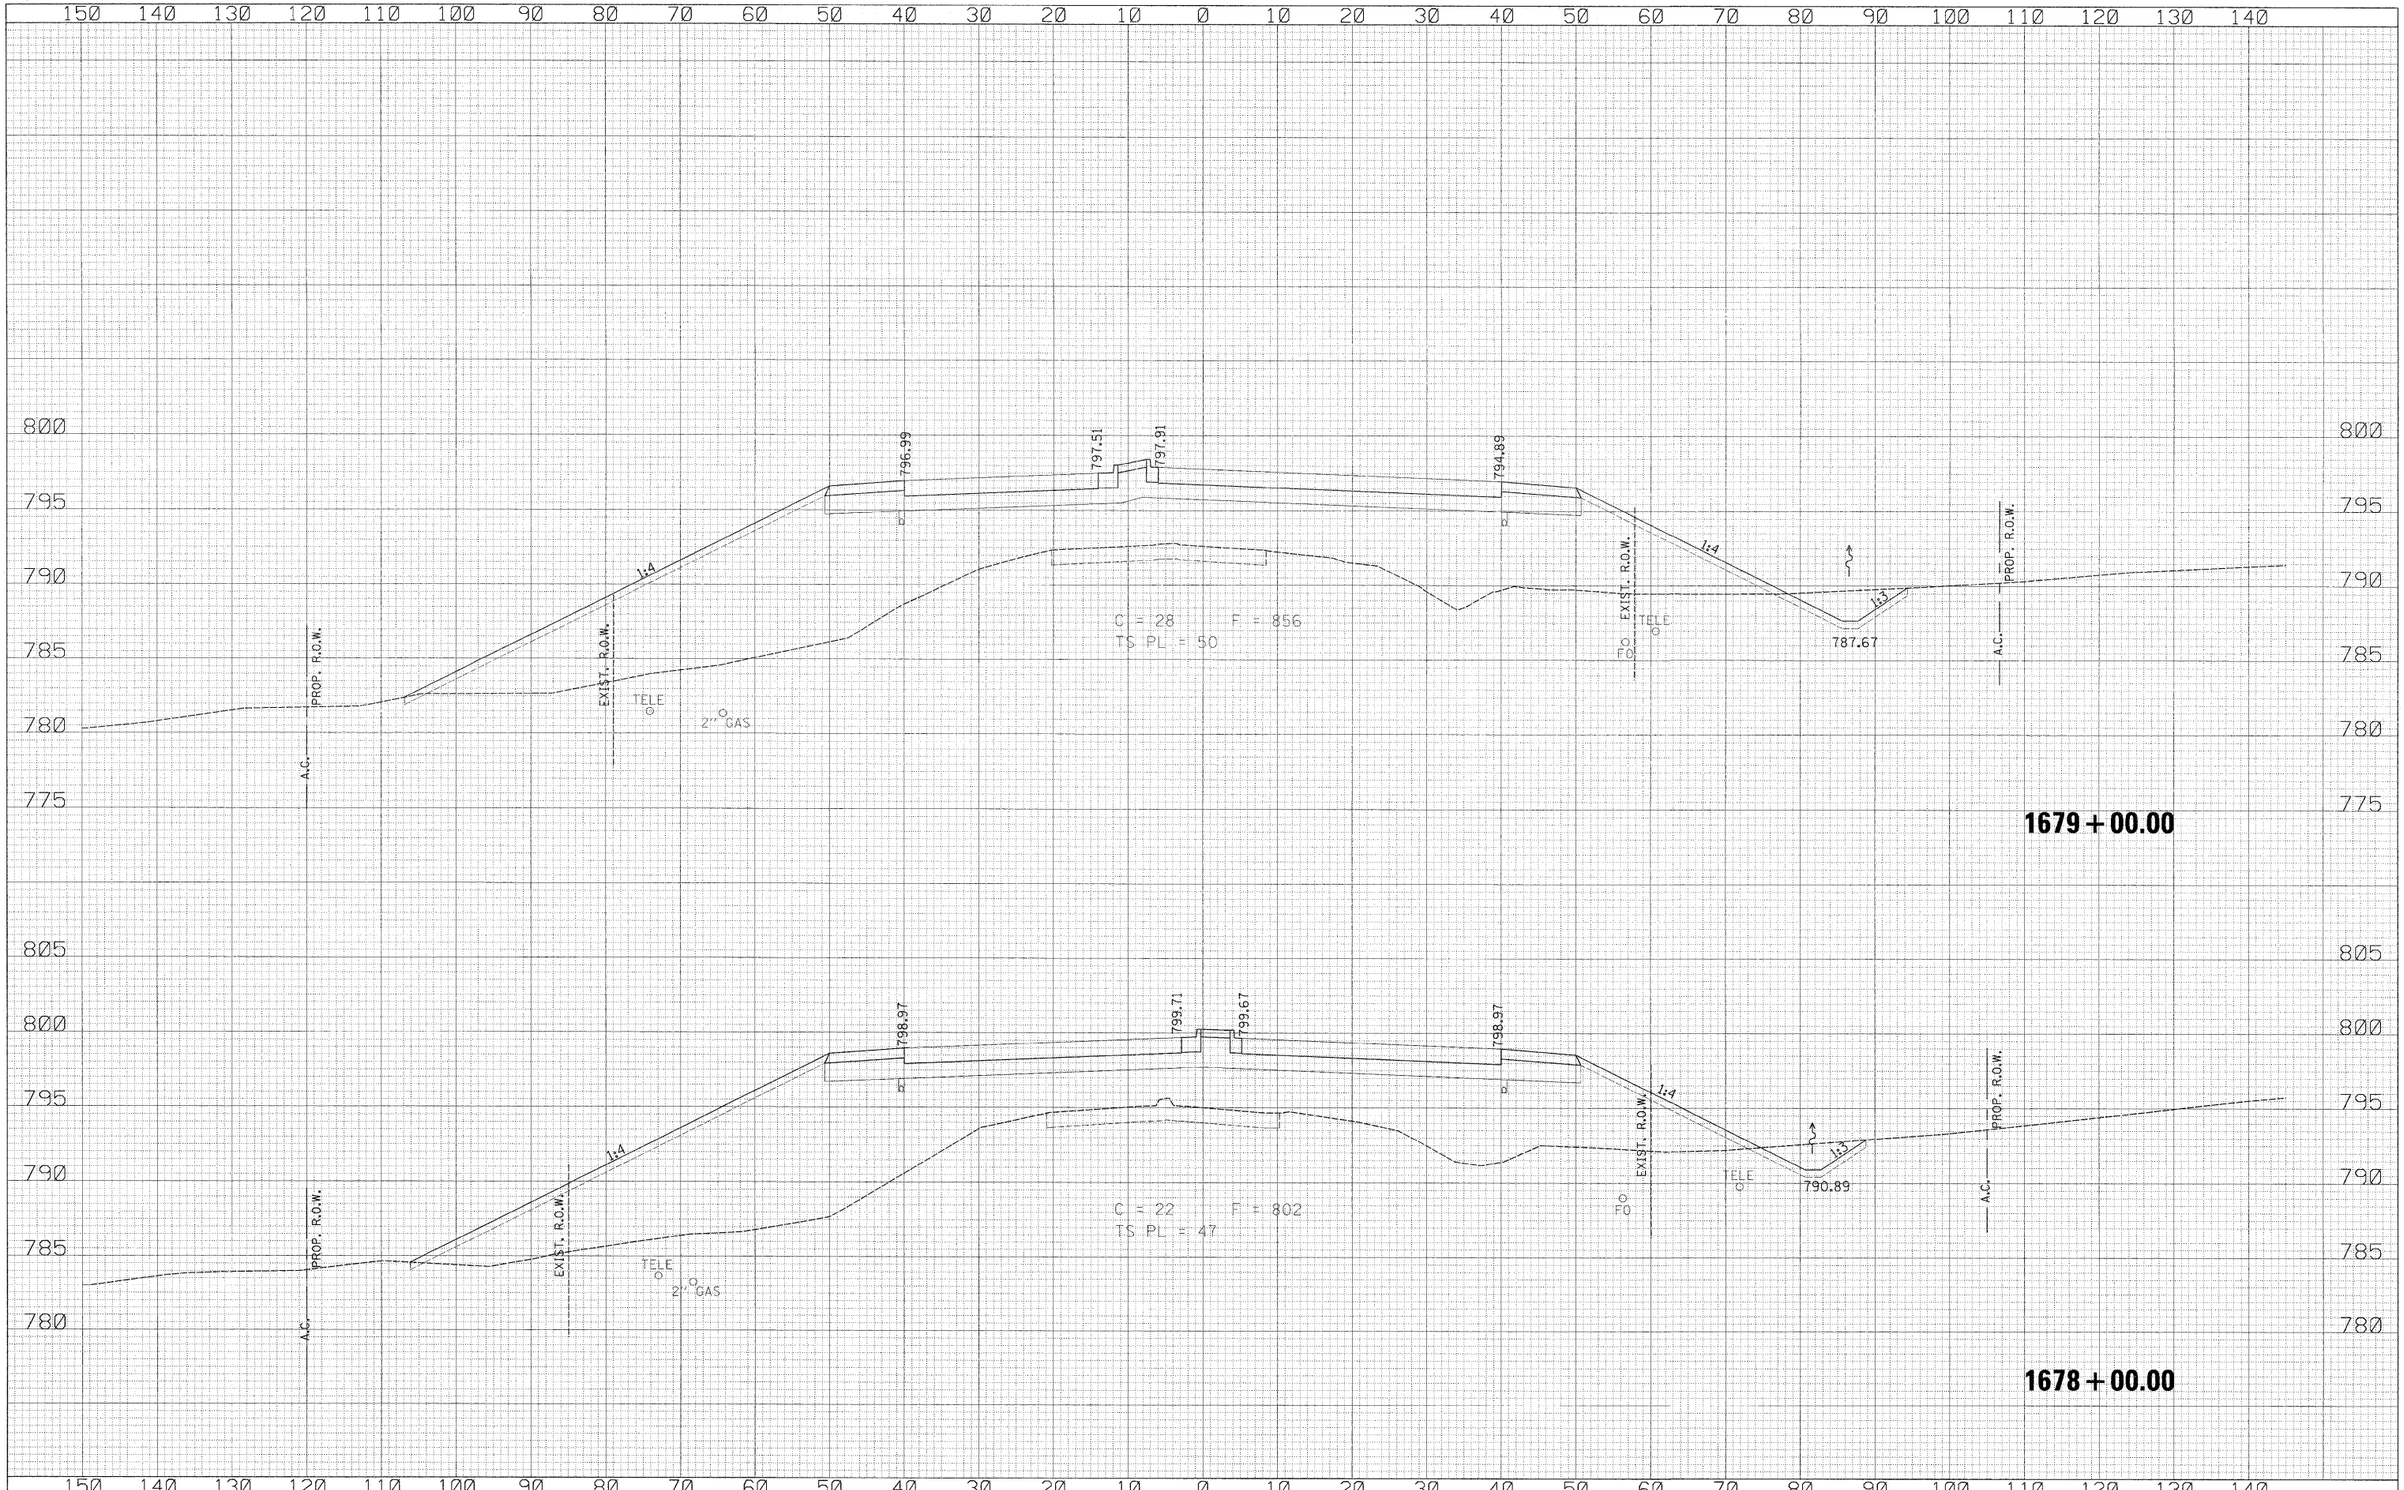

USER NAME = zulkowsd	DESIGNED RDT	REVISED -	
	DRAWN RDT	REVISED -	
PLOT SCALE = 10.0000 ' / IN.	CHECKED GC	REVISED -	
PLOT DATE = 2/2/2011	DATE 01-14-11	REVISED -	

STATE OF ILLINOIS
DEPARTMENT OF TRANSPORTATION

LATHAM ROAD
CROSS SECTIONS

SCALE: H: 1" = 10' V: 1" = 10' | SHEET NO. 497 OF 530 SHEETS | STA. 1678+00.00 TO STA. 1679+00.00

F.A.P. RTE.	SECTION	COUNTY	TOTAL SHEETS	SHEET NO.
734	77-2-2 & 77-2B-1	WINNEBAGO	530	497
		CONTRACT NO. 64813		
		ILLINOIS FED. AID PROJECT		


I:\projects\11254\segment 1\sheets\civil\xsection\0264813-sht-xssht-Latham.dgn

DATE	BY	
		SURVEYED
		PLOTTED
		TEMPLATE
		AREAS
		AREAS CHECKED

FINAL SURVEY — NOTE BOOK — NO.


150 140 130 120 110 100 90 80 70 60 50 40 30 20 10 0 10 20 30 40 50 60 70 80 90 100 110 120 130 140

795 790 785 780 775 770

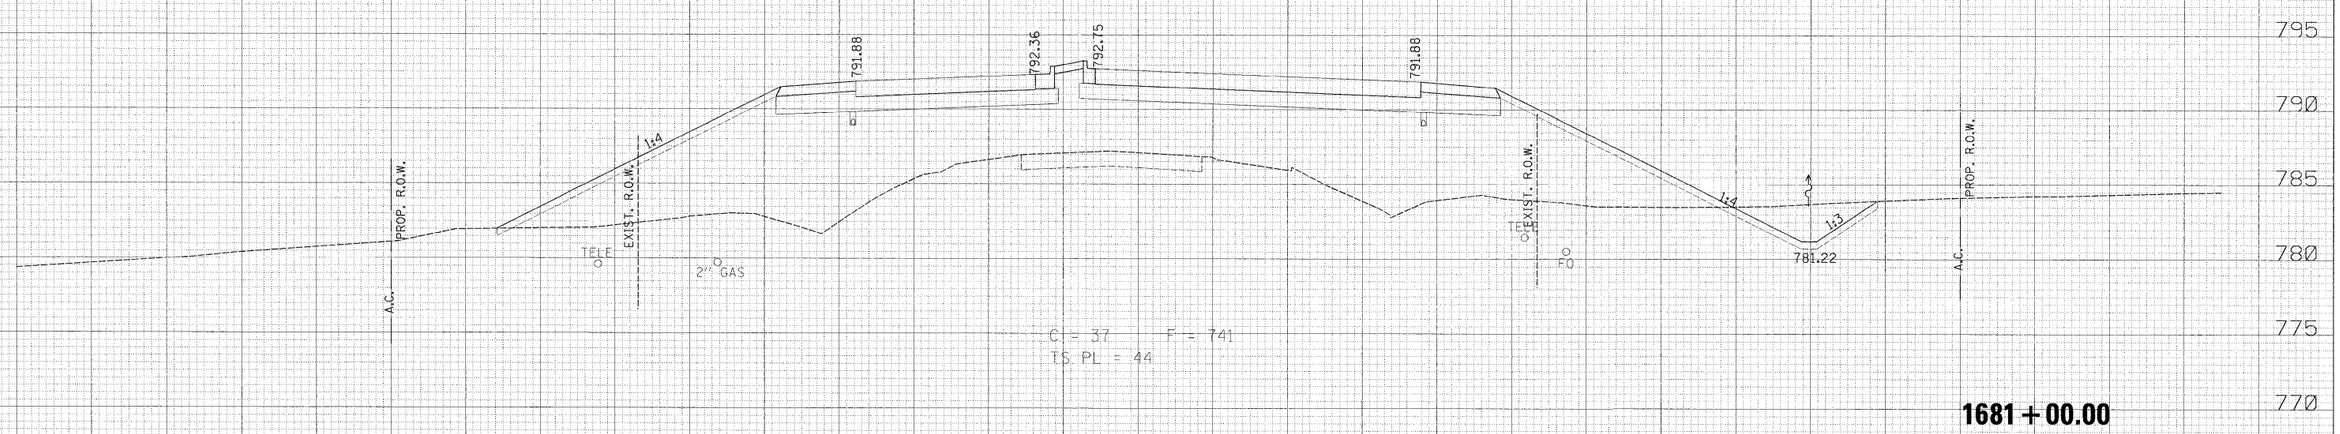

1681+00.00

800 795 790 785 780 775

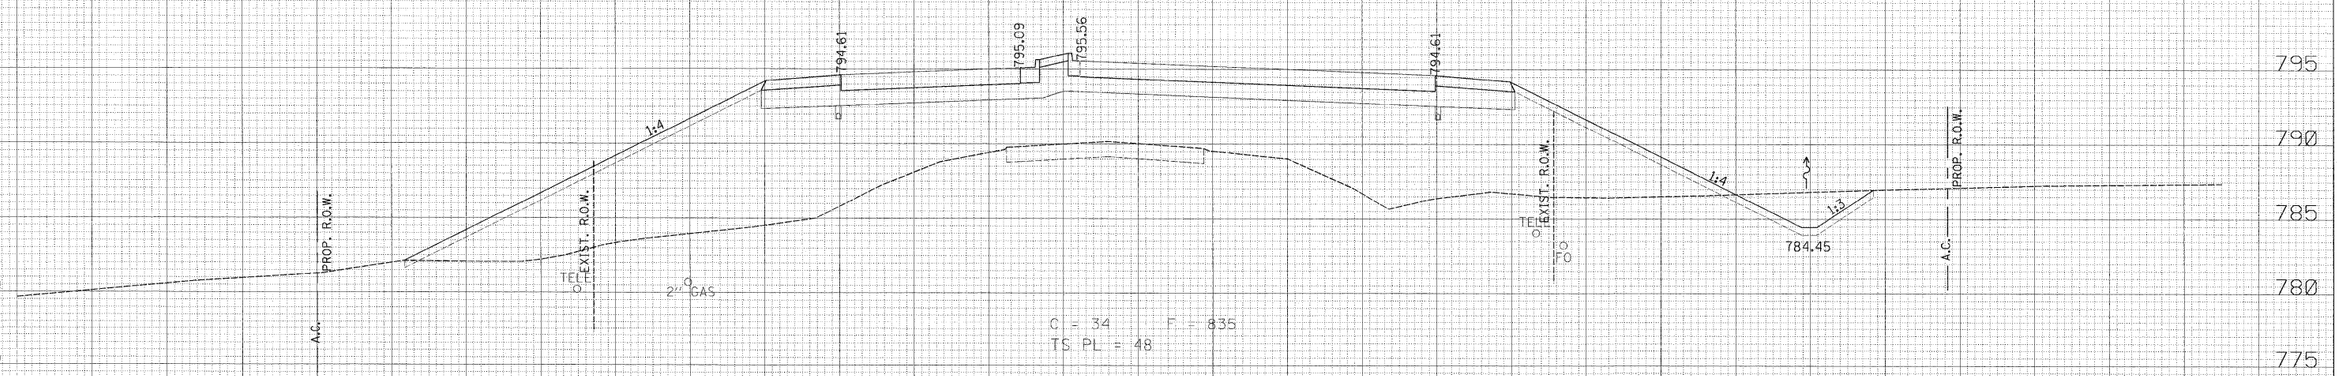

1680+00.00

150 140 130 120 110 100 90 80 70 60 50 40 30 20 10 0 10 20 30 40 50 60 70 80 90 100 110 120 130 140

USER NAME = zulkowsd	DESIGNED RDT	REVISED -
	DRAWN RDT	REVISED -
PLOT SCALE = 10.0000 ' / IN.	CHECKED GC	REVISED -
PLOT DATE = 2/2/2011	DATE 01-14-11	REVISED -

STATE OF ILLINOIS
DEPARTMENT OF TRANSPORTATION

LATHAM ROAD
CROSS SECTIONS


SCALE: H: 1"=10' V: 1"=5' | SHEET NO. 498 OF 530 SHEETS | STA. 1680+00.00 TO STA. 1681+00.00

F.A.P. RTE.	SECTION	COUNTY	TOTAL SHEETS	SHEET NO.
734	77-2-2 & 77-2B-1	WINNEBAGO	530	498
		CONTRACT NO. 64813		
		ILLINOIS FED. AID PROJECT		

DATE	BY	
		ORIGINAL SURVEY
		PLOTTED
		TEMPLATE
		AREAS
		AREAS CHECKED

NOTE BOOK — NO.

I:\projects\11254\segment 1\sheets\civil\xsection\D264813-sht-xssht-Latham.dgn

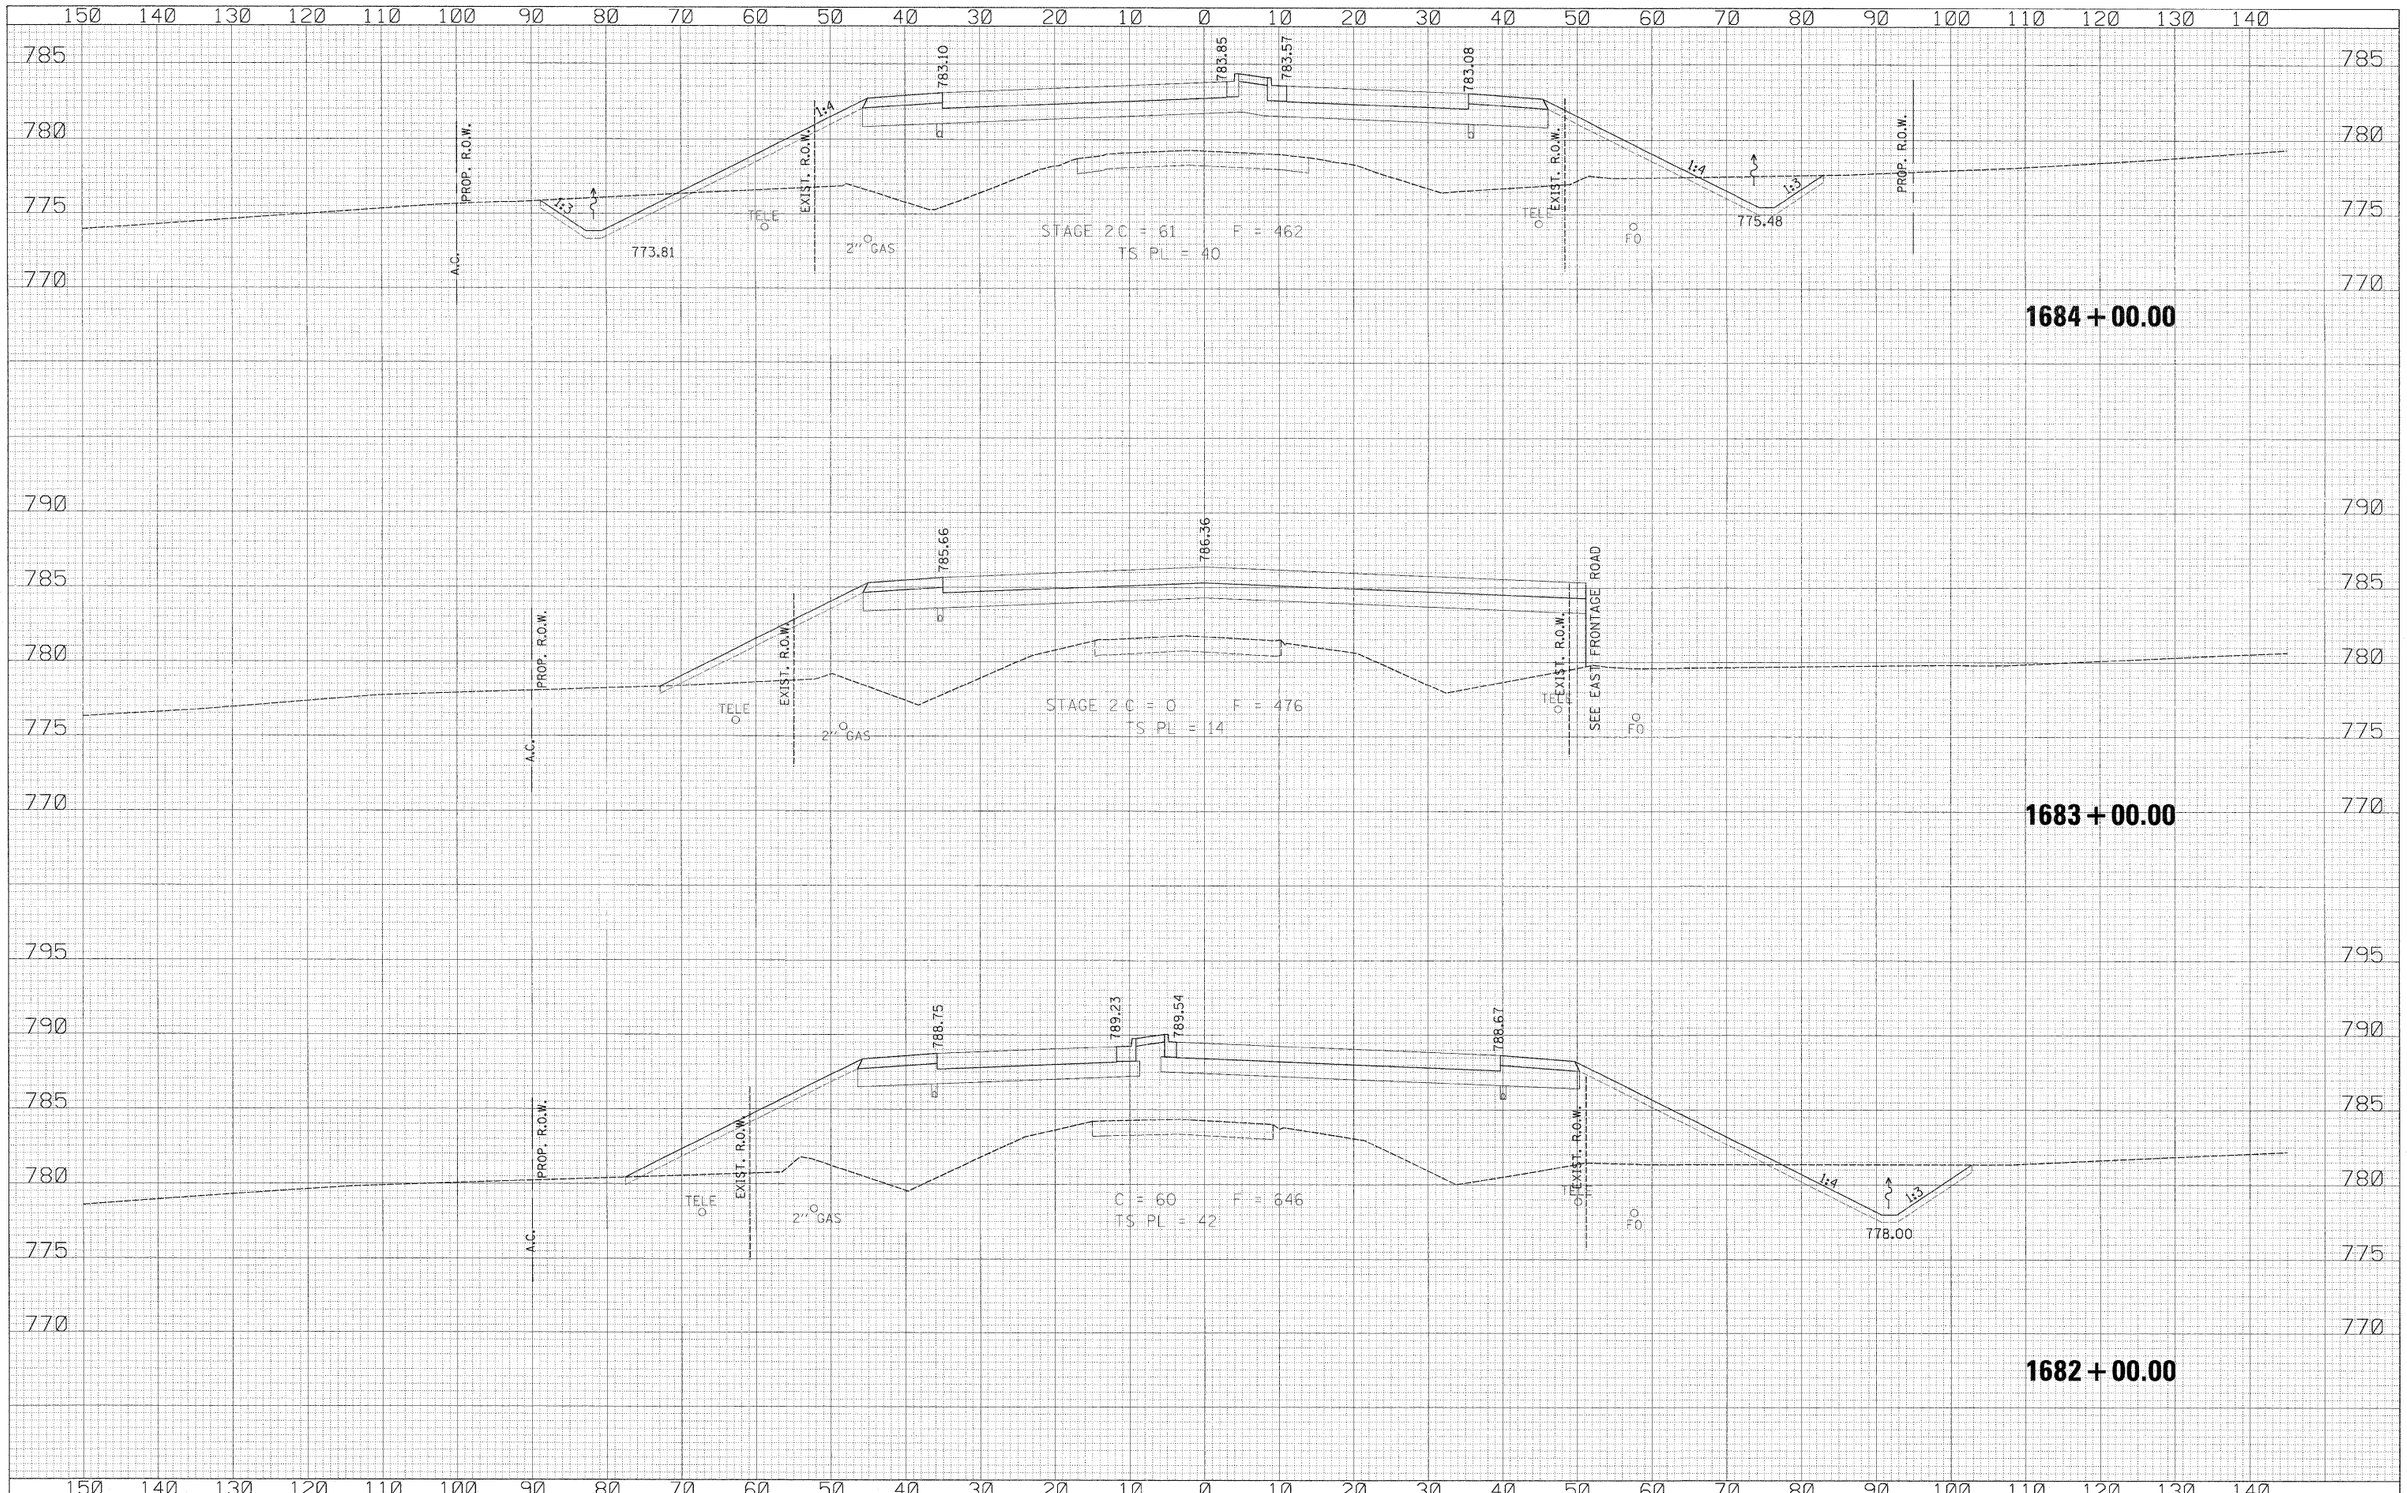

FINAL SURVEY — NOTE BOOK — NO.
SURVEYED — PLOTTED — TEMPLATE — AREAS — AREAS CHECKED
BY — DATE

ORIGINAL SURVEY — NOTE BOOK — NO.
SURVEYED — PLOTTED — TEMPLATE — AREAS — AREAS CHECKED
BY — DATE

USER NAME = zulkowsd	DESIGNED RDT	REVISED -
	DRAWN RDT	REVISED -
PLOT SCALE = 10.0000 ' / IN.	CHECKED GC	REVISED -
PLOT DATE = 2/2/2011	DATE 01-14-11	REVISED -


STATE OF ILLINOIS
DEPARTMENT OF TRANSPORTATION

LATHAM ROAD
CROSS SECTIONS

SCALE: H: 1" = 10' V: 1" = 5' | SHEET NO. 484 OF 530 SHEETS | STA. 1682+00.00 TO STA. 1684+00.00

F.A.P. RTE.	SECTION	COUNTY	TOTAL SHEETS	SHEET NO.
734	77-2-2 & 77-2B-1	WINNEBAGO	530	499
		CONTRACT NO. 64813		
		ILLINOIS FED. AID PROJECT		

I:\projects\11254\segment 1\sheets\civil\xsection\D264813-sht-xssht-Latham.dgn

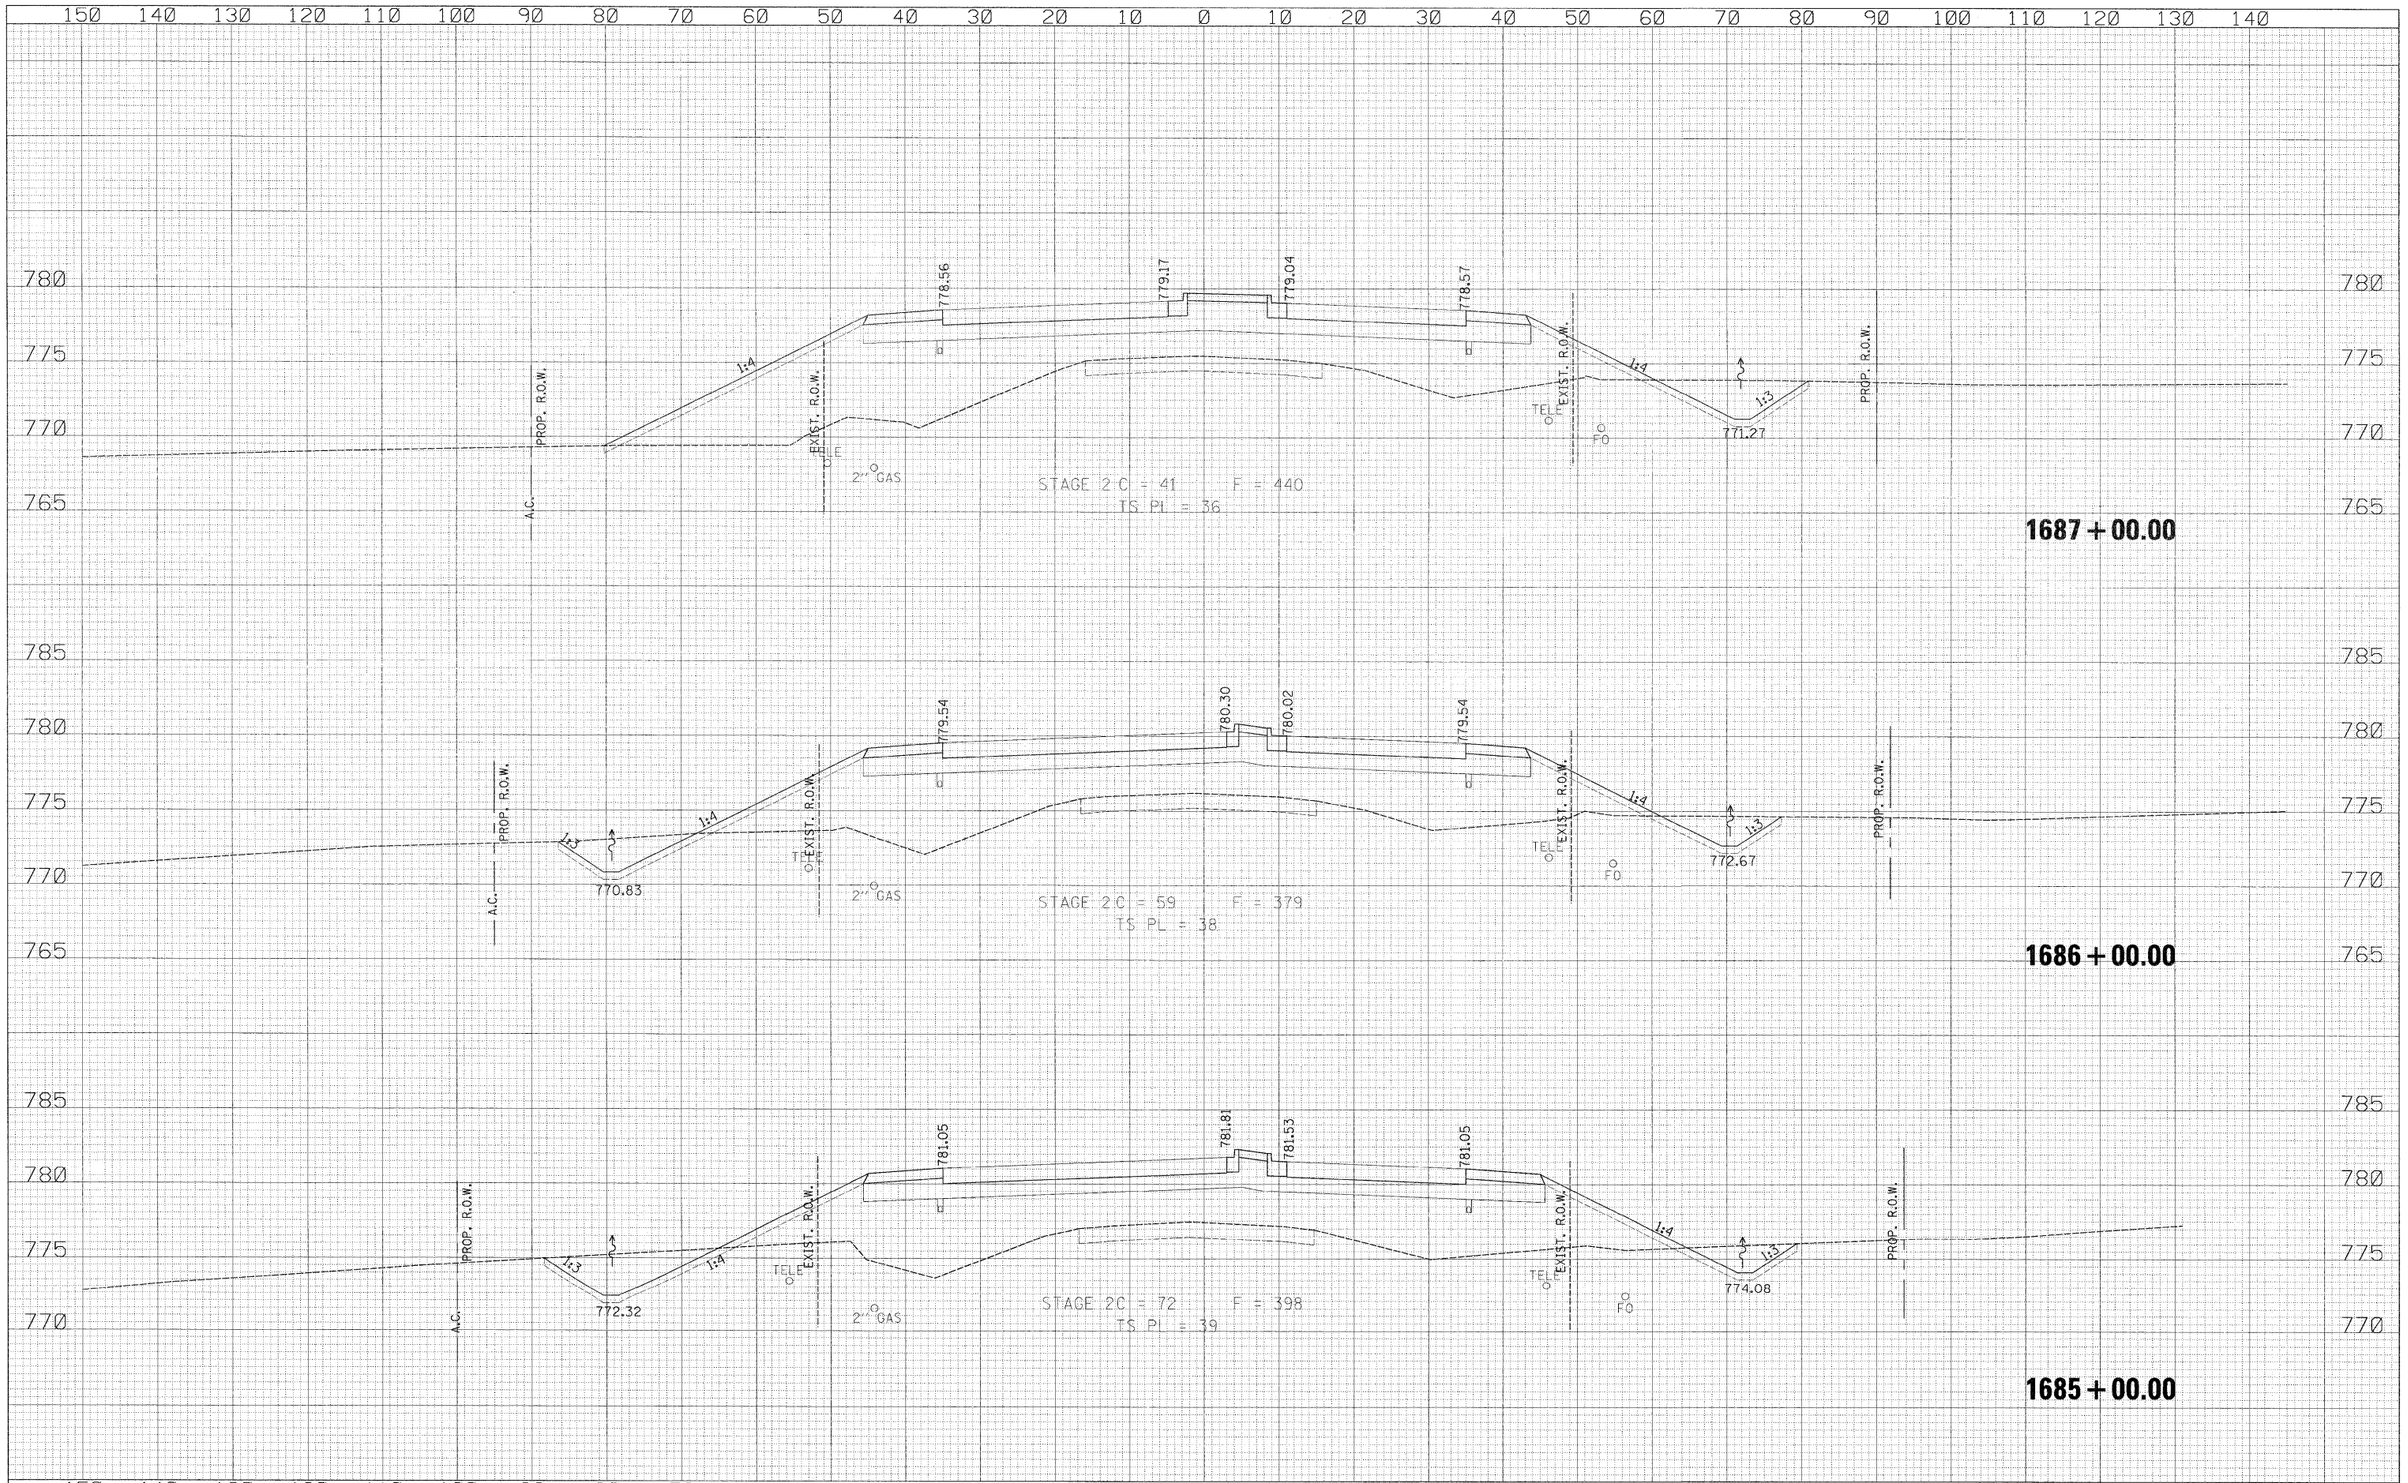

USER NAME = zulkowsd	DESIGNED RDT	REVISED -	
	DRAWN RDT	REVISED -	
PLOT SCALE = 10.0000 ' / IN.	CHECKED GC	REVISED -	
PLOT DATE = 2/2/2011	DATE 01-14-11	REVISED -	

STATE OF ILLINOIS
DEPARTMENT OF TRANSPORTATION

LATHAM ROAD
CROSS SECTIONS

SCALE: H: 1" = 10' V: 1" = 10' | SHEET NO. 500 OF 530 SHEETS | STA. 1685+00.00 TO STA. 1687+00.00

F.A.P. RTE.	SECTION	COUNTY	TOTAL SHEETS	SHEET NO.
734	77-2-2 & 77-2B-1	WINNEBAGO	530	500
		CONTRACT NO. 64813		
		ILLINOIS FED. AID PROJECT		

FINAL SURVEY — NOTE BOOK — NO. — SURVEYED — PLOTTED — TEMPLATE — AREAS — AREAS CHECKED — BY — DATE

ORIGINAL SURVEY — NOTE BOOK — NO. — SURVEYED — PLOTTED — TEMPLATE — AREAS — AREAS CHECKED — BY — DATE

I:\projects\11254\segment 1\sheets\civil\xsection\D264813-sht-xssht-Latham.dgn