PLAN | SURVEYED | PLOTTED | HOR. GRID & ANGLES | VERT. GRID | NOTE BOOK | NO. | DATE | BY

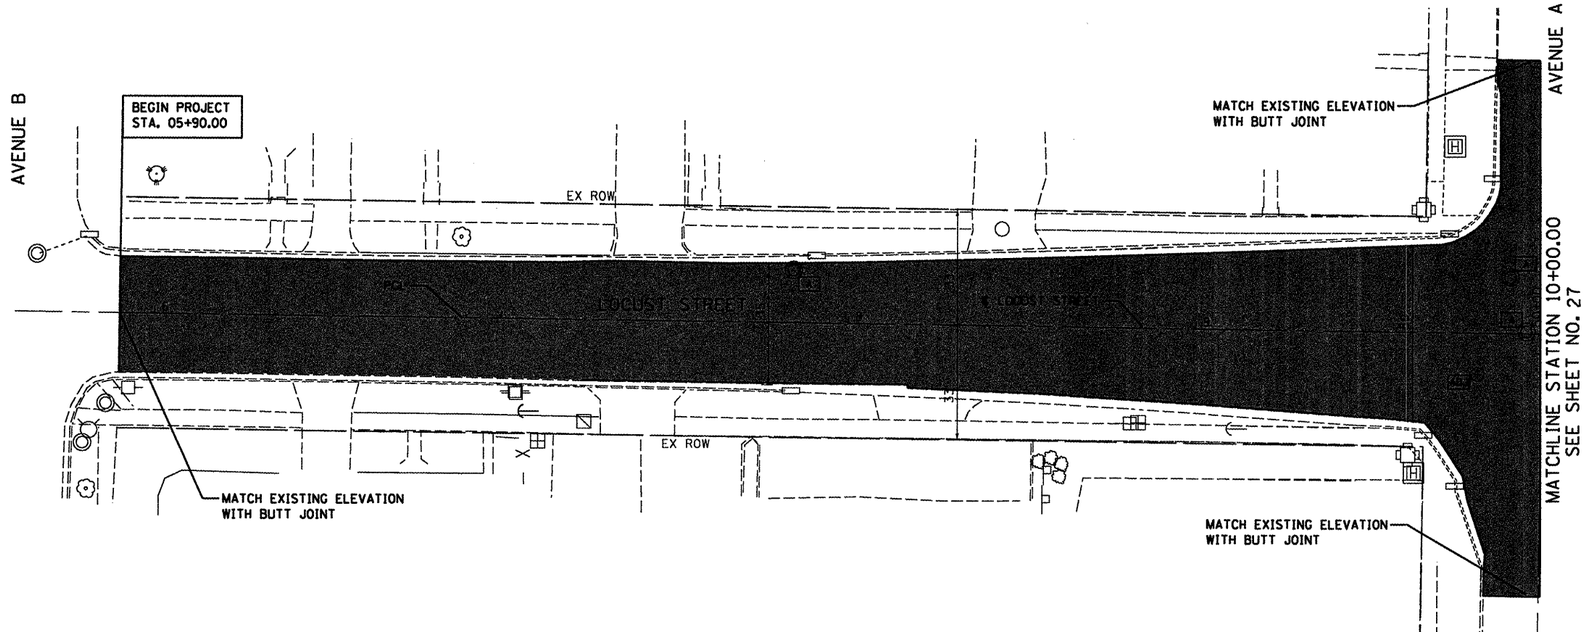

N

LEGEND

HOT-MIX ASPHALT SURFACE REMOVAL, ¾"
PROPOSED HOT-MIX ASPHALT SURFACE COURSE, MIX "D", N50, 1- ½"

[A] ADJUST FRAME LID/GRATE

[ADJ] STRUCTURE TO BE ADJUSTED

0 50' 100'
H. SCALE: 1" = 20'
0 5' 10'
V. SCALE: 1" = 5'

PROFILE | SURVEYED | PLOTTED | HOR. GRID | VERT. GRID | NOTE BOOK | NO. | DATE | BY

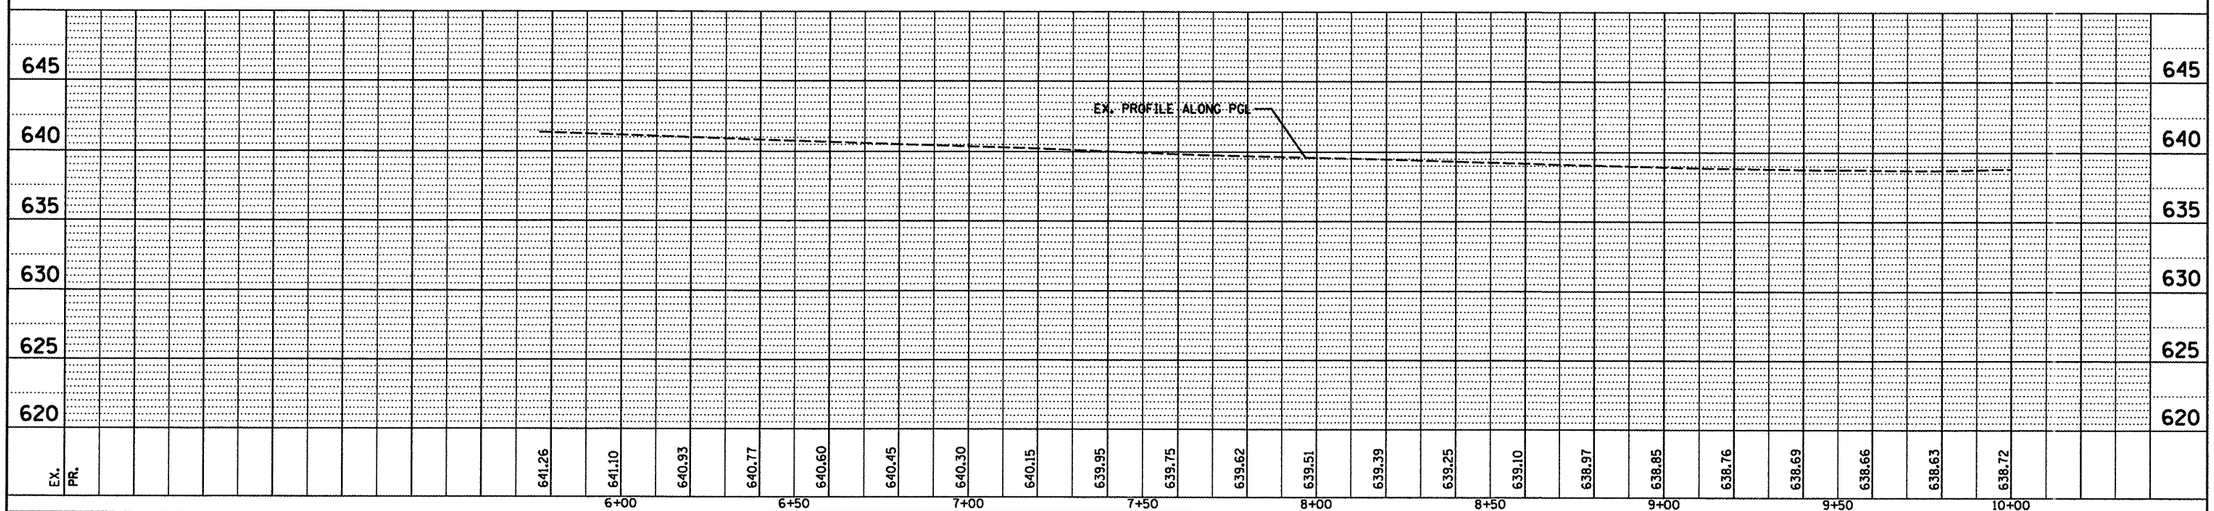

FILE NAME = P:\P-09\2193 - IDOT DUR\Task-04\DWG\SHT\08_04-9400909-plan01.dgn	USER NAME = _2193 Task 4_	DESIGNED RP	REVISED -
		DRAWN SV	REVISED -
	PLOT SCALE = 1:20	CHECKED JRS	REVISED -
	PLOT DATE = 12/21/2010	DATE 12/21/2010	REVISED -

INFRASTRUCTURE ENGINEERING | INCORPORATED
456 Fulton Street | Suite 104 | Peoria, IL 61602
P 309.637.9290 | F 309.637.9291 | www.infrastructure-eng.com

STATE OF ILLINOIS
DEPARTMENT OF TRANSPORTATION

PLAN AND PROFILE
LOCUST STREET

SCALE: H. 1"= 20' V. 1"= 5' | SHEET NO. 01 OF 07 SHEETS | STA. 5+60.00 | TO STA. 10+00.00

F.A.P. RTE.	SECTION	COUNTY	TOTAL SHEETS	SHEET NO.
685/22	(41Z, 135) R, Ns (ICS) 1	FULTON	125	26
		CONTRACT NO. 68877		
		ILLINOIS FED. AID PROJECT 04-94-009-09		