PLAN
SURVEYED
PLOTTED
ADDED / DELETED
R.O.W. NOTED
STRUCTURE NOTATNS CHKD
NOTE BOOK
NO.
DATE
BY

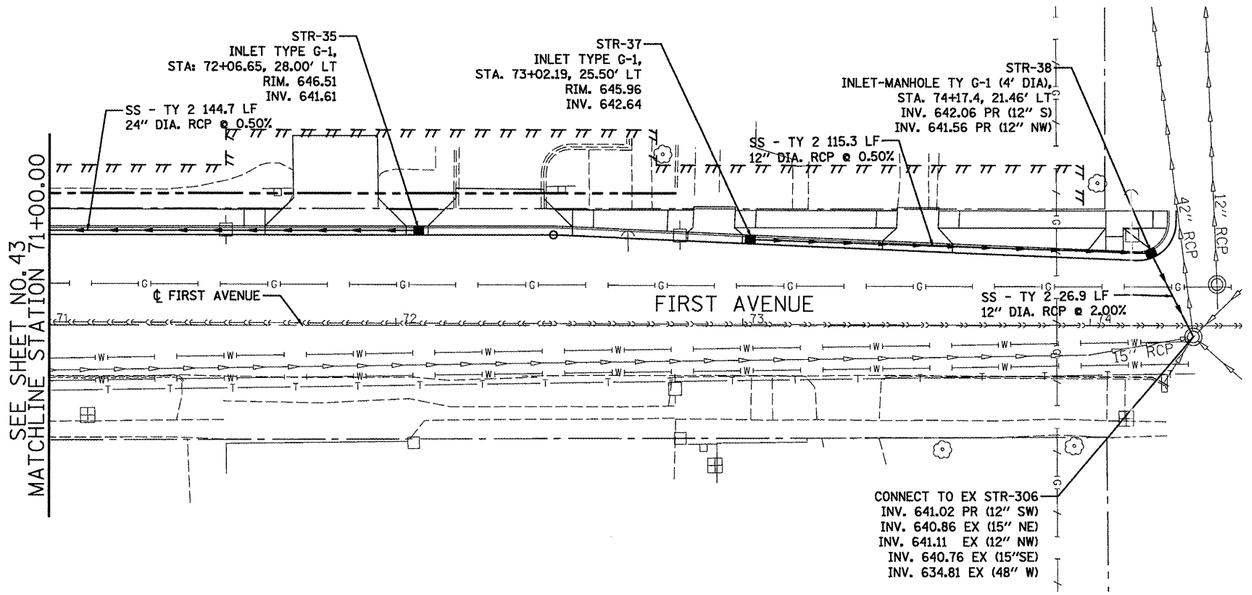

LEGEND

- PROPOSED INLET/INLET-MANHOLE
- PROPOSED MANHOLE
- PROPOSED STORM SEWER

H. SCALE: 1" = 20'
V. SCALE: 1" = 5'

PROFILE
SURVEYED
PLOTTED
ADDED / DELETED
R.O.W. NOTED
STRUCTURE NOTATNS CHKD
NOTE BOOK
NO.
DATE
BY

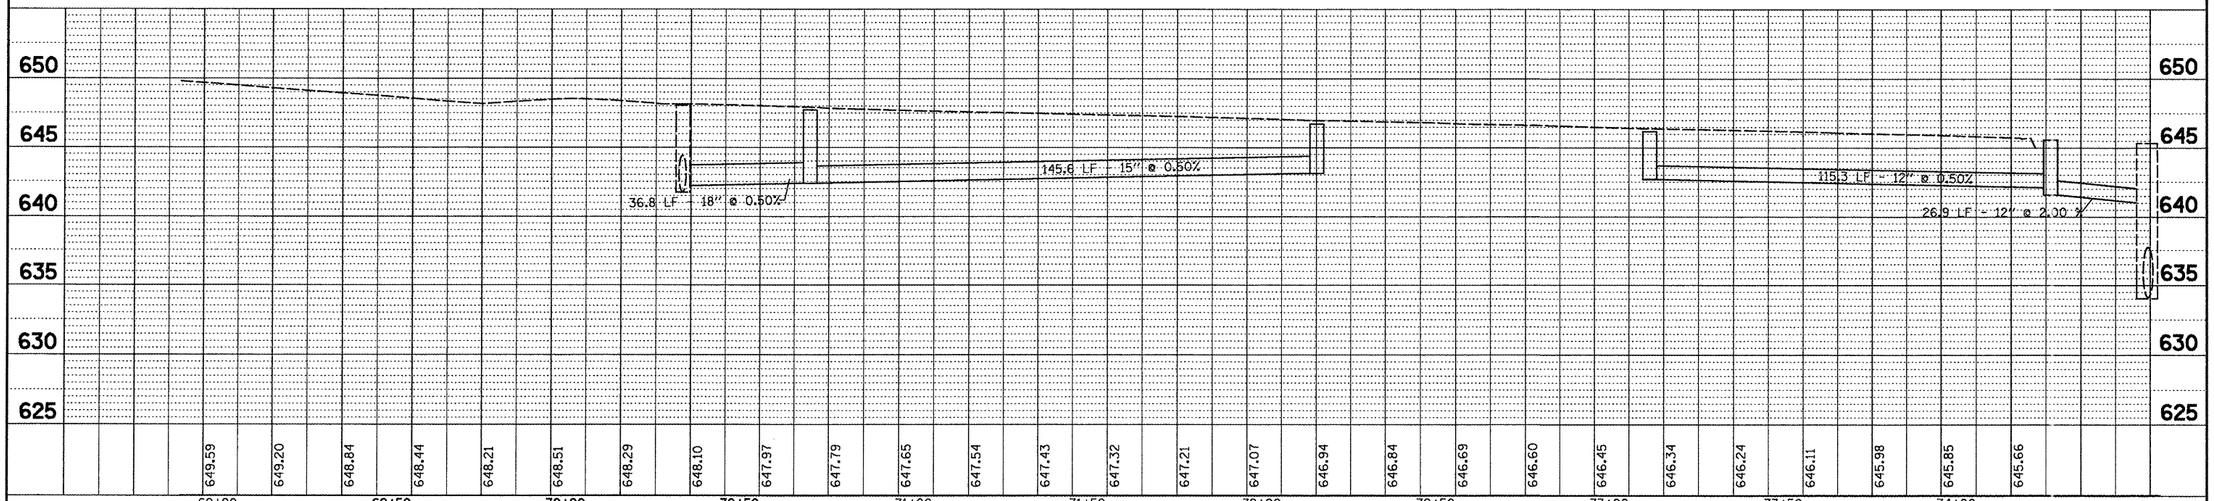

FILE NAME = P:\P-09\2193 - IDOT DUR\Task-04\DWG\SHT\D4-9409009-dr-pln03.dgn	USER NAME = _2193 Task 4_	DESIGNED AV	REVISED -	INFRASTRUCTURE ENGINEERING	STATE OF ILLINOIS DEPARTMENT OF TRANSPORTATION
		DRAWN SV	REVISED -	456 Fulton Street | Suite 104 | Peoria, IL 61602	
	PLOT SCALE = 1:20	CHECKED JRS	REVISED -	P 309.637.9330 | F 309.637.9331 www.infrastructure-eng.com	
	PLOT DATE = 12/21/2010	DATE 12/21/2010	REVISED -		

DRAINAGE PLAN AND PROFILE
LOCUST STREET–RECONSTRUCTION

SCALE: 1"=20'-00" | SHEET NO. 03 OF 03 SHEETS | STA. 68+70.47 | TO STA. 74+24.68

F.A.P. RTE.	SECTION	COUNTY	TOTAL SHEETS	SHEET NO.
685/22	(41Z, 135) R, N; (1CS) I	FULTON	125	44
		CONTRACT NO. 68877		
		ILLINOIS FED. AID PROJECT D4-94-009-09		