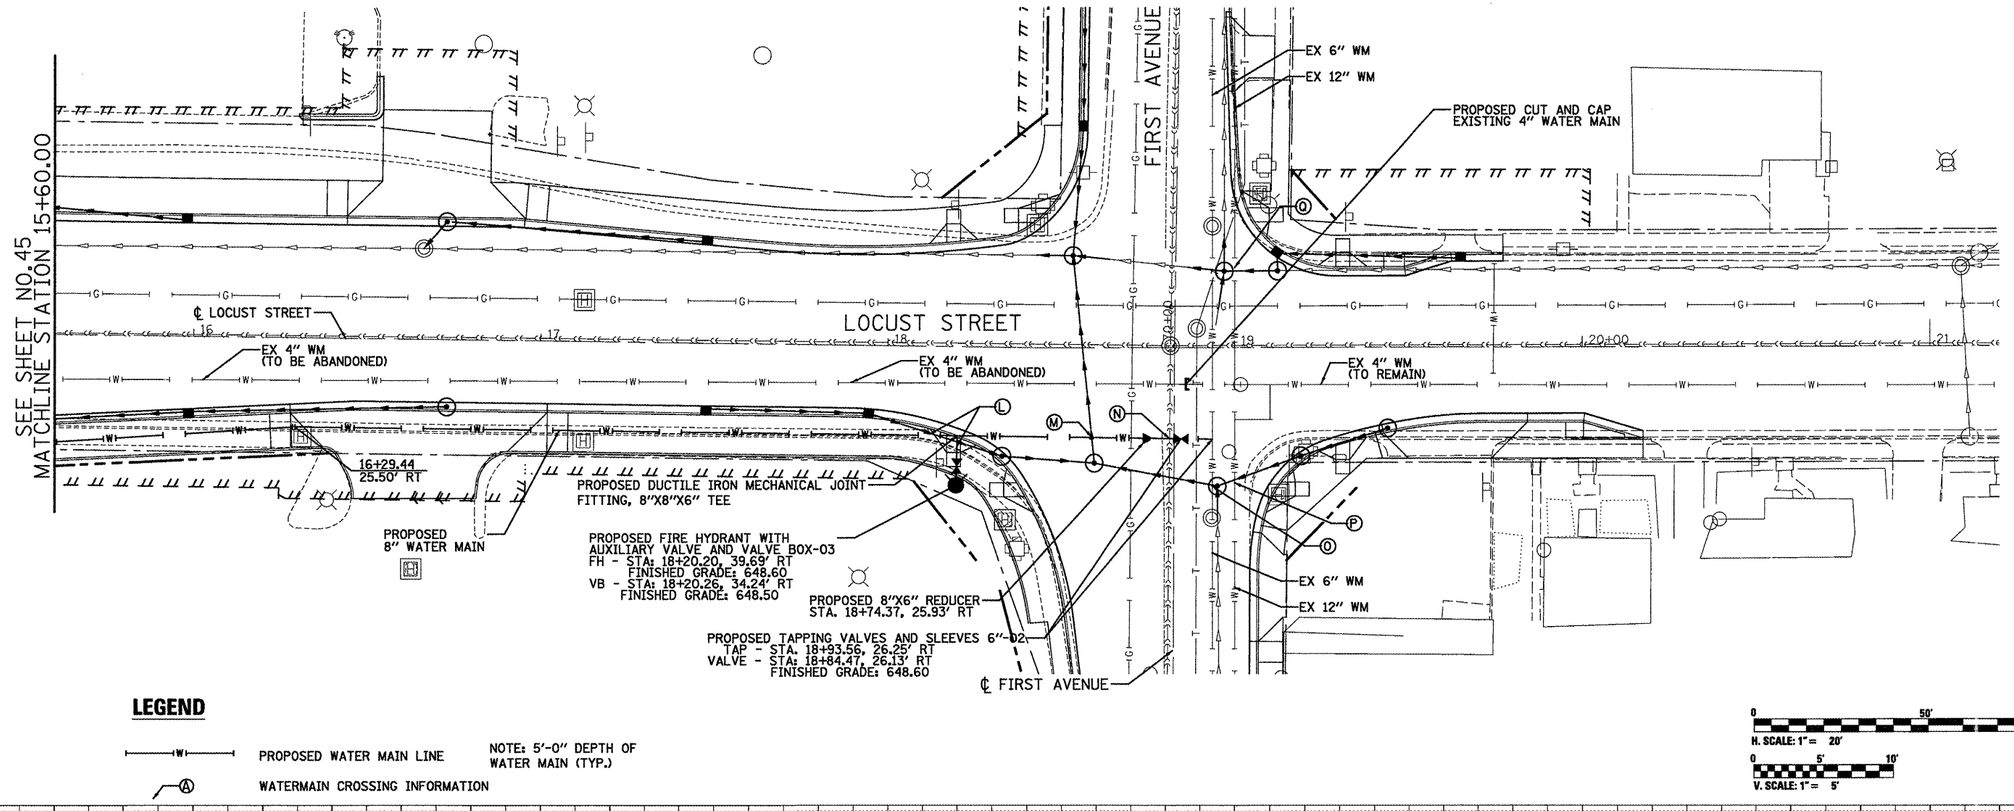

LEGEND

PROPOSED WATER MAIN LINE

WATERMAIN CROSSING INFORMATION

NOTE: 5'-0" DEPTH OF WATER MAIN (TYP.)

PLAN: SURVEYED — DATE; DRAWN — BY; ALIGNMENT CHECKED; PT. OF MAY CHECKED; NOTE BOOK — NO.; MAP FILE NAME

PROFILE: SURVEYED — DATE; DRAWN — BY; GRADES CHECKED; ELEV. NOTED; STRUCTURE NO(S)/ATKNS OK'ED; NOTE BOOK — NO.

FILE NAME = P:\P-09\2193 - IDOT OUR\Task-04\DWG\SHT\02_04-9400909-wmain02.dgn	USER NAME = _2193 Task 4_	DESIGNED AV	REVISED -
	PLOT SCALE = 1:20	DRAWN SV	REVISED -
	PLOT DATE = 12/21/2010	CHECKED RB	REVISED -
		DATE 12/21/2010	REVISED -

INFRASTRUCTURE ENGINEERING | Architecture
456 Fulton Street | Suite 104 | Peoria, IL 61602
P 309.637.3021| F 309.637.3211| www.infrastructure-eng.com

STATE OF ILLINOIS
DEPARTMENT OF TRANSPORTATION

WATER MAIN PLAN AND PROFILE
LOCUST STREET-RECONSTRUCTION

SCALE: 1"=20'-00" | SHEET NO. 02 OF 02 SHEETS | STA. 15+60.00 TO STA. 21+20.00

F.A.P. RTE.	SECTION	COUNTY	TOTAL SHEETS	SHEET NO.
685/22	(41Z, 135) R, N; (1CS) I	FULTON	125	46
		CONTRACT NO. 68877		
	ILLINOIS FED. AID PROJECT	D4-94-009-09		