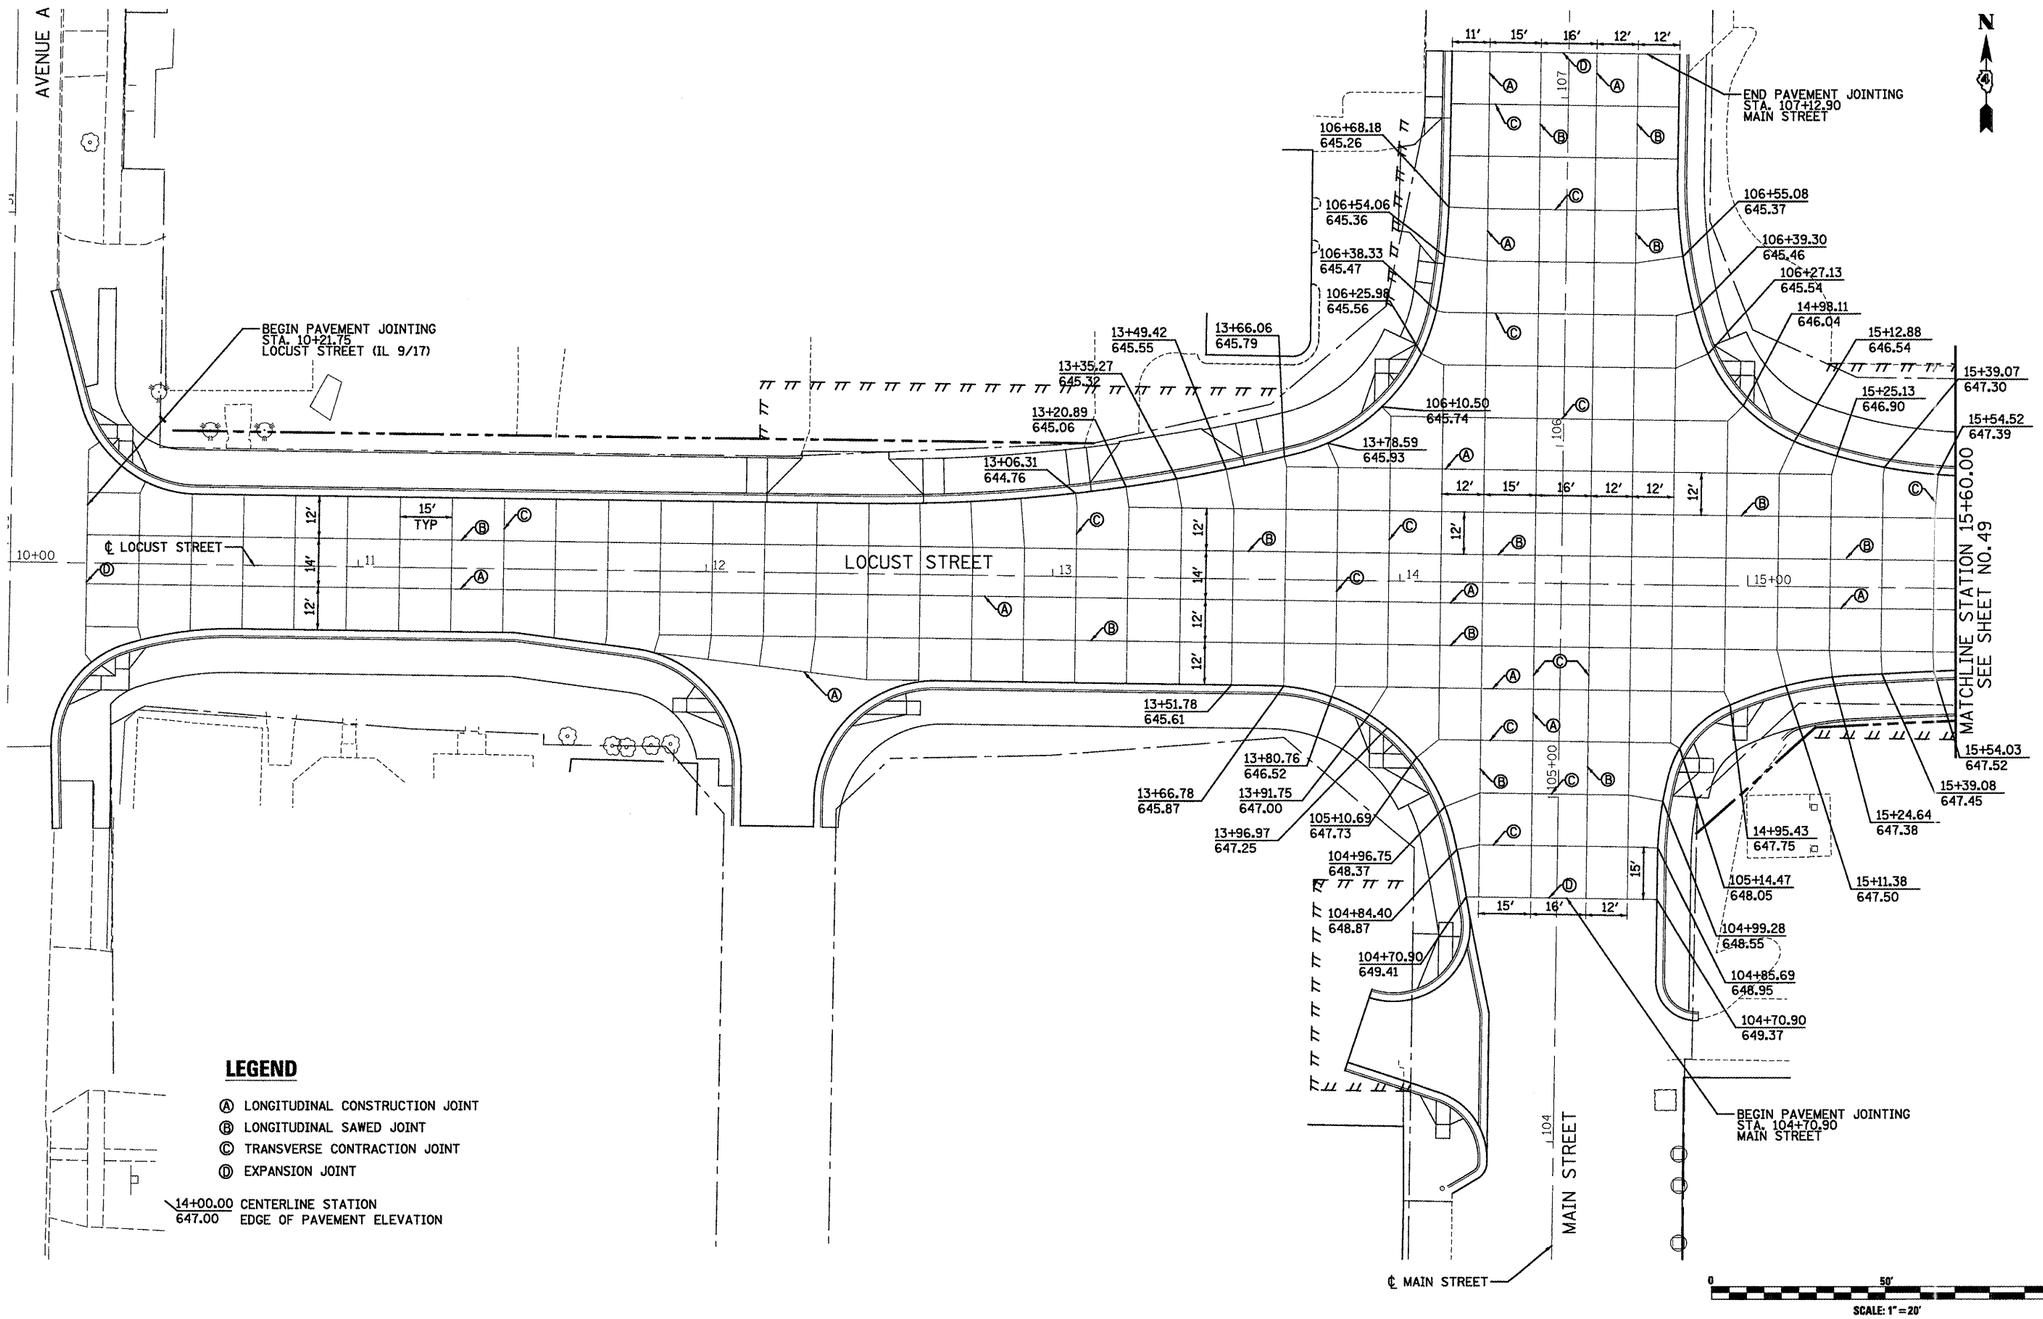

LEGEND

- Ⓐ LONGITUDINAL CONSTRUCTION JOINT
- Ⓑ LONGITUDINAL SAWED JOINT
- Ⓒ TRANSVERSE CONTRACTION JOINT
- Ⓓ EXPANSION JOINT

14+00.00 CENTERLINE STATION
647.00 EDGE OF PAVEMENT ELEVATION

FILE NAME = P:\P-09\2193 - IDOT DUR\Task-04\DWG\SHT\13_D4-9400909-Pavm-joint01.dgn	USER NAME = _2193 Task 4_	DESIGNED RP	REVISED -
		DRAWN SV	REVISED -
	PLOT SCALE = 1:20	CHECKED JRS	REVISED -
	PLOT DATE = 12/21/2010	DATE 12/21/2010	REVISED -

INFRASTRUCTURE ENGINEERING | INCORPORATED
456 Fulton Street | Suite 104 | Peoria, IL 61602
P 309.637.9200 | F 309.637.9210 | www.infrastructure-eng.com

STATE OF ILLINOIS
DEPARTMENT OF TRANSPORTATION

PAVEMENT JOINTING PLAN
LOCUST STREET-RECONSTRUCTION

SCALE: 1"=20' | SHEET NO. 01 OF 02 SHEETS | STA. 10+00.00 TO STA. 15+60.00

F.A.P. RTE.	SECTION	COUNTY	TOTAL SHEETS	SHEET NO.
685/22	(41Z, 135) R, N; (1CS) I	FULTON	125	48

CONTRACT NO. 68877

ILLINOIS FED. AID PROJECT D4-94-009-09