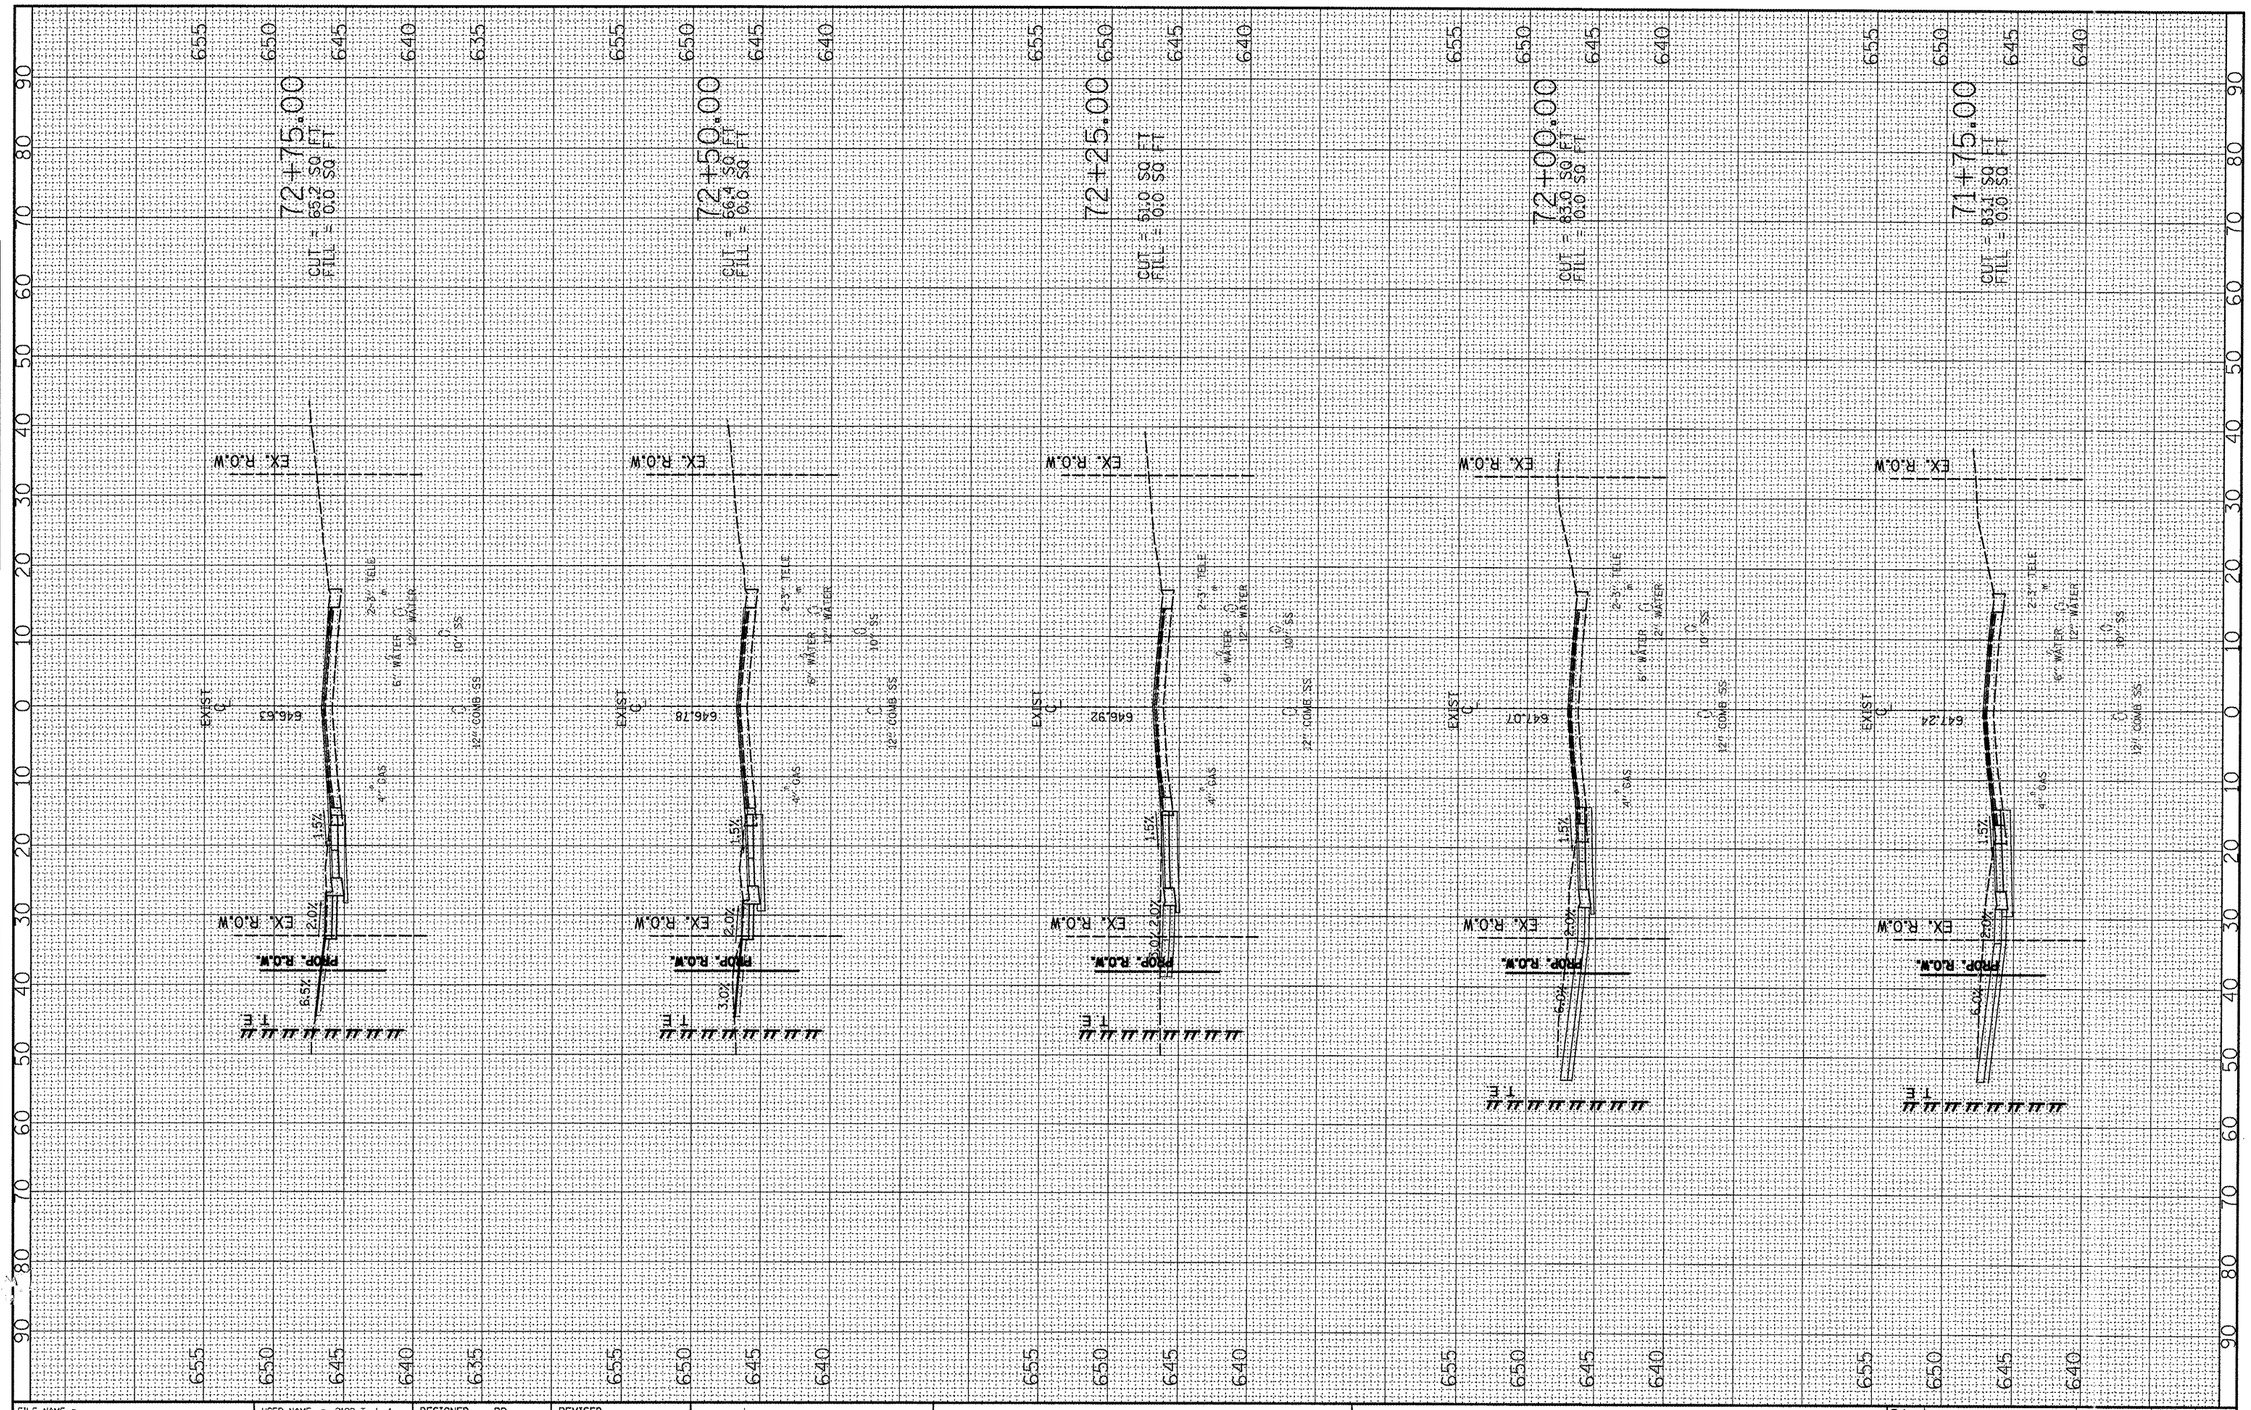

FINAL SURVEY		BY	DATE
NOTE BOOK	SURVEYED		
	PLOTTED		
	TEMPLATE		
	AREAS		
NO.	AREAS CHECKED		

ORIGINAL SURVEY		BY	DATE
NOTE BOOK	SURVEYED		
	PLOTTED		
	TEMPLATE		
	AREAS		
NO.	AREAS CHECKED		

FILE NAME = P:\P-09\2193 - IDOT DUR\Task-04\DWG\SHT\17_04-3400909-xssht03_FIRST.dgn	USER NAME = _2193 Task 4_	DESIGNED RP	REVISED -
		DRAWN JRS	REVISED -
	PLOT SCALE = 1:20	CHECKED RB	REVISED -
	PLOT DATE = 12/21/2010	DATE	REVISED -

INFRASTRUCTURE ENGINEERING | INCORPORATED
456 Fulton St. | Suite 104| Peoria, IL 61602
P 309.637.9000 | F 309.637.9210 | www.infrastructure-eng.com

STATE OF ILLINOIS
DEPARTMENT OF TRANSPORTATION

FIRST AVENUE CROSS SECTIONS
LOCUST STREET-RECONSTRUCTION

SCALE: H1"=10', V1"=5' | SHEET NO. 12 OF 12 SHEETS | STA. 71+75.00 TO STA. 72+75.00

F.A. RTE.	SECTION	COUNTY	TOTAL SHEETS	SHEET NO.
	(41Z, 135) R, N; (1CS) I	FULTON	125	124

CONTRACT NO. 68877

ILLINOIS FED. AID PROJECT 04-94-009-09