SEC. 4, TWP. 24N, RNG. 1E, 3RD P.M.

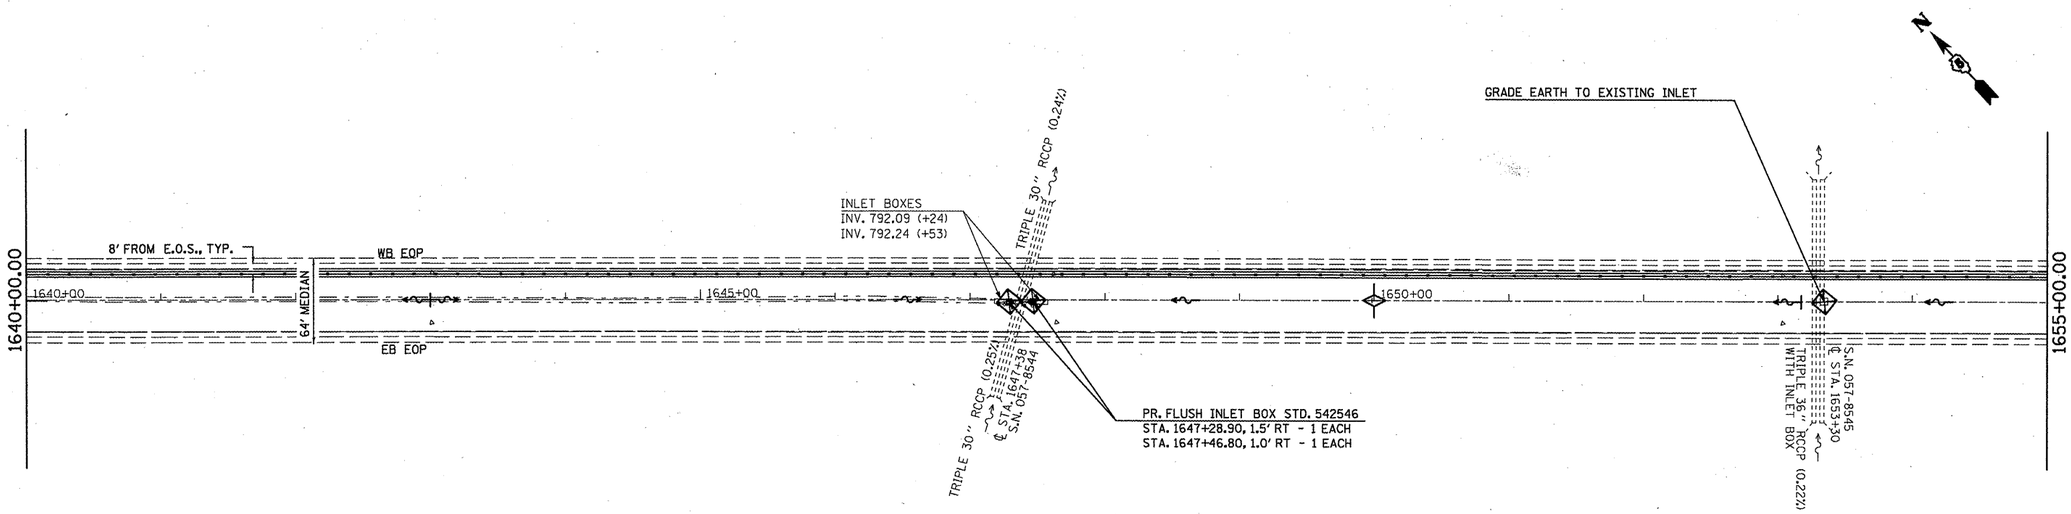

MEDIAN INLET BOX REMOVAL - 2 EACH
PIPE CULVERT, CL A, TY1, 24" - 4 FOOT
CONCRETE COLLAR - 0.9 CU YD

SEC. 9, TWP. 24N, RNG. 1E, 3RD P.M.

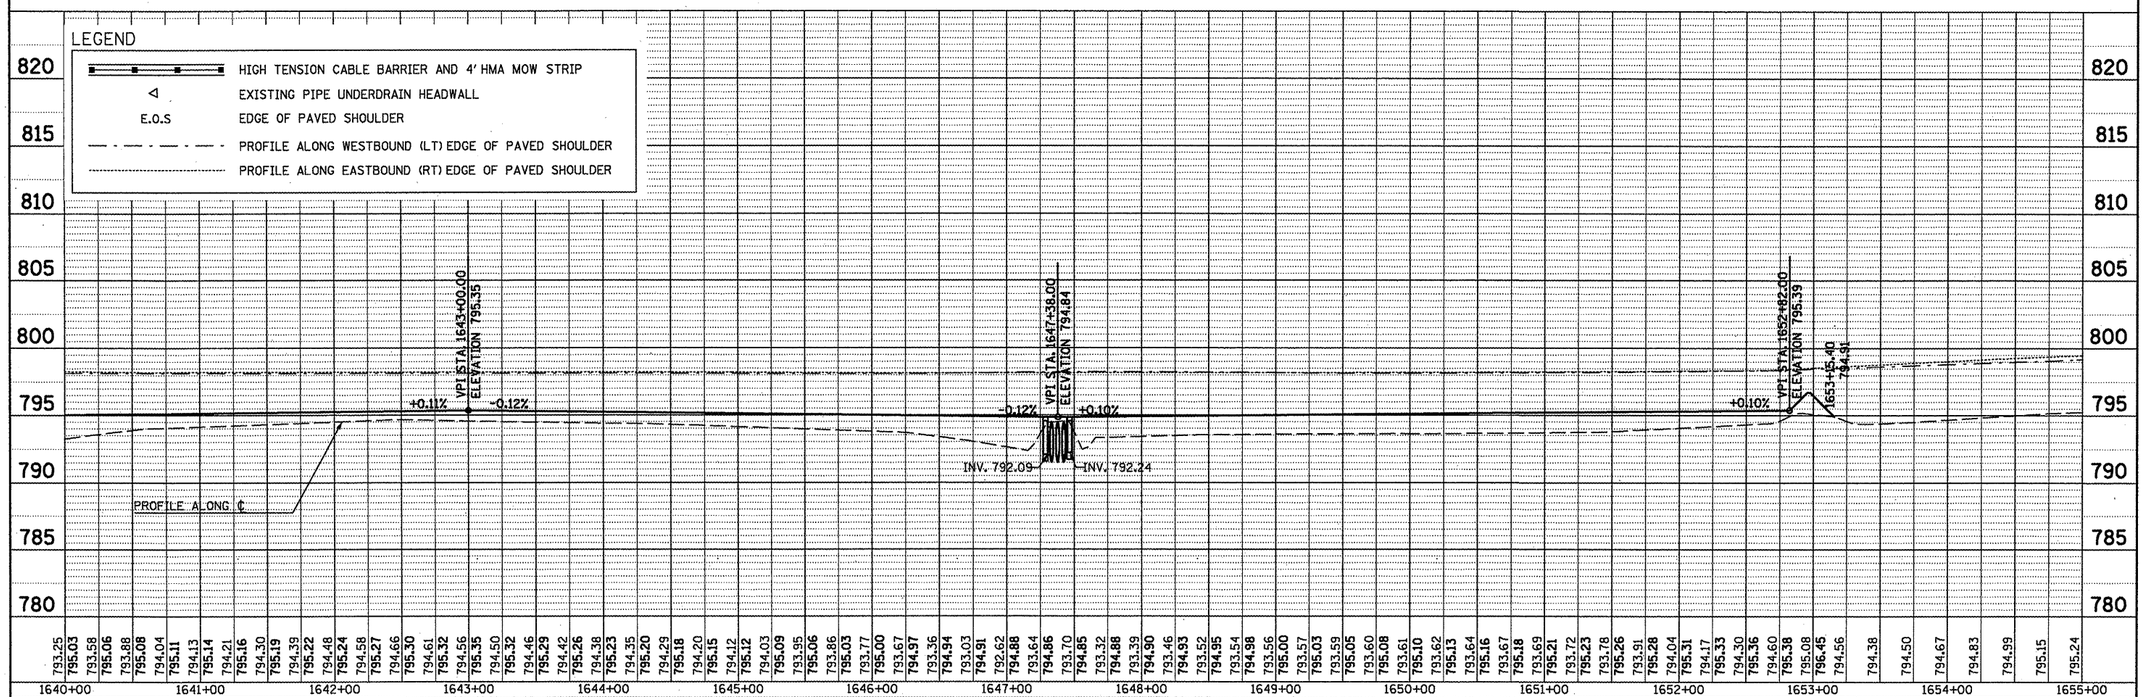

PLAN		BY	DATE
SURVEYED			
PLOTTED			
ALIGNMENT CHECKED			
RT OF WAY CHECKED			
CADD FILE NAME			
NOTE BOOK			
NO.			

PROFILE		BY	DATE
SURVEYED			
PLOTTED			
GRADES CHECKED			
B.M. NOTED			
STRUCTURE NOTAT'NS CH'KD			
NOTE BOOK			
NO.			

FILE NAME = c:\pw_work\pwidot\keysrb\d0261049\D570927sht-plnprf_50.dgn	USER NAME = keysrb	DESIGNED -	REVISED -
		DRAWN -	REVISED -
	PLOT SCALE = 100.0000 ' / in.	CHECKED -	REVISED -
	PLOT DATE = 5/5/2011	DATE -	REVISED -

STATE OF ILLINOIS
DEPARTMENT OF TRANSPORTATION

REVISED SHEET 6-6-11

PLAN AND PROFILE

SCALE: | SHEET NO. OF SHEETS | STA. TO STA.

F.A.I. RTE.	SECTION	COUNTY	TOTAL SHEETS	SHEET NO.
74	FY11 HSIP-5	MCLEAN	101	15

CONTRACT NO. 70927

ILLINOIS FED. AID PROJECT