SEC. 10, TWP. 24N, RNG. 1E, 3RD P.M.

SEC. 15, TWP. 24N, RNG. 1E, 3RD P.M.

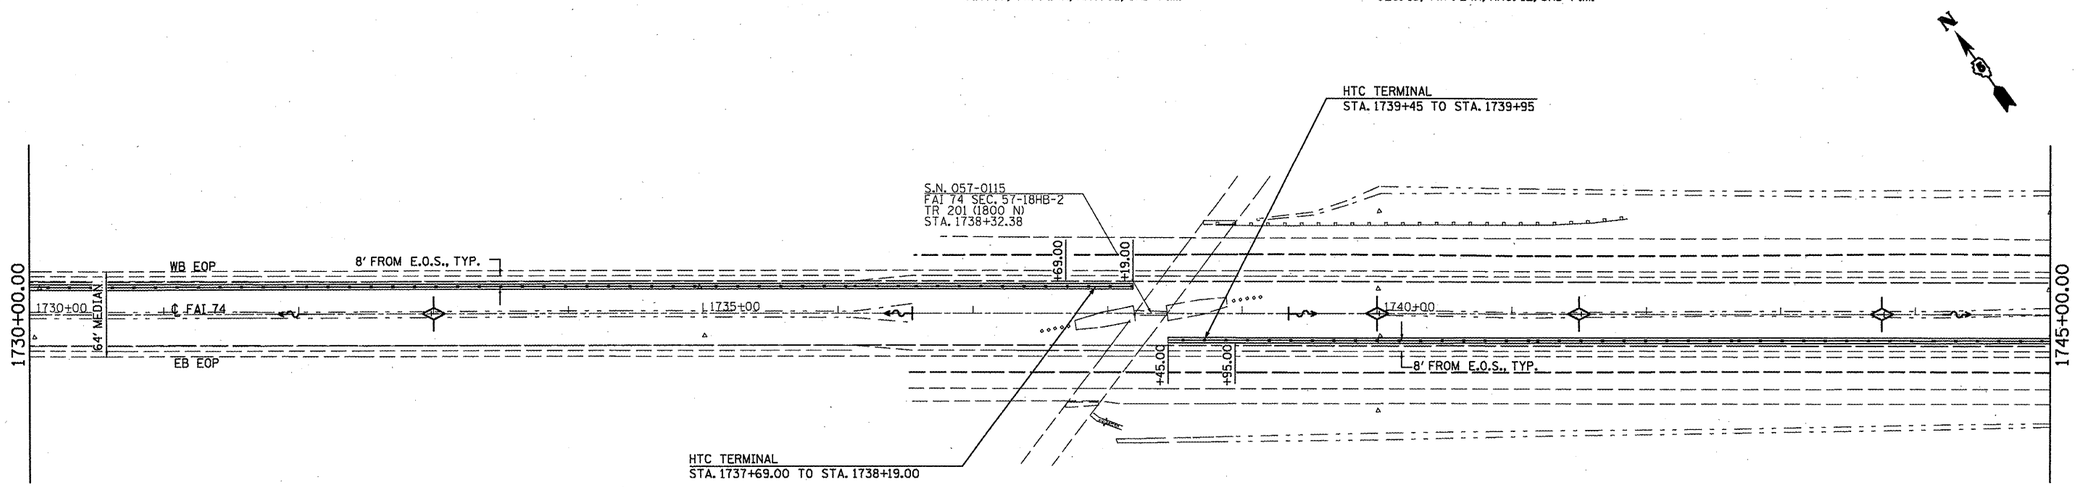

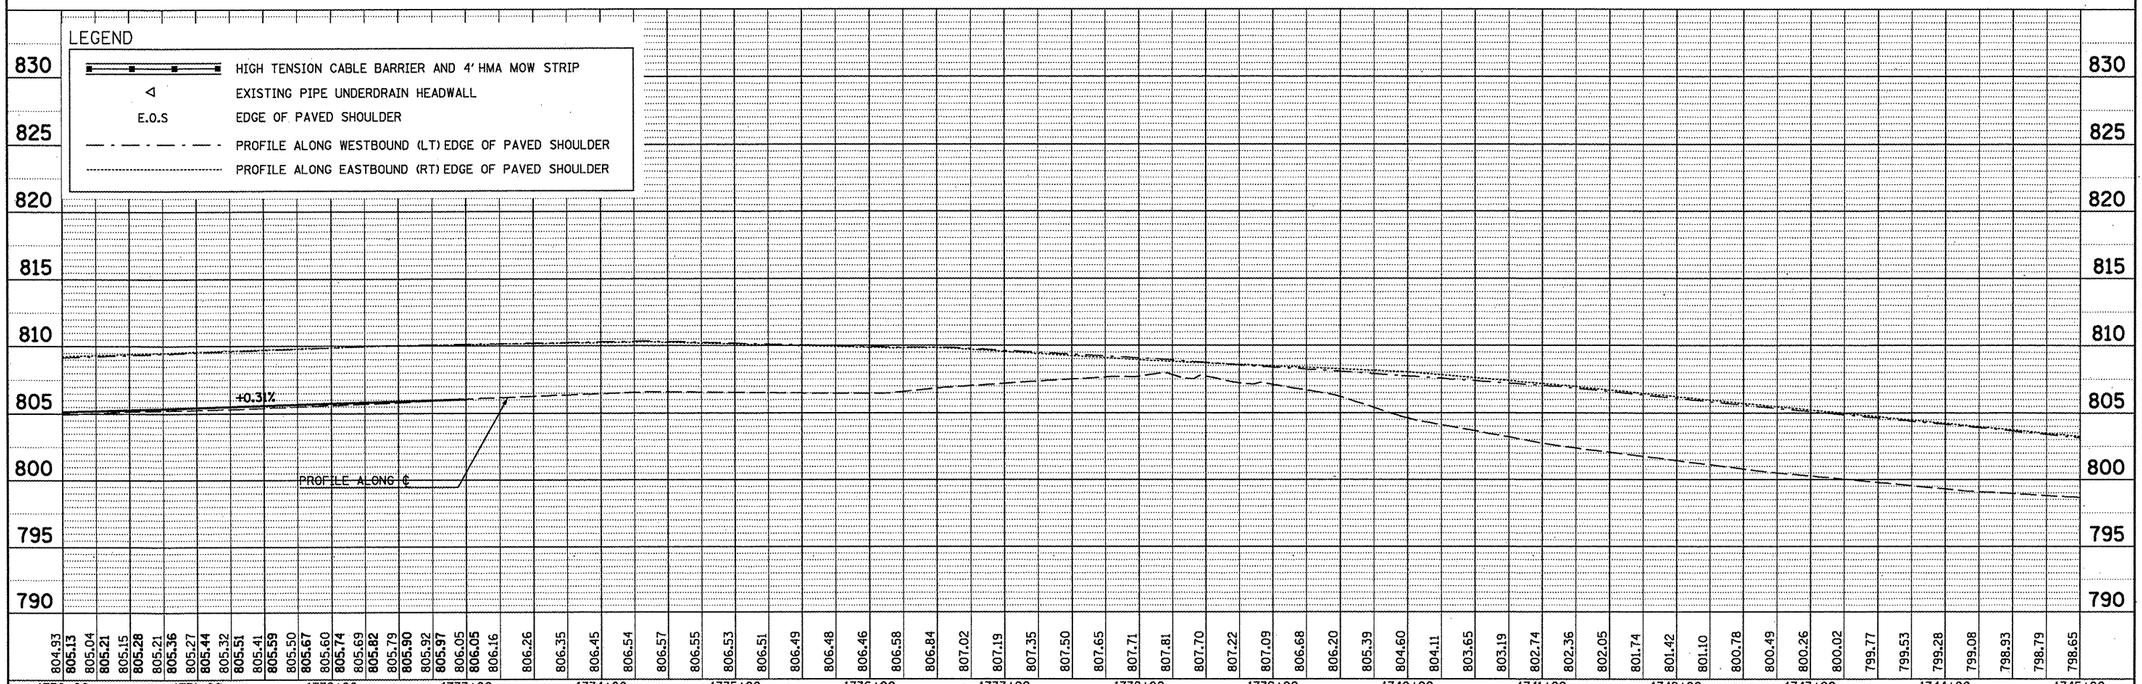

PLAN
SURVEYED BY
PLOTTED
NOTE BOOK
NO.
ALIGNMENT CHECKED
3D MODEL CHECKED
CADD FILE NAME

PROFILE
SURVEYED BY
PLOTTED
GRADES CHECKED
B.M. NOTED
STRUCTURE NOTATING CHKD
NOTE BOOK
NO.

DATE
BY

FILE NAME = c:\pw_work\pwidot\keysrb\d0261849\D570927-sht-plnprf_50.dgn	USER NAME = keysrb	DESIGNED -	REVISED -
		DRAWN -	REVISED -
	PLOT SCALE = 100.0000 ' / in.	CHECKED -	REVISED -
	PLOT DATE = 5/5/2011	DATE -	REVISED -

STATE OF ILLINOIS
DEPARTMENT OF TRANSPORTATION

⚠ REVISED SHEET 6-6-11

PLAN AND PROFILE

SCALE: | SHEET NO. OF SHEETS | STA. TO STA.

F.A.I. RTE.	SECTION	COUNTY	TOTAL SHEETS	SHEET NO.
74	FY11 HSIP-5	MCLEAN	101	21
		CONTRACT NO. 70927		
		ILLINOIS FED. AID PROJECT		