SEC. 15, TWP. 24N, RNG. 1E, 3RD P.M.

SEC. 14, TWP. 24N, RNG. 1E, 3RD P.M.

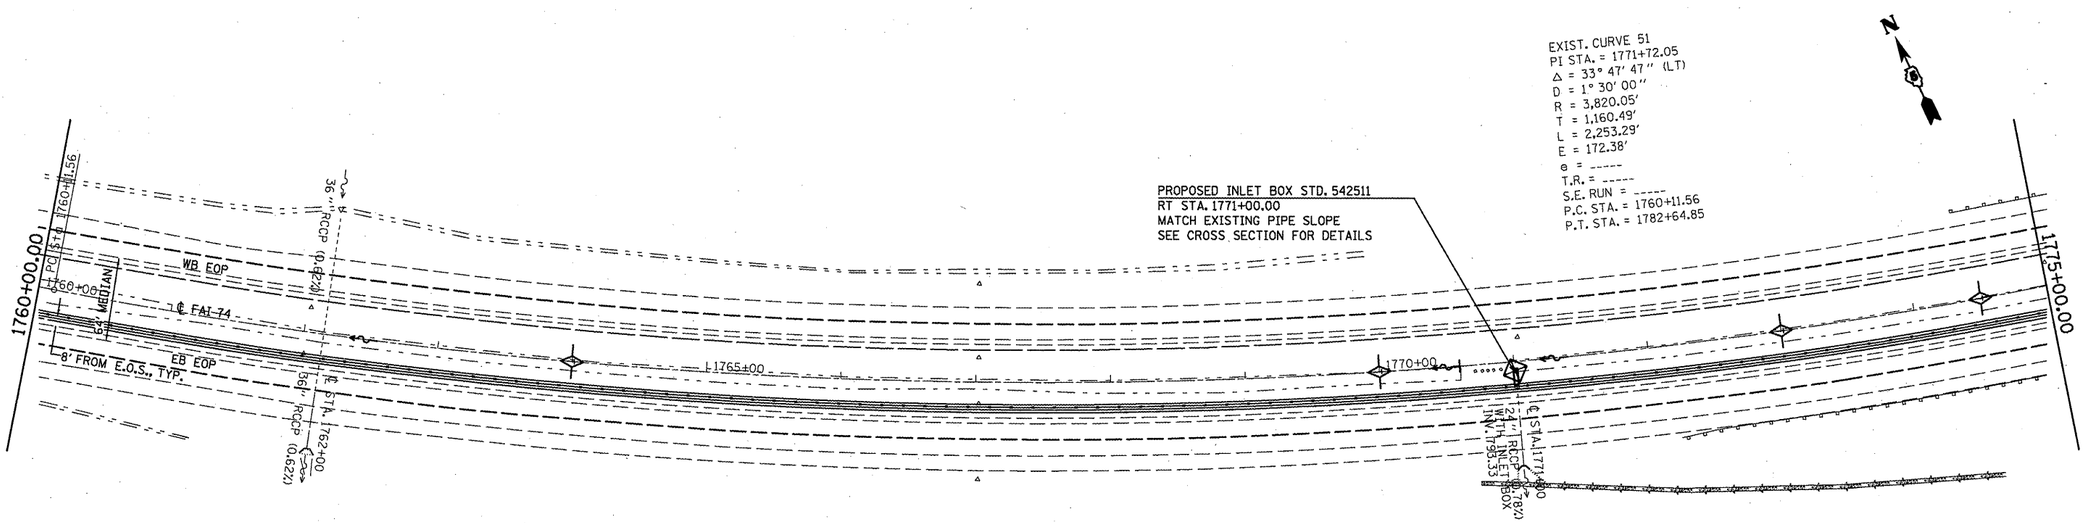

GUARDPOST REMOVAL - 5 EACH
MEDIAN INLET BOX REMOVAL - 1 EACH
PIPE CULVERT, CL A, TY1, 24" - 8 FOOT
CONCRETE COLLAR - 0.45 CU YD

PLAN

NOTE BOOK NO.	SURVEYED / PLOTTED / ALIGNMENT CHECKED / RT. OF WAY STAKED / UTIL. FIELD VERIFIED	BY	DATE

PROFILE

NOTE BOOK NO.	SURVEYED / PLOTTED / GRADES CHECKED / B.M. NOTED / STRUCTURE NOTATNS CHKD	BY	DATE

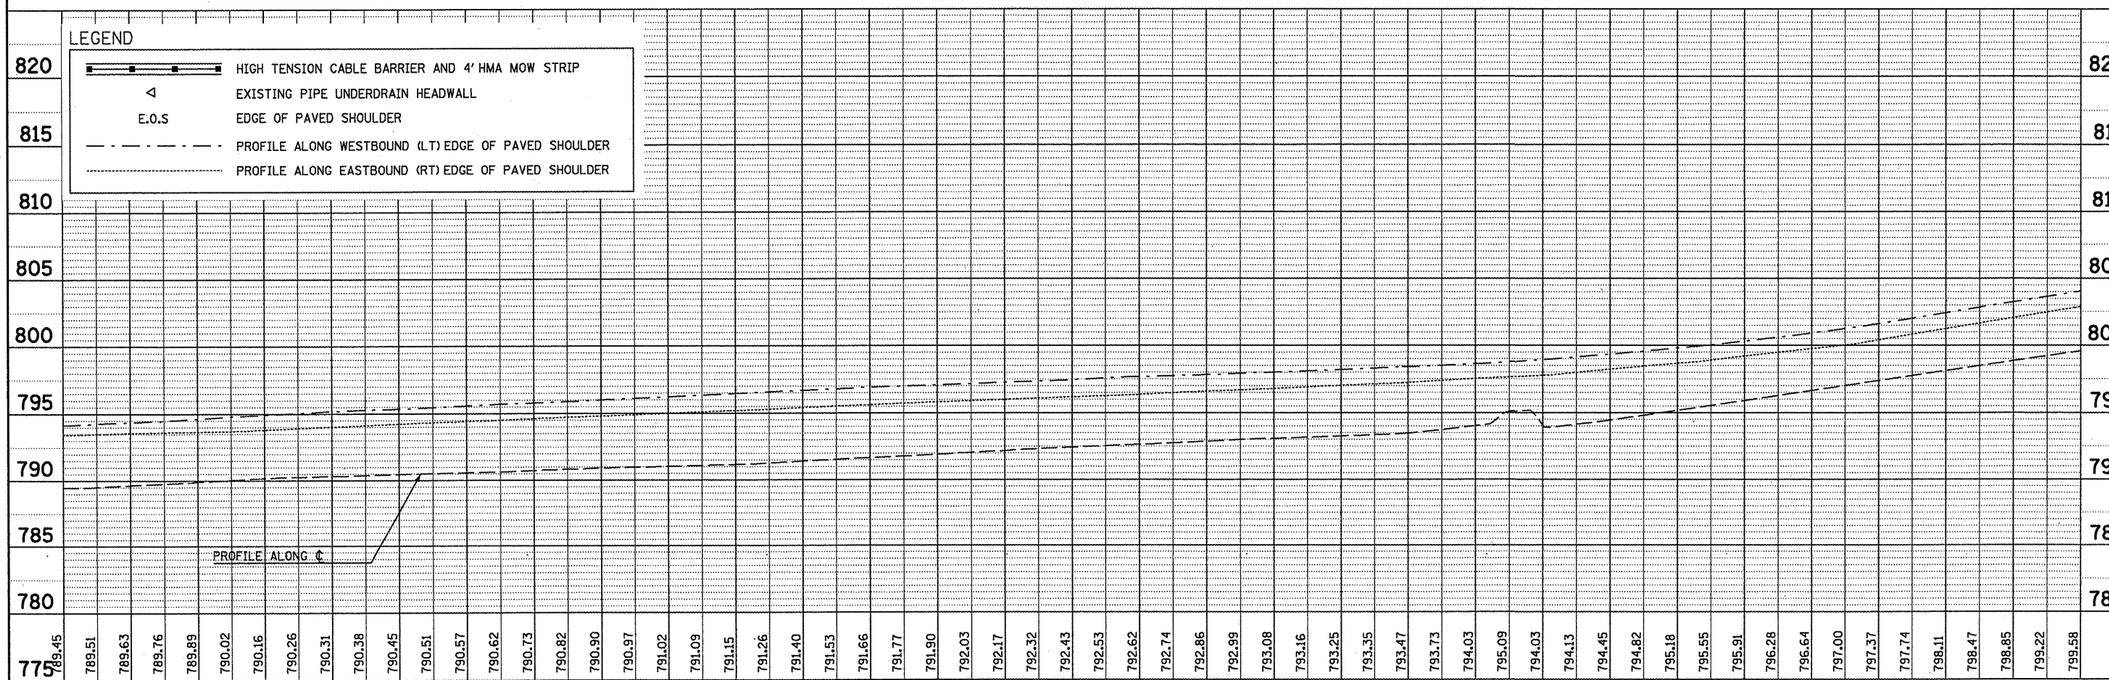

FILE NAME = c:\pw_work\pwidot\keysrb\d0261049\D570927	USER NAME = keysrb	DESIGNED -	REVISED -
	sht-plnprf_50.dgn	DRAWN -	REVISED -
	PLOT SCALE = 100.0000 ' / in.	CHECKED -	REVISED -
	PLOT DATE = 5/5/2011	DATE -	REVISED -

STATE OF ILLINOIS
DEPARTMENT OF TRANSPORTATION

REVISED SHEET 6-6-11

PLAN AND PROFILE

SCALE: | SHEET NO. OF SHEETS | STA. TO STA.

F.A.I. RTE.	SECTION	COUNTY	TOTAL SHEETS	SHEET NO.
74	FY11 HSIP-5	MCLEAN	101	23

CONTRACT NO. 70927

ILLINOIS FED. AID PROJECT