SEC. 14, TWP. 24N, RNG. 1E, 3RD P.M.

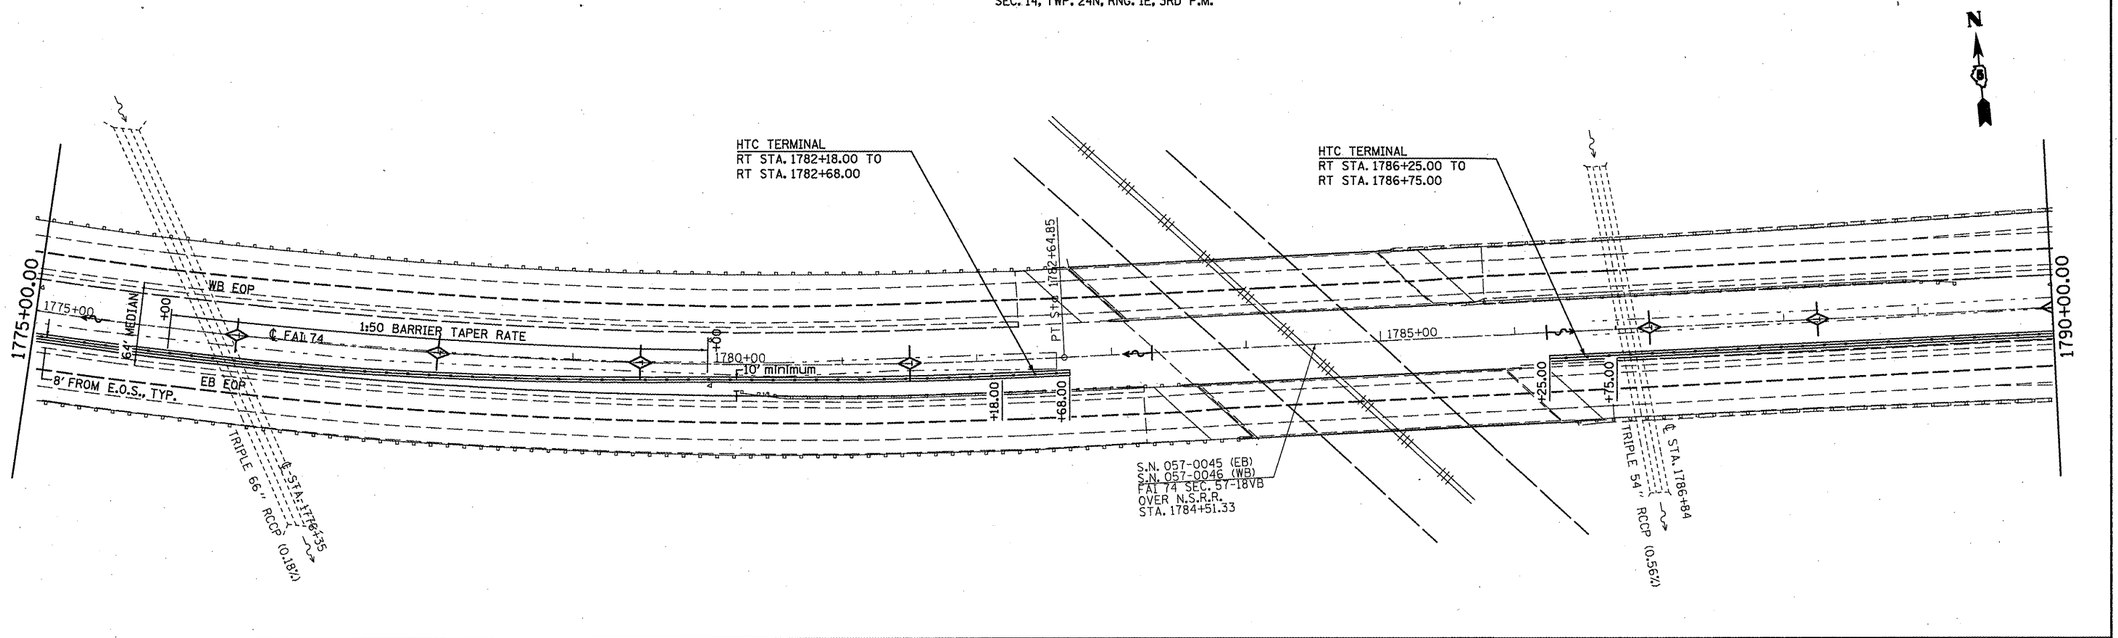

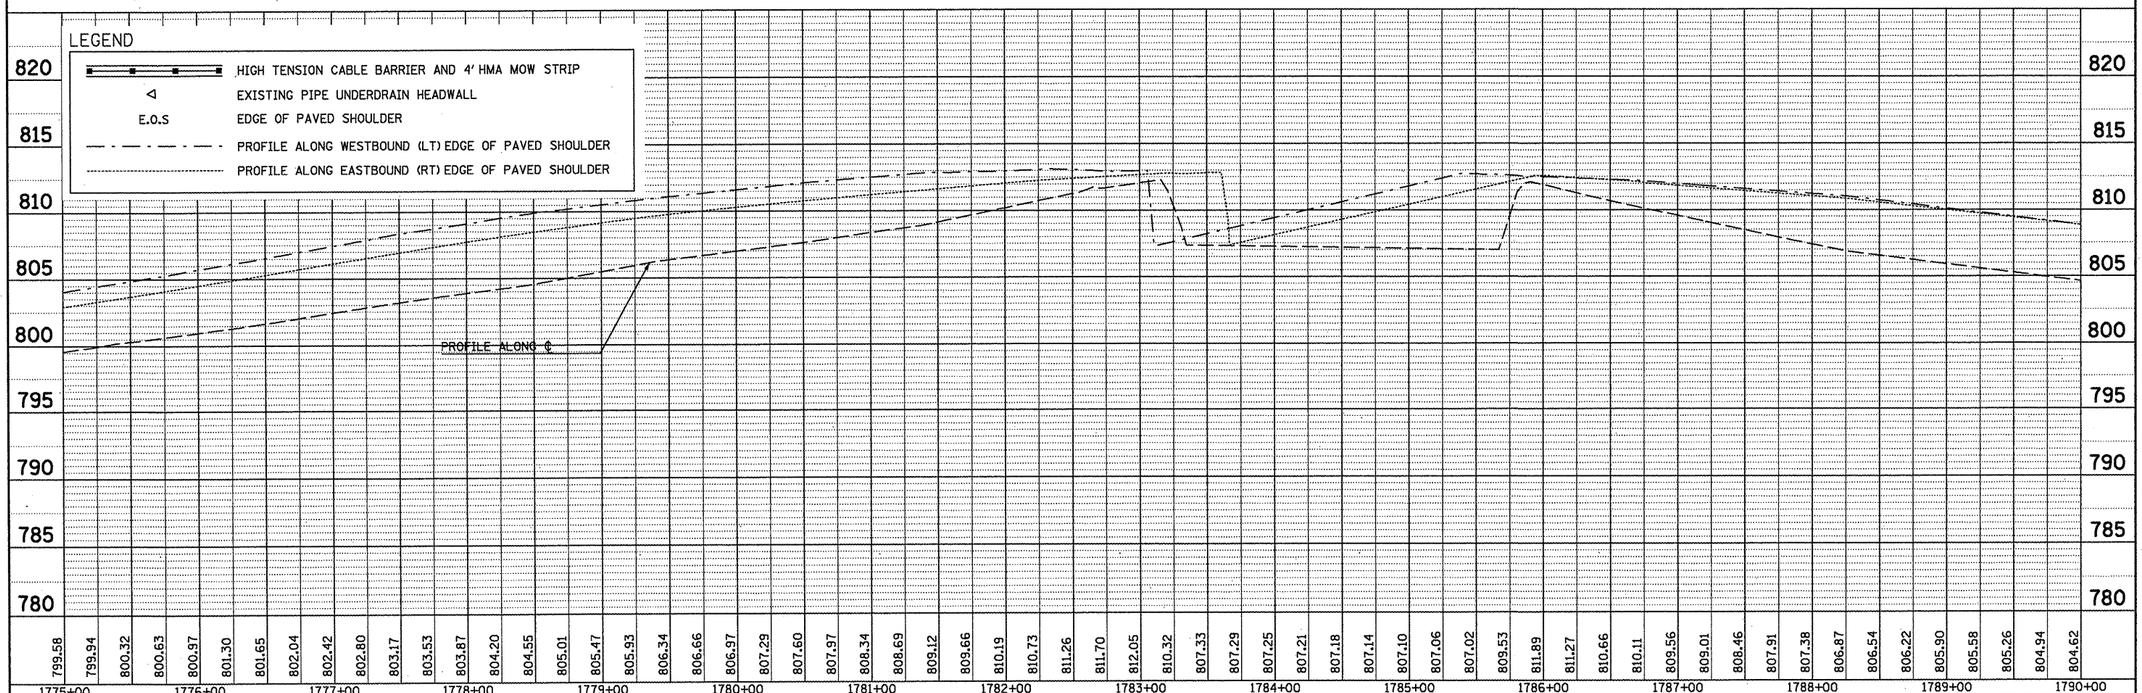

PLAN
SURVEYED
DRAWN
ALIGNMENT CHECKED
PROFILE CHECKED
NOTE BOOK
NO.
BY
DATE

PROFILE
SURVEYED
DRAWN
GRADES CHECKED
STAN. NOTES
PROFILE
NOTE BOOK
NO.
BY
DATE
ROUTING
CHKD

FILE NAME = c:\pw_work\pwidot\keysrb\d0261849\D570927sht-plnprf_50.dgn	USER NAME = keysrb	DESIGNED -	REVISED -
		DRAWN -	REVISED -
	PLOT SCALE = 100.0000 ' / in.	CHECKED -	REVISED -
	PLOT DATE = 5/5/2011	DATE -	REVISED -

STATE OF ILLINOIS
DEPARTMENT OF TRANSPORTATION

⚠ REVISED SHEET 6-6-11

PLAN AND PLOT

SCALE: | SHEET NO. OF SHEETS | STA. TO STA.

F.A.I. RTE.	SECTION	COUNTY	TOTAL SHEETS	SHEET NO.
74	FY11 HSIP-5	MCLEAN	101	24
		CONTRACT NO. 70927		
	ILLINOIS FED. AID PROJECT			