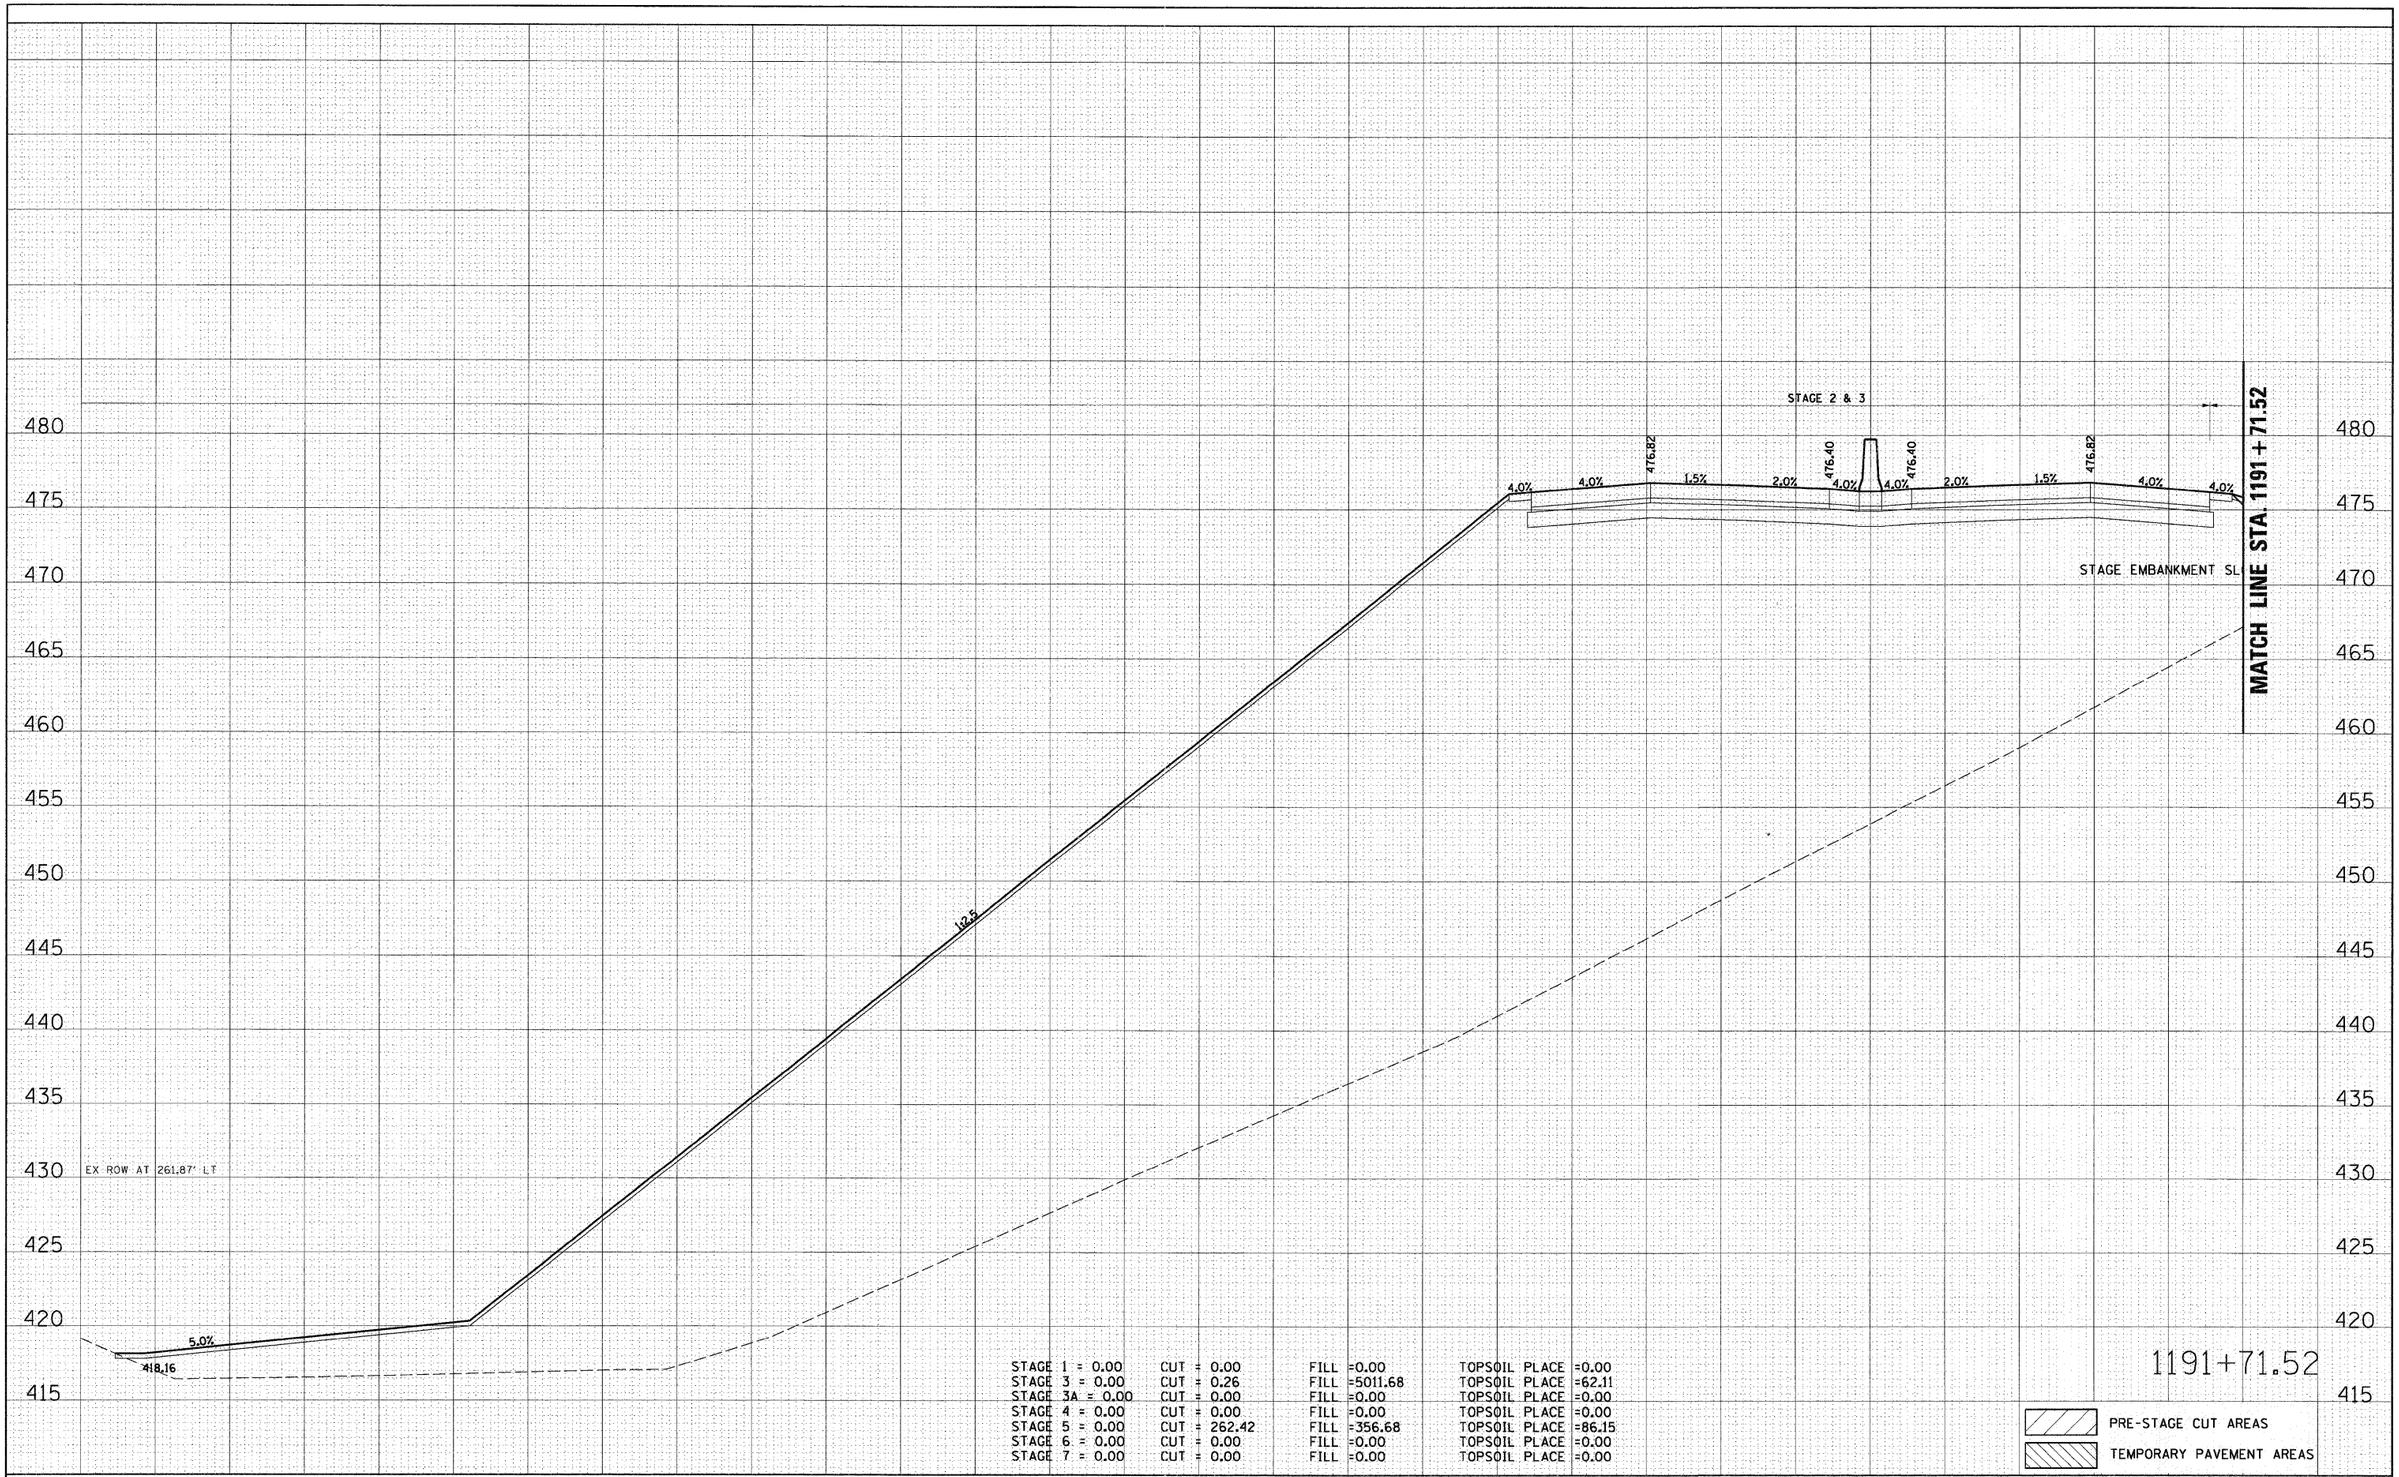

STAGE 1 = 0.00	CUT = 0.00	FILL =0.00	TOPSOIL PLACE =0.00
STAGE 3 = 0.00	CUT = 0.26	FILL =5011.68	TOPSOIL PLACE =62.11
STAGE 3A = 0.00	CUT = 0.00	FILL =0.00	TOPSOIL PLACE =0.00
STAGE 4 = 0.00	CUT = 0.00	FILL =0.00	TOPSOIL PLACE =0.00
STAGE 5 = 0.00	CUT = 262.42	FILL =356.68	TOPSOIL PLACE =86.15
STAGE 6 = 0.00	CUT = 0.00	FILL =0.00	TOPSOIL PLACE =0.00
STAGE 7 = 0.00	CUT = 0.00	FILL =0.00	TOPSOIL PLACE =0.00

FINAL SURVEY	BY	DATE
SURVEYED		
PLOTTED		
TEMPLATE		
AREAS		
AREAS CHECKED		
NOTE BOOK NO.		

ORIGINAL SURVEY	BY	DATE
SURVEYED		
PLOTTED		
TEMPLATE		
AREAS		
AREAS CHECKED		
NOTE BOOK NO.		

FILE NAME = D876D91-sht-xs-270.dgn	USER NAME = malopez	DESIGNED SJM	REVISED -
		DRAWN BAH	REVISED -
	PLOT SCALE = $SCALE$	CHECKED -	REVISED -
	PLOT DATE = 3/17/2011	DATE -	REVISED -

STATE OF ILLINOIS
DEPARTMENT OF TRANSPORTATION

CROSS SECTIONS
INTERSTATE I-270

SCALE: | SHEET NO. OF SHEETS | STA. 1191+71.52 TO STA. 1191+71.52

F.A.I. RTE.	SECTION	COUNTY	TOTAL SHEETS	SHEET NO.
270	60-1B-1	MADISON	712	581

CONTRACT NO. 76A91

ILLINOIS FED. AID PROJECT