


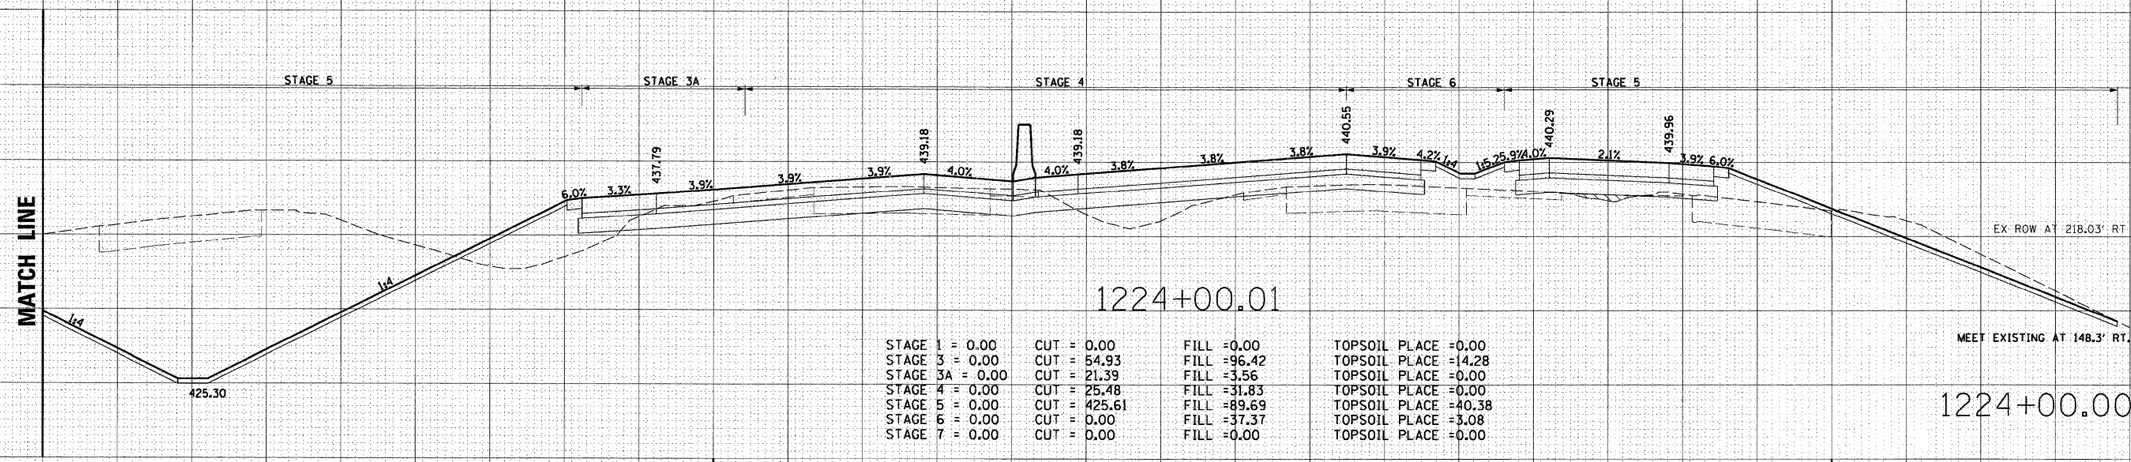


STAGE 1 = 0.00	CUT = 0.00	FILL =0.00	TOPSOIL PLACE =0.00
STAGE 3 = 0.00	CUT = 54.93	FILL =96.42	TOPSOIL PLACE =14.28
STAGE 3A = 0.00	CUT = 21.39	FILL =3.56	TOPSOIL PLACE =0.00
STAGE 4 = 0.00	CUT = 25.48	FILL =31.83	TOPSOIL PLACE =0.00
STAGE 5 = 0.00	CUT = 425.61	FILL =89.69	TOPSOIL PLACE =40.38
STAGE 6 = 0.00	CUT = 0.00	FILL =37.37	TOPSOIL PLACE =3.08
STAGE 7 = 0.00	CUT = 0.00	FILL =0.00	TOPSOIL PLACE =0.00

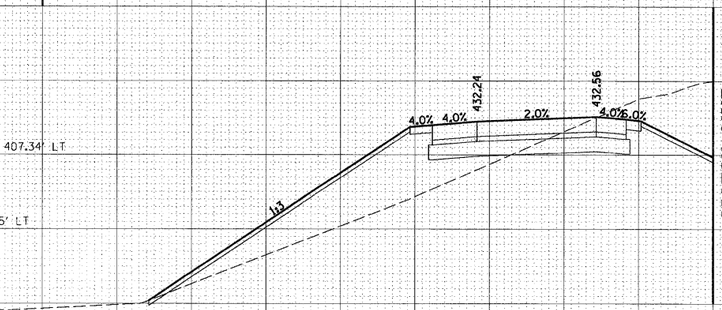

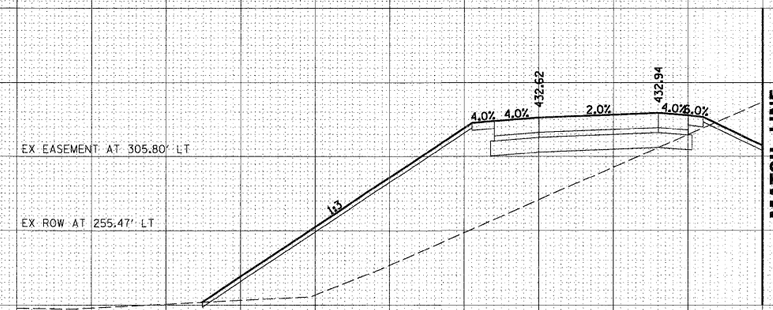

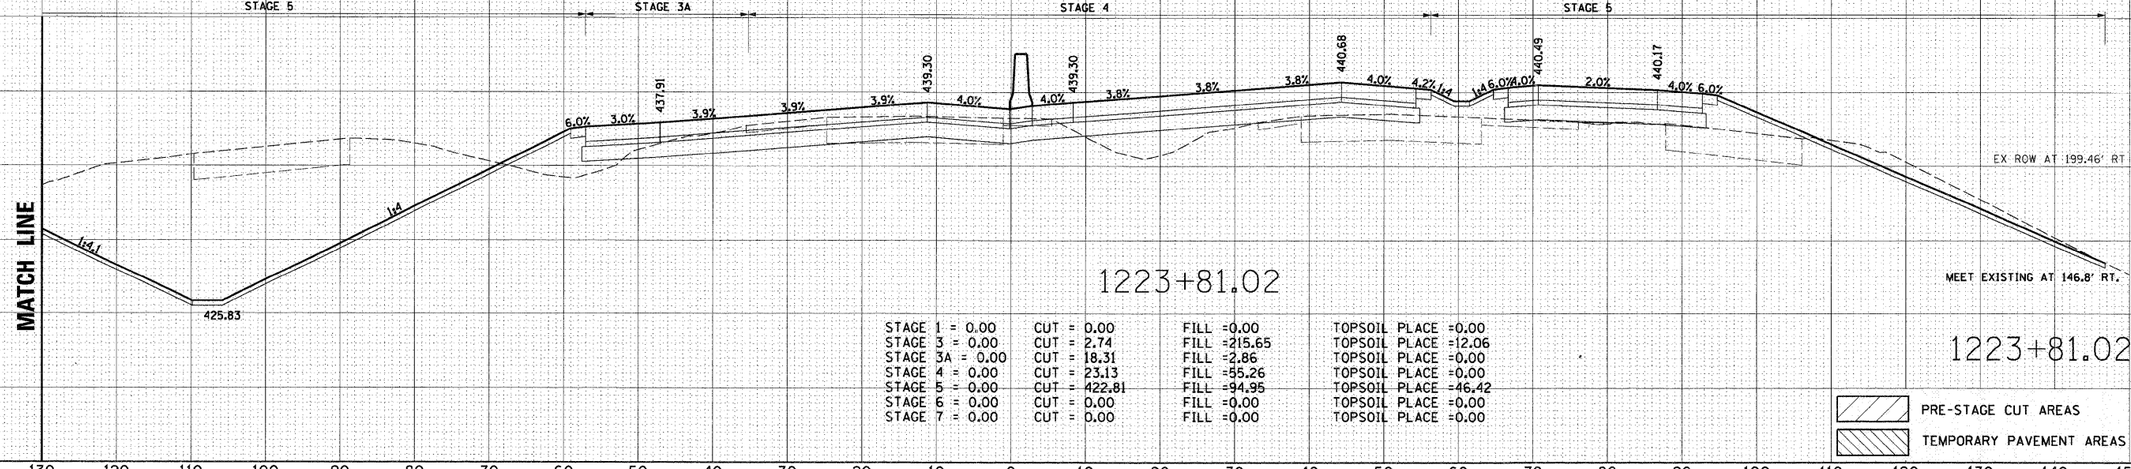

STAGE 1 = 0.00	CUT = 0.00	FILL =0.00	TOPSOIL PLACE =0.00
STAGE 3 = 0.00	CUT = 2.74	FILL =215.65	TOPSOIL PLACE =12.06
STAGE 3A = 0.00	CUT = 18.31	FILL =2.86	TOPSOIL PLACE =0.00
STAGE 4 = 0.00	CUT = 23.13	FILL =55.26	TOPSOIL PLACE =0.00
STAGE 5 = 0.00	CUT = 422.81	FILL =94.95	TOPSOIL PLACE =46.42
STAGE 6 = 0.00	CUT = 0.00	FILL =0.00	TOPSOIL PLACE =0.00
STAGE 7 = 0.00	CUT = 0.00	FILL =0.00	TOPSOIL PLACE =0.00

PRE-STAGE CUT AREAS

TEMPORARY PAVEMENT AREAS

FINAL SURVEY
ORIGINAL SURVEY

NOTE BOOK	NO.	BY	DATE
SURVEYED			
PLOTTED			
TEMPLATE			
AREAS			
AREAS CHECKED			

FILE NAME = D876091-sht-xs-270.dgn	USER NAME = malopez	DESIGNED SJM	REVISED -
		DRAWN BAH	REVISED -
	PLOT SCALE = $SCALE$	CHECKED -	REVISED -
	PLOT DATE = 3/17/2011	DATE -	REVISED -

STATE OF ILLINOIS
DEPARTMENT OF TRANSPORTATION


CROSS SECTIONS
INTERSTATE I-270

SCALE: | SHEET NO. OF SHEETS | STA. 1223+81.02 TO STA. 1224+00.00

F.A.I. RTE.	SECTION	COUNTY	TOTAL SHEETS	SHEET NO.
270	60-18-1	MADISON	712	601

CONTRACT NO. 76A91

ILLINOIS FED. AID PROJECT

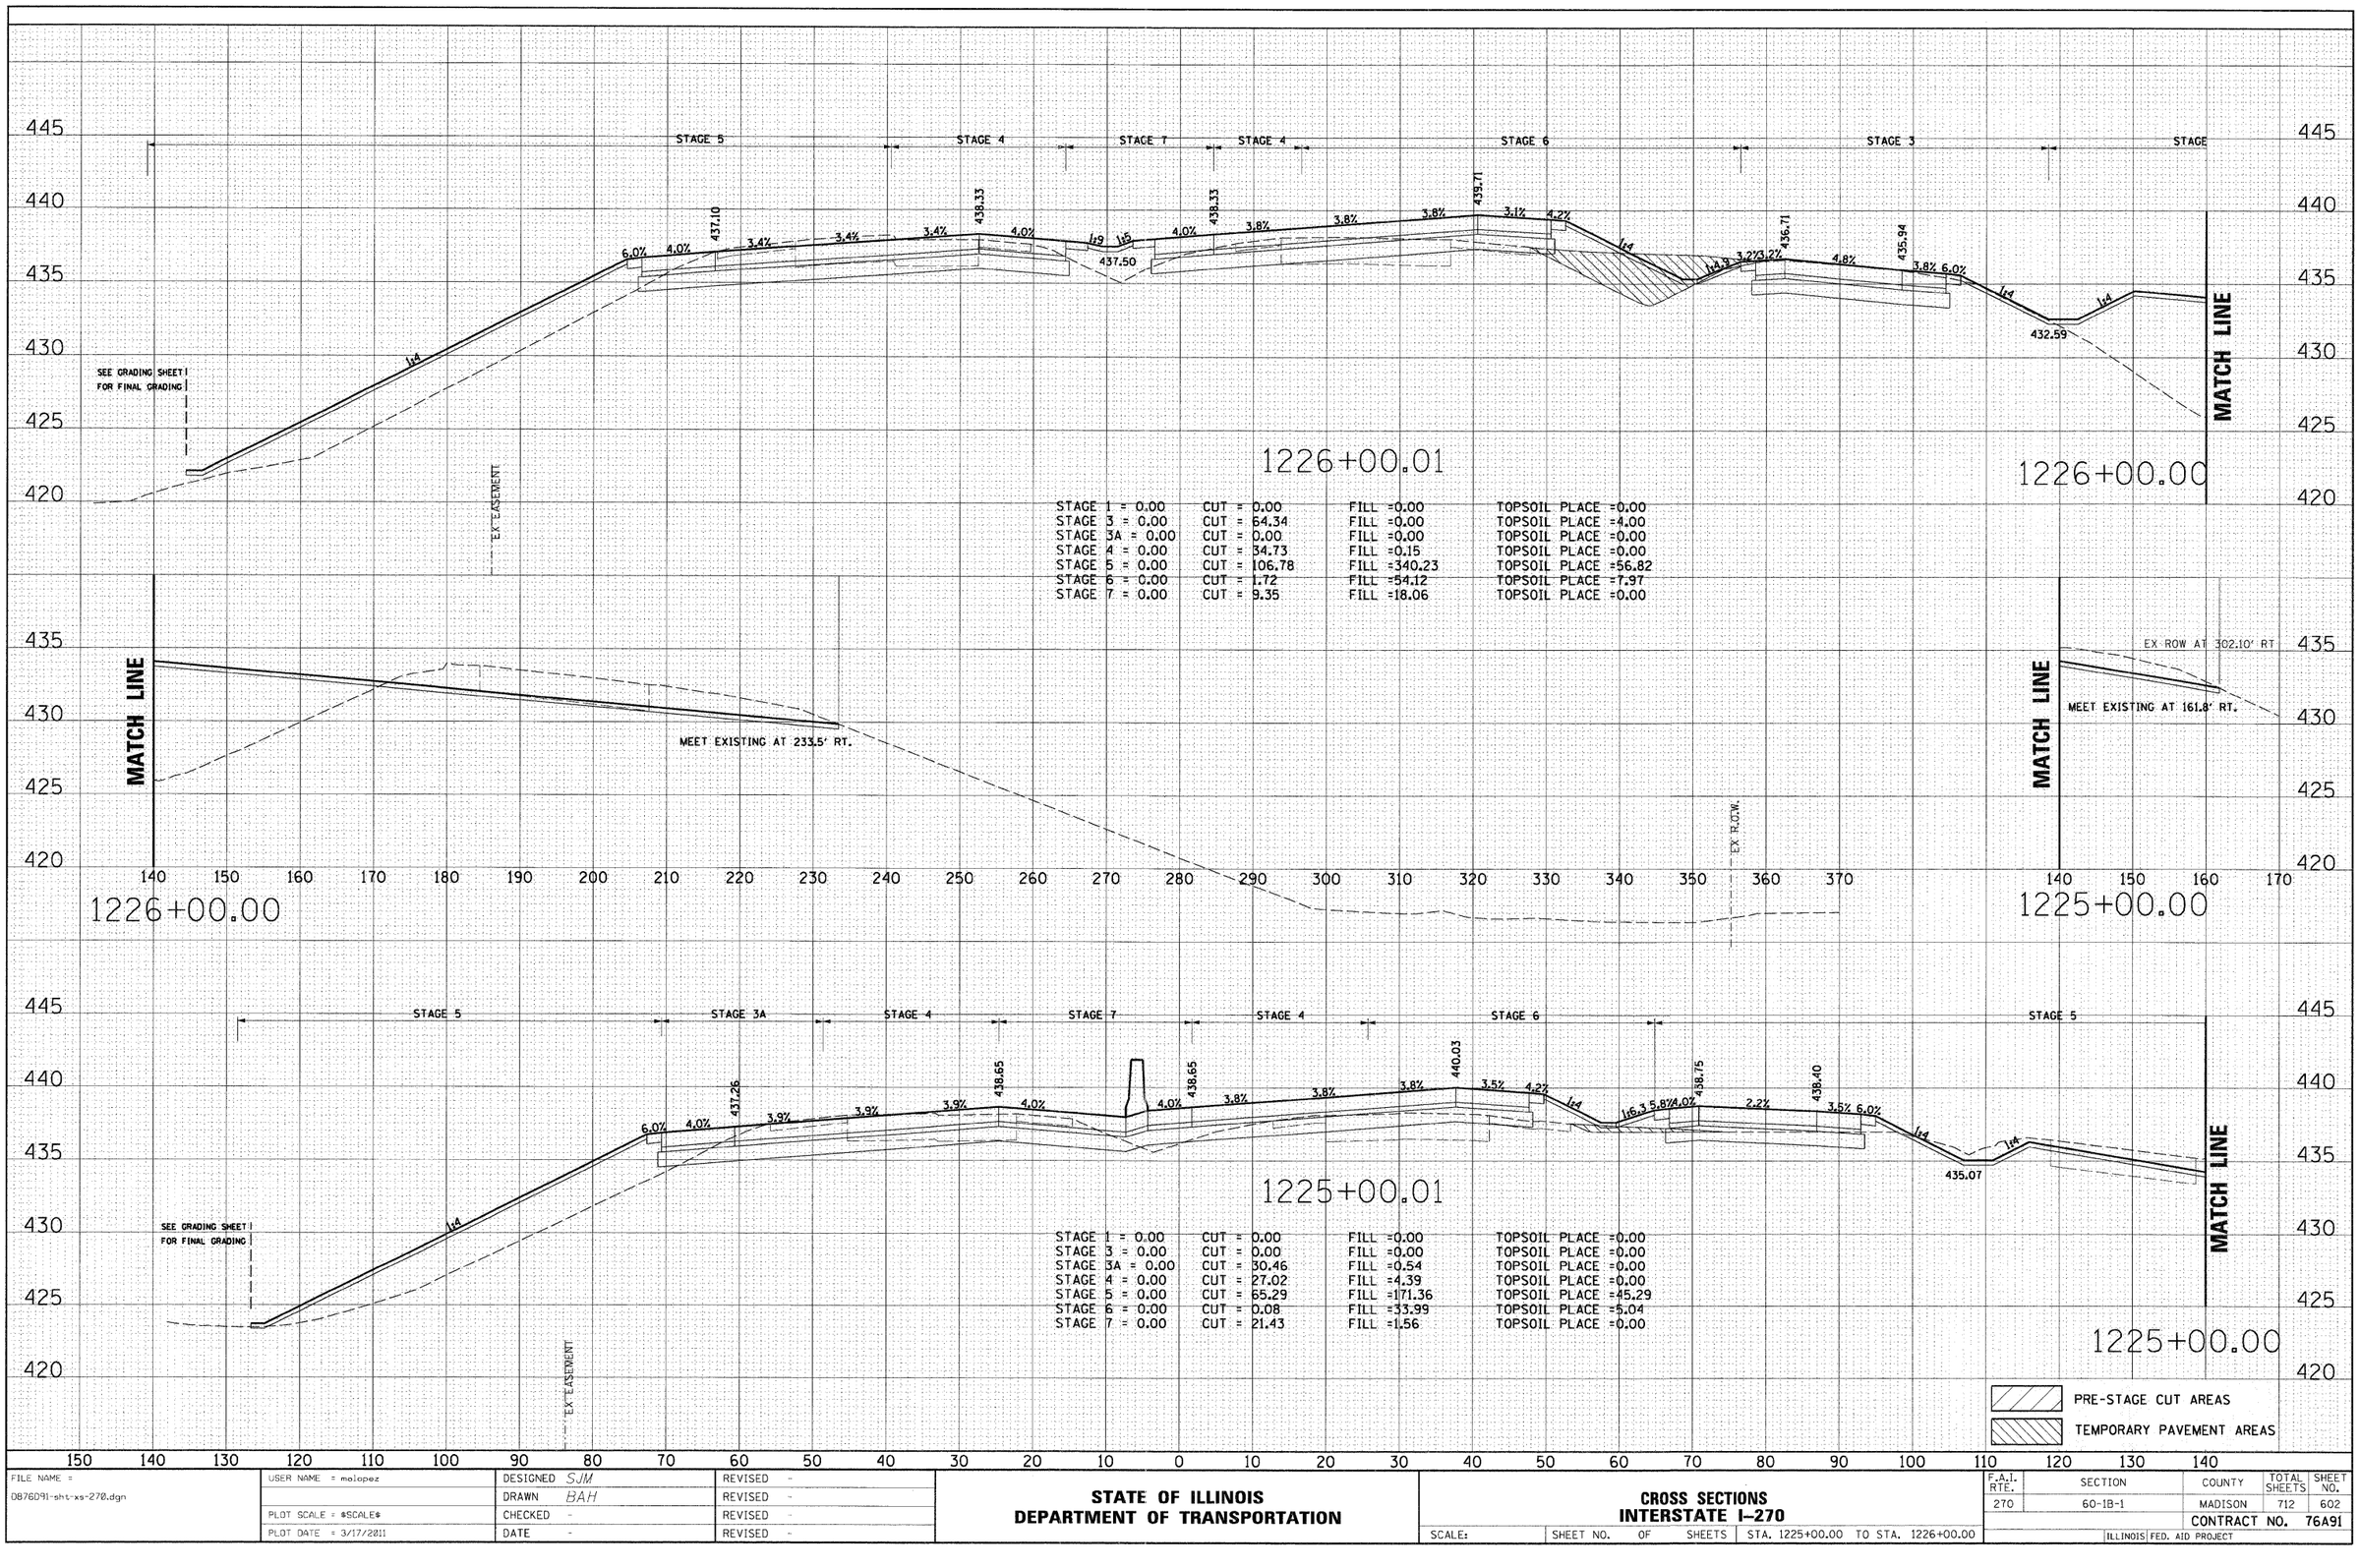

FINAL SURVEY — BY — DATE
SURVEYED
PLOTTED
TEMPLATE
AREAS
AREAS CHECKED
NOTE BOOK
NO.

ORIGINAL SURVEY — BY — DATE
SURVEYED
PLOTTED
TEMPLATE
AREAS
AREAS CHECKED
NOTE BOOK
NO.


FILE NAME = 0876D91-sht-xs-270.dgn	USER NAME = malopez	DESIGNED SJM	REVISED -
		DRAWN BAH	REVISED -
	PLOT SCALE = $SCALE$	CHECKED -	REVISED -
	PLOT DATE = 3/17/2011	DATE -	REVISED -

STATE OF ILLINOIS
DEPARTMENT OF TRANSPORTATION

CROSS SECTIONS
INTERSTATE I-270

SCALE: | SHEET NO. OF SHEETS | STA. 1225+00.00 TO STA. 1226+00.00

F.A.I. RTE.	SECTION	COUNTY	TOTAL SHEETS	SHEET NO.
270	60-1B-1	MADISON	712	602
		CONTRACT NO. 76A91		
	ILLINOIS FED. AID PROJECT			

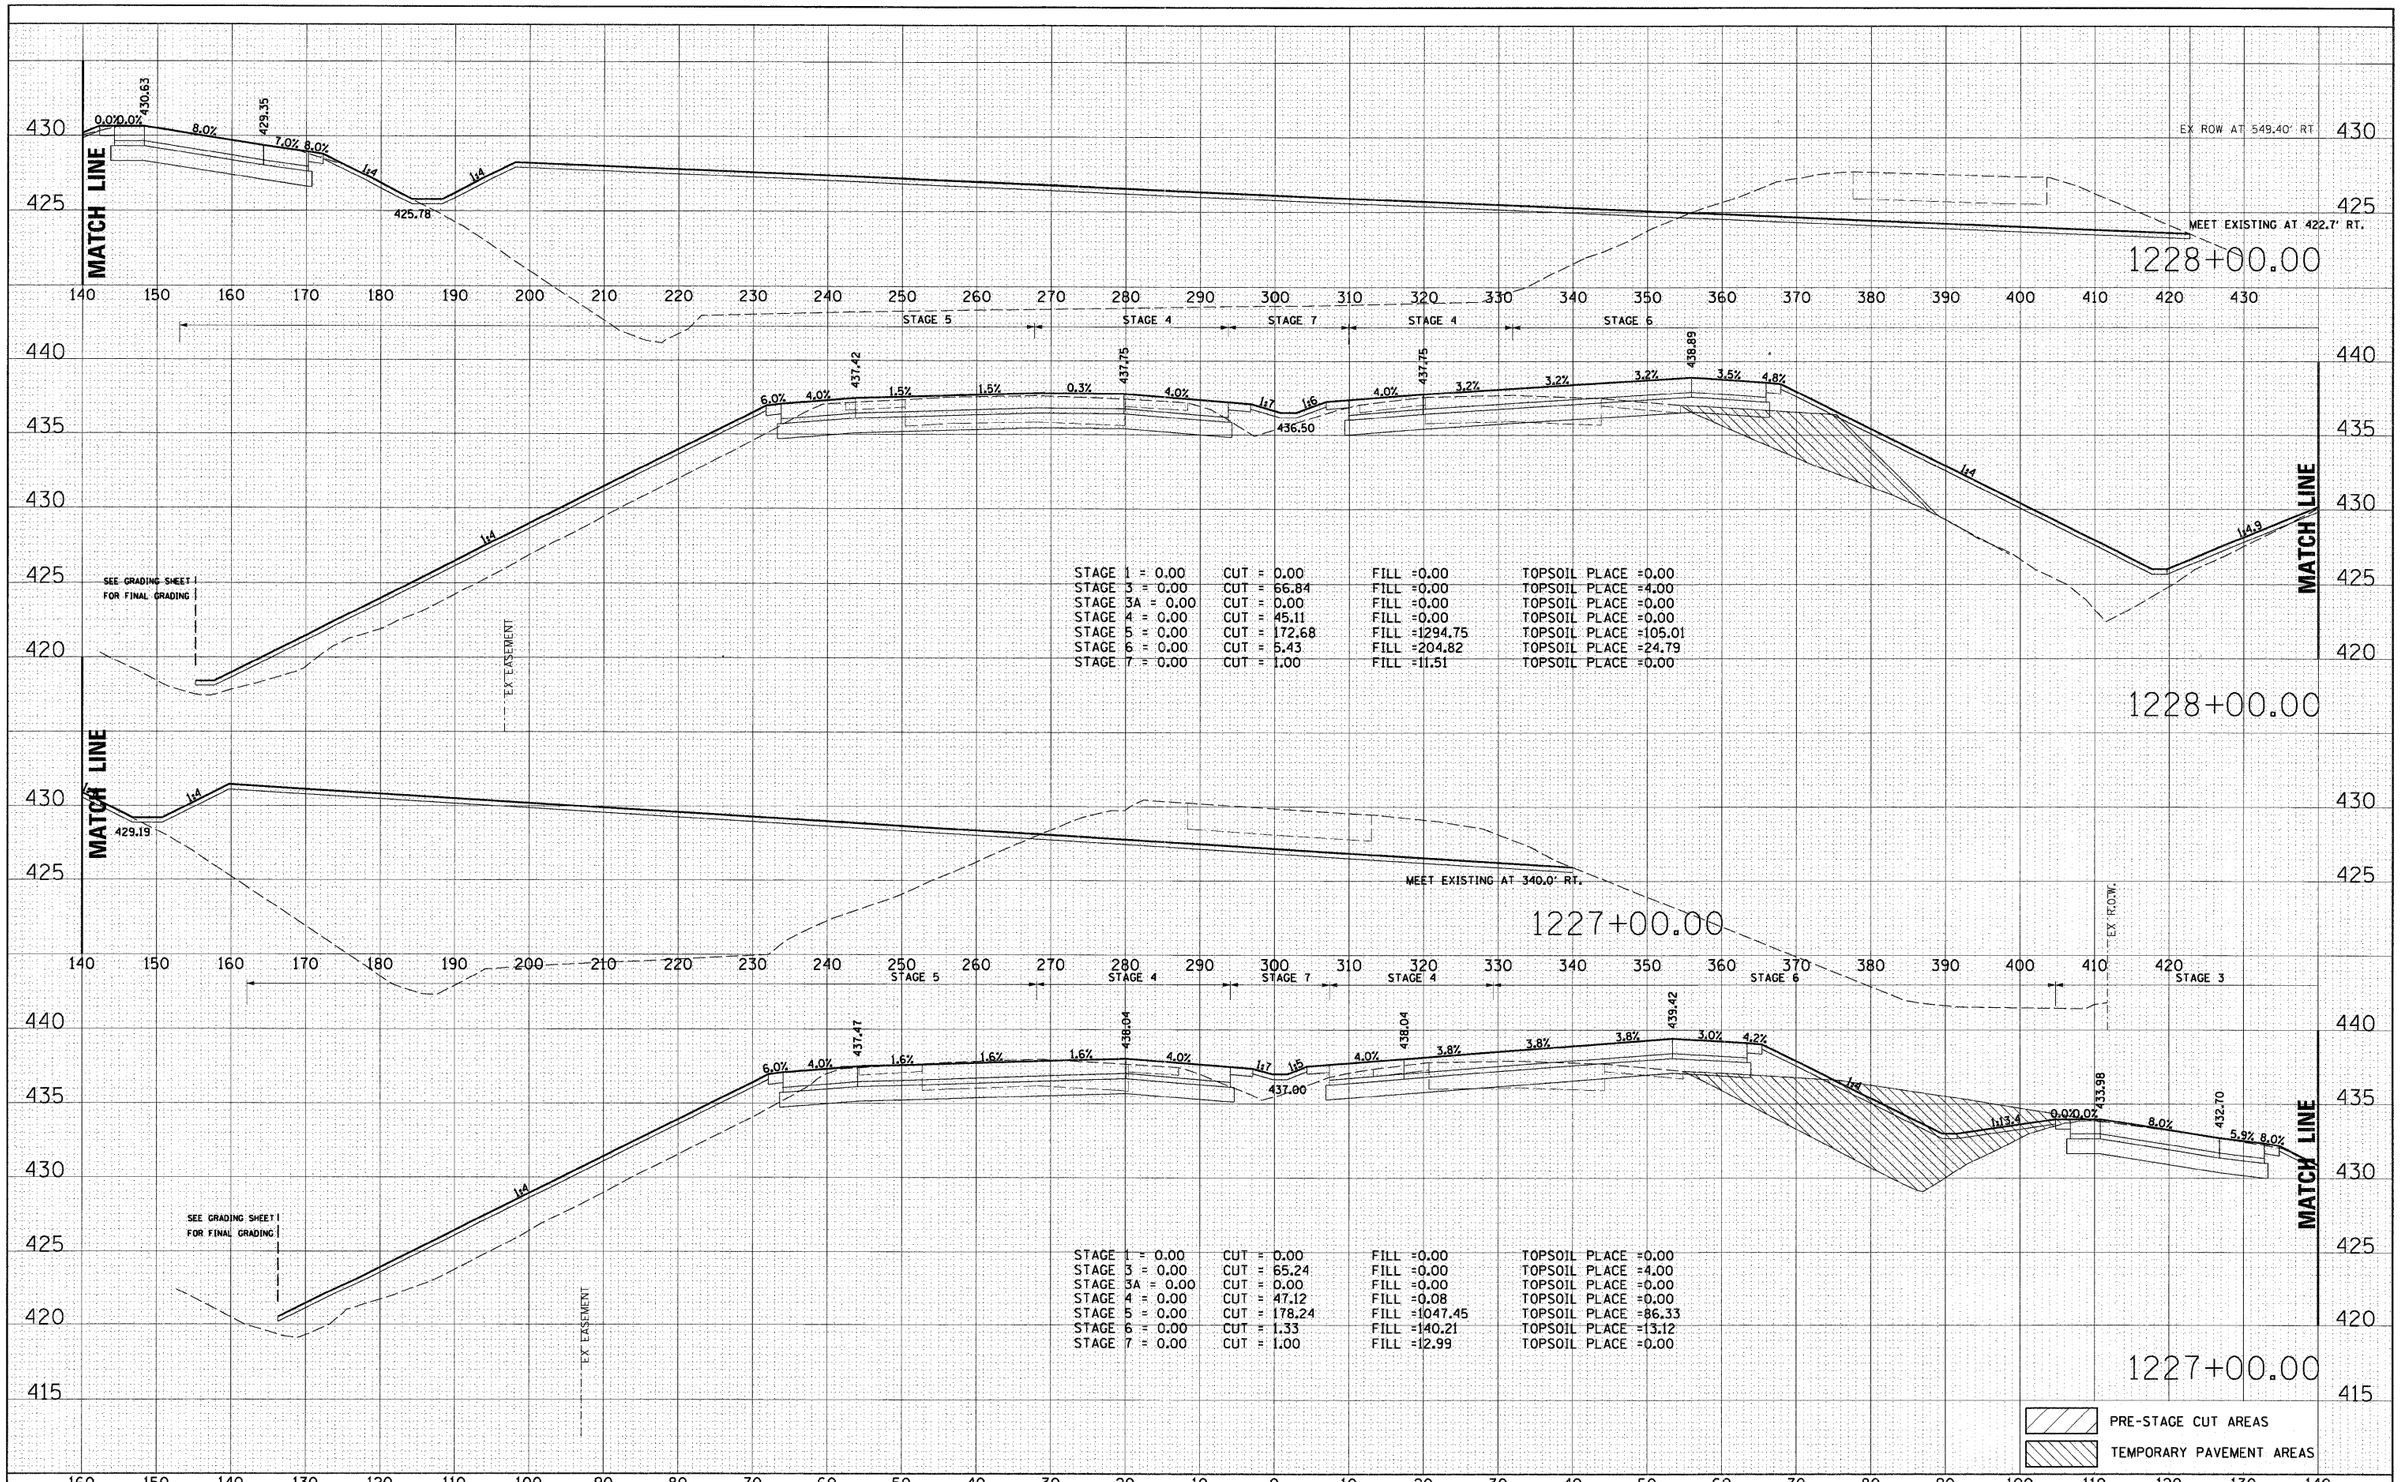

FILE NAME = D876091-sht-xs-270.dgn	USER NAME = malopez	DESIGNED SJM	REVISED -
		DRAWN BAH	REVISED -
	PLOT SCALE = $SCALE$	CHECKED -	REVISED -
	PLOT DATE = 3/17/2011	DATE -	REVISED -

STATE OF ILLINOIS
DEPARTMENT OF TRANSPORTATION


CROSS SECTIONS
INTERSTATE I-270

SCALE: | SHEET NO. OF SHEETS | STA. 1227+00.00 TO STA. 1228+00.00

F.A.I. RTE.	SECTION	COUNTY	TOTAL SHEETS	SHEET NO.
270	60-1B-1	MADISON	712	603
		CONTRACT NO. 76A91		
	ILLINOIS FED. AID PROJECT			

FINAL SURVEY — NOTE BOOK — NO. — SURVEYED — PLOTTED — TEMPLATE — AREAS — AREAS CHECKED — BY — DATE


ORIGINAL SURVEY — NOTE BOOK — NO. — SURVEYED — PLOTTED — TEMPLATE — AREAS — AREAS CHECKED — BY — DATE

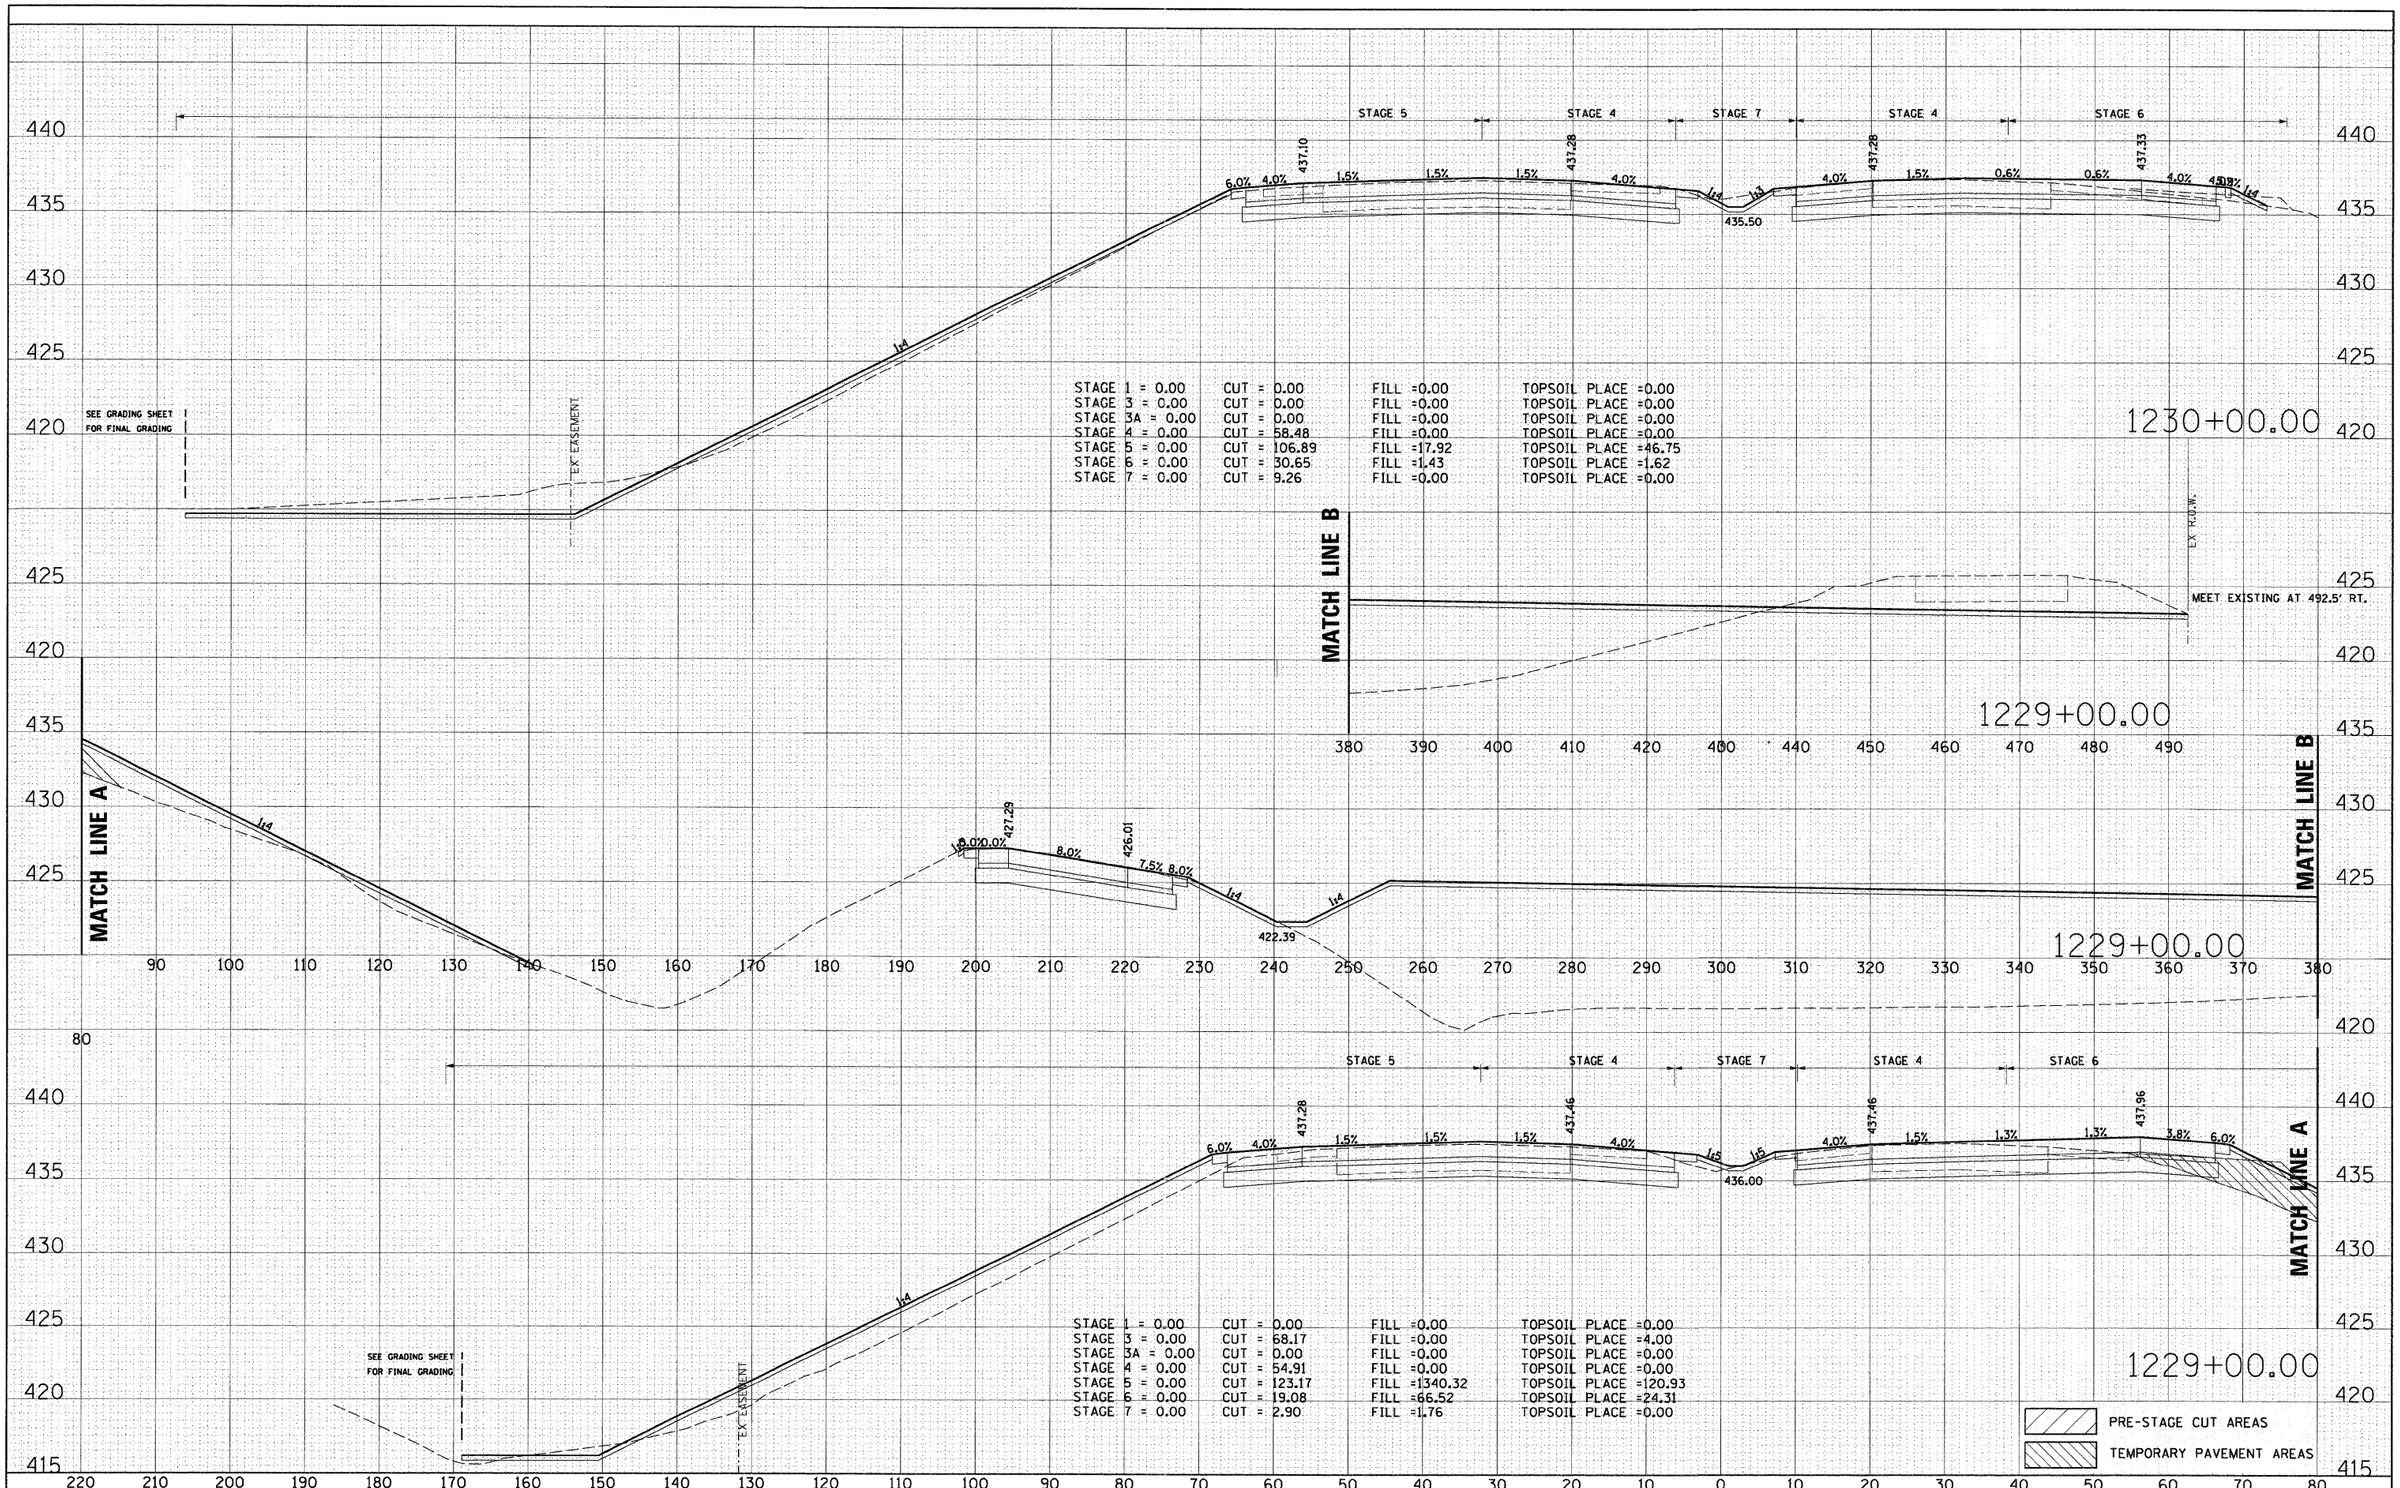

FILE NAME = D876091-sht-xs-270.dgn	USER NAME = malopez	DESIGNED SJM	REVISED -	STATE OF ILLINOIS DEPARTMENT OF TRANSPORTATION	CROSS SECTIONS INTERSTATE I–270		F.A.I. RTE.	SECTION	COUNTY	TOTAL SHEETS	SHEET NO.
		DRAWN BAH	REVISED -				270	60-1B-1	MADISON	712	604
	PLOT SCALE = $SCALE$	CHECKED -	REVISED -						CONTRACT NO. 76A91		
	PLOT DATE = 3/17/2011	DATE -	REVISED -		SCALE:	SHEET NO. OF SHEETS	STA. 1229+00.00 TO STA. 1230+00.00		ILLINOIS FED. AID PROJECT		

FINAL SURVEY — NOTE BOOK — NO. — SURVEYED — PLOTTED — TEMPLATE — AREAS — AREAS CHECKED — BY — DATE

ORIGINAL SURVEY — NOTE BOOK — NO. — SURVEYED — PLOTTED — TEMPLATE — AREAS — AREAS CHECKED — BY — DATE

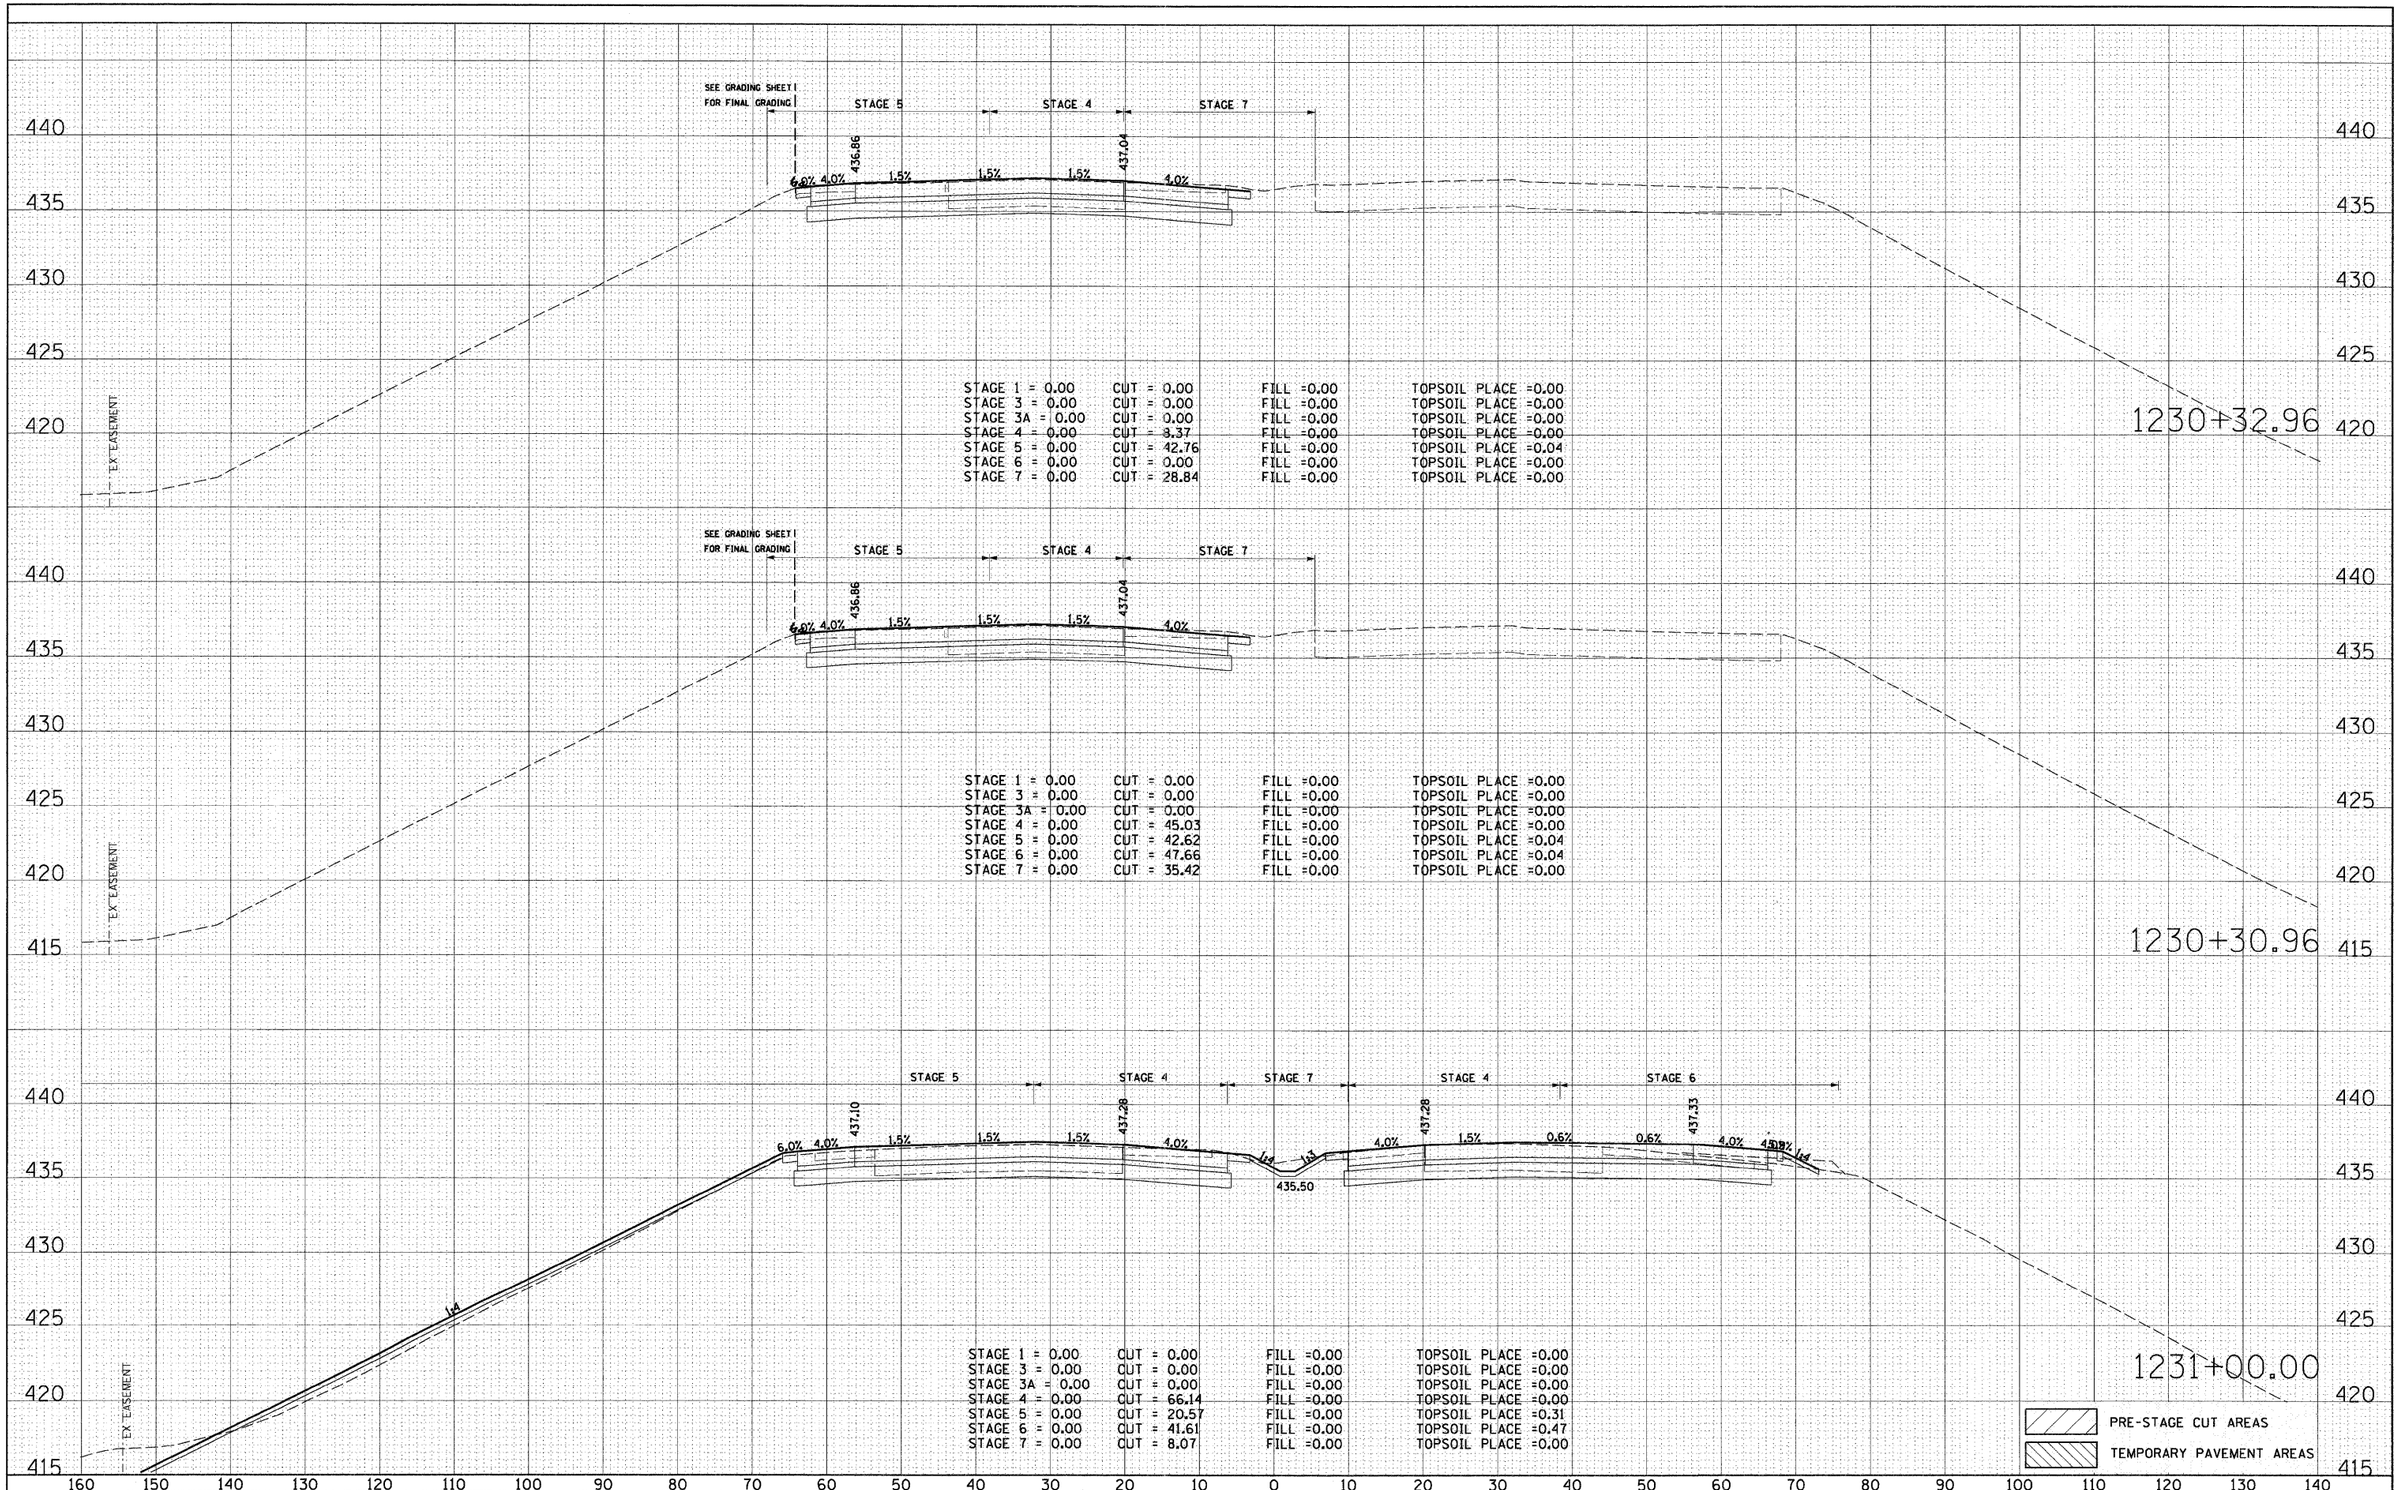

STAGE 1 = 0.00 CUT = 0.00 FILL =0.00 TOPSOIL PLACE =0.00
STAGE 3 = 0.00 CUT = 0.00 FILL =0.00 TOPSOIL PLACE =0.00
STAGE 3A = 0.00 CUT = 0.00 FILL =0.00 TOPSOIL PLACE =0.00
STAGE 4 = 0.00 CUT = 8.37 FILL =0.00 TOPSOIL PLACE =0.00
STAGE 5 = 0.00 CUT = 42.76 FILL =0.00 TOPSOIL PLACE =0.04
STAGE 6 = 0.00 CUT = 0.00 FILL =0.00 TOPSOIL PLACE =0.00
STAGE 7 = 0.00 CUT = 28.84 FILL =0.00 TOPSOIL PLACE =0.00

STAGE 1 = 0.00 CUT = 0.00 FILL =0.00 TOPSOIL PLACE =0.00
STAGE 3 = 0.00 CUT = 0.00 FILL =0.00 TOPSOIL PLACE =0.00
STAGE 3A = 0.00 CUT = 0.00 FILL =0.00 TOPSOIL PLACE =0.00
STAGE 4 = 0.00 CUT = 45.03 FILL =0.00 TOPSOIL PLACE =0.00
STAGE 5 = 0.00 CUT = 42.62 FILL =0.00 TOPSOIL PLACE =0.04
STAGE 6 = 0.00 CUT = 47.66 FILL =0.00 TOPSOIL PLACE =0.04
STAGE 7 = 0.00 CUT = 35.42 FILL =0.00 TOPSOIL PLACE =0.00

STAGE 1 = 0.00 CUT = 0.00 FILL =0.00 TOPSOIL PLACE =0.00
STAGE 3 = 0.00 CUT = 0.00 FILL =0.00 TOPSOIL PLACE =0.00
STAGE 3A = 0.00 CUT = 0.00 FILL =0.00 TOPSOIL PLACE =0.00
STAGE 4 = 0.00 CUT = 66.14 FILL =0.00 TOPSOIL PLACE =0.00
STAGE 5 = 0.00 CUT = 20.57 FILL =0.00 TOPSOIL PLACE =0.31
STAGE 6 = 0.00 CUT = 41.61 FILL =0.00 TOPSOIL PLACE =0.47
STAGE 7 = 0.00 CUT = 8.07 FILL =0.00 TOPSOIL PLACE =0.00

FINAL SURVEY	BY	DATE
SURVEYED		
PLOTTED		
TEMPLATE		
NOTE BOOK	AREAS	
NO.	AREAS CHECKED	

ORIGINAL SURVEY	BY	DATE
SURVEYED		
PLOTTED		
TEMPLATE		
NOTE BOOK	AREAS	
NO.	AREAS CHECKED	

FILE NAME = D8/6091-sht-xs-270.dgn	USER NAME = malopez	DESIGNED SJM	REVISED -
		DRAWN BAH	REVISED -
	PLOT SCALE = $SCALE$	CHECKED -	REVISED -
	PLOT DATE = 3/17/2011	DATE -	REVISED -

STATE OF ILLINOIS
DEPARTMENT OF TRANSPORTATION


CROSS SECTIONS
INTERSTATE I-270

SCALE: | SHEET NO. OF SHEETS | STA. 1230+49.00 TO STA. 1230+51.00

F.A.I. RTE.	SECTION	COUNTY	TOTAL SHEETS	SHEET NO.
270	60-1B-1	MADISON	712	605
		CONTRACT NO. 76A91		
	ILLINOIS FED. AID PROJECT			

FINAL SURVEY	BY	DATE
SURVEYED		
PLOTTED		
TEMPLATE		
AREAS		
AREAS CHECKED		
NOTE BOOK		
NO.		

ORIGINAL SURVEY	BY	DATE
SURVEYED		
PLOTTED		
TEMPLATE		
AREAS		
AREAS CHECKED		
NOTE BOOK		
NO.		

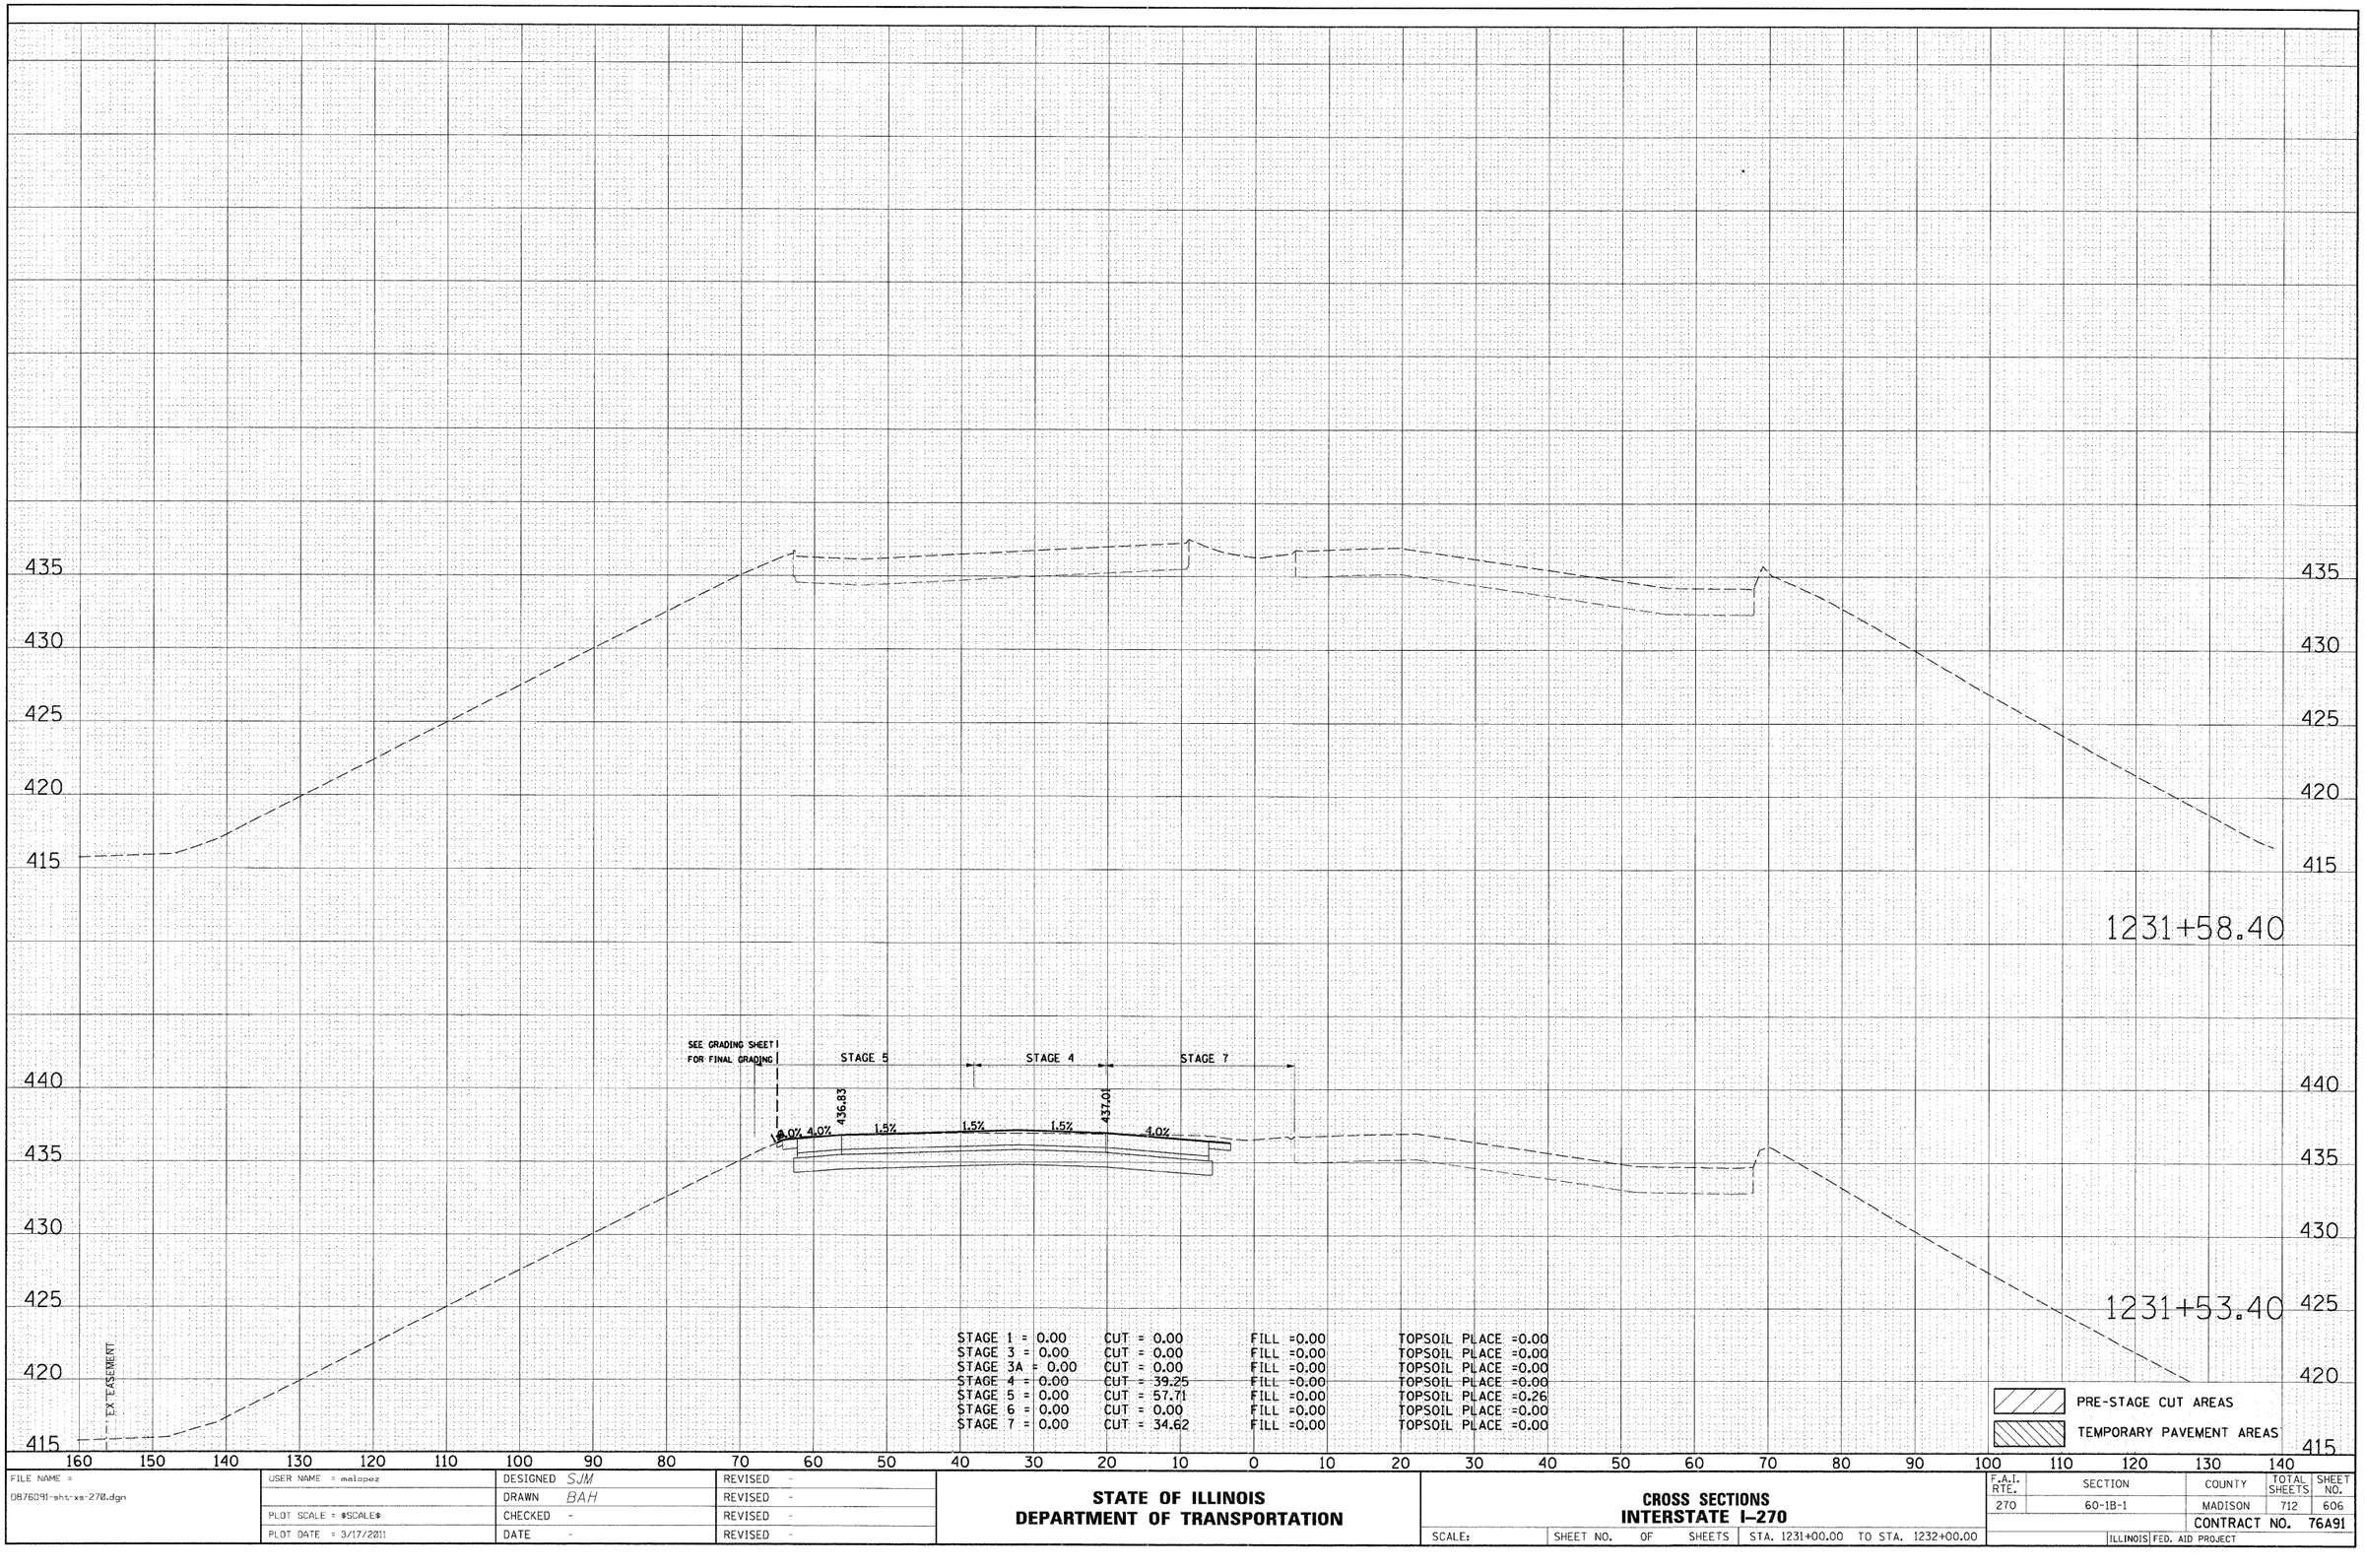

STAGE 1 = 0.00	CUT = 0.00	FILL =0.00	TOPSOIL PLACE =0.00
STAGE 3 = 0.00	CUT = 0.00	FILL =0.00	TOPSOIL PLACE =0.00
STAGE 3A = 0.00	CUT = 0.00	FILL =0.00	TOPSOIL PLACE =0.00
STAGE 4 = 0.00	CUT = 39.25	FILL =0.00	TOPSOIL PLACE =0.00
STAGE 5 = 0.00	CUT = 57.71	FILL =0.00	TOPSOIL PLACE =0.26
STAGE 6 = 0.00	CUT = 0.00	FILL =0.00	TOPSOIL PLACE =0.00
STAGE 7 = 0.00	CUT = 34.62	FILL =0.00	TOPSOIL PLACE =0.00

FILE NAME = 0876091-sht-xs-270.dgn	USER NAME = malopez	DESIGNED SJM	REVISED -
		DRAWN BAH	REVISED -
	PLOT SCALE = $SCALE$	CHECKED -	REVISED -
	PLOT DATE = 3/17/2011	DATE -	REVISED -


STATE OF ILLINOIS
DEPARTMENT OF TRANSPORTATION

CROSS SECTIONS
INTERSTATE I-270

SCALE: | SHEET NO. OF SHEETS | STA. 1231+00.00 TO STA. 1232+00.00

F.A.I. RTE.	SECTION	COUNTY	TOTAL SHEETS	SHEET NO.
270	60-1B-1	MADISON	712	606
		CONTRACT NO. 76A91		
	ILLINOIS FED. AID PROJECT			

FINAL SURVEY	SURVEYED	BY	DATE
NOTE BOOK	PLOTTED		
NO.	TEMPLATE		
	AREAS		
	AREAS CHECKED		

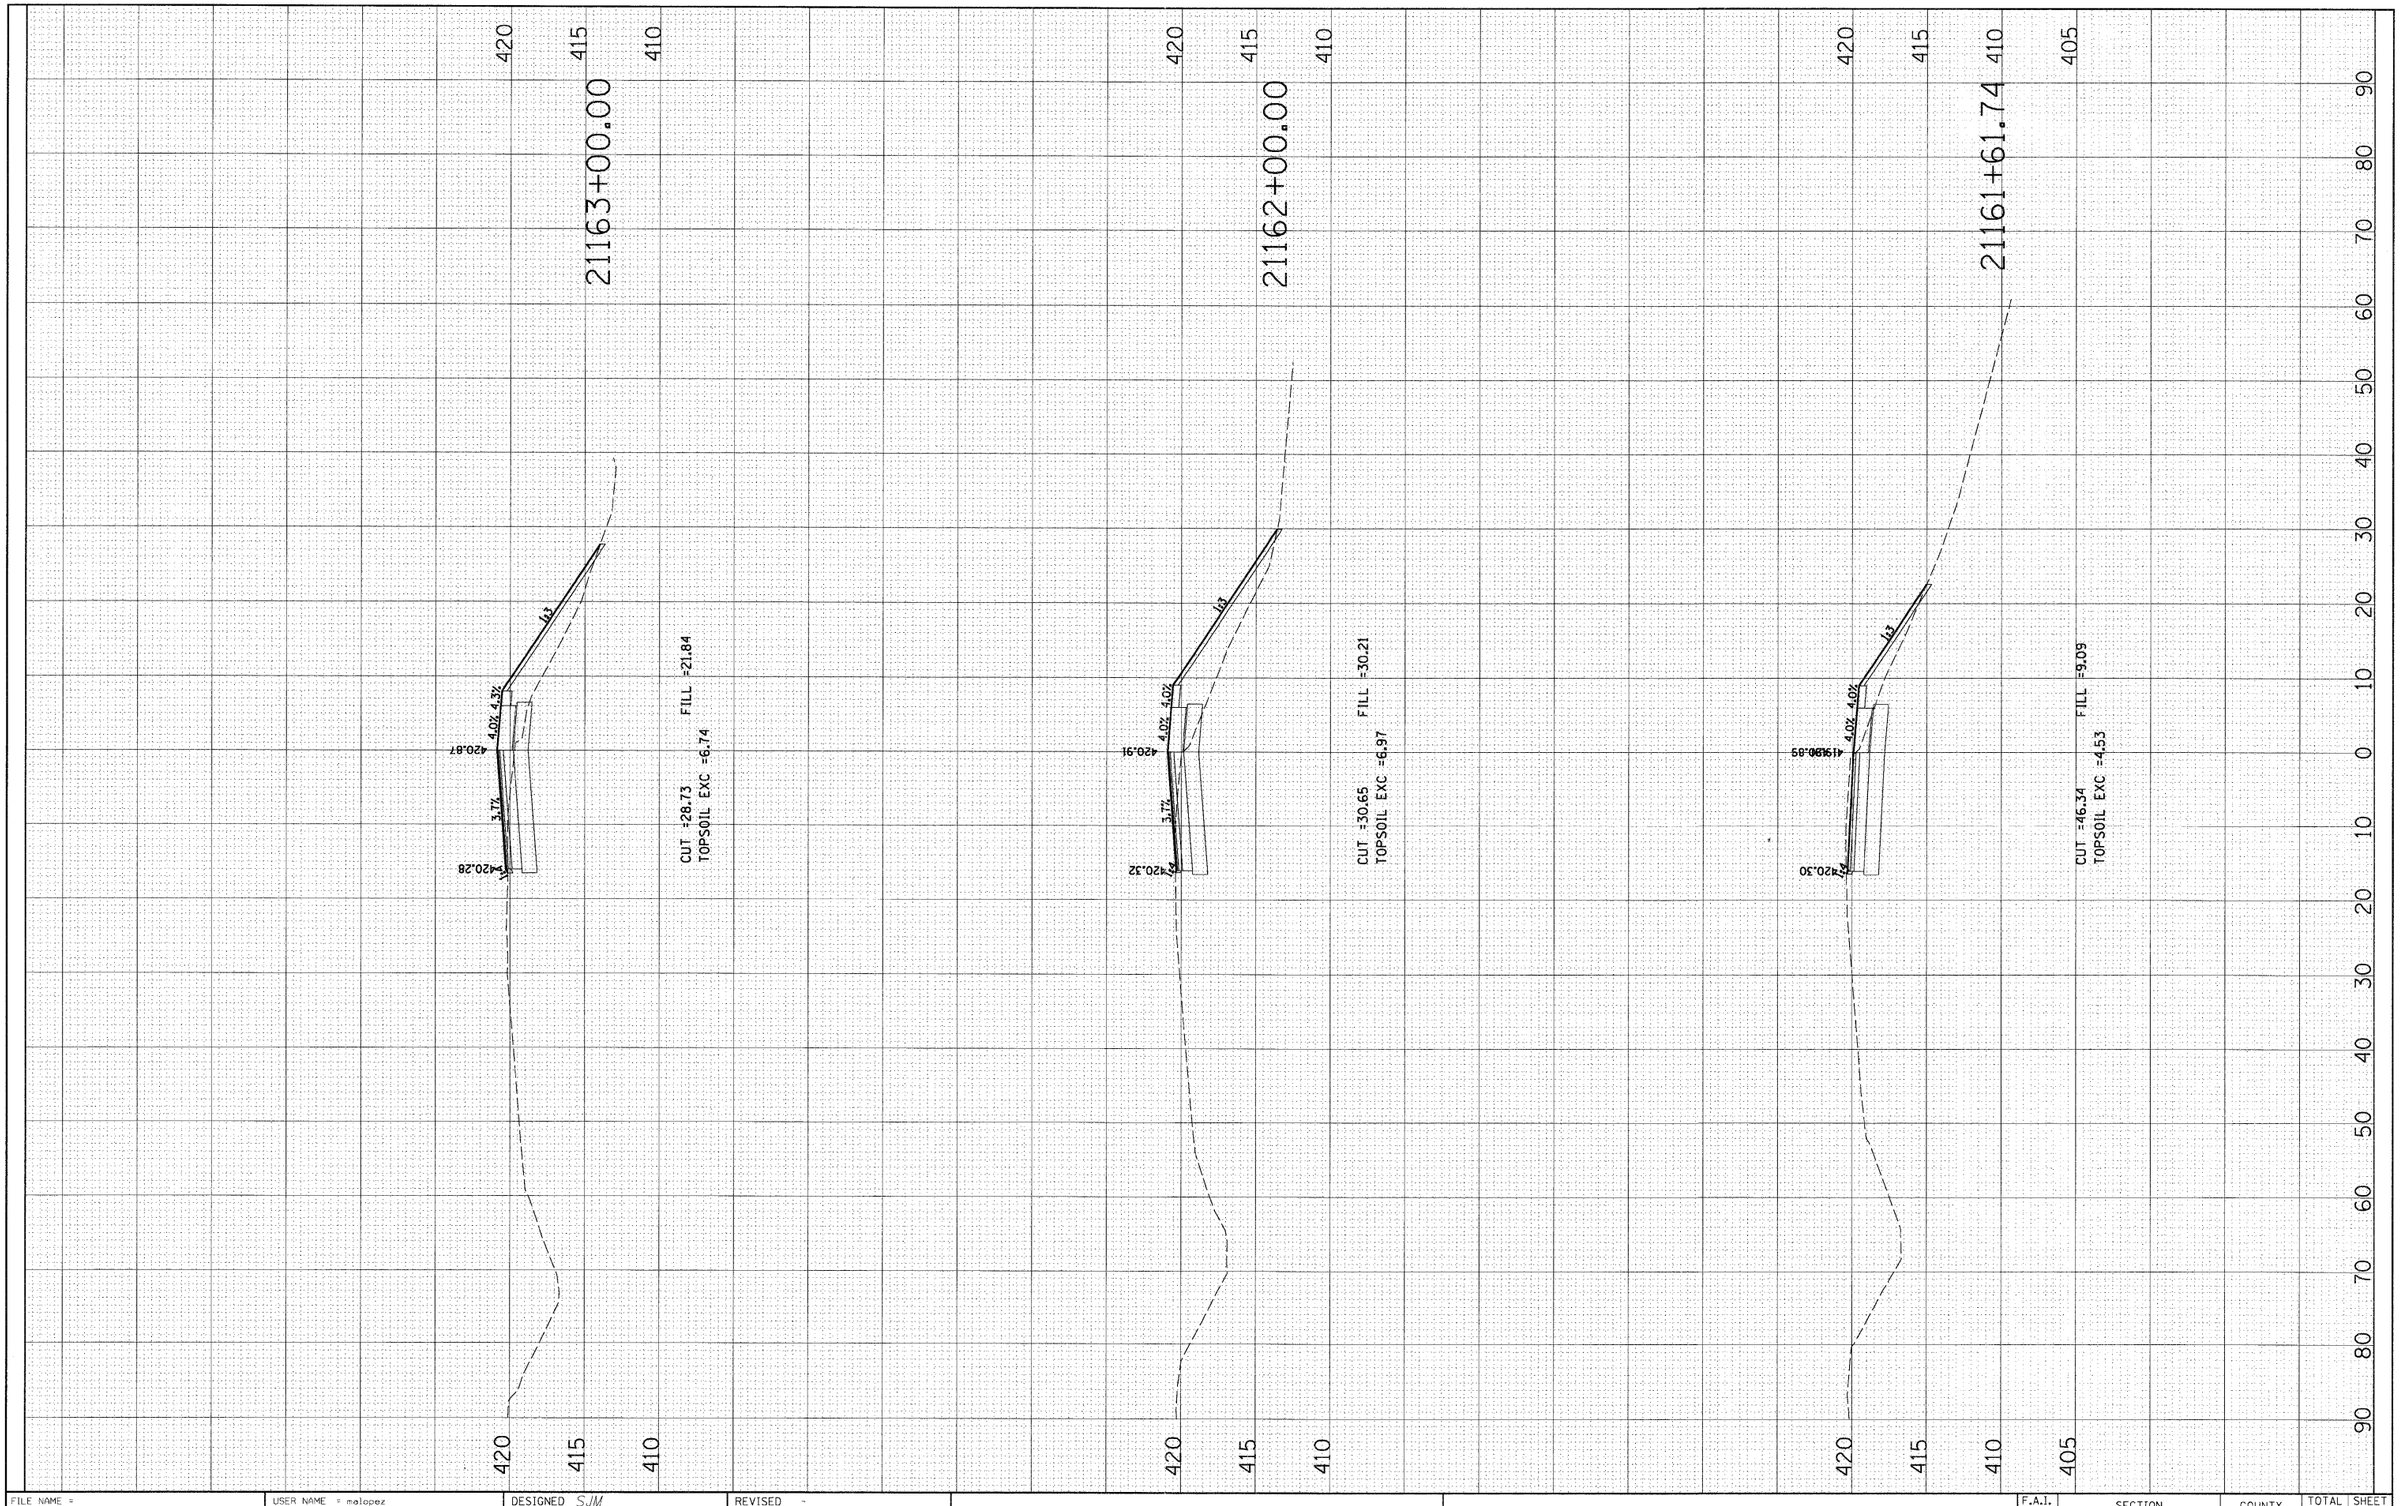

ORIGINAL SURVEY	SURVEYED	BY	DATE
NOTE BOOK	PLOTTED		
NO.	TEMPLATE		
	AREAS		
	AREAS CHECKED		

FILE NAME = D876D91-sht-xs-rampp1.dgn	USER NAME = malopez	DESIGNED SJM	REVISED -
		DRAWN BAH	REVISED -
	PLOT SCALE = $SCALE$	CHECKED -	REVISED -
	PLOT DATE = 3/17/2011	DATE -	REVISED -


STATE OF ILLINOIS
DEPARTMENT OF TRANSPORTATION

CROSS SECTIONS
RAMP P1

SCALE: | SHEET NO. OF SHEETS | 21161+61.74 | 21163+00.00

F.A.I. RTE.	SECTION	COUNTY	TOTAL SHEETS	SHEET NO.
270	60-1B-1	MADISON	712	607
		CONTRACT NO. 76A91		
	ILLINOIS FED. AID PROJECT			

FINAL SURVEY	SURVEYED	BY	DATE
	PLOTTED		
NOTE BOOK	TEMPLATE		
NO.	AREAS		
	AREAS CHECKED		

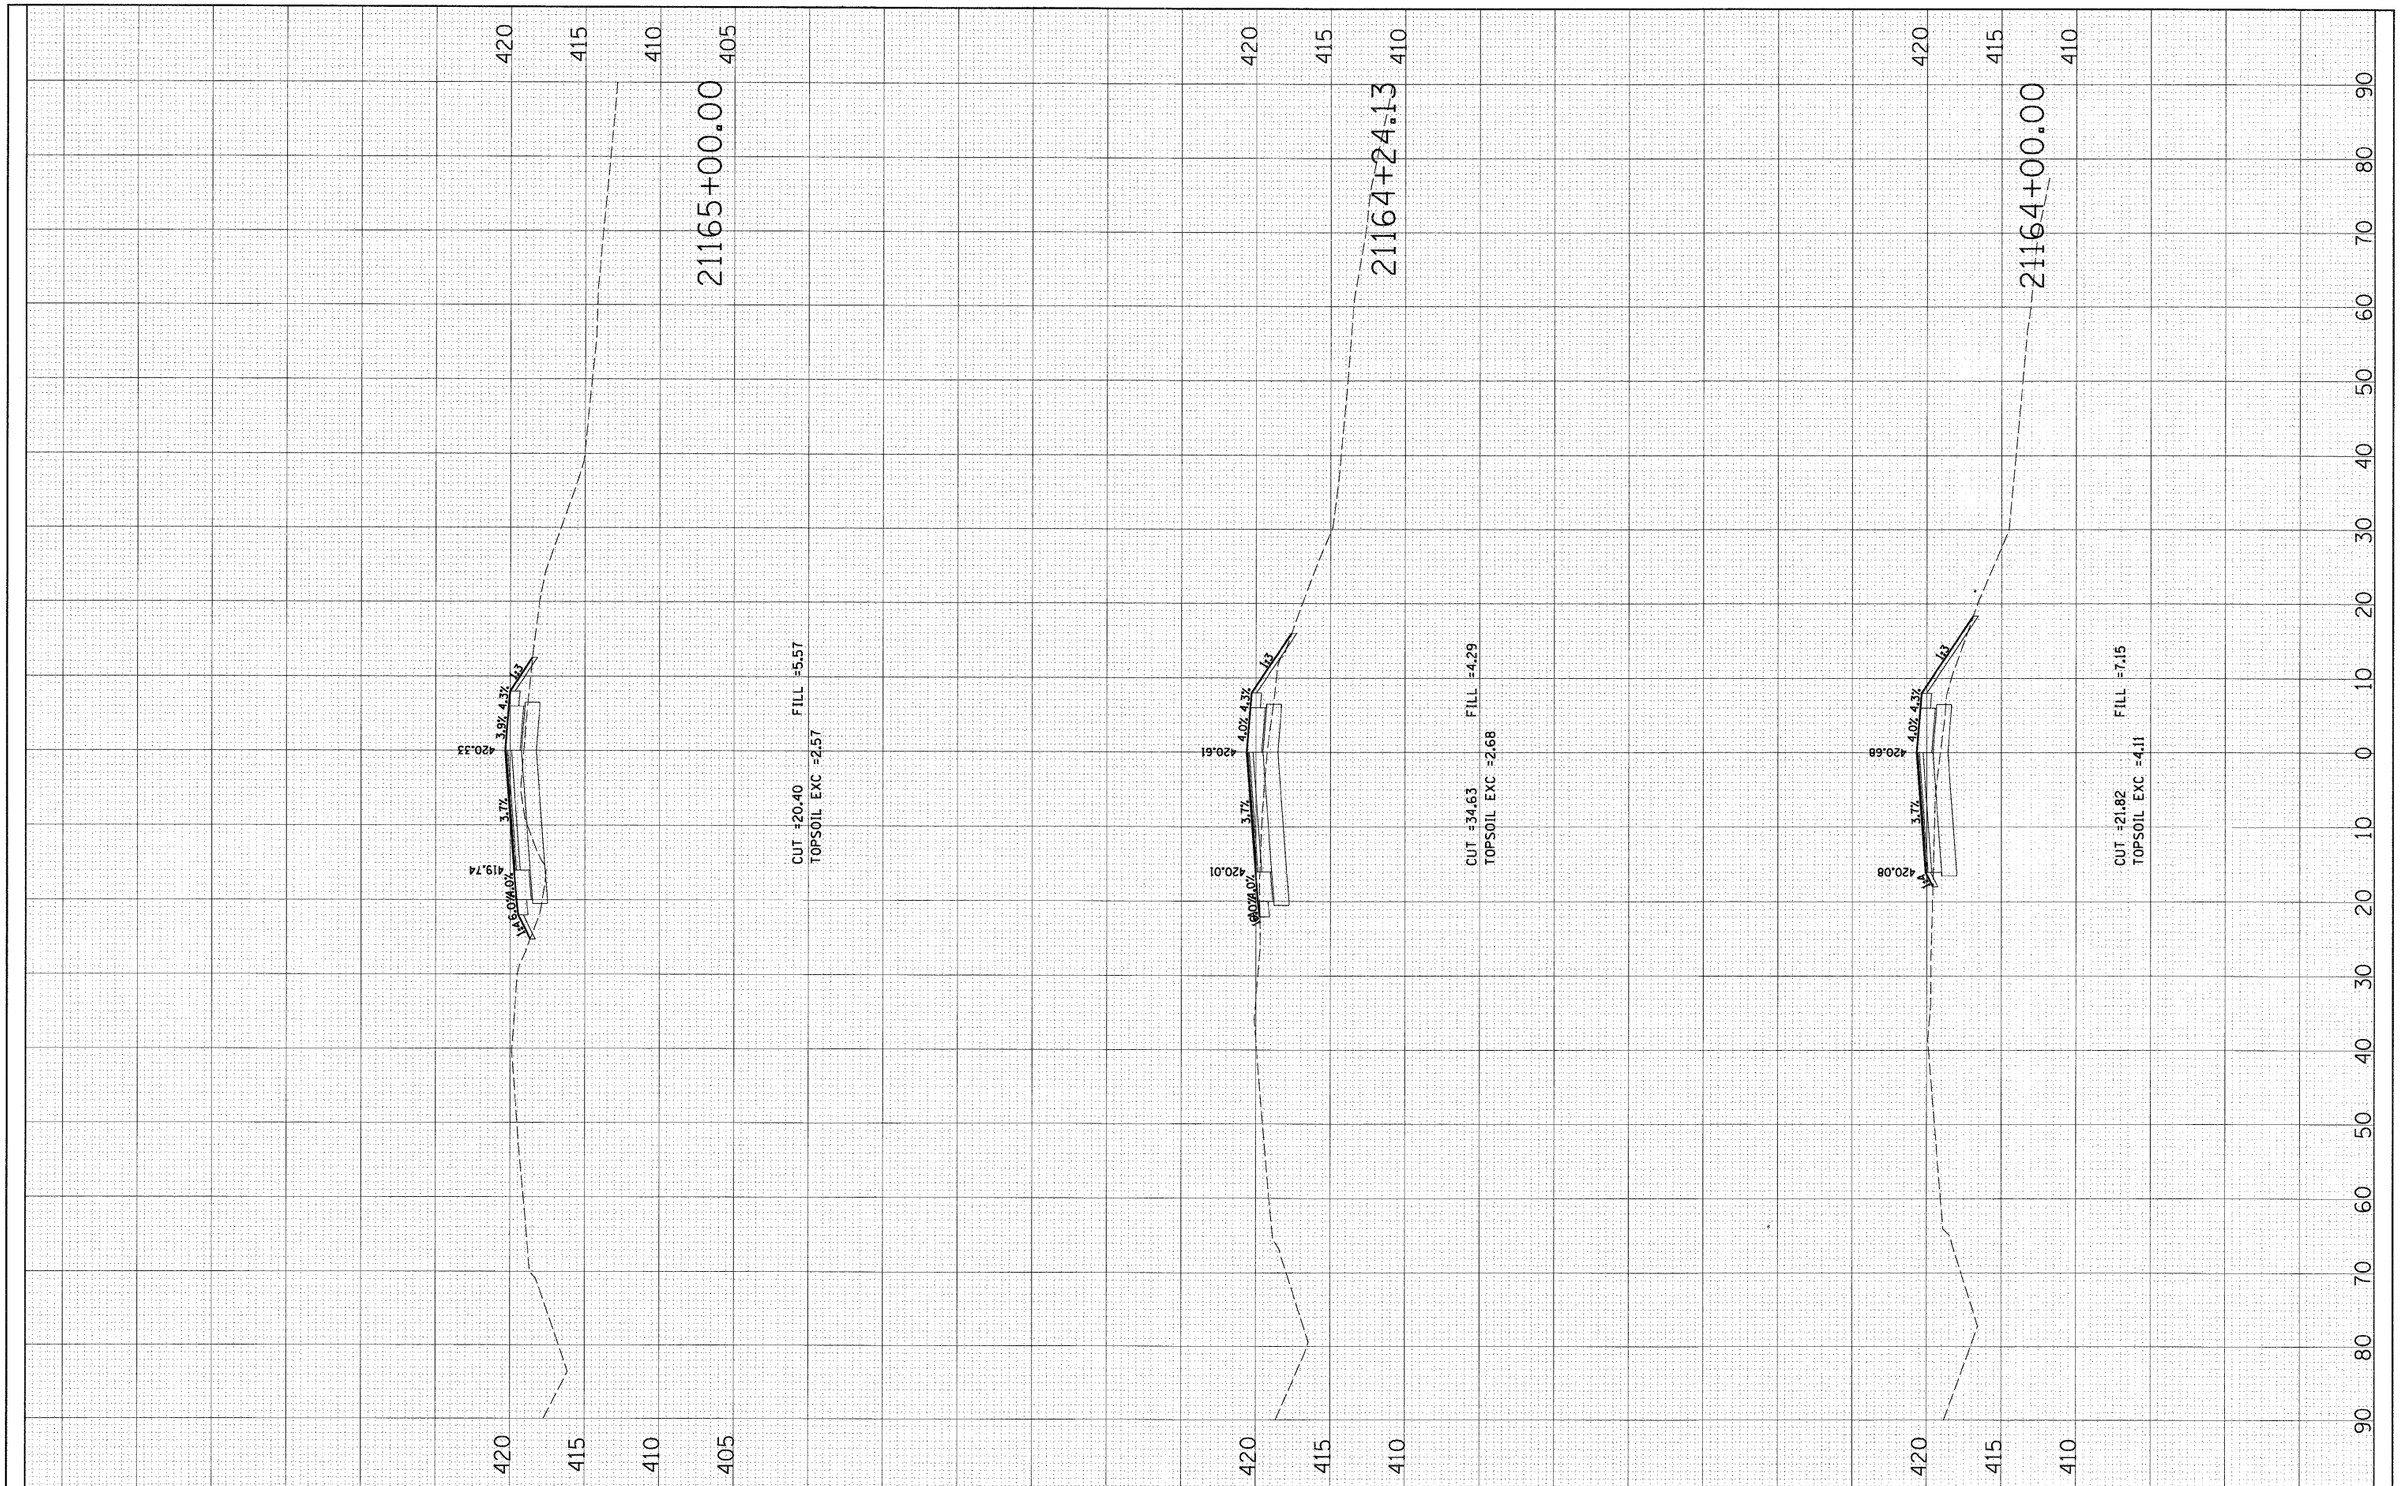

ORIGINAL SURVEY	SURVEYED	BY	DATE
	PLOTTED		
NOTE BOOK	TEMPLATE		
NO.	AREAS		
	AREAS CHECKED		

FILE NAME = D876091-sht-xs-rampp1.dgn	USER NAME = melopez	DESIGNED S.JM	REVISED -
		DRAWN BAH	REVISED -
	PLOT SCALE = $SCALE$	CHECKED -	REVISED -
	PLOT DATE = 3/1//2011	DATE -	REVISED -

STATE OF ILLINOIS
DEPARTMENT OF TRANSPORTATION

CROSS SECTIONS
RAMP P1

SCALE: | SHEET NO. OF SHEETS | 21164+00.00 | 21165+00.00

F.A.I. RTE.	SECTION	COUNTY	TOTAL SHEETS	SHEET NO.
270	60-1B-1	MADISON	712	608
		CONTRACT NO. 76A91		
	ILLINOIS FED. AID PROJECT			

ORIGINAL SURVEY		BY	DATE
NOTE BOOK	SURVEYED		
	PLOTTED		
	TEMPLATE		
NO.	AREAS		
	AREAS CHECKED		

FINAL SURVEY		BY	DATE
NOTE BOOK	SURVEYED		
	PLOTTED		
	TEMPLATE		
NO.	AREAS		
	AREAS CHECKED		

FILE NAME = D8750R-strc-xs-ramp1.dgn

USER NAME = melsner

PLOT SCALE = $SCALE$

PLOT DATE = 5/17/2011

DESIGNED	SJM	REVISED -
DRAWN	BAH	REVISED -
CHECKED	-	REVISED -
DATE	-	REVISED -

STATE OF ILLINOIS
DEPARTMENT OF TRANSPORTATION

CROSS SECTIONS
RAMP P1

SCALE: 1"=10' H & V

SHEET NO. 0F SHEETS

21166+00.00

21168+00.00

F.A.I. RTE. 270


SECTION 60-1B-1

COUNTY MADISON

CONTRACT NO. 76491

ILLINOIS FED. AID PROJECT

TOTAL SHEET NO. 712 609

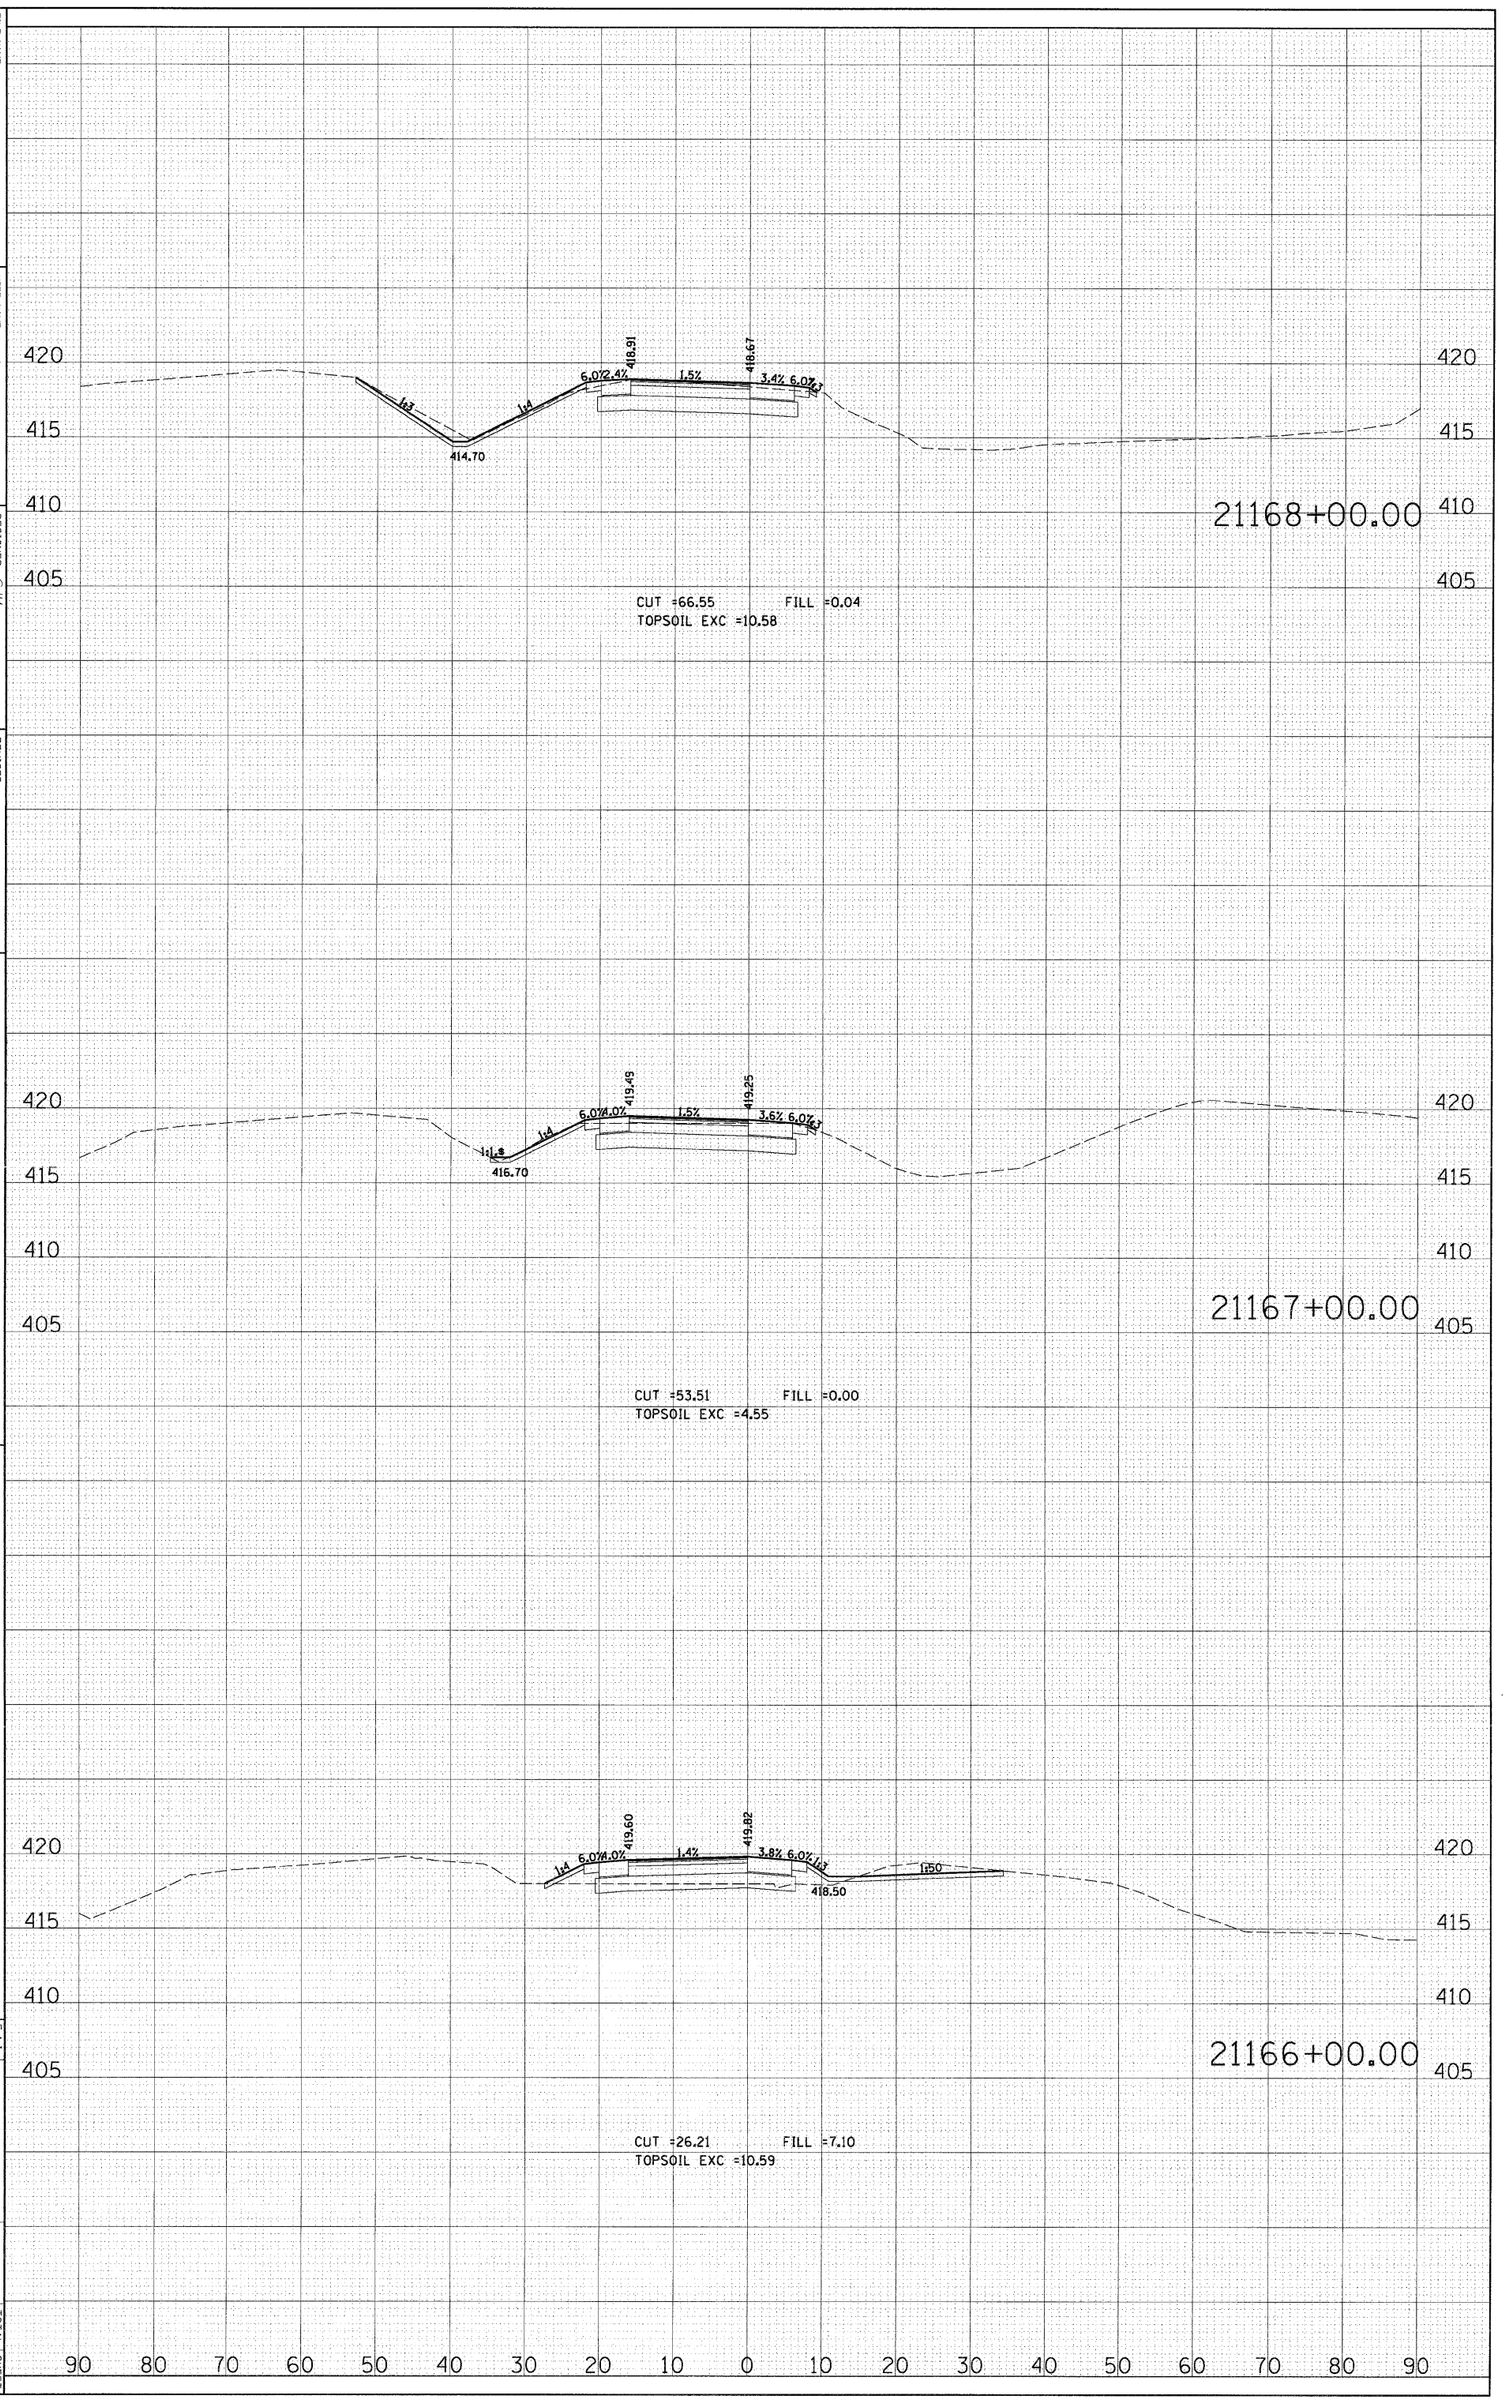

FINAL SURVEY	SURVEYED	BY	DATE
	PLOTTED		
NOTE BOOK	TEMPLATE		
	AREAS		
NO.	AREAS CHECKED		

ORIGINAL SURVEY	SURVEYED	BY	DATE
	PLOTTED		
NOTE BOOK	TEMPLATE		
	AREAS		
NO.	AREAS CHECKED		

FILE NAME = D876091-sht-xs-rampp1.dgn	USER NAME = malopez	DESIGNED SJM	REVISED -
		DRAWN BAH	REVISED -
	PLOT SCALE = $SCALE$	CHECKED -	REVISED -
	PLOT DATE = 3/17/2011	DATE -	REVISED -

STATE OF ILLINOIS
DEPARTMENT OF TRANSPORTATION

CROSS SECTIONS
RAMP P1

SCALE: | SHEET NO. OF SHEETS | 21169+00.00 | 21171+00.00

F.A.I. RTE.	SECTION	COUNTY	TOTAL SHEETS	SHEET NO.
270	60-1B-1	MADISON	712	610
		CONTRACT NO. 76A91		
	ILLINOIS FED. AID PROJECT			

FINAL SURVEY	SURVEYED	BY	DATE
	PLOTTED		
NOTE BOOK	TEMPLATE		
NO.	AREAS		
	AREAS CHECKED		

ORIGINAL SURVEY	SURVEYED	BY	DATE
	PLOTTED		
NOTE BOOK	TEMPLATE		
NO.	AREAS		
	AREAS CHECKED		

FILE NAME = D876D91-sht-xs-rampp1.dgn	USER NAME = malopez	DESIGNED SJM	REVISED -
		DRAWN BAH	REVISED -
	PLOT SCALE = $SCALE$	CHECKED -	REVISED -
	PLOT DATE = 3/17/2011	DATE -	REVISED -

STATE OF ILLINOIS
DEPARTMENT OF TRANSPORTATION

CROSS SECTIONS
RAMP P1

SCALE: | SHEET NO. OF SHEETS | 21172+00.00 | 21174+00.00

F.A.I. RTE.	SECTION	COUNTY	TOTAL SHEETS	SHEET NO.
270	60-1B-1	MADISON	712	611
		CONTRACT NO. 76A91		
		ILLINOIS FED. AID PROJECT		

ORIGINAL SURVEY		BY	DATE
NOTE BOOK	SURVEYED		
NO.	PLOTTED		
	TEMPLATE		
	AREAS		
	AREAS CHECKED		

FINAL SURVEY		BY	DATE
NOTE BOOK	SURVEYED		
NO.	PLOTTED		
	TEMPLATE		
	AREAS		
	AREAS CHECKED		

FILE NAME = D:\ROW_str_xs_ramp1.dgn

USER NAME = mstonecr

PLOT SCALE = $SCALE$

PLOT DATE = 3/17/2011

DESIGNED S.JM

DRAWN BA.H

CHECKED -

DATE -

REVISED -

REVISED -

REVISED -

STATE OF ILLINOIS
DEPARTMENT OF TRANSPORTATION

CROSS SECTIONS
RAMP P1

SCALE:

SHEET NO. OF SHEETS

21175+00.00

21177+00.00

F.A.I. RTE. 270

SECTION 60-1B-1


COUNTY MADISON

CONTRACT NO. 76491

ILLINOIS FED. AID PROJECT

TOTAL SHEETS 712

SHEET NO. 612

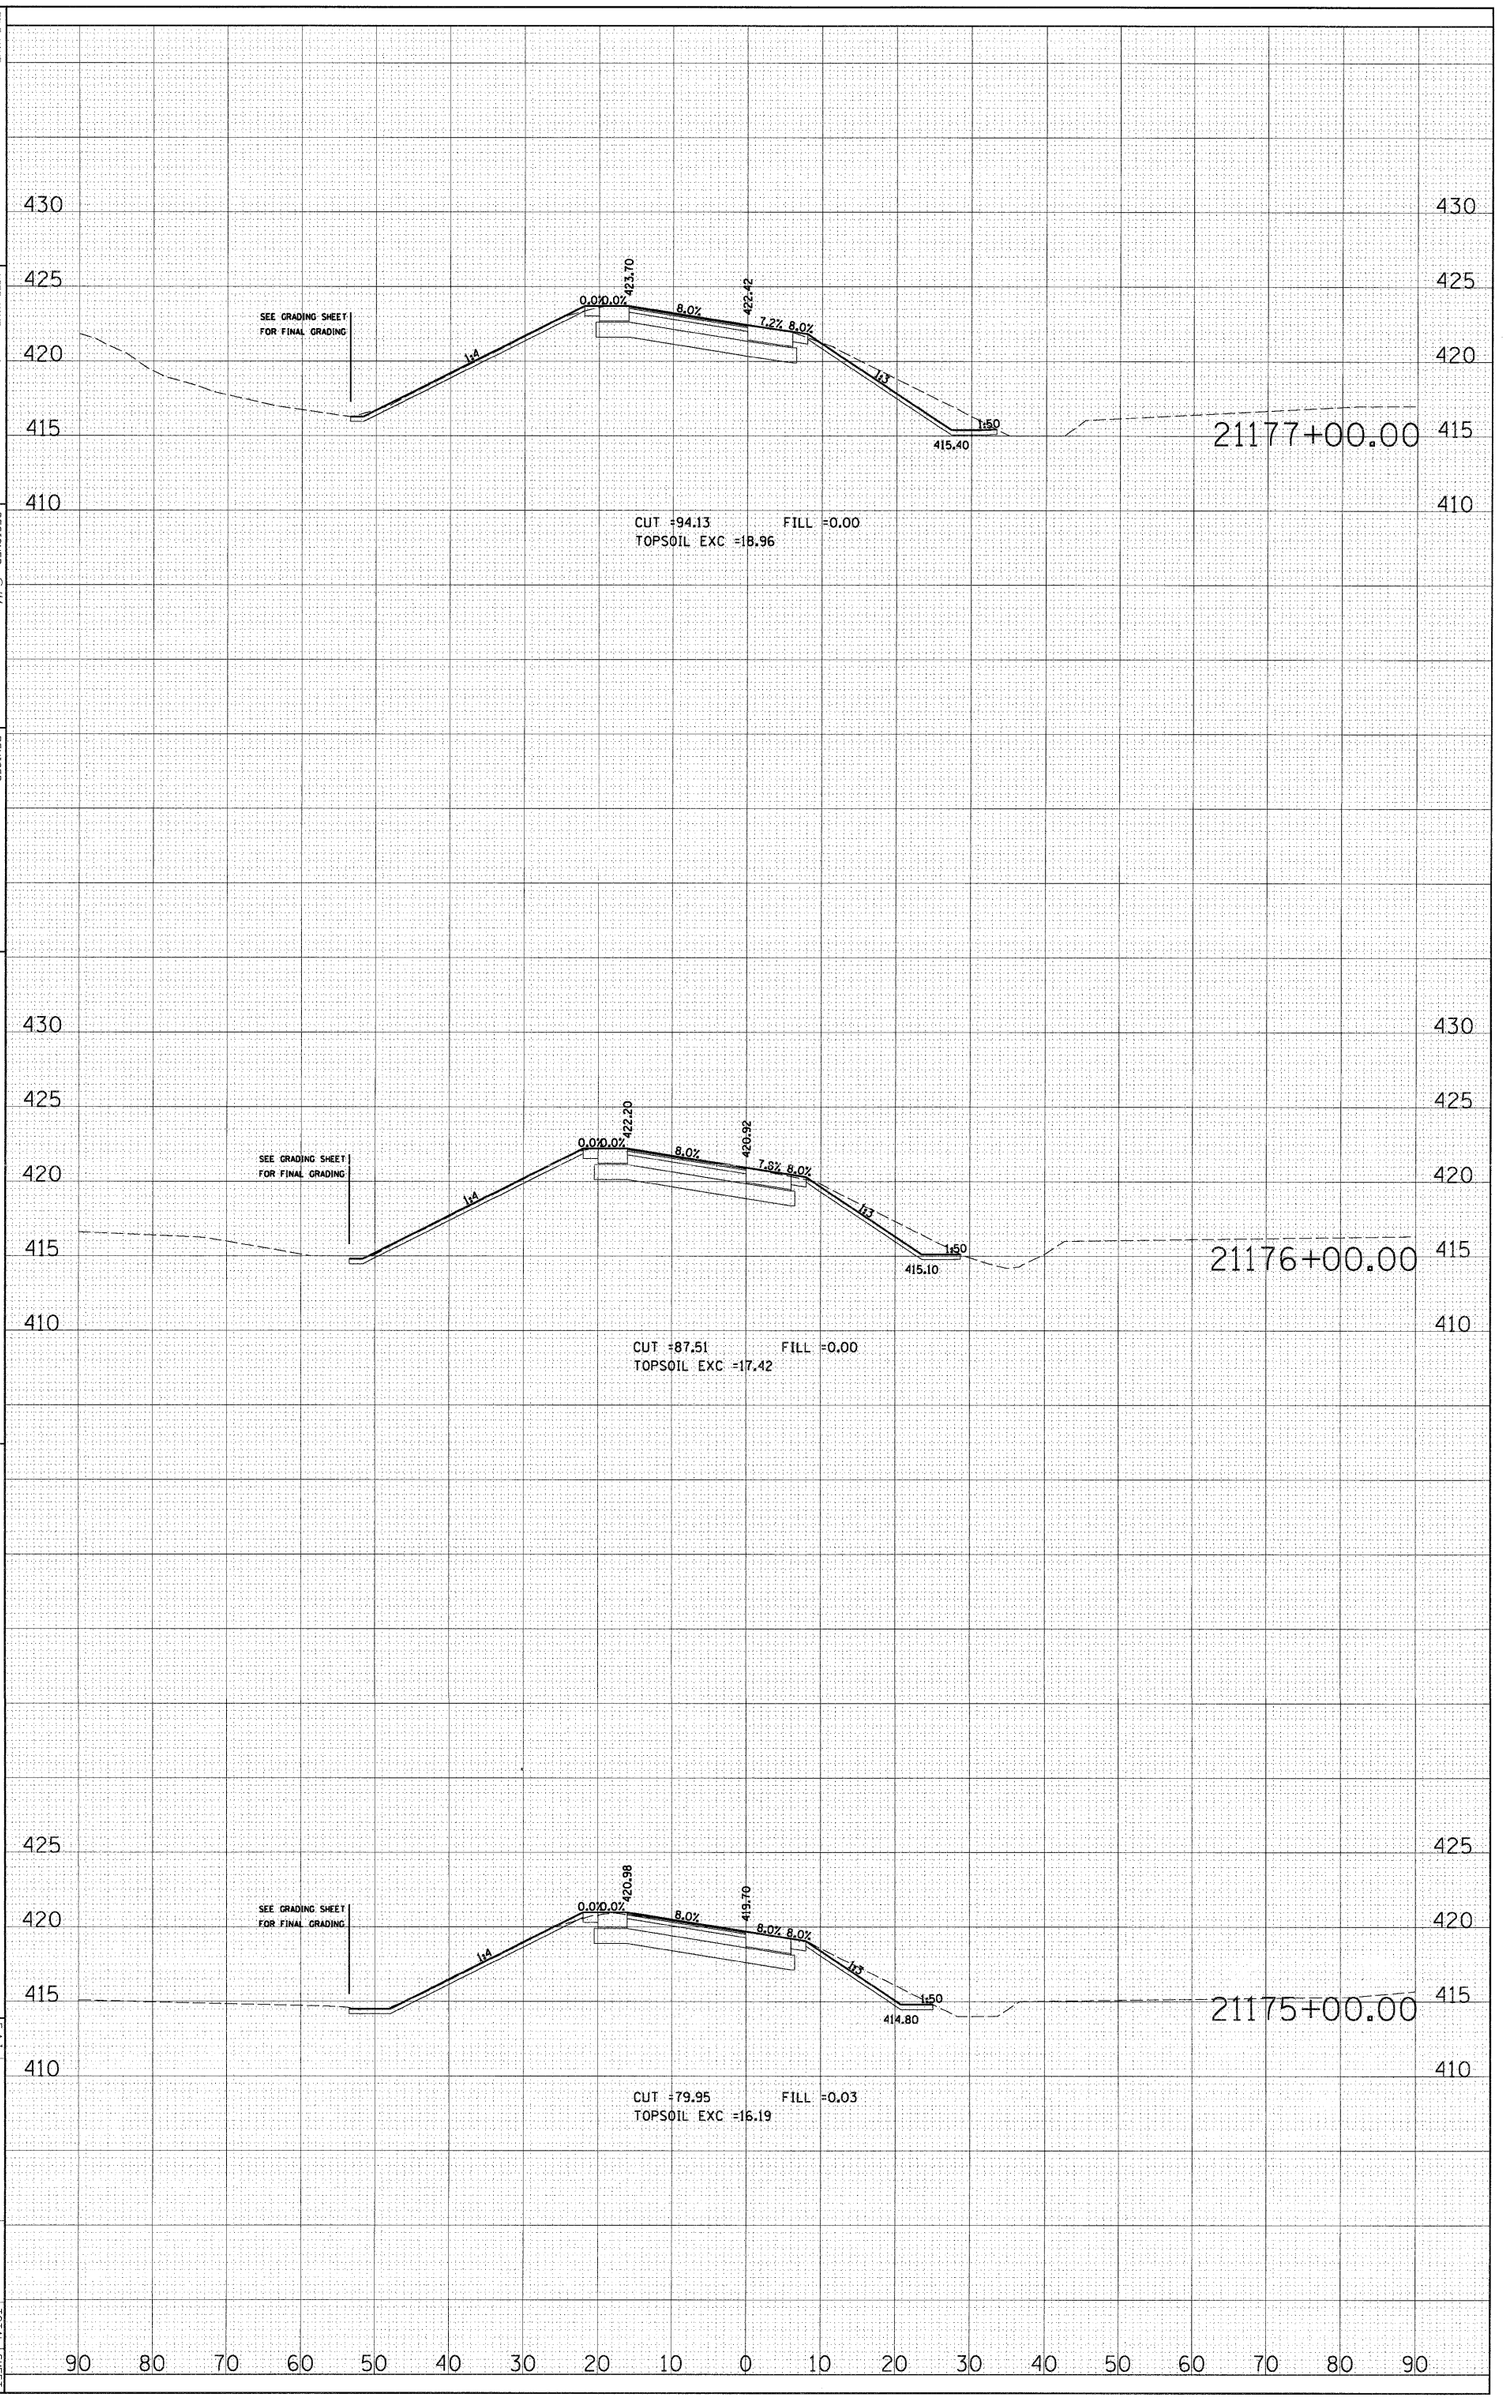

FINAL SURVEY	SURVEYED	BY	DATE
NOTE BOOK	PLOTTED		
NO.	TEMPLATE		
	AREAS		
	AREAS CHECKED		

ORIGINAL SURVEY	SURVEYED	BY	DATE
NOTE BOOK	PLOTTED		
NO.	TEMPLATE		
	AREAS		
	AREAS CHECKED		

21180+00.00

428.56 2.0% 4.0% 421.14

428.97 5.5% 4.0%

1:3 1:4

SEE GRADING SHEET FOR FINAL GRADING

CUT =1354.61
TOPSOIL EXC =68.23
FILL =238.89

21179+00.00

426.24 2.7% 5.6% 418.72

427.15 5.6% 2.4%

1:3 1:4

SEE GRADING SHEET FOR FINAL GRADING

CUT =106.12
TOPSOIL EXC =49.57
FILL =104.44

21178+00.00

424.20 5.7% 8.0% 415.70

425.48 8.0% 0.0%

1:3 1:4

SEE GRADING SHEET FOR FINAL GRADING

CUT =282.48
TOPSOIL EXC =60.06
FILL =0.00

FILE NAME = 0876D91-sht-xs-rampp1.dgn	USER NAME = malopez	DESIGNED SJM	REVISED -
		DRAWN BAH	REVISED -
	PLOT SCALE = $SCALE$	CHECKED -	REVISED -
	PLOT DATE = 3/17/2011	DATE -	REVISED -

STATE OF ILLINOIS
DEPARTMENT OF TRANSPORTATION

CROSS SECTIONS
RAMP P1

SCALE: | SHEET NO. OF SHEETS | 21178+00.00 | 21180+00.00

F.A.I. RTE.	SECTION	COUNTY	TOTAL SHEETS	SHEET NO.
270	60-1B-1	MADISON	712	613
		CONTRACT NO. 76A91		
	ILLINOIS FED. AID PROJECT			

FINAL SURVEY	BY	DATE
SURVEYED		
PLOTTED		
TEMPLATE		
AREAS		
NOTE BOOK	AREAS CHECKED	
NO.		

ORIGINAL SURVEY	BY	DATE
SURVEYED		
PLOTTED		
TEMPLATE		
AREAS		
NOTE BOOK	AREAS CHECKED	
NO.		

FILE NAME = D876D91-sht-xs-rampp1.dgn	USER NAME = malopez	DESIGNED SJM	REVISED -
		DRAWN BAH	REVISED -
	PLOT SCALE = $SCALE$	CHECKED -	REVISED -
	PLOT DATE = 3/17/2011	DATE -	REVISED -

STATE OF ILLINOIS
DEPARTMENT OF TRANSPORTATION

CROSS SECTIONS
RAMP P1

SCALE: | SHEET NO. OF SHEETS | 21180+50.00 | 21181+00.00

F.A.I. RTE.	SECTION	COUNTY	TOTAL SHEETS	SHEET NO.
270	60-1B-1	MADISON	712	614
		CONTRACT NO. 76A91		
	ILLINOIS FED. AID PROJECT			



FINAL SURVEY
NOTE BOOK
NO.

	BY	DATE
SURVEYED		
PLOTTED		
TEMPLATE		
AREAS		
AREAS CHECKED		

ORIGINAL SURVEY
NOTE BOOK
NO.

	BY	DATE
SURVEYED		
PLOTTED		
TEMPLATE		
AREAS		
AREAS CHECKED		

FILE NAME = D876091-sht-xs-rampp1.dgn	USER NAME = malopez	DESIGNED SJM	REVISED -
		DRAWN BAH	REVISED -
	PLOT SCALE = $SCALE$	CHECKED -	REVISED -
	PLOT DATE = 3/17/2011	DATE -	REVISED -


STATE OF ILLINOIS
DEPARTMENT OF TRANSPORTATION

CROSS SECTIONS
RAMP P1

SCALE: | SHEET NO. OF SHEETS | 21181+38.00 | 21181+38.00

F.A.I. RTE.	SECTION	COUNTY	TOTAL SHEETS	SHEET NO.
270	60-1B-1	MADISON	712	615
		CONTRACT NO. 76491		
		ILLINOIS FED. AID PROJECT		

FINAL SURVEY		BY	DATE
NOTE BOOK	SURVEYED		
NO.	PLOTTED		
	TEMPLATE		
	AREAS		
	AREAS CHECKED		

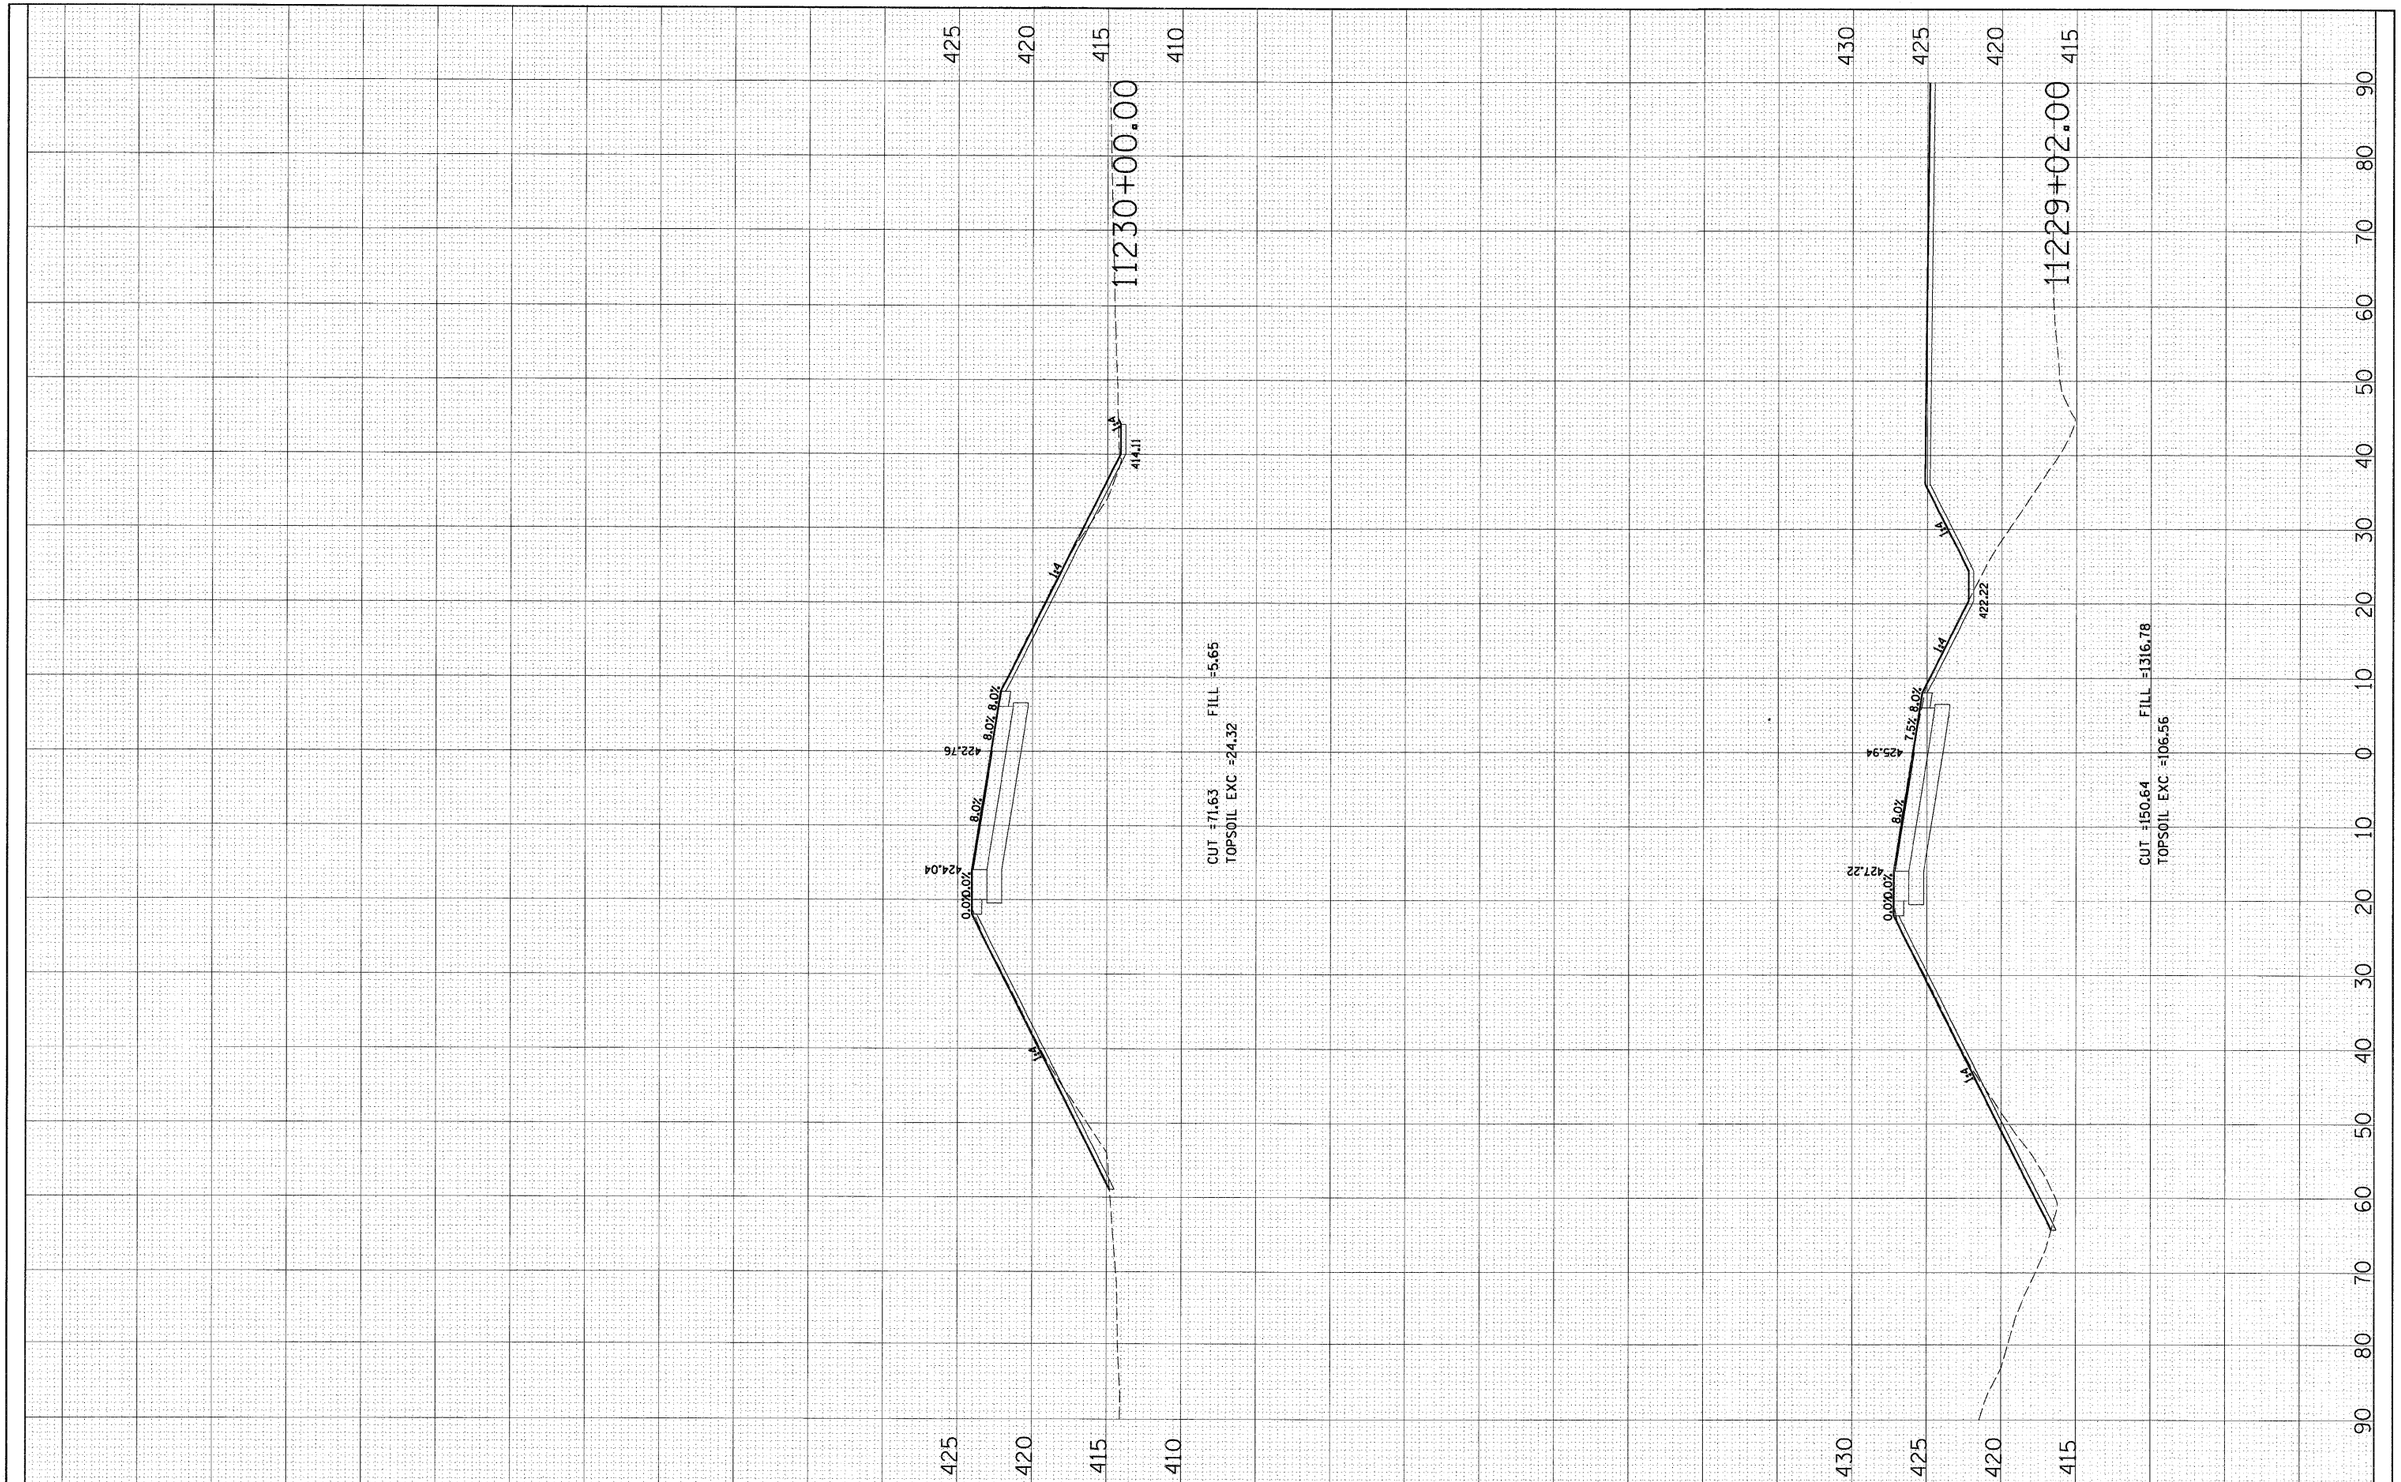

ORIGINAL SURVEY		BY	DATE
NOTE BOOK	SURVEYED		
NO.	PLOTTED		
	TEMPLATE		
	AREAS		
	AREAS CHECKED		

FILE NAME = D876D91-sht-xs-rampp4.dgn	USER NAME = malopez	DESIGNED SJM	REVISED -
		DRAWN BAH	REVISED -
	PLOT SCALE = $SCALE$	CHECKED -	REVISED -
	PLOT DATE = 3/17/2011	DATE -	REVISED -

STATE OF ILLINOIS
DEPARTMENT OF TRANSPORTATION

CROSS SECTIONS
RAMP P4

SCALE: | SHEET NO. OF SHEETS | 11229+02.00 | 11230+00.00

F.A.I. RTE.	SECTION	COUNTY	TOTAL SHEETS	SHEET NO.
270	60-1B-1	MADISON	712	616
		CONTRACT NO. 76A91		
	ILLINOIS	FED. AID PROJECT		

FINAL SURVEY	SURVEYED	BY	DATE
NOTE BOOK	PLOTTED		
NO.	TEMPLATE		
	AREAS		
	AREAS CHECKED		

ORIGINAL SURVEY	SURVEYED	BY	DATE
NOTE BOOK	PLOTTED		
NO.	TEMPLATE		
	AREAS		
	AREAS CHECKED		

FILE NAME = 0876091-sht-xs-rampp4.dgn	USER NAME = malopez	DESIGNED SJM	REVISED -
		DRAWN BAH	REVISED -
	PLOT SCALE = $SCALE$	CHECKED -	REVISED -
	PLOT DATE = 3/17/2011	DATE -	REVISED -

STATE OF ILLINOIS
DEPARTMENT OF TRANSPORTATION

CROSS SECTIONS
RAMP P4

SCALE: | SHEET NO. OF SHEETS | 11231+00.00 | 11232+50.00

F.A.I. RTE.	SECTION	COUNTY	TOTAL SHEETS	SHEET NO.
270	60-1B-1	MADISON	712	617
		CONTRACT NO. 76A91		
	ILLINOIS FED. AID PROJECT			

FINAL SURVEY	SURVEYED	BY	DATE
	PLOTTED		
NOTE BOOK	TEMPLATE		
NO.	AREAS CHECKED		

ORIGINAL SURVEY	SURVEYED	BY	DATE
	PLOTTED		
NOTE BOOK	TEMPLATE		
NO.	AREAS CHECKED		

11234+00.00

CUT =80.11
TOPSOIL EXC =29.11
FILL =36.75
EXC =29.23

416.75
3.4% 6.0%
4.8%
417.52
1:4
1:4

11233+50.00

CUT =258.73
TOPSOIL EXC =55.32
FILL =101.23

417.18
3.6% 6.5%
6.5%
418.22
1:4
1:4
416.00

11233+00.00

CUT =66.26
TOPSOIL EXC =11.09
FILL =0.00

417.61
4.8% 8.0%
8.0%
418.85
0.0% 0.0%
1:4
1:4
414.95

FILE NAME = D876D91-sht-xs-rampp4.dgn	USER NAME = malopez	DESIGNED SJM	REVISED -
		DRAWN BAH	REVISED -
	PLOT SCALE = $SCALE$	CHECKED -	REVISED -
	PLOT DATE = 3/17/2011	DATE -	REVISED -


STATE OF ILLINOIS
DEPARTMENT OF TRANSPORTATION

CROSS SECTIONS
RAMP P4

SCALE: | SHEET NO. OF SHEETS | 11233+00.00 | 11234+00.00

F.A.I. RTE.	SECTION	COUNTY	TOTAL SHEETS	SHEET NO.
270	60-1B-1	MADISON	712	618
		CONTRACT NO. 76A91		
	ILLINOIS FED. AID PROJECT			

FINAL SURVEY		BY	DATE
	SURVEYED		
	PLOTTED		
NOTE BOOK	TEMPLATE		
	AREAS		
NO.	AREAS CHECKED		

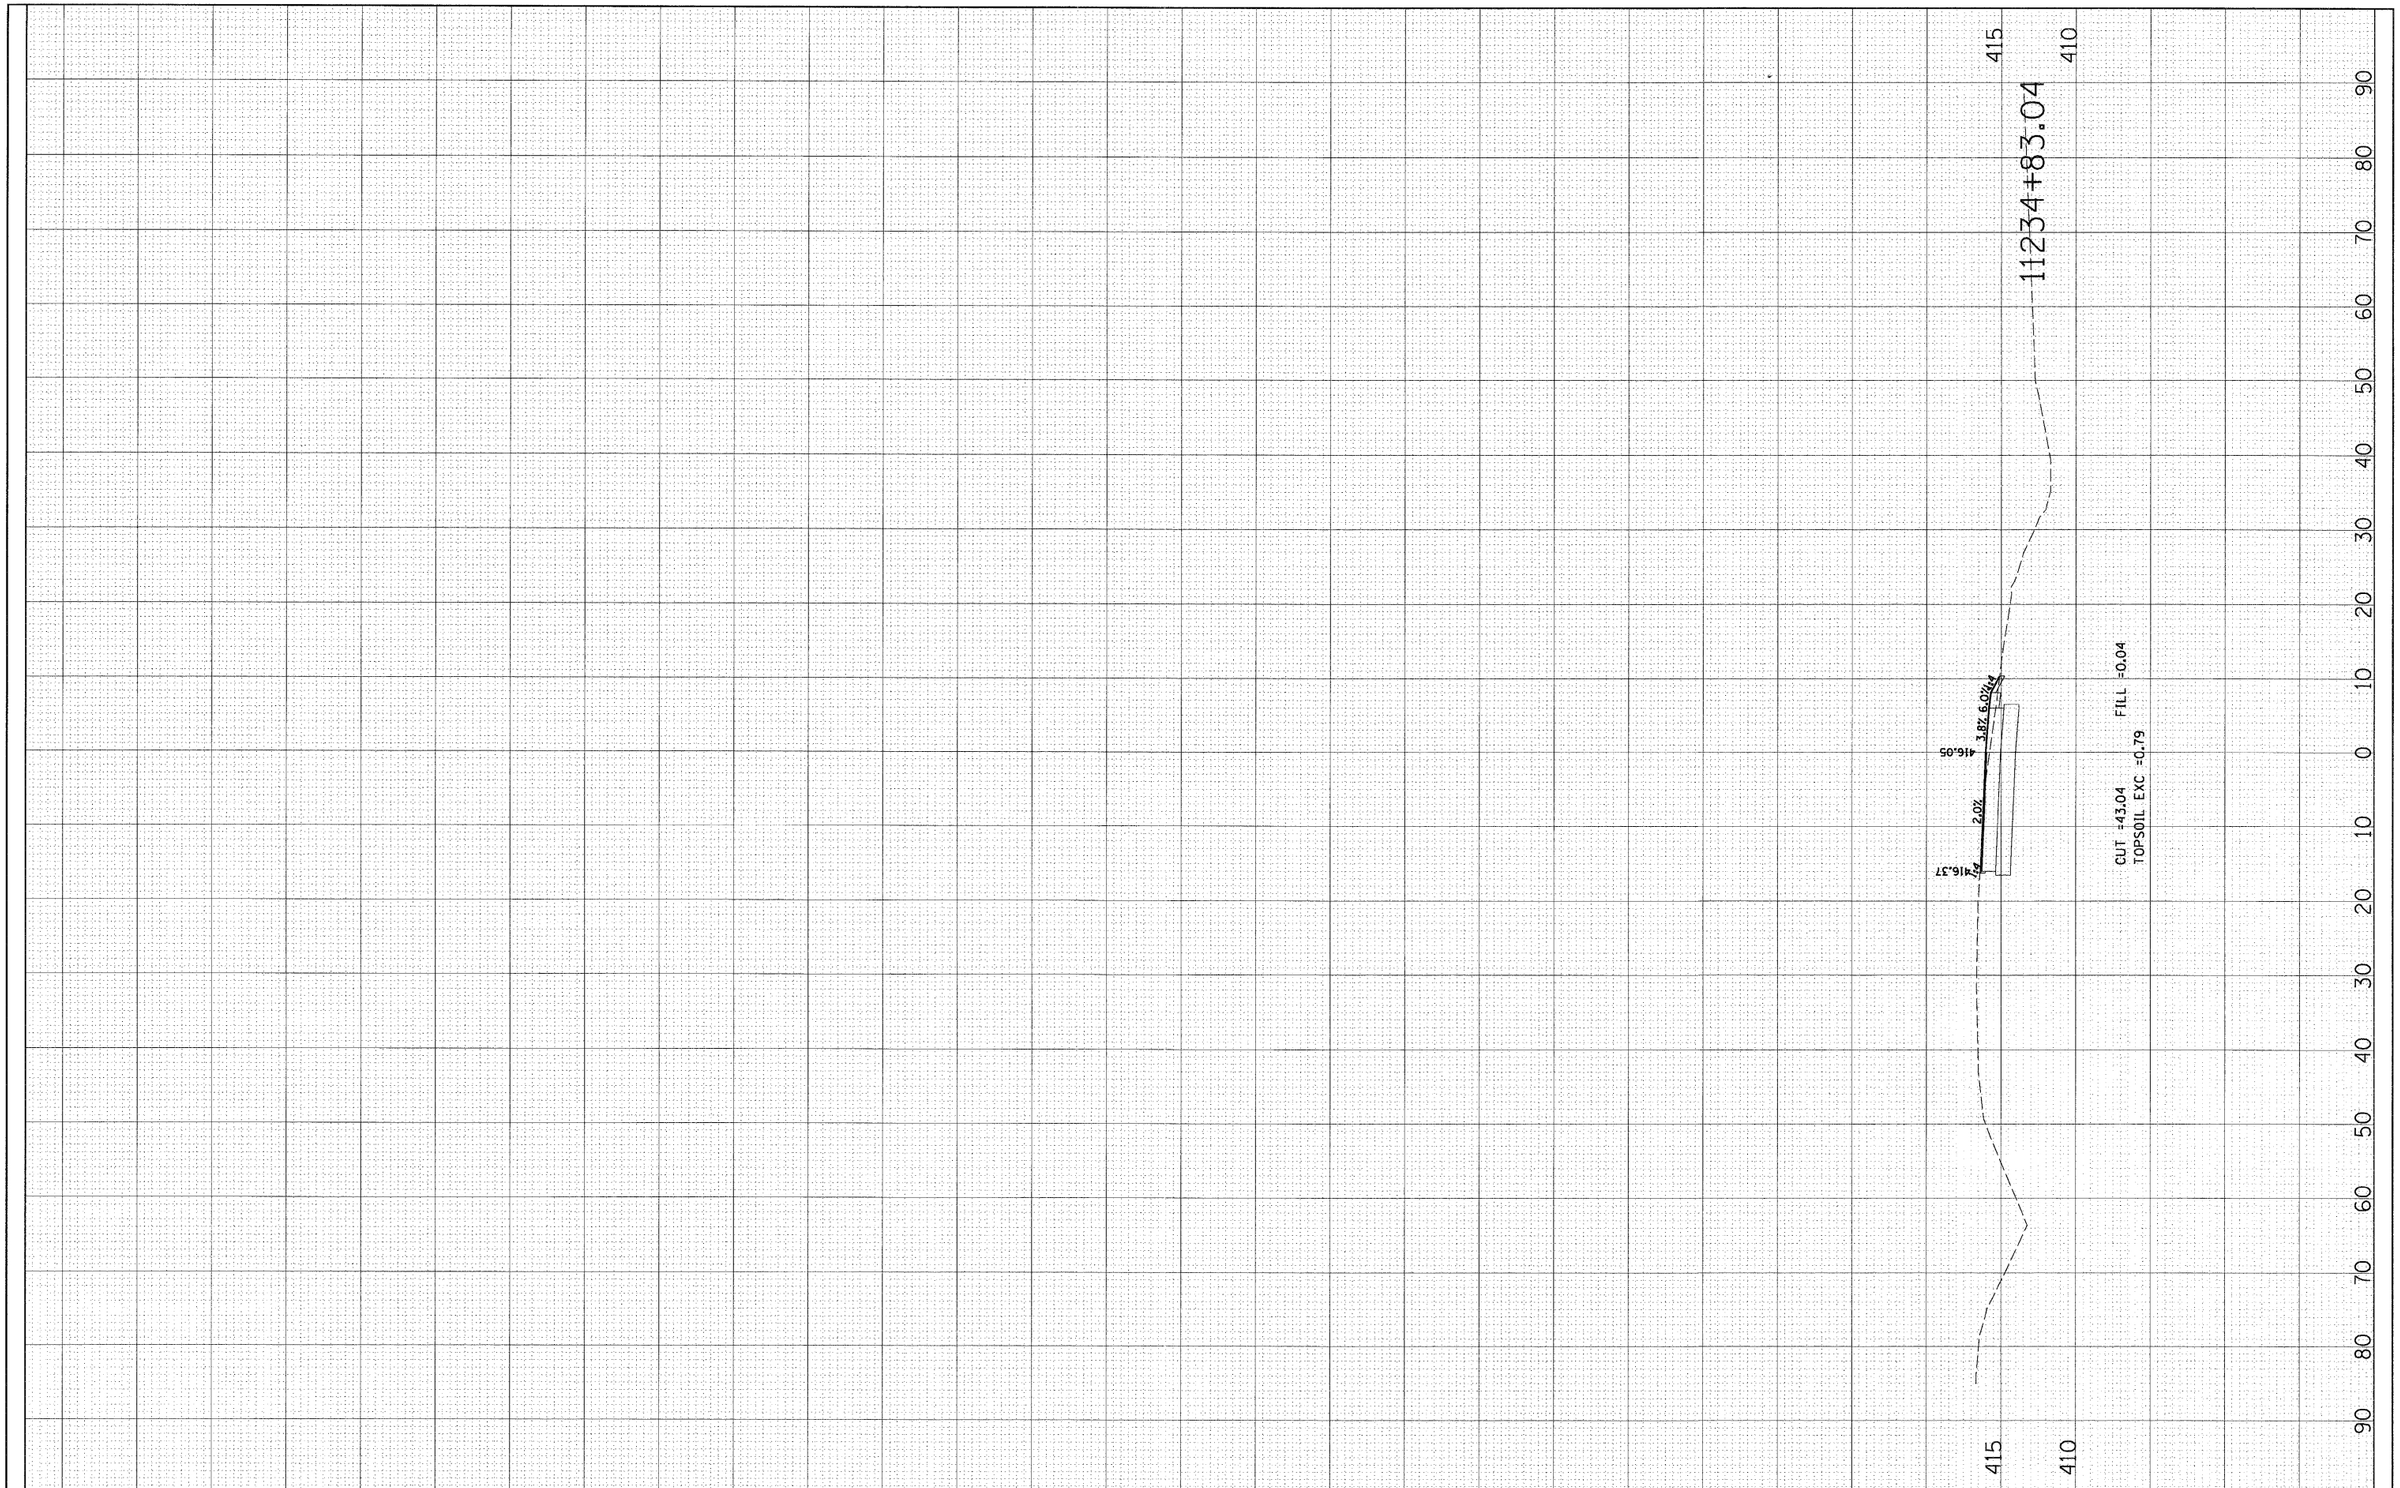

ORIGINAL SURVEY		BY	DATE
	SURVEYED		
	PLOTTED		
NOTE BOOK	TEMPLATE		
	AREAS		
NO.	AREAS CHECKED		

FILE NAME = D876091-sht-xs-rampp4.dgn	USER NAME = malopez	DESIGNED SJM	REVISED -
		DRAWN BAH	REVISED -
	PLOT SCALE = $SCALE$	CHECKED -	REVISED -
	PLOT DATE = 3/17/2011	DATE -	REVISED -

STATE OF ILLINOIS
DEPARTMENT OF TRANSPORTATION

CROSS SECTIONS
RAMP P4

SCALE: | SHEET NO. OF SHEETS | 11234+83.04 | 11234+83.04

F.A.I. RTE.	SECTION	COUNTY	TOTAL SHEETS	SHEET NO.
270	60-1B-1	MADISON	712	619
		CONTRACT NO. 76A91		
		ILLINOIS FED. AID PROJECT		

FINAL SURVEY	SURVEYED	BY	DATE
	PLOTTED		
NOTE BOOK	TEMPLATE		
NO.	AREAS		
	AREAS CHECKED		

ORIGINAL SURVEY	SURVEYED	BY	DATE
	PLOTTED		
NOTE BOOK	TEMPLATE		
NO.	AREAS		
	AREAS CHECKED		

FILE NAME = D876D91-sht-xs-ill3.dgn	USER NAME = malopez	DESIGNED SJM	REVISED -
		DRAWN BAH	REVISED -
	PLOT SCALE = $SCALE$	CHECKED -	REVISED -
	PLOT DATE = 3/17/2011	DATE -	REVISED -

STATE OF ILLINOIS
DEPARTMENT OF TRANSPORTATION

CROSS SECTIONS
ILLINOIS ROUTE 3

SCALE: | SHEET NO. OF SHEETS | 1341+00.00 | 1342+33.67

F.A.I. RTE.	SECTION	COUNTY	TOTAL SHEETS	SHEET NO.
270	60-1B-1	MADISON	712	620
		CONTRACT NO. 76A91		
	ILLINOIS FED. AID PROJECT			

ORIGINAL SURVEY		BY	DATE
NOTE BOOK	SURVEYED		
	PLOTTED		
NO.	TEMPLATE		
	AREAS		
	AREAS CHECKED		

FINAL SURVEY		BY	DATE
NOTE BOOK	SURVEYED		
	PLOTTED		
NO.	TEMPLATE		
	AREAS		
	AREAS CHECKED		

FILE NAME = (DB76491-sht-xs-1113.dgn

USER NAME = mallopez

PLOT SCALE = $SCALE$

PLOT DATE = 3/17/2021

DESIGNED SJM

DRAWN BAH

CHECKED -

DATE -

REVISED -

REVISED -

REVISED -

STATE OF ILLINOIS
DEPARTMENT OF TRANSPORTATION

CROSS SECTIONS
ILLINOIS ROUTE 3

SCALE:

SHEET NO. 0F SHEETS

1342+35.67

1346+00.00

F.A.I. RTE. 270

SECTION 60-1B-1


COUNTY MADISON

CONTRACT NO. 76491

TOTAL SHEETS NO. 712


SHEET NO. 621

ILLINOIS FED. AID PROJECT

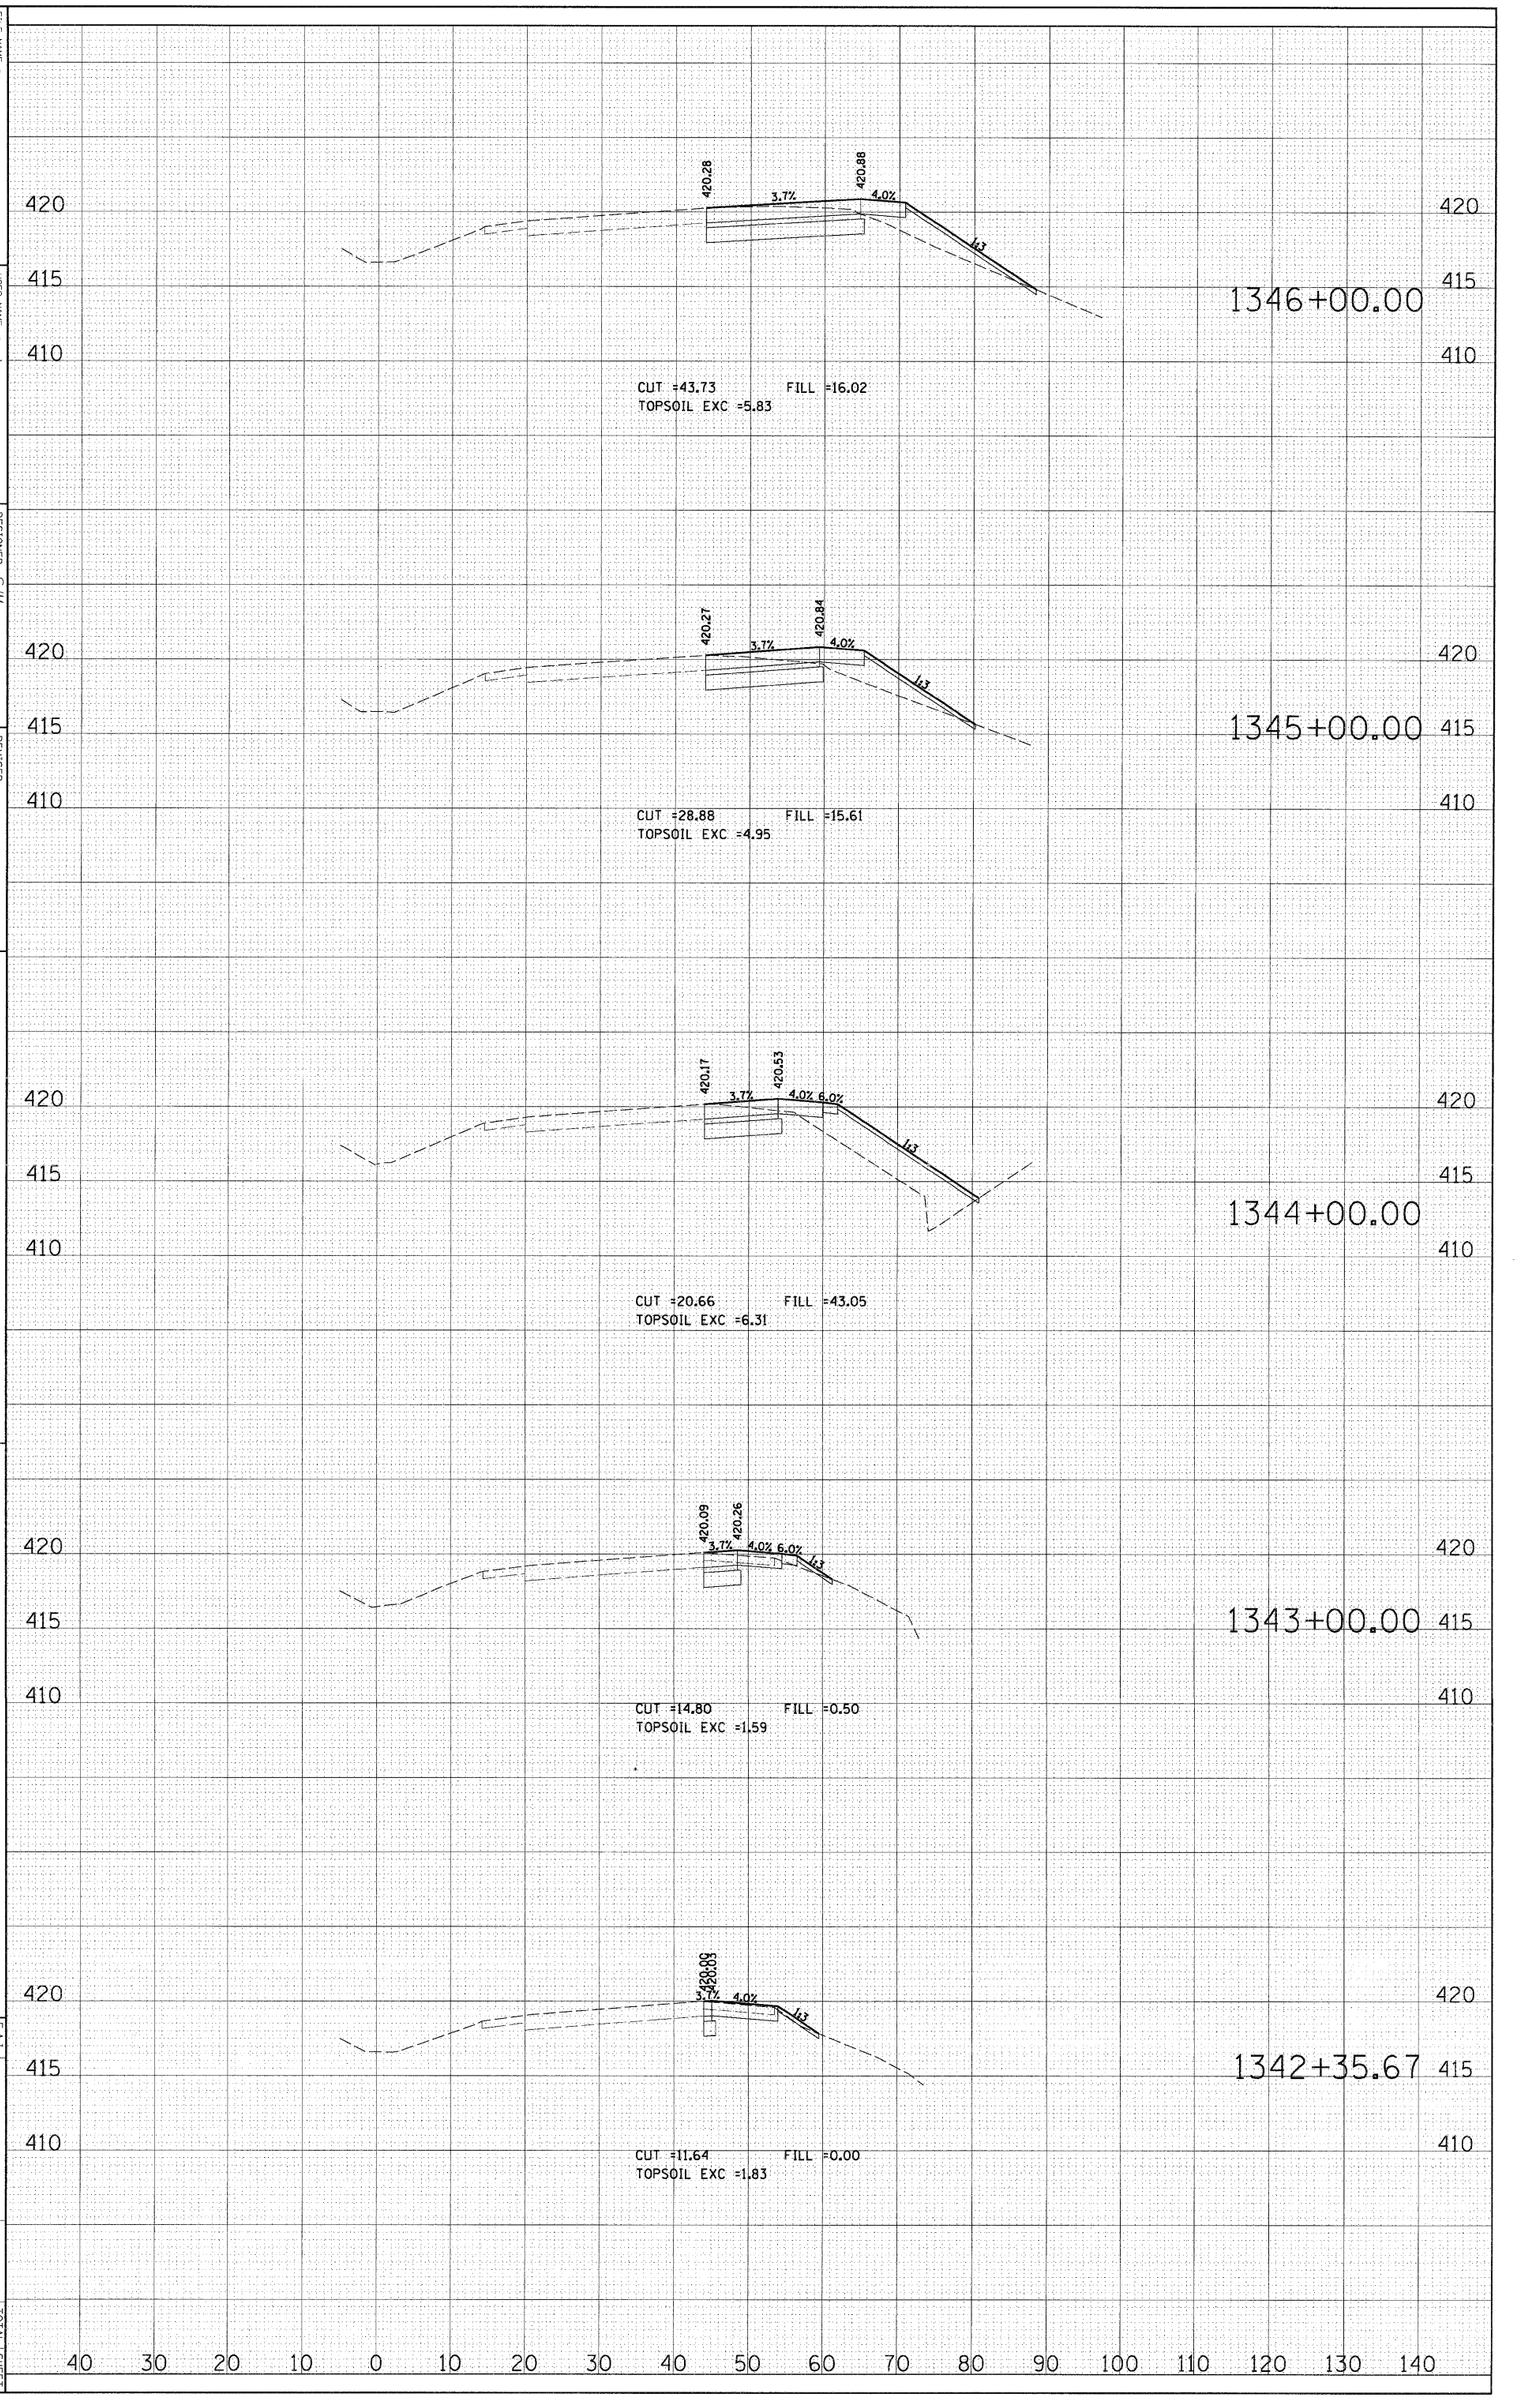

FINAL SURVEY	SURVEYED	BY	DATE
NOTE BOOK	PLOTTED		
NO.	TEMPLATE		
	AREAS		
	AREAS CHECKED		

ORIGINAL SURVEY	SURVEYED	BY	DATE
NOTE BOOK	PLOTTED		
NO.	TEMPLATE		
	AREAS		
	AREAS CHECKED		

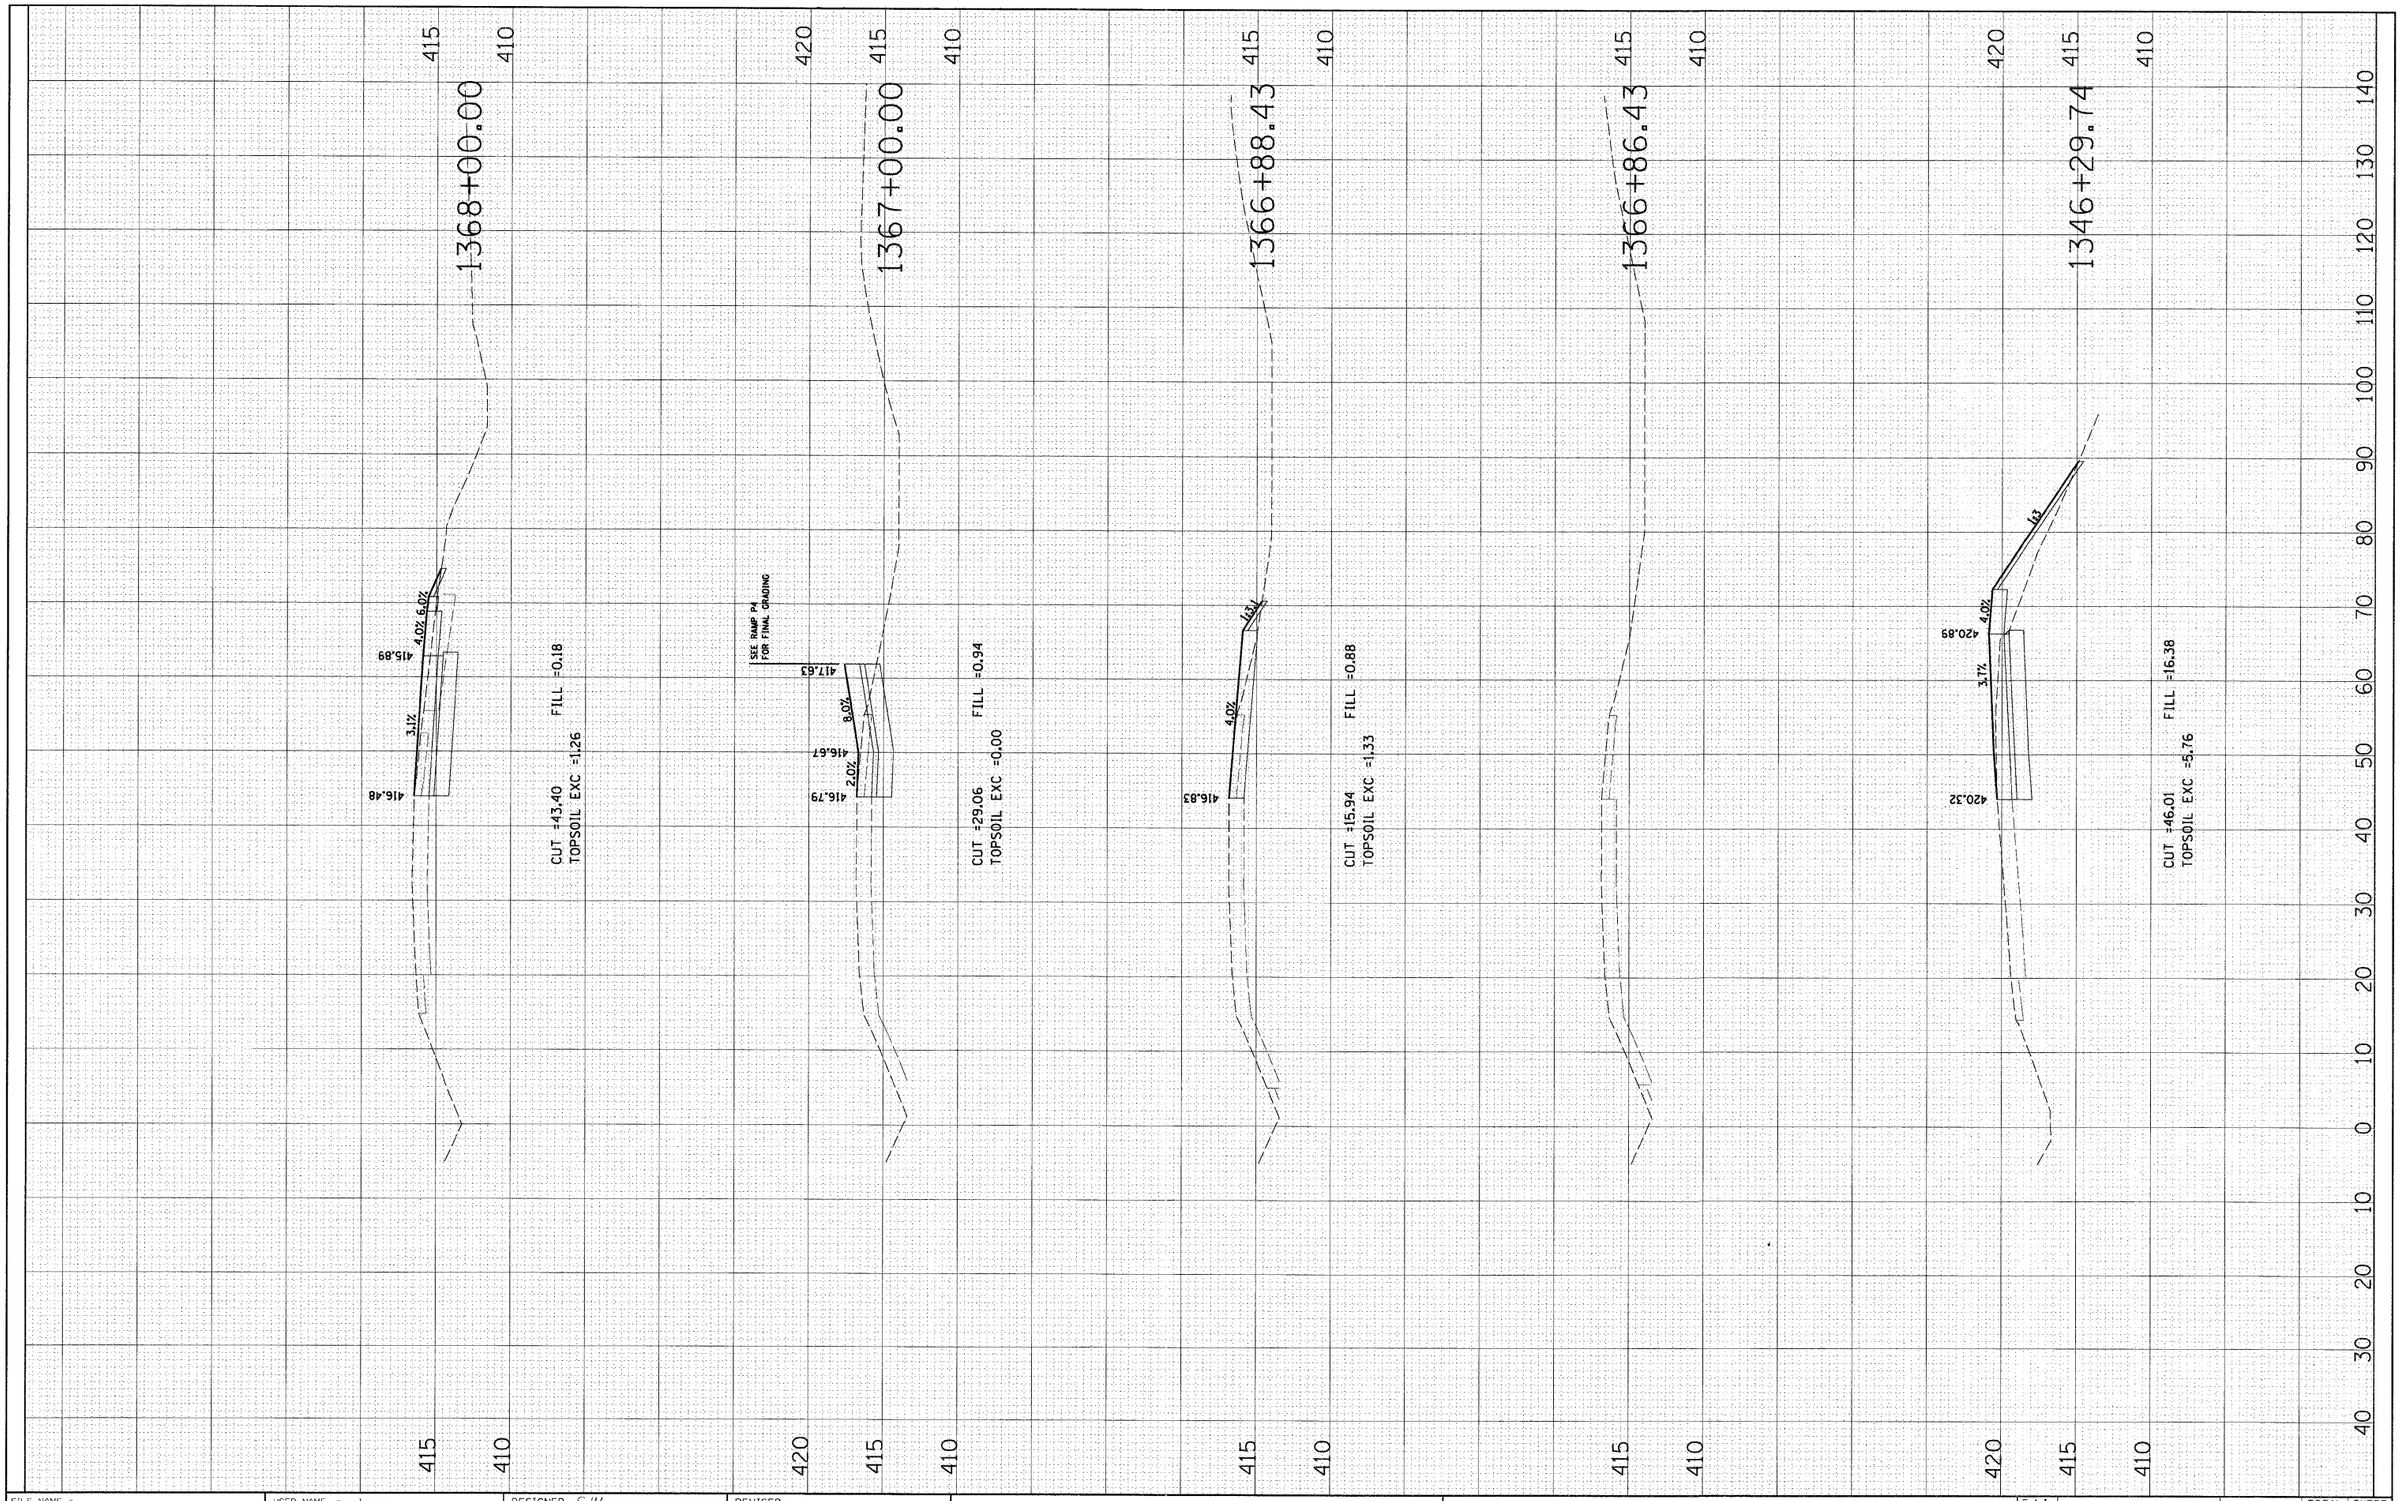

FILE NAME = D876091-sht-xs-ill3.dgn	USER NAME = malopez	DESIGNED SJM	REVISED -
		DRAWN BAH	REVISED -
	PLOT SCALE = $SCALE$	CHECKED -	REVISED -
	PLOT DATE = 3/17/2011	DATE -	REVISED -

STATE OF ILLINOIS
DEPARTMENT OF TRANSPORTATION

CROSS SECTIONS
ILLINOIS ROUTE 3

SCALE: | SHEET NO. OF SHEETS | 1346+29.74 | 1368+00.00

F.A.I. RTE.	SECTION	COUNTY	TOTAL SHEETS	SHEET NO.
270	60-1B-1	MADISON	712	622
		CONTRACT NO. 76A91		
	ILLINOIS FED. AID PROJECT			

ORIGINAL SURVEY		BY	DATE
NOTE BOOK	SURVEYED		
	PLOTTED		
	TEMPLATE		
NO.	AREAS		
	AREAS CHECKED		

FINAL SURVEY		BY	DATE
NOTE BOOK	SURVEYED		
	PLOTTED		
	TEMPLATE		
NO.	AREAS		
	AREAS CHECKED		

FILE NAME = GB76391-sht-xs-113.dgn

USER NAME = mdiaz

PLOT SCALE = $SCALE$

PLOT DATE = 3/17/2011

DESIGNED SJM

DRAWN BAH

CHECKED -

DATE -

REVISED -

REVISED -

REVISED -

REVISED -

STATE OF ILLINOIS
DEPARTMENT OF TRANSPORTATION

CROSS SECTIONS
ILLINOIS ROUTE 3

SCALE:

SHEET NO. OF SHEETS

1369+00.00

1373+04.46

F.A.S. RTE. 270

SECTION 60-1B-1


COUNTY MADISON

CONTRACT NO. 76491

TOTAL SHEETS 712


SHEET NO. 623

ILLINOIS FED. AID PROJECT

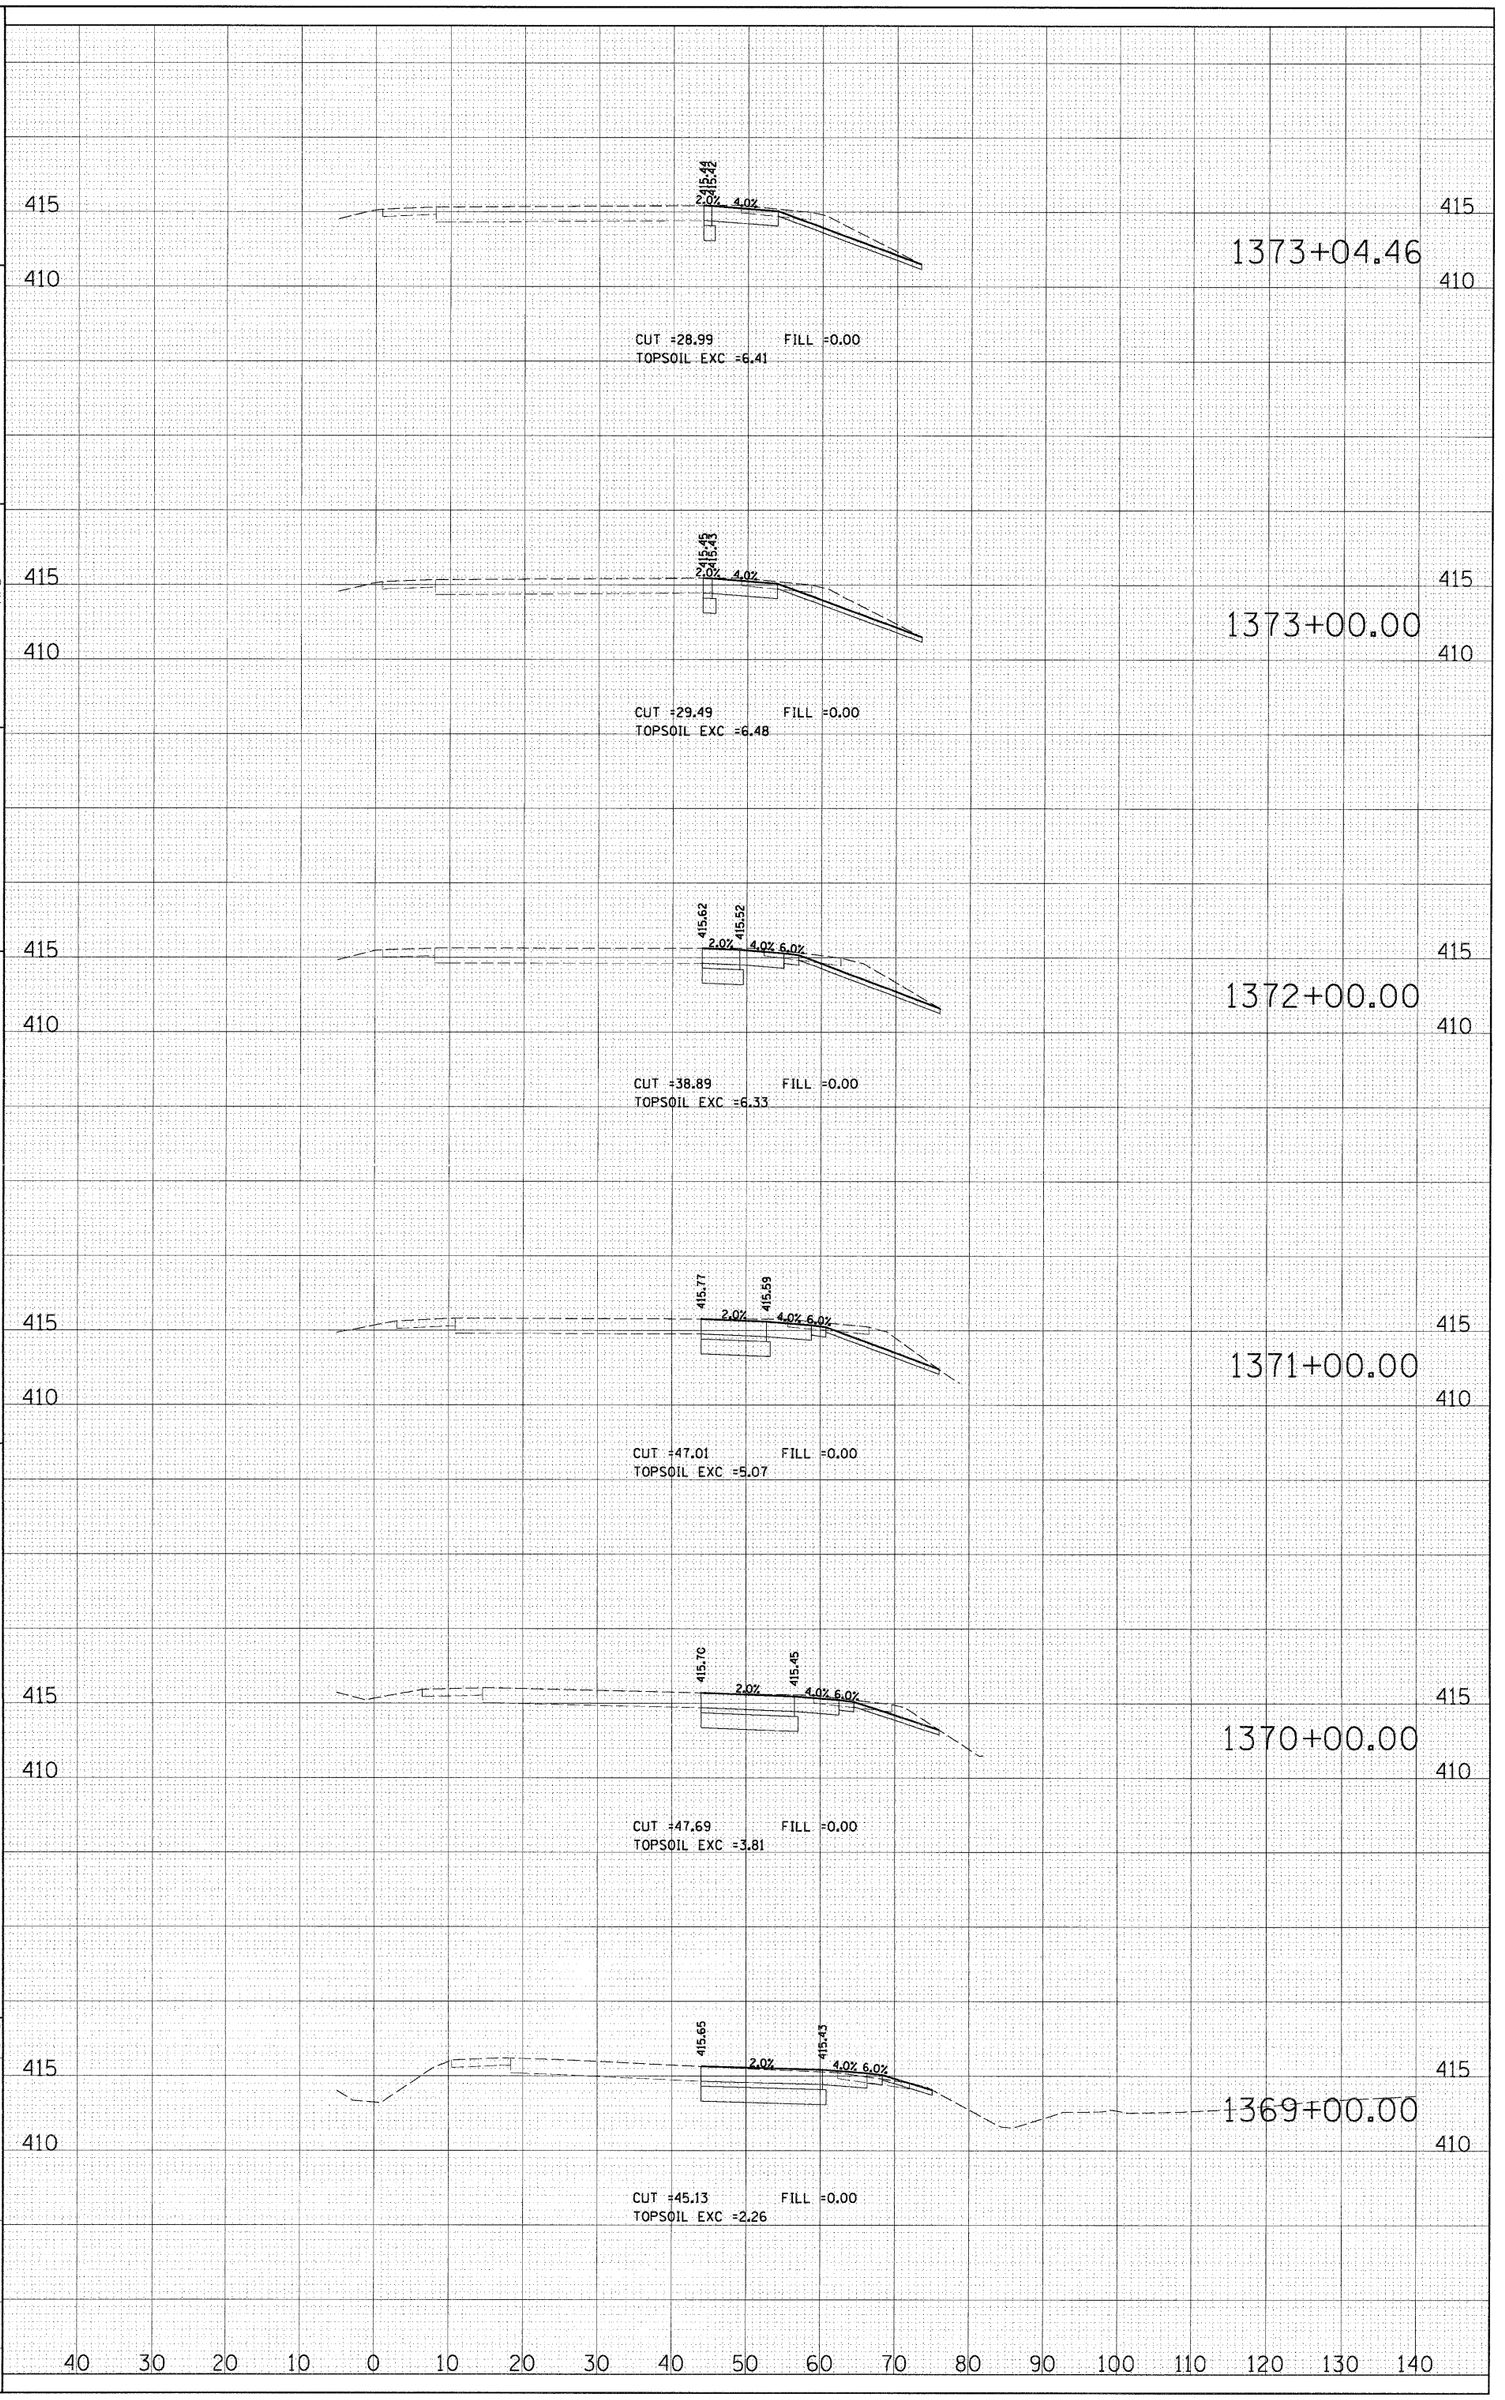

FINAL SURVEY	SURVEYED	BY	DATE
	PLOTTED		
NOTE BOOK	TEMPLATE		
NO.	AREAS		
	AREAS CHECKED		

ORIGINAL SURVEY	SURVEYED	BY	DATE
	PLOTTED		
NOTE BOOK	TEMPLATE		
NO.	AREAS		
	AREAS CHECKED		

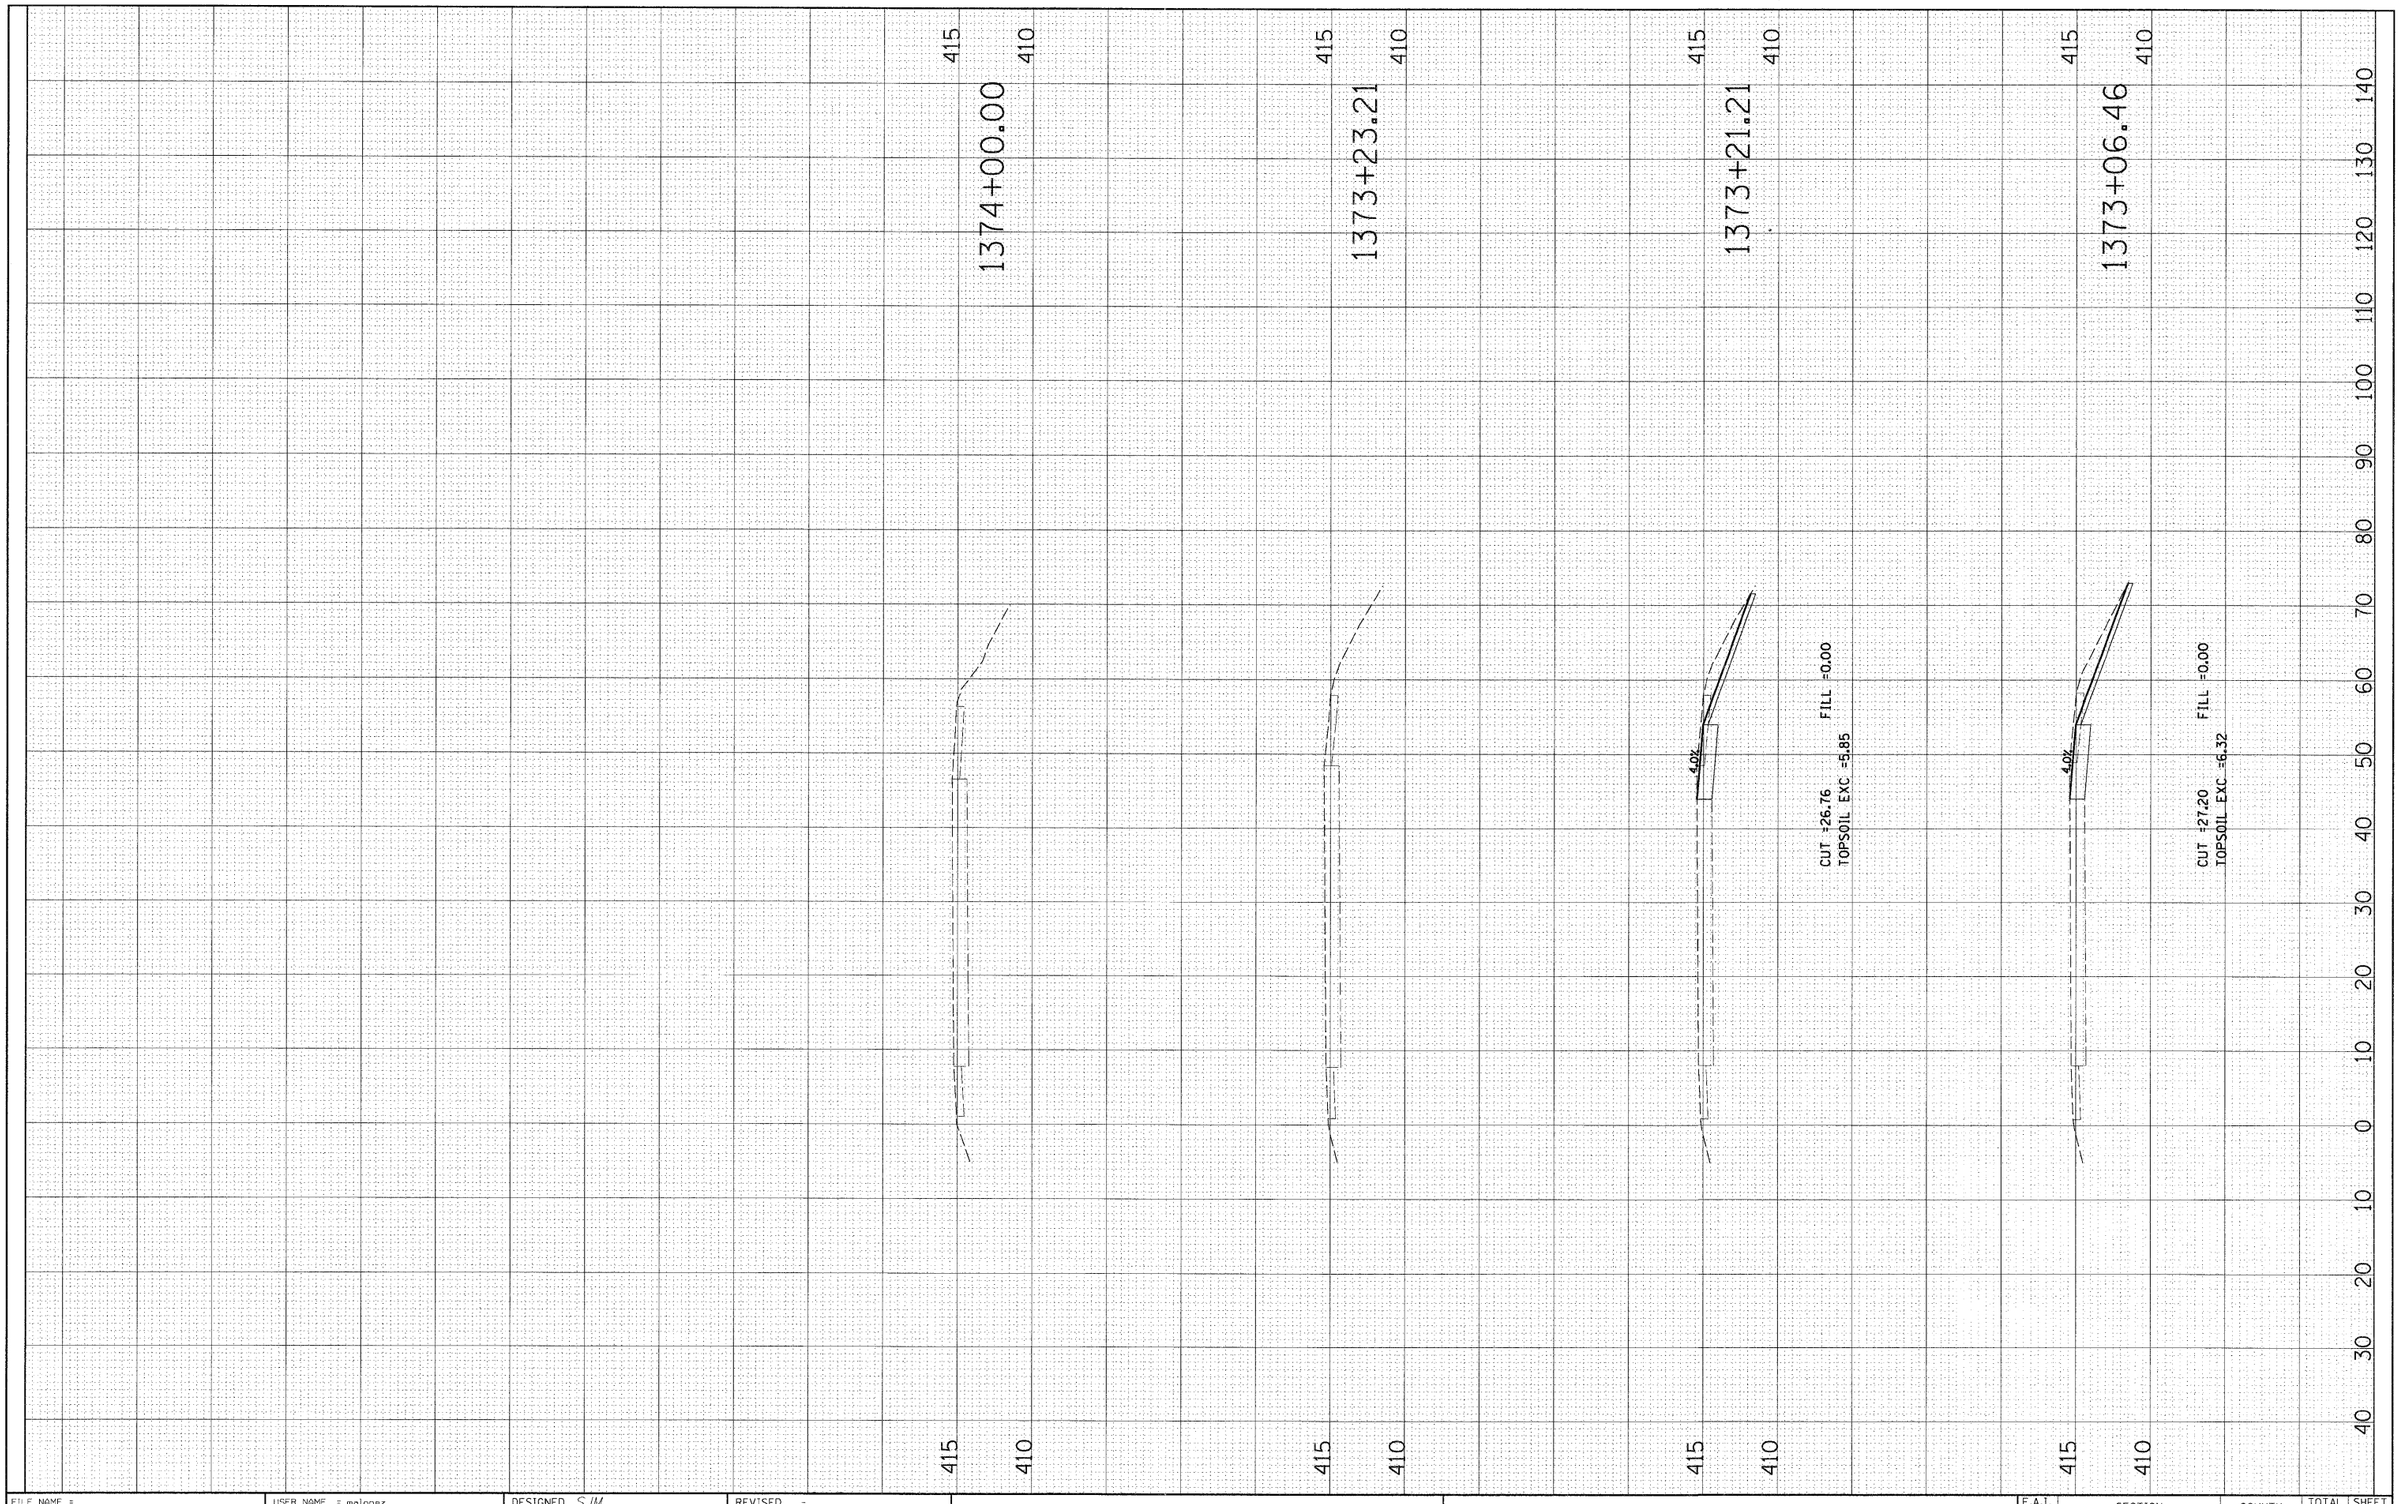

FILE NAME =	USER NAME = malopez	DESIGNED SJM	REVISED -
D876D91-sht-xs-1113.dgn		DRAWN BAH	REVISED -
	PLOT SCALE = $SCALE$	CHECKED -	REVISED -
	PLOT DATE = 3/17/2011	DATE -	REVISED -

STATE OF ILLINOIS
DEPARTMENT OF TRANSPORTATION

CROSS SECTIONS
ILLINOIS ROUTE 3

SCALE: | SHEET NO. OF SHEETS | 1373+06.46 | 1374+00.00

F.A.I. RTE.	SECTION	COUNTY	TOTAL SHEETS	SHEET NO.
270	60-1B-1	MADISON	712	624
		CONTRACT NO. 76A91		
	ILLINOIS FED. AID PROJECT			

ORIGINAL SURVEY		BY	DATE
NOTE BOOK	SURVEYED		
NO.	PLOTTED		
	TEMPLATE		
	AREAS		
	AREAS CHECKED		

FINAL SURVEY		BY	DATE
NOTE BOOK	SURVEYED		
NO.	PLOTTED		
	TEMPLATE		
	AREAS		
	AREAS CHECKED		

FILE NAME = DB76491-sht-xs-waterdgn

USER NAME = melopez

PLOT SCALE = $SCALE$

PLOT DATE = 5/17/2011

DESIGNED	SJM	REVISED -
DRAWN	BAH	REVISED -
CHECKED	-	REVISED -
DATE	-	REVISED -

STATE OF ILLINOIS
DEPARTMENT OF TRANSPORTATION

CROSS SECTIONS
WATERWORKS ROAD

SCALE:

SHEET NO. OF SHEETS

1434+02.00

1437+00.00

F.A.I. RTE. 270

SECTION 60-1B-1


COUNTY MADISON

TOTAL SHEETS 712

SHEET NO. 625

ILLINOIS FED. AID PROJECT

CONTRACT NO. 76491

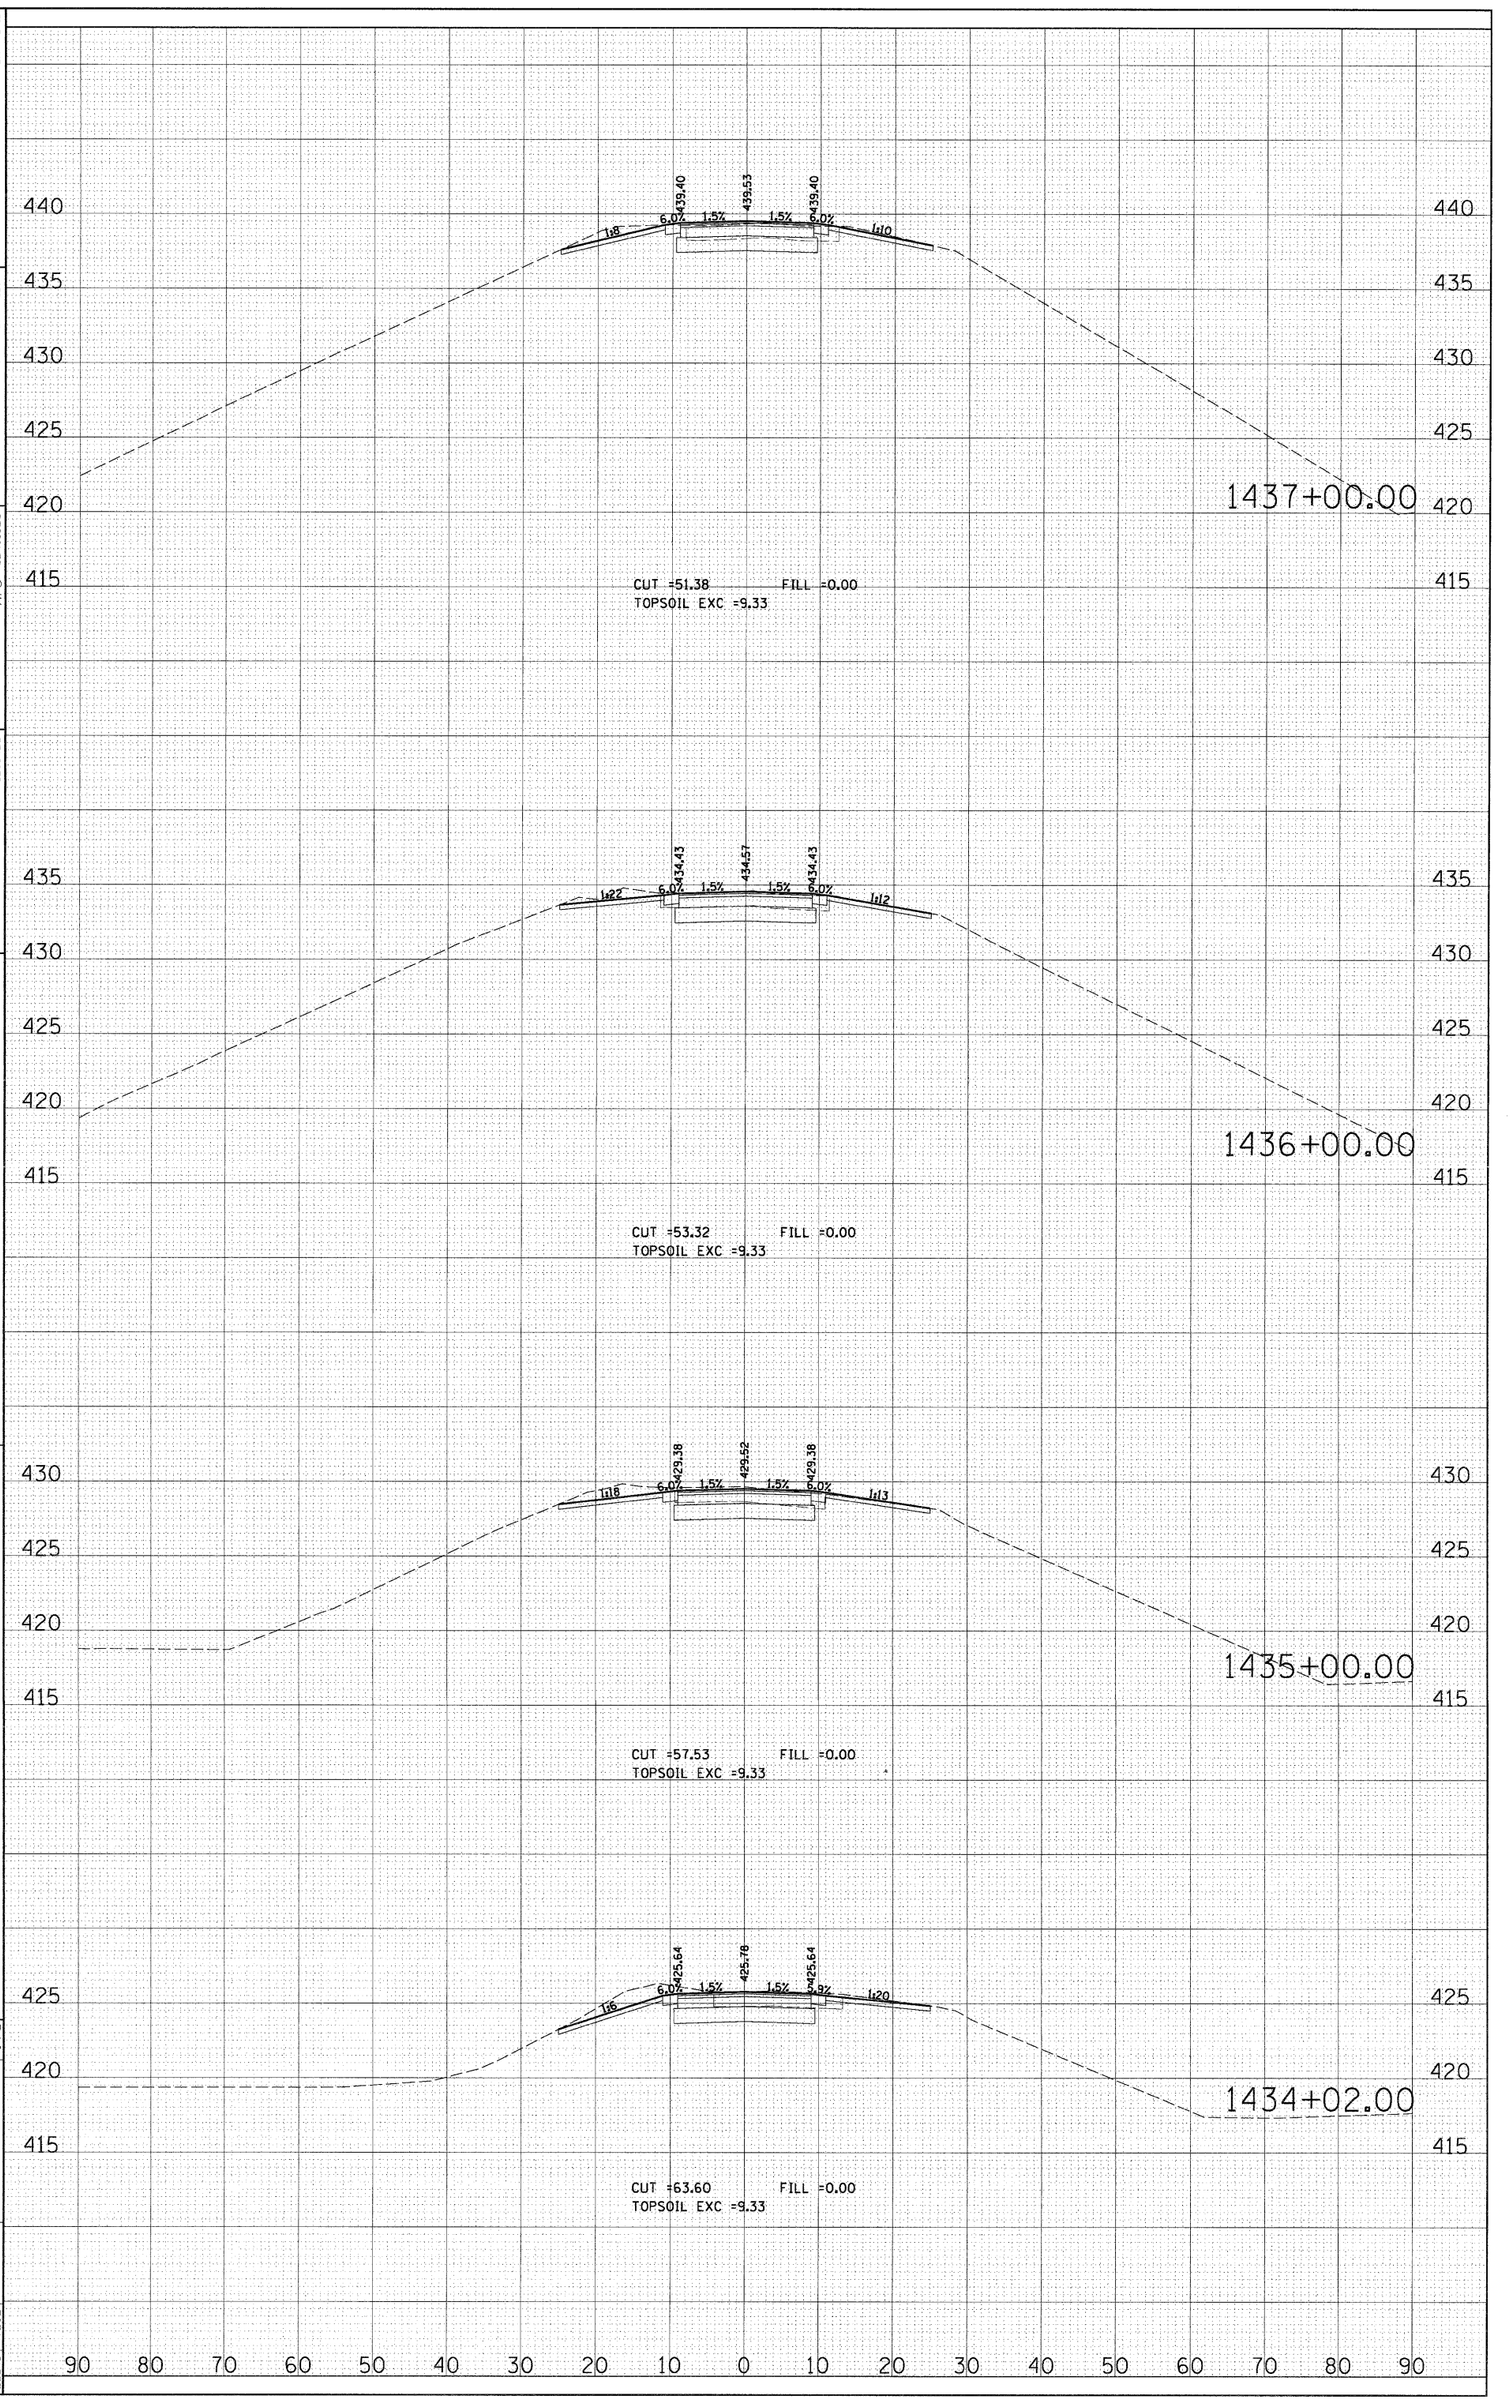

FINAL SURVEY	SURVEYED	BY	DATE
NOTE BOOK	PLOTTED		
NO.	TEMPLATE		
	AREAS		
	AREAS CHECKED		

ORIGINAL SURVEY	SURVEYED	BY	DATE
NOTE BOOK	PLOTTED		
NO.	TEMPLATE		
	AREAS		
	AREAS CHECKED		


FILE NAME = D876091-sht-xs-water.dgn	USER NAME = malopez	DESIGNED SJM	REVISED -
		DRAWN BAH	REVISED -
	PLOT SCALE = $SCALE$	CHECKED -	REVISED -
	PLOT DATE = 3/17/2011	DATE -	REVISED -

STATE OF ILLINOIS
DEPARTMENT OF TRANSPORTATION

CROSS SECTIONS
WATERWORKS ROAD

SCALE: | SHEET NO. OF SHEETS | 1438+00.00 | 1440+00.00

F.A.I. RTE.	SECTION	COUNTY	TOTAL SHEETS	SHEET NO.
270	60-1B-1	MADISON	712	626
		CONTRACT NO. 76A91		
	ILLINOIS	FED. AID PROJECT		

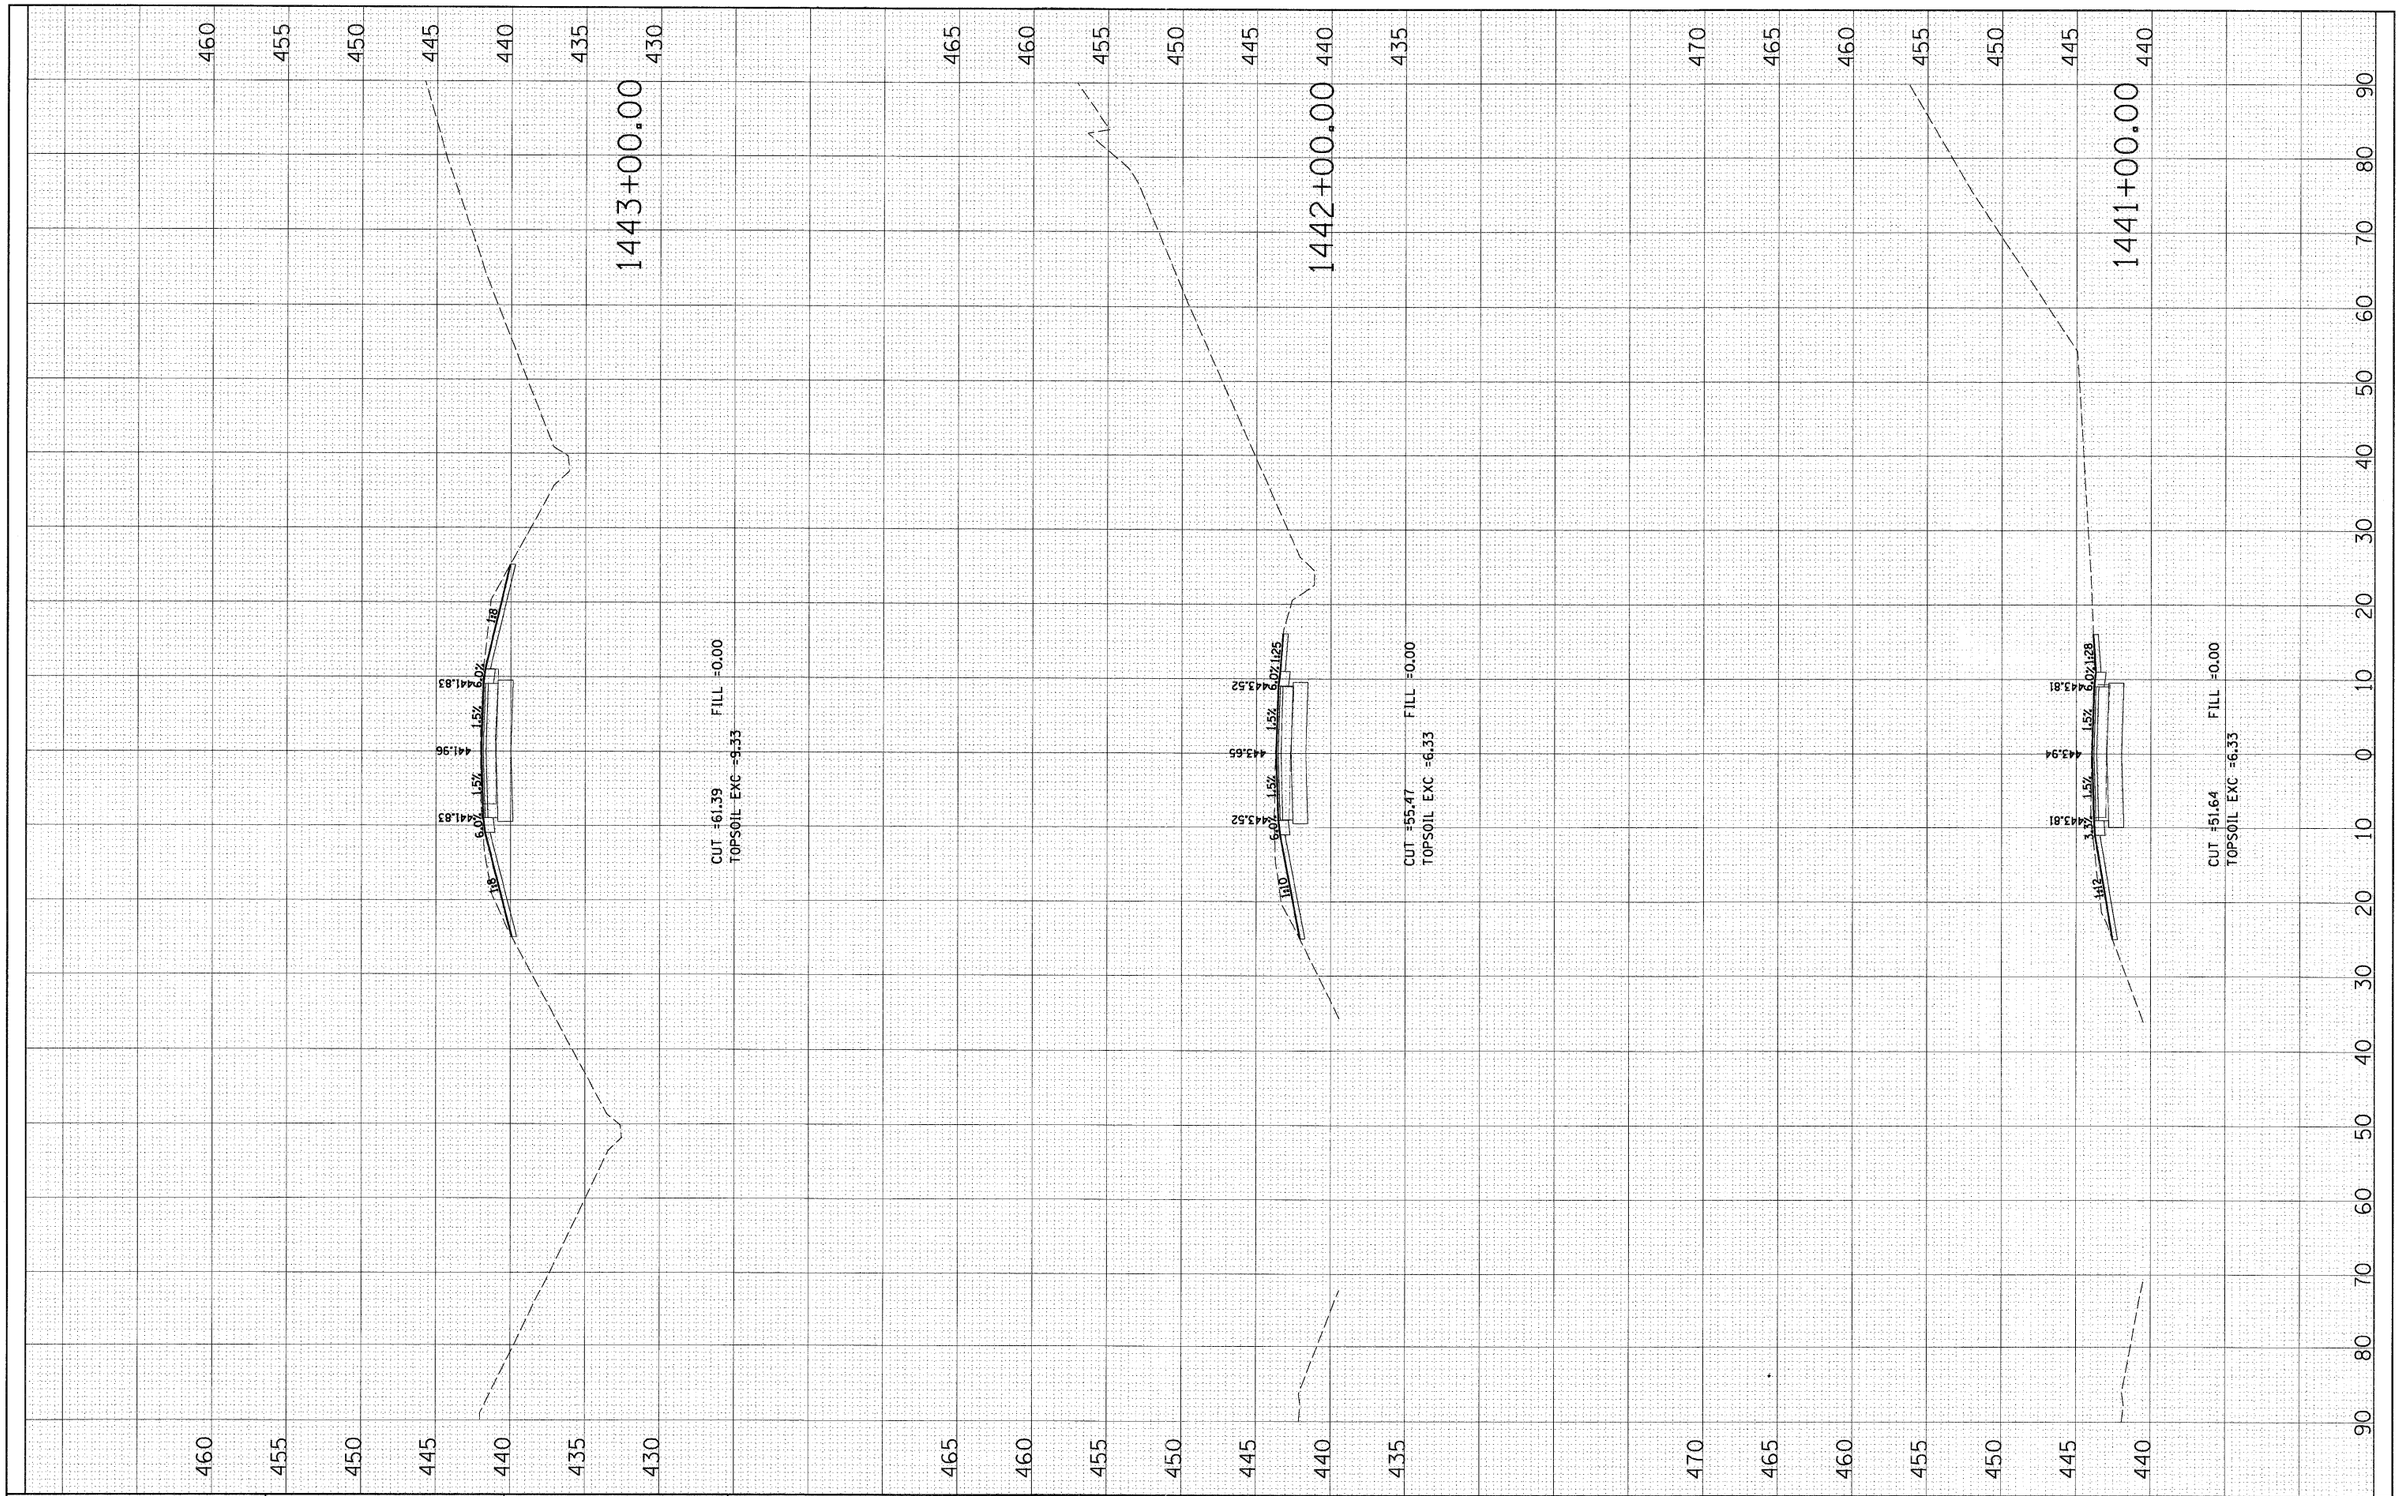

FINAL SURVEY

NO.	NOTE BOOK	BY	DATE
	SURVEYED		
	PLOTTED		
	TEMPLATE		
	AREAS		
	AREAS CHECKED		

ORIGINAL SURVEY

NO.	NOTE BOOK	BY	DATE
	SURVEYED		
	PLOTTED		
	TEMPLATE		
	AREAS		
	AREAS CHECKED		

FILE NAME = D876091-sht-xs-water.dgn	USER NAME = mmlopez	DESIGNED SJM	REVISED -
		DRAWN BAH	REVISED -
	PLOT SCALE = $SCALE$	CHECKED -	REVISED -
	PLOT DATE = 3/17/2011	DATE -	REVISED -

STATE OF ILLINOIS
DEPARTMENT OF TRANSPORTATION

CROSS SECTIONS
WATERWORKS ROAD

SCALE: | SHEET NO. OF SHEETS | 1441+00.00 | 1443+00.00

F.A.I. RTE.	SECTION	COUNTY	TOTAL SHEETS	SHEET NO.
270	60-1B-1	MADISON	712	627
		CONTRACT NO. 76A91		
	ILLINOIS FED. AID PROJECT			

FINAL SURVEY	NOTE BOOK	NO.
	SURVEYED	BY
	PLOTTED	
	TEMPLATE	
	AREAS	
	AREAS CHECKED	DATE

ORIGINAL SURVEY	NOTE BOOK	NO.
	SURVEYED	BY
	PLOTTED	
	TEMPLATE	
	AREAS	
	AREAS CHECKED	DATE

FILE NAME =	USER NAME = malopez	DESIGNED SJM	REVISED -
D876091-sht-xs-water.dgn		DRAWN BAH	REVISED -
	PLOT SCALE = $SCALE$	CHECKED -	REVISED -
	PLOT DATE = 3/17/2011	DATE -	REVISED -

STATE OF ILLINOIS
DEPARTMENT OF TRANSPORTATION

CROSS SECTIONS
WATERWORKS ROAD

SCALE: | SHEET NO. OF SHEETS | 1444+00.00 | 1445+01.00

F.A.I. RTE.	SECTION	COUNTY	TOTAL SHEETS	SHEET NO.
270	60-1B-1	MADISON	712	628
		CONTRACT NO. 76A91		
	ILLINOIS FED. AID PROJECT			

ORIGINAL SURVEY		BY	DATE
	SURVEYED		
	PLOTTED		
NOTE BOOK	TEMPLATE		
	AREAS		
NO.	AREAS CHECKED		

FINAL SURVEY		BY	DATE
	SURVEYED		
	PLOTTED		
NOTE BOOK	TEMPLATE		
	AREAS		
NO.	AREAS CHECKED		

FILE NAME = D:\ROW\I-270-sht-xs-chouteaudgn

USER NAME = malopez

PLOT SCALE = $SCALE$

PLOT DATE = 3/17/2011

DESIGNED SJM

DRAWN BAH

CHECKED -

DATE -

REVISED -

REVISED -

REVISED -

REVISED -

STATE OF ILLINOIS
DEPARTMENT OF TRANSPORTATION

CROSS SECTIONS
CHOUTEAU PLACE ROAD

SCALE: 1"=10'

SHEET NO. OF SHEETS

175+25.00

176+50.00

F.A.I. RTE. 270

SECTION 60-1B-1


COUNTY MADISON

TOTAL SHEETS 712

SHEET NO. 629

ILLINOIS FED. AID PROJECT

CONTRACT NO. 76A91

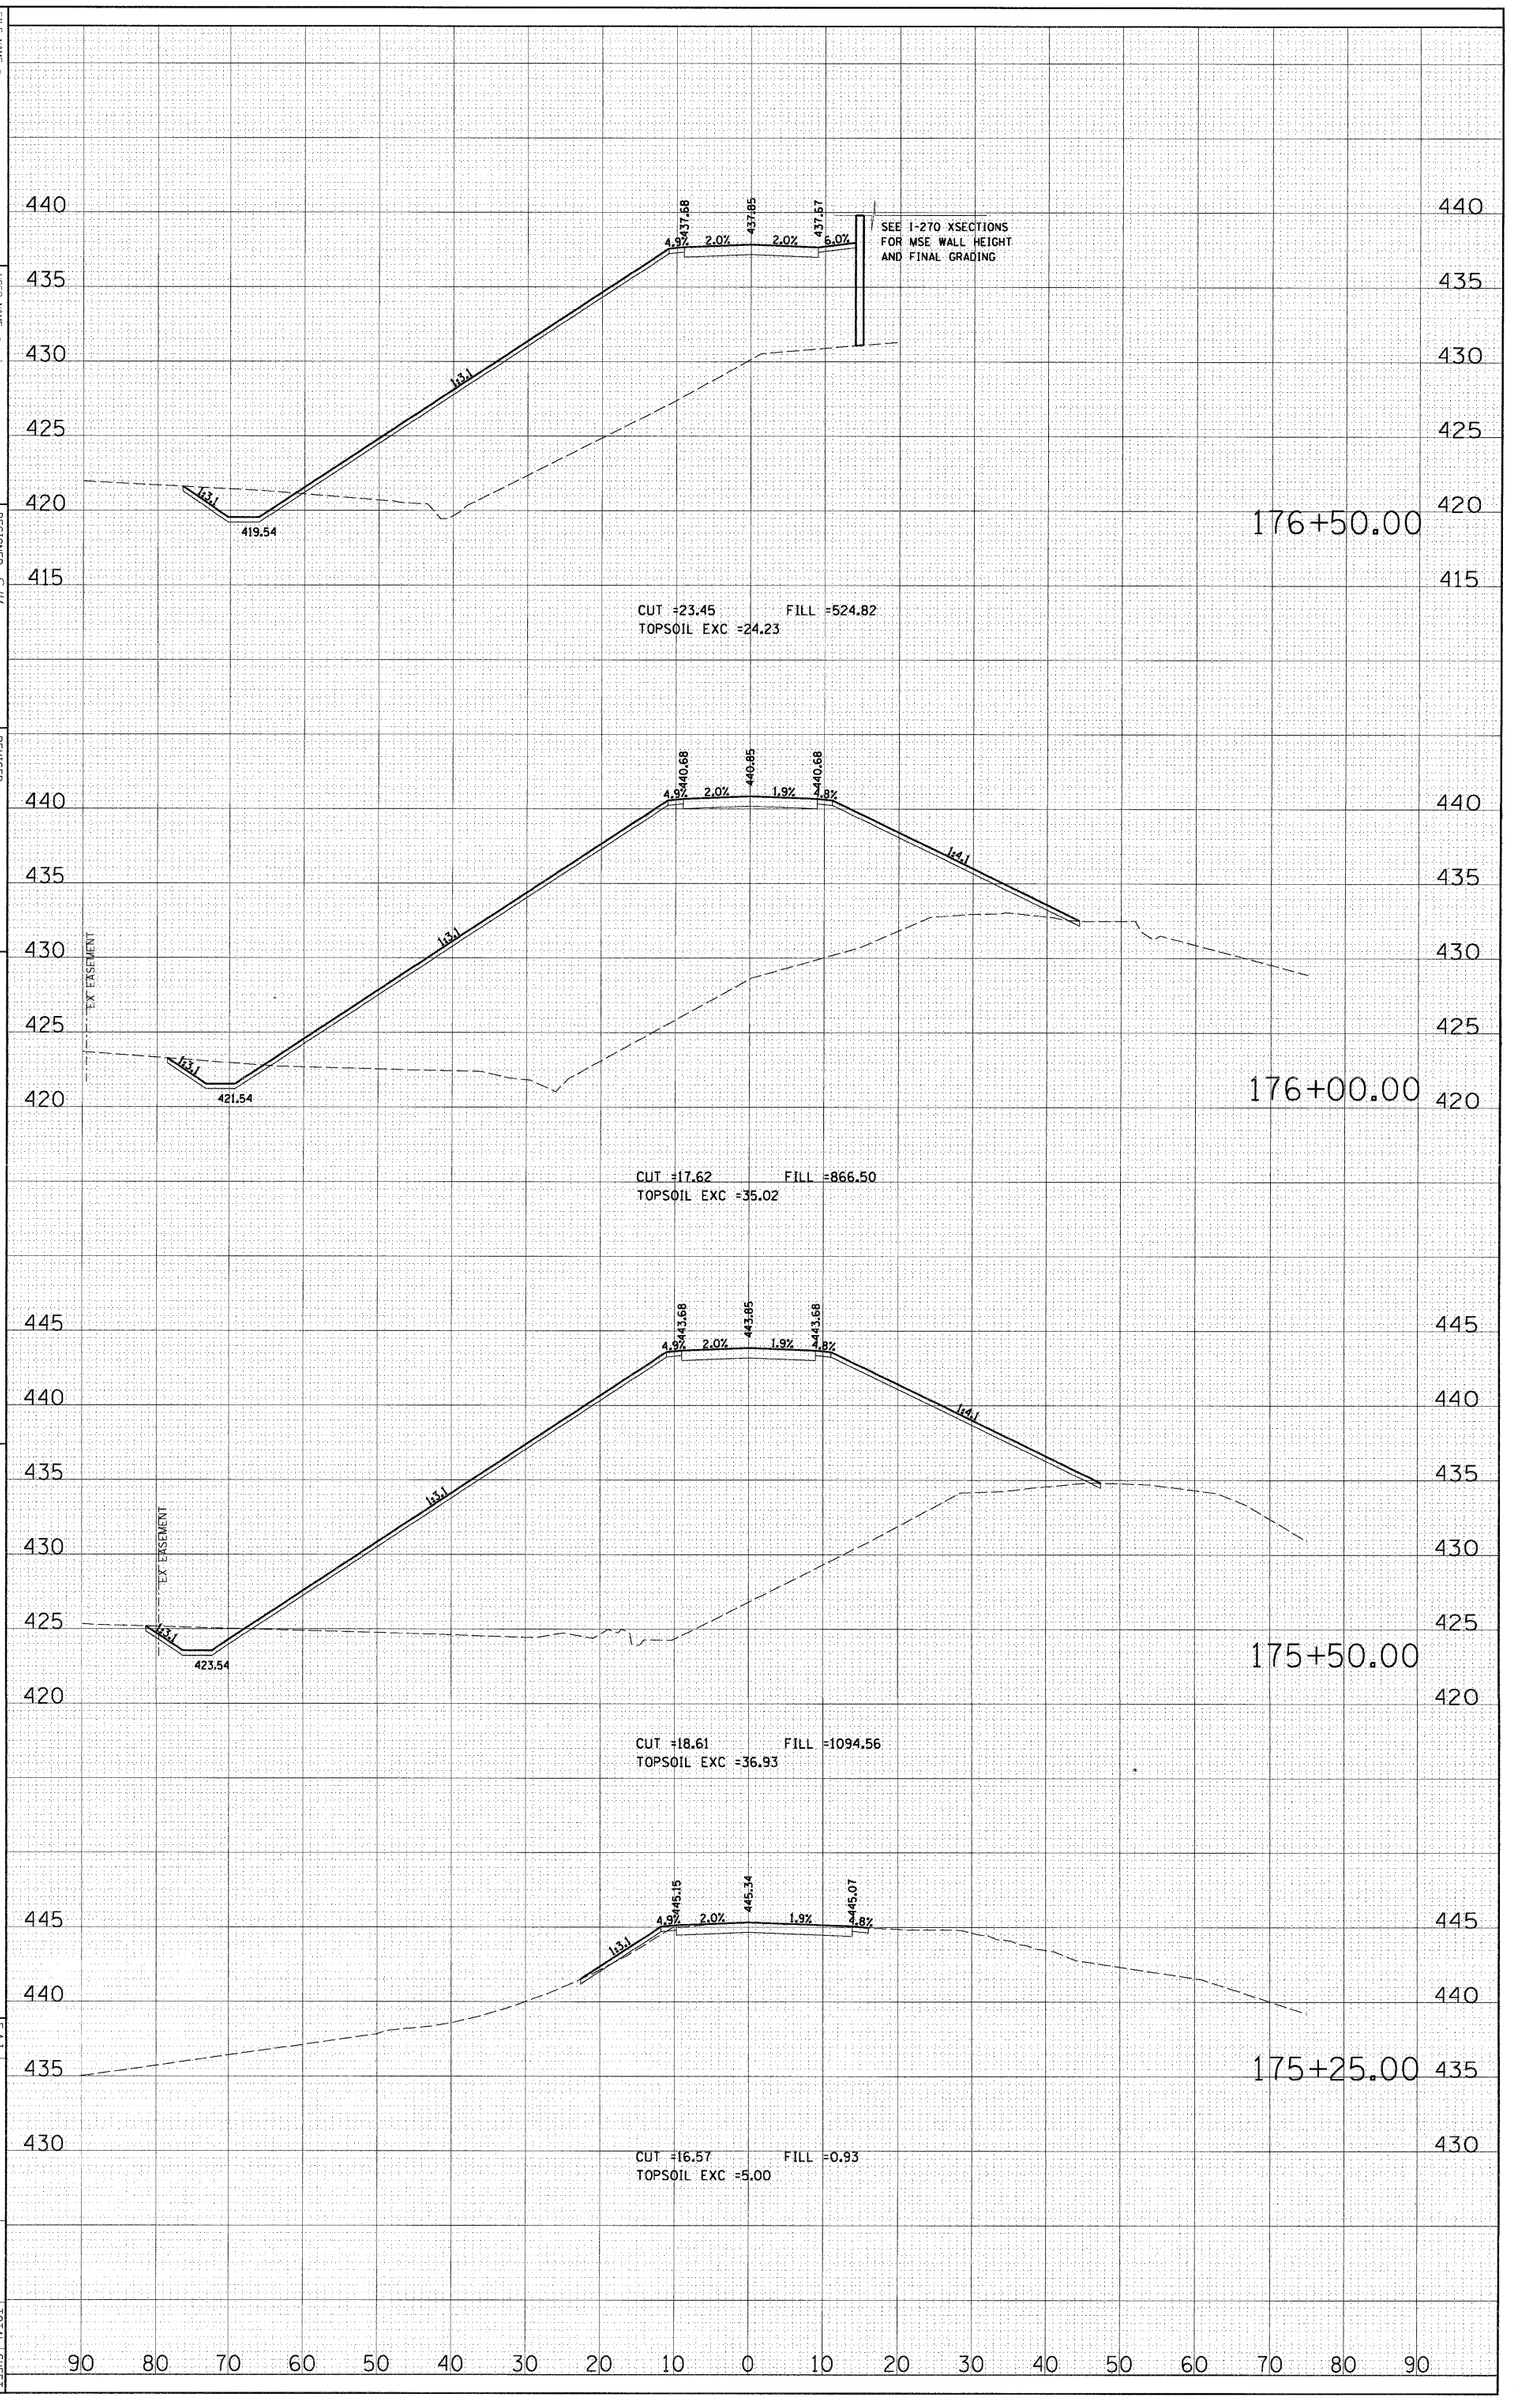

FINAL SURVEY	SURVEYED	BY	DATE
NOTE BOOK	PLOTTED		
	TEMPLATE		
	AREAS		
NO.	AREAS CHECKED		

ORIGINAL SURVEY	SURVEYED	BY	DATE
NOTE BOOK	PLOTTED		
	TEMPLATE		
	AREAS		
NO.	AREAS CHECKED		

FILE NAME = D876091-sht-xs-chouteau.dgn	USER NAME = malopez	DESIGNED SJM	REVISED -
		DRAWN BAH	REVISED -
	PLOT SCALE = $SCALE$	CHECKED -	REVISED -
	PLOT DATE = 3/17/2011	DATE -	REVISED -

STATE OF ILLINOIS
DEPARTMENT OF TRANSPORTATION

CROSS SECTIONS
CHOUTEAU PLACE ROAD

SCALE: | SHEET NO. OF SHEETS | 177+00.00 | 178+00.00

F.A.I. RTE.	SECTION	COUNTY	TOTAL SHEETS	SHEET NO.
270	60-1B-1	MADISON	712	630
		CONTRACT NO. 76A91		
	ILLINOIS FED. AID PROJECT			

FINAL SURVEY	SURVEYED	BY	DATE
NOTE BOOK	PLOTTED		
NO.	TEMPLATE		
	AREAS		
	AREAS CHECKED		

ORIGINAL SURVEY	SURVEYED	BY	DATE
NOTE BOOK	PLOTTED		
NO.	TEMPLATE		
	AREAS		
	AREAS CHECKED		

FILE NAME = 0876D91-sht-xs-chouteau.dgn	USER NAME = malopez	DESIGNED SJM	REVISED -
		DRAWN BAH	REVISED -
	PLOT SCALE = $SCALE$	CHECKED -	REVISED -
	PLOT DATE = 3/17/2011	DATE -	REVISED -

STATE OF ILLINOIS
DEPARTMENT OF TRANSPORTATION


CROSS SECTIONS
CHOUTEAU PLACE ROAD

SCALE: | SHEET NO. OF SHEETS | 178+50.00 | 180+81.00

F.A.I. RTE.	SECTION	COUNTY	TOTAL SHEETS	SHEET NO.
270	60-1B-1	MADISON	712	631
		CONTRACT NO. 76A91		
	ILLINOIS FED. AID PROJECT			

FINAL SURVEY	SURVEYED	BY	DATE
	PLOTTED		
NOTE BOOK	TEMPLATE		
	AREAS		
NO.	AREAS CHECKED		

ORIGINAL SURVEY	SURVEYED	BY	DATE
	PLOTTED		
NOTE BOOK	TEMPLATE		
	AREAS		
NO.	AREAS CHECKED		

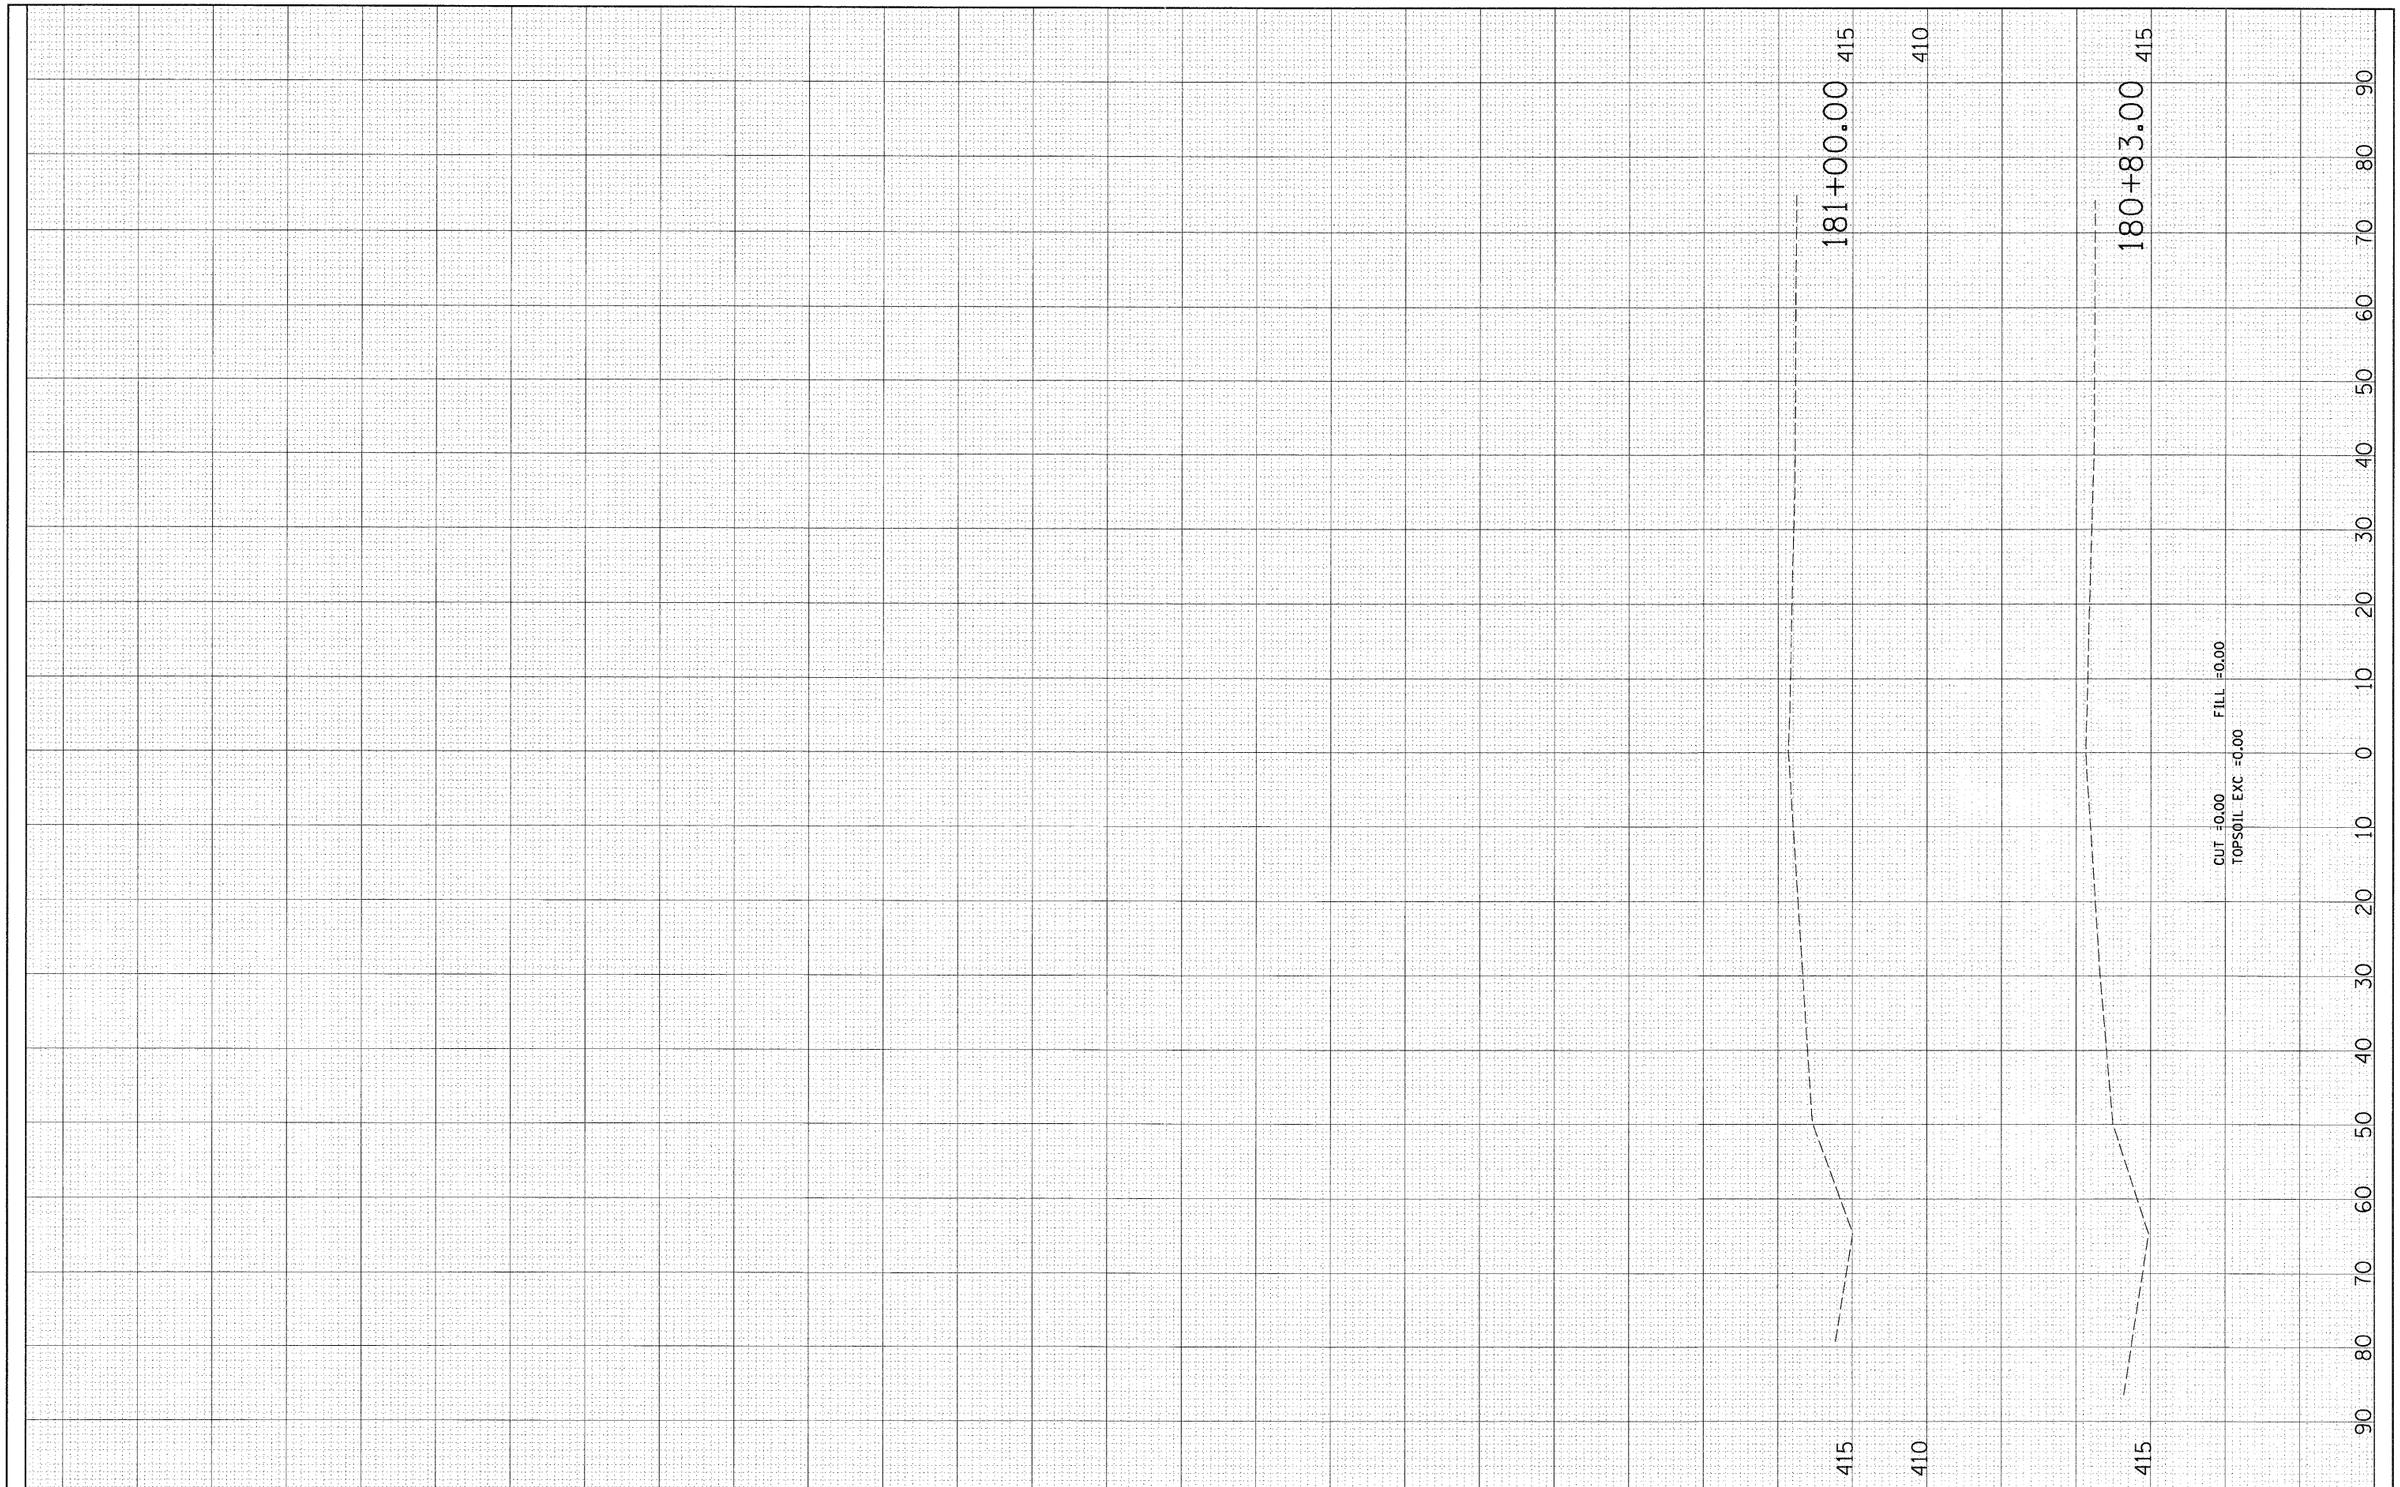


FILE NAME = 087G091-sht-xs-chouteau.dgn	USER NAME = malopez	DESIGNED SJM	REVISED -
		DRAWN BAH	REVISED -
	PLOT SCALE = $SCALE$	CHECKED -	REVISED -
	PLOT DATE = 3/17/2011	DATE -	REVISED -

STATE OF ILLINOIS
DEPARTMENT OF TRANSPORTATION

CROSS SECTIONS
CHOUTEAU PLACE ROAD

SCALE: | SHEET NO. OF SHEETS | 180+83.00 | 181+00.00

F.A.I. RTE.	SECTION	COUNTY	TOTAL SHEETS	SHEET NO.
270	60-1B-1	MADISON	712	632
		CONTRACT NO. 76A91		
	ILLINOIS FED. AID PROJECT			

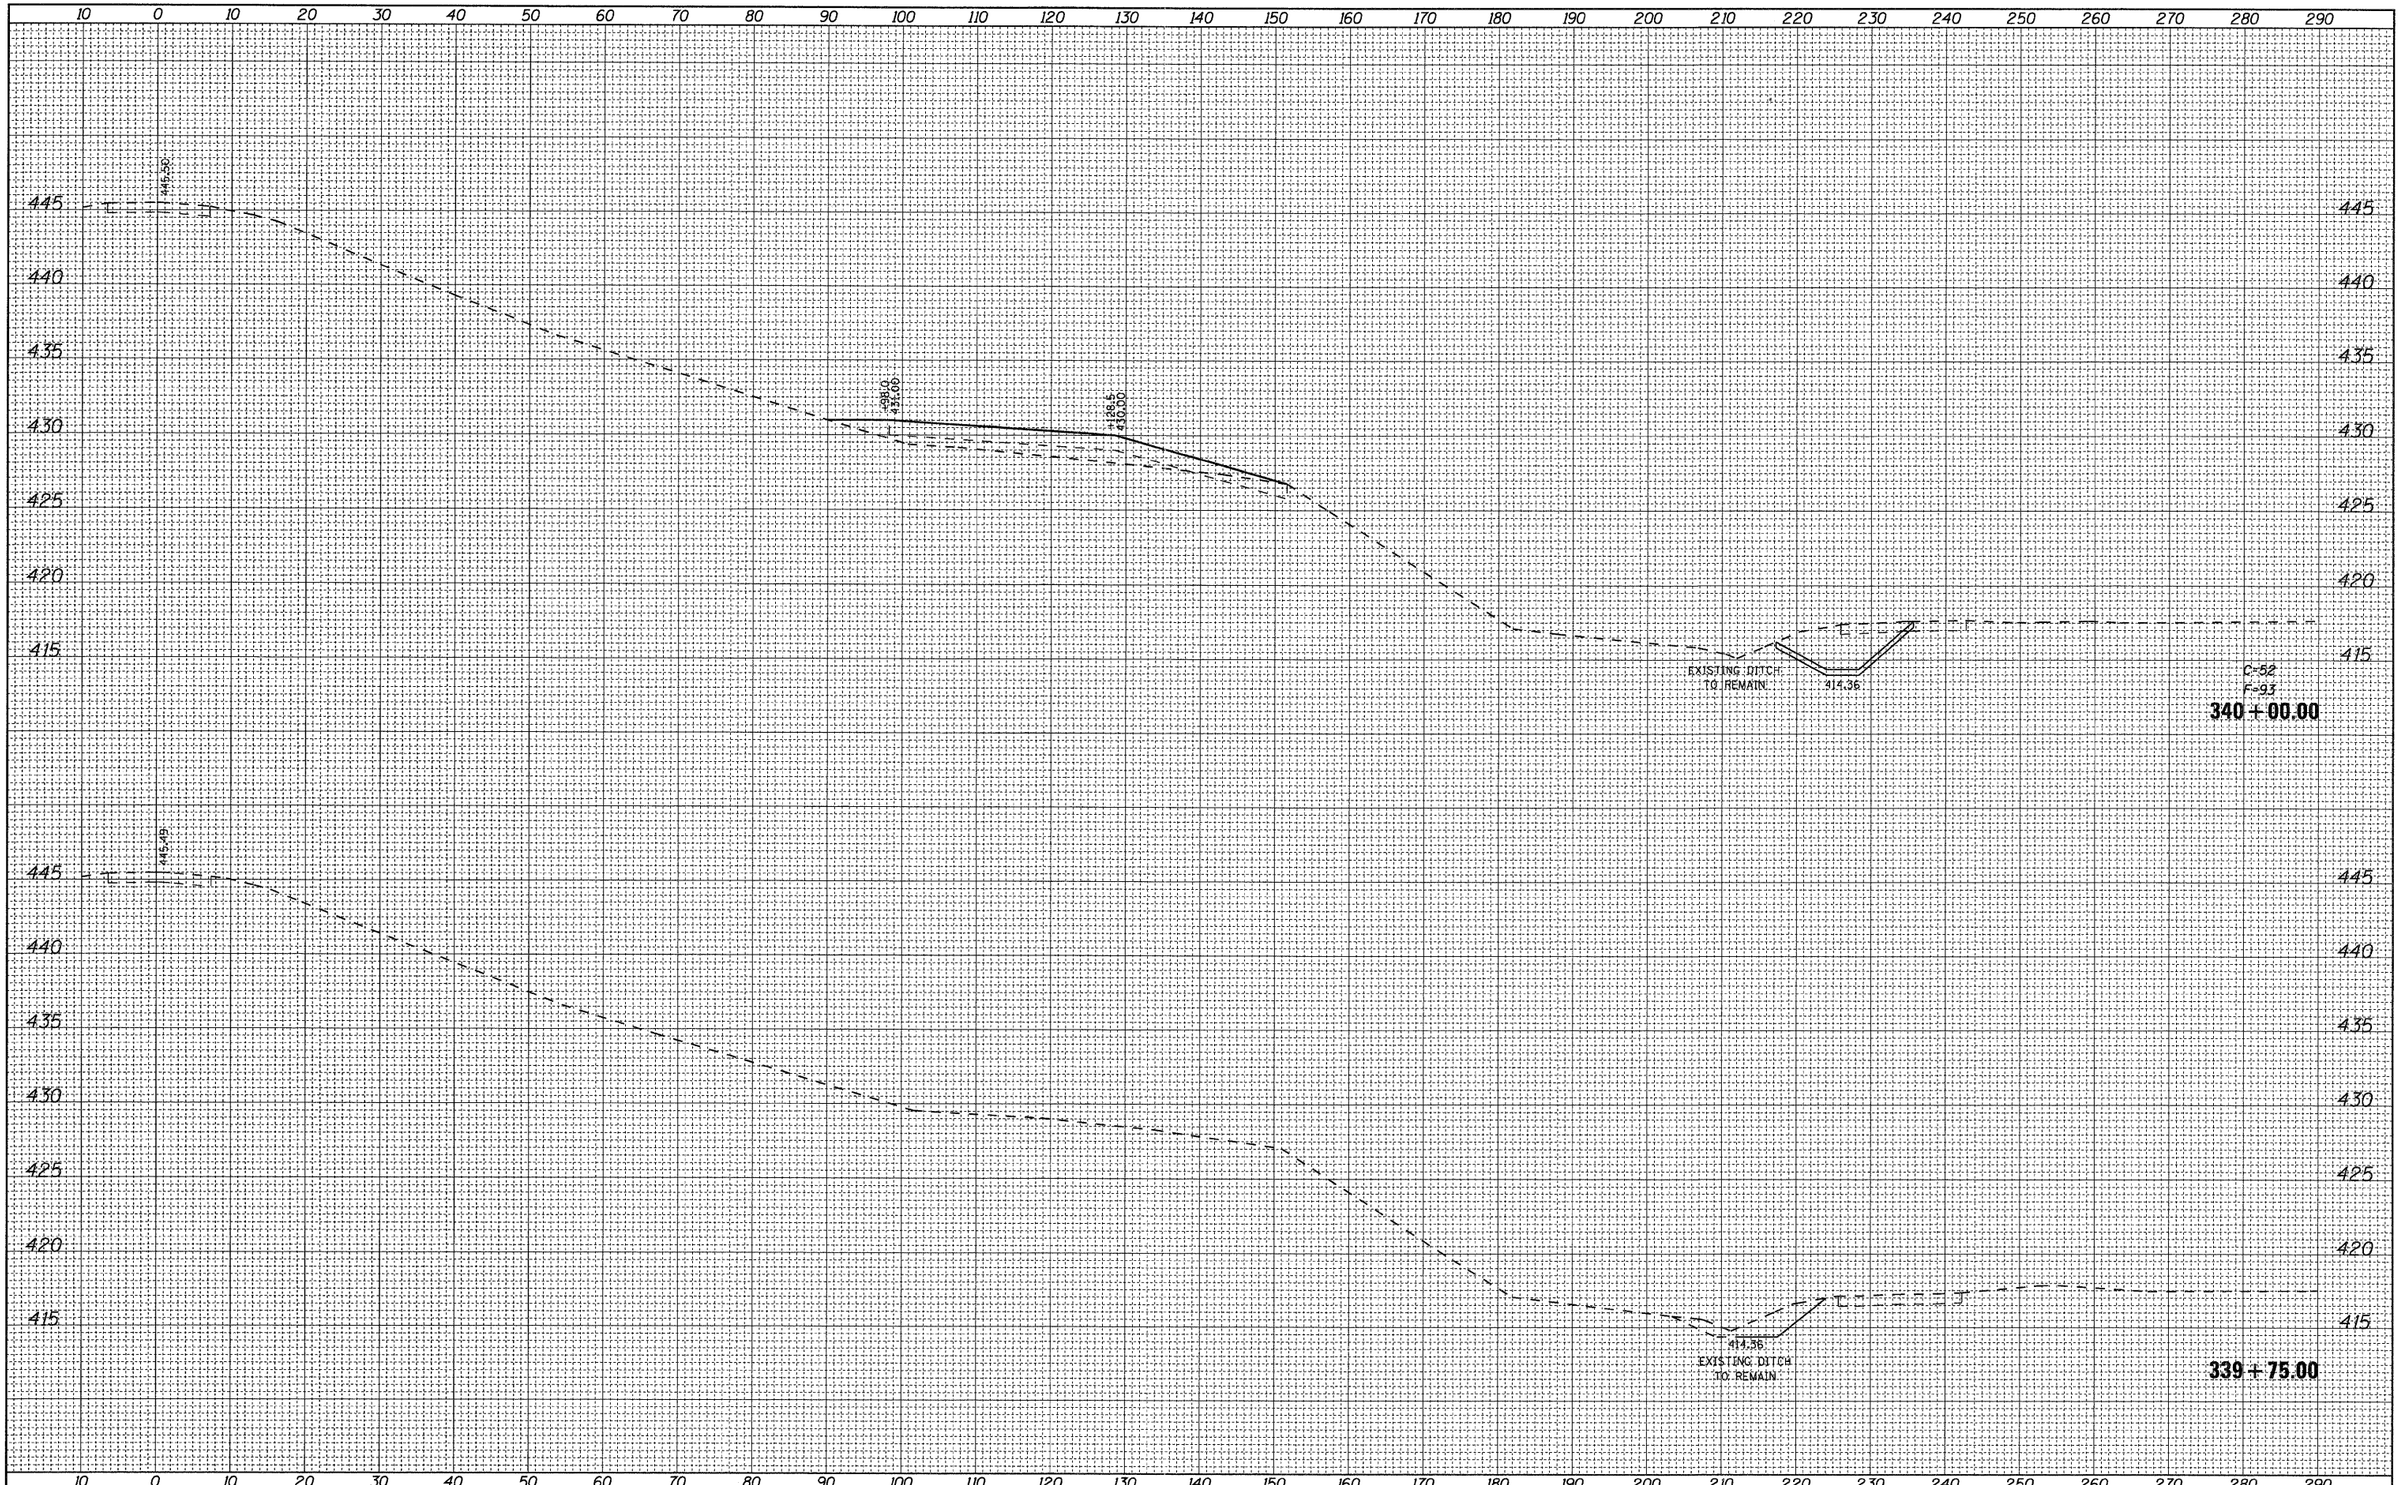

FINAL SURVEY

NOTE BOOK	BY	DATE
NO.	SURVEYED	
	PLOTTED	
	TEMPLATE	
	AREAS	
	AREAS CHECKED	

ORIGINAL SURVEY

NOTE BOOK	BY	DATE
NO.	SURVEYED	
	PLOTTED	
	TEMPLATE	
	AREAS	
	AREAS CHECKED	


FILE NAME = D876A91-Sht-XSSht-RLLRE-01.dgn	USER NAME = untitled	DESIGNED - CLS	REVISED -
		DRAWN - MAM	REVISED -
	PLOT SCALE = 10.0000 ' / IN.	CHECKED - CLS	REVISED -
VOLKERT	PLOT DATE = 3/15/2011	DATE - 3/18/2011	REVISED -

STATE OF ILLINOIS
DEPARTMENT OF TRANSPORTATION

CROSS SECTIONS
RELOCATED LEVEE – STAGE L1

SCALE: 1"=(H)10'(V)5' | SHEET NO. 1 OF 18 SHEETS | STA. 339+75.00 TO STA. 340+00.00

F.A.I. RTE.	SECTION	COUNTY	TOTAL SHEETS	SHEET NO.
270	60-1B-1	MADISON	712	633
		CONTRACT NO. 76A91		
		ILLINOIS FED. AID PROJECT		

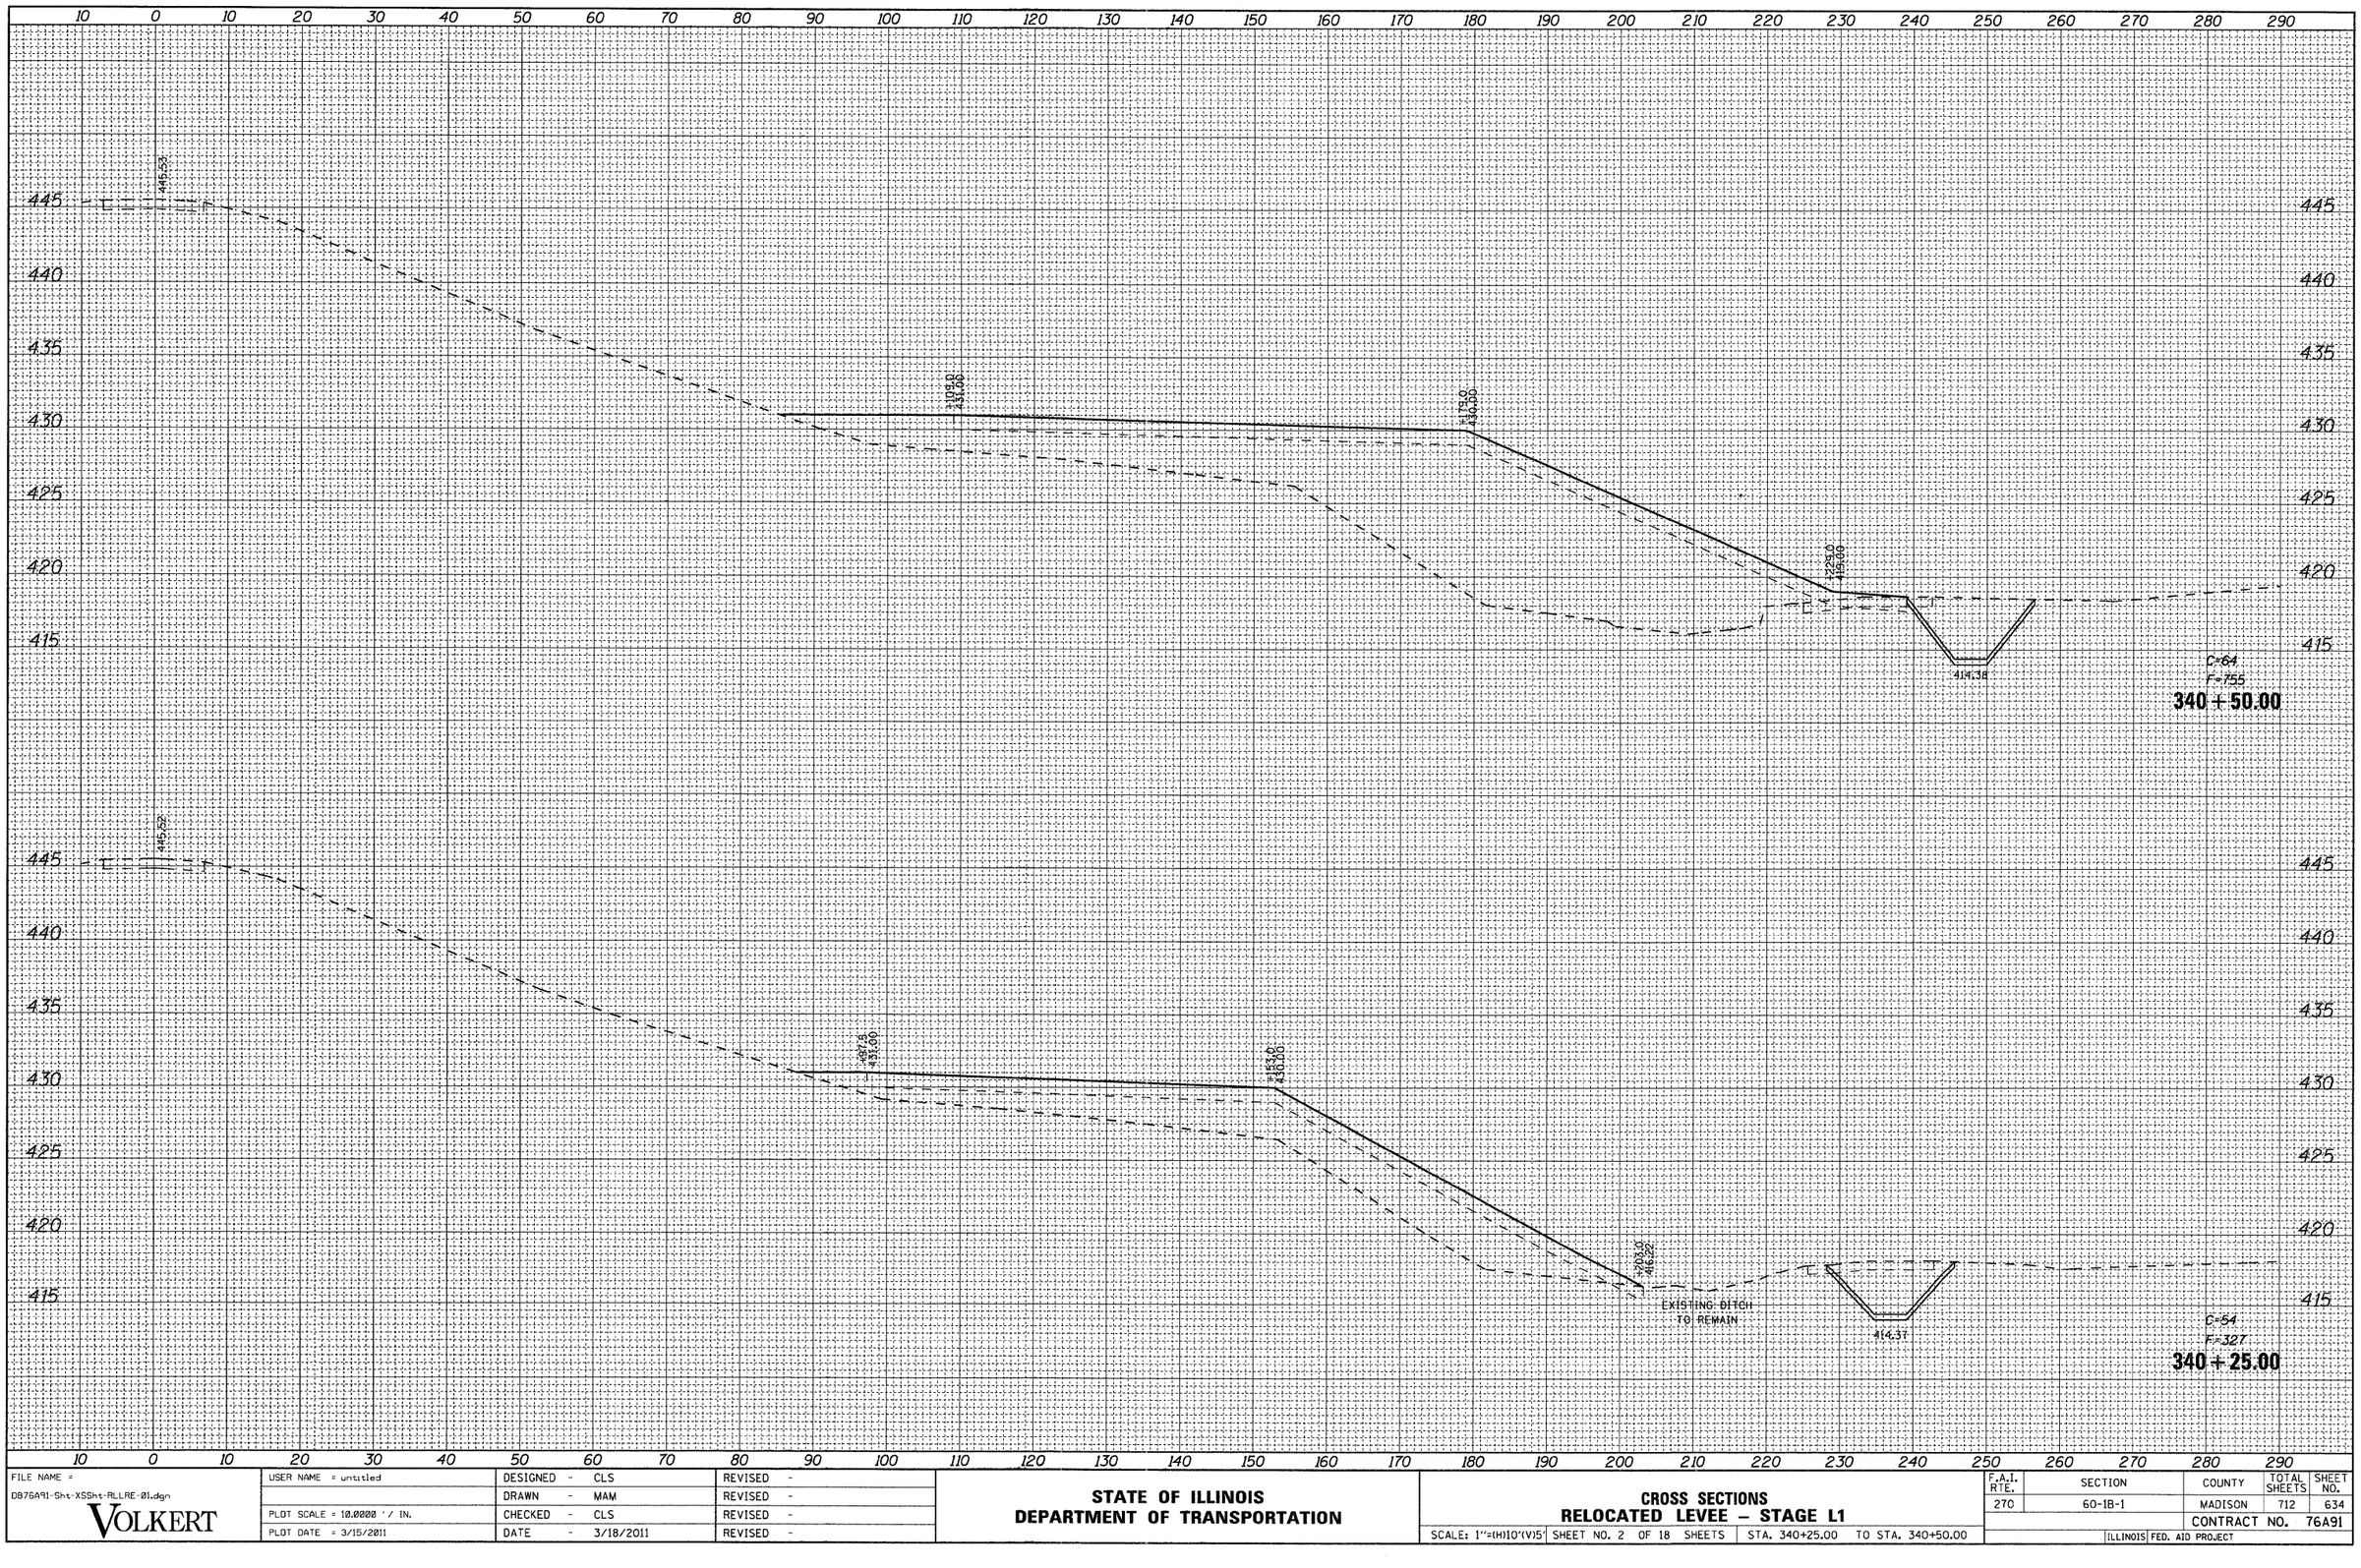

FINAL SURVEY	BY	DATE
NOTE BOOK	SURVEYED	
NO.	PLOTTED	
	TEMPLATE	
	AREAS	
	AREAS CHECKED	

ORIGINAL SURVEY	BY	DATE
NOTE BOOK	SURVEYED	
NO.	PLOTTED	
	TEMPLATE	
	AREAS	
	AREAS CHECKED	

FILE NAME = D876A91-Sht-XSSht-RLLRE-01.dgn	USER NAME = untitled	DESIGNED - CLS	REVISED -
		DRAWN - MAM	REVISED -
	PLOT SCALE = 10.0000 ' / IN.	CHECKED - CLS	REVISED -
	PLOT DATE = 3/15/2011	DATE - 3/18/2011	REVISED -

VOLKERT

STATE OF ILLINOIS
DEPARTMENT OF TRANSPORTATION


CROSS SECTIONS
RELOCATED LEVEE – STAGE L1

SCALE: 1"=(H)10'(V)5' | SHEET NO. 2 OF 18 SHEETS | STA. 340+25.00 TO STA. 340+50.00

F.A.I. RTE.	SECTION	COUNTY	TOTAL SHEETS	SHEET NO.
270	60-1B-1	MADISON	712	634
		CONTRACT NO. 76A91		
	ILLINOIS FED. AID PROJECT			

FINAL SURVEY	BY	DATE
NOTE BOOK	SURVEYED	
NO.	PLOTTED	
	TEMPLATE	
	AREAS	
	AREAS CHECKED	

ORIGINAL SURVEY	BY	DATE
NOTE BOOK	SURVEYED	
NO.	PLOTTED	
	TEMPLATE	
	AREAS	
	AREAS CHECKED	

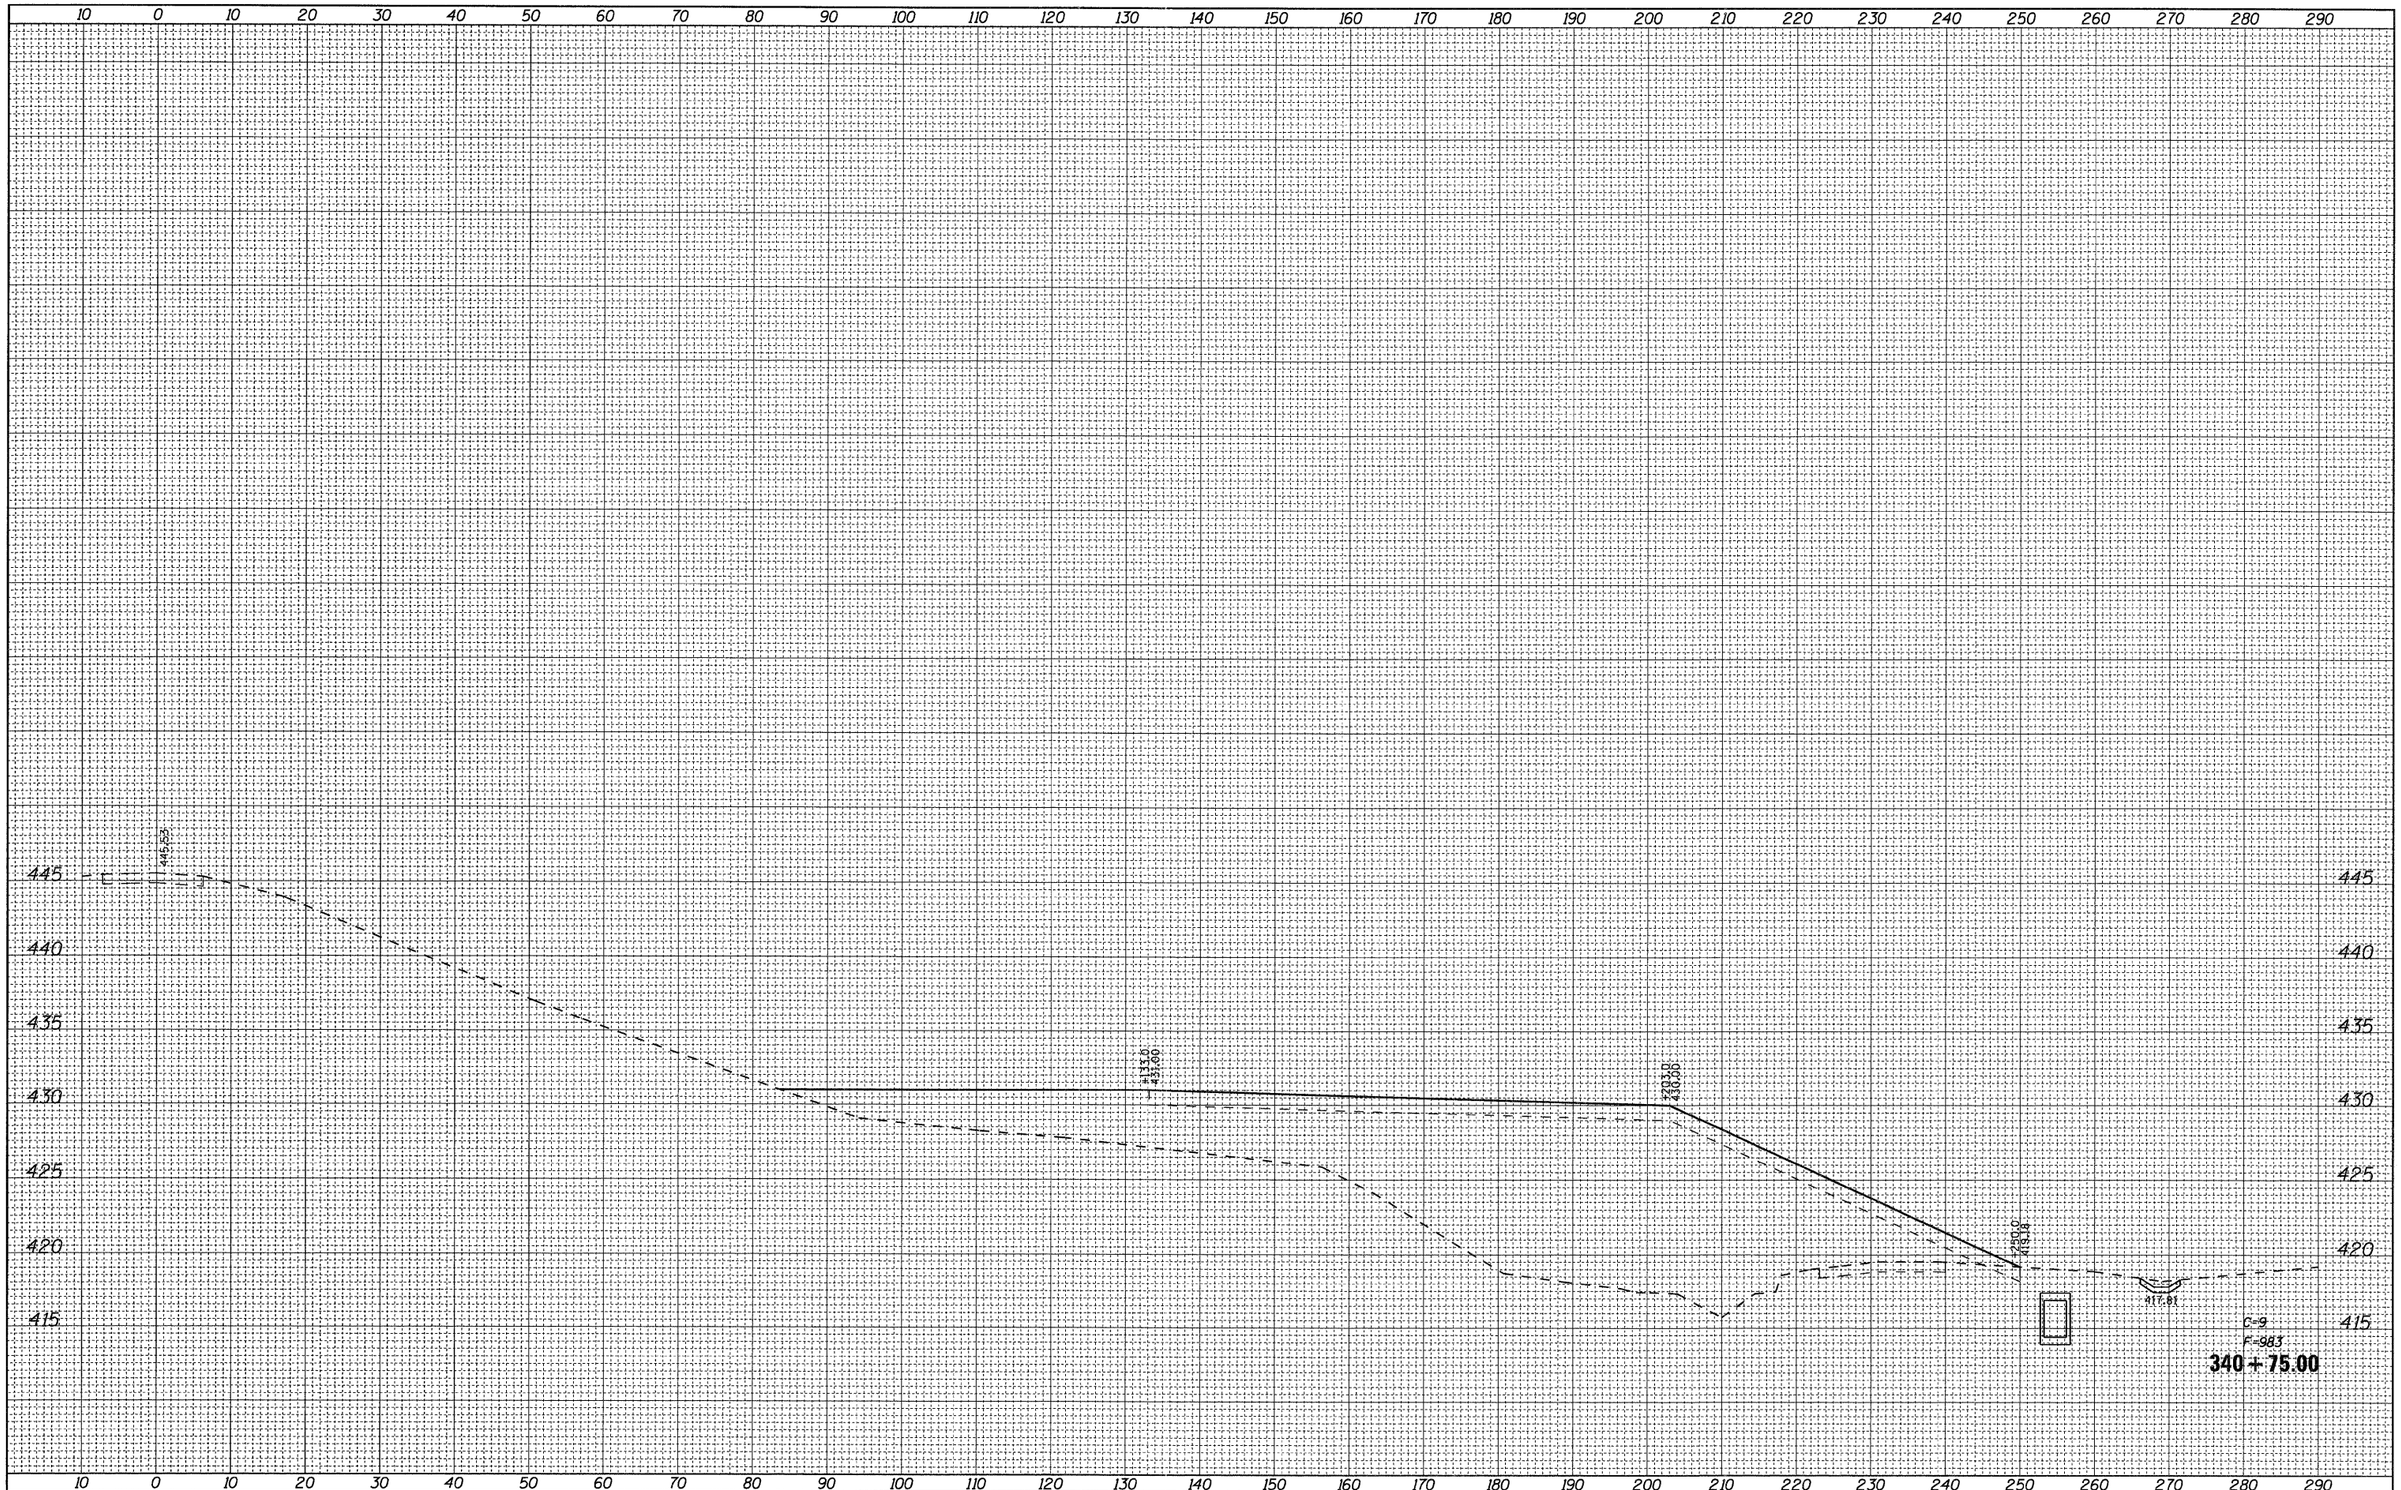


FILE NAME = D876A91-Sht-XSSht-RLLRE-01.dgn	USER NAME = untitled	DESIGNED - CLS	REVISED -	**STATE OF ILLINOIS DEPARTMENT OF TRANSPORTATION**	**CROSS SECTIONS RELOCATED LEVEE – STAGE L1**
VOLKERT		DRAWN - MAM	REVISED -		
	PLOT SCALE = 10.0000 ' / IN.	CHECKED - CLS	REVISED -		
	PLOT DATE = 3/15/2011	DATE - 3/18/2011	REVISED -		

SCALE: 1"=(H)10'(V)5' | SHEET NO. 3 OF 18 SHEETS | STA. 340+75.00 TO STA. 340+75.00

F.A.I. RTE.	SECTION	COUNTY	TOTAL SHEETS	SHEET NO.
270	60-1B-1	MADISON	712	635
		CONTRACT NO. 76A91		
		ILLINOIS FED. AID PROJECT		

FINAL SURVEY	BY	DATE
SURVEYED		
PLOTTED		
TEMPLATE		
NOTE BOOK		
AREAS		
NO.	AREAS CHECKED	

ORIGINAL SURVEY	BY	DATE
SURVEYED		
PLOTTED		
TEMPLATE		
NOTE BOOK		
AREAS		
NO.	AREAS CHECKED	

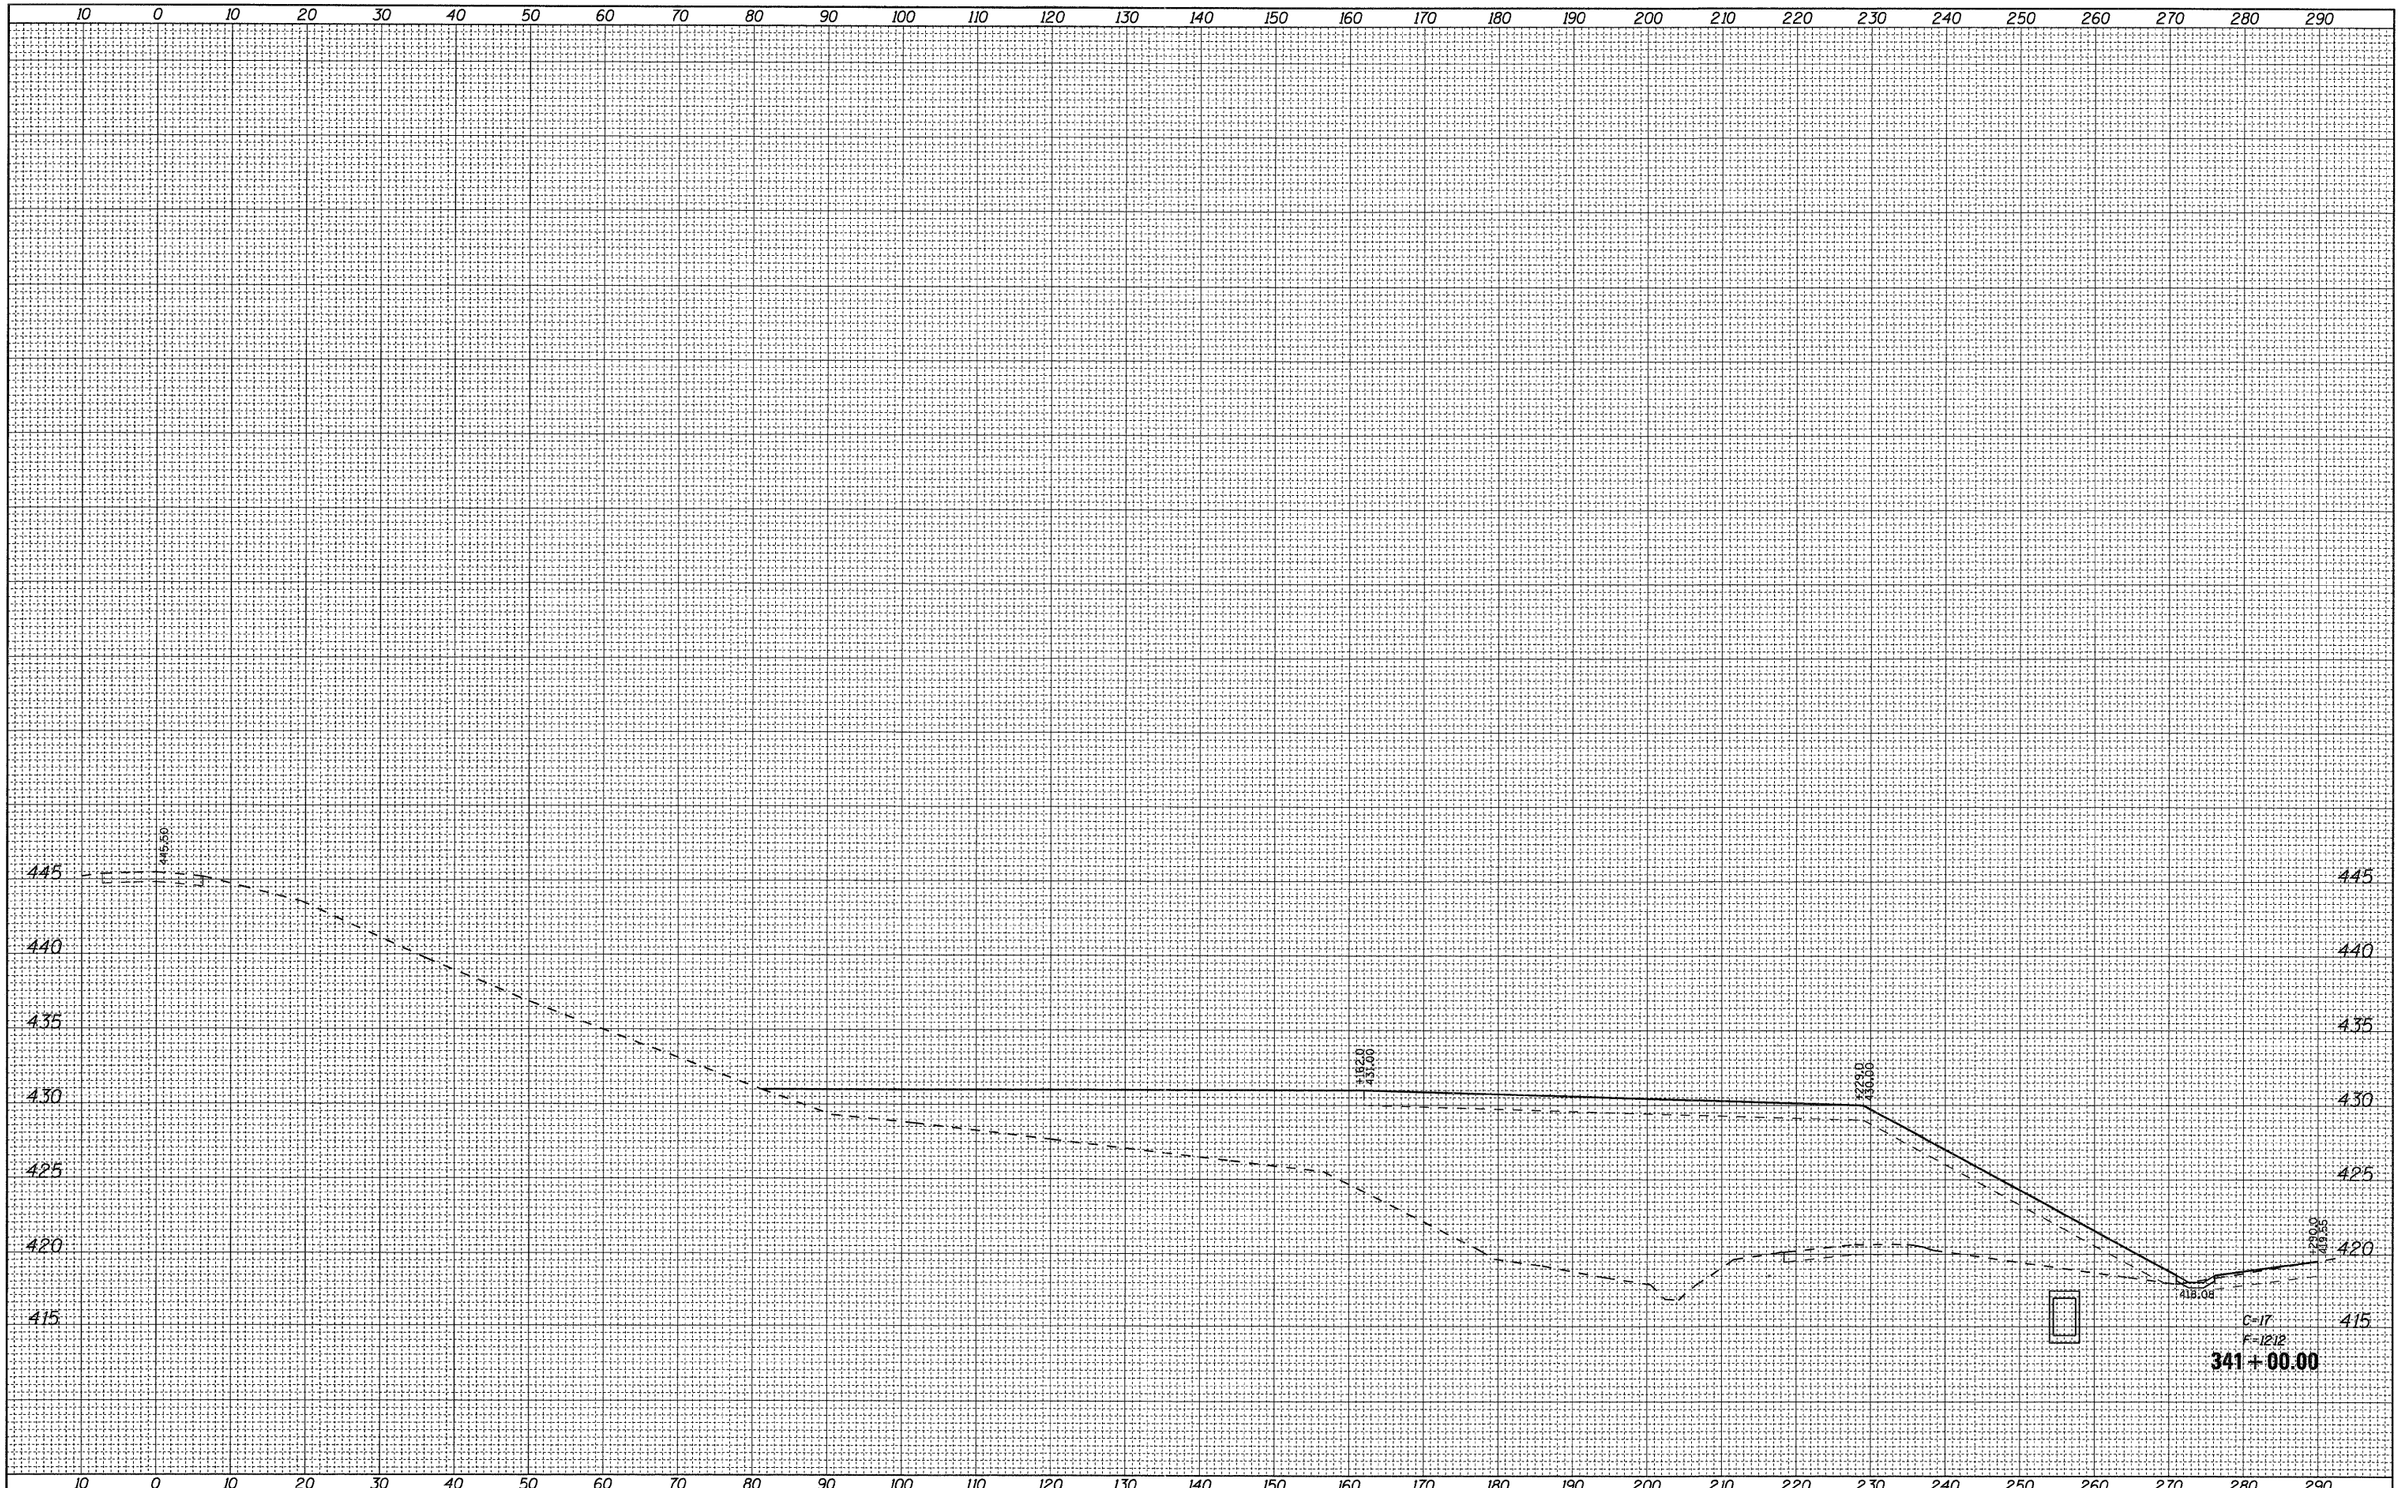


FILE NAME =	USER NAME = untitled	DESIGNED - CLS	REVISED -
D876A91-Sht-XSSht-RLLRE-01.dgn		DRAWN - MAM	REVISED -
VOLKERT	PLOT SCALE = 10.0000 ' / IN.	CHECKED - CLS	REVISED -
	PLOT DATE = 3/15/2011	DATE - 3/18/2011	REVISED -

STATE OF ILLINOIS
DEPARTMENT OF TRANSPORTATION

CROSS SECTIONS
RELOCATED LEVEE – STAGE L1

SCALE: 1"=(H)10'(V)5' | SHEET NO. 4 OF 18 SHEETS | STA. 341+00.00 TO STA. 341+00.00

F.A.I. RTE.	SECTION	COUNTY	TOTAL SHEETS	SHEET NO.
270	60-1B-1	MADISON	712	636
		CONTRACT NO. 76A91		
	ILLINOIS FED. AID PROJECT			

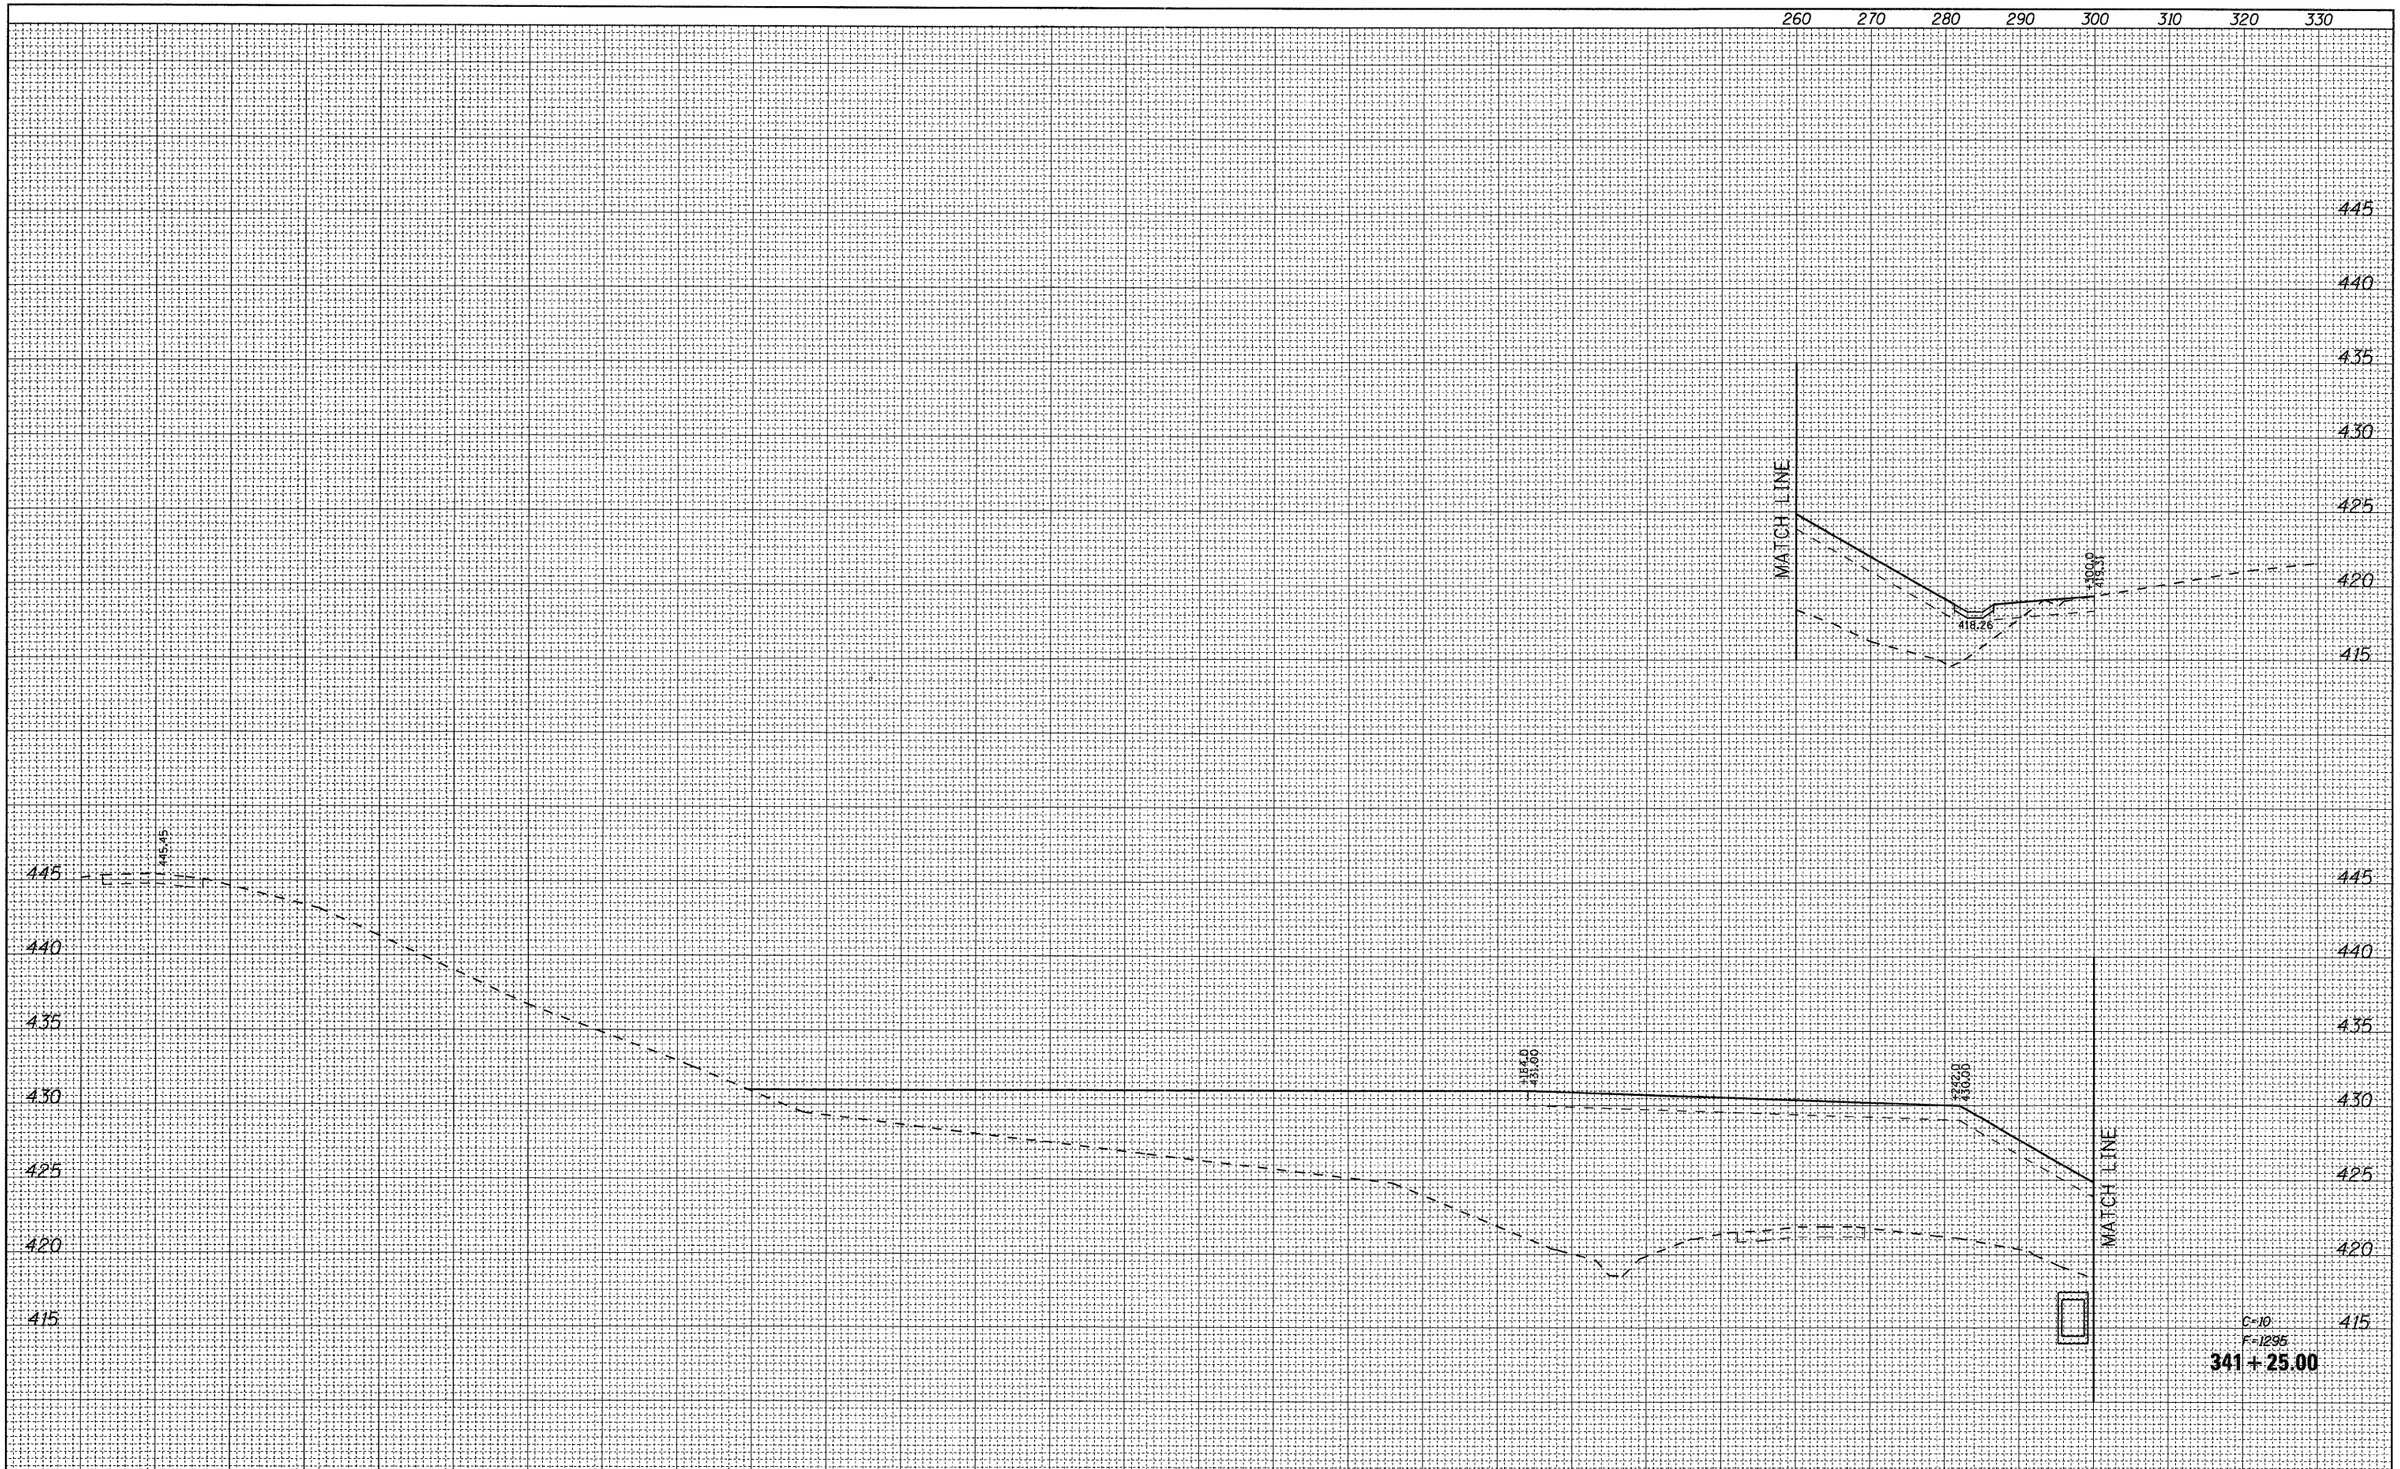

FINAL SURVEY	NOTE BOOK	NO.
SURVEYED		
PLOTTED		
TEMPLATE		
AREAS		
AREAS CHECKED		

BY	DATE

ORIGINAL SURVEY	NOTE BOOK	NO.
SURVEYED		
PLOTTED		
TEMPLATE		
AREAS		
AREAS CHECKED		

BY	DATE

FILE NAME = D876A91-Sht-XSSht-RLLRE-01.dgn	USER NAME = untitled	DESIGNED - CLS	REVISED -
		DRAWN - MAM	REVISED -
	PLOT SCALE = 10.0000 ' / IN.	CHECKED - CLS	REVISED -
	PLOT DATE = 3/15/2011	DATE - 3/18/2011	REVISED -

VOLKERT


STATE OF ILLINOIS
DEPARTMENT OF TRANSPORTATION

CROSS SECTIONS
RELOCATED LEVEE – STAGE L1

SCALE: 1"=(H)10'(V)5' | SHEET NO. 5 OF 18 SHEETS | STA. 341+25.00 TO STA. 341+25.00

F.A.I. RTE.	SECTION	COUNTY	TOTAL SHEETS	SHEET NO.
270	60-1B-1	MADISON	712	637
		CONTRACT NO. 76A91		
	ILLINOIS	FED. AID PROJECT		

FINAL SURVEY		BY	DATE
	SURVEYED		
	PLOTTED		
NOTE BOOK	TEMPLATE		
	AREAS		
NO.	AREAS CHECKED		

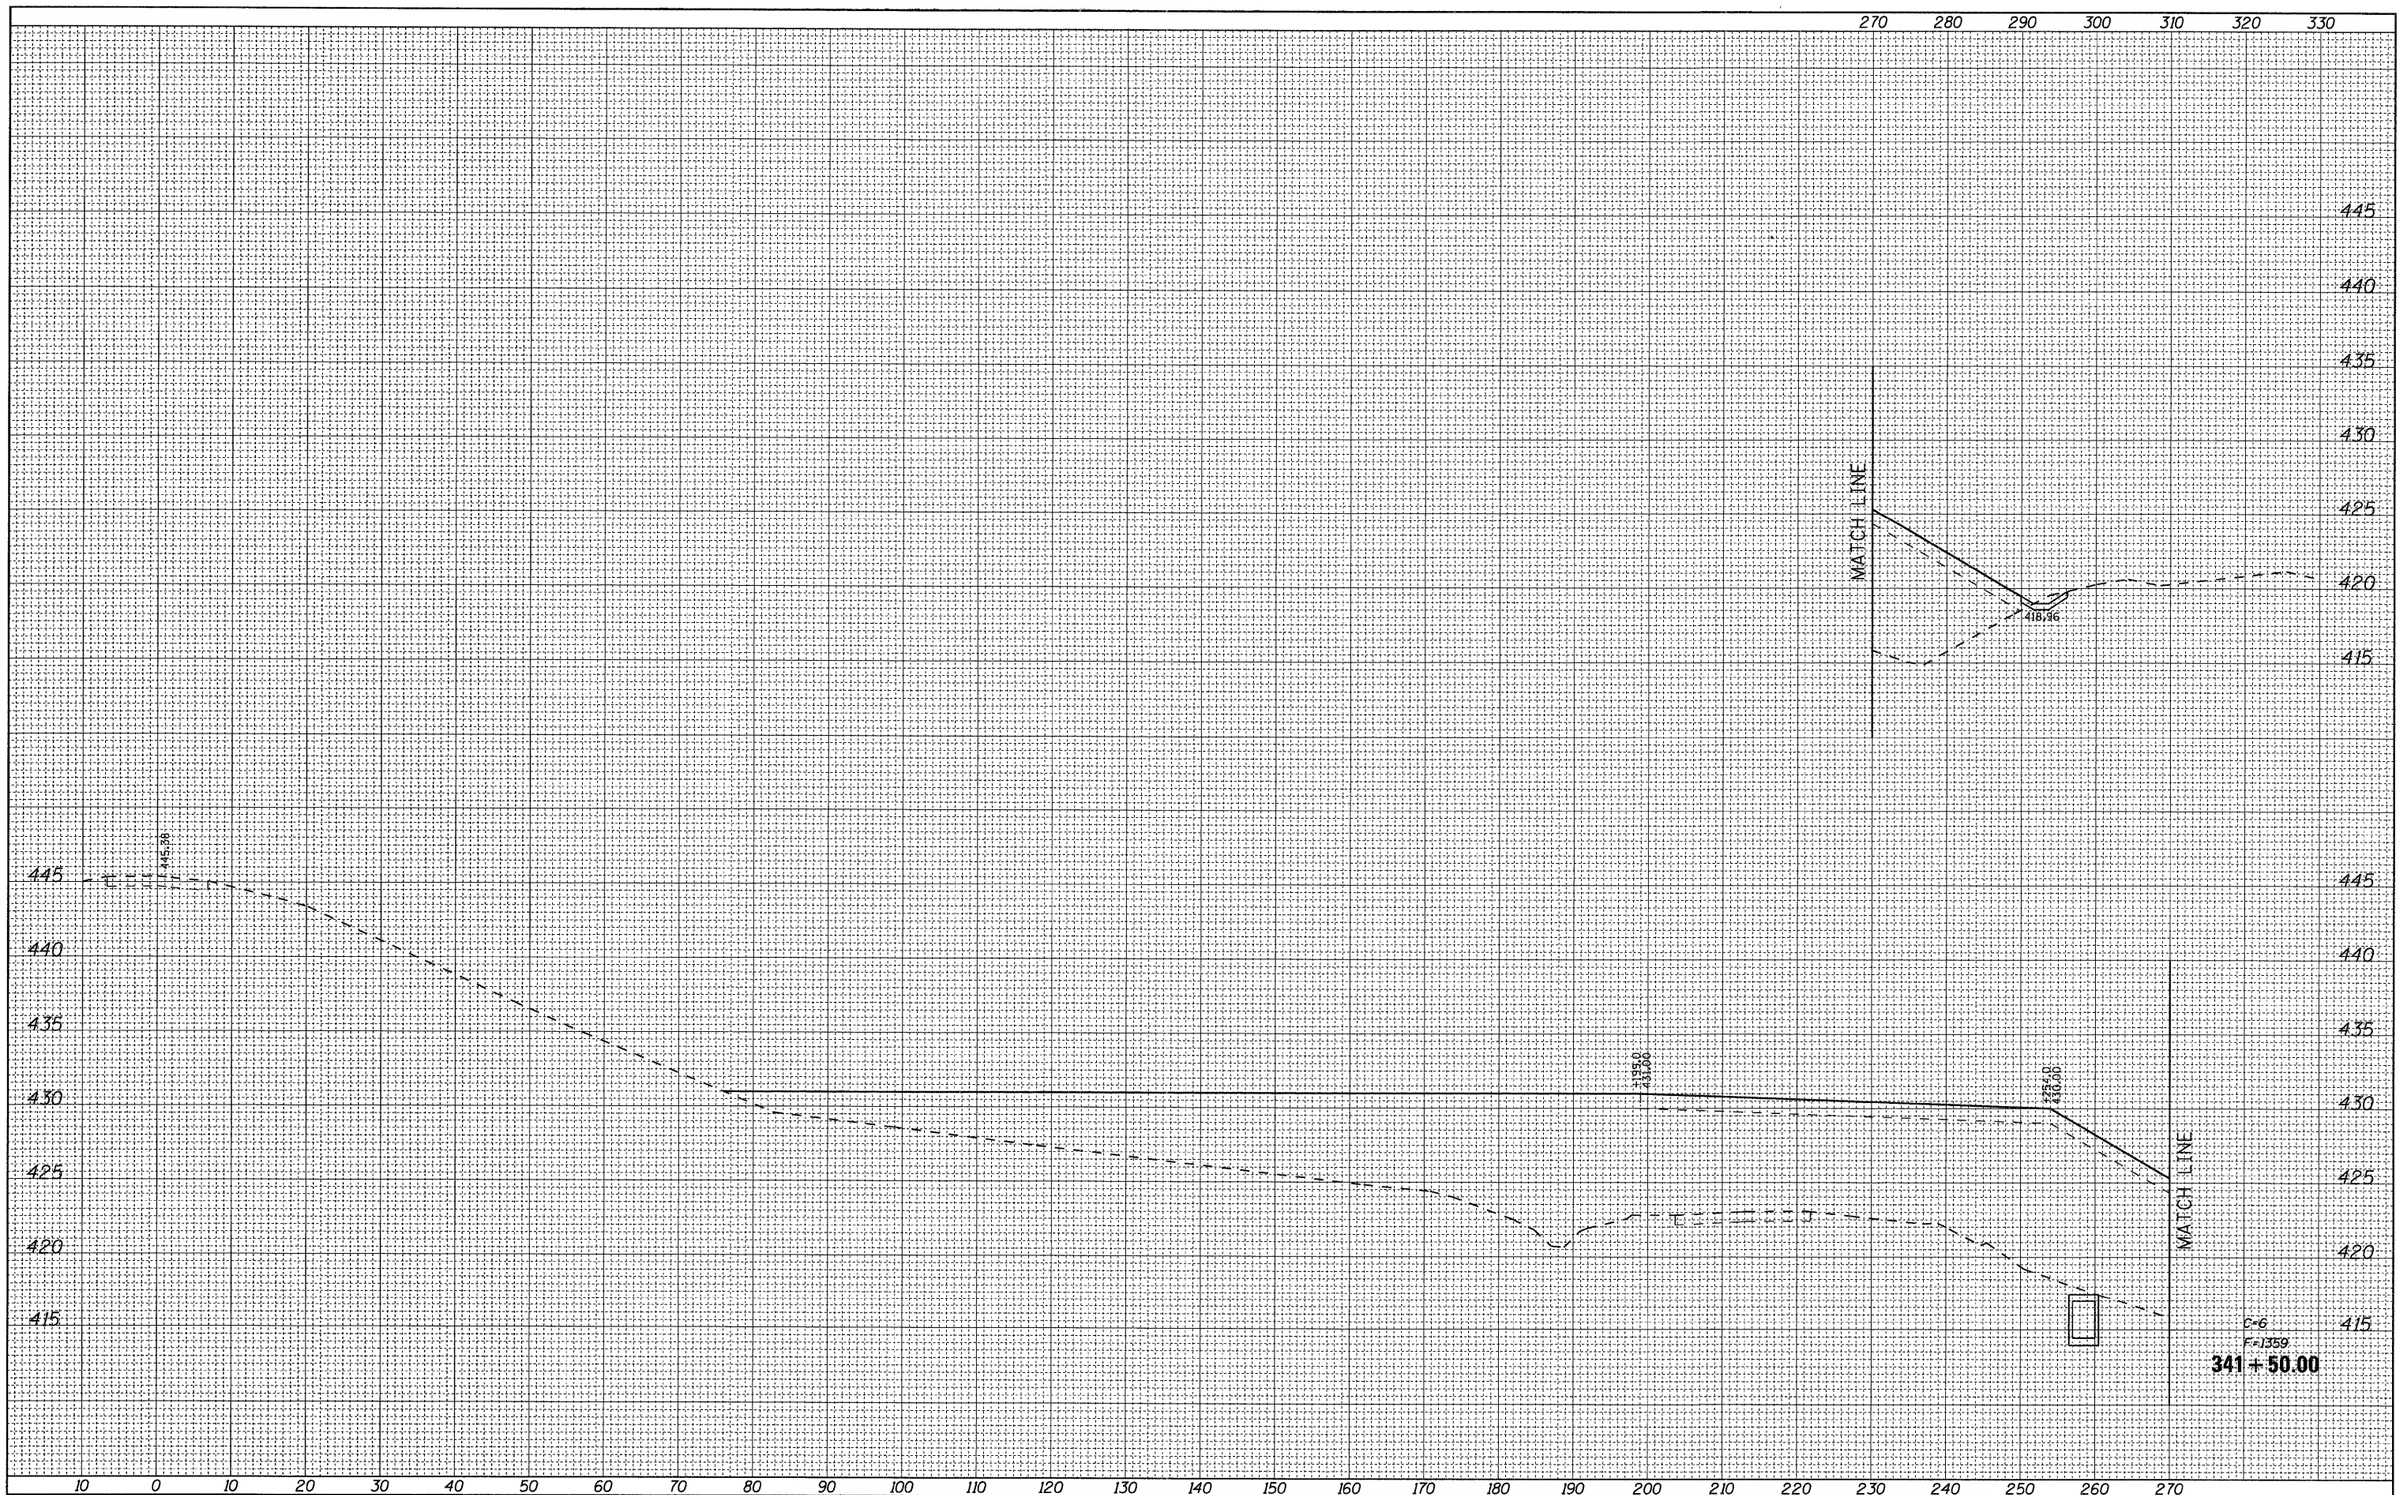

ORIGINAL SURVEY		BY	DATE
	SURVEYED		
	PLOTTED		
NOTE BOOK	TEMPLATE		
	AREAS		
NO.	AREAS CHECKED		

FILE NAME = D876A91-Sht-XSSht-RLLRE-01.dgn	USER NAME = untitled	DESIGNED - CLS	REVISED -
		DRAWN - MAM	REVISED -
	PLOT SCALE = 10.0000 ' / IN.	CHECKED - CLS	REVISED -
VOLKERT	PLOT DATE = 3/15/2011	DATE - 3/18/2011	REVISED -

STATE OF ILLINOIS
DEPARTMENT OF TRANSPORTATION

CROSS SECTIONS
RELOCATED LEVEE – STAGE L1

SCALE: 1"=(H)10'(V)5' | SHEET NO. 6 OF 18 SHEETS | STA. 341+50.00 TO STA. 341+50.00


F.A.I. RTE.	SECTION	COUNTY	TOTAL SHEETS	SHEET NO.
270	60-1B-1	MADISON	712	638
		CONTRACT NO. 76A91		
	ILLINOIS FED. AID PROJECT			

FINAL SURVEY	NOTE BOOK	NO.

	BY	DATE
SURVEYED		
PLOTTED		
TEMPLATE		
AREAS		
AREAS CHECKED		

ORIGINAL SURVEY	NOTE BOOK	NO.

	BY	DATE
SURVEYED		
PLOTTED		
TEMPLATE		
AREAS		
AREAS CHECKED		

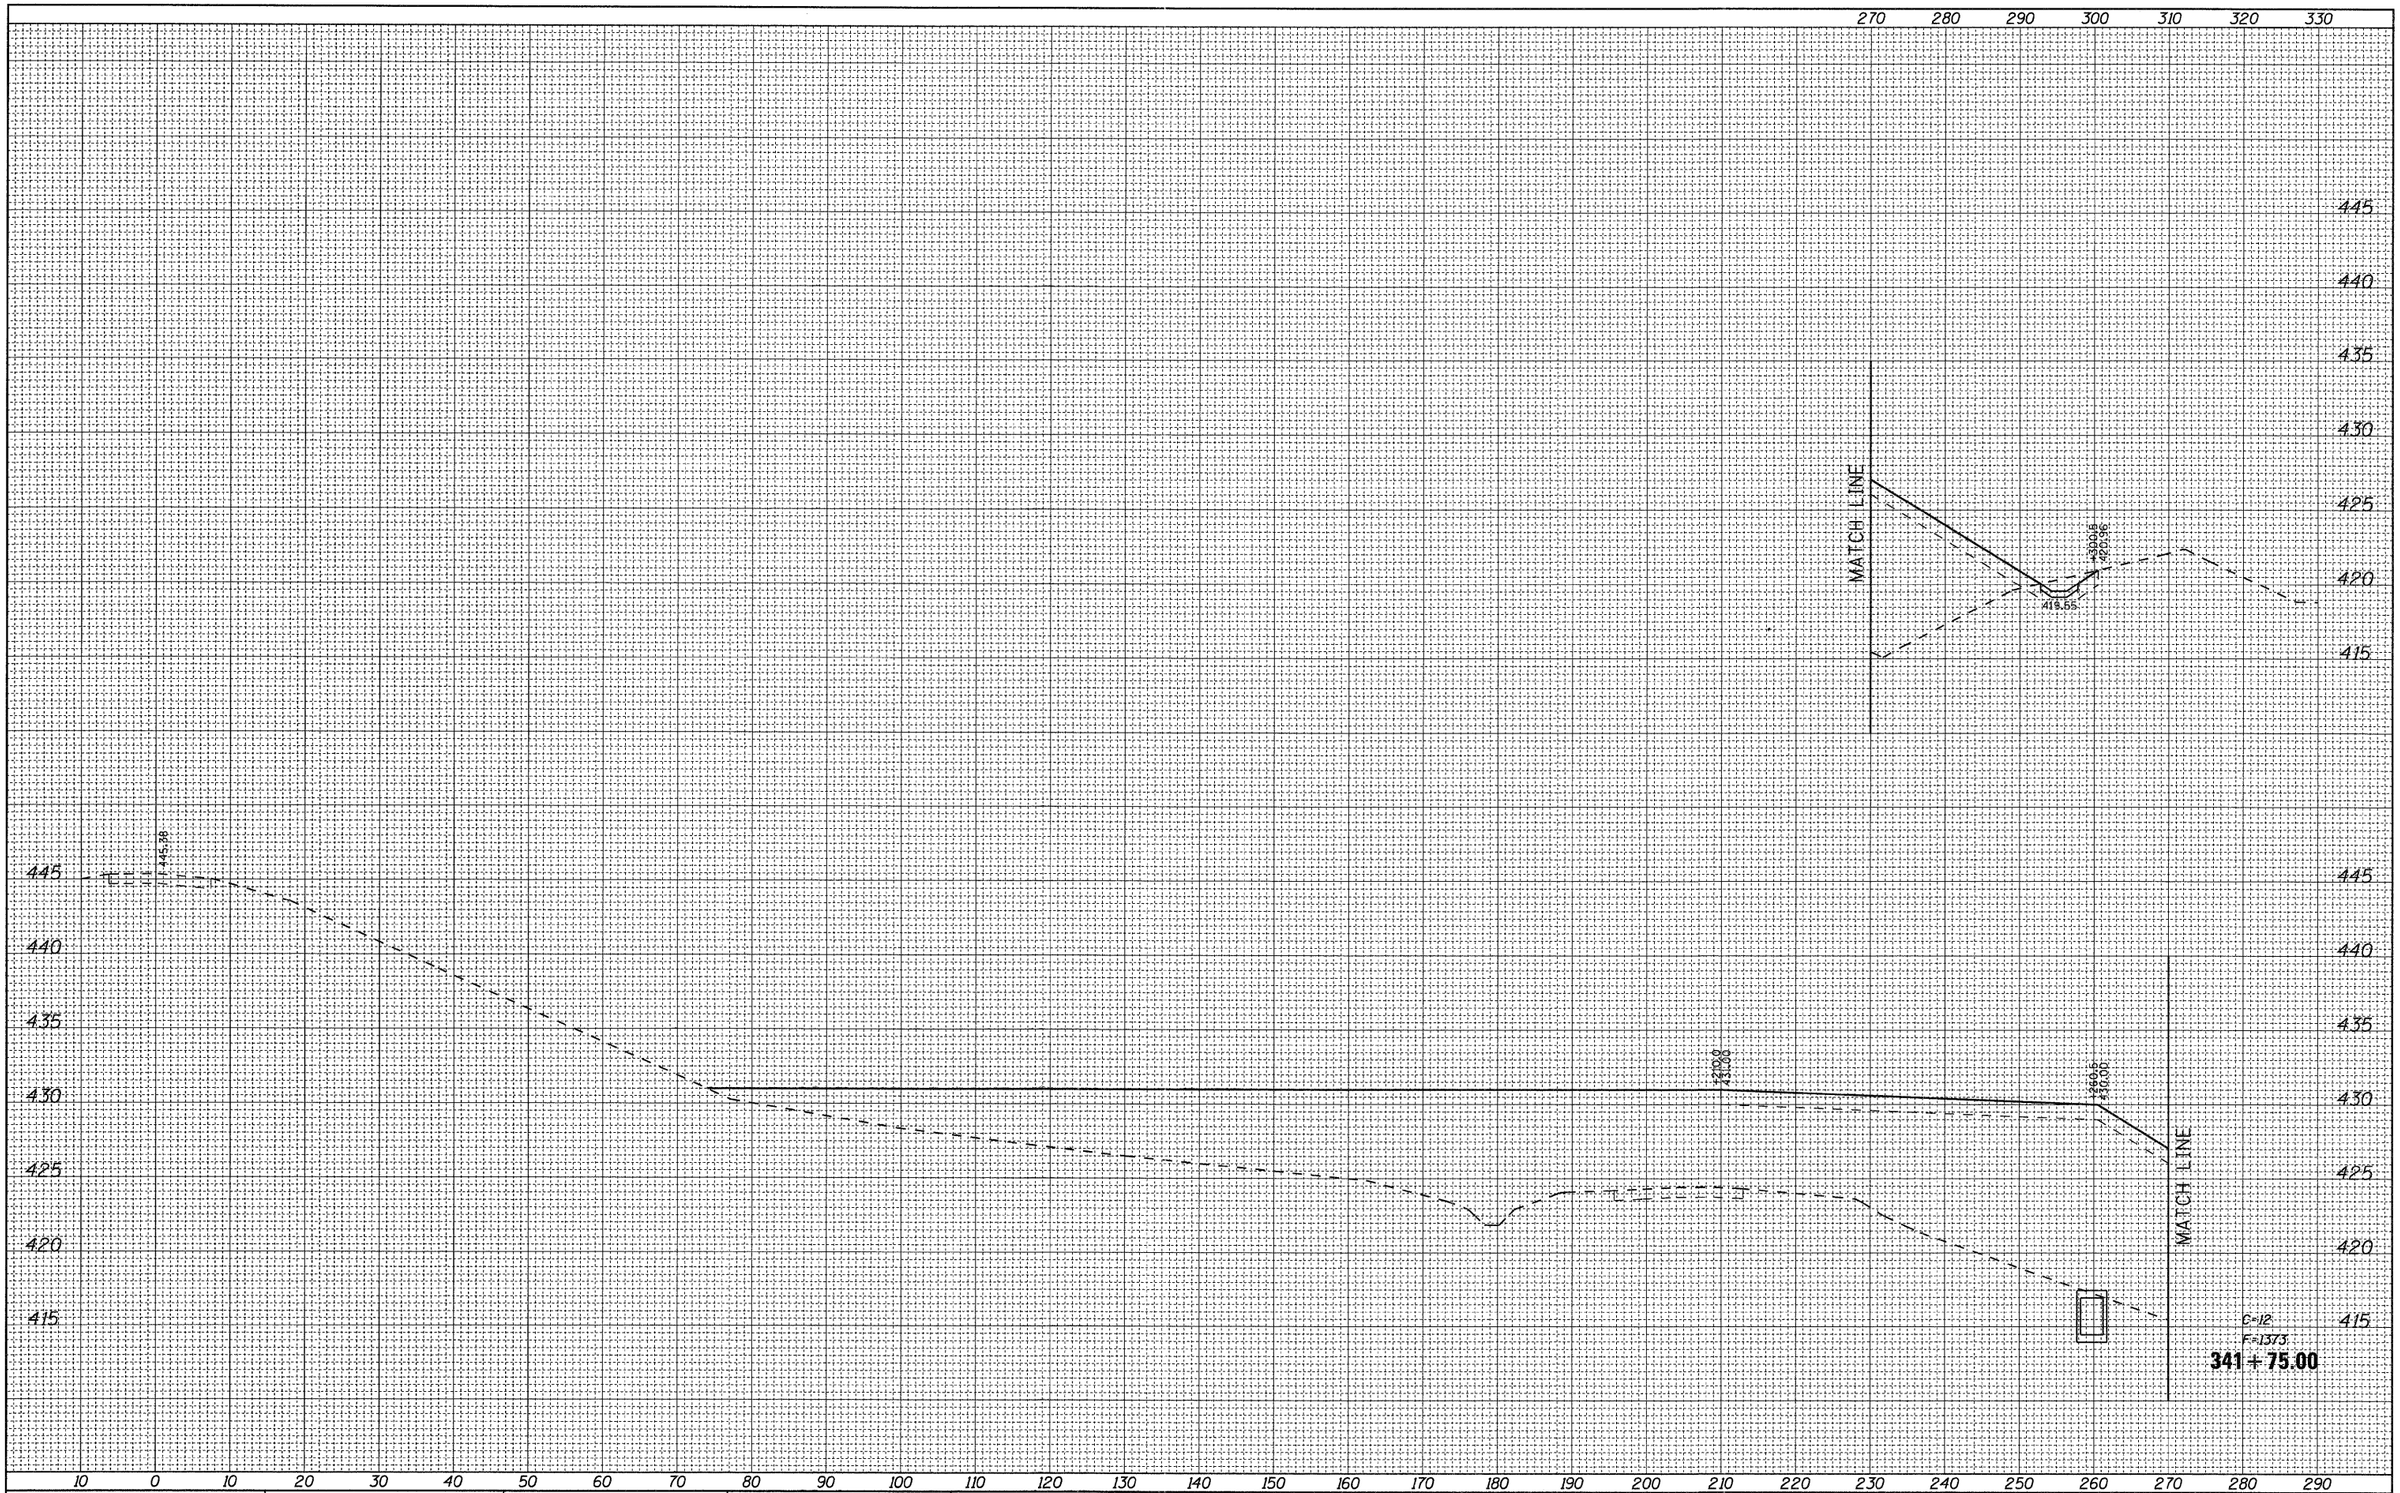

FILE NAME = D876A91-Sht-XSSht-RLLRE-01.dgn	USER NAME = untitled	DESIGNED - CLS	REVISED -
		DRAWN - MAM	REVISED -
	PLOT SCALE = 10.0000 ' / IN.	CHECKED - CLS	REVISED -
	PLOT DATE = 3/15/2011	DATE - 3/18/2011	REVISED -

VOLKERT


STATE OF ILLINOIS
DEPARTMENT OF TRANSPORTATION

CROSS SECTIONS
RELOCATED LEVEE – STAGE L1

SCALE: 1"=(H)10'(V)5' | SHEET NO. 7 OF 18 SHEETS | STA. 341+75.00 TO STA. 341+75.00

F.A.I. RTE.	SECTION	COUNTY	TOTAL SHEETS	SHEET NO.
270	60-1B-1	MADISON	712	639
		CONTRACT NO. 76A91		
	ILLINOIS FED. AID PROJECT			

FINAL SURVEY		BY	DATE
	SURVEYED		
	PLOTTED		
NOTE BOOK	TEMPLATE		
	AREAS		
NO.	AREAS CHECKED		

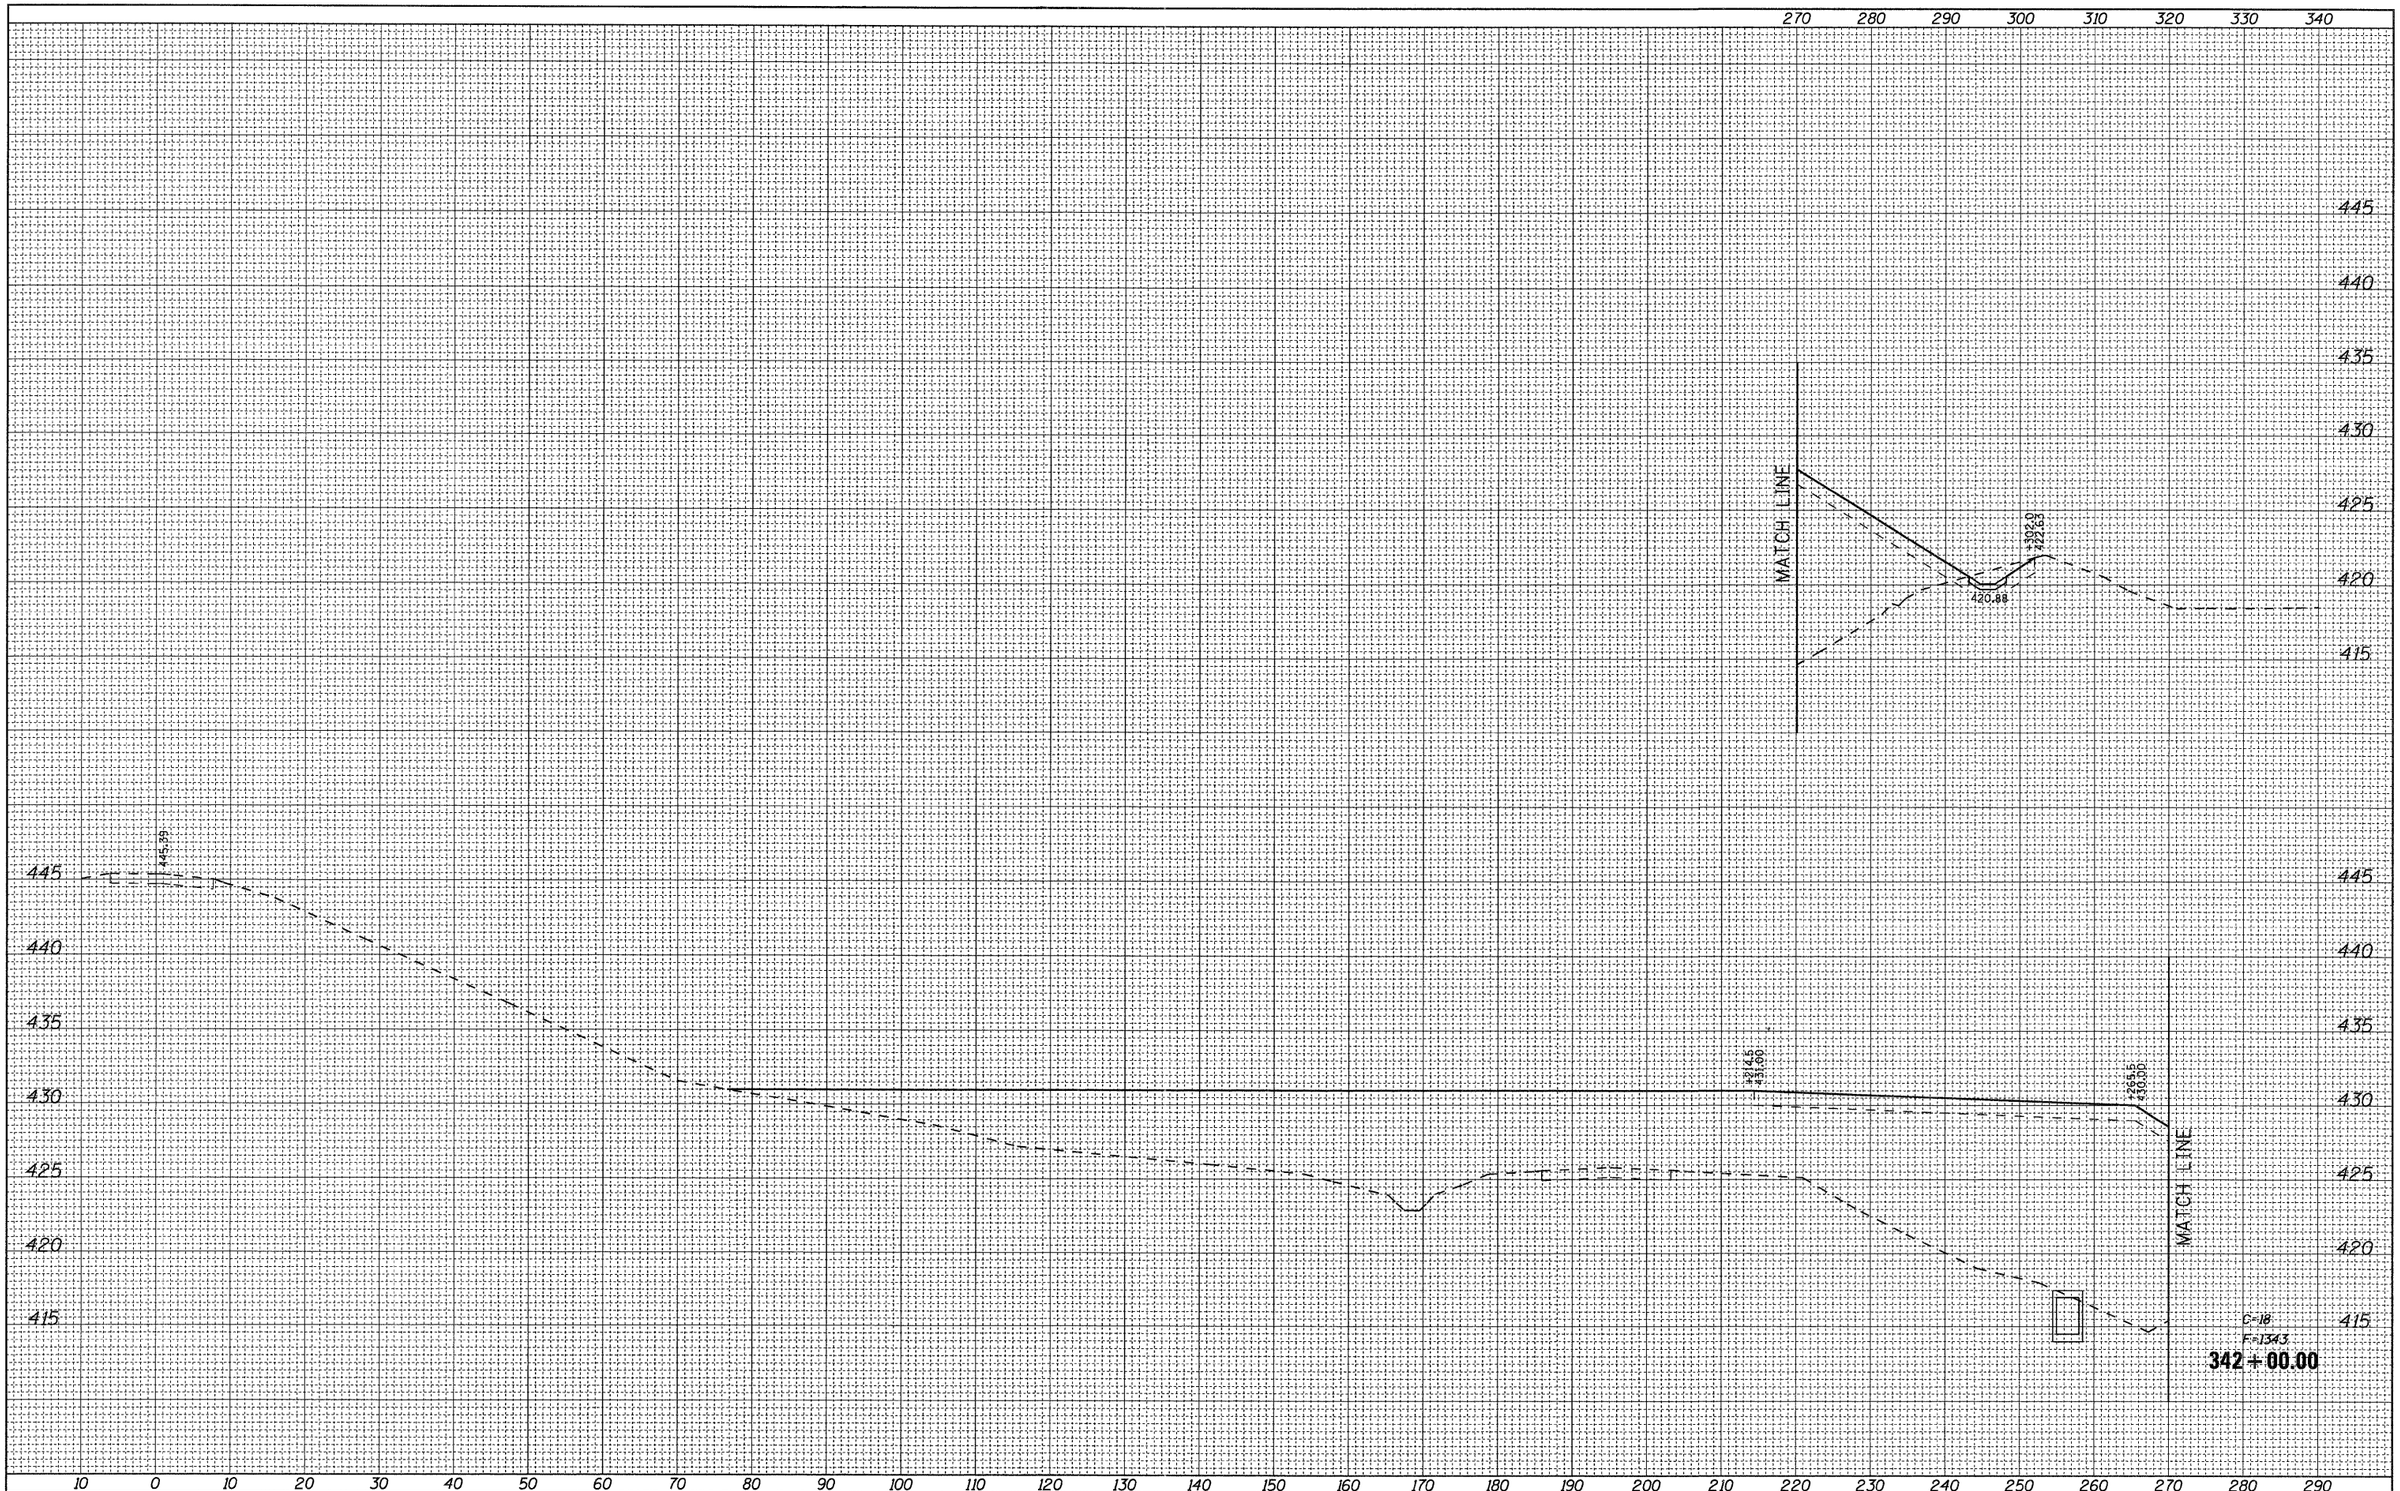

ORIGINAL SURVEY		BY	DATE
	SURVEYED		
	PLOTTED		
NOTE BOOK	TEMPLATE		
	AREAS		
NO.	AREAS CHECKED		

FILE NAME = D876A91-Sht-XSSht-RLLRE-01.dgn	USER NAME = untitled	DESIGNED - CLS	REVISED -
		DRAWN - MAM	REVISED -
	PLOT SCALE = 10.0000 ' / IN.	CHECKED - CLS	REVISED -
	PLOT DATE = 3/15/2011	DATE - 3/18/2011	REVISED -

VOLKERT

STATE OF ILLINOIS
DEPARTMENT OF TRANSPORTATION

CROSS SECTIONS
RELOCATED LEVEE – STAGE L1

SCALE: 1"=(H)10'(V)5' | SHEET NO. 8 OF 18 SHEETS | STA. 342+00.00 TO STA. 342+00.00


F.A.I. RTE.	SECTION	COUNTY	TOTAL SHEETS	SHEET NO.
270	60-1B-1	MADISON	712	640
		CONTRACT NO. 76A91		
	ILLINOIS FED. AID PROJECT			

FINAL SURVEY	NOTE BOOK	NO.
SURVEYED		
PLOTTED		
TEMPLATE		
AREAS		
AREAS CHECKED		

BY	DATE

ORIGINAL SURVEY	NOTE BOOK	NO.
SURVEYED		
PLOTTED		
TEMPLATE		
AREAS		
AREAS CHECKED		

BY	DATE

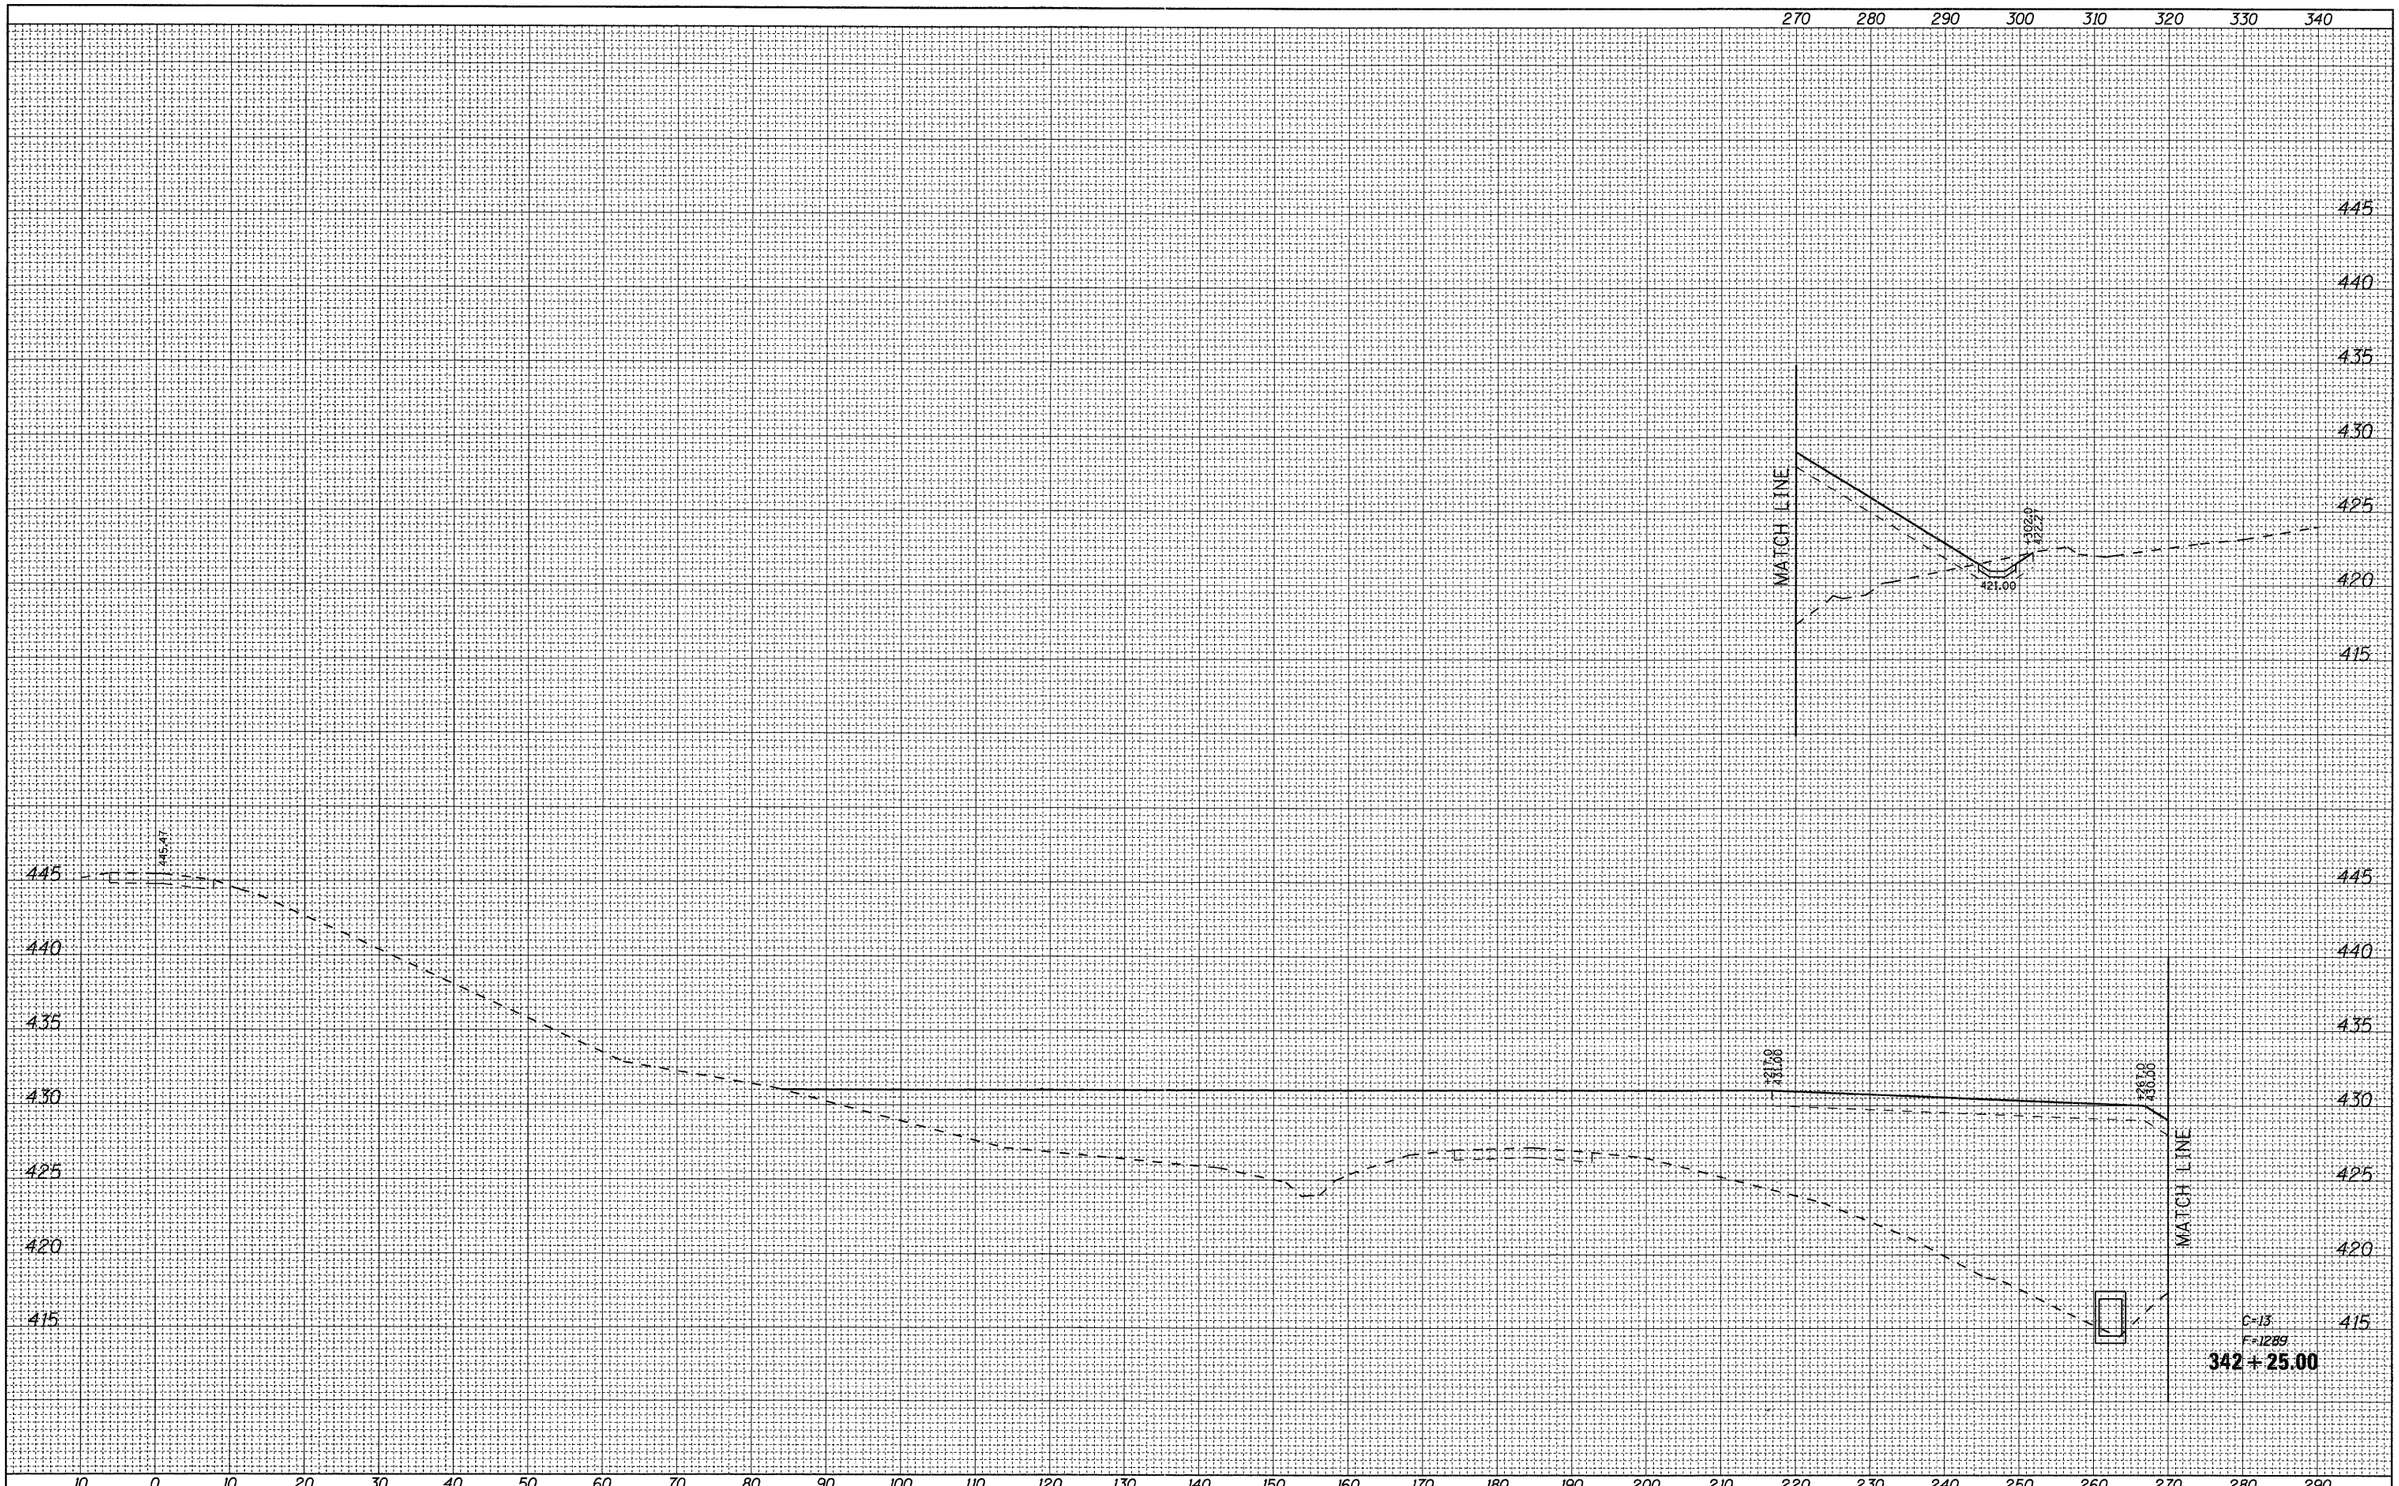

FILE NAME = D876A91-Sht-XSSht-RLLRE-01.dgn	USER NAME = untitled	DESIGNED - CLS	REVISED -
		DRAWN - MAM	REVISED -
	PLOT SCALE = 10.0000 ' / IN.	CHECKED - CLS	REVISED -
	PLOT DATE = 3/15/2011	DATE - 3/18/2011	REVISED -

VOLKERT


STATE OF ILLINOIS
DEPARTMENT OF TRANSPORTATION

CROSS SECTIONS
RELOCATED LEVEE – STAGE L1

SCALE: 1"=(H)10'(V)5' | SHEET NO. 9 OF 18 SHEETS | STA. 342+25.00 TO STA. 342+25.00

F.A.I. RTE.	SECTION	COUNTY	TOTAL SHEETS	SHEET NO.
270	60-1B-1	MADISON	712	641
		CONTRACT NO. 76A91		
		ILLINOIS FED. AID PROJECT		

FINAL SURVEY	BY	DATE
NOTE BOOK	SURVEYED	
NO.	PLOTTED	
	TEMPLATE	
	AREAS	
	AREAS CHECKED	

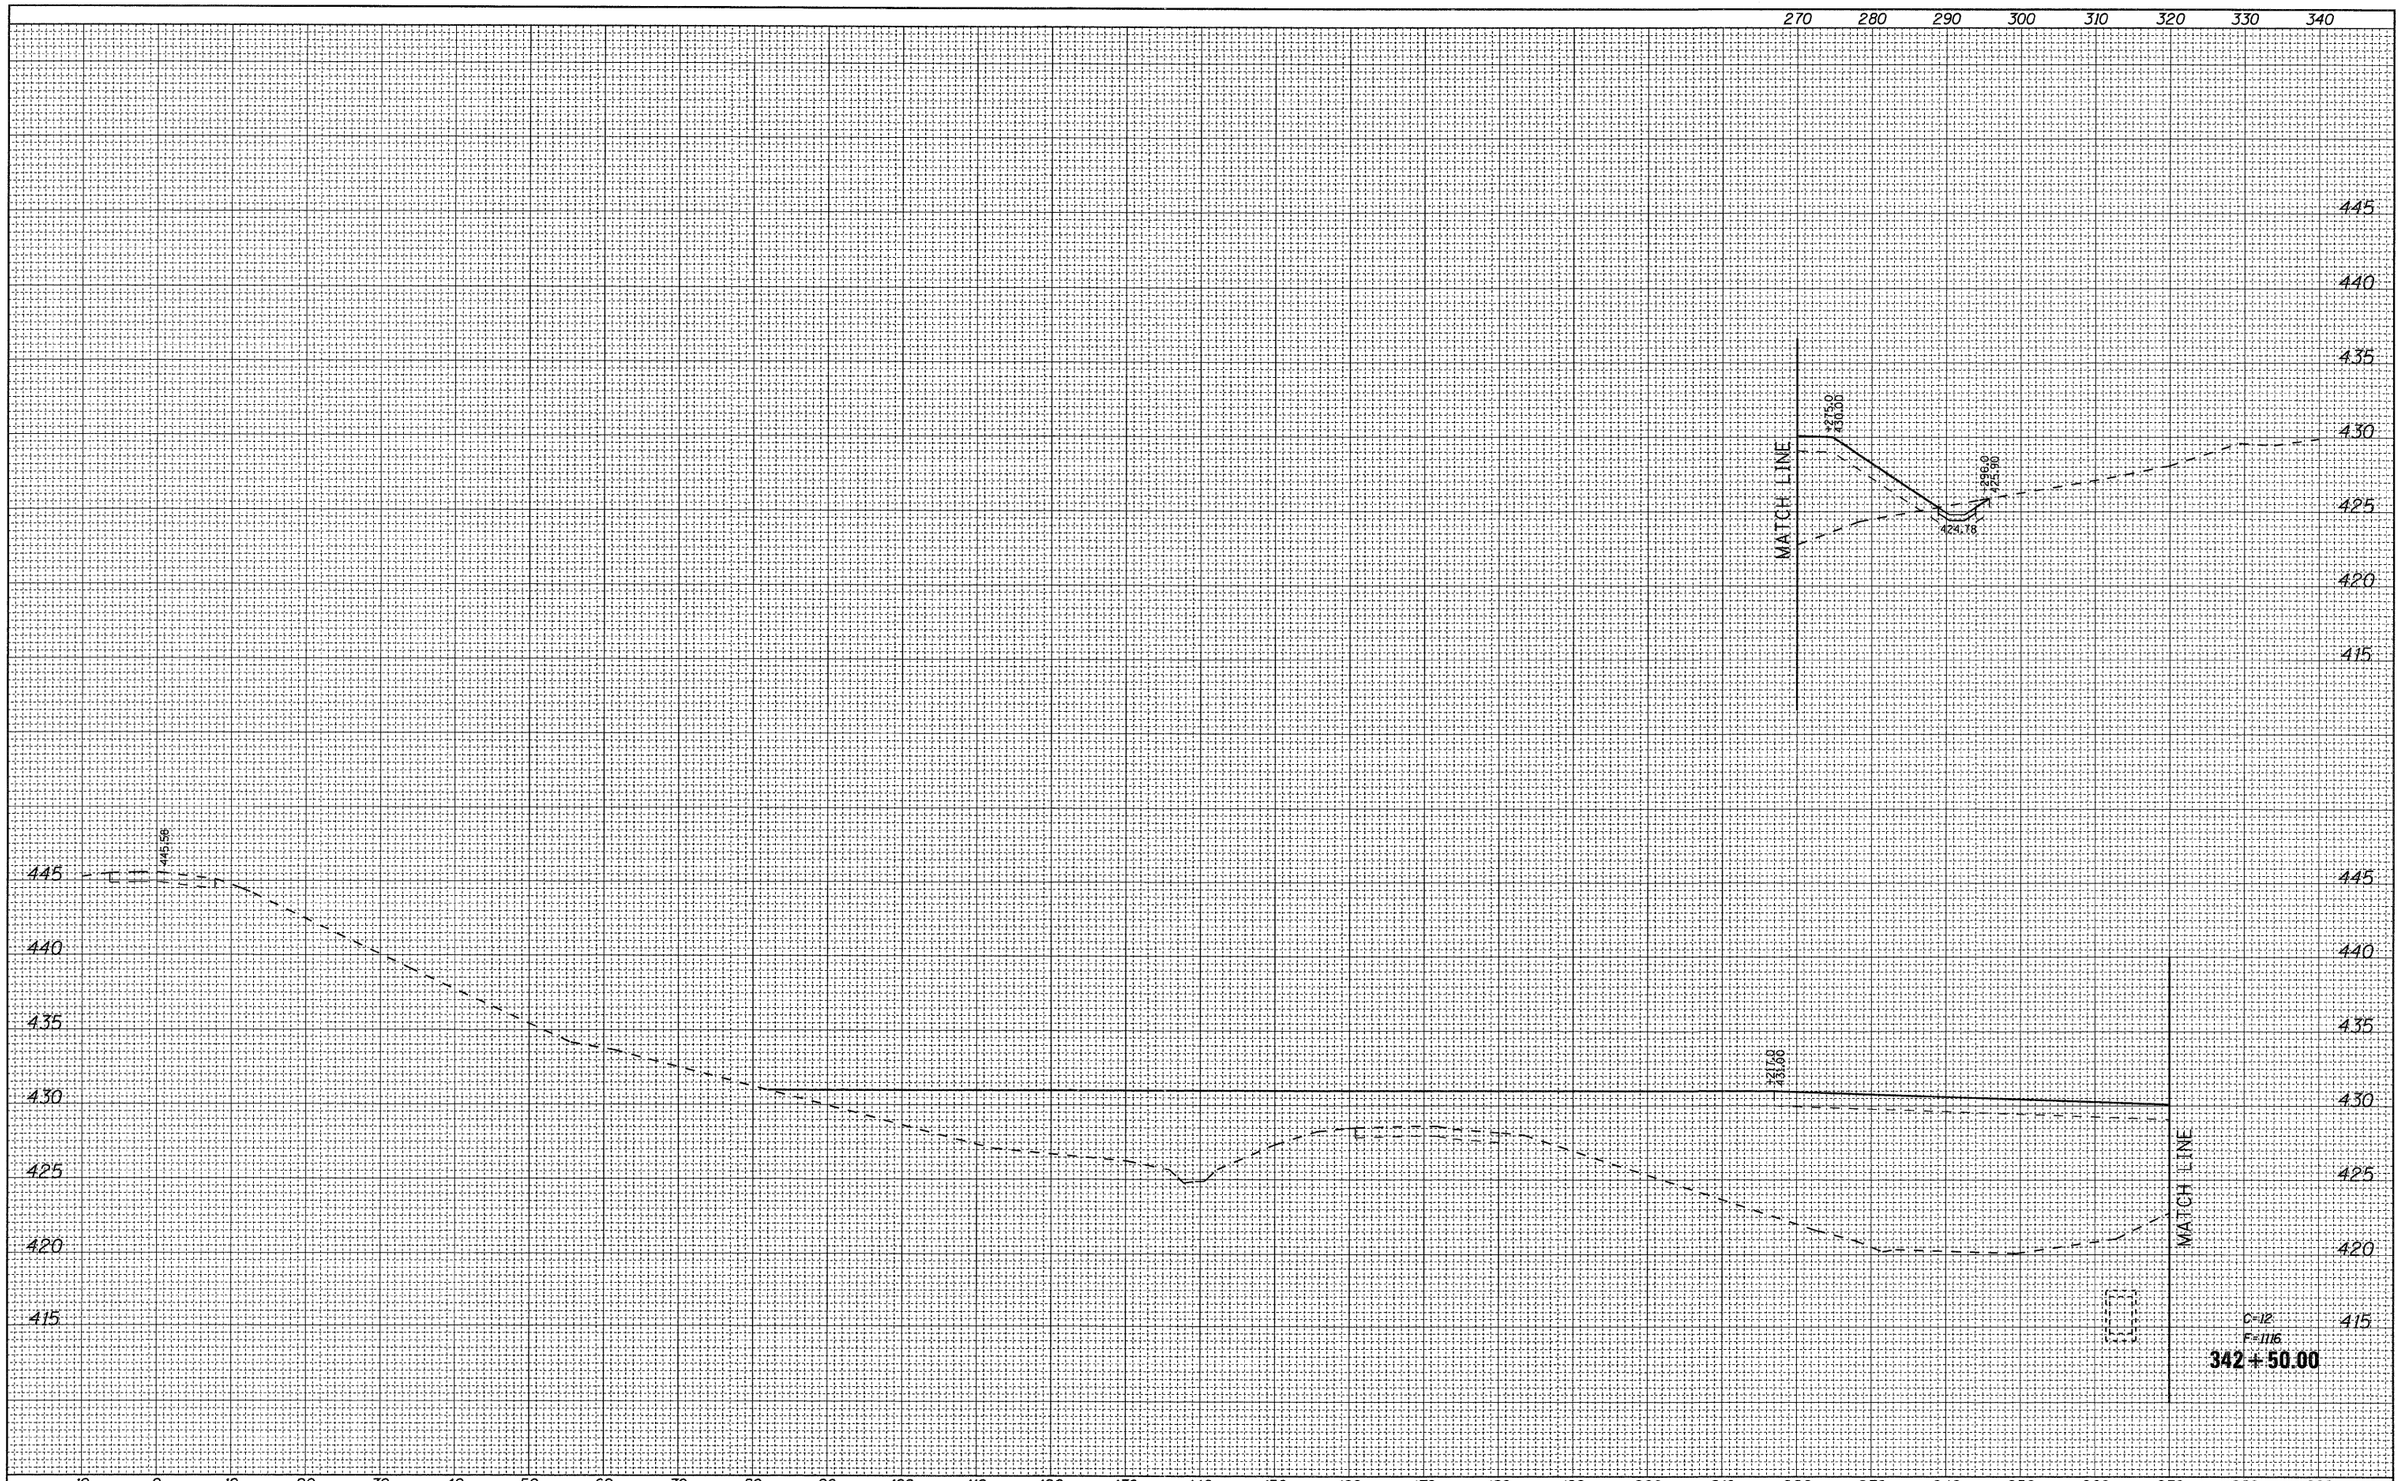

ORIGINAL SURVEY	BY	DATE
NOTE BOOK	SURVEYED	
NO.	PLOTTED	
	TEMPLATE	
	AREAS	
	AREAS CHECKED	

FILE NAME = D876A91-Sht-XSSht-RLLRE-01.dgn	USER NAME = untitled	DESIGNED - CLS	REVISED -
		DRAWN - MAM	REVISED -
	PLOT SCALE = 10.0000 ' / IN.	CHECKED - CLS	REVISED -
	PLOT DATE = 3/15/2011	DATE - 3/18/2011	REVISED -


VOLKERT

STATE OF ILLINOIS
DEPARTMENT OF TRANSPORTATION

CROSS SECTIONS
RELOCATED LEVEE – STAGE L1

SCALE: 1"=(H)10'(V)5' | SHEET NO. 10 OF 18 SHEETS | STA. 342+50.00 | TO STA. 342+50.00

F.A.I. RTE.	SECTION	COUNTY	TOTAL SHEETS	SHEET NO.
270	60-1B-1	MADISON	712	642
		CONTRACT NO. 76A91		
	ILLINOIS FED. AID PROJECT			

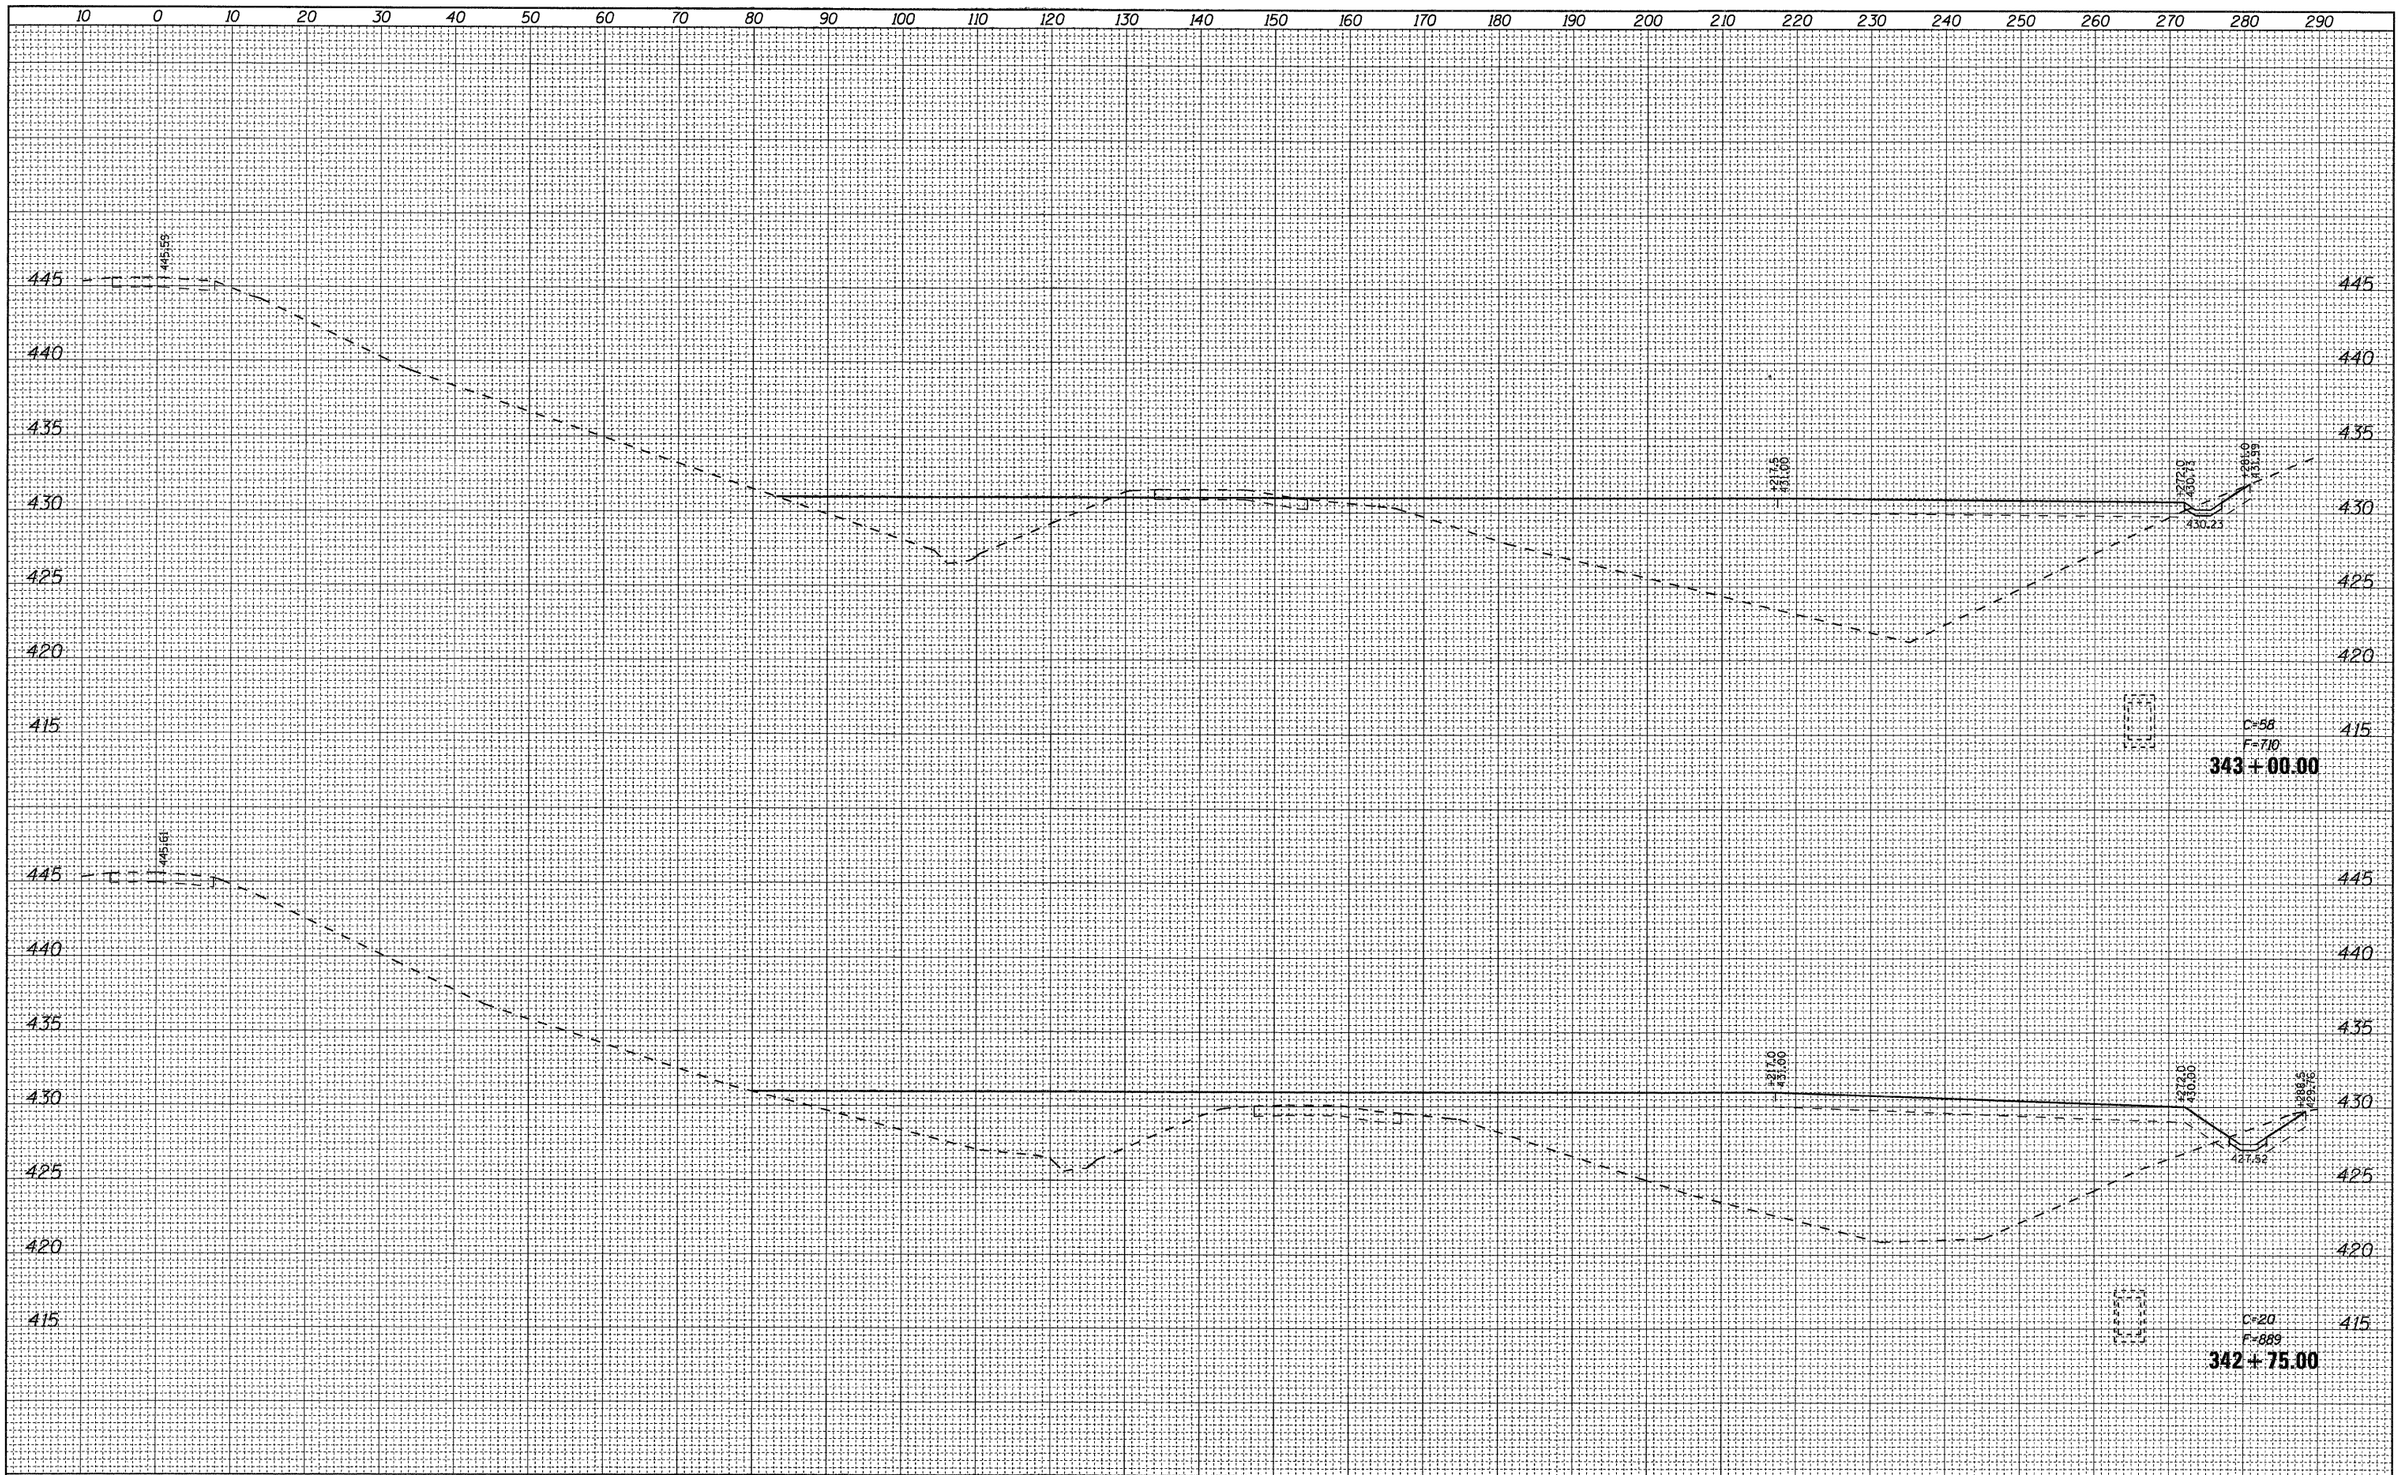

FINAL SURVEY — NOTE BOOK — NO. — SURVEYED — PLOTTED — TEMPLATE — AREAS — AREAS CHECKED — BY — DATE

ORIGINAL SURVEY — NOTE BOOK — NO. — SURVEYED — PLOTTED — TEMPLATE — AREAS — AREAS CHECKED — BY — DATE

FILE NAME = D876A91-Sht-XSSht-RLLRE-01.dgn	USER NAME = untitled	DESIGNED - CLS	REVISED -
		DRAWN - MAM	REVISED -
	PLOT SCALE = 10.0000 ' / IN.	CHECKED - CLS	REVISED -
	PLOT DATE = 3/15/2011	DATE - 3/18/2011	REVISED -


VOLKERT

STATE OF ILLINOIS
DEPARTMENT OF TRANSPORTATION

CROSS SECTIONS
RELOCATED LEVEE – STAGE L1

SCALE: 1"=(H)10'(V)5' | SHEET NO. 11 OF 18 SHEETS | STA. 342+75.00 TO STA. 343+00.00

F.A.I. RTE.	SECTION	COUNTY	TOTAL SHEETS	SHEET NO.
270	60-1B-1	MADISON	712	643
		CONTRACT NO. 76A91		
	ILLINOIS FED. AID PROJECT			

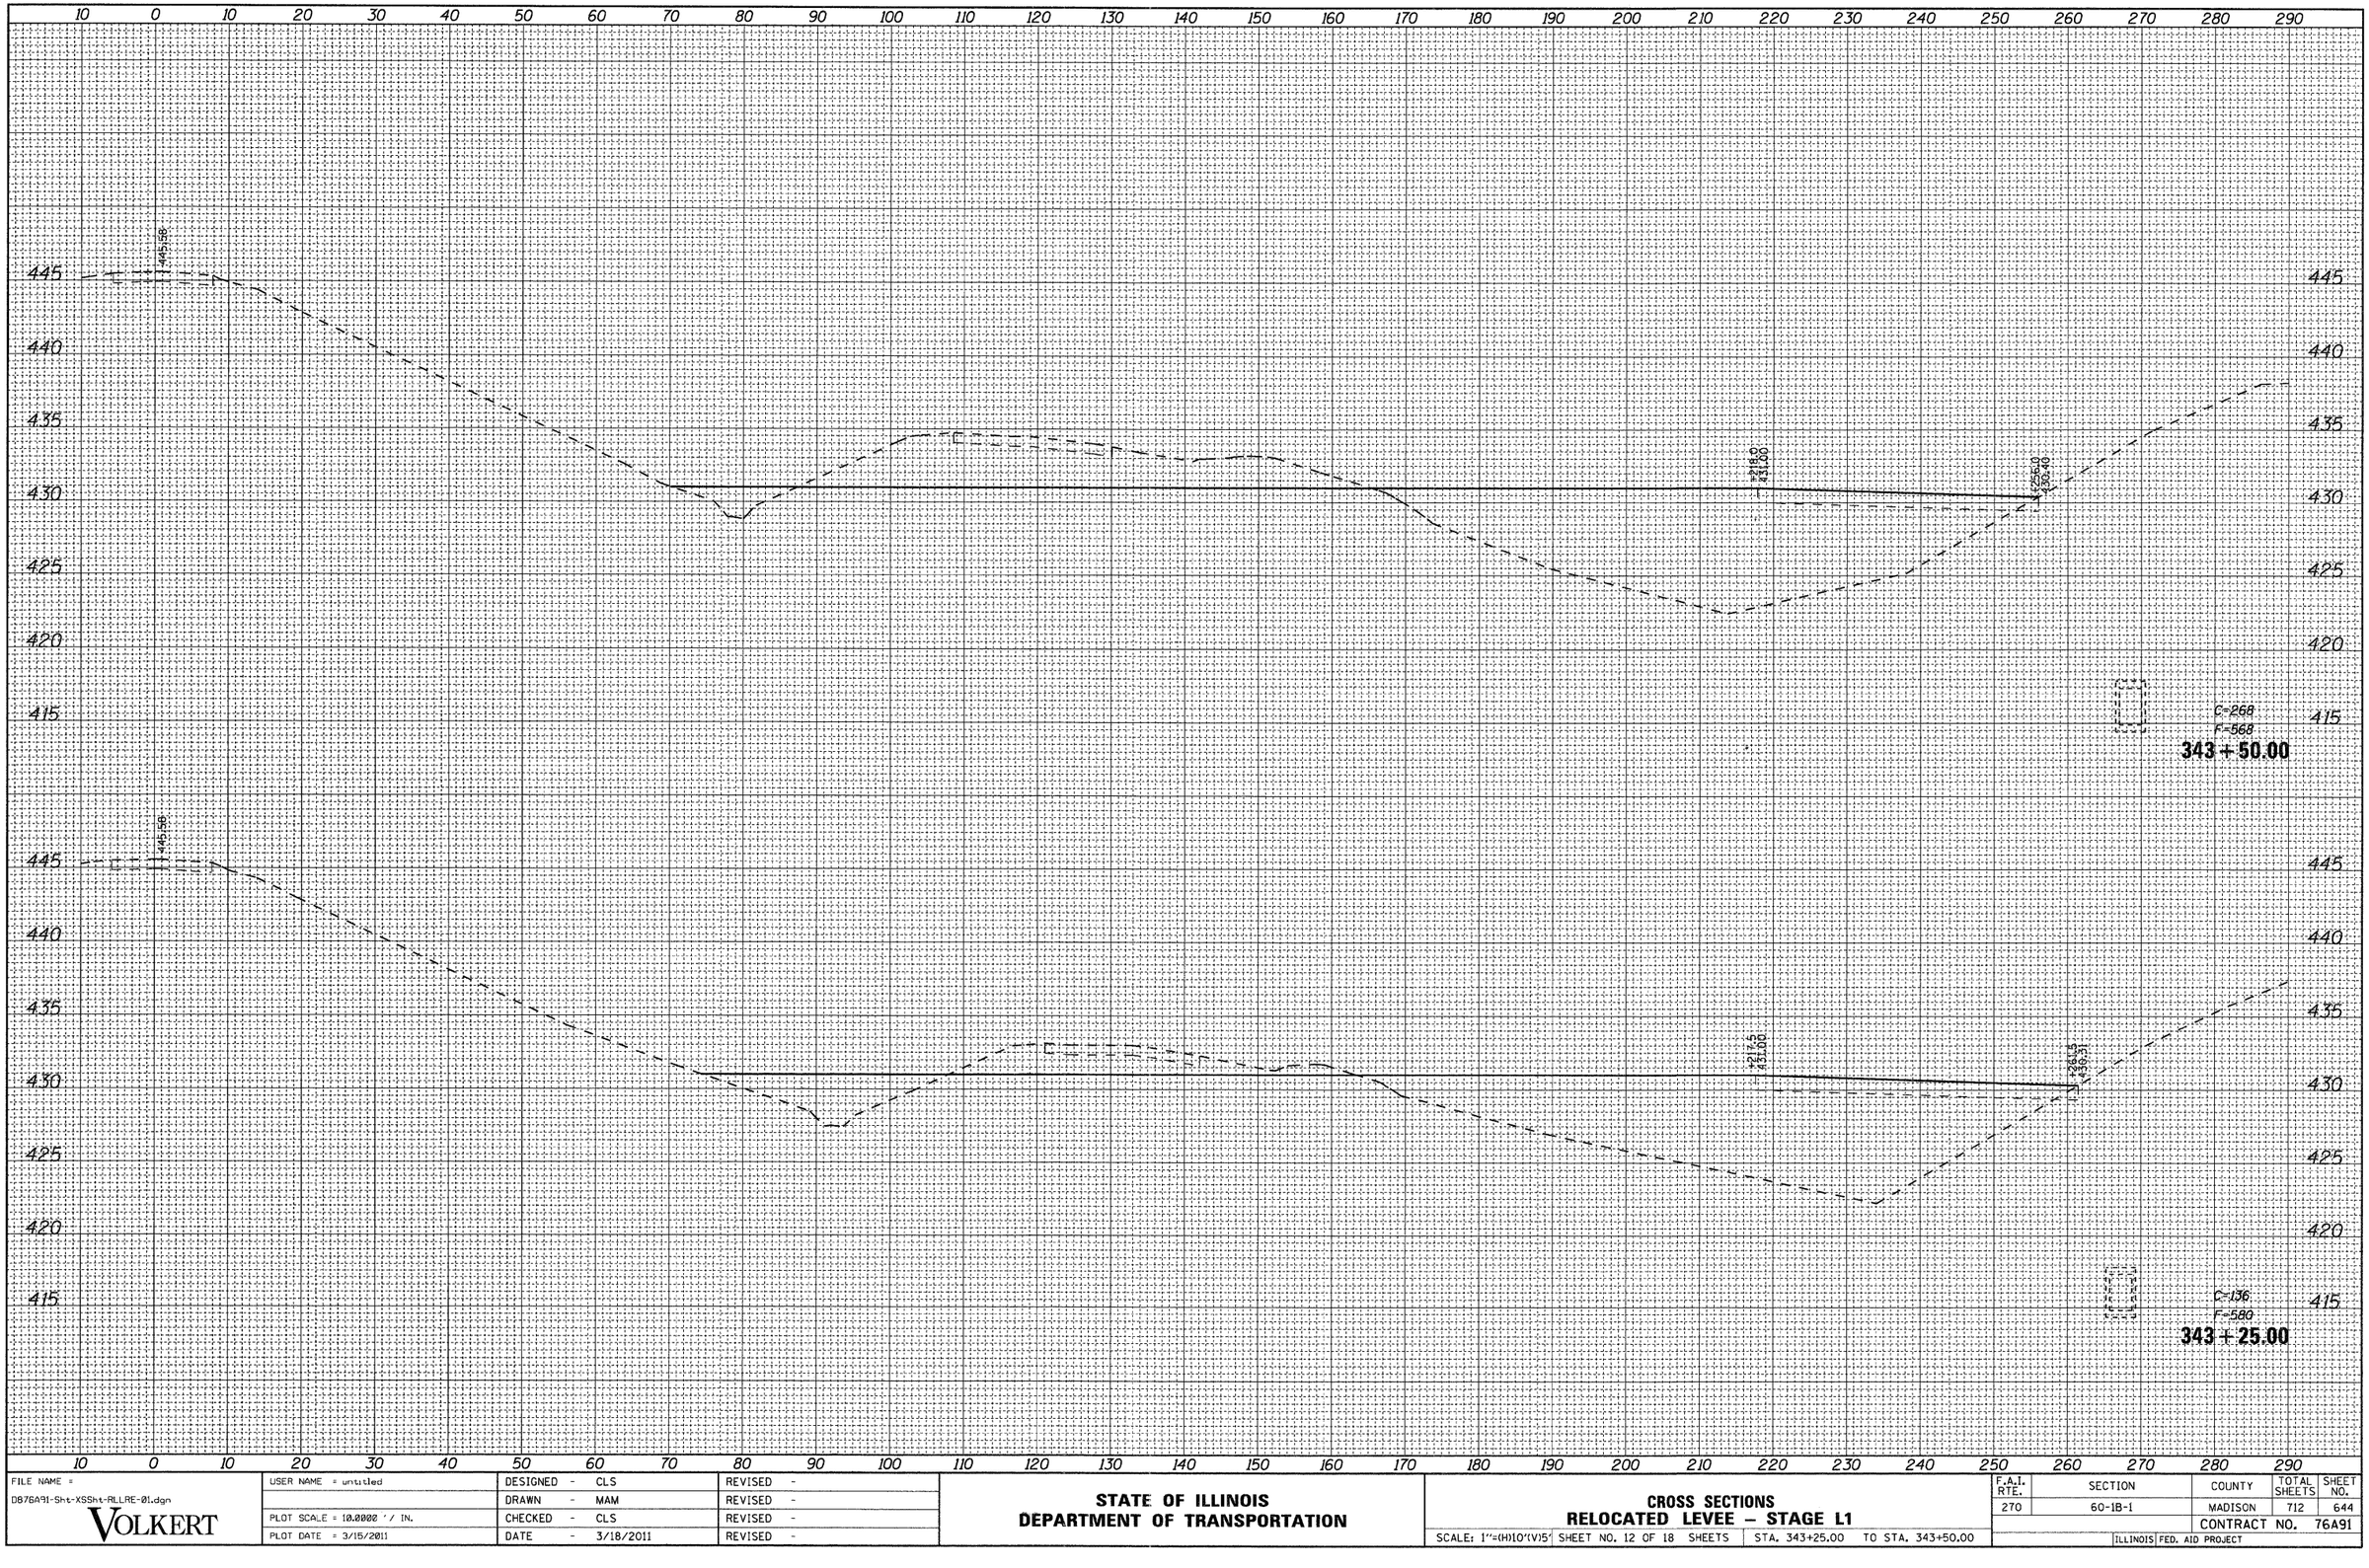

FINAL SURVEY

NO.	NOTE BOOK	SURVEYED	PLOTTED	TEMPLATE	AREAS	AREAS CHECKED	BY	DATE

ORIGINAL SURVEY

NO.	NOTE BOOK	SURVEYED	PLOTTED	TEMPLATE	AREAS	AREAS CHECKED	BY	DATE

FILE NAME = D876A91-Sht-XSSht-RLLRE-01.dgn	USER NAME = untitled	DESIGNED - CLS	REVISED -
		DRAWN - MAM	REVISED -
	PLOT SCALE = 10.0000 ' / IN.	CHECKED - CLS	REVISED -
	PLOT DATE = 3/15/2011	DATE - 3/18/2011	REVISED -


VOLKERT

STATE OF ILLINOIS
DEPARTMENT OF TRANSPORTATION

CROSS SECTIONS
RELOCATED LEVEE – STAGE L1

SCALE: 1"=(H)10'(V)5' | SHEET NO. 12 OF 18 SHEETS | STA. 343+25.00 TO STA. 343+50.00

F.A.I. RTE.	SECTION	COUNTY	TOTAL SHEETS	SHEET NO.
270	60-1B-1	MADISON	712	644
		CONTRACT NO. 76A91		
	ILLINOIS FED. AID PROJECT			

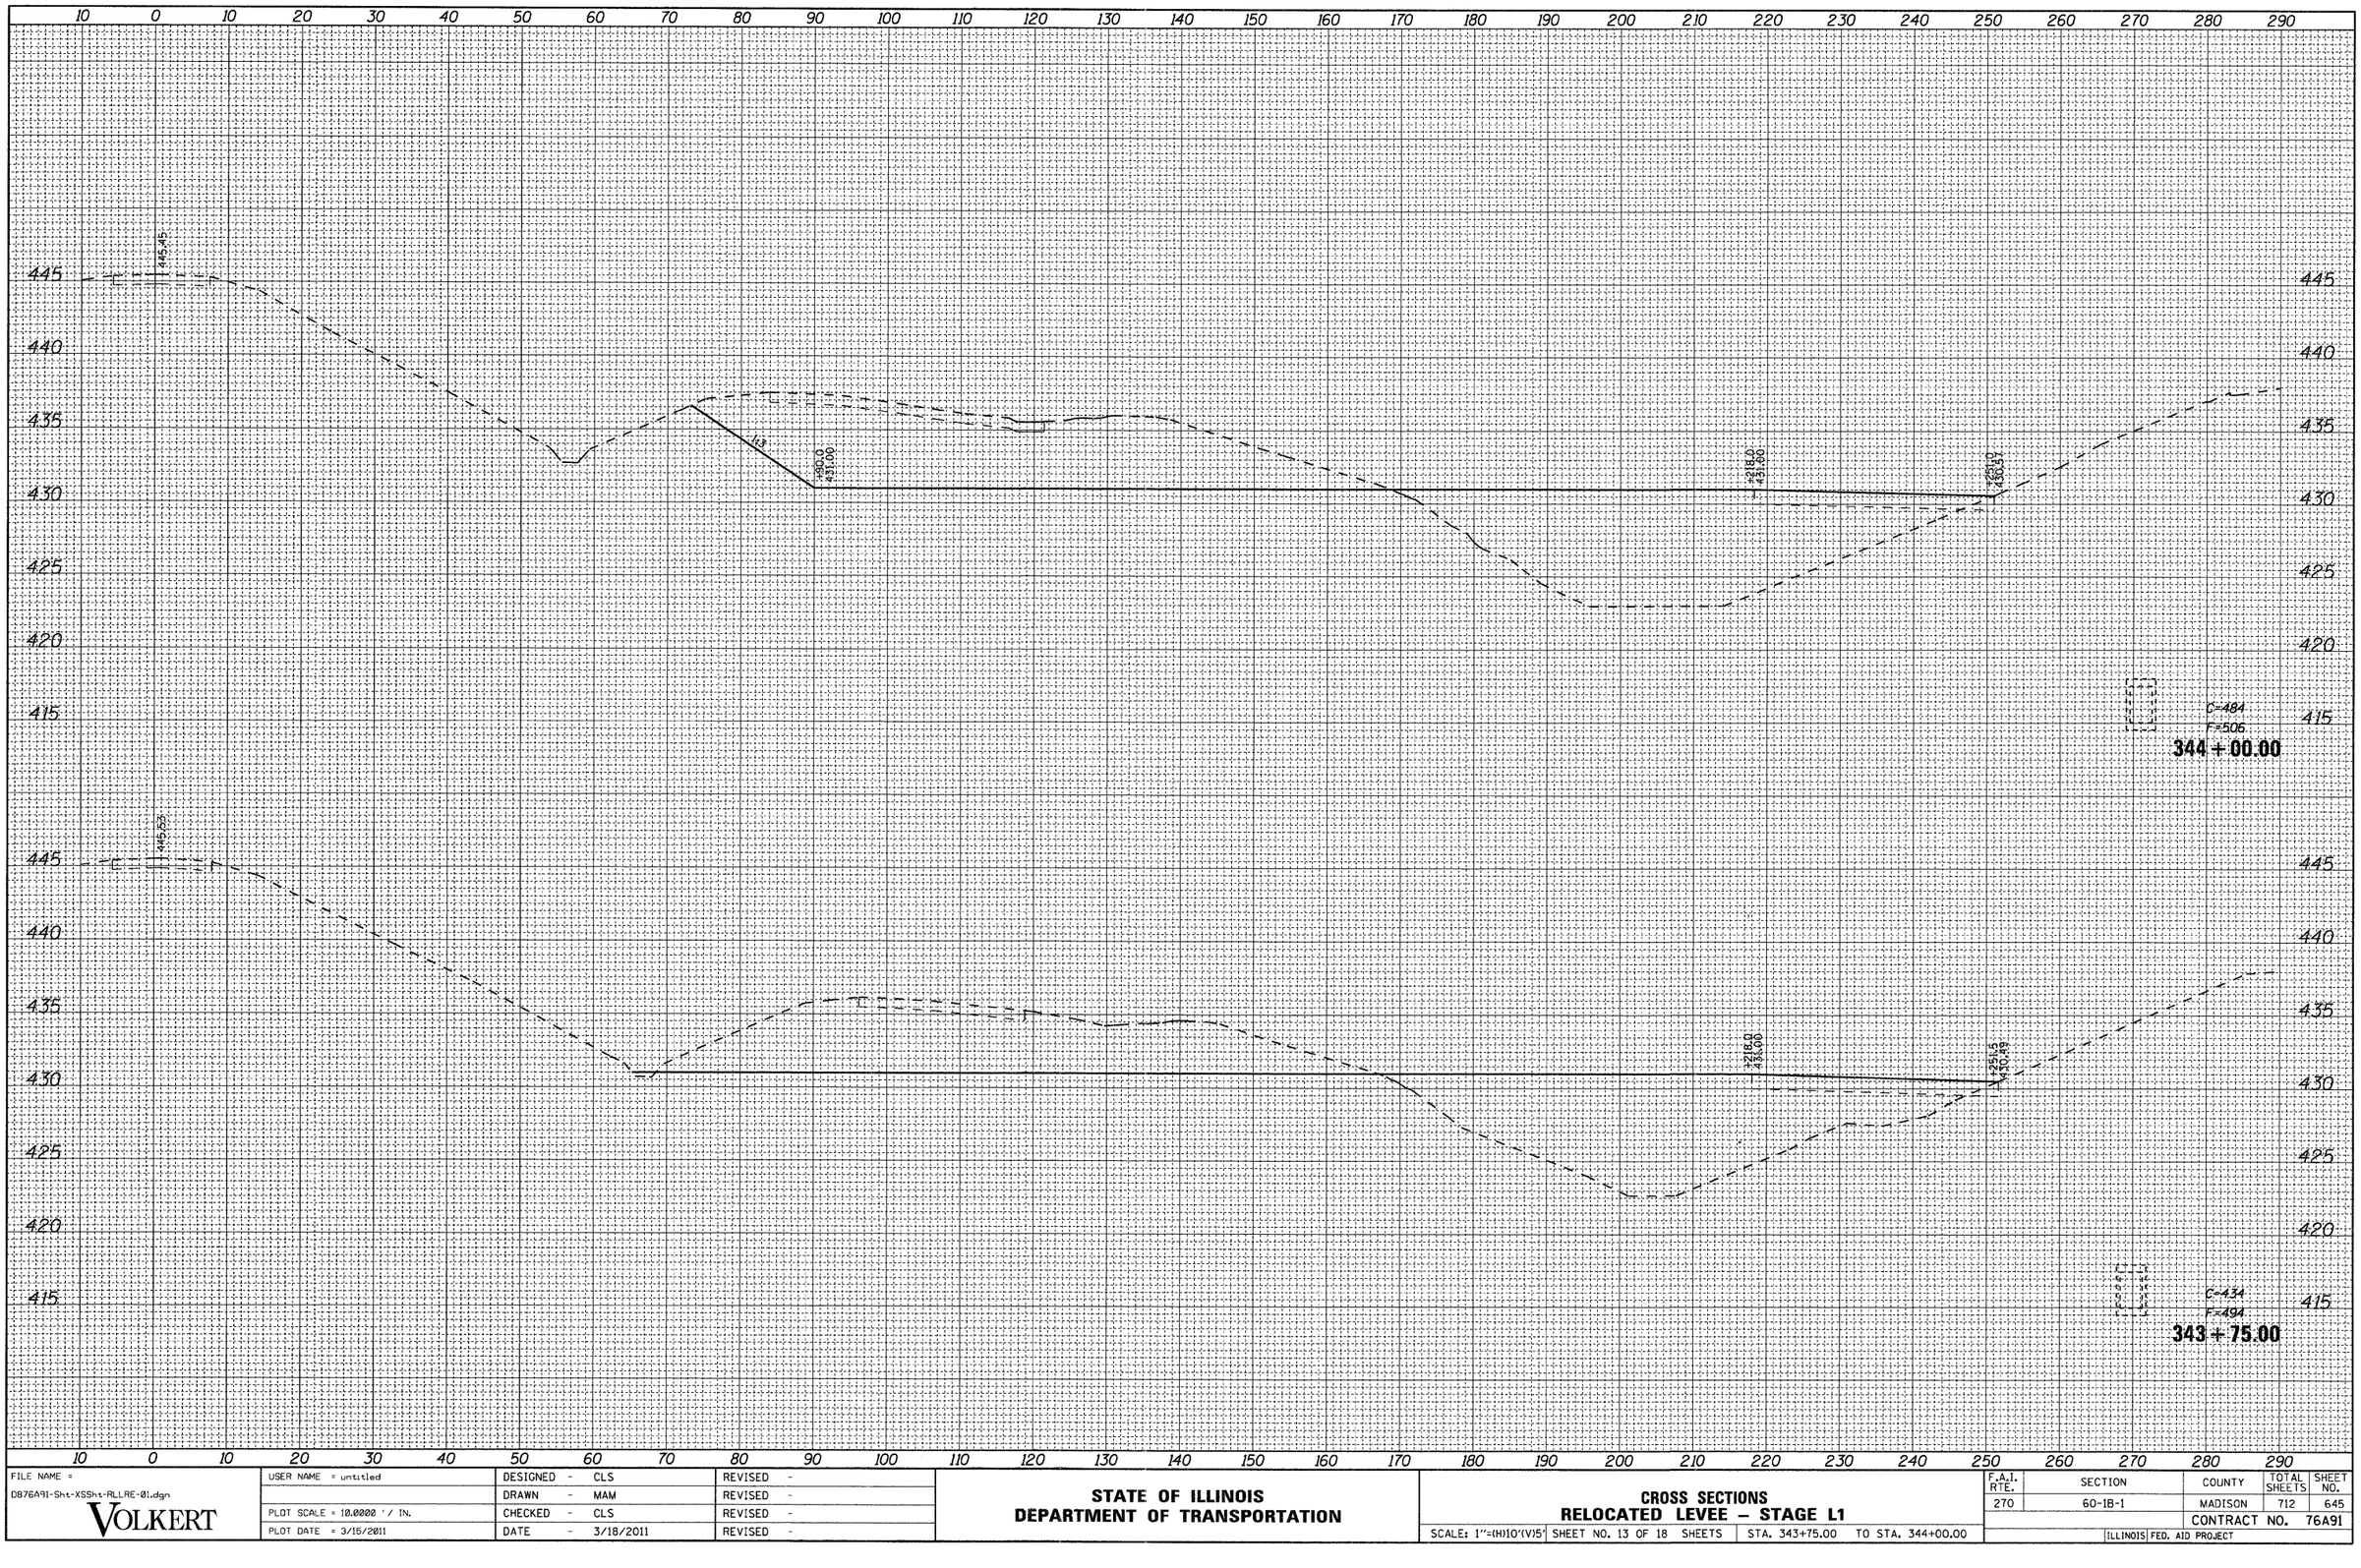

FINAL SURVEY — NOTE BOOK — NO.

	BY	DATE
SURVEYED		
PLOTTED		
TEMPLATE		
AREAS		
AREAS CHECKED		

ORIGINAL SURVEY — NOTE BOOK — NO.

	BY	DATE
SURVEYED		
PLOTTED		
TEMPLATE		
AREAS		
AREAS CHECKED		

FILE NAME = D876A91-Sht-XSSht-RLLRE-01.dgn	USER NAME = untitled	DESIGNED - CLS	REVISED -
		DRAWN - MAM	REVISED -
	PLOT SCALE = 10.0000 ' / IN.	CHECKED - CLS	REVISED -
	PLOT DATE = 3/15/2011	DATE - 3/18/2011	REVISED -


VOLKERT

STATE OF ILLINOIS
DEPARTMENT OF TRANSPORTATION

CROSS SECTIONS
RELOCATED LEVEE – STAGE L1

SCALE: 1"=(H)10'(V)5' | SHEET NO. 13 OF 18 SHEETS | STA. 343+75.00 TO STA. 344+00.00

F.A.I. RTE.	SECTION	COUNTY	TOTAL SHEETS	SHEET NO.
270	60-1B-1	MADISON	712	645
		CONTRACT NO. 76A91		
	ILLINOIS FED. AID PROJECT			

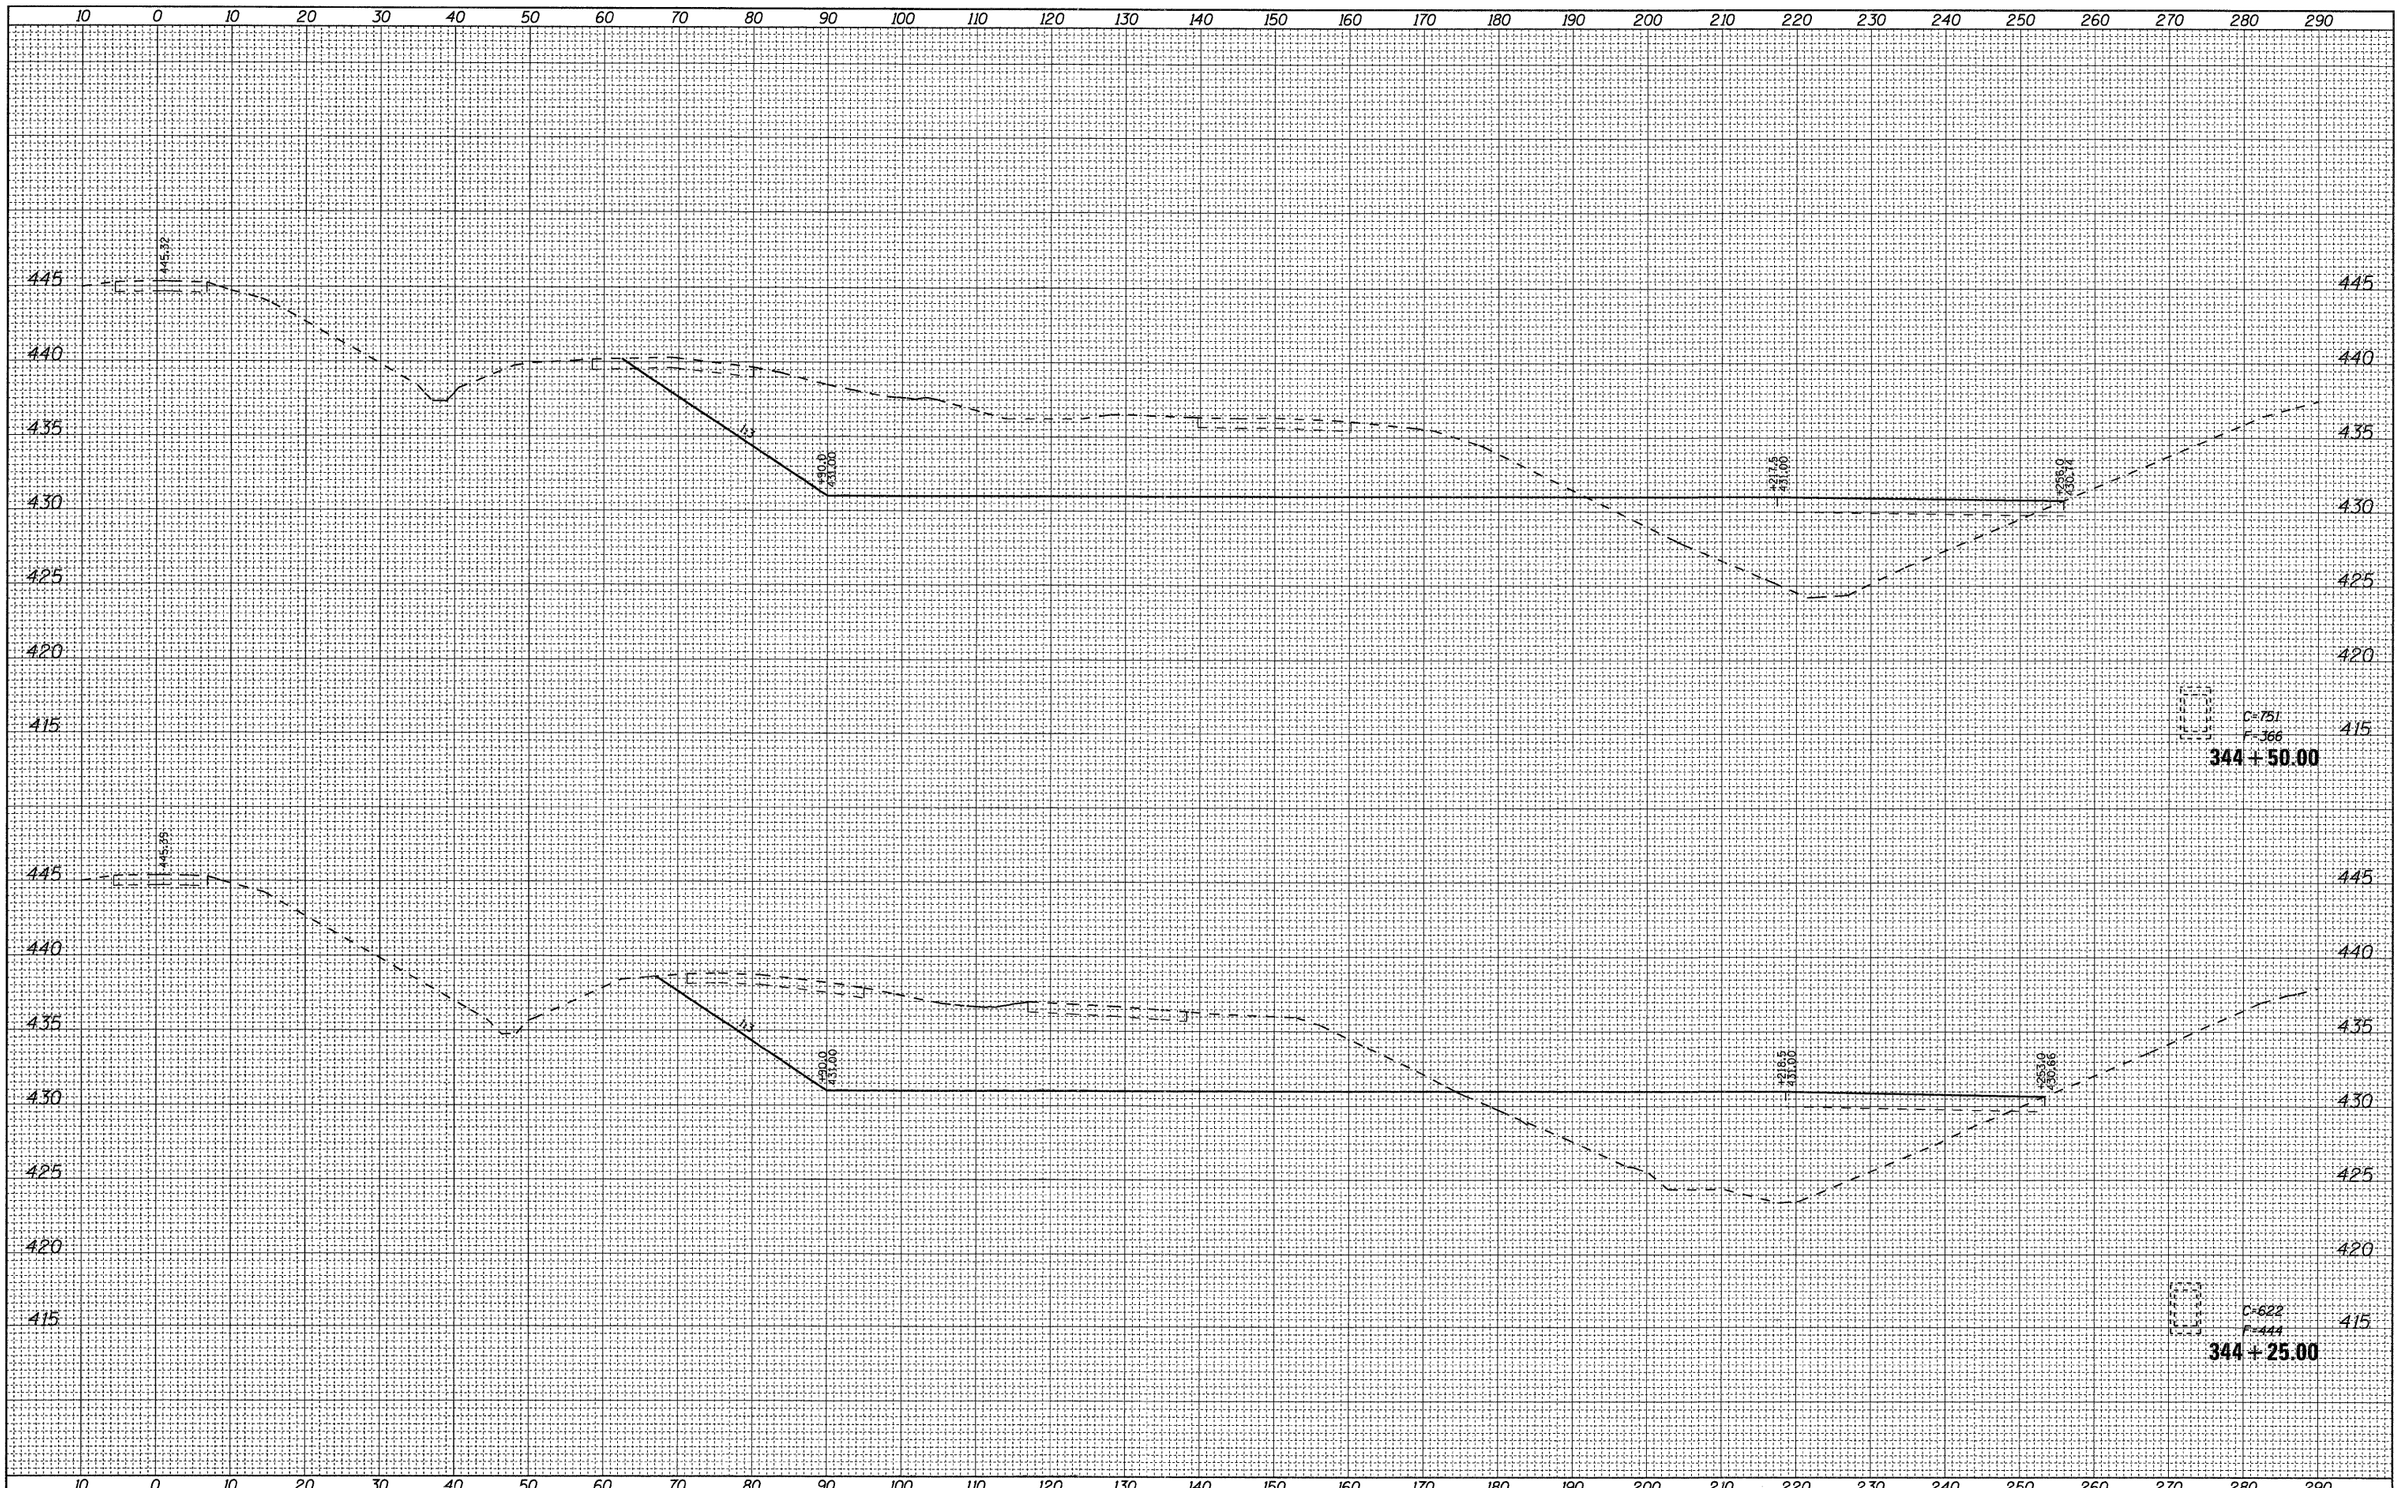

FINAL SURVEY

NOTE BOOK	SURVEYED	BY	DATE
NO.	PLOTTED		
	TEMPLATE		
	AREAS		
	AREAS CHECKED		

ORIGINAL SURVEY

NOTE BOOK	SURVEYED	BY	DATE
NO.	PLOTTED		
	TEMPLATE		
	AREAS		
	AREAS CHECKED		

FILE NAME = D876A91-Sht-XSSht-ALLRE-01.dgn	USER NAME = untitled	DESIGNED - CLS	REVISED -
		DRAWN - MAM	REVISED -
	PLOT SCALE = 10.0000 ' / IN.	CHECKED - CLS	REVISED -
	PLOT DATE = 3/15/2011	DATE - 3/18/2011	REVISED -


VOLKERT

STATE OF ILLINOIS
DEPARTMENT OF TRANSPORTATION

CROSS SECTIONS
RELOCATED LEVEE – STAGE L1

SCALE: 1"=(H)10'(V)5' | SHEET NO. 14 OF 18 SHEETS | STA. 344+25.00 TO STA. 344+50.00

F.A.I. RTE.	SECTION	COUNTY	TOTAL SHEETS	SHEET NO.
270	60-1B-1	MADISON	712	646
		CONTRACT NO. 76A91		
	ILLINOIS FED. AID PROJECT			

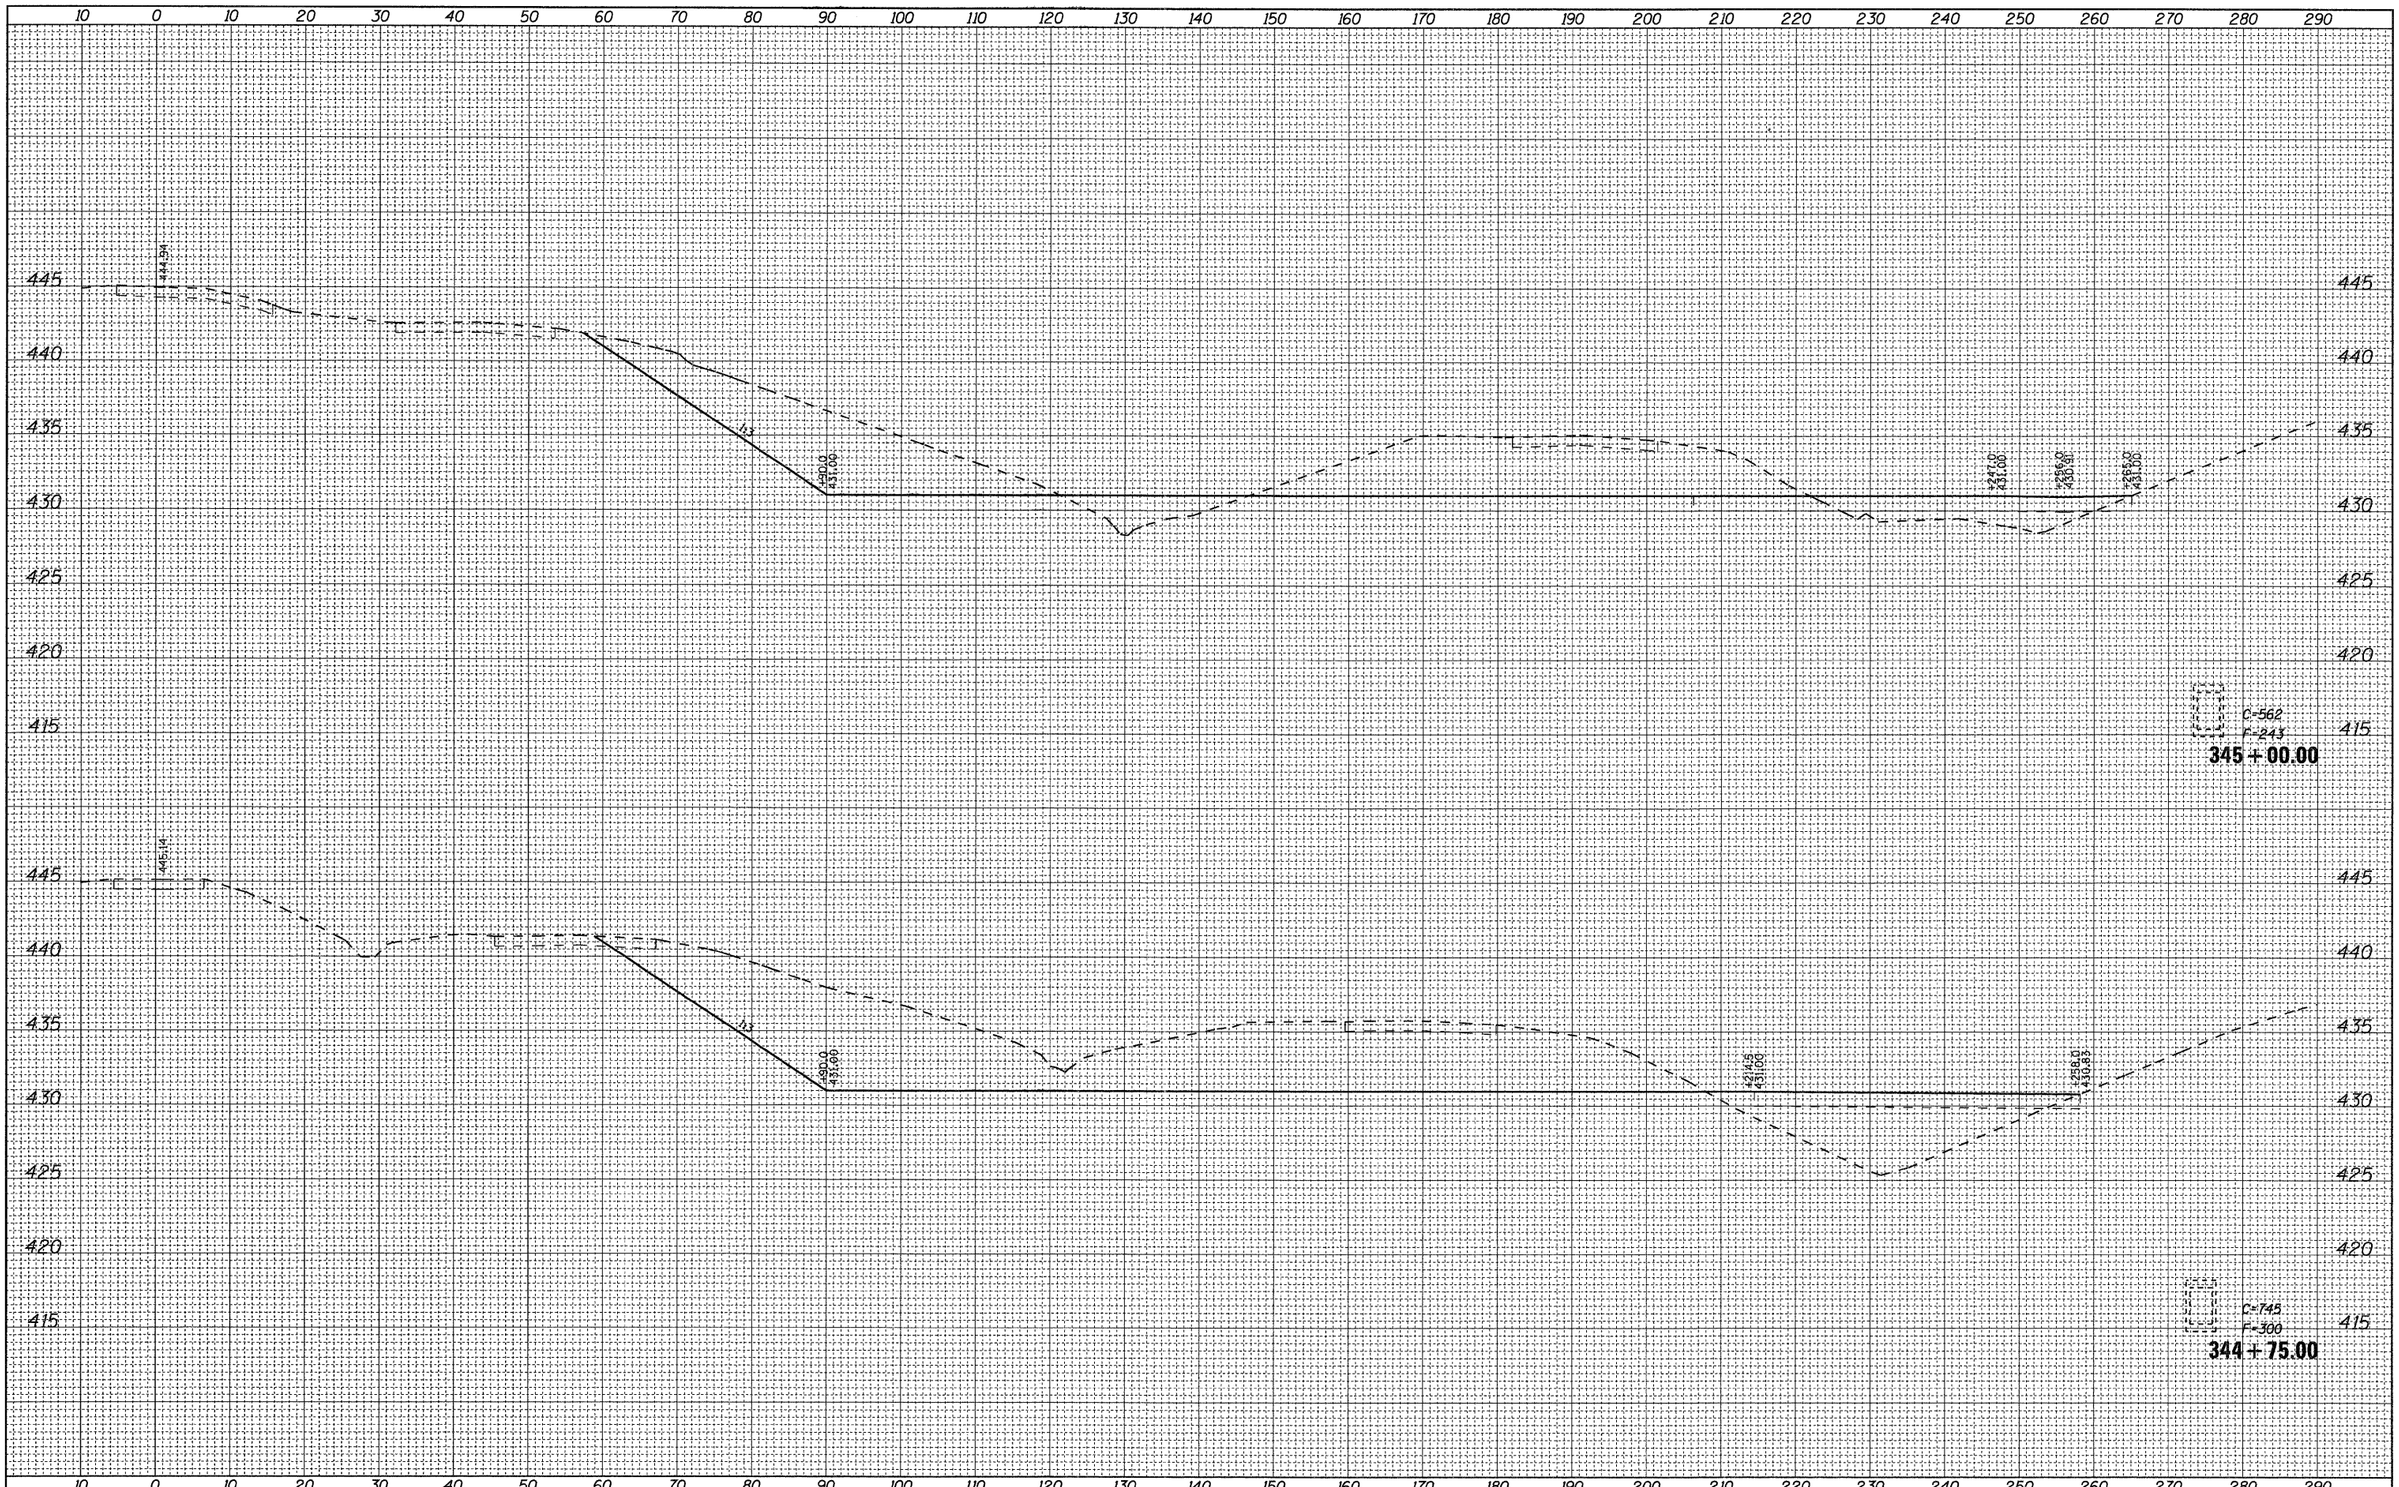

FINAL SURVEY

NO.	NOTE BOOK	BY	DATE

SURVEYED
PLOTTED
TEMPLATE
AREAS
AREAS CHECKED

ORIGINAL SURVEY

NO.	NOTE BOOK	BY	DATE

SURVEYED
PLOTTED
TEMPLATE
AREAS
AREAS CHECKED

FILE NAME = D876A91-Sht-XSSht-RLLRE-01.dgn	USER NAME = untitled	DESIGNED - CLS	REVISED -
		DRAWN - MAM	REVISED -
	PLOT SCALE = 10.0000 ' / IN.	CHECKED - CLS	REVISED -
	PLOT DATE = 3/15/2011	DATE - 3/18/2011	REVISED -


VOLKERT

STATE OF ILLINOIS
DEPARTMENT OF TRANSPORTATION

CROSS SECTIONS
RELOCATED LEVEE – STAGE L1

SCALE: 1"=(H)10'(V)5' | SHEET NO. 15 OF 18 SHEETS | STA. 344+75.00 TO STA. 345+00.00

F.A.I. RTE.	SECTION	COUNTY	TOTAL SHEETS	SHEET NO.
270	60-1B-1	MADISON	712	647
		CONTRACT NO. 76A91		
	ILLINOIS FED. AID PROJECT			

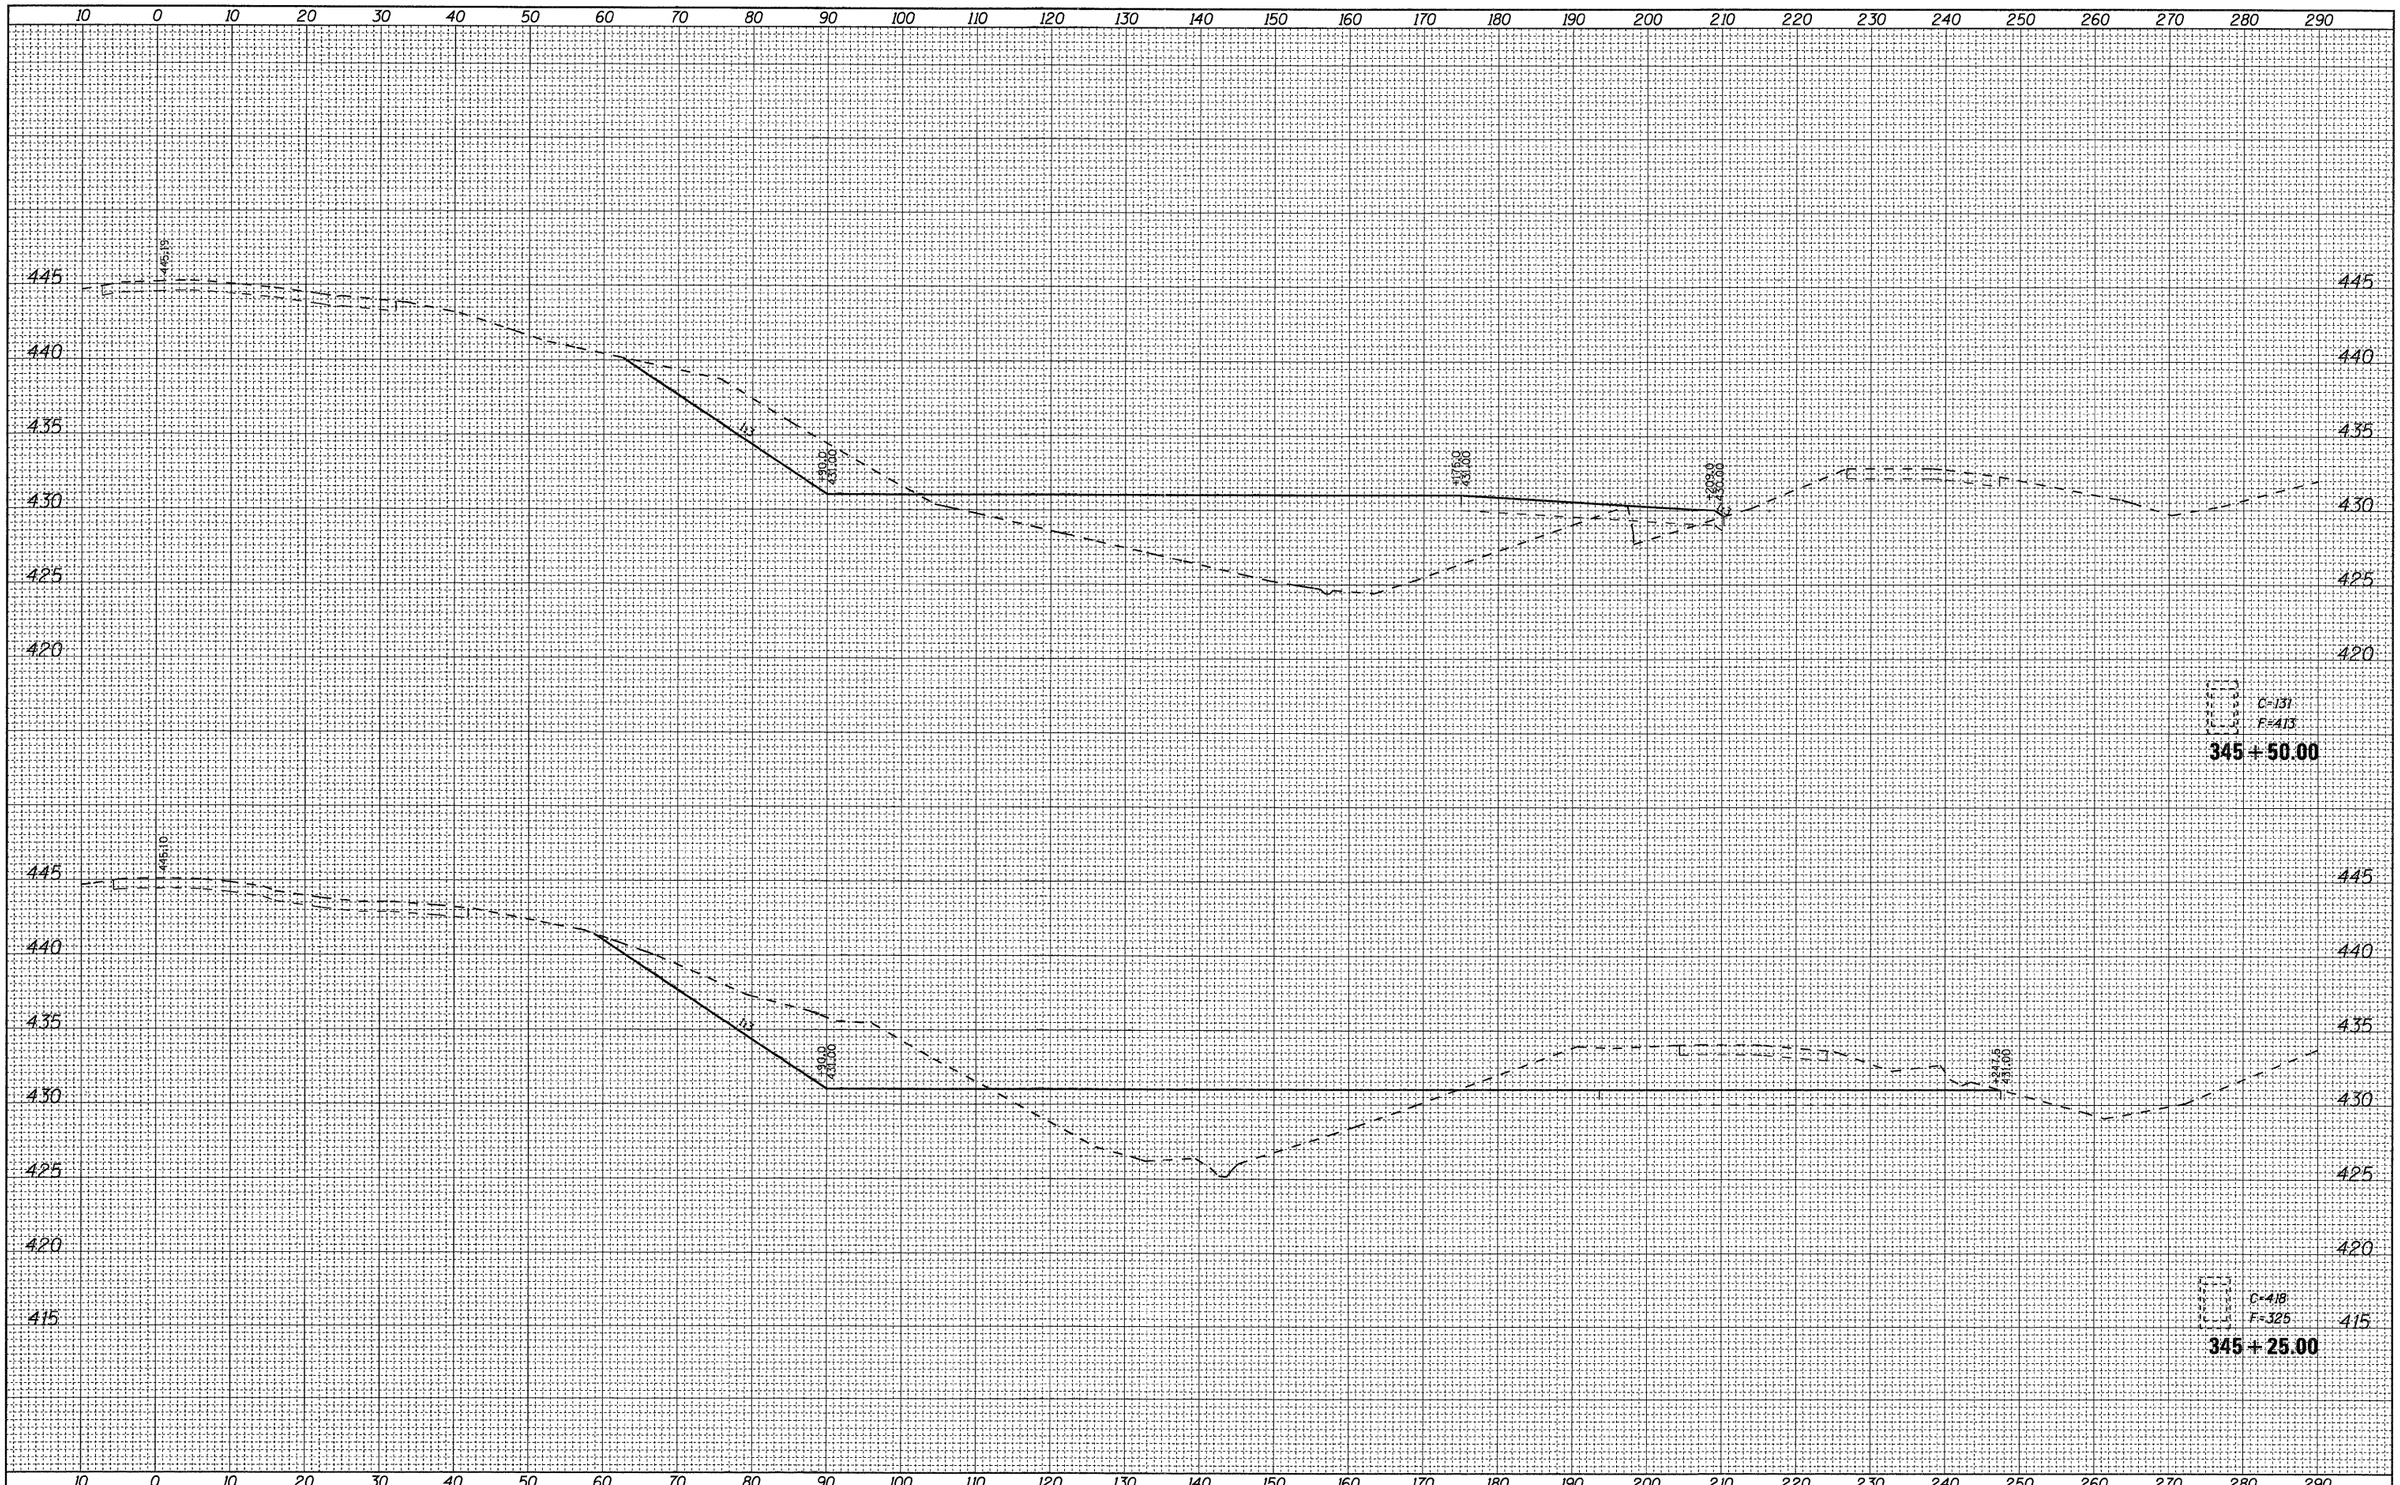

FINAL SURVEY — NOTE BOOK — NO.

BY	DATE
SURVEYED	
PLOTTED	
TEMPLATE	
AREAS	
AREAS CHECKED	

ORIGINAL SURVEY — NOTE BOOK — NO.

BY	DATE
SURVEYED	
PLOTTED	
TEMPLATE	
AREAS	
AREAS CHECKED	

FILE NAME = D876A91-Sht-XSSht-RLLRE-01.dgn	USER NAME = untitled	DESIGNED - CLS	REVISED -
		DRAWN - MAM	REVISED -
	PLOT SCALE = 10.0000 ' / IN.	CHECKED - CLS	REVISED -
	PLOT DATE = 3/15/2011	DATE - 3/18/2011	REVISED -


VOLKERT

STATE OF ILLINOIS
DEPARTMENT OF TRANSPORTATION

CROSS SECTIONS
RELOCATED LEVEE – STAGE L1

SCALE: 1"=(H)10'(V)5' | SHEET NO. 16 OF 18 SHEETS | STA. 345+25.00 TO STA. 345+50.00

F.A.I. RTE.	SECTION	COUNTY	TOTAL SHEETS	SHEET NO.
270	60-1B-1	MADISON	712	648
		CONTRACT NO. 76A91		
	ILLINOIS FED. AID PROJECT			

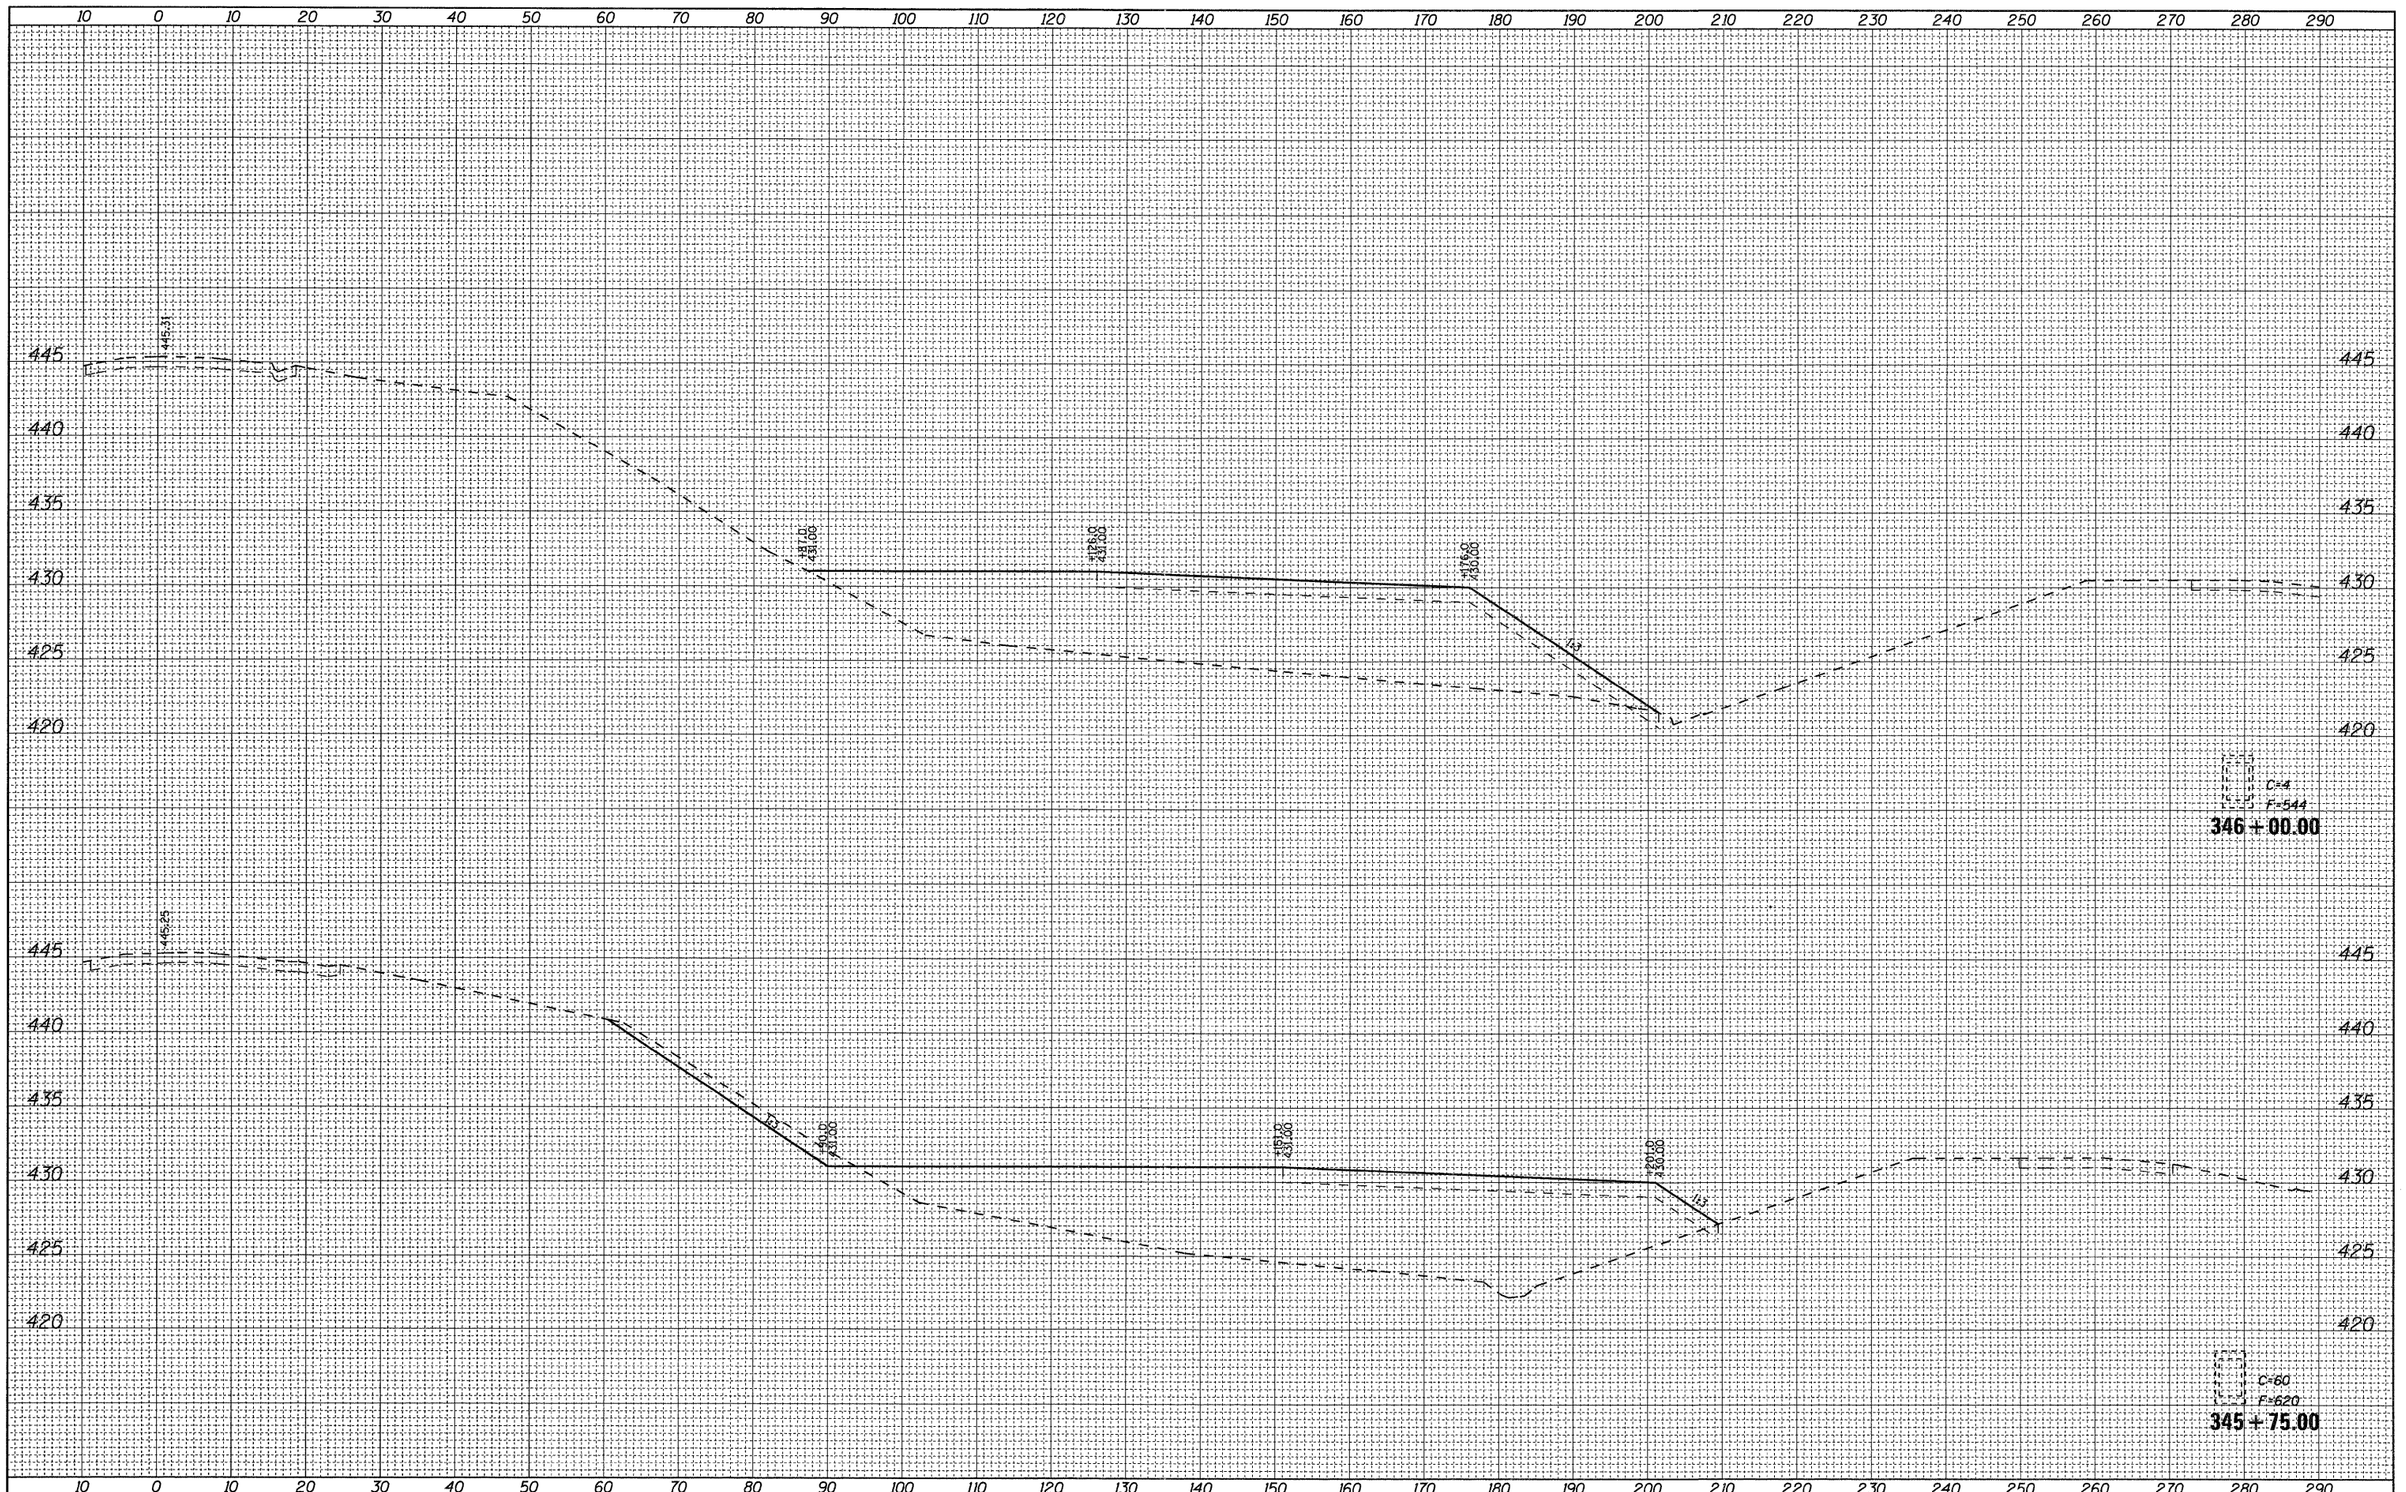

FINAL SURVEY — NOTE BOOK — NO.

	BY	DATE
SURVEYED		
PLOTTED		
TEMPLATE		
AREAS		
AREAS CHECKED		

ORIGINAL SURVEY — NOTE BOOK — NO.

	BY	DATE
SURVEYED		
PLOTTED		
TEMPLATE		
AREAS		
AREAS CHECKED		

FILE NAME = D876A91-Sht-XSSht-RLLRE-01.dgn	USER NAME = untitled	DESIGNED - CLS	REVISED -
		DRAWN - MAM	REVISED -
	PLOT SCALE = 10.0000 ' / IN.	CHECKED - CLS	REVISED -
	PLOT DATE = 3/15/2011	DATE - 3/18/2011	REVISED -


VOLKERT

STATE OF ILLINOIS
DEPARTMENT OF TRANSPORTATION

CROSS SECTIONS
RELOCATED LEVEE – STAGE L1

SCALE: 1"=(H)10'(V)5' | SHEET NO. 17 OF 18 SHEETS | STA. 345+75.00 TO STA. 346+00.00

F.A.I. RTE.	SECTION	COUNTY	TOTAL SHEETS	SHEET NO.
270	60-1B-1	MADISON	712	649
		CONTRACT NO. 76A91		
		ILLINOIS FED. AID PROJECT		

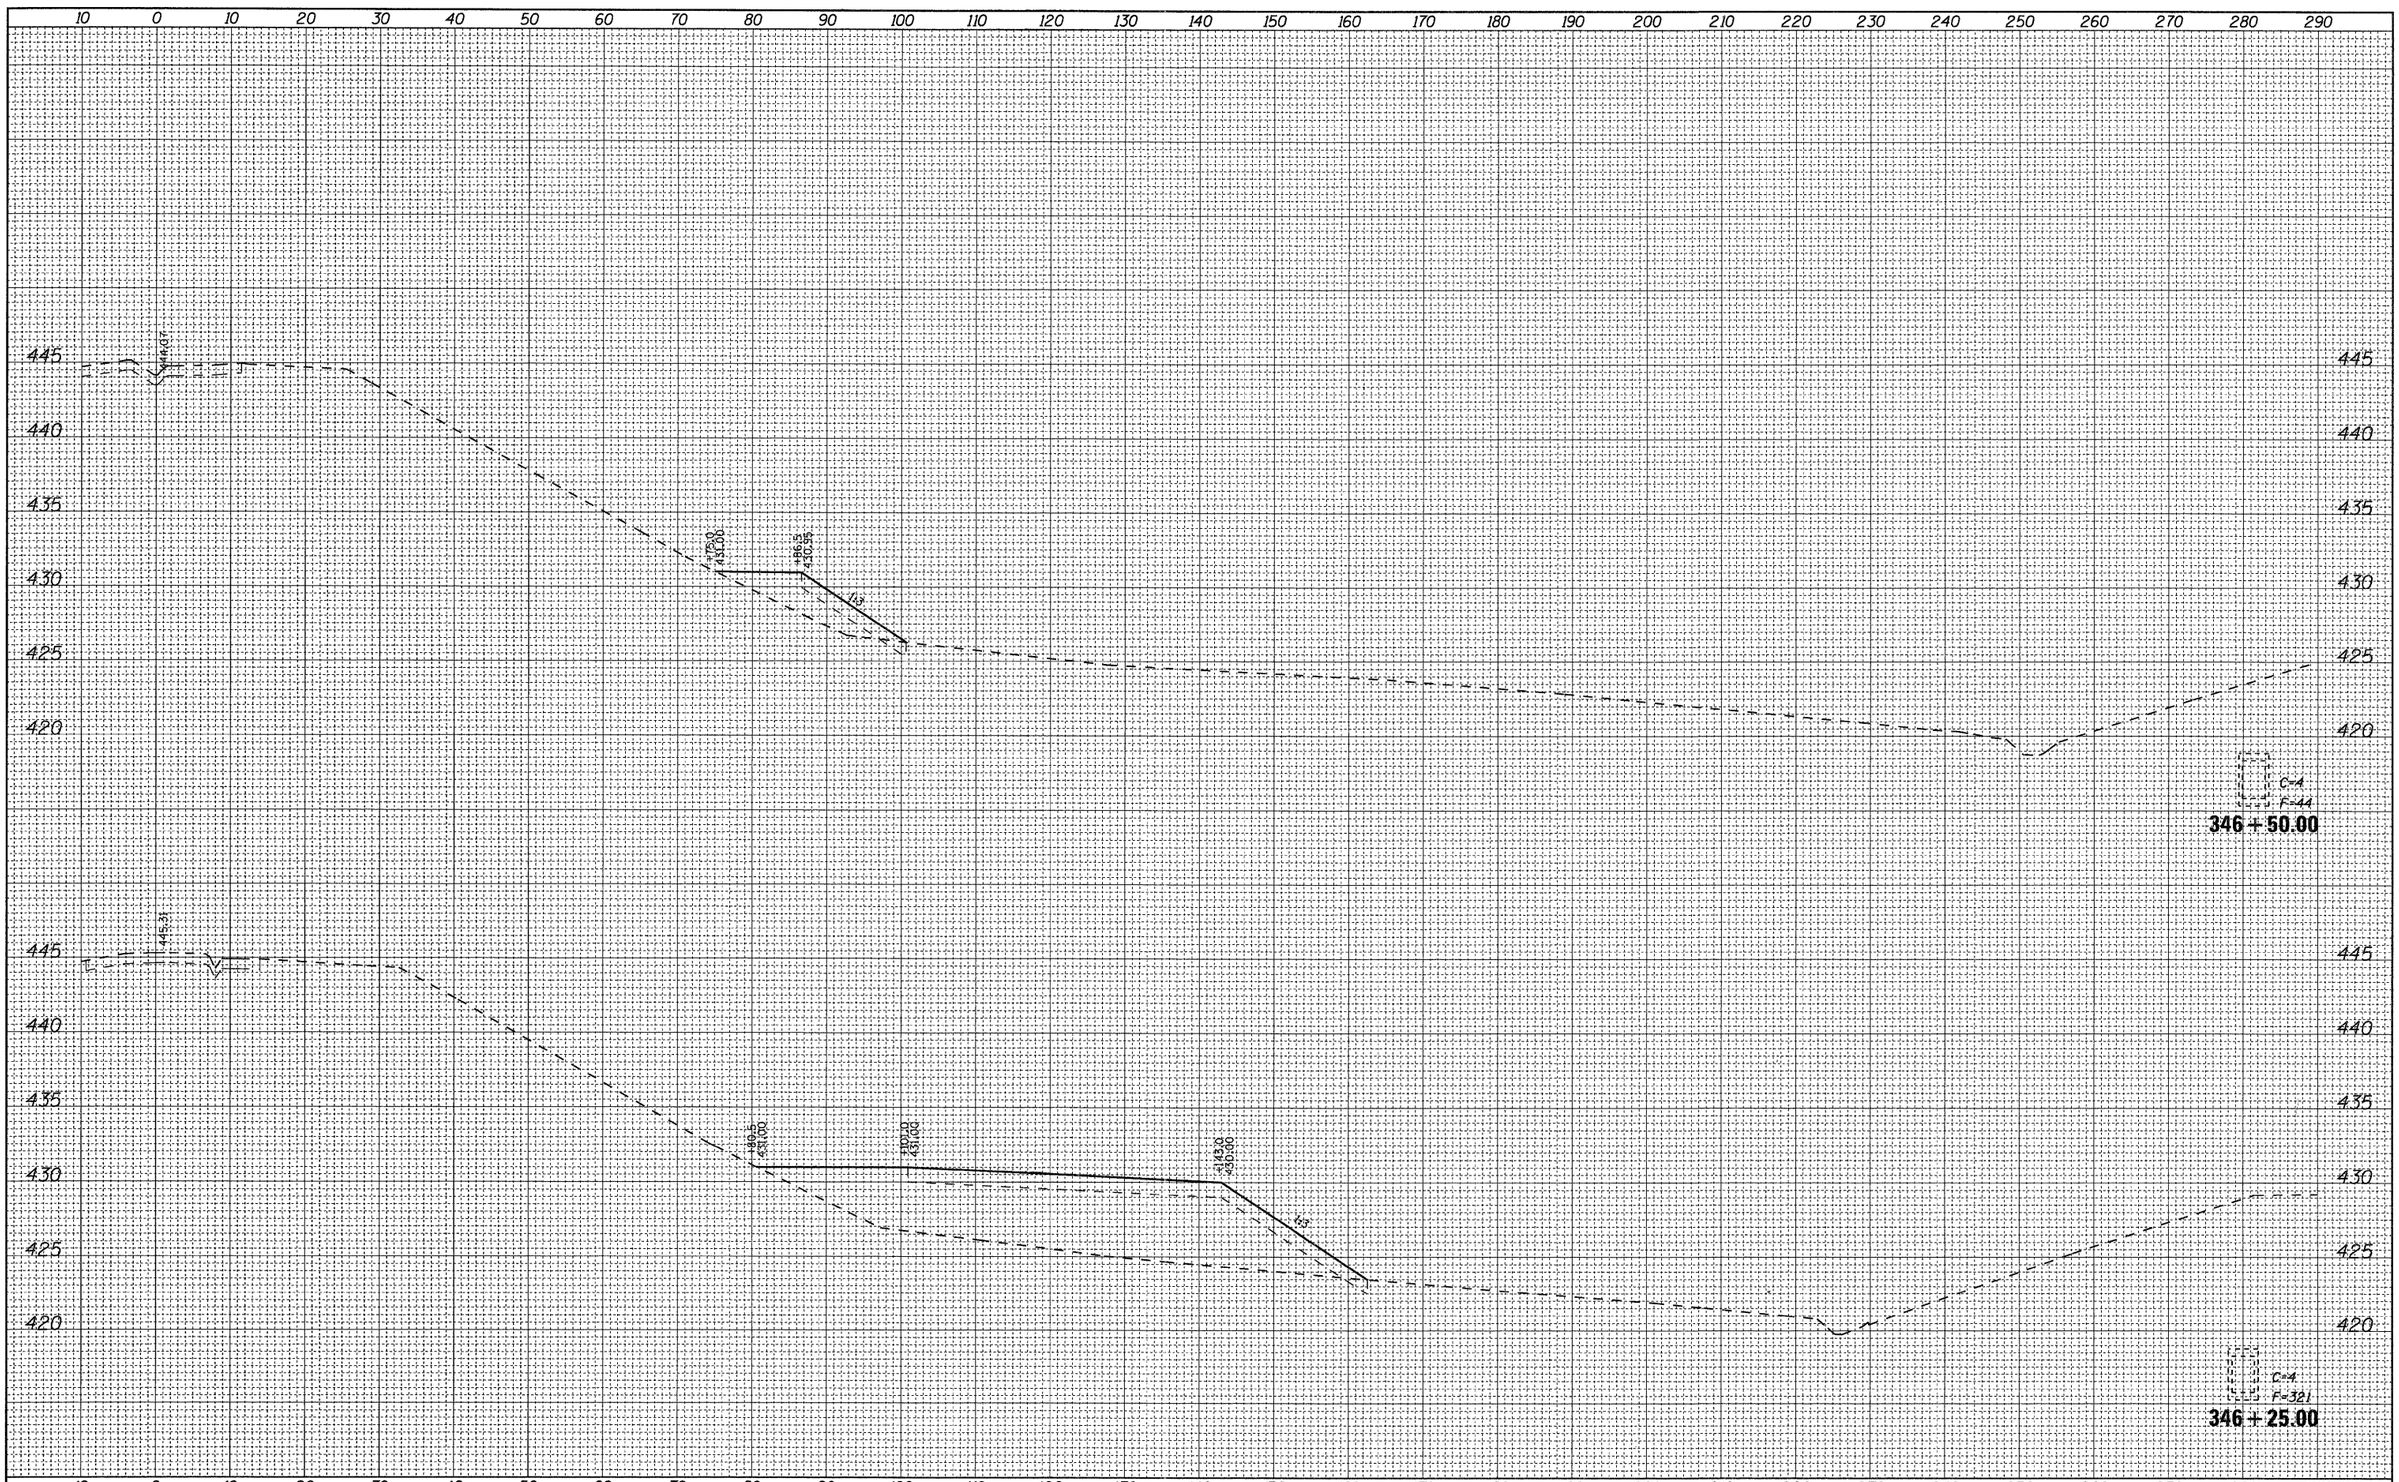

FINAL SURVEY — NOTE BOOK NO. — SURVEYED — PLOTTED — TEMPLATE — AREAS — AREAS CHECKED — BY — DATE

ORIGINAL SURVEY — NOTE BOOK NO. — SURVEYED — PLOTTED — TEMPLATE — AREAS — AREAS CHECKED — BY — DATE

FILE NAME = D876A91-Sht-XSSht-RLLRE-01.dgn	USER NAME = untitled	DESIGNED - CLS	REVISED -
		DRAWN - MAM	REVISED -
	PLOT SCALE = 10.0000 ' / IN.	CHECKED - CLS	REVISED -
	PLOT DATE = 3/15/2011	DATE - 3/18/2011	REVISED -


VOLKERT

STATE OF ILLINOIS
DEPARTMENT OF TRANSPORTATION

CROSS SECTIONS
RELOCATED LEVEE – STAGE L1

SCALE: 1"=(H)10'(V)5' | SHEET NO. 18 OF 18 SHEETS | STA. 346+25.00 TO STA. 346+50.00

F.A.I. RTE.	SECTION	COUNTY	TOTAL SHEETS	SHEET NO.
270	60-1B-1	MADISON	712	650
		CONTRACT NO. 76A91		
	ILLINOIS FED. AID PROJECT			

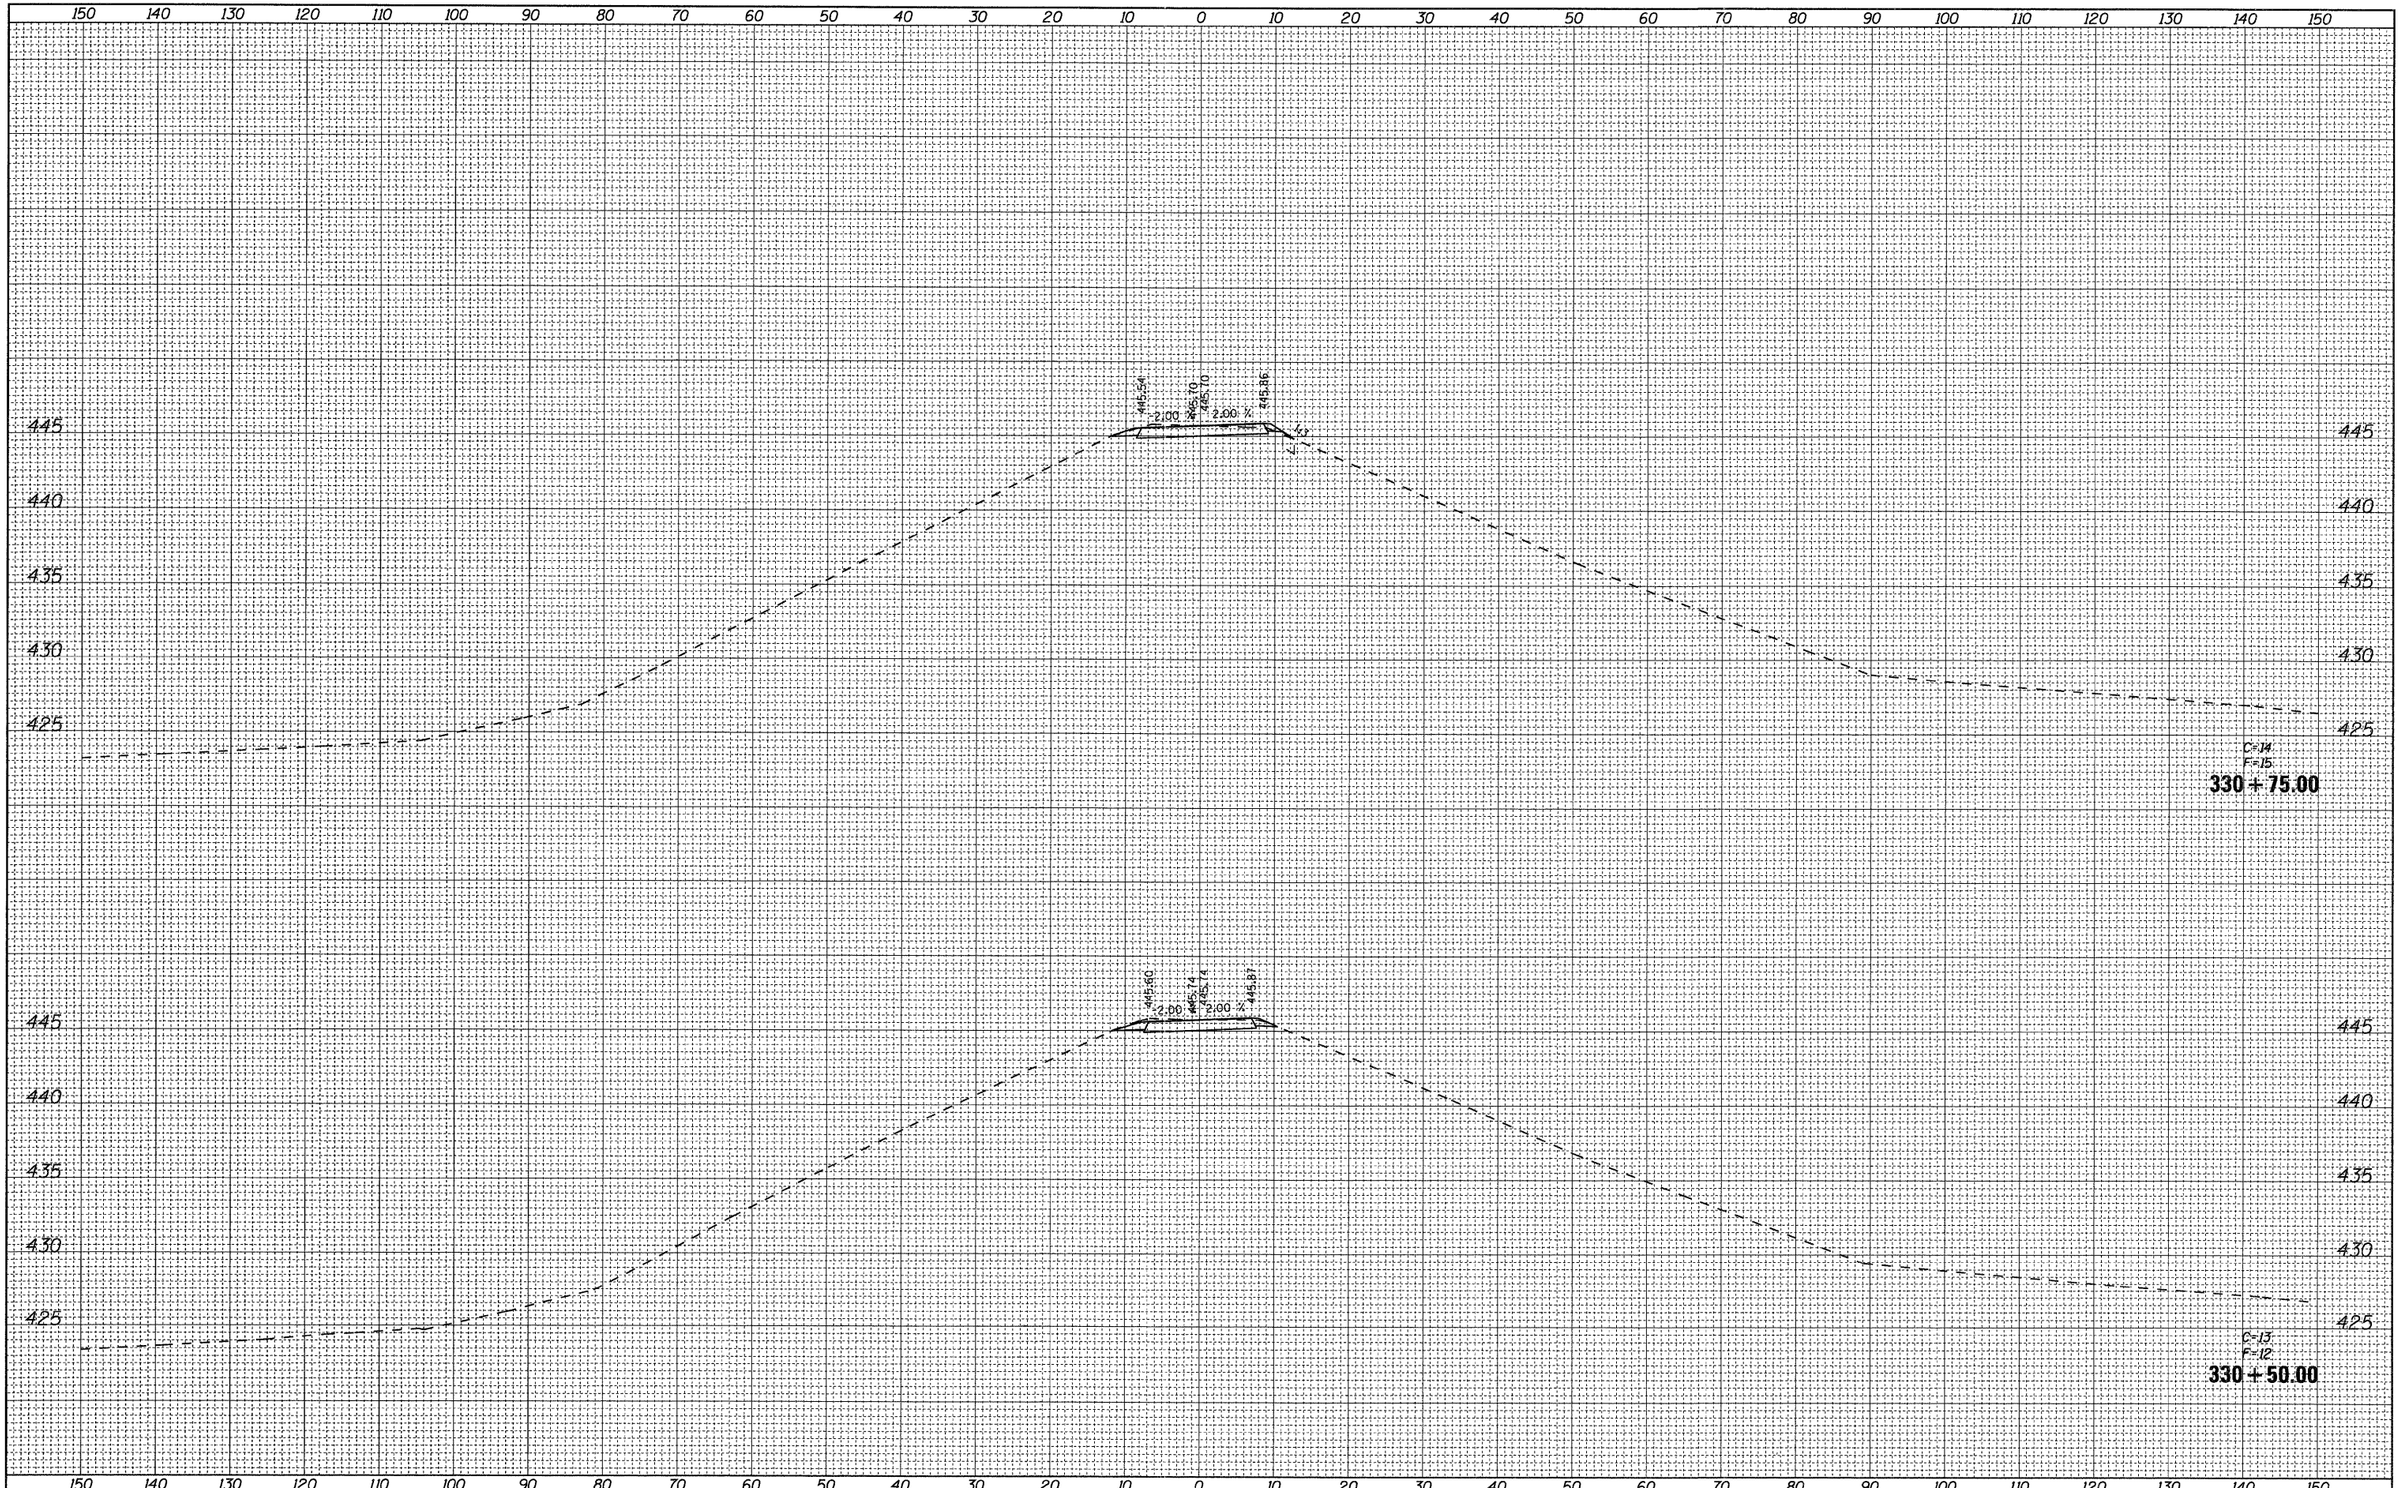

FINAL SURVEY	BY	DATE
NOTE BOOK	SURVEYED	
NO.	PLOTTED	
	TEMPLATE	
	AREAS	
	AREAS CHECKED	

ORIGINAL SURVEY	BY	DATE
NOTE BOOK	SURVEYED	
NO.	PLOTTED	
	TEMPLATE	
	AREAS	
	AREAS CHECKED	

FILE NAME = D876A91-Sht-XSSht-RLLRE-02.dgn	USER NAME = untitled	DESIGNED - CLS	REVISED -
		DRAWN - MAM	REVISED -
	PLOT SCALE = 10.0000 ' / IN.	CHECKED - CLS	REVISED -
	PLOT DATE = 3/15/2011	DATE - 3/18/2011	REVISED -

VOLKERT

STATE OF ILLINOIS
DEPARTMENT OF TRANSPORTATION


CROSS SECTIONS
RELOCATED LEVEE – STAGE L2

SCALE: 1"=(H)10'(V)5' | SHEET NO. 1 OF 40 SHEETS | STA. 330+50.00 TO STA. 330+75.00

F.A.I. RTE.	SECTION	COUNTY	TOTAL SHEETS	SHEET NO.
270	60-1B-1	MADISON	712	651
		CONTRACT NO. 76A91		
		ILLINOIS FED. AID PROJECT		

FINAL SURVEY	NOTE BOOK	NO.

	BY	DATE
SURVEYED		
PLOTTED		
TEMPLATE		
AREAS		
AREAS CHECKED		

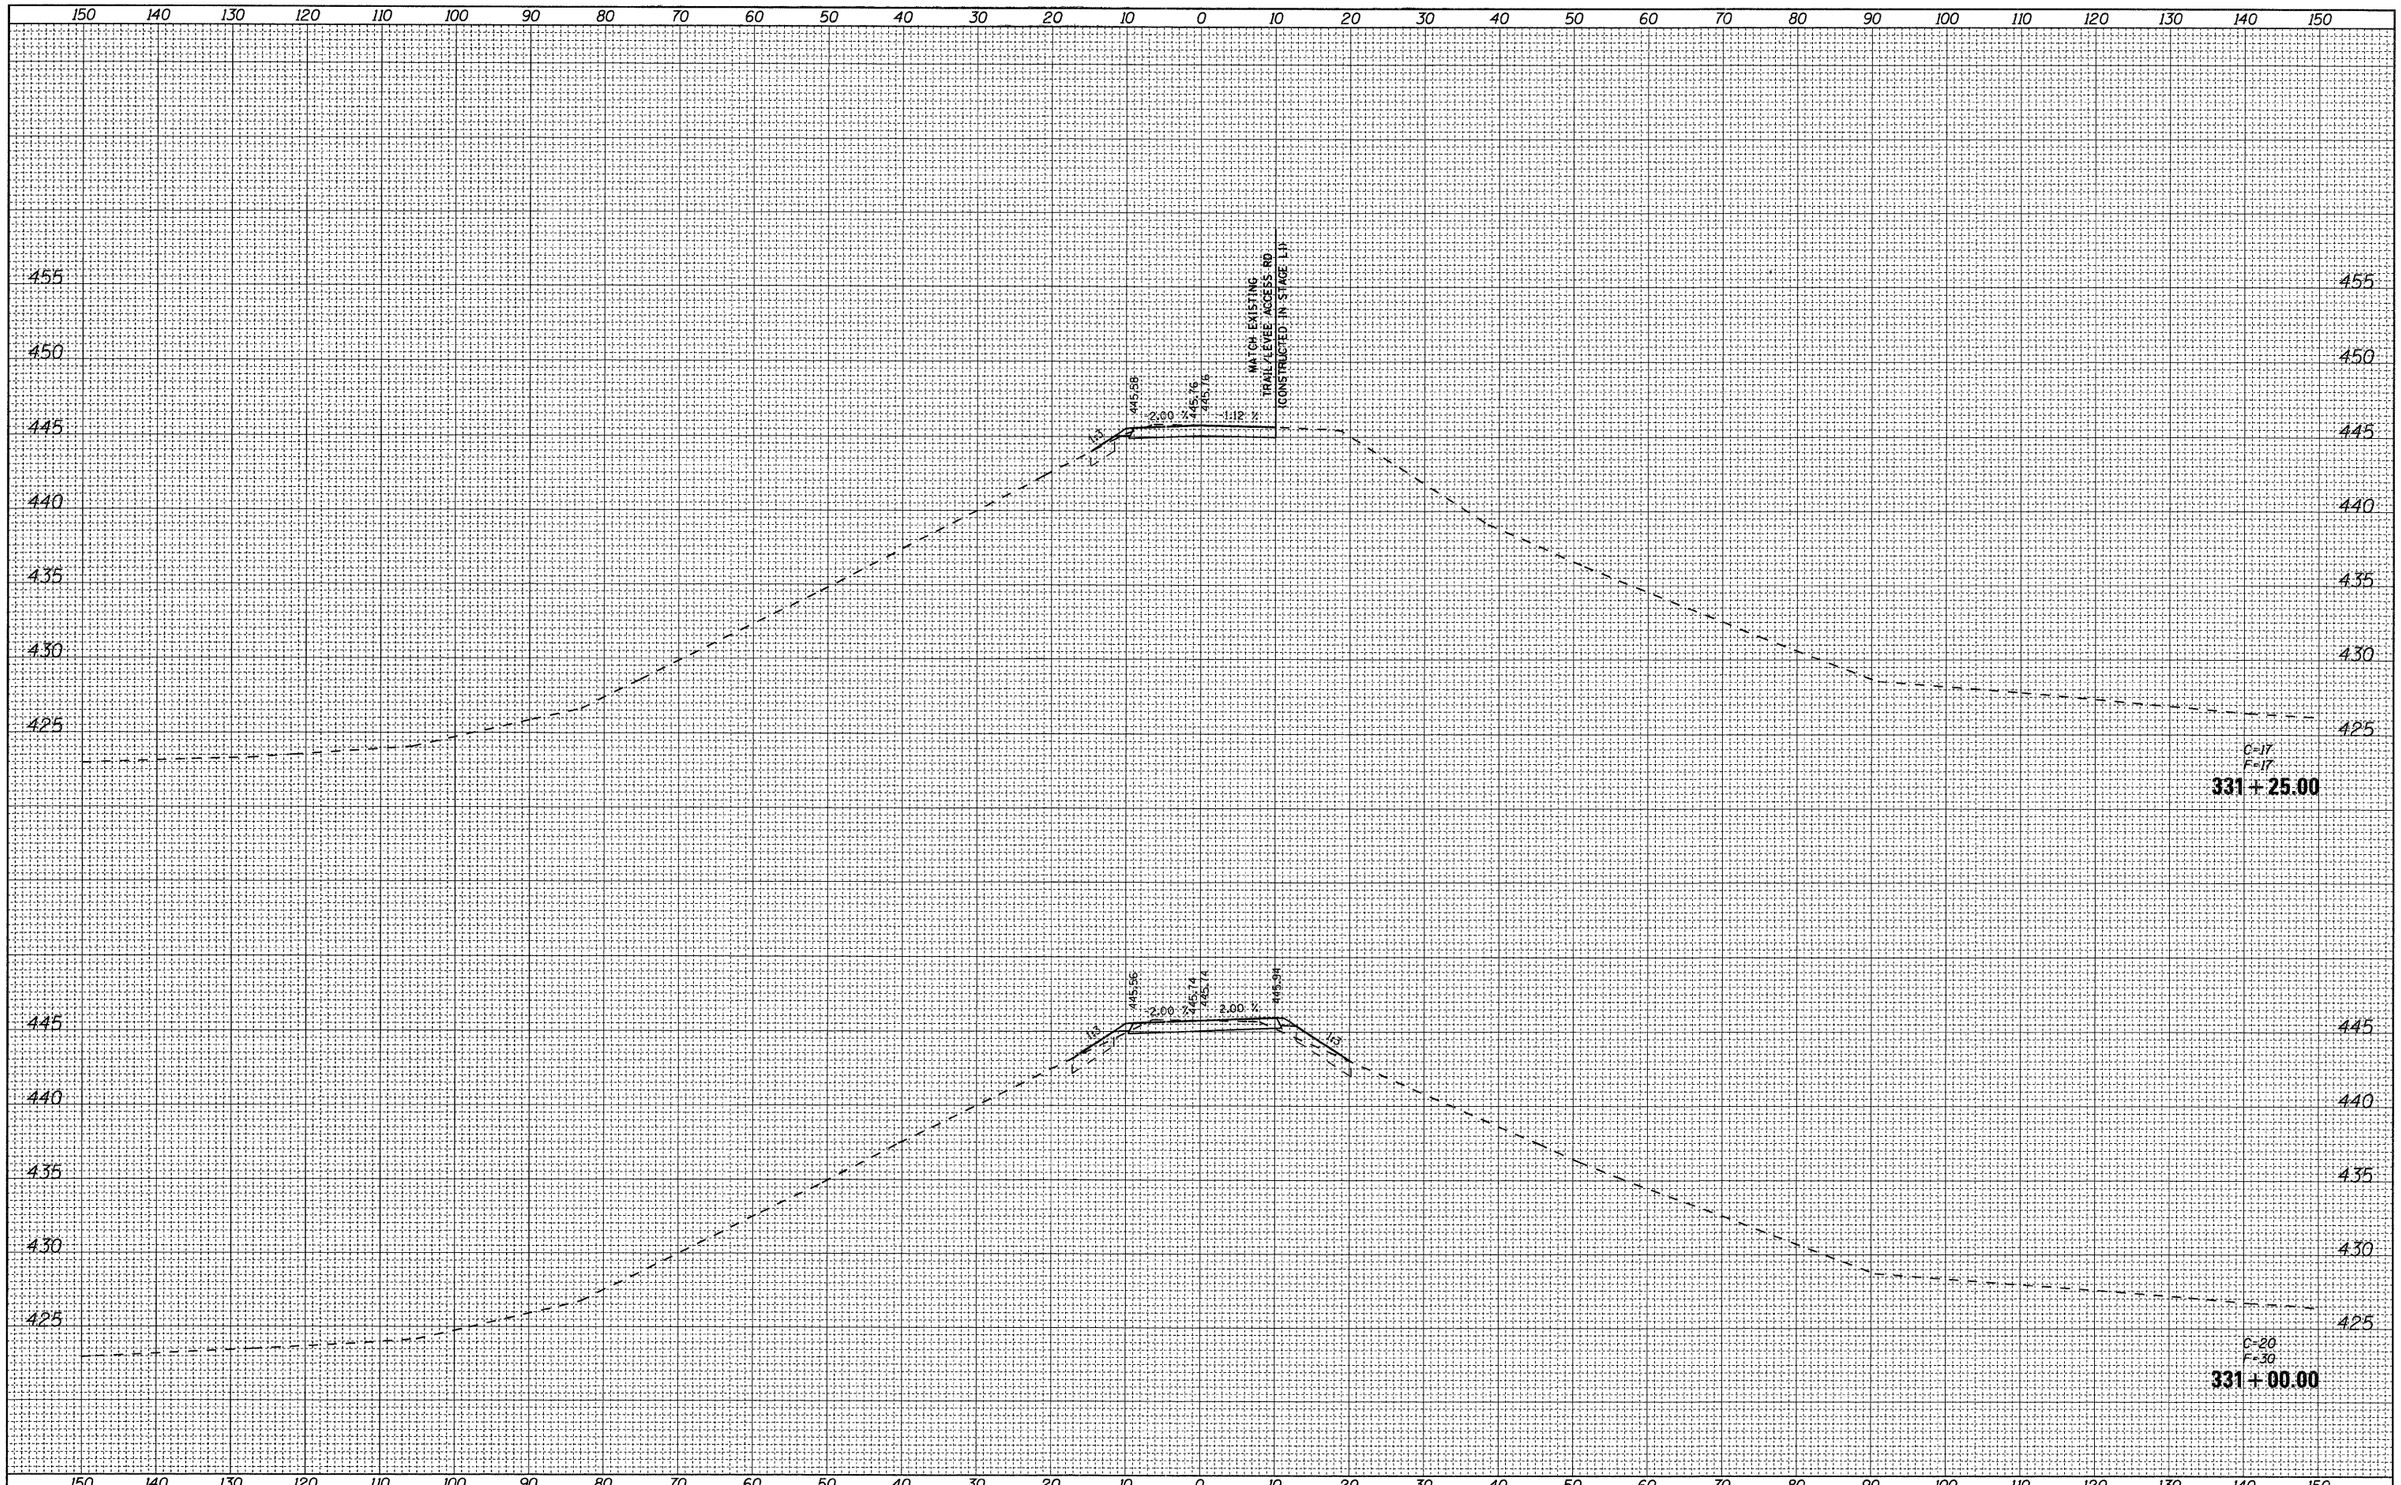

ORIGINAL SURVEY	NOTE BOOK	NO.

	BY	DATE
SURVEYED		
PLOTTED		
TEMPLATE		
AREAS		
AREAS CHECKED		

FILE NAME = D876A91-Sht-XSSht-RLLRE-02.dgn	USER NAME = untitled	DESIGNED - CLS	REVISED -
		DRAWN - MAM	REVISED -
	PLOT SCALE = 10.0000 ' / IN.	CHECKED - CLS	REVISED -
	PLOT DATE = 3/15/2011	DATE - 3/18/2011	REVISED -


VOLKERT

STATE OF ILLINOIS
DEPARTMENT OF TRANSPORTATION

CROSS SECTIONS
RELOCATED LEVEE – STAGE L2

SCALE: 1"=(H)10'(V)5' | SHEET NO. 2 OF 40 SHEETS | STA. 331+00.00 TO STA. 331+25.00

F.A.I. RTE.	SECTION	COUNTY	TOTAL SHEETS	SHEET NO.
270	60-1B-1	MADISON	712	652
		CONTRACT NO. 76A91		
	ILLINOIS FED. AID PROJECT			

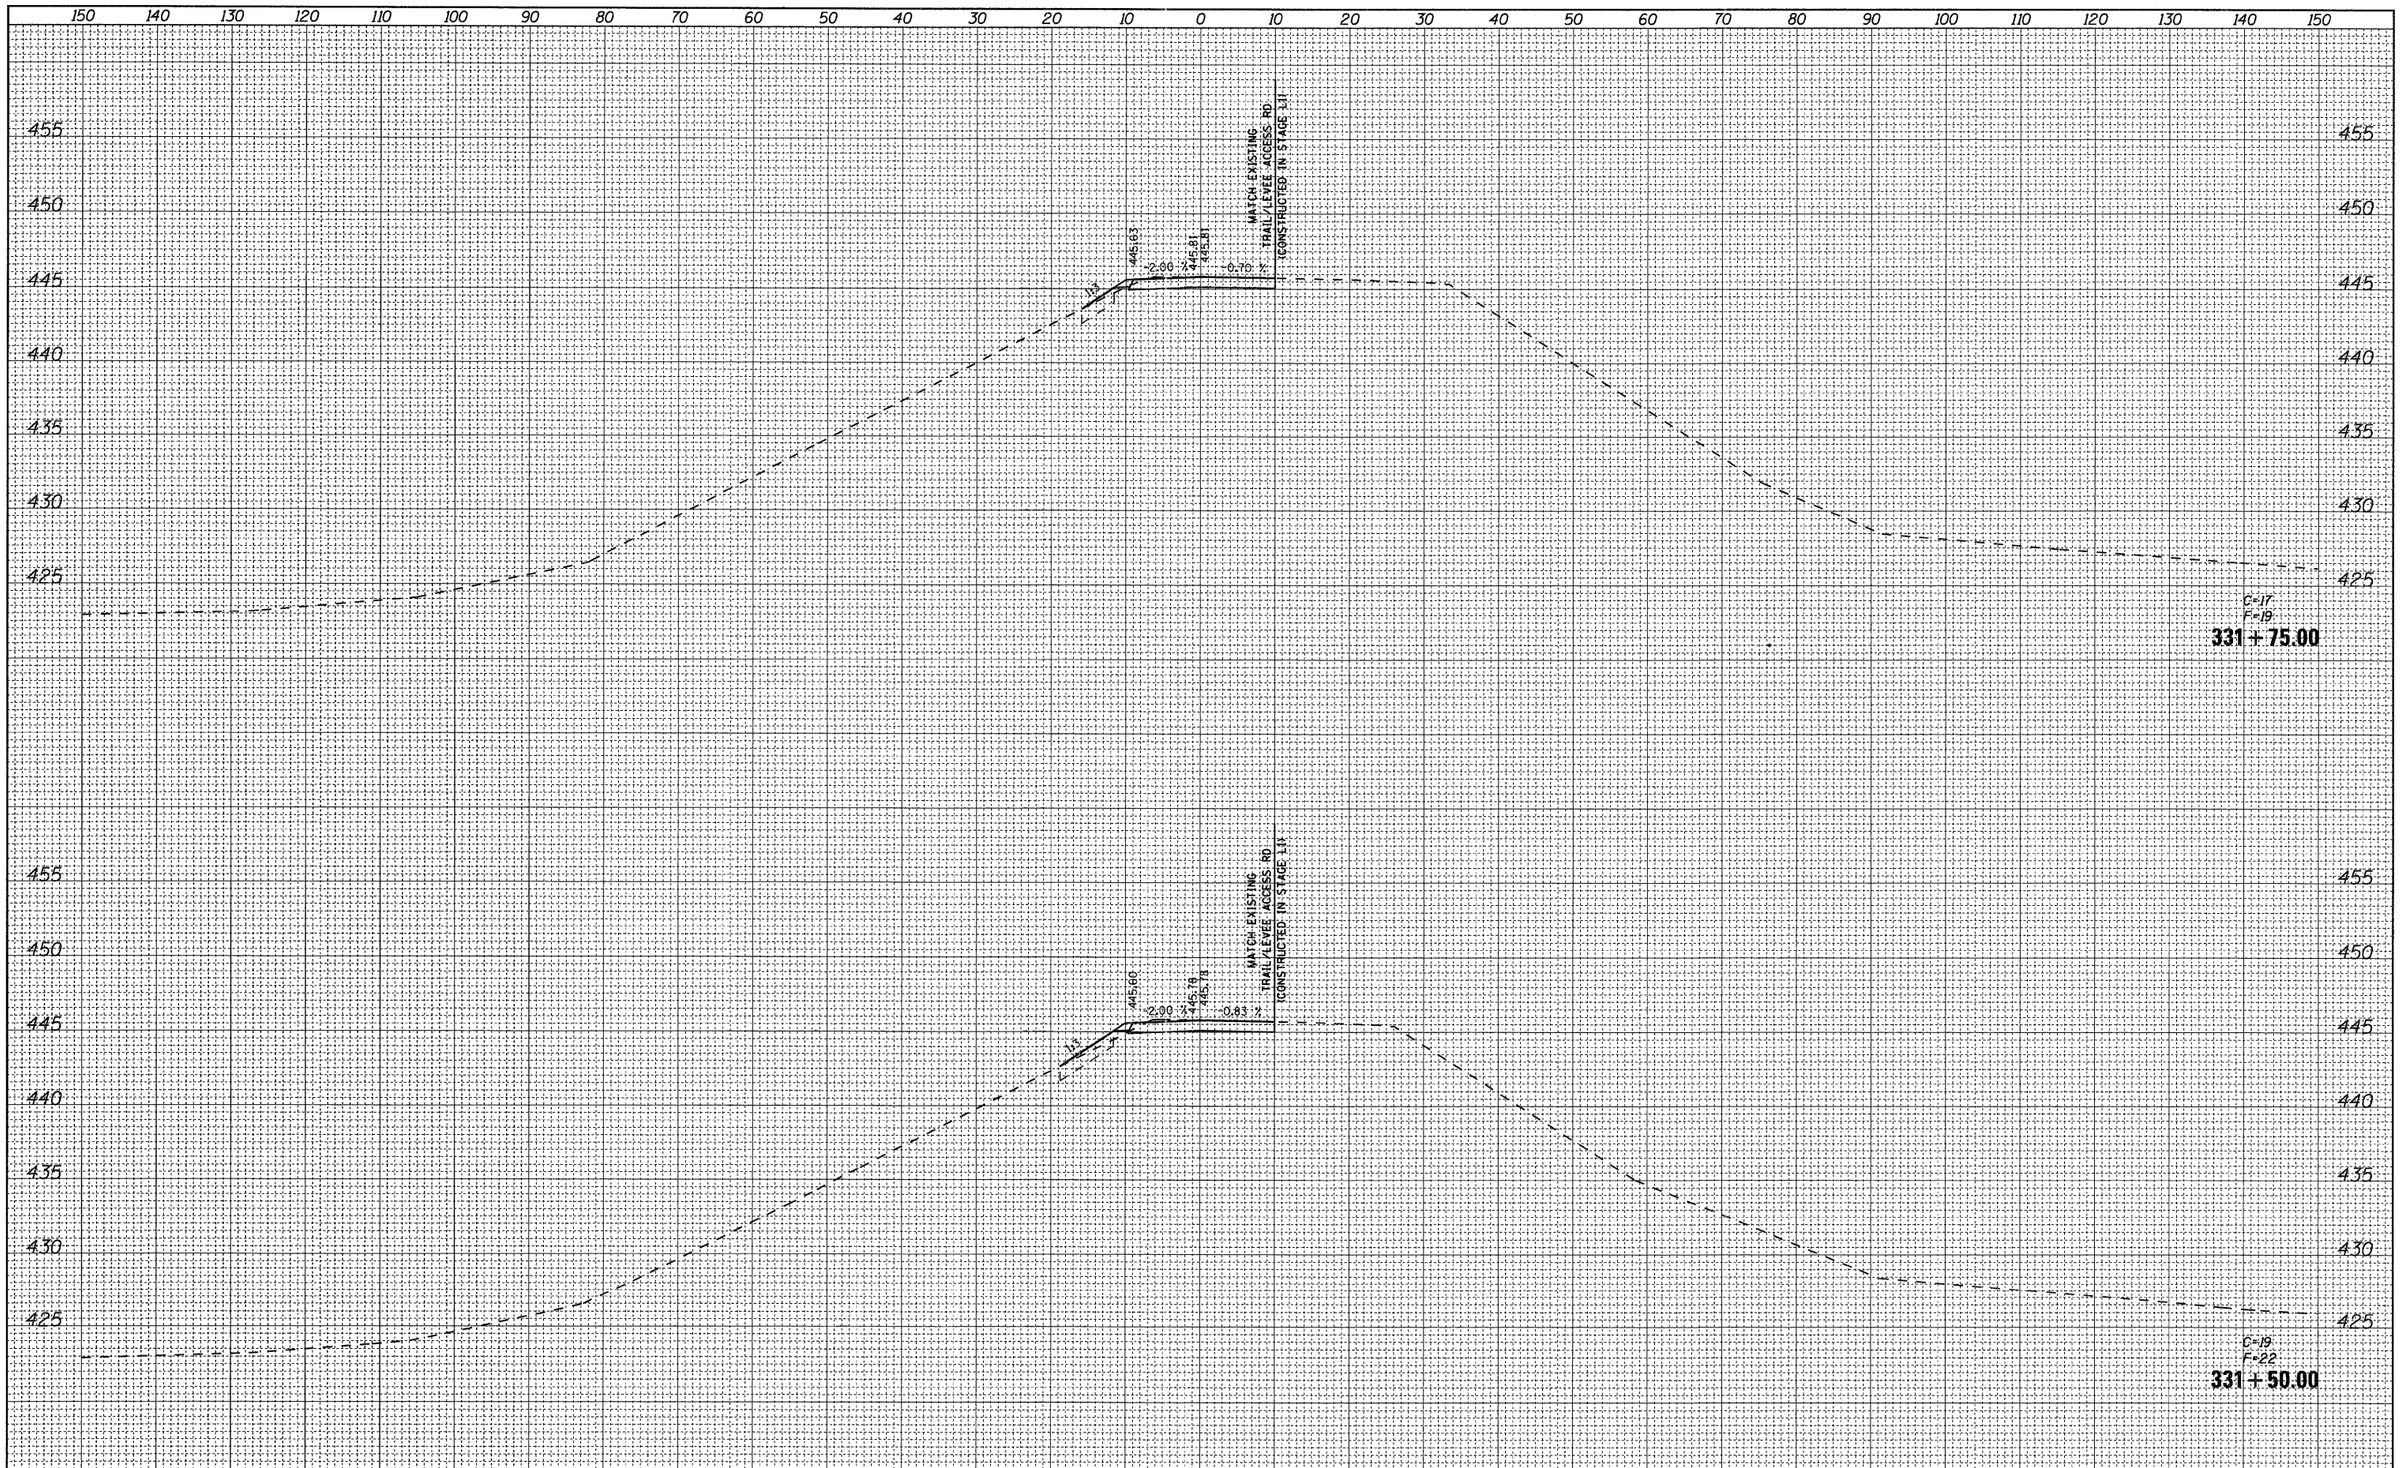

FINAL SURVEY

NOTE BOOK	SURVEYED	BY
NO.	PLOTTED	DATE
	TEMPLATE	
	AREAS	
	AREAS CHECKED	

ORIGINAL SURVEY

NOTE BOOK	SURVEYED	BY
NO.	PLOTTED	DATE
	TEMPLATE	
	AREAS	
	AREAS CHECKED	

FILE NAME = D876A91-Sht-XSSht-RLLRE-02.dgn	USER NAME = untitled	DESIGNED - CLS	REVISED -
		DRAWN - MAM	REVISED -
	PLOT SCALE = 10.0000 ' / IN.	CHECKED - CLS	REVISED -
	PLOT DATE = 3/15/2011	DATE - 3/18/2011	REVISED -


VOLKERT

STATE OF ILLINOIS
DEPARTMENT OF TRANSPORTATION

CROSS SECTIONS
RELOCATED LEVEE – STAGE L2

SCALE: 1"=(H)10'(V)5' | SHEET NO. 3 OF 40 SHEETS | STA. 331+50.00 TO STA. 331+75.00

F.A.I. RTE.	SECTION	COUNTY	TOTAL SHEETS	SHEET NO.
270	60-1B-1	MADISON	712	653
		CONTRACT NO. 76A91		
	ILLINOIS FED. AID PROJECT			

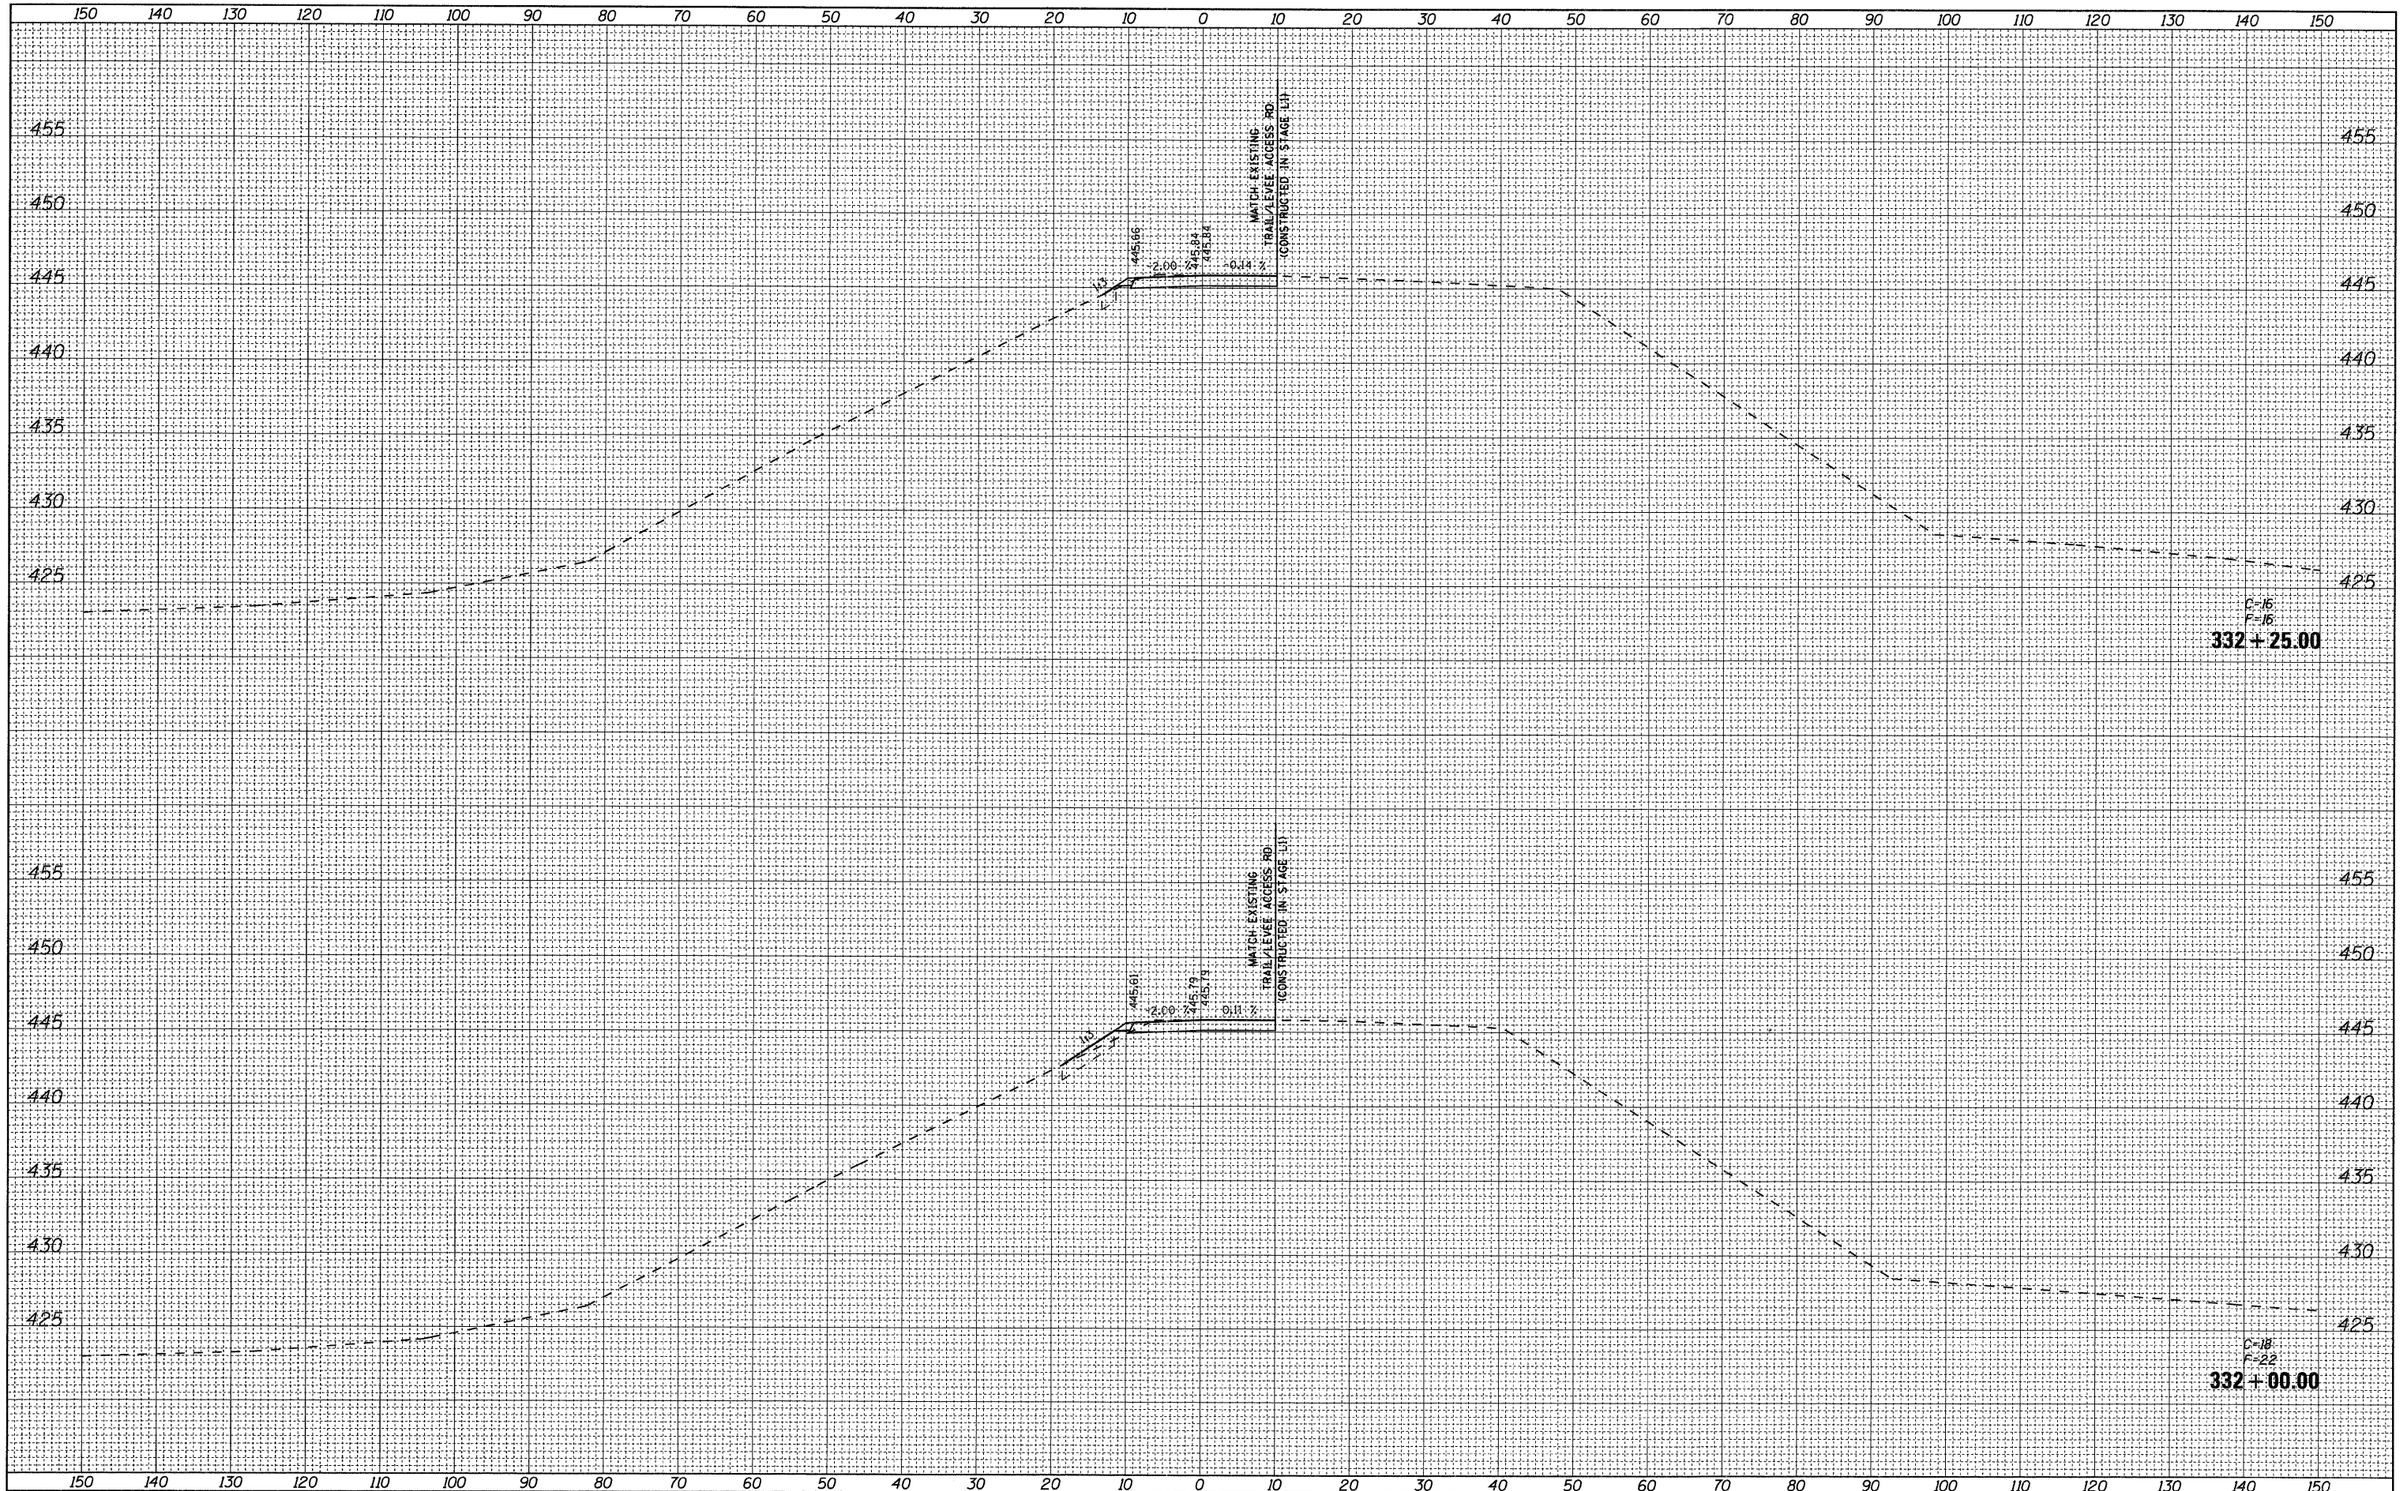

FINAL SURVEY		BY	DATE
NOTE BOOK	SURVEYED		
NO.	PLOTTED		
	TEMPLATE		
	AREAS		
	AREAS CHECKED		

ORIGINAL SURVEY		BY	DATE
NOTE BOOK	SURVEYED		
NO.	PLOTTED		
	TEMPLATE		
	AREAS		
	AREAS CHECKED		

FILE NAME = D876A91-Sht-XSSht-RLLRE-02.dgn	USER NAME = untitled	DESIGNED - CLS	REVISED -
		DRAWN - MAM	REVISED -
	PLOT SCALE = 10.0000 ' / IN.	CHECKED - CLS	REVISED -
	PLOT DATE = 3/15/2011	DATE - 3/18/2011	REVISED -


VOLKERT

STATE OF ILLINOIS
DEPARTMENT OF TRANSPORTATION

CROSS SECTIONS
RELOCATED LEVEE – STAGE L2

SCALE: 1"=(H)10'(V)5' | SHEET NO. 4 OF 40 SHEETS | STA. 332+00.00 TO STA. 332+25.00

F.A.I. RTE.	SECTION	COUNTY	TOTAL SHEETS	SHEET NO.
270	60-1B-1	MADISON	712	654
		CONTRACT NO. 76A91		
		ILLINOIS FED. AID PROJECT		

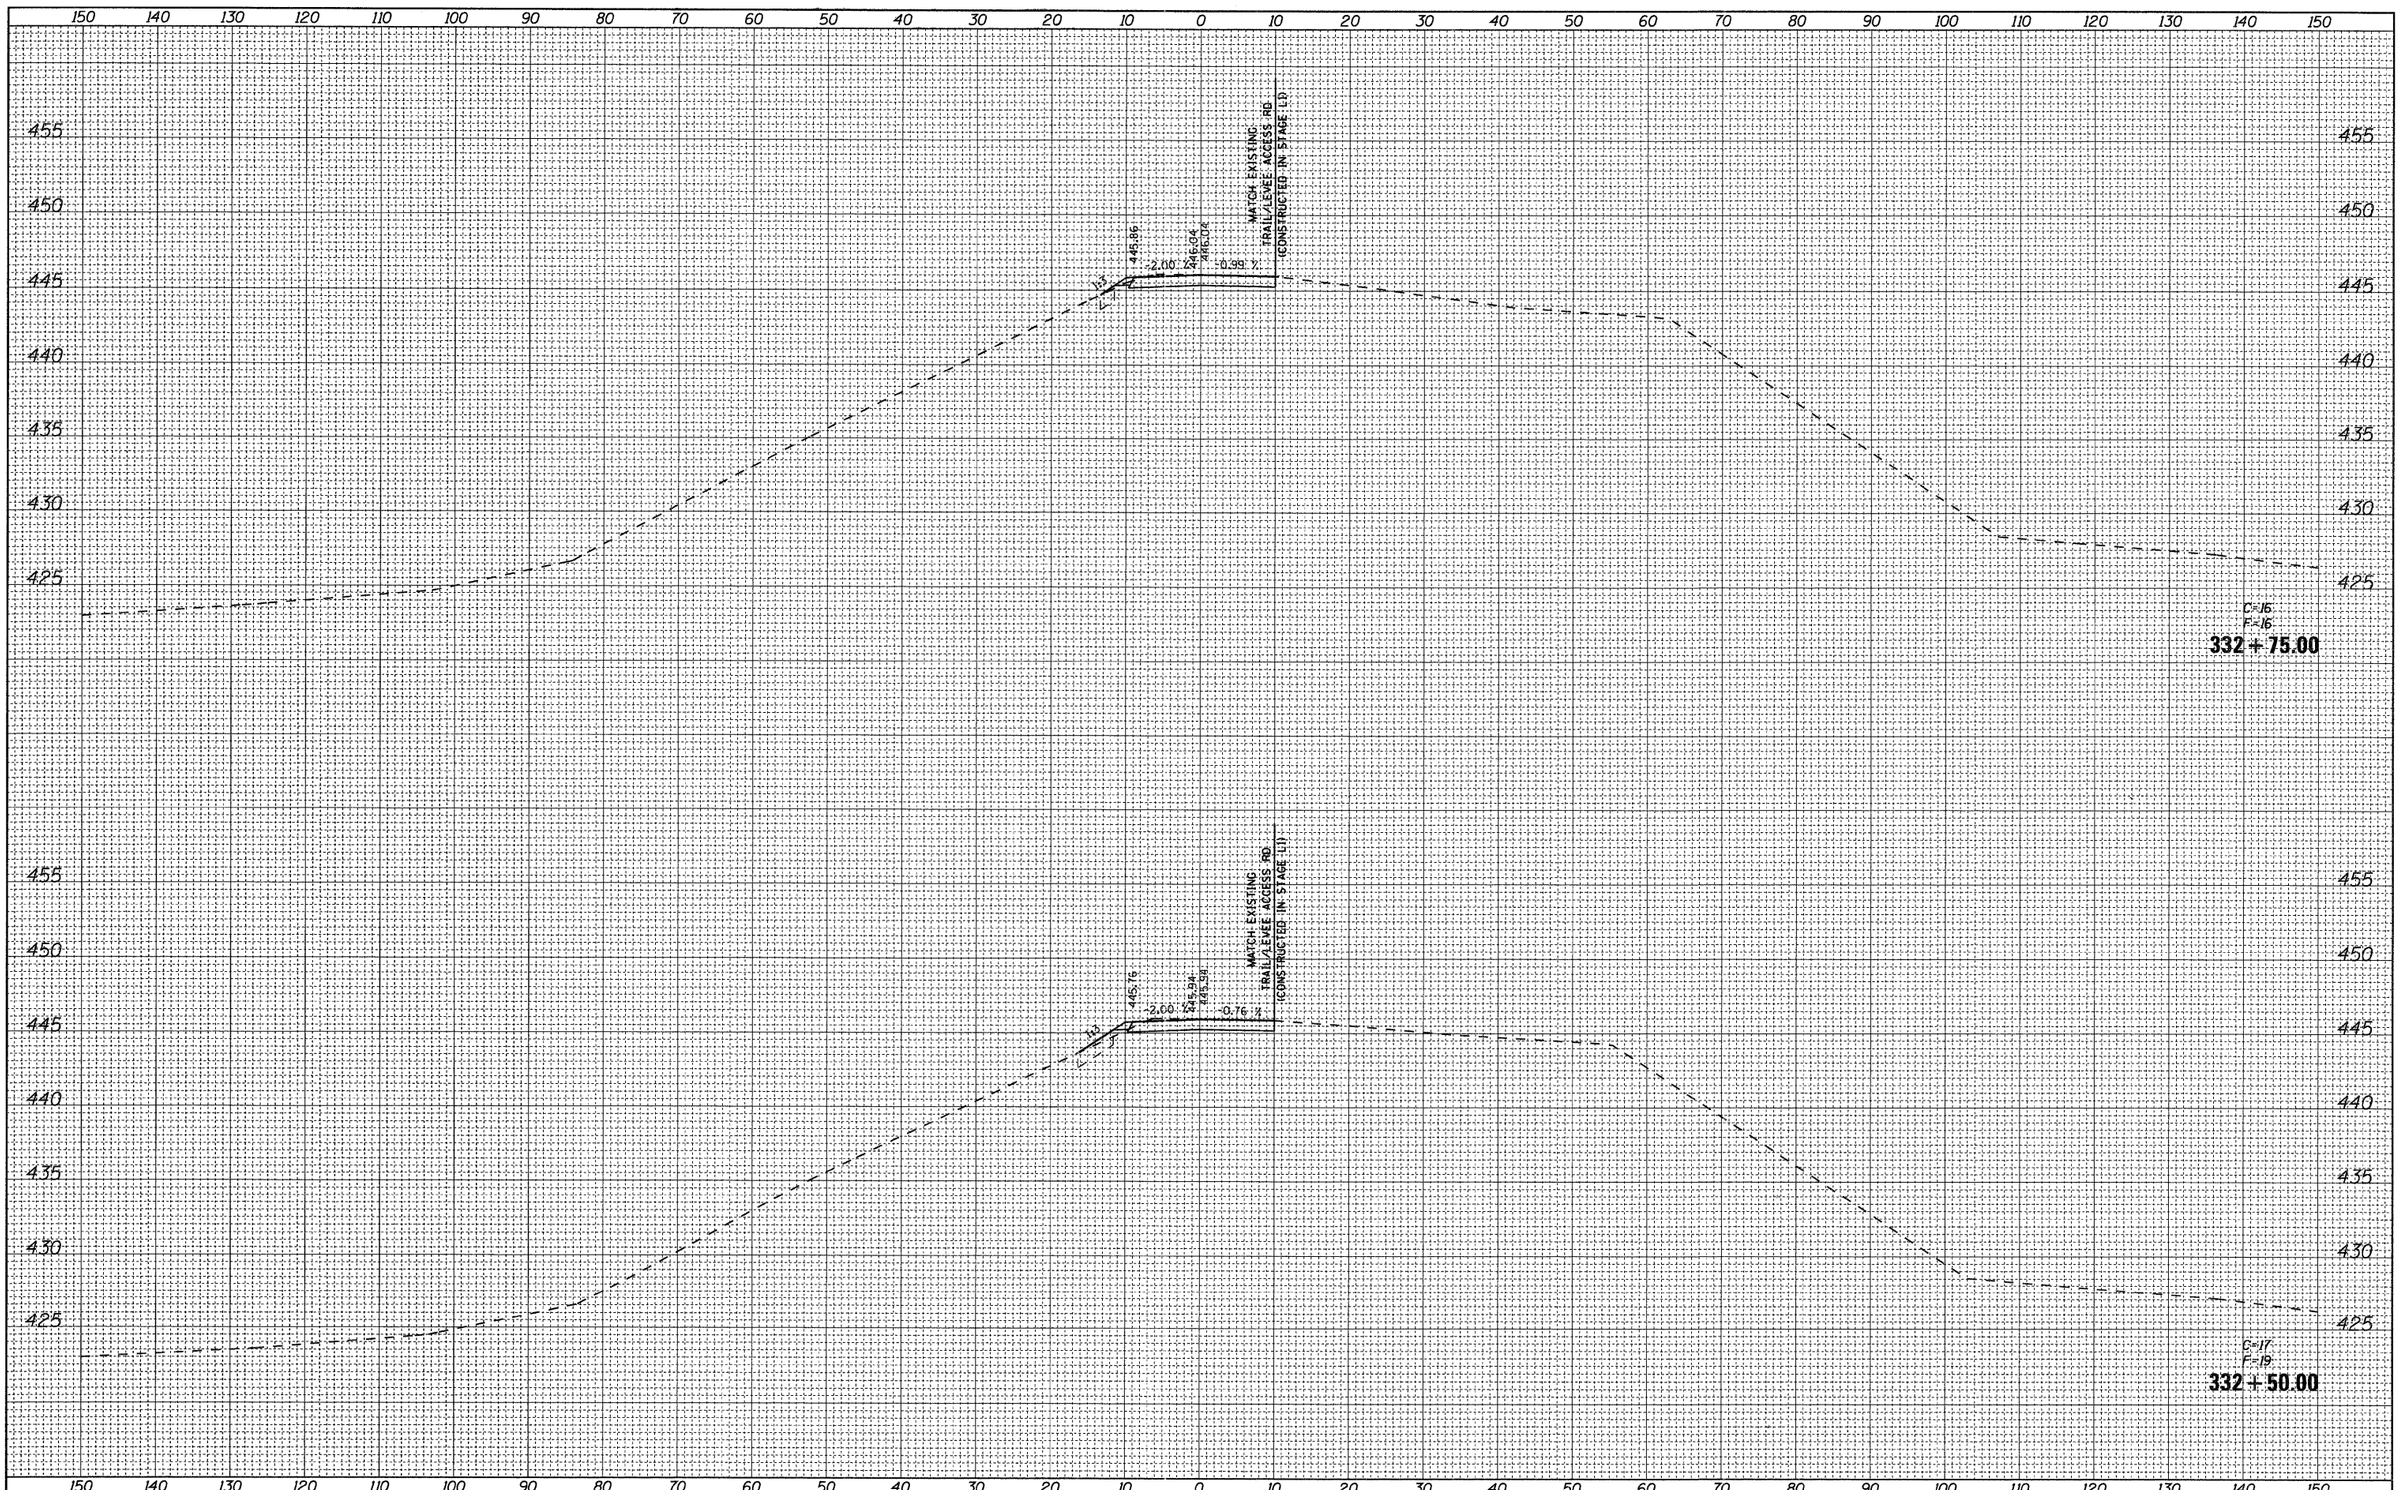

FINAL SURVEY
NOTE BOOK
NO.
SURVEYED
PLOTTED
TEMPLATE
AREAS
AREAS CHECKED
BY
DATE

ORIGINAL SURVEY
NOTE BOOK
NO.
SURVEYED
PLOTTED
TEMPLATE
AREAS
AREAS CHECKED
BY
DATE

FILE NAME = D876A91-Sht-XSSht-RLLRE-02.dgn	USER NAME = untitled	DESIGNED - CLS	REVISED -
		DRAWN - MAM	REVISED -
	PLOT SCALE = 10.0000 ' / IN.	CHECKED - CLS	REVISED -
	PLOT DATE = 3/15/2011	DATE - 3/18/2011	REVISED -


VOLKERT

STATE OF ILLINOIS
DEPARTMENT OF TRANSPORTATION

CROSS SECTIONS
RELOCATED LEVEE – STAGE L2

SCALE: 1"=(H)10'(V)5' | SHEET NO. 5 OF 40 SHEETS | STA. 332+50.00 TO STA. 332+75.00

F.A.I. RTE.	SECTION	COUNTY	TOTAL SHEETS	SHEET NO.
270	60-1B-1	MADISON	712	655
		CONTRACT NO. 76A91		
	ILLINOIS	FED. AID PROJECT		

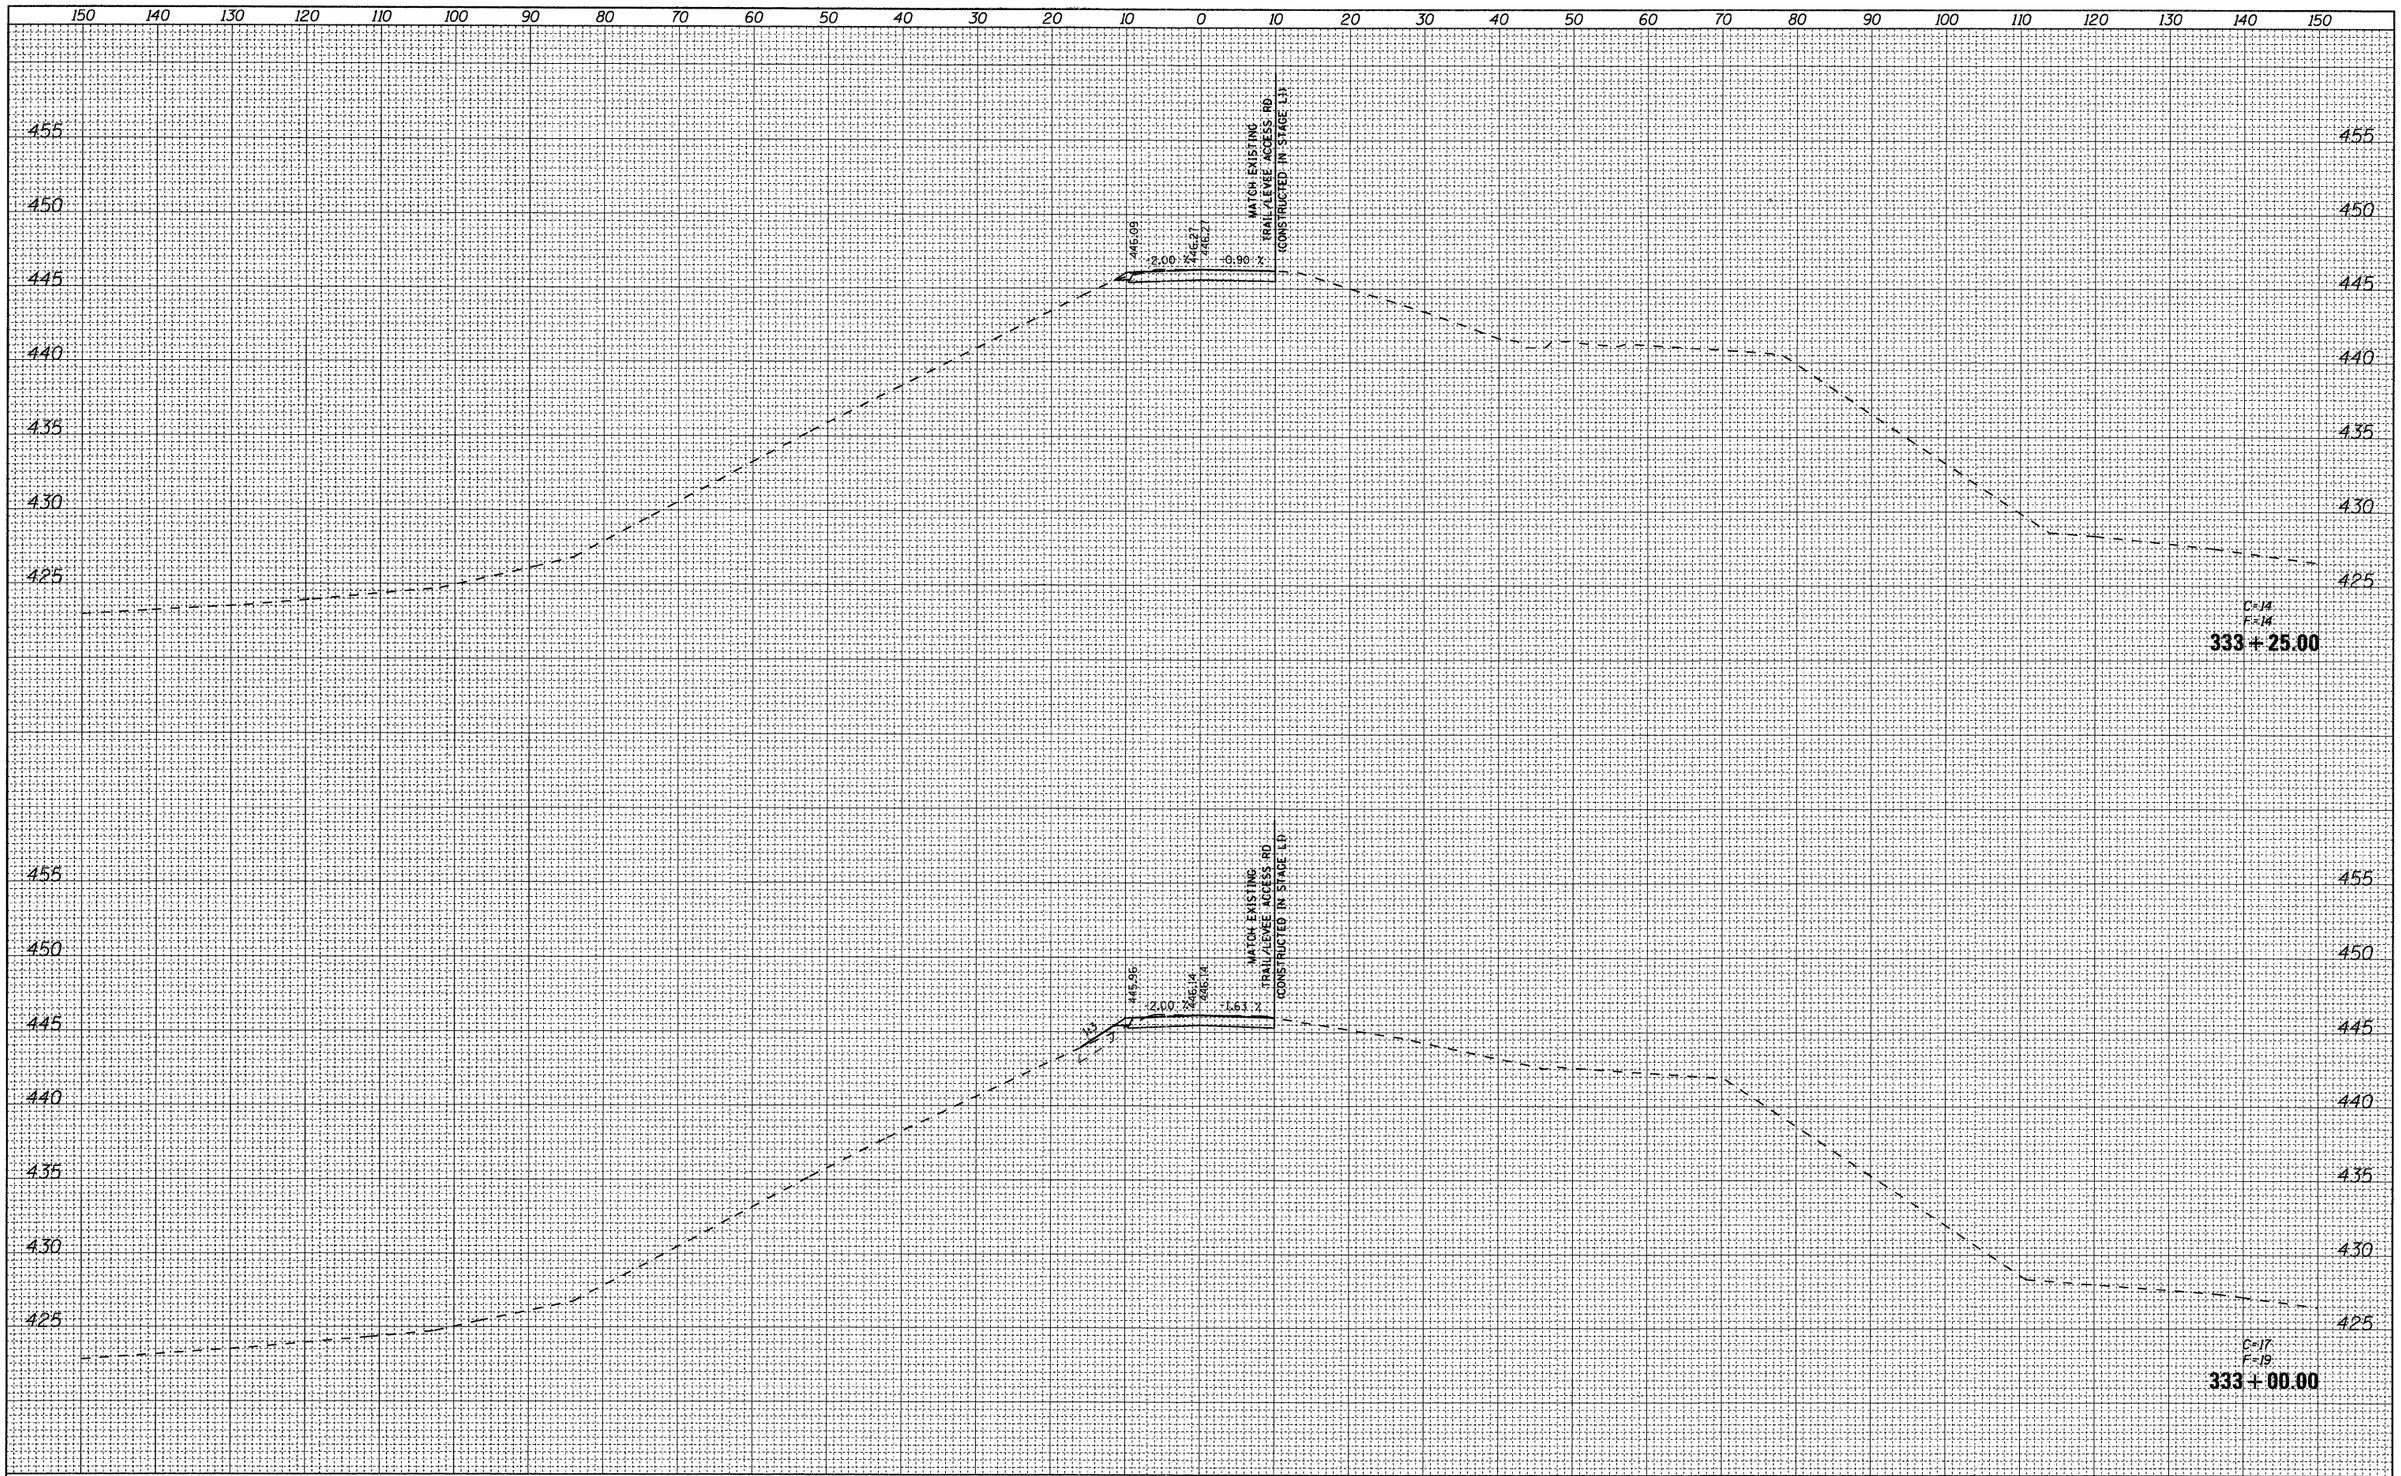

FINAL SURVEY

NOTE BOOK	SURVEYED	BY	DATE
NO.	PLOTTED		
	TEMPLATE		
	AREAS		
	AREAS CHECKED		

ORIGINAL SURVEY

NOTE BOOK	SURVEYED	BY	DATE
NO.	PLOTTED		
	TEMPLATE		
	AREAS		
	AREAS CHECKED		

FILE NAME = D876A91-Sht-XSSht-RLLRE-02.dgn	USER NAME = untitled	DESIGNED - CLS	REVISED -
		DRAWN - MAM	REVISED -
	PLOT SCALE = 10.0000 ' / IN.	CHECKED - CLS	REVISED -
	PLOT DATE = 3/15/2011	DATE - 3/18/2011	REVISED -

VOLKERT

STATE OF ILLINOIS
DEPARTMENT OF TRANSPORTATION


CROSS SECTIONS
RELOCATED LEVEE – STAGE L2

SCALE: 1"=(H)10'(V)5' | SHEET NO. 6 OF 40 SHEETS | STA. 333+00.00 TO STA. 333+25.00

F.A.I. RTE.	SECTION	COUNTY	TOTAL SHEETS	SHEET NO.
270	60-1B-1	MADISON	712	656
		CONTRACT NO. 76A91		
	ILLINOIS FED. AID PROJECT			


FINAL SURVEY	BY	DATE
NOTE BOOK	SURVEYED	
NO.	PLOTTED	
	TEMPLATE	
	AREAS	
	AREAS CHECKED	

ORIGINAL SURVEY	BY	DATE
NOTE BOOK	SURVEYED	
NO.	PLOTTED	
	TEMPLATE	
	AREAS	
	AREAS CHECKED	

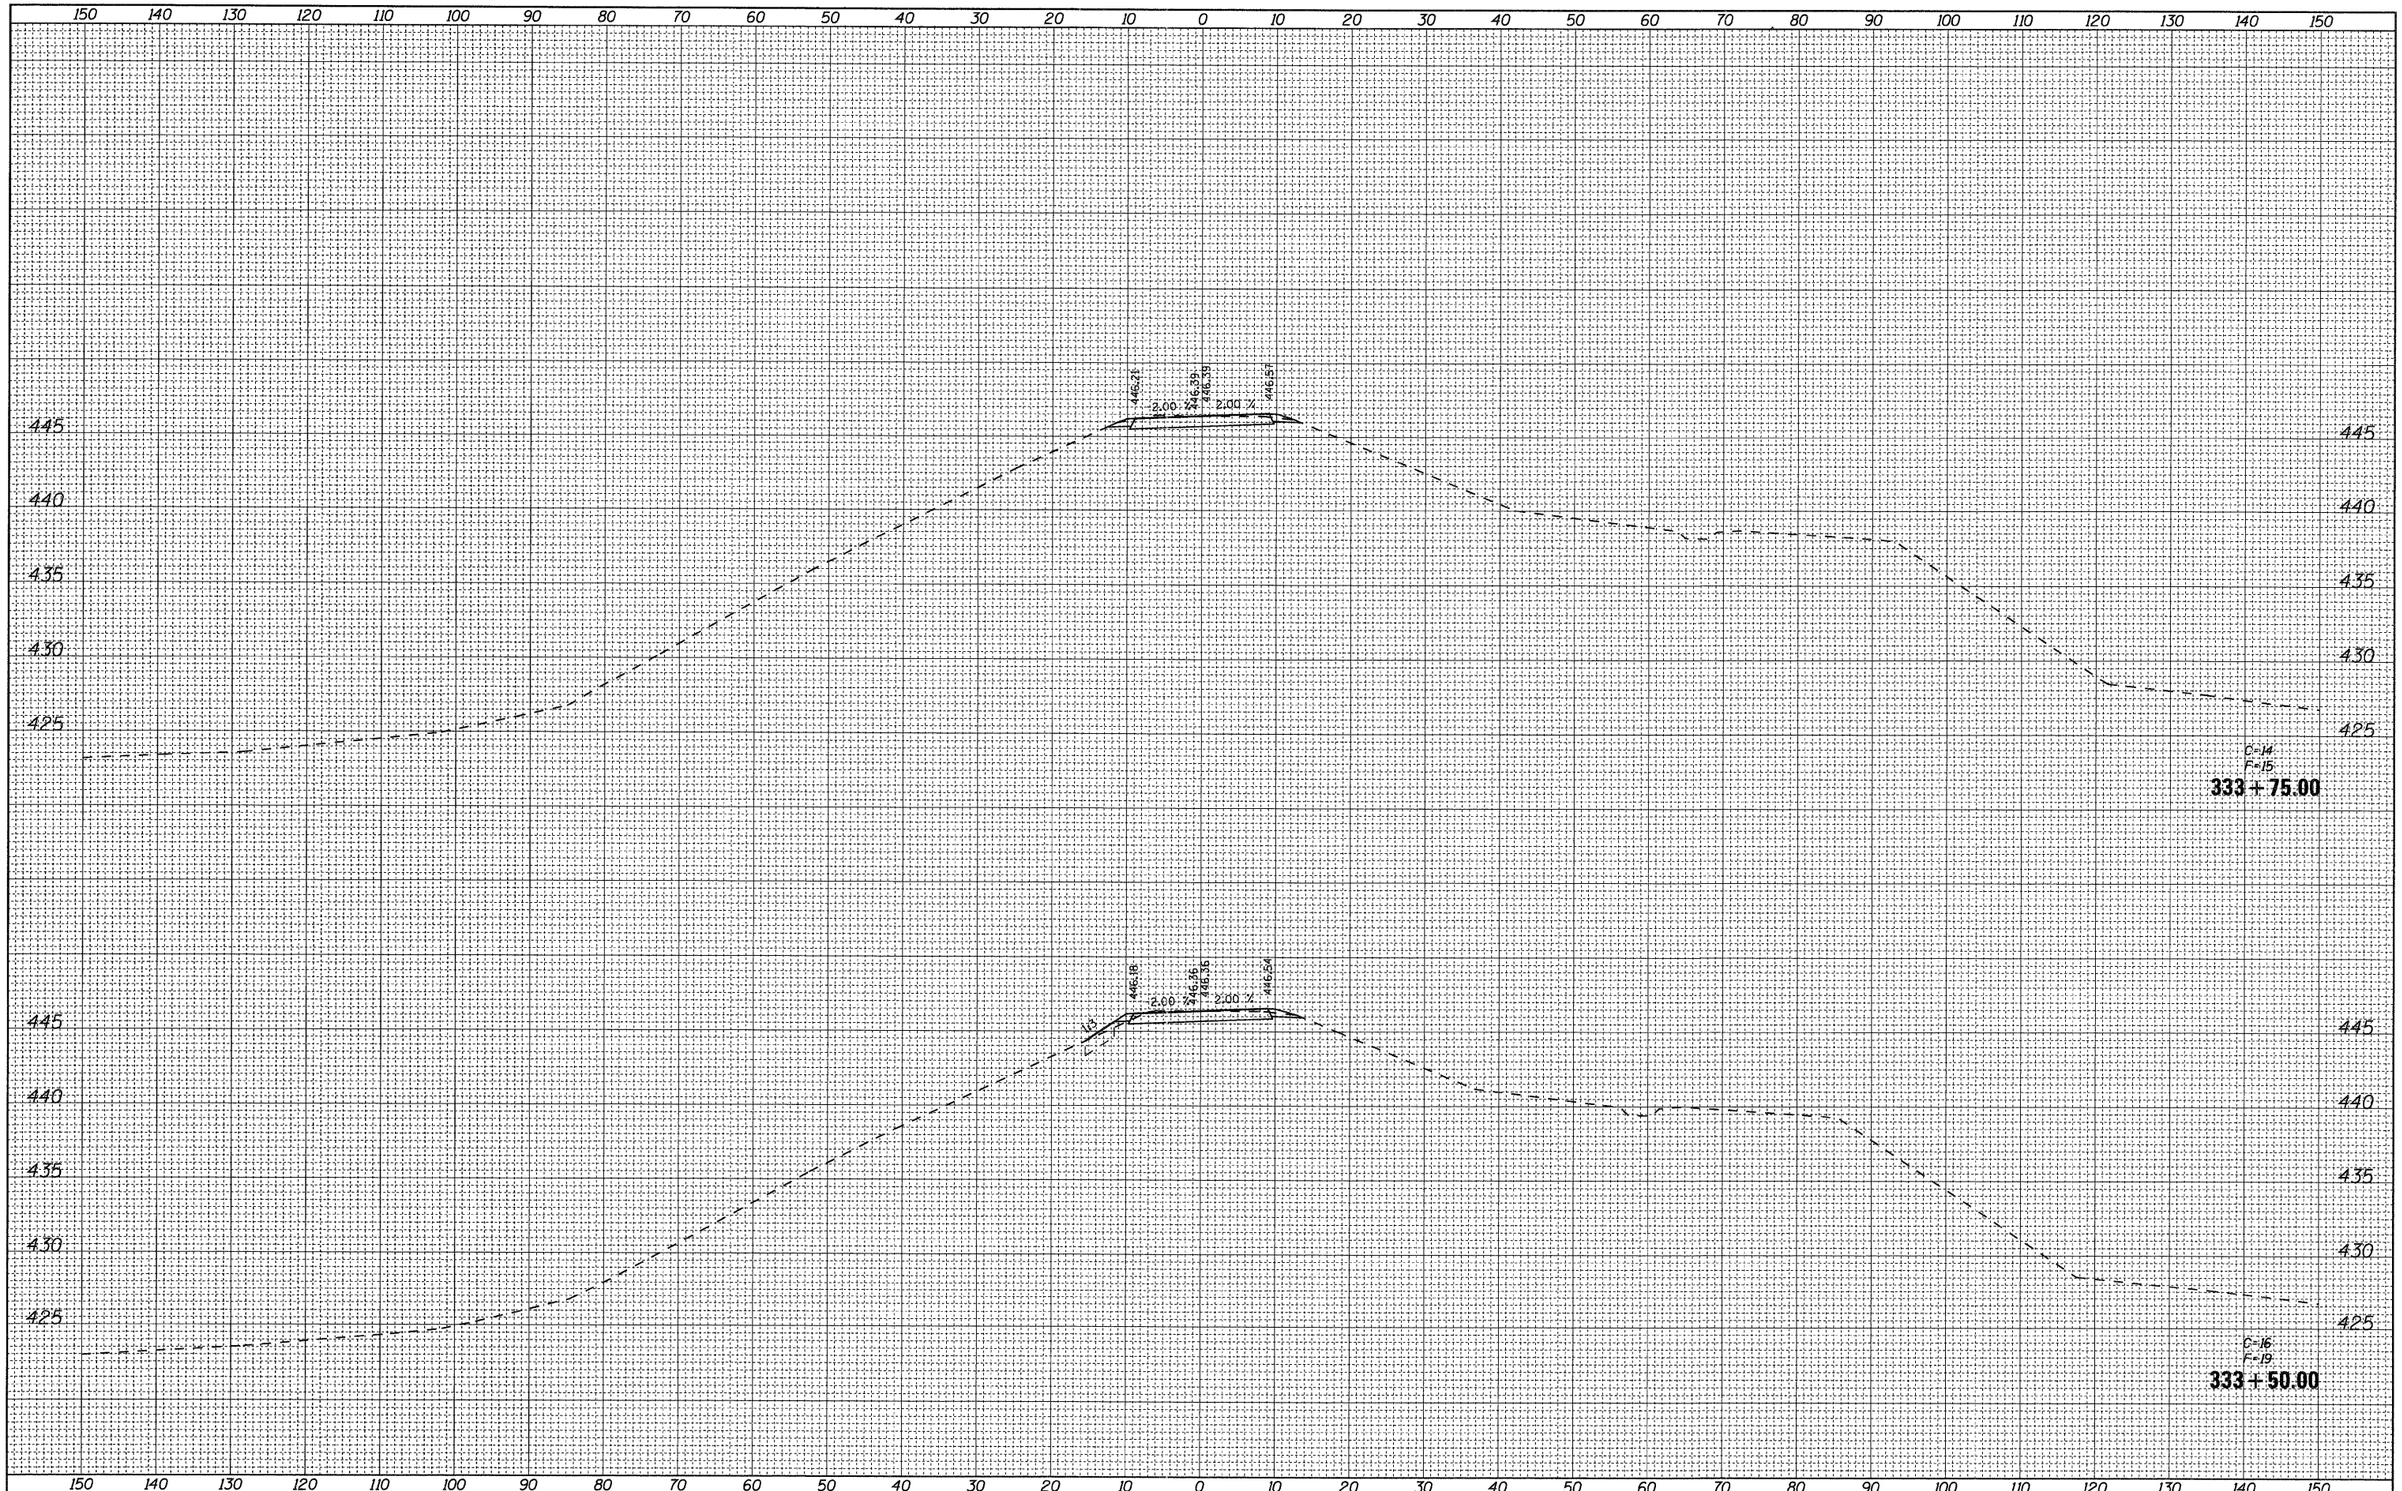

FILE NAME = D876A91-Sht-XSSht-RLLRE-02.dgn	USER NAME = untitled	DESIGNED - CLS	REVISED -	**STATE OF ILLINOIS DEPARTMENT OF TRANSPORTATION**	**CROSS SECTIONS RELOCATED LEVEE – STAGE L2**
VOLKERT		DRAWN - MAM	REVISED -		
	PLOT SCALE = 10.0000 ' / IN.	CHECKED - CLS	REVISED -		SCALE: 1"=(H)10'(V)5' | SHEET NO. 7 OF 40 SHEETS | STA. 333+50.00 TO STA. 333+75.00
	PLOT DATE = 3/15/2011	DATE - 3/18/2011	REVISED -		

F.A.I. RTE.	SECTION	COUNTY	TOTAL SHEETS	SHEET NO.
270	60-1B-1	MADISON	712	657
		CONTRACT NO. 76A91		
	ILLINOIS FED. AID PROJECT			

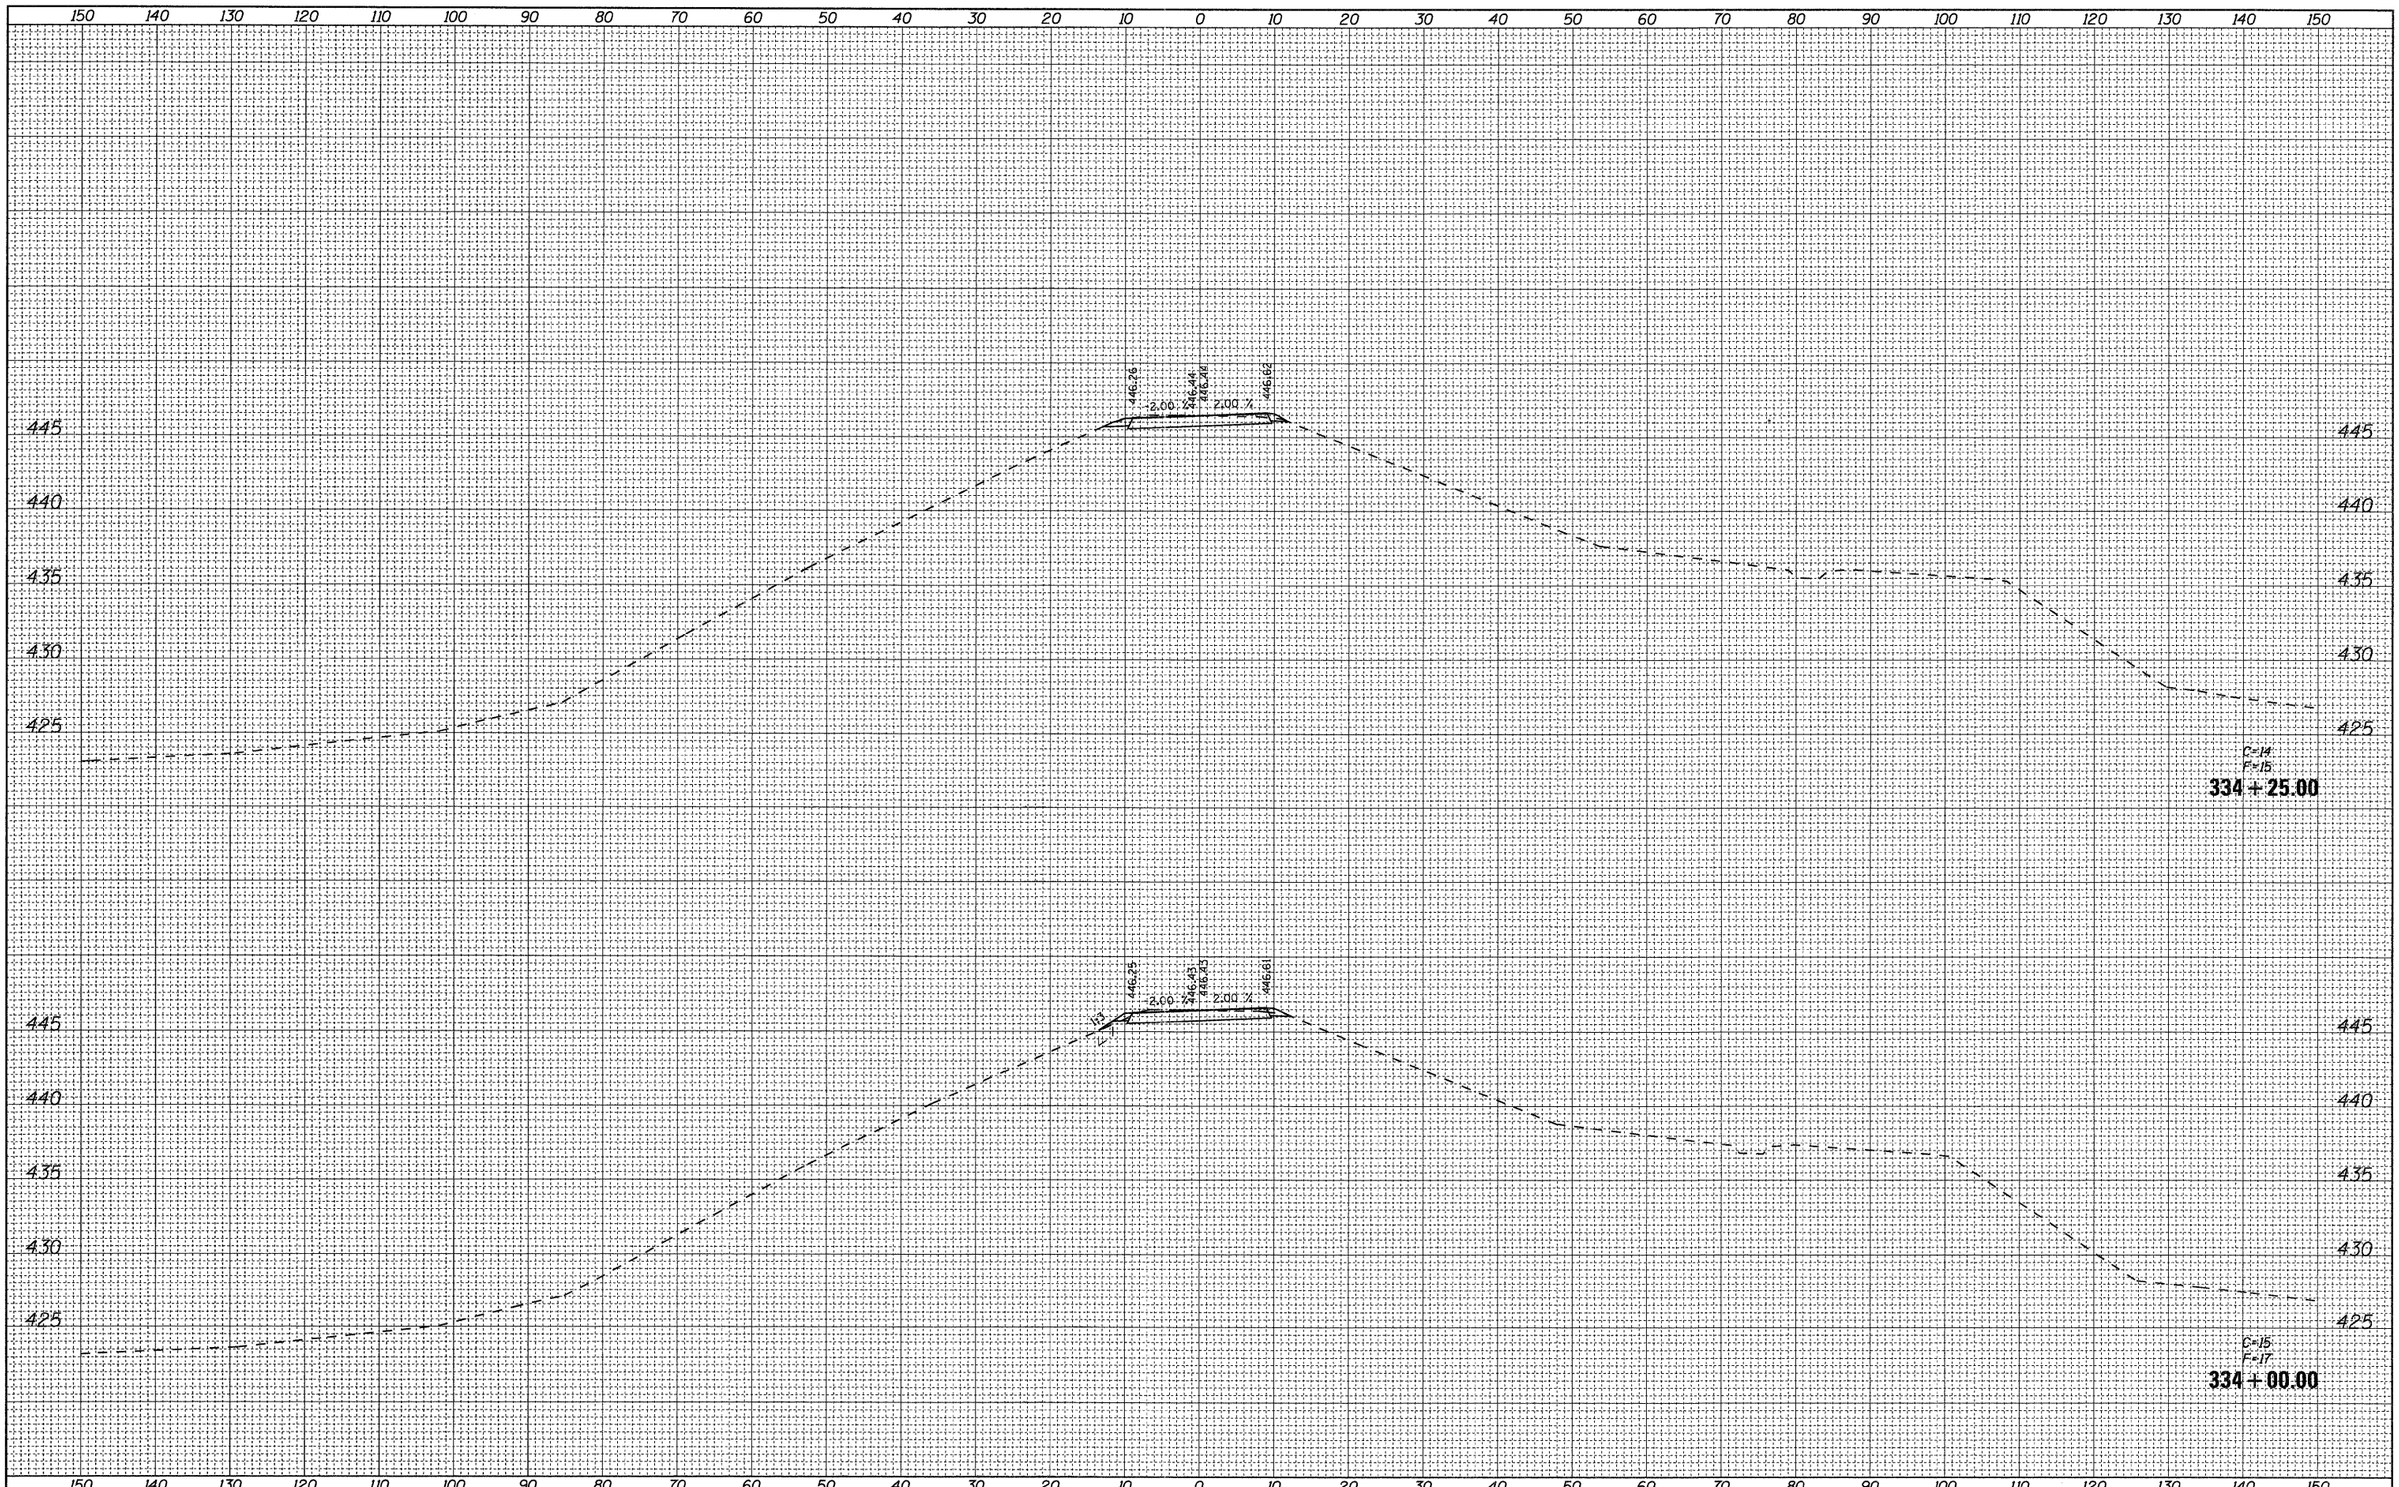

FINAL SURVEY
NOTE BOOK
NO.
SURVEYED
PLOTTED
TEMPLATE
AREAS
AREAS CHECKED
BY
DATE

ORIGINAL SURVEY
NOTE BOOK
NO.
SURVEYED
PLOTTED
TEMPLATE
AREAS
AREAS CHECKED
BY
DATE

FILE NAME = D876A91-Sht-XSSht-RLLRE-02.dgn	USER NAME = untitled	DESIGNED - CLS	REVISED -
		DRAWN - MAM	REVISED -
	PLOT SCALE = 10.0000 ' / IN.	CHECKED - CLS	REVISED -
	PLOT DATE = 3/15/2011	DATE - 3/18/2011	REVISED -


VOLKERT

STATE OF ILLINOIS
DEPARTMENT OF TRANSPORTATION

CROSS SECTIONS
RELOCATED LEVEE – STAGE L2

SCALE: 1"=(H)10'(V)5' | SHEET NO. 8 OF 40 SHEETS | STA. 334+00.00 TO STA. 334+25.00

F.A.I. RTE.	SECTION	COUNTY	TOTAL SHEETS	SHEET NO.
270	60-1B-1	MADISON	712	658
		CONTRACT NO. 76A91		
	ILLINOIS FED. AID PROJECT			

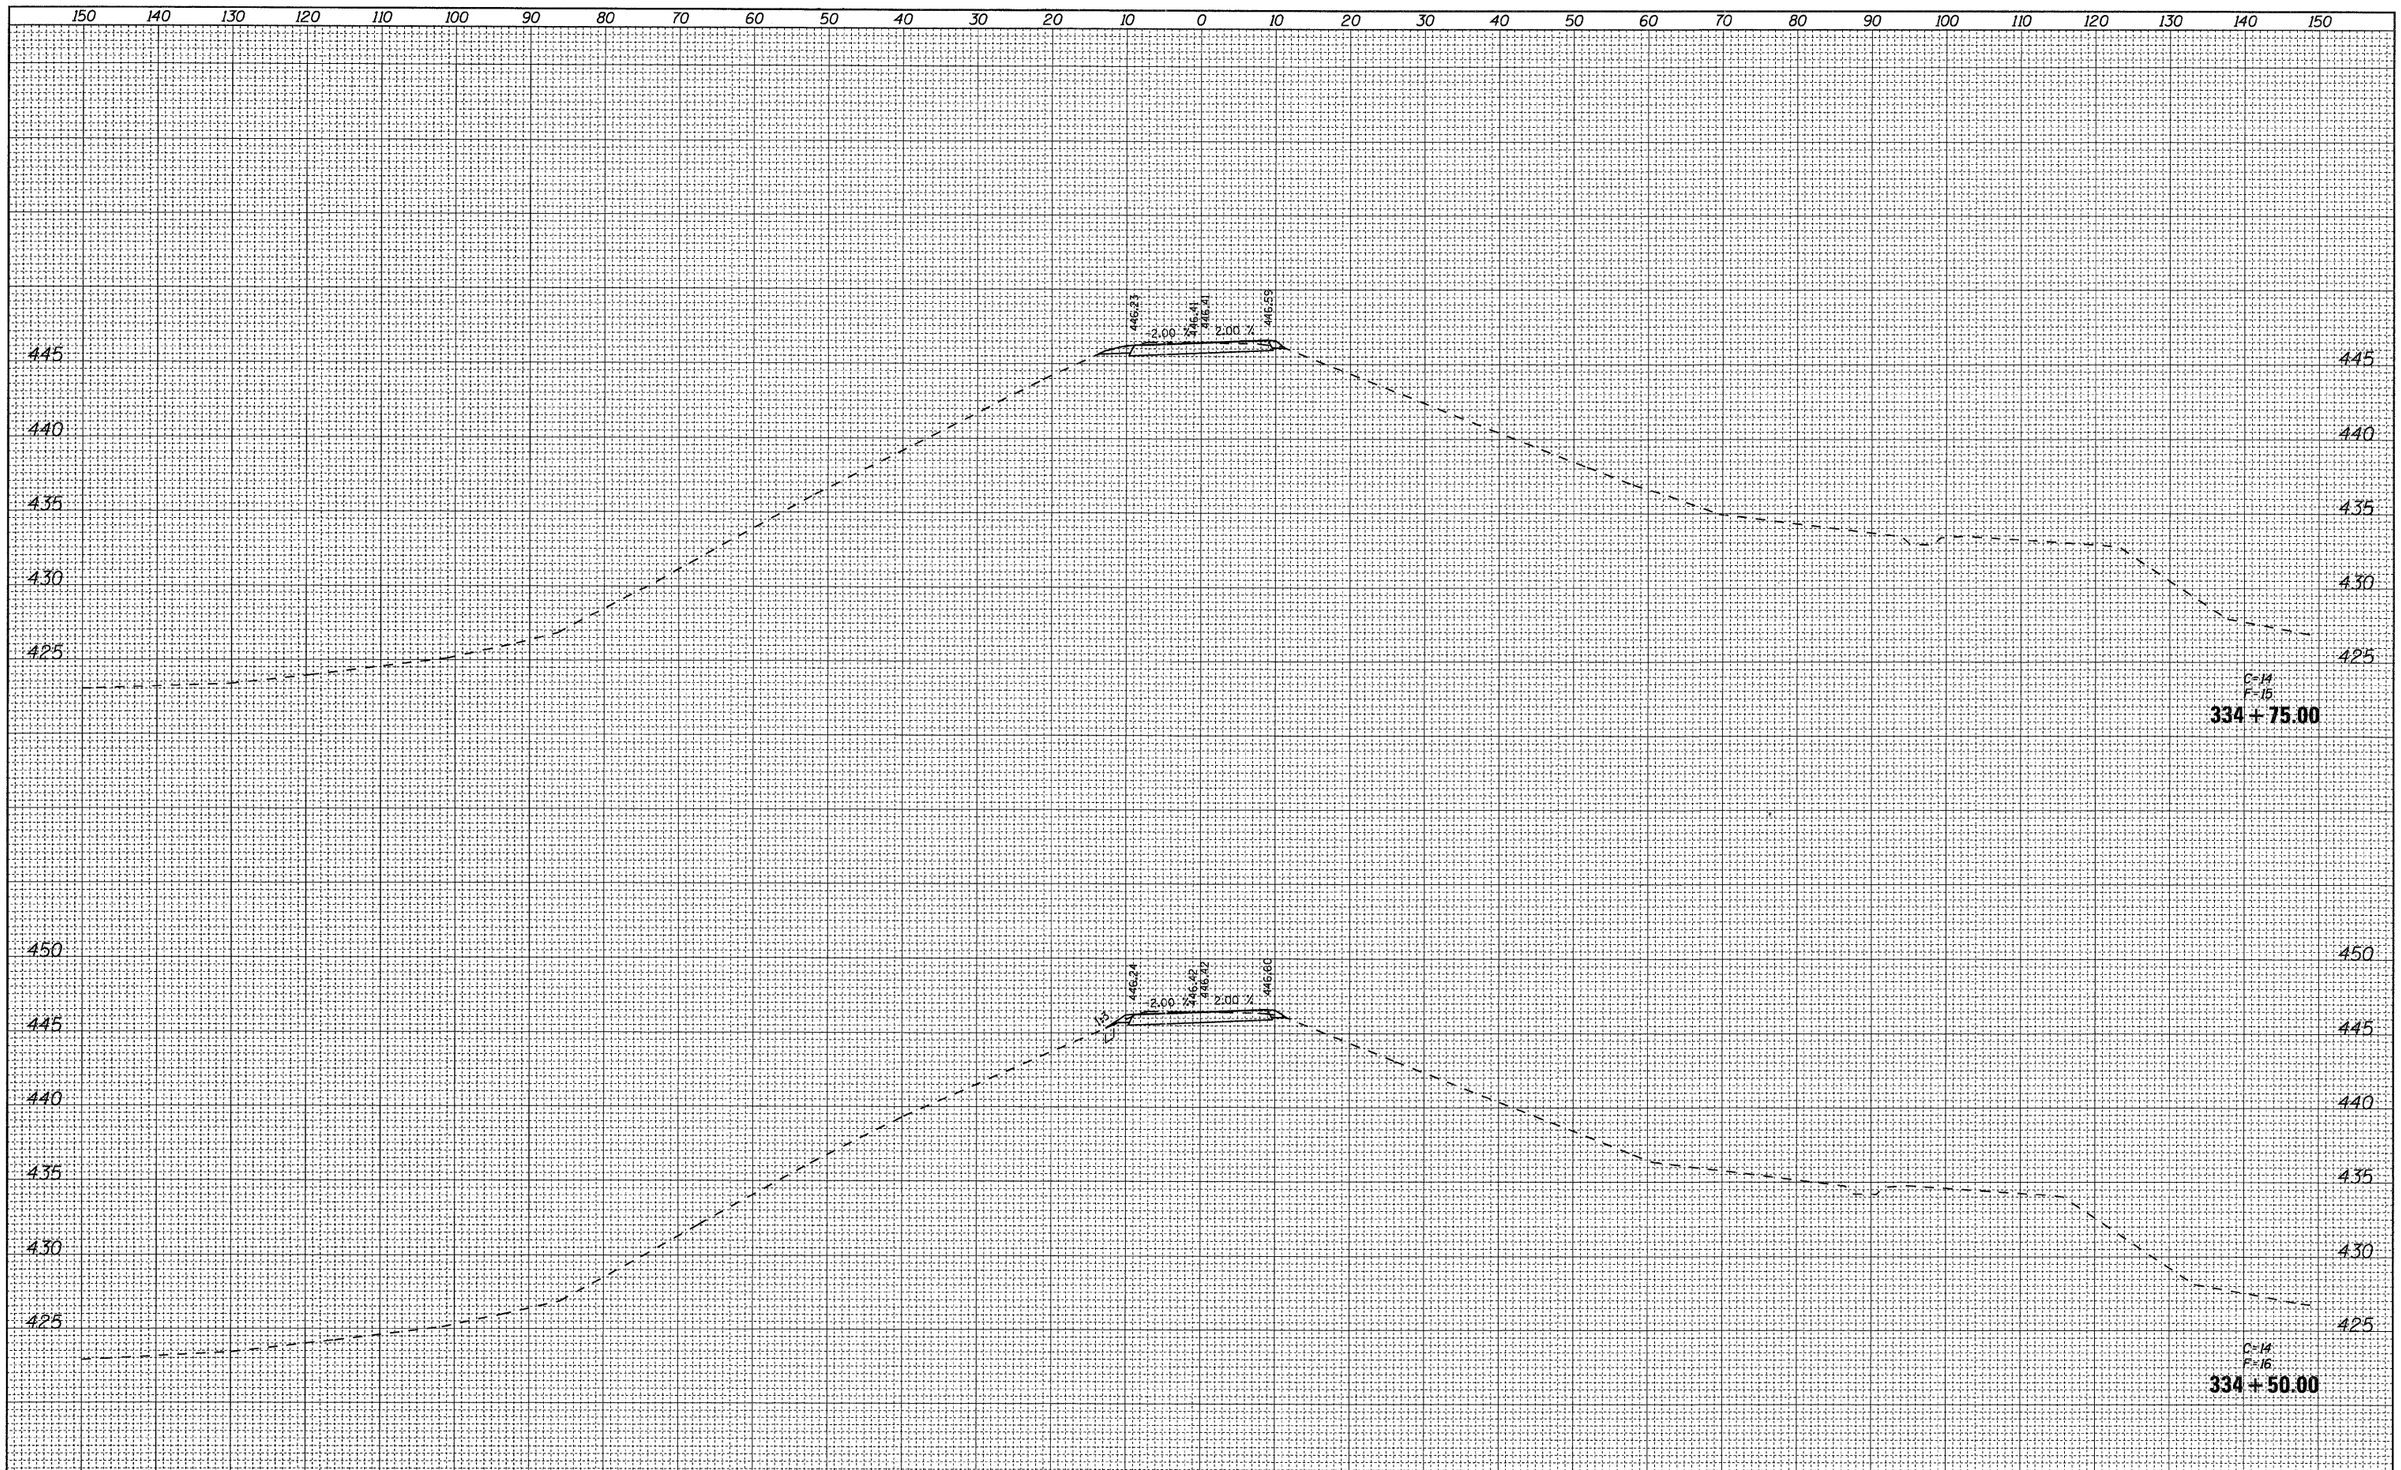

FINAL SURVEY	BY	DATE
NOTE BOOK	SURVEYED	
NO.	PLOTTED	
	TEMPLATE	
	AREAS	
	AREAS CHECKED	

ORIGINAL SURVEY	BY	DATE
NOTE BOOK	SURVEYED	
NO.	PLOTTED	
	TEMPLATE	
	AREAS	
	AREAS CHECKED	

FILE NAME = D876A91-Sht-XSSht-RLLRE-02.dgn	USER NAME = untitled	DESIGNED - CLS	REVISED -
VOLKERT		DRAWN - MAM	REVISED -
	PLOT SCALE = 10.0000 ' / IN.	CHECKED - CLS	REVISED -
	PLOT DATE = 3/15/2011	DATE - 3/18/2011	REVISED -


STATE OF ILLINOIS
DEPARTMENT OF TRANSPORTATION

CROSS SECTIONS
RELOCATED LEVEE – STAGE L2

SCALE: 1"=(H)10'(V)5' | SHEET NO. 9 OF 40 SHEETS | STA. 334+50.00 TO STA. 334+75.00

F.A.I. RTE.	SECTION	COUNTY	TOTAL SHEETS	SHEET NO.
270	60-1B-1	MADISON	712	659
		CONTRACT NO. 76A91		
	ILLINOIS FED. AID PROJECT			


FINAL SURVEY	BY	DATE
NOTE BOOK	SURVEYED	
NO.	PLOTTED	
	TEMPLATE	
	AREAS	
	AREAS CHECKED	

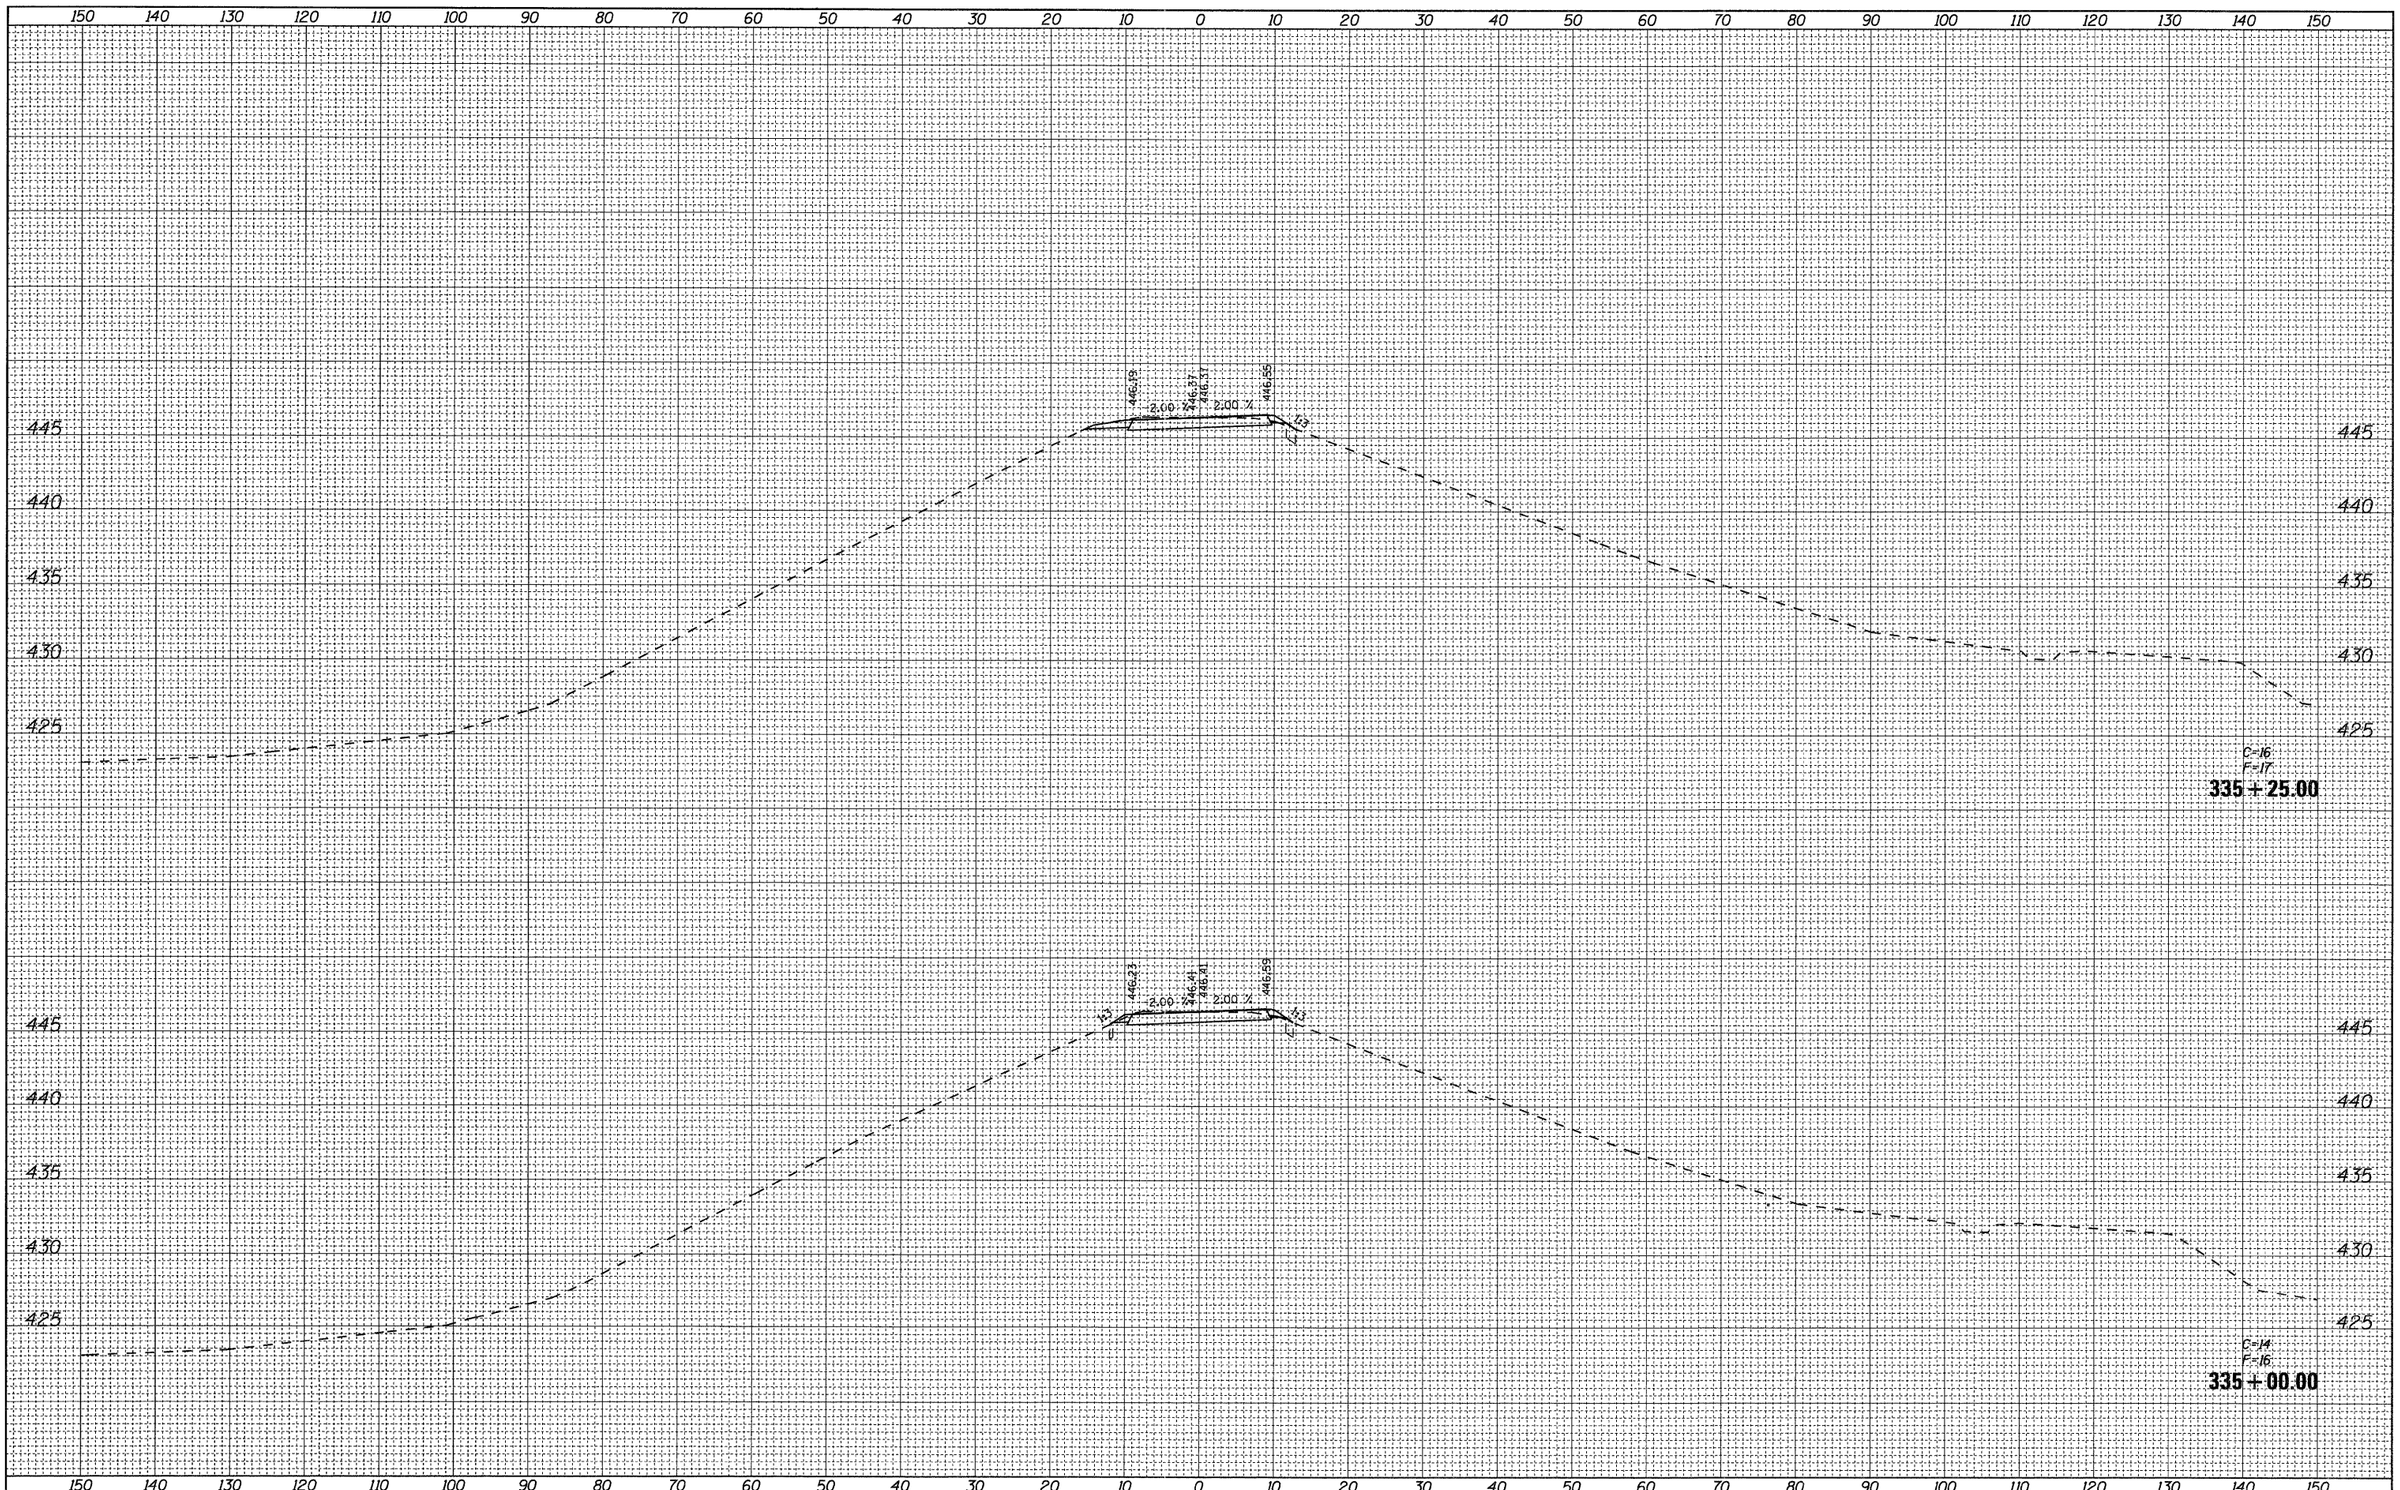

ORIGINAL SURVEY	BY	DATE
NOTE BOOK	SURVEYED	
NO.	PLOTTED	
	TEMPLATE	
	AREAS	
	AREAS CHECKED	

FILE NAME = D876A91-Sht-XSSht-RLLRE-02.dgn	USER NAME = untitled	DESIGNED - CLS	REVISED -	**STATE OF ILLINOIS DEPARTMENT OF TRANSPORTATION**
VOLKERT		DRAWN - MAM	REVISED -	**CROSS SECTIONS RELOCATED LEVEE – STAGE L2**
	PLOT SCALE = 10.0000 ' / IN.	CHECKED - CLS	REVISED -	SCALE: 1"=(H)10'(V)5' | SHEET NO. 10 OF 40 SHEETS | STA. 335+00.00 TO STA. 335+25.00
	PLOT DATE = 3/15/2011	DATE - 3/18/2011	REVISED -	

F.A.I. RTE.	SECTION	COUNTY	TOTAL SHEETS	SHEET NO.
270	60-1B-1	MADISON	712	660
		CONTRACT NO. 76A91		
	ILLINOIS FED. AID PROJECT			

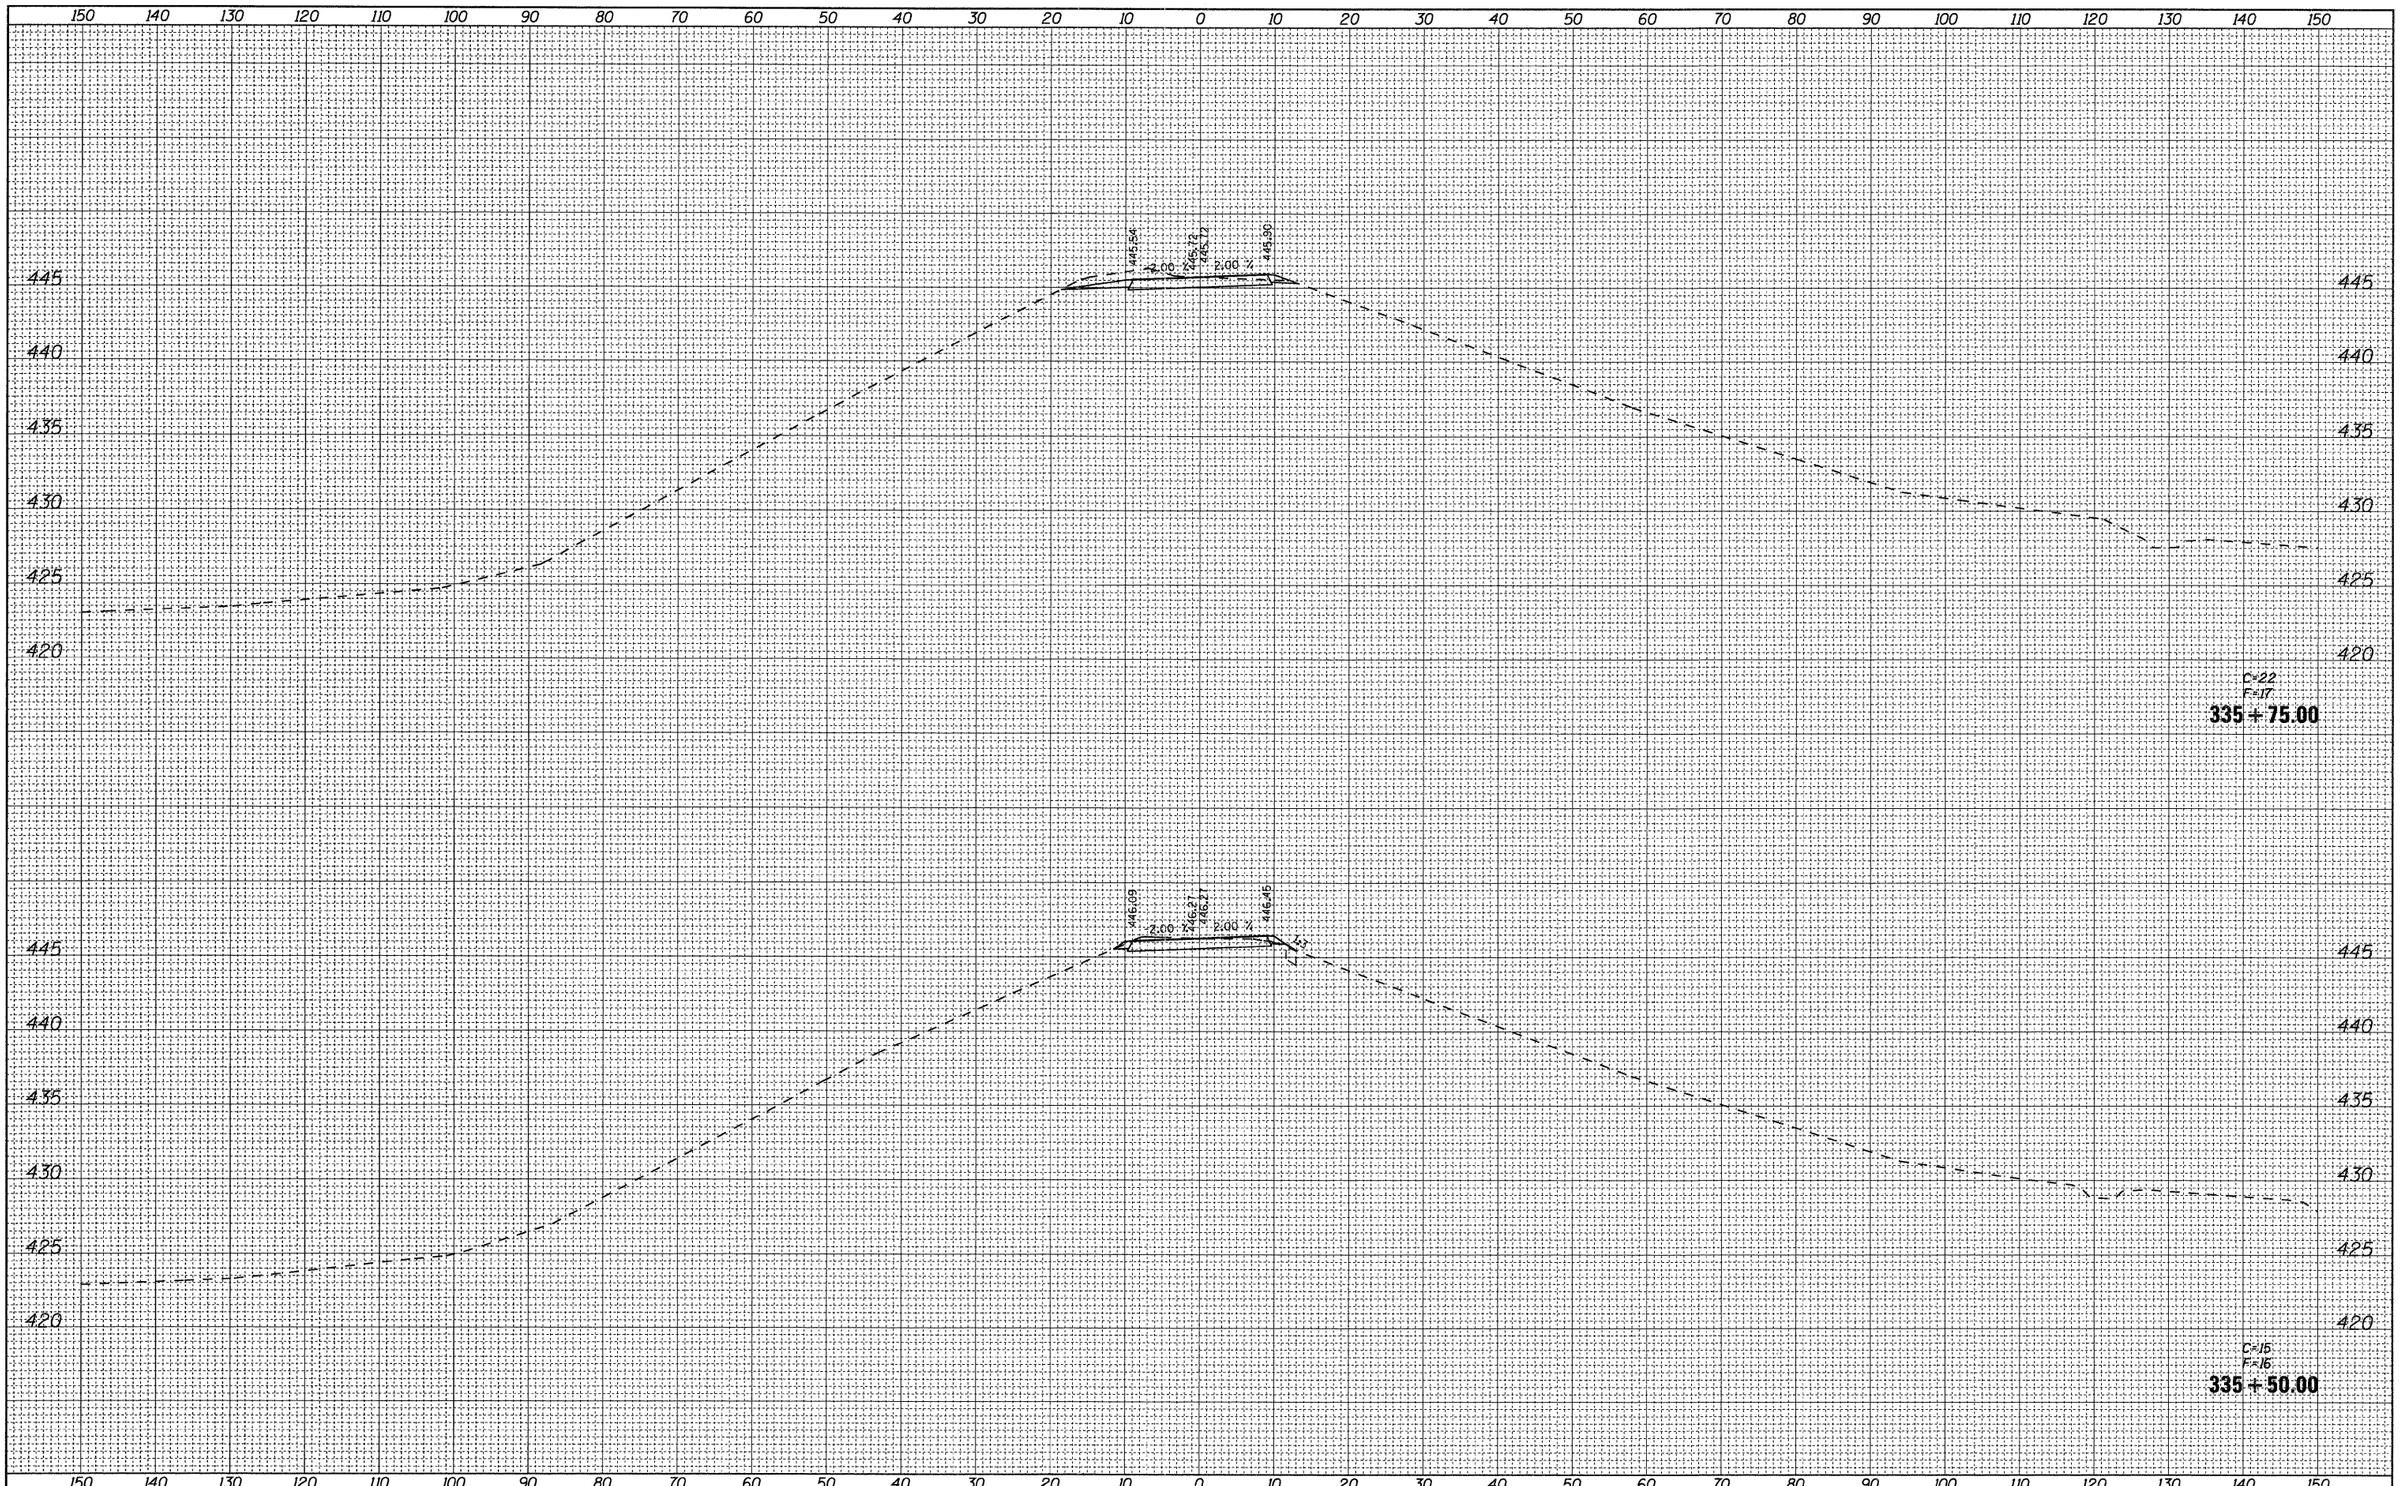

FINAL SURVEY

NOTE BOOK

NO.

SURVEYED

PLOTTED

TEMPLATE

AREAS

AREAS CHECKED

BY

DATE

ORIGINAL SURVEY

NOTE BOOK

NO.

SURVEYED

PLOTTED

TEMPLATE

AREAS

AREAS CHECKED

BY

DATE

FILE NAME = D876A91-Sht-XSSht-RLLRE-02.dgn	USER NAME = untitled	DESIGNED - CLS	REVISED -
		DRAWN - MAM	REVISED -
	PLOT SCALE = 10.0000 ' / IN.	CHECKED - CLS	REVISED -
	PLOT DATE = 3/15/2011	DATE - 3/18/2011	REVISED -


VOLKERT

STATE OF ILLINOIS
DEPARTMENT OF TRANSPORTATION

CROSS SECTIONS
RELOCATED LEVEE – STAGE L2

SCALE: 1"=(H)10'(V)5' | SHEET NO. 11 OF 40 SHEETS | STA. 335+50.00 TO STA. 335+75.00

F.A.I. RTE.	SECTION	COUNTY	TOTAL SHEETS	SHEET NO.
270	60-1B-1	MADISON	712	661
		CONTRACT NO. 76A91		
	ILLINOIS FED. AID PROJECT			

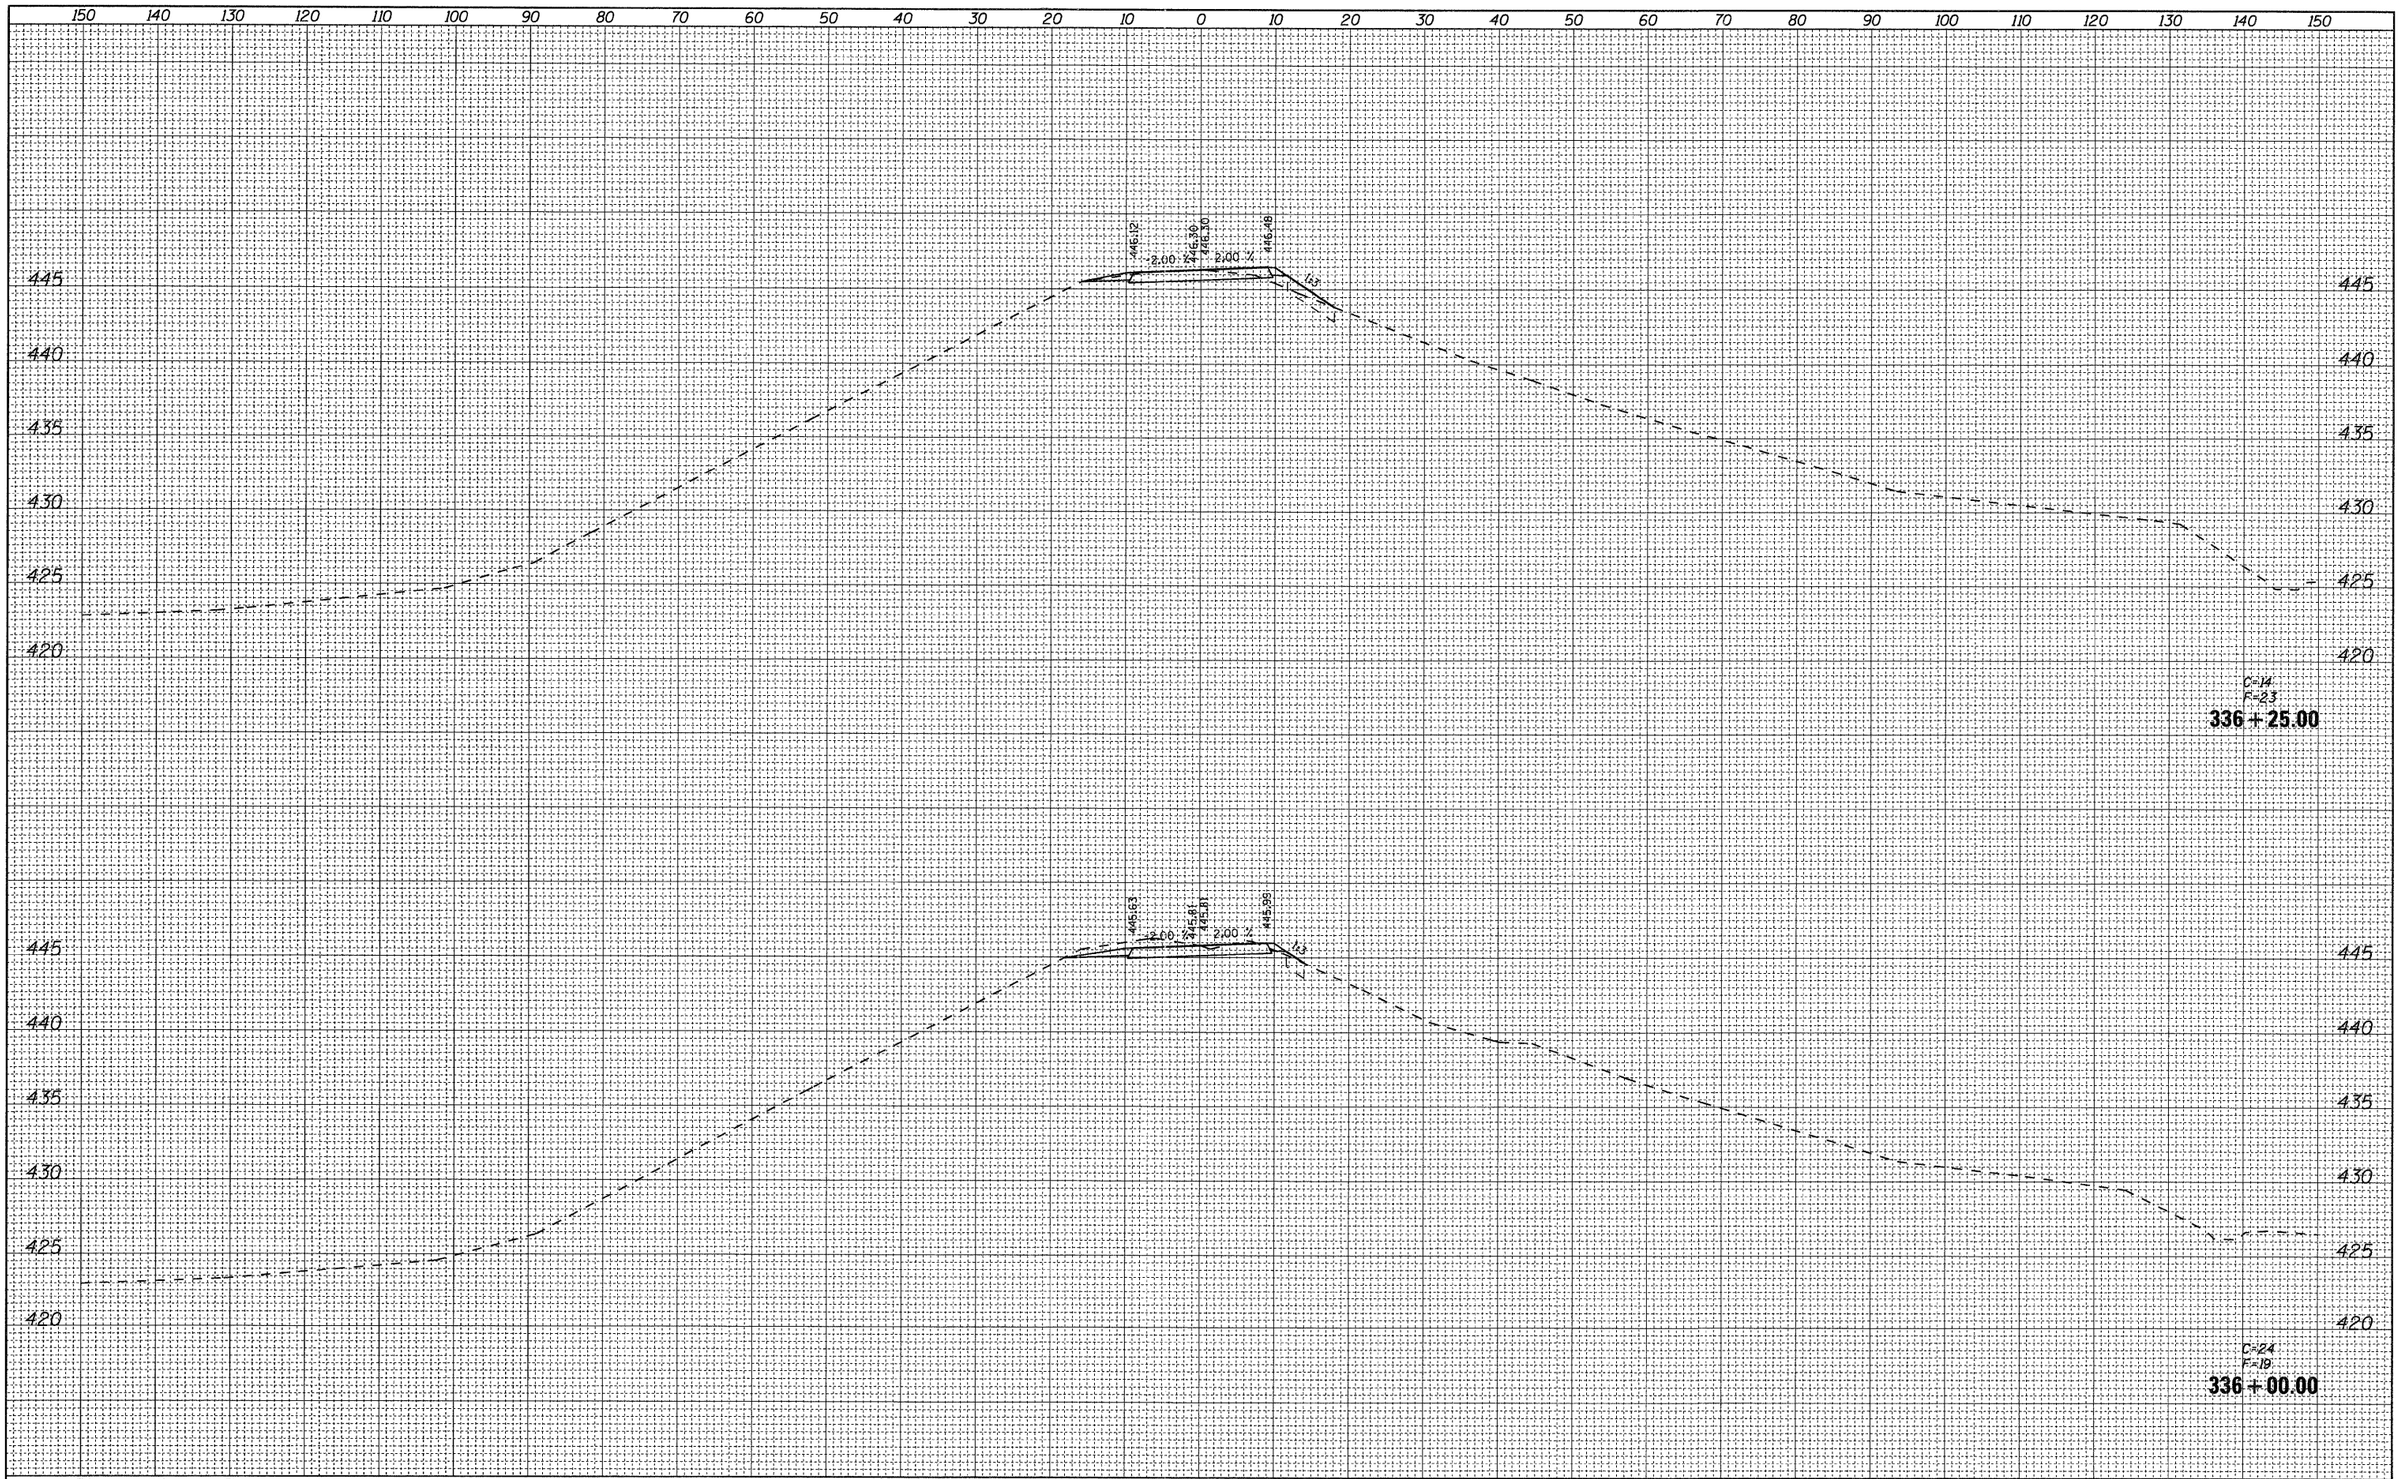

FINAL SURVEY

	BY	DATE
SURVEYED		
PLOTTED		
TEMPLATE		
AREAS		
AREAS CHECKED		

NOTE BOOK
NO.

ORIGINAL SURVEY

	BY	DATE
SURVEYED		
PLOTTED		
TEMPLATE		
AREAS		
AREAS CHECKED		

NOTE BOOK
NO.

FILE NAME = D876A91-Sht-XSSht-RLLRE-02.dgn	USER NAME = untitled	DESIGNED - CLS	REVISED -
		DRAWN - MAM	REVISED -
	PLOT SCALE = 10.0000 ' / IN.	CHECKED - CLS	REVISED -
	PLOT DATE = 3/15/2011	DATE - 3/18/2011	REVISED -

VOLKERT

STATE OF ILLINOIS
DEPARTMENT OF TRANSPORTATION


CROSS SECTIONS
RELOCATED LEVEE – STAGE L2

SCALE: 1"=(H)10'(V)5' | SHEET NO. 12 OF 40 SHEETS | STA. 336+00.00 TO STA. 336+25.00

F.A.I. RTE.	SECTION	COUNTY	TOTAL SHEETS	SHEET NO.
270	60-1B-1	MADISON	712	662
		CONTRACT NO. 76A91		
		ILLINOIS FED. AID PROJECT		

FINAL SURVEY	NOTE BOOK	NO.
SURVEYED		
PLOTTED		
TEMPLATE		
AREAS		
AREAS CHECKED		

BY	DATE

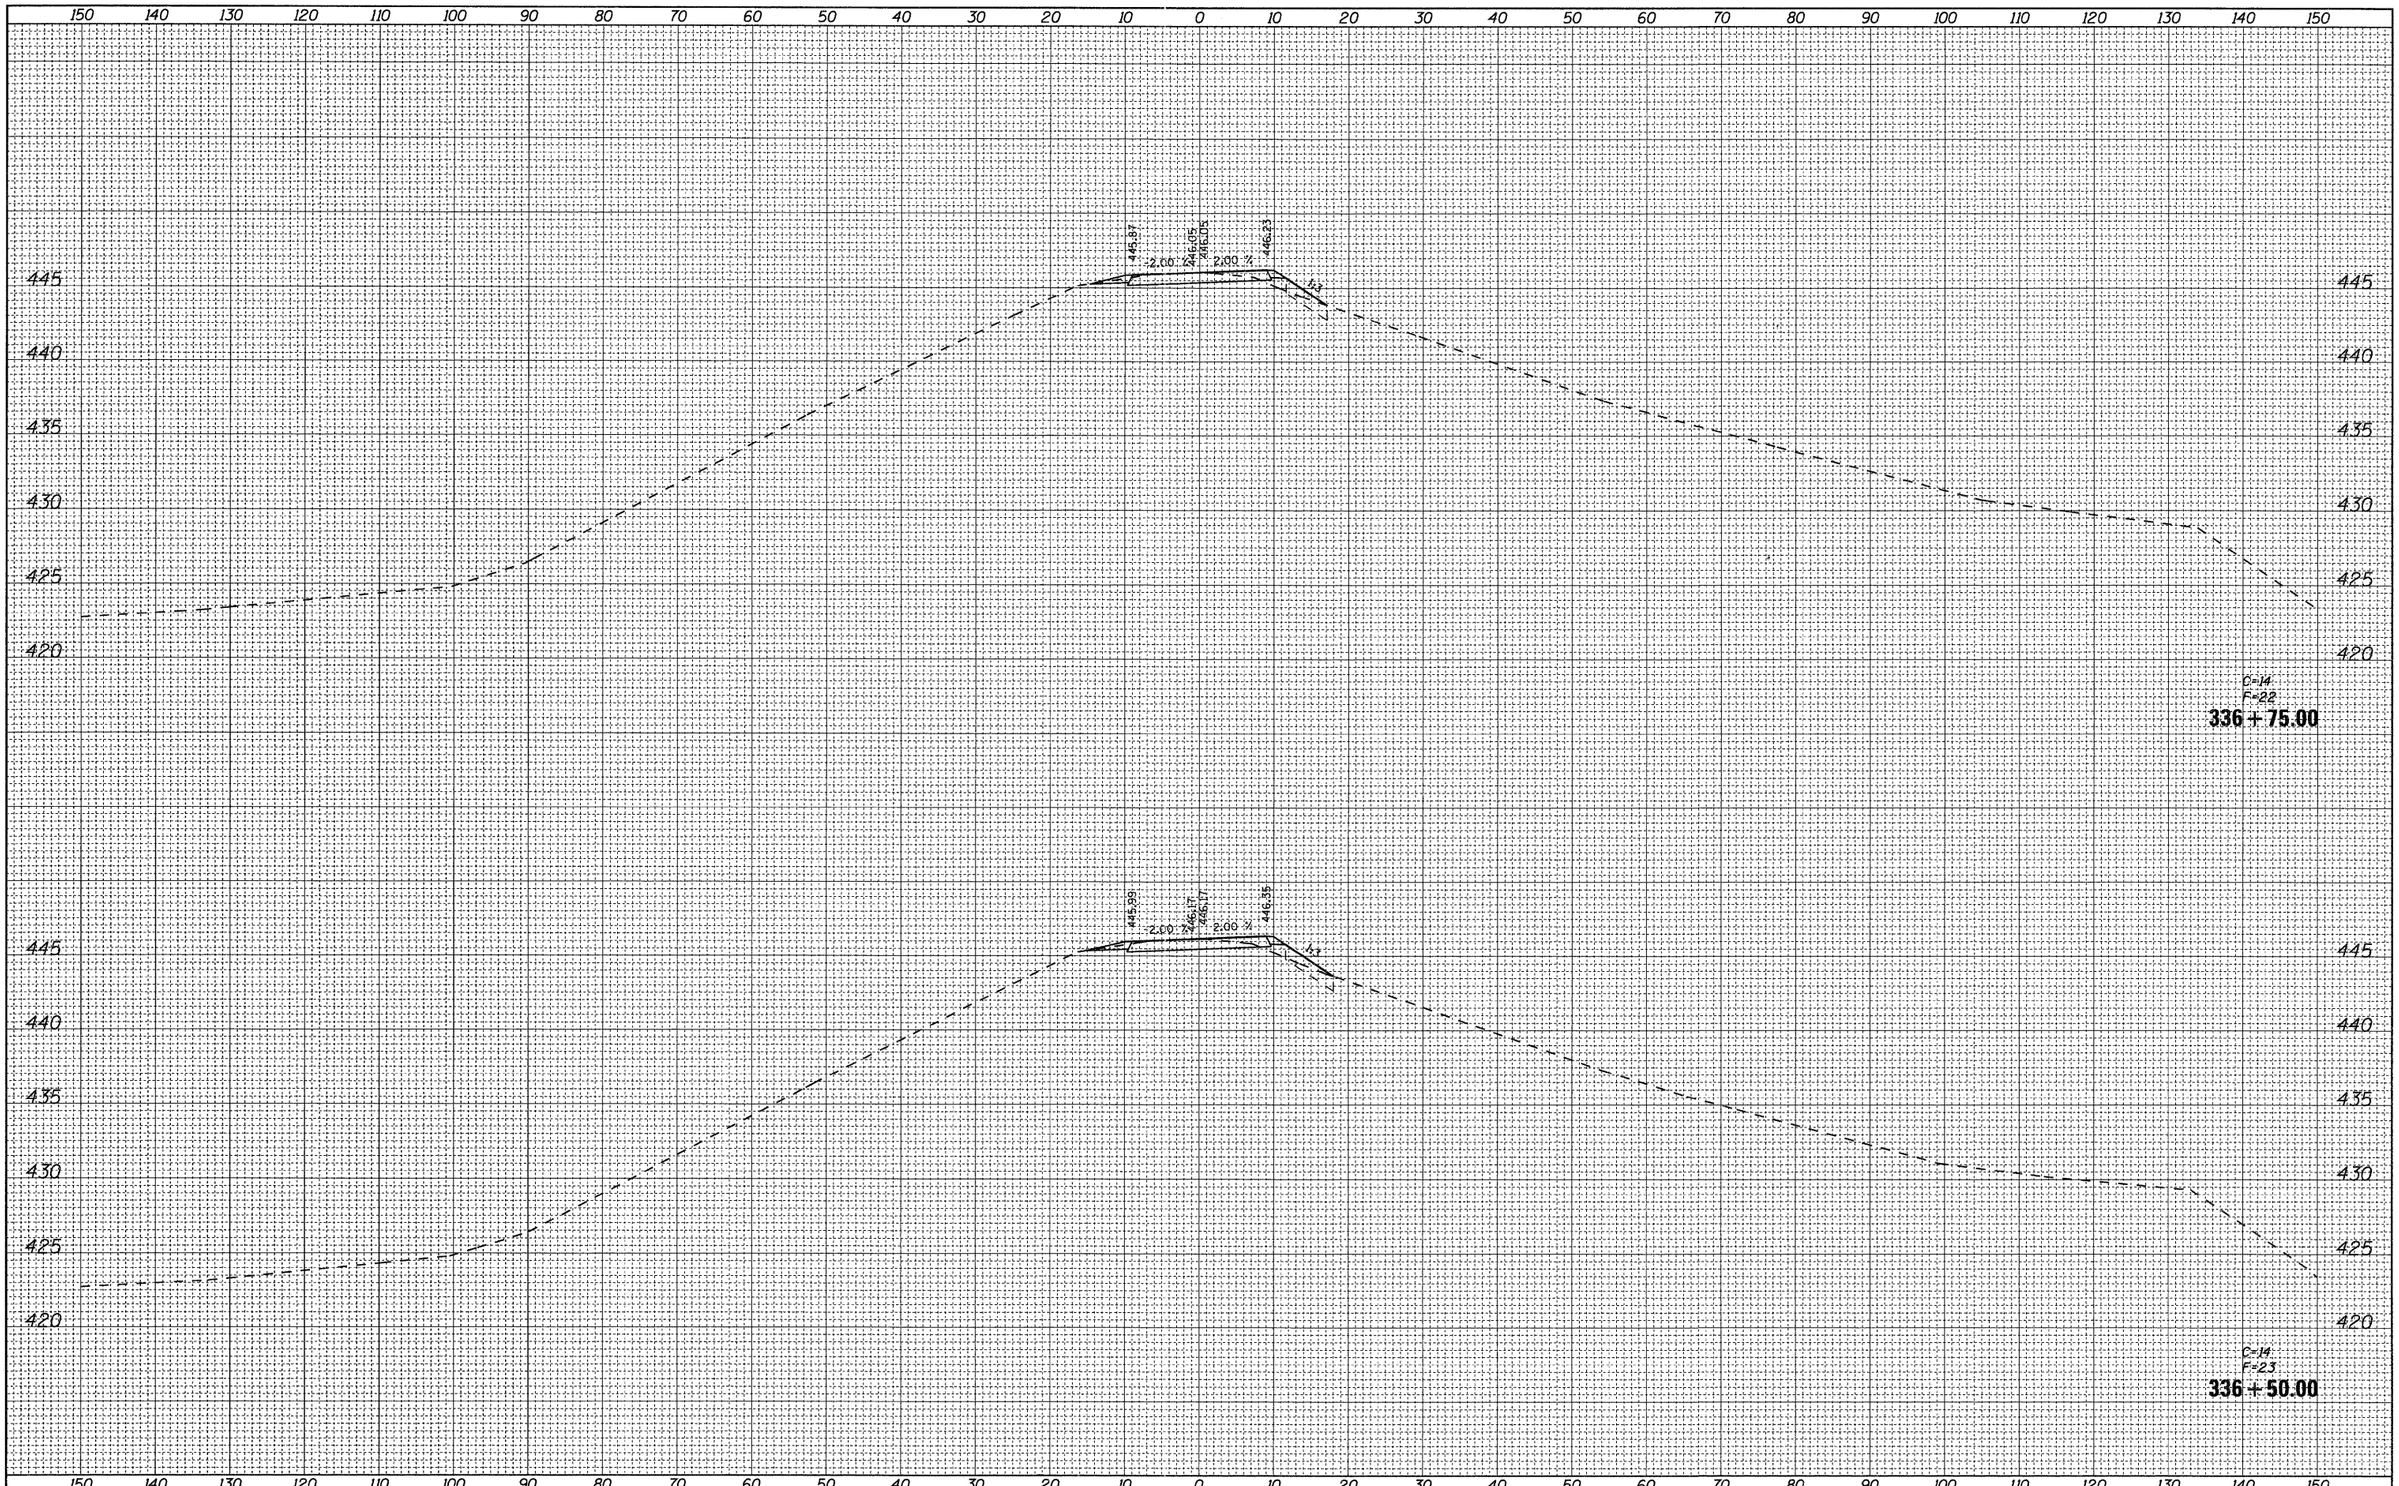

ORIGINAL SURVEY	NOTE BOOK	NO.
SURVEYED		
PLOTTED		
TEMPLATE		
AREAS		
AREAS CHECKED		

BY	DATE


FILE NAME = D876A91-Sht-XSSht-RLLRE-02.dgn	USER NAME = untitled	DESIGNED - CLS	REVISED -
		DRAWN - MAM	REVISED -
	PLOT SCALE = 10.0000 ' / IN.	CHECKED - CLS	REVISED -
VOLKERT	PLOT DATE = 3/15/2011	DATE - 3/18/2011	REVISED -

STATE OF ILLINOIS
DEPARTMENT OF TRANSPORTATION

CROSS SECTIONS
RELOCATED LEVEE – STAGE L2

SCALE: 1"=(H)10'(V)5' | SHEET NO. 13 OF 40 SHEETS | STA. 336+50.00 TO STA. 336+75.00

F.A.I. RTE.	SECTION	COUNTY	TOTAL SHEETS	SHEET NO.
270	60-1B-1	MADISON	712	663
		CONTRACT NO. 76A91		
		ILLINOIS FED. AID PROJECT		

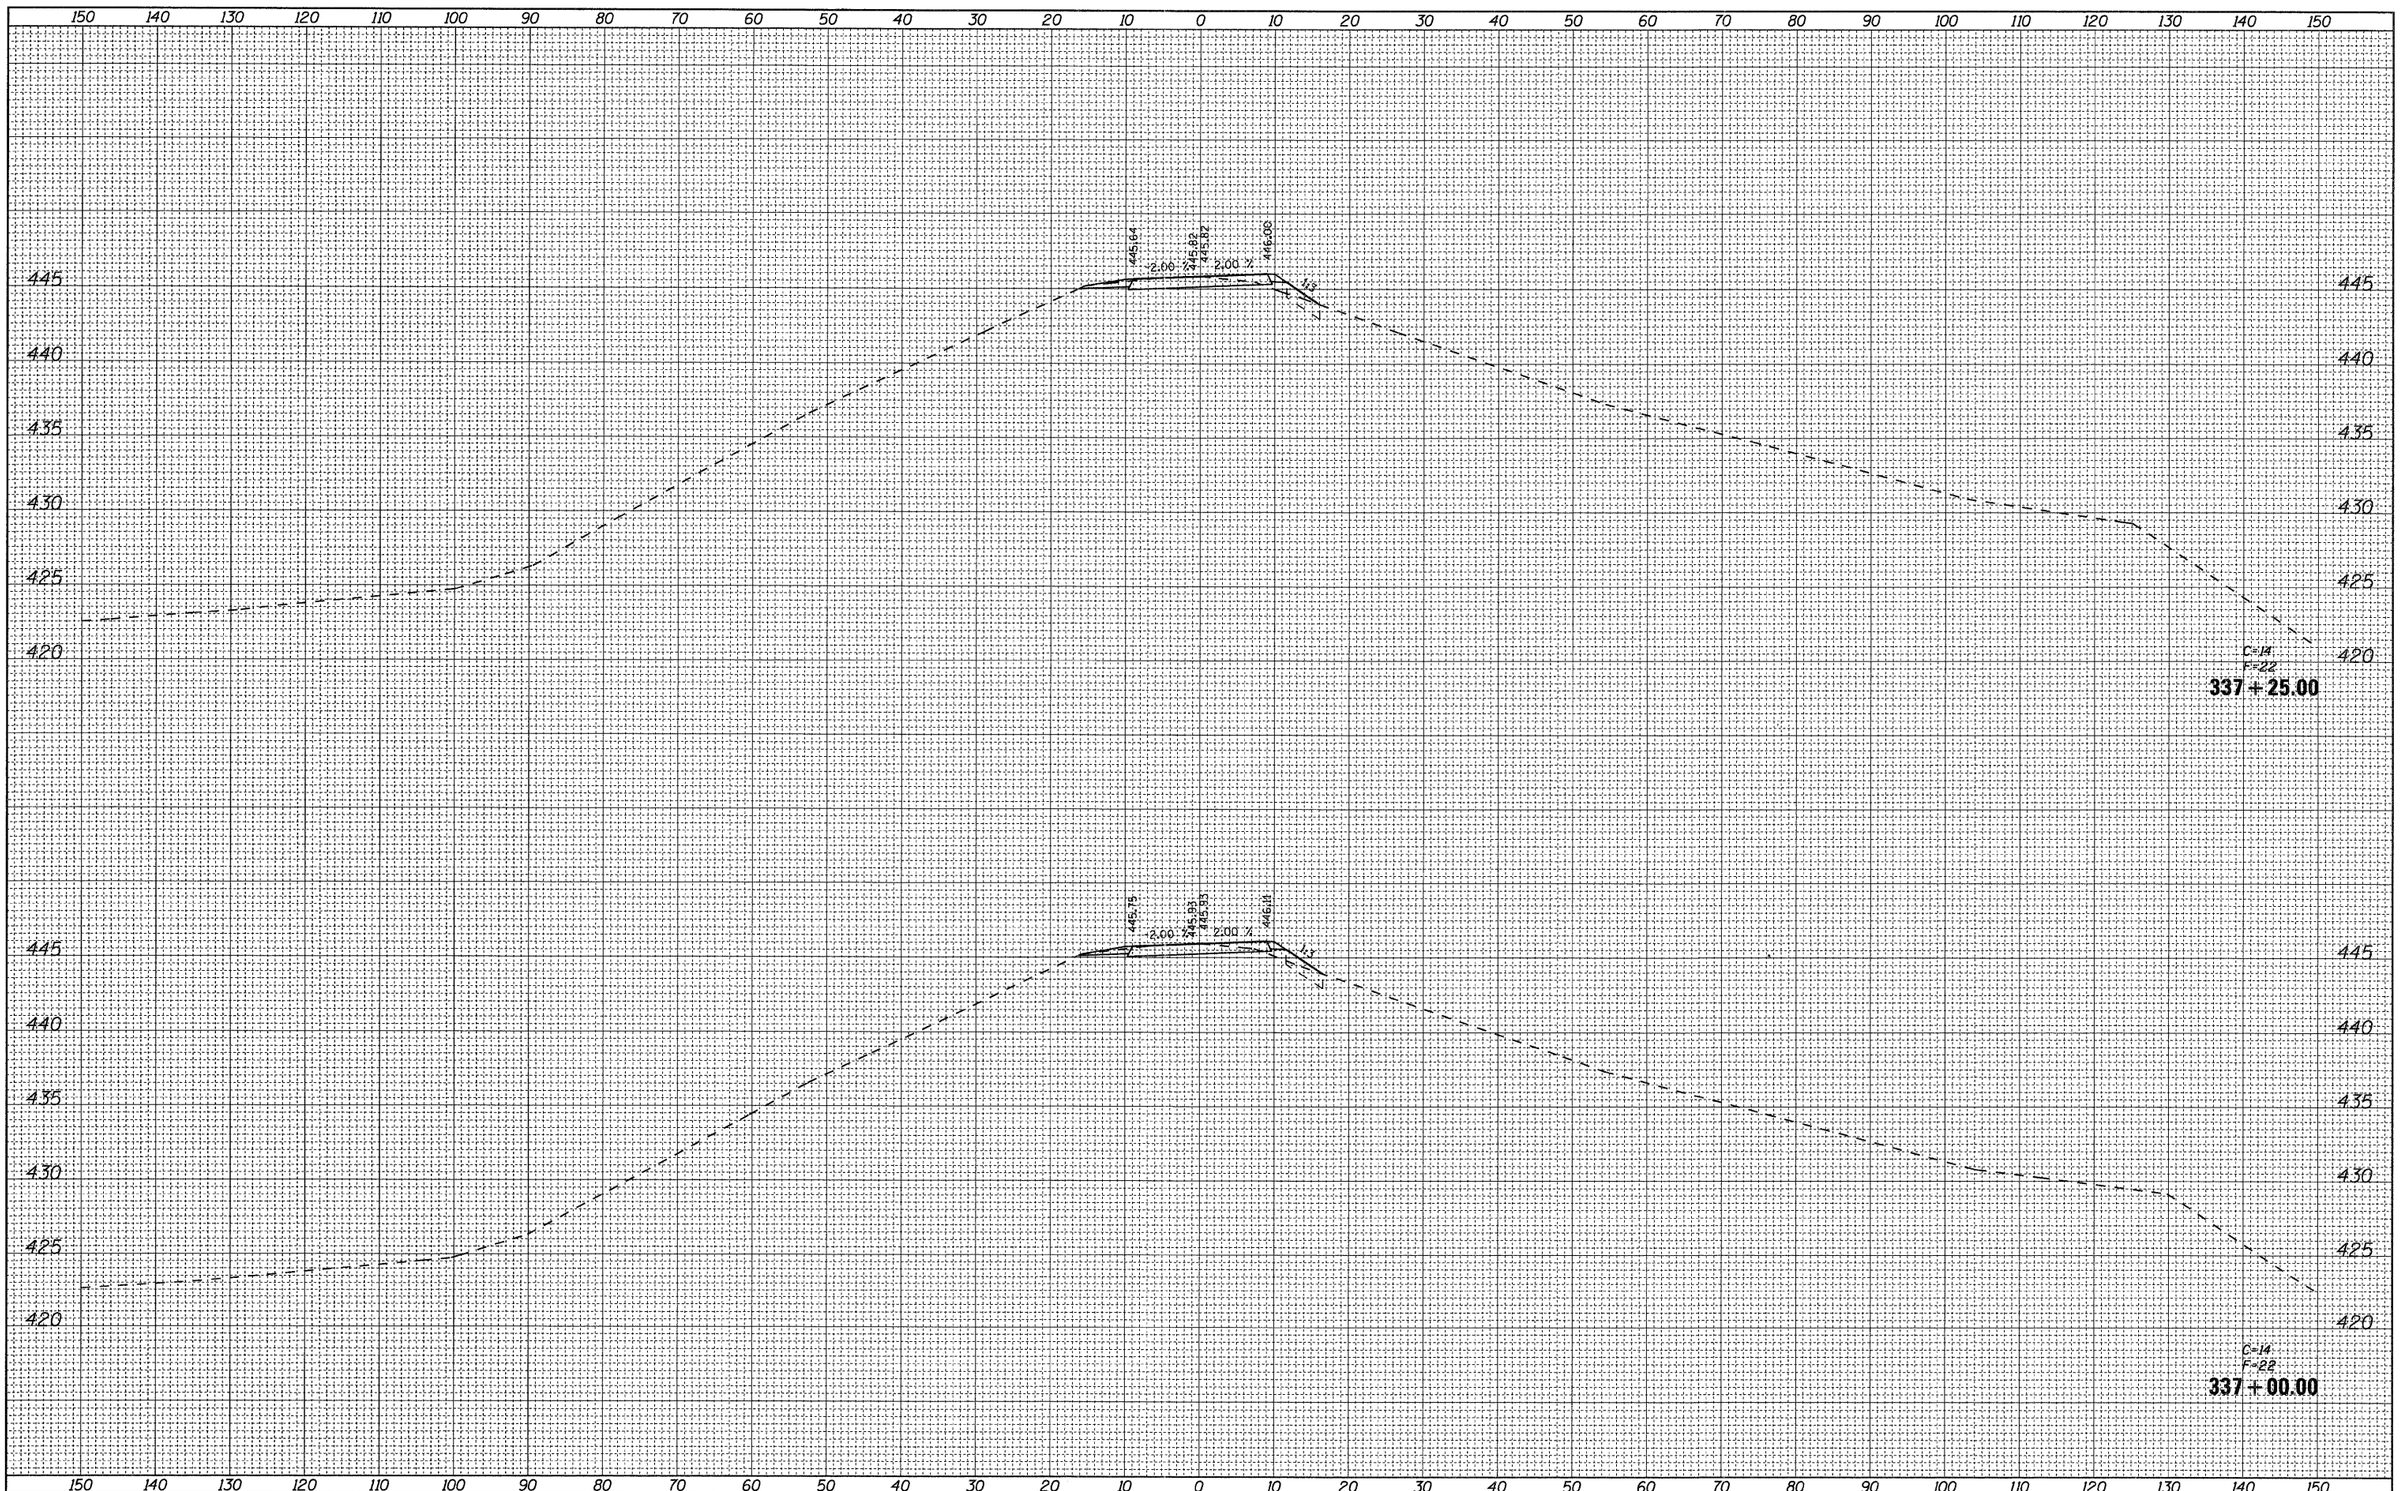

FINAL SURVEY

NO.	NOTE BOOK	BY	DATE
	SURVEYED		
	PLOTTED		
	TEMPLATE		
	AREAS		
	AREAS CHECKED		

ORIGINAL SURVEY

NO.	NOTE BOOK	BY	DATE
	SURVEYED		
	PLOTTED		
	TEMPLATE		
	AREAS		
	AREAS CHECKED		

FILE NAME = D878A91-Sht-XSSht-RLLRE-02.dgn	USER NAME = untitled	DESIGNED - CLS	REVISED -
		DRAWN - MAM	REVISED -
	PLOT SCALE = 10.0000 ' / IN.	CHECKED - CLS	REVISED -
	PLOT DATE = 3/15/2011	DATE - 3/18/2011	REVISED -


VOLKERT

STATE OF ILLINOIS
DEPARTMENT OF TRANSPORTATION

CROSS SECTIONS
RELOCATED LEVEE – STAGE L2

SCALE: 1"=(H)10'(V)5' | SHEET NO. 14 OF 40 SHEETS | STA. 337+00.00 TO STA. 337+25.00

F.A.I. RTE.	SECTION	COUNTY	TOTAL SHEETS	SHEET NO.
270	60-1B-1	MADISON	712	664
		CONTRACT NO. 76A91		
	ILLINOIS FED. AID PROJECT			

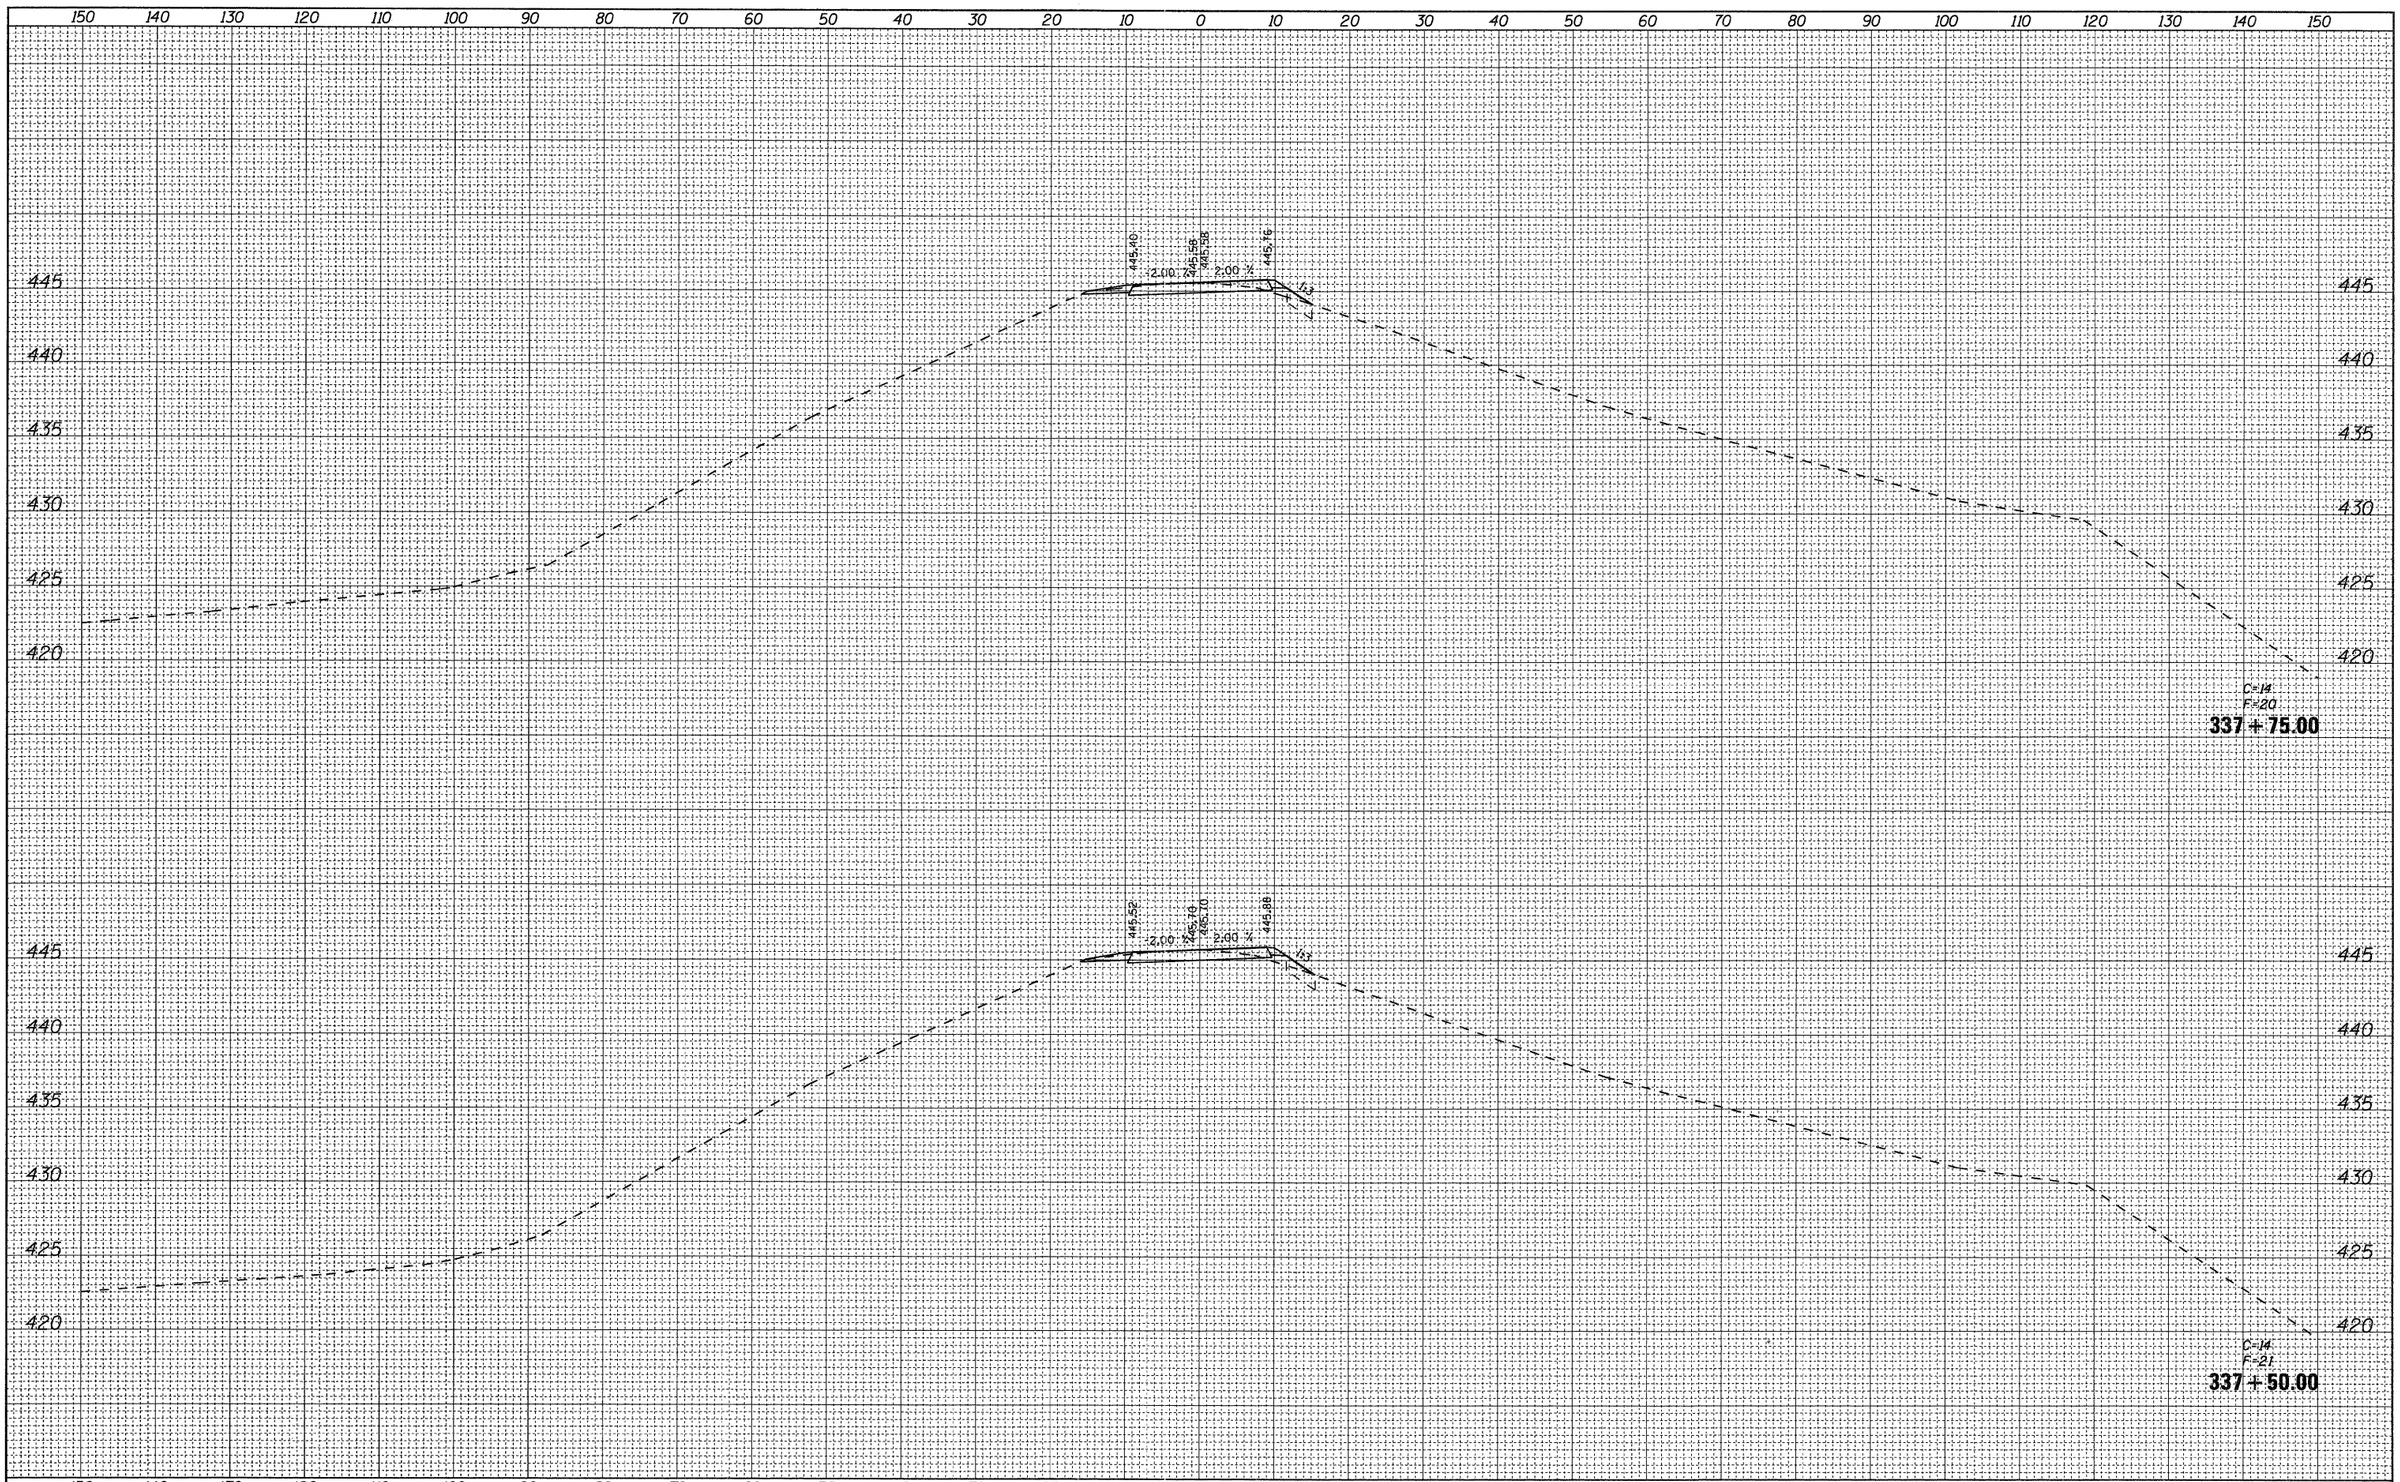

FINAL SURVEY — NOTE BOOK — NO.

SURVEYED — BY — DATE
PLOTTED
TEMPLATE
AREAS
AREAS CHECKED

ORIGINAL SURVEY — NOTE BOOK — NO.

SURVEYED — BY — DATE
PLOTTED
TEMPLATE
AREAS
AREAS CHECKED

FILE NAME = D876A91-Sht-XSSht-RLLRE-02.dgn	USER NAME = untitled	DESIGNED - CLS	REVISED -
		DRAWN - MAM	REVISED -
	PLOT SCALE = 10.0000 ' / IN.	CHECKED - CLS	REVISED -
	PLOT DATE = 3/15/2011	DATE - 3/18/2011	REVISED -


VOLKERT

STATE OF ILLINOIS
DEPARTMENT OF TRANSPORTATION

CROSS SECTIONS
RELOCATED LEVEE – STAGE L2

SCALE: 1"=(H)10'(V)5' | SHEET NO. 15 OF 40 SHEETS | STA. 337+50.00 | TO STA. 337+75.00

F.A.I. RTE.	SECTION	COUNTY	TOTAL SHEETS	SHEET NO.
270	60-1B-1	MADISON	712	665
		CONTRACT NO. 76A91		
	ILLINOIS	FED. AID PROJECT		

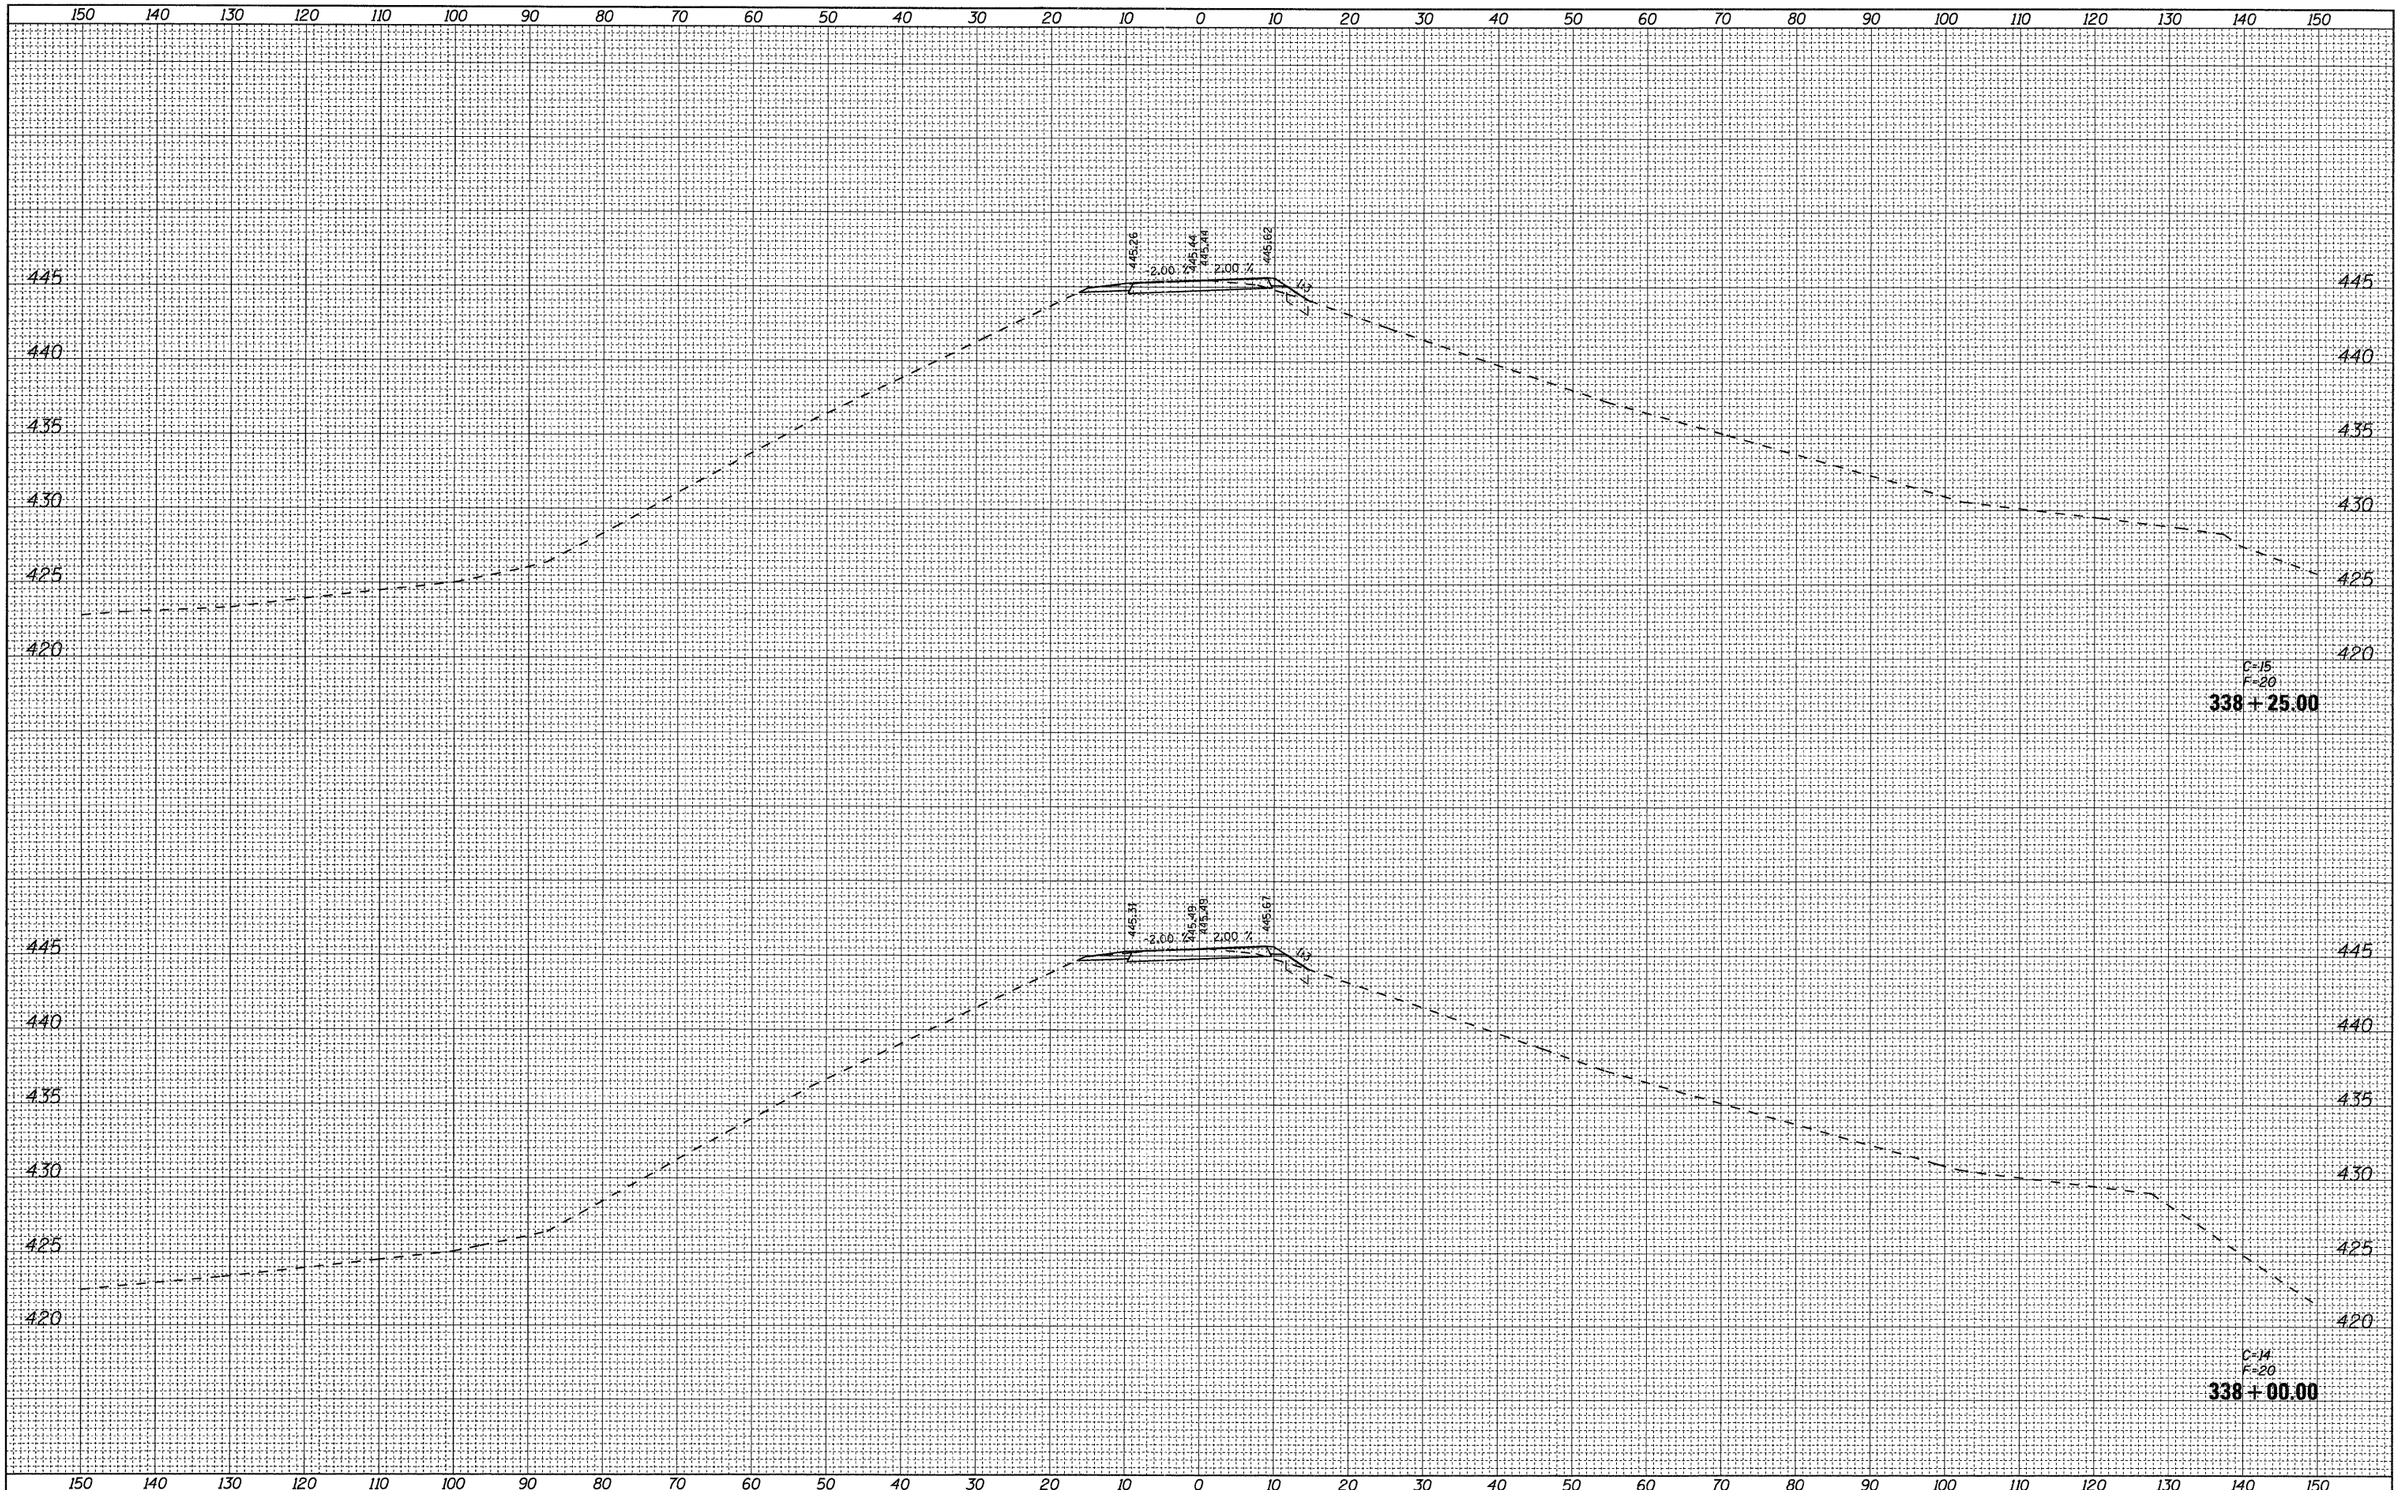

FINAL SURVEY

NOTE BOOK	BY	DATE
NO.		
SURVEYED		
PLOTTED		
TEMPLATE		
AREAS		
AREAS CHECKED		

ORIGINAL SURVEY

NOTE BOOK	BY	DATE
NO.		
SURVEYED		
PLOTTED		
TEMPLATE		
AREAS		
AREAS CHECKED		


FILE NAME = D876A91-Sht-XSSht-RLLRE-02.dgn	USER NAME = untitled	DESIGNED - CLS	REVISED -
		DRAWN - MAM	REVISED -
	PLOT SCALE = 10.0000 ' / IN.	CHECKED - CLS	REVISED -
VOLKERT	PLOT DATE = 3/15/2011	DATE - 3/18/2011	REVISED -

STATE OF ILLINOIS
DEPARTMENT OF TRANSPORTATION

CROSS SECTIONS
RELOCATED LEVEE – STAGE L2

SCALE: 1"=(H)10'(V)5' | SHEET NO. 16 OF 40 SHEETS | STA. 338+00.00 TO STA. 338+25.00

F.A.I. RTE.	SECTION	COUNTY	TOTAL SHEETS	SHEET NO.
270	60-1B-1	MADISON	712	666
		CONTRACT NO. 76A91		
	ILLINOIS FED. AID PROJECT			

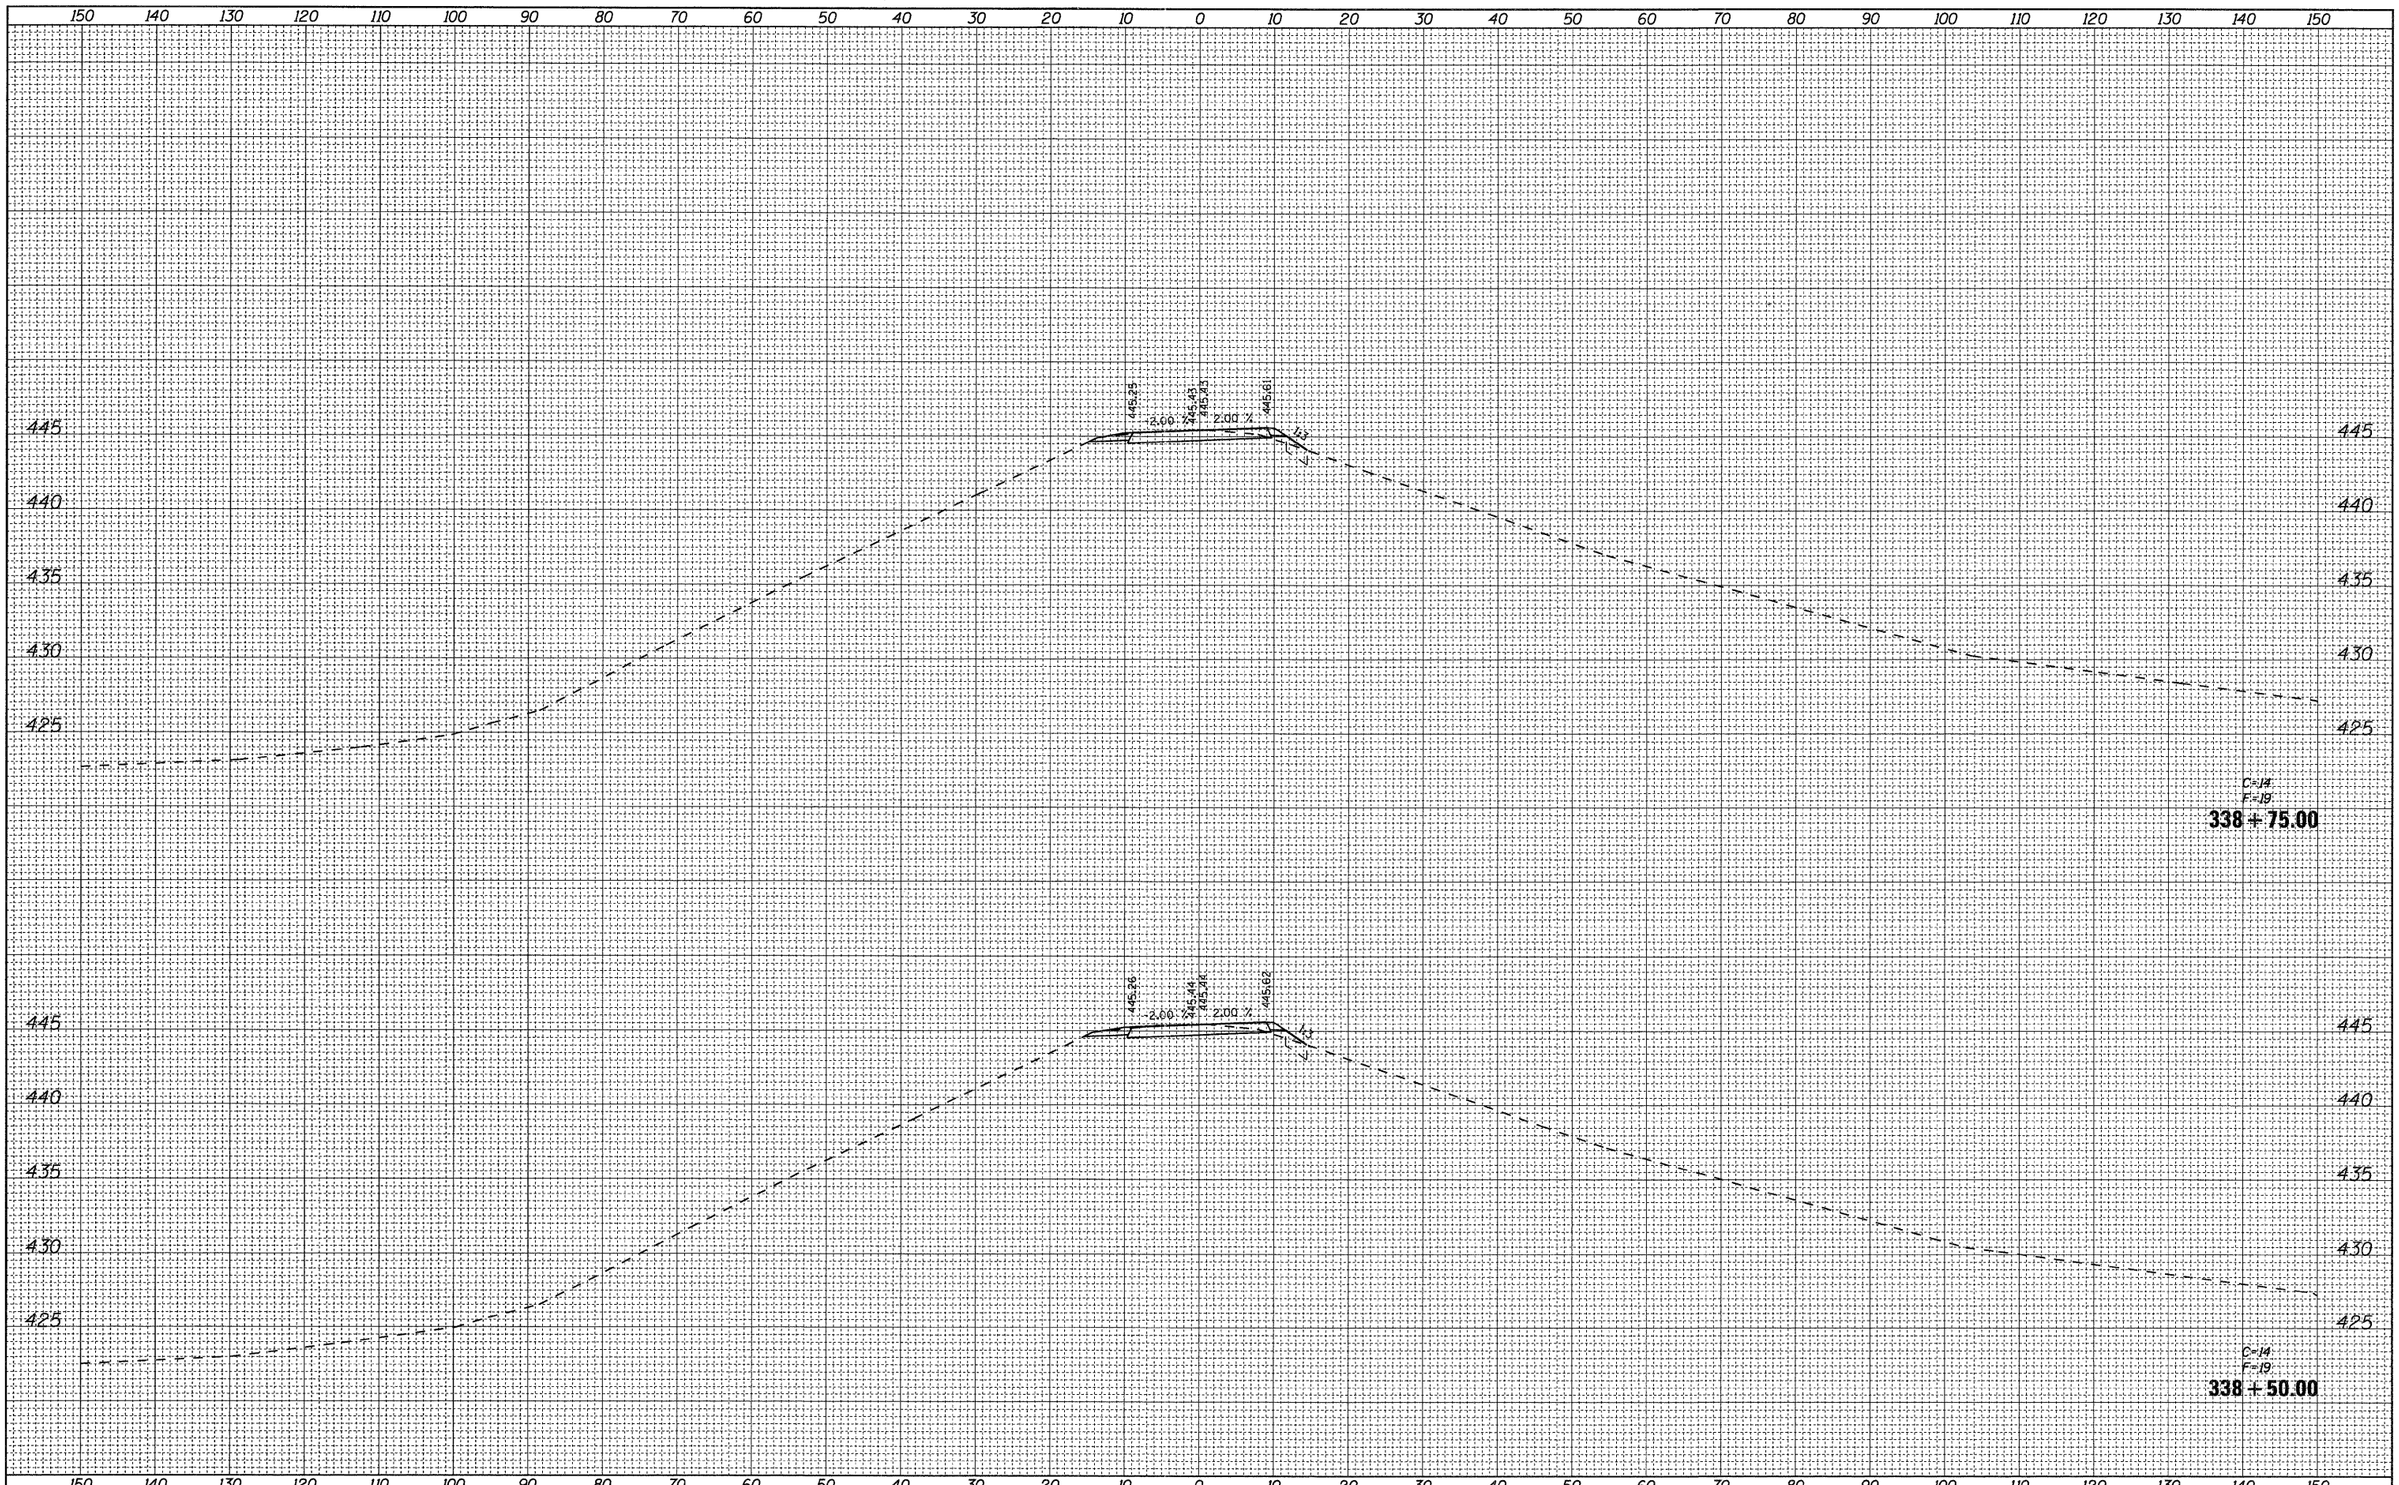

FINAL SURVEY

NOTE BOOK

NO.

SURVEYED

PLOTTED

TEMPLATE

AREAS

AREAS CHECKED

BY

DATE

ORIGINAL SURVEY

NOTE BOOK

NO.

SURVEYED

PLOTTED

TEMPLATE

AREAS

AREAS CHECKED

BY

DATE

FILE NAME = D876A91-Sht-XSSht-RLLRE-02.dgn	USER NAME = untitled	DESIGNED - CLS	REVISED -
		DRAWN - MAM	REVISED -
	PLOT SCALE = 10.0000 ' / IN.	CHECKED - CLS	REVISED -
	PLOT DATE = 3/15/2011	DATE - 3/18/2011	REVISED -


VOLKERT

STATE OF ILLINOIS
DEPARTMENT OF TRANSPORTATION

CROSS SECTIONS
RELOCATED LEVEE – STAGE L2

SCALE: 1"=(H)10'(V)5' | SHEET NO. 17 OF 40 SHEETS | STA. 338+50.00 TO STA. 338+75.00

F.A.I. RTE.	SECTION	COUNTY	TOTAL SHEETS	SHEET NO.
270	60-1B-1	MADISON	712	667
		CONTRACT NO. 76A91		
		ILLINOIS FED. AID PROJECT		

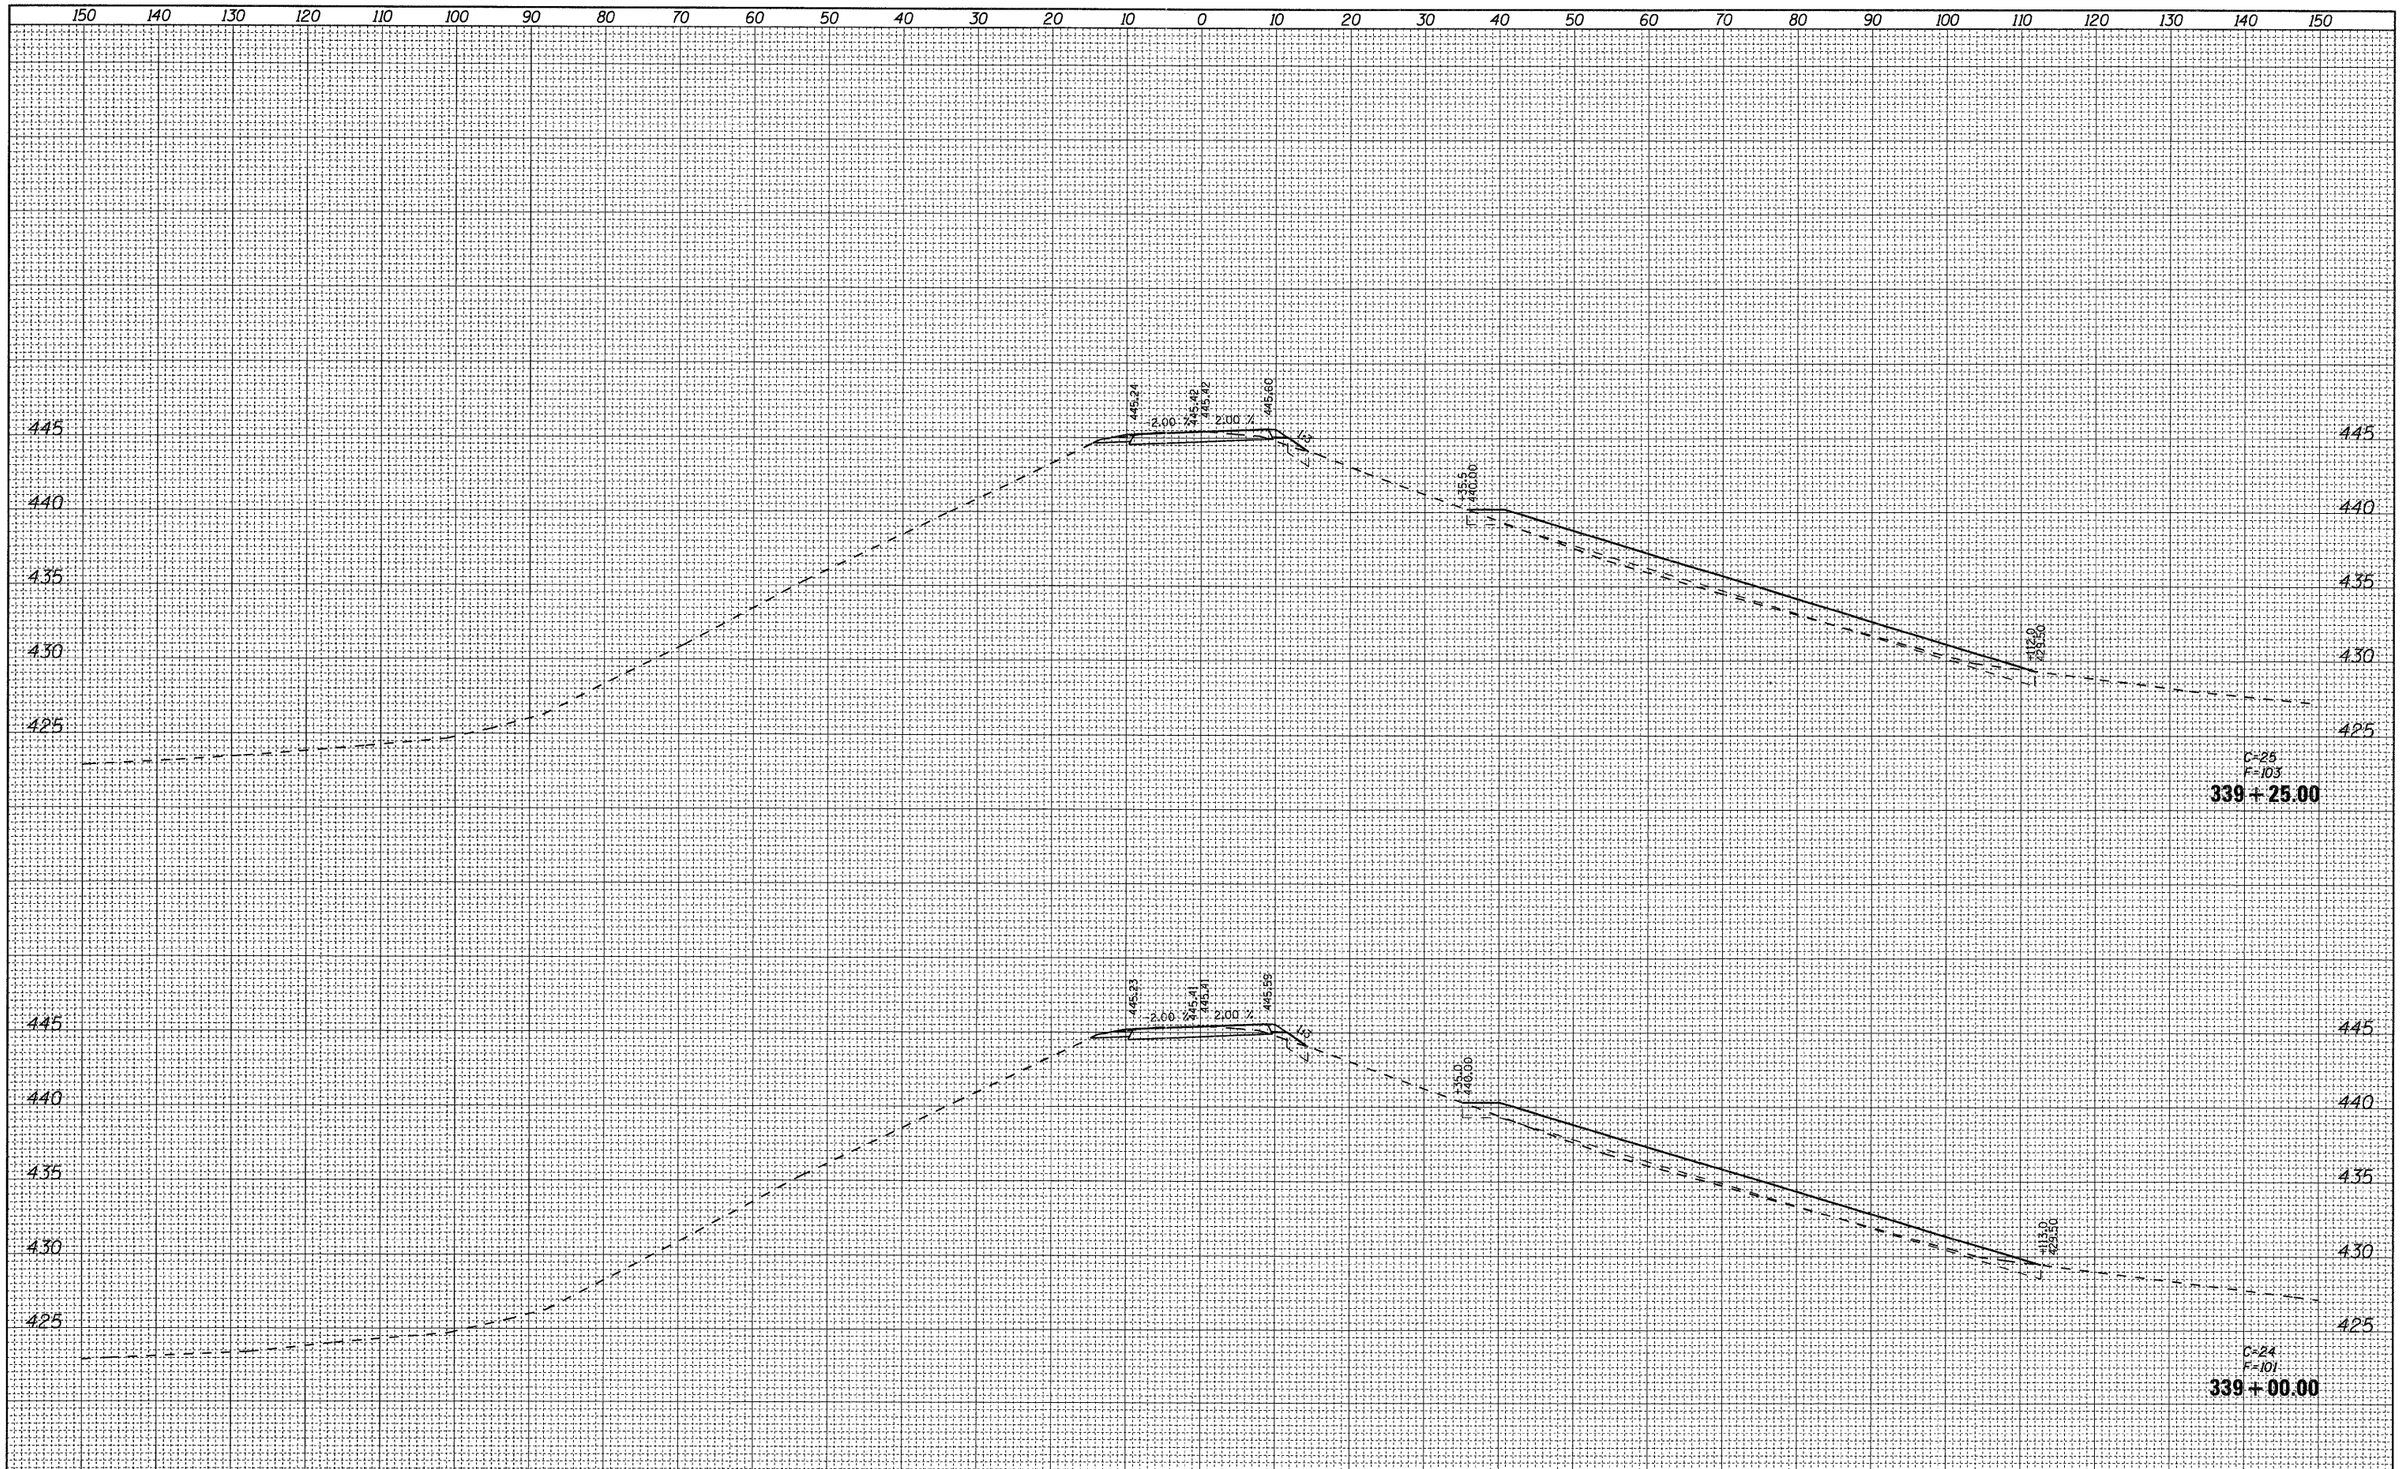

FINAL SURVEY

NOTE BOOK	BY	DATE
NO.	SURVEYED	
	PLOTTED	
	TEMPLATE	
	AREAS	
	AREAS CHECKED	

ORIGINAL SURVEY

NOTE BOOK	BY	DATE
NO.	SURVEYED	
	PLOTTED	
	TEMPLATE	
	AREAS	
	AREAS CHECKED	


FILE NAME = D876A91-Sht-XSSht-RLLRE-02.dgn	USER NAME = untitled	DESIGNED - CLS	REVISED -
		DRAWN - MAM	REVISED -
	PLOT SCALE = 10.0000 ' / IN.	CHECKED - CLS	REVISED -
VOLKERT	PLOT DATE = 3/15/2011	DATE - 3/18/2011	REVISED -

STATE OF ILLINOIS
DEPARTMENT OF TRANSPORTATION

CROSS SECTIONS
RELOCATED LEVEE – STAGE L2

SCALE: 1"=(H)10'(V)5' | SHEET NO. 18 OF 40 SHEETS | STA. 339+00.00 TO STA. 339+25.00

F.A.I. RTE.	SECTION	COUNTY	TOTAL SHEETS	SHEET NO.
270	60-1B-1	MADISON	712	668
		CONTRACT NO. 76A91		
	ILLINOIS	FED. AID PROJECT		

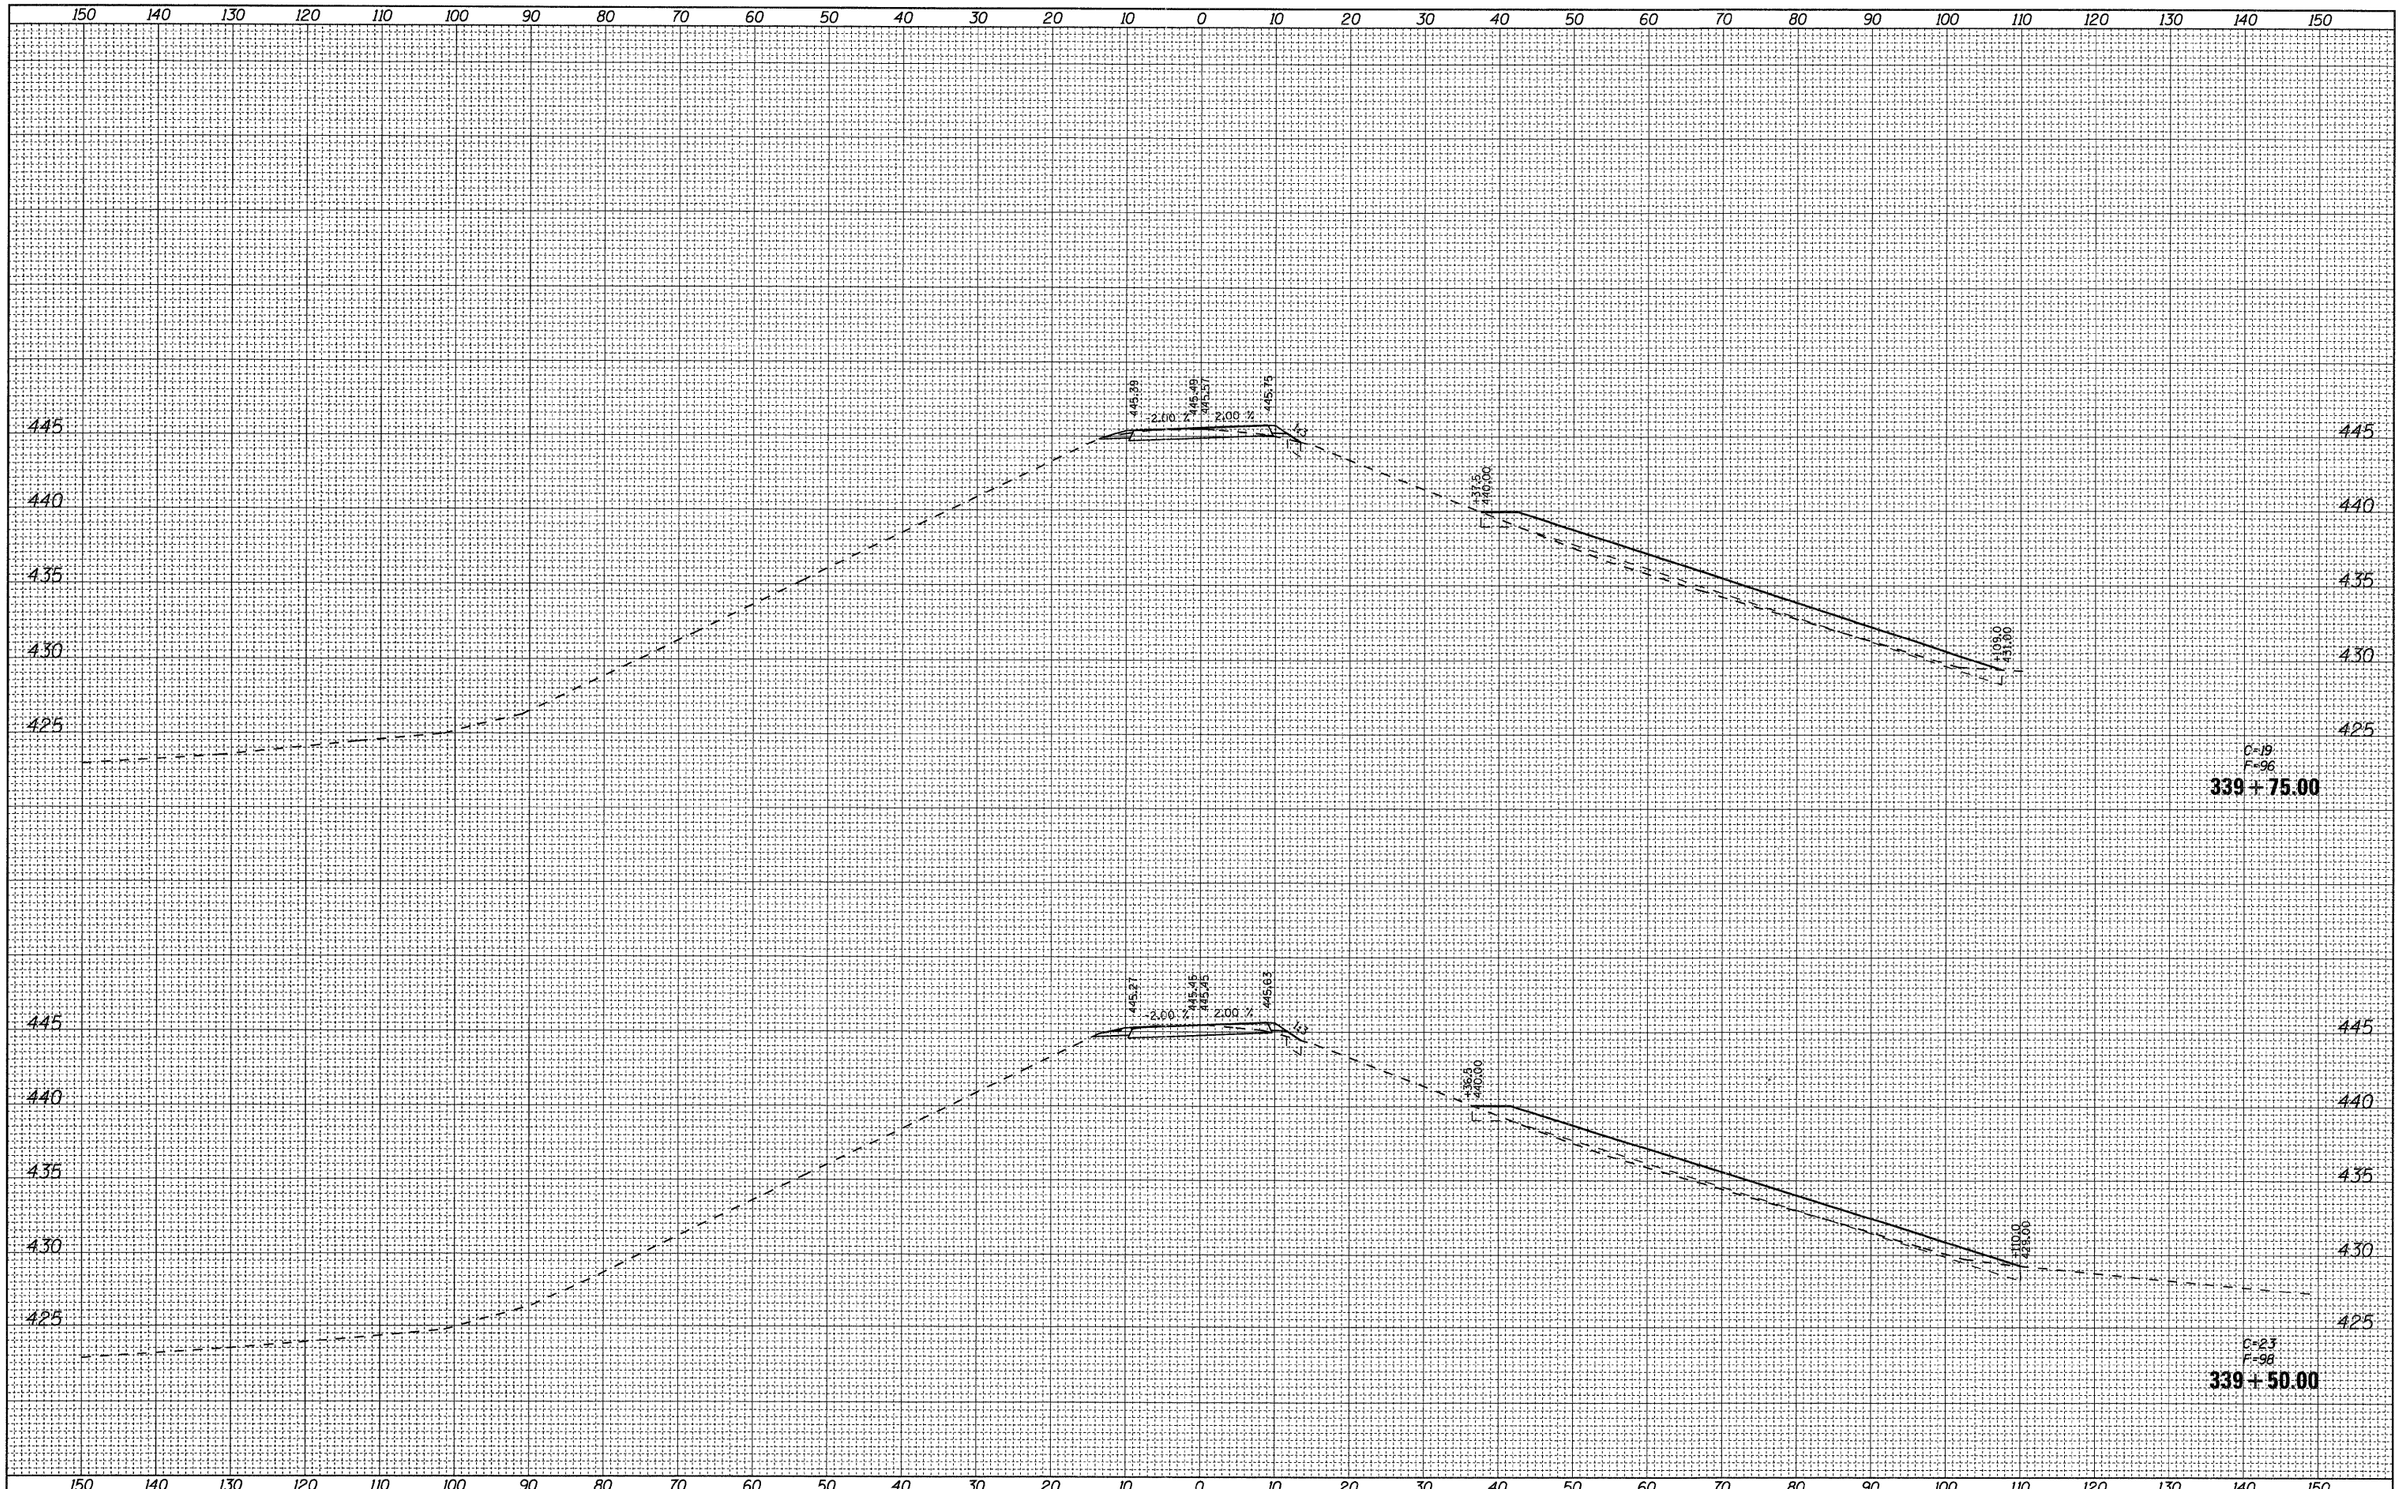

FINAL SURVEY	BY	DATE
SURVEYED		
PLOTTED		
TEMPLATE		
NOTE BOOK		
NO.	AREAS CHECKED	

ORIGINAL SURVEY	BY	DATE
SURVEYED		
PLOTTED		
TEMPLATE		
NOTE BOOK		
NO.	AREAS CHECKED	

FILE NAME = D876A91-Sht-XSSht-RLLRE-02.dgn	USER NAME = untitled	DESIGNED - CLS	REVISED -
		DRAWN - MAM	REVISED -
	PLOT SCALE = 10.0000 ' / IN.	CHECKED - CLS	REVISED -
	PLOT DATE = 3/15/2011	DATE - 3/18/2011	REVISED -

VOLKERT

STATE OF ILLINOIS
DEPARTMENT OF TRANSPORTATION


CROSS SECTIONS
RELOCATED LEVEE – STAGE L2

SCALE: 1"=(H)10'(V)5' | SHEET NO. 19 OF 40 SHEETS | STA. 339+50.00 TO STA. 339+75.00

F.A.I. RTE.	SECTION	COUNTY	TOTAL SHEETS	SHEET NO.
270	60-1B-1	MADISON	712	669
		CONTRACT NO. 76A91		
	ILLINOIS FED. AID PROJECT			

FINAL SURVEY		BY	DATE
NOTE BOOK	SURVEYED		
NO.	PLOTTED		
	TEMPLATE		
	AREAS		
	AREAS CHECKED		

ORIGINAL SURVEY		BY	DATE
NOTE BOOK	SURVEYED		
NO.	PLOTTED		
	TEMPLATE		
	AREAS		
	AREAS CHECKED		

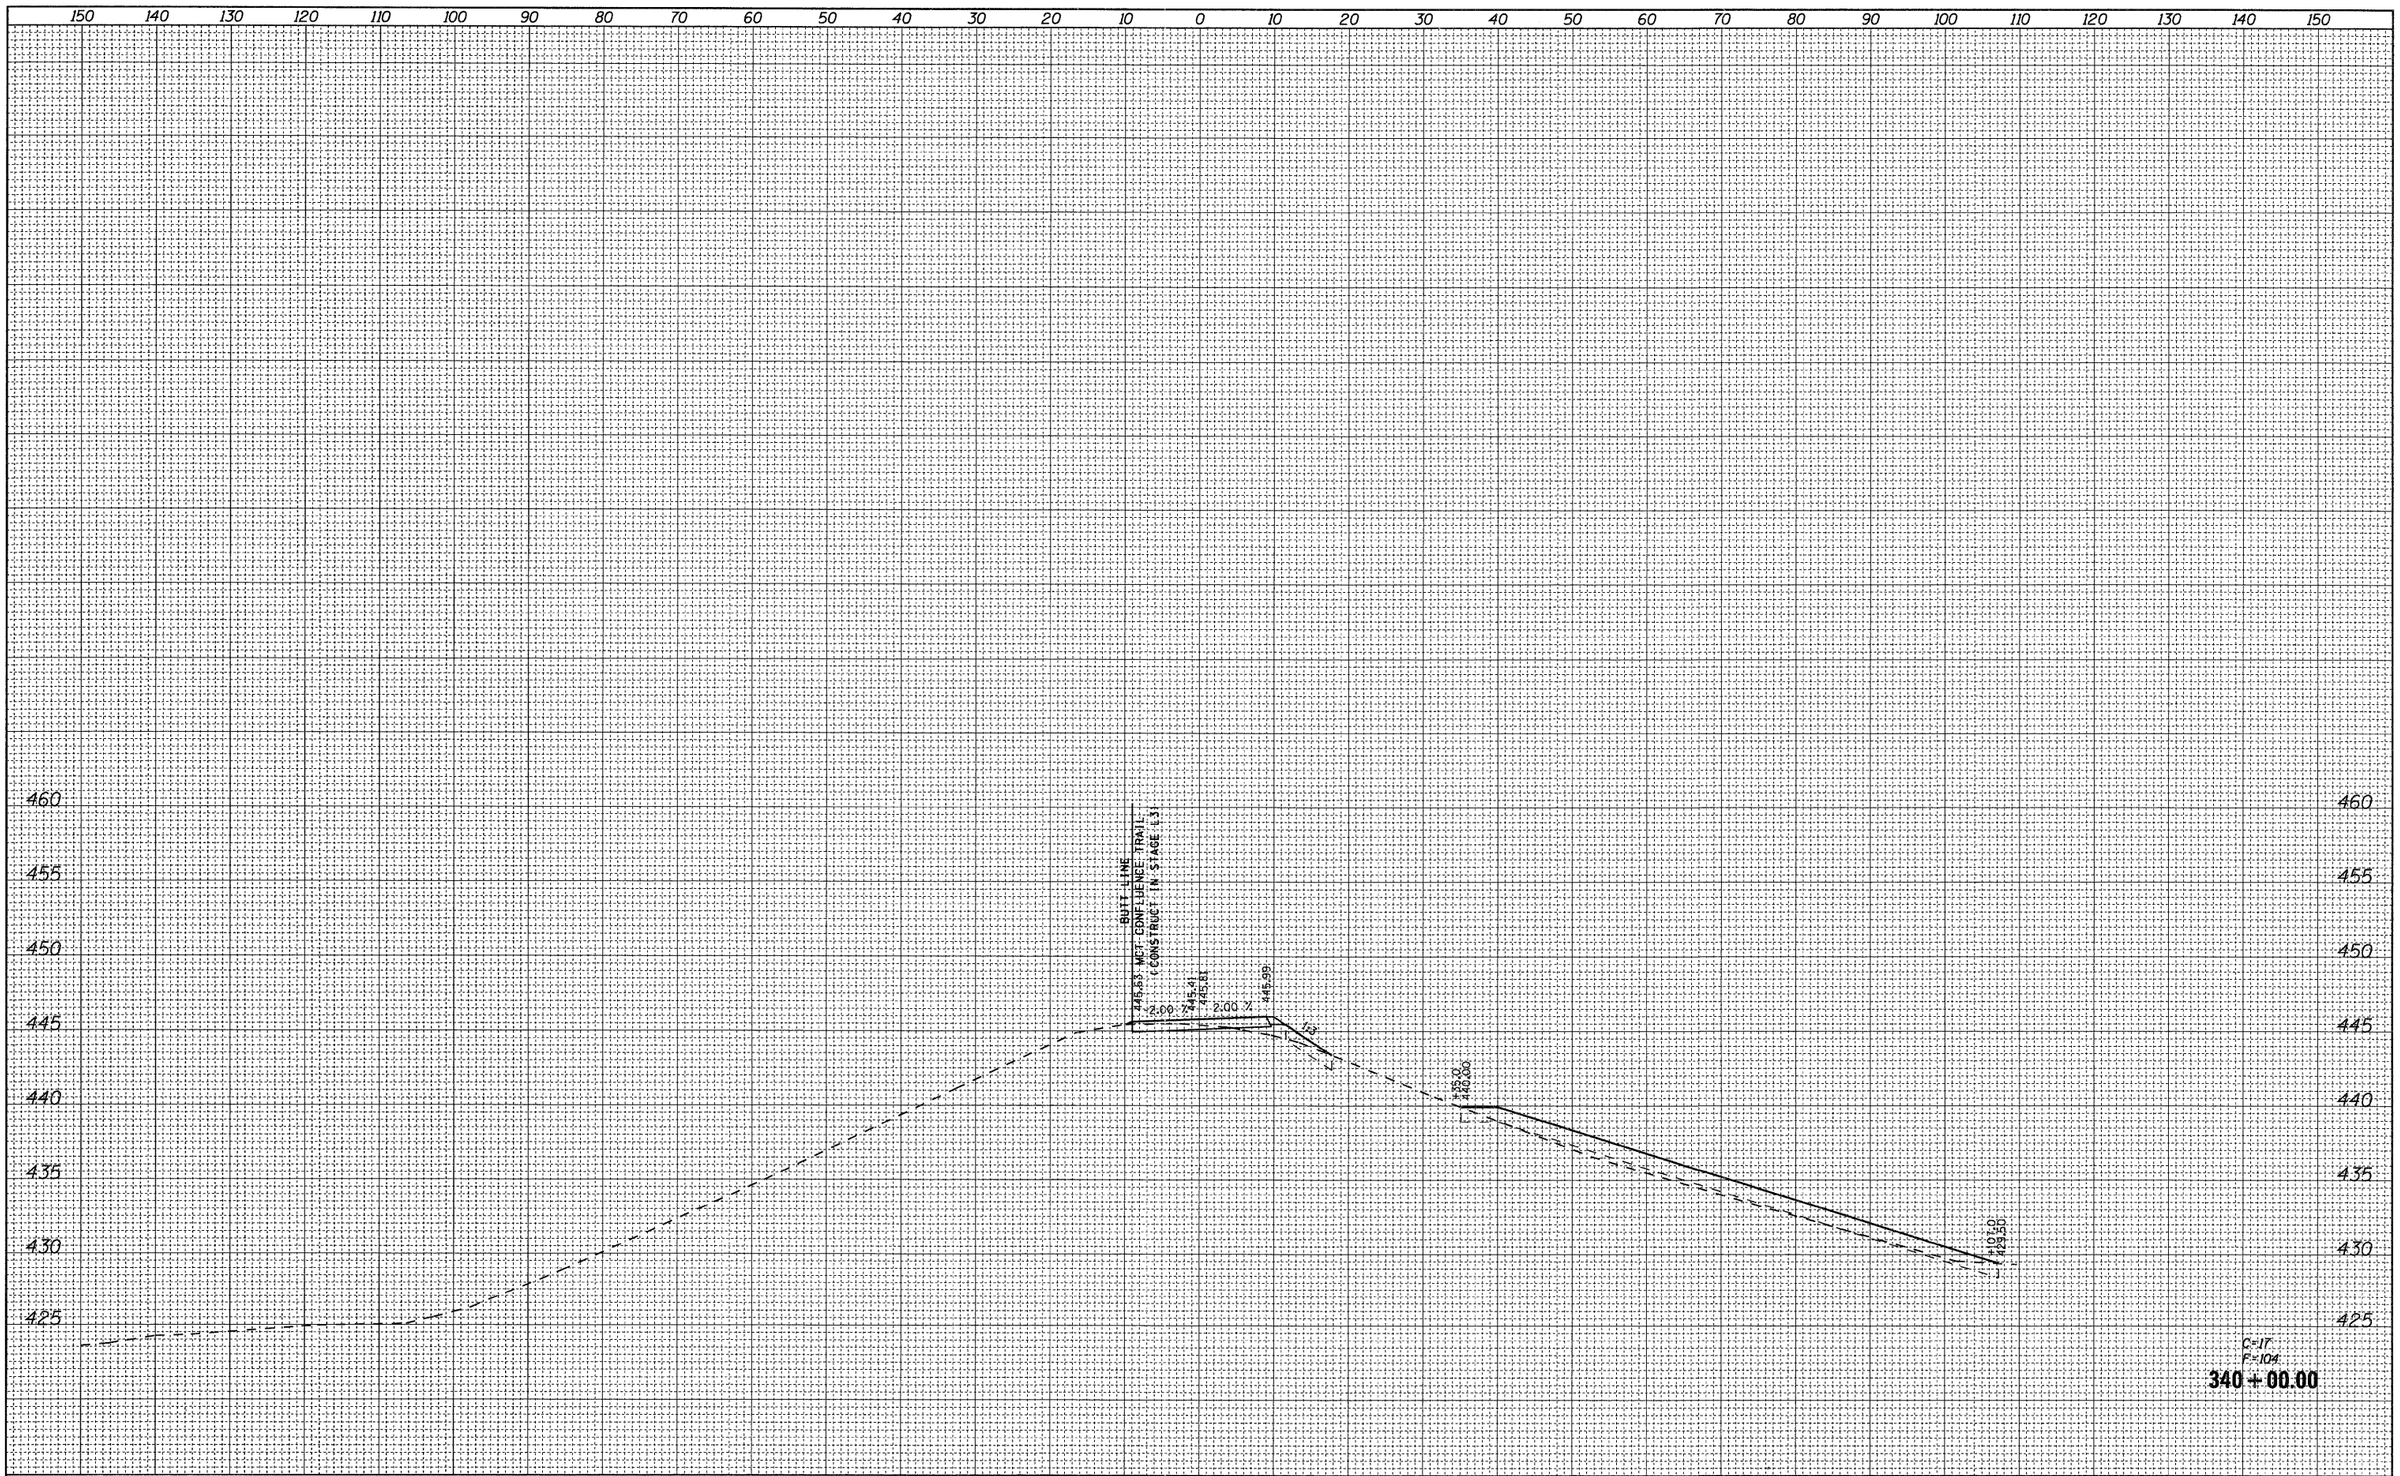


FILE NAME = D876A91-Sht-XSSht-RLLRE-02.dgn	USER NAME = untitled	DESIGNED - CLS	REVISED -	STATE OF ILLINOIS DEPARTMENT OF TRANSPORTATION	CROSS SECTIONS RELOCATED LEVEE – STAGE L2
VOLKERT		DRAWN - MAM	REVISED -		
	PLOT SCALE = 10.0000 ' / IN.	CHECKED - CLS	REVISED -		SCALE: 1"=(H)10'(V)5' SHEET NO. 20 OF 40 SHEETS STA. 340+00.00 TO STA. 340+00.00
	PLOT DATE = 3/15/2011	DATE - 3/18/2011	REVISED -		

F.A.I. RTE.	SECTION	COUNTY	TOTAL SHEETS	SHEET NO.
270	60-1B-1	MADISON	712	670
		CONTRACT NO. 76A91		
		ILLINOIS FED. AID PROJECT		


FINAL SURVEY		BY	DATE
NOTE BOOK	SURVEYED		
NO.	PLOTTED		
	TEMPLATE		
	AREAS		
	AREAS CHECKED		

ORIGINAL SURVEY		BY	DATE
NOTE BOOK	SURVEYED		
NO.	PLOTTED		
	TEMPLATE		
	AREAS		
	AREAS CHECKED		

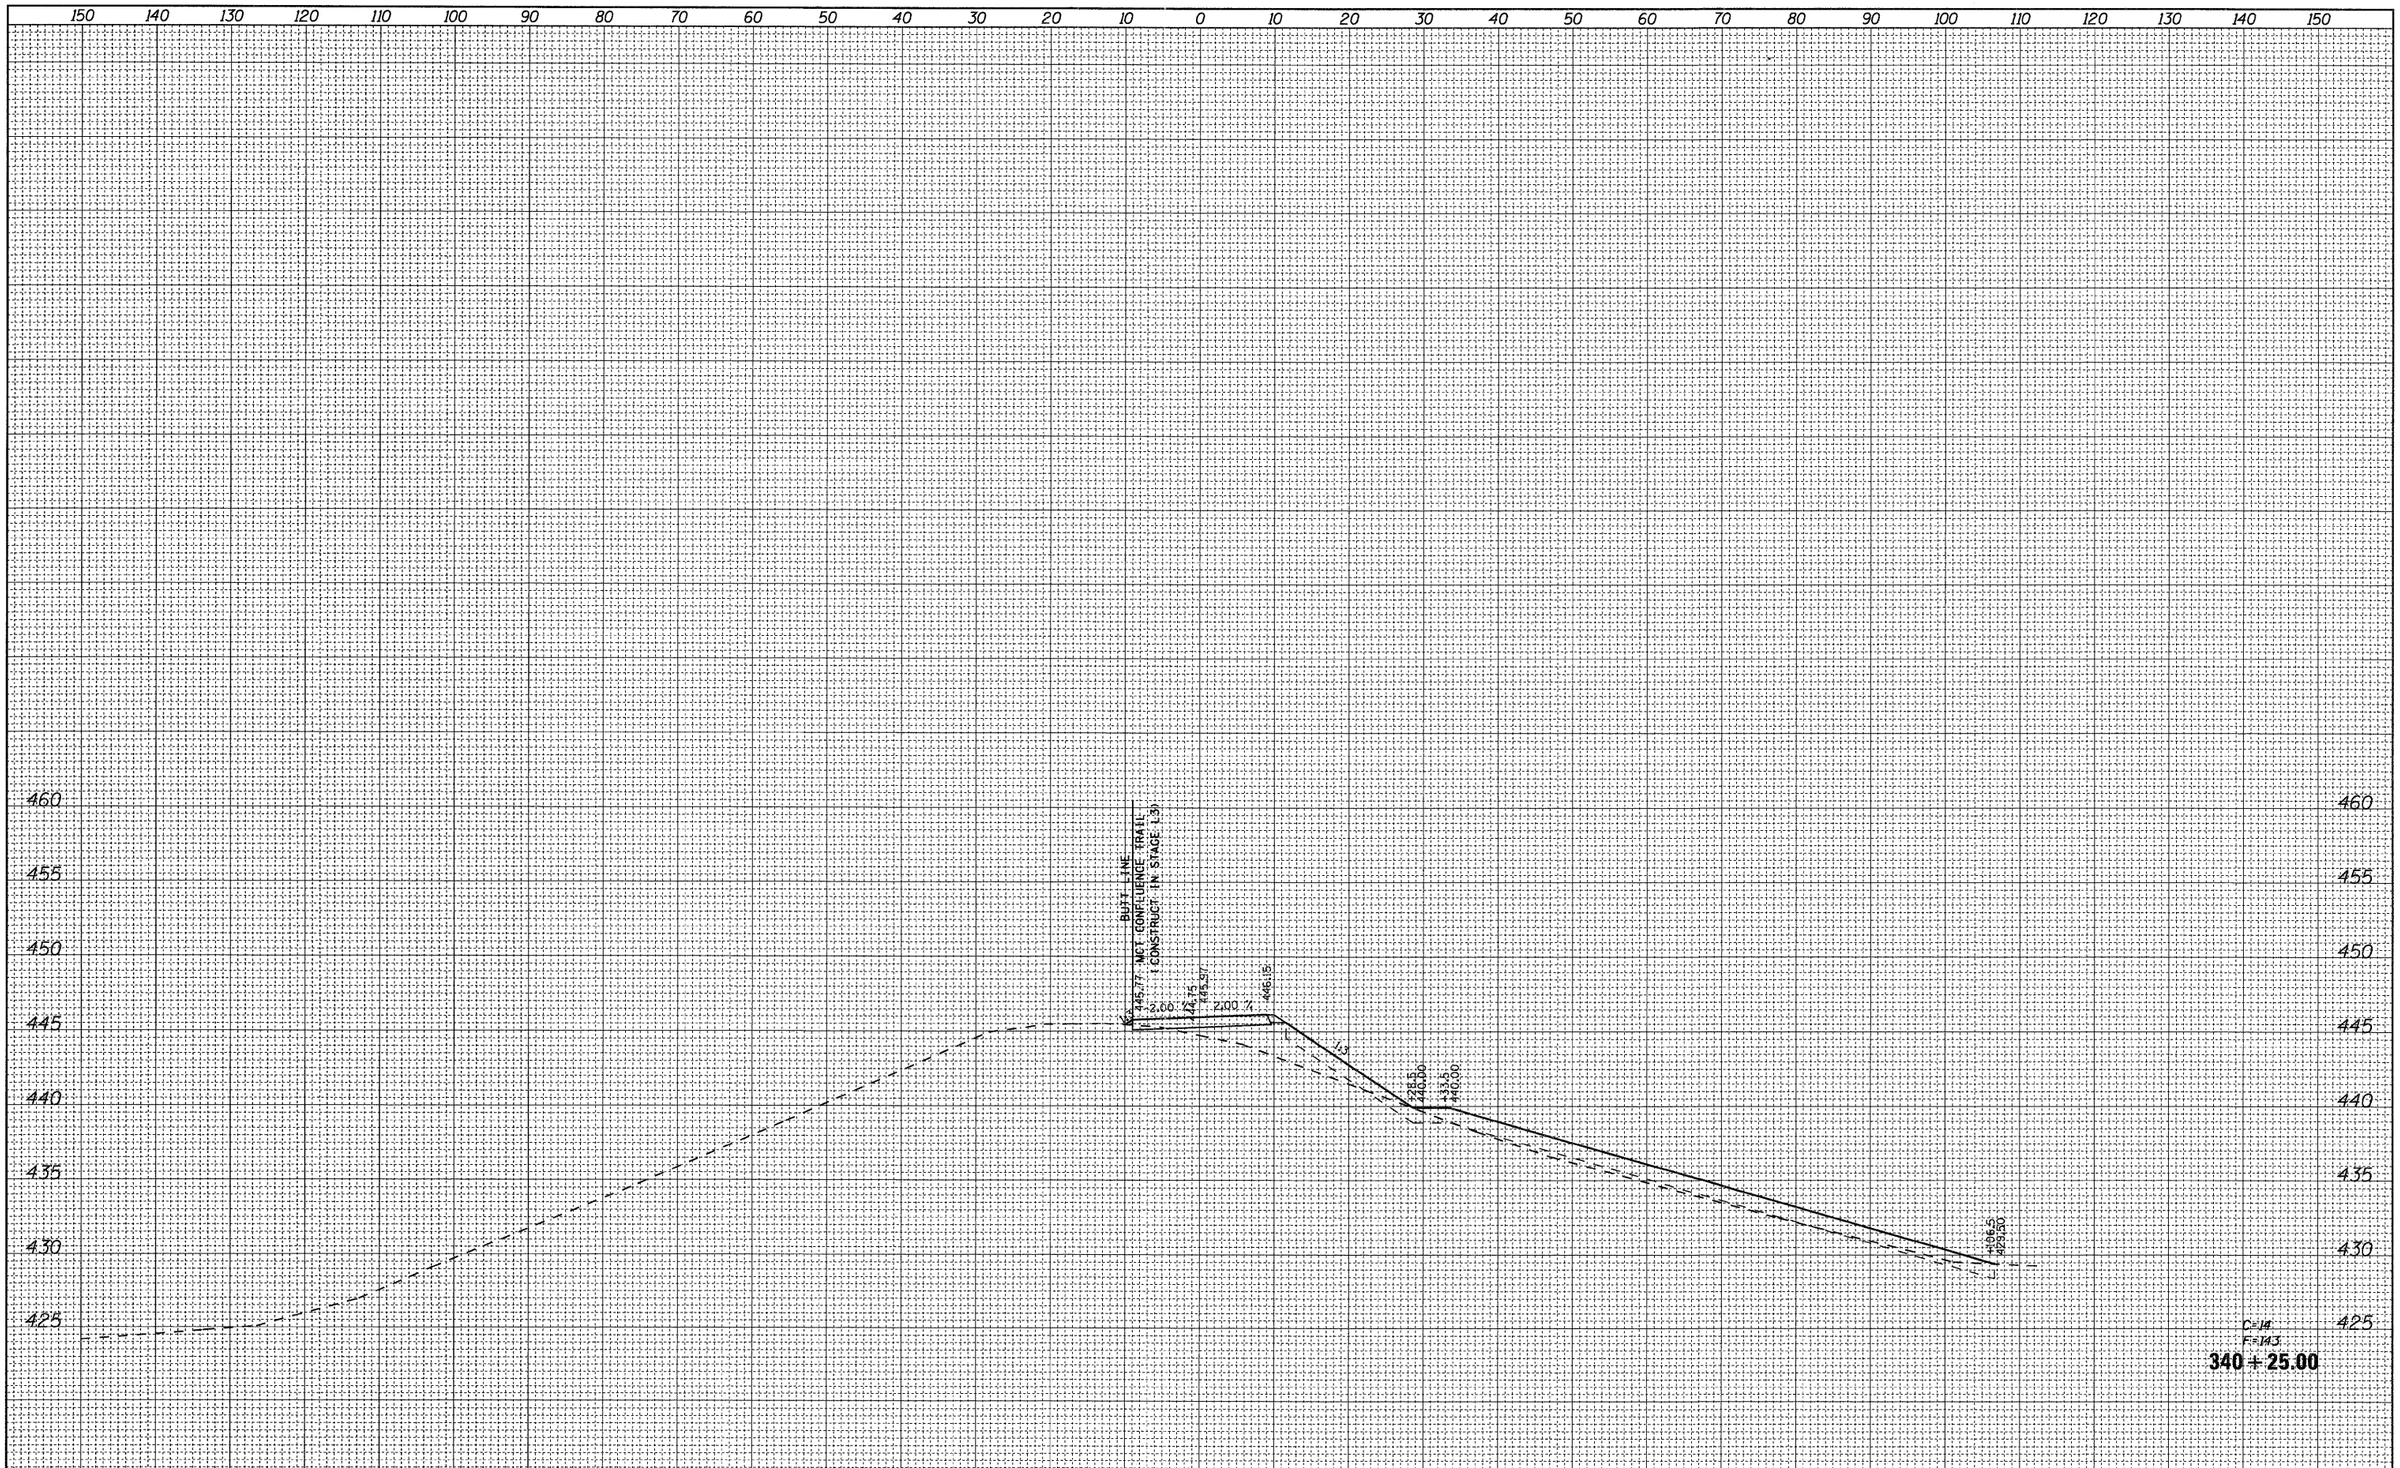

FILE NAME = D876A91-Sht-XSSht-RLLRE-02.dgn	USER NAME = untitled	DESIGNED - CLS	REVISED -	STATE OF ILLINOIS DEPARTMENT OF TRANSPORTATION	CROSS SECTIONS RELOCATED LEVEE – STAGE L2
VOLKERT		DRAWN - MAM	REVISED -		SCALE: 1"=(H)10'(V)5' SHEET NO. 21 OF 40 SHEETS STA. 340+25.00 TO STA. 340+25.00
	PLOT SCALE = 10.0000 ' / IN.	CHECKED - CLS	REVISED -		
	PLOT DATE = 3/15/2011	DATE - 3/18/2011	REVISED -		

F.A.I. RTE.	SECTION	COUNTY	TOTAL SHEETS	SHEET NO.
270	60-1B-1	MADISON	712	671
		CONTRACT NO. 76A91		
	ILLINOIS FED. AID PROJECT			

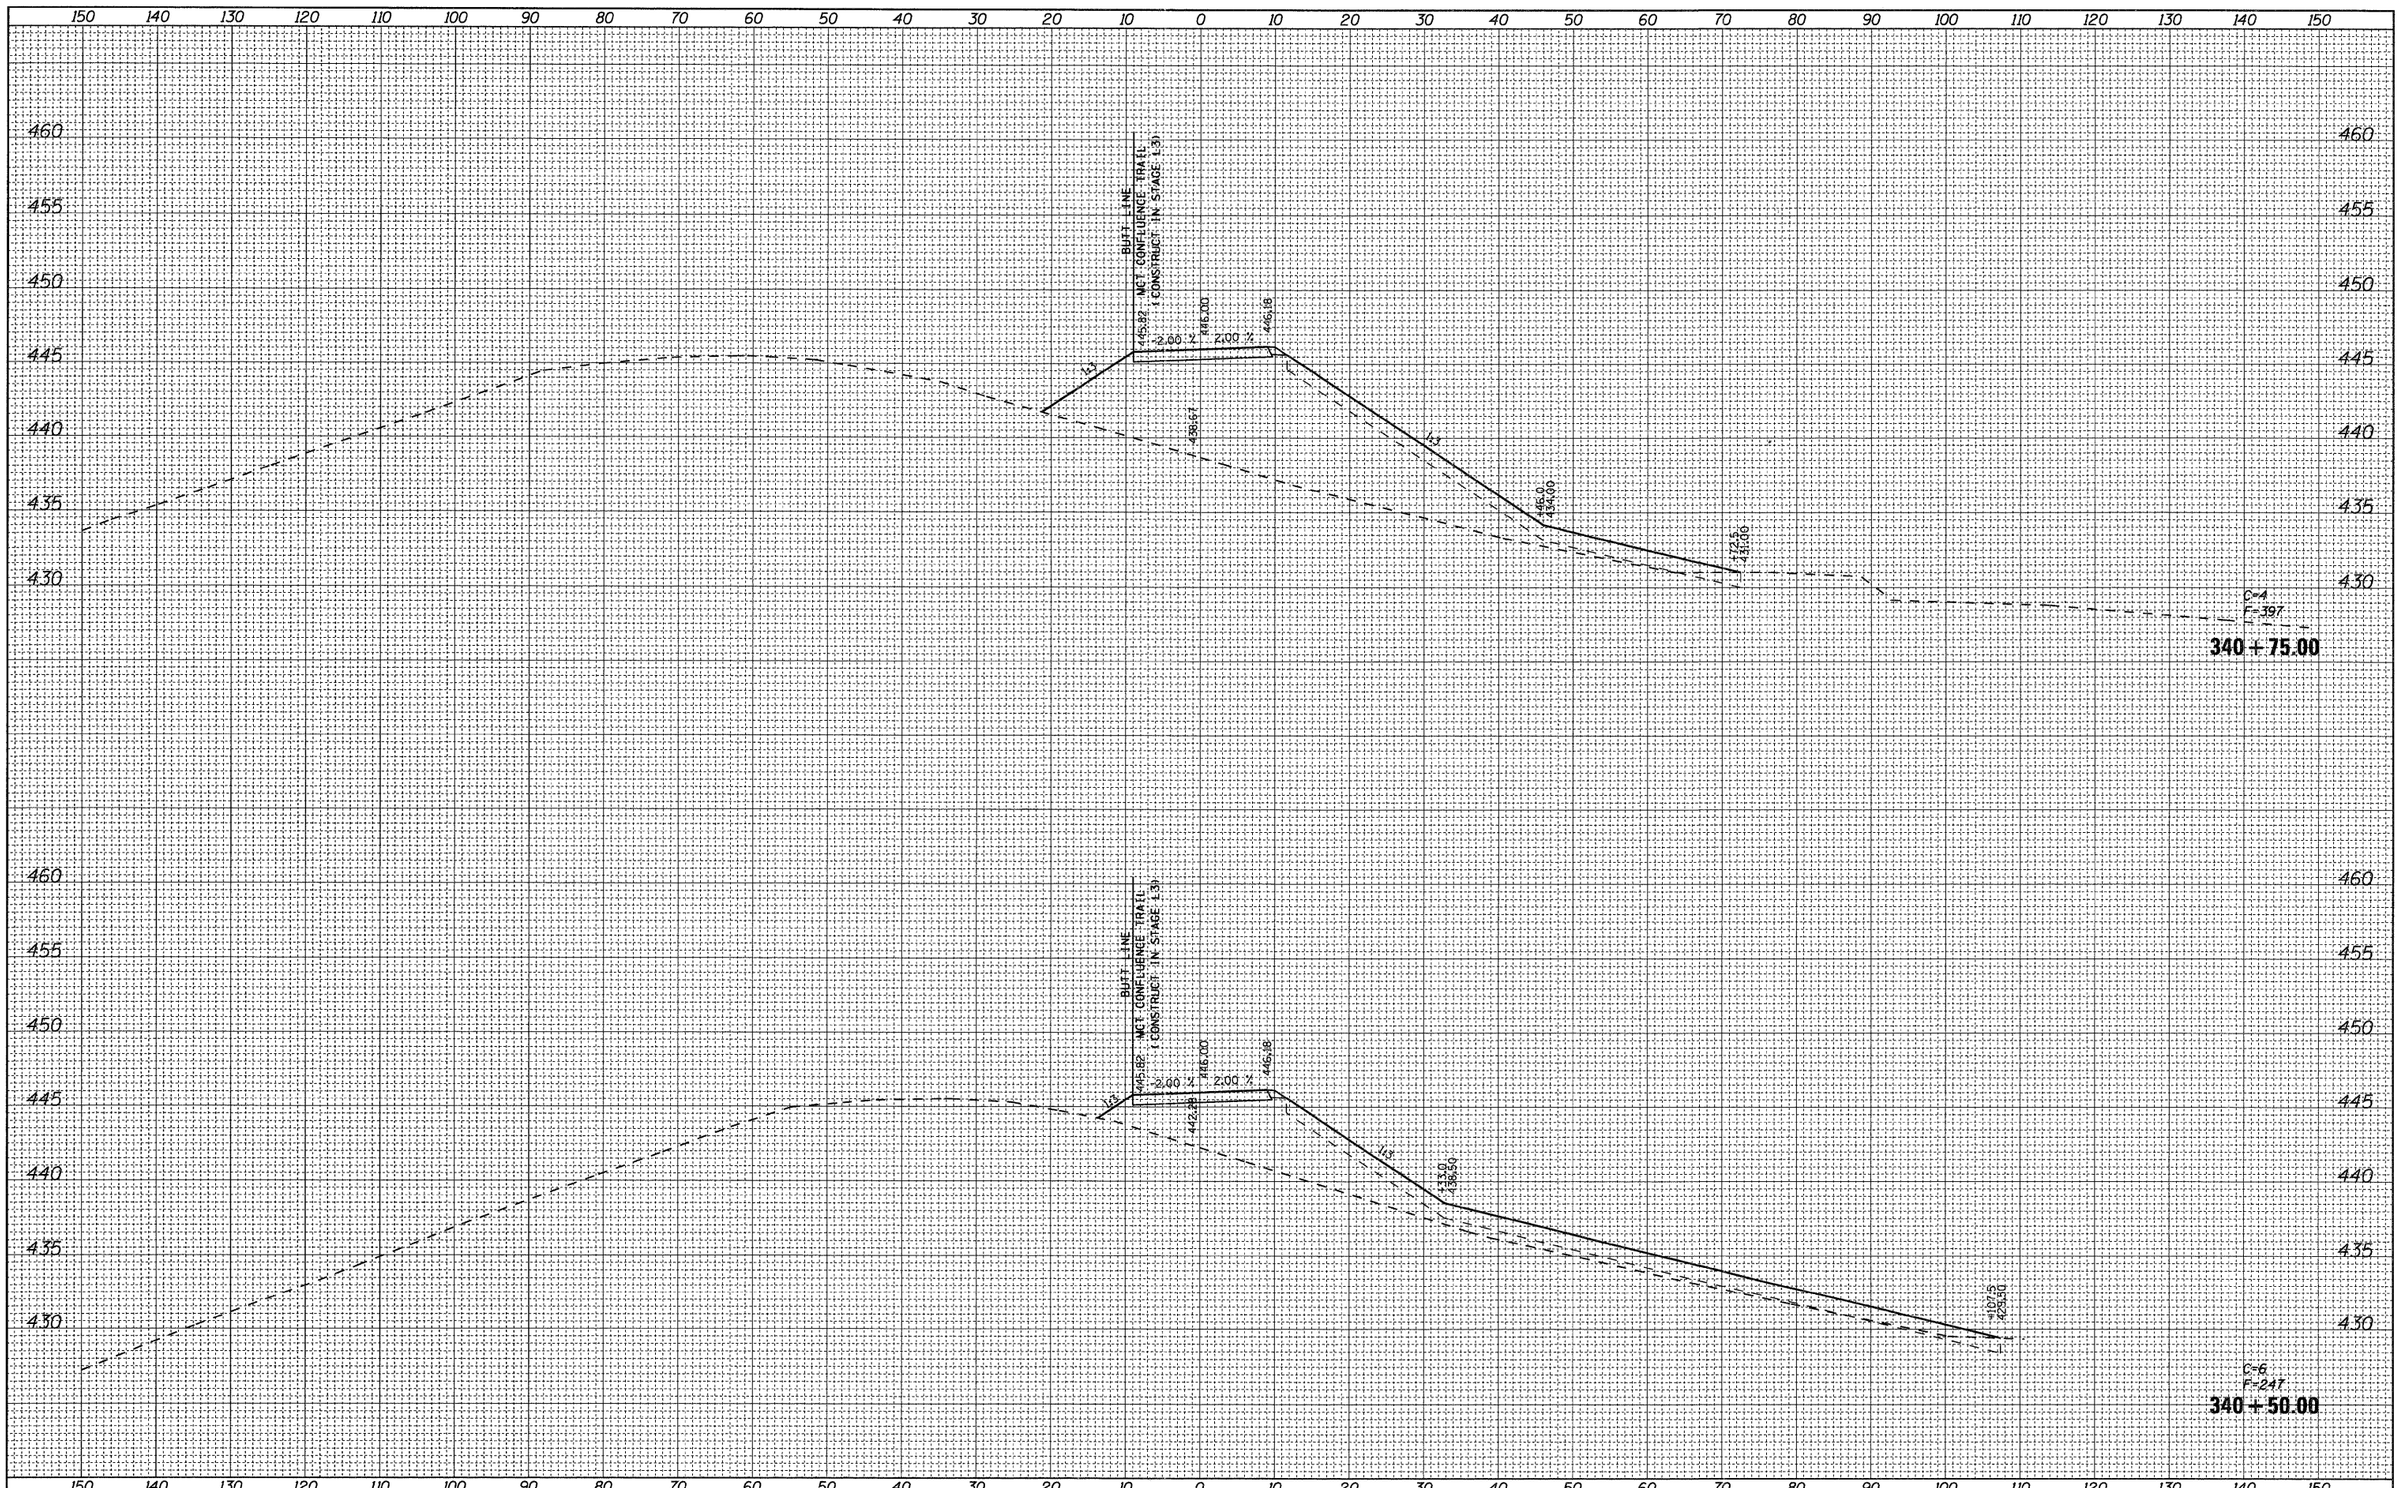

FINAL SURVEY	BY	DATE
NOTE BOOK	SURVEYED	
NO.	PLOTTED	
	TEMPLATE	
	AREAS	
	AREAS CHECKED	

ORIGINAL SURVEY	BY	DATE
NOTE BOOK	SURVEYED	
NO.	PLOTTED	
	TEMPLATE	
	AREAS	
	AREAS CHECKED	

FILE NAME = D876A91-Sht-XSSht-RLLRE-02.dgn	USER NAME = untitled	DESIGNED - CLS	REVISED -
		DRAWN - MAM	REVISED -
	PLOT SCALE = 10.0000 ' / IN.	CHECKED - CLS	REVISED -
	PLOT DATE = 3/15/2011	DATE - 3/18/2011	REVISED -


VOLKERT

STATE OF ILLINOIS
DEPARTMENT OF TRANSPORTATION

CROSS SECTIONS
RELOCATED LEVEE – STAGE L2

SCALE: 1"=(H)10'(V)5' | SHEET NO. 22 OF 40 SHEETS | STA. 340+50.00 TO STA. 340+75.00

F.A.I. RTE.	SECTION	COUNTY	TOTAL SHEETS	SHEET NO.
270	60-1B-1	MADISON	712	672
		CONTRACT NO. 76A91		
	ILLINOIS FED. AID PROJECT			

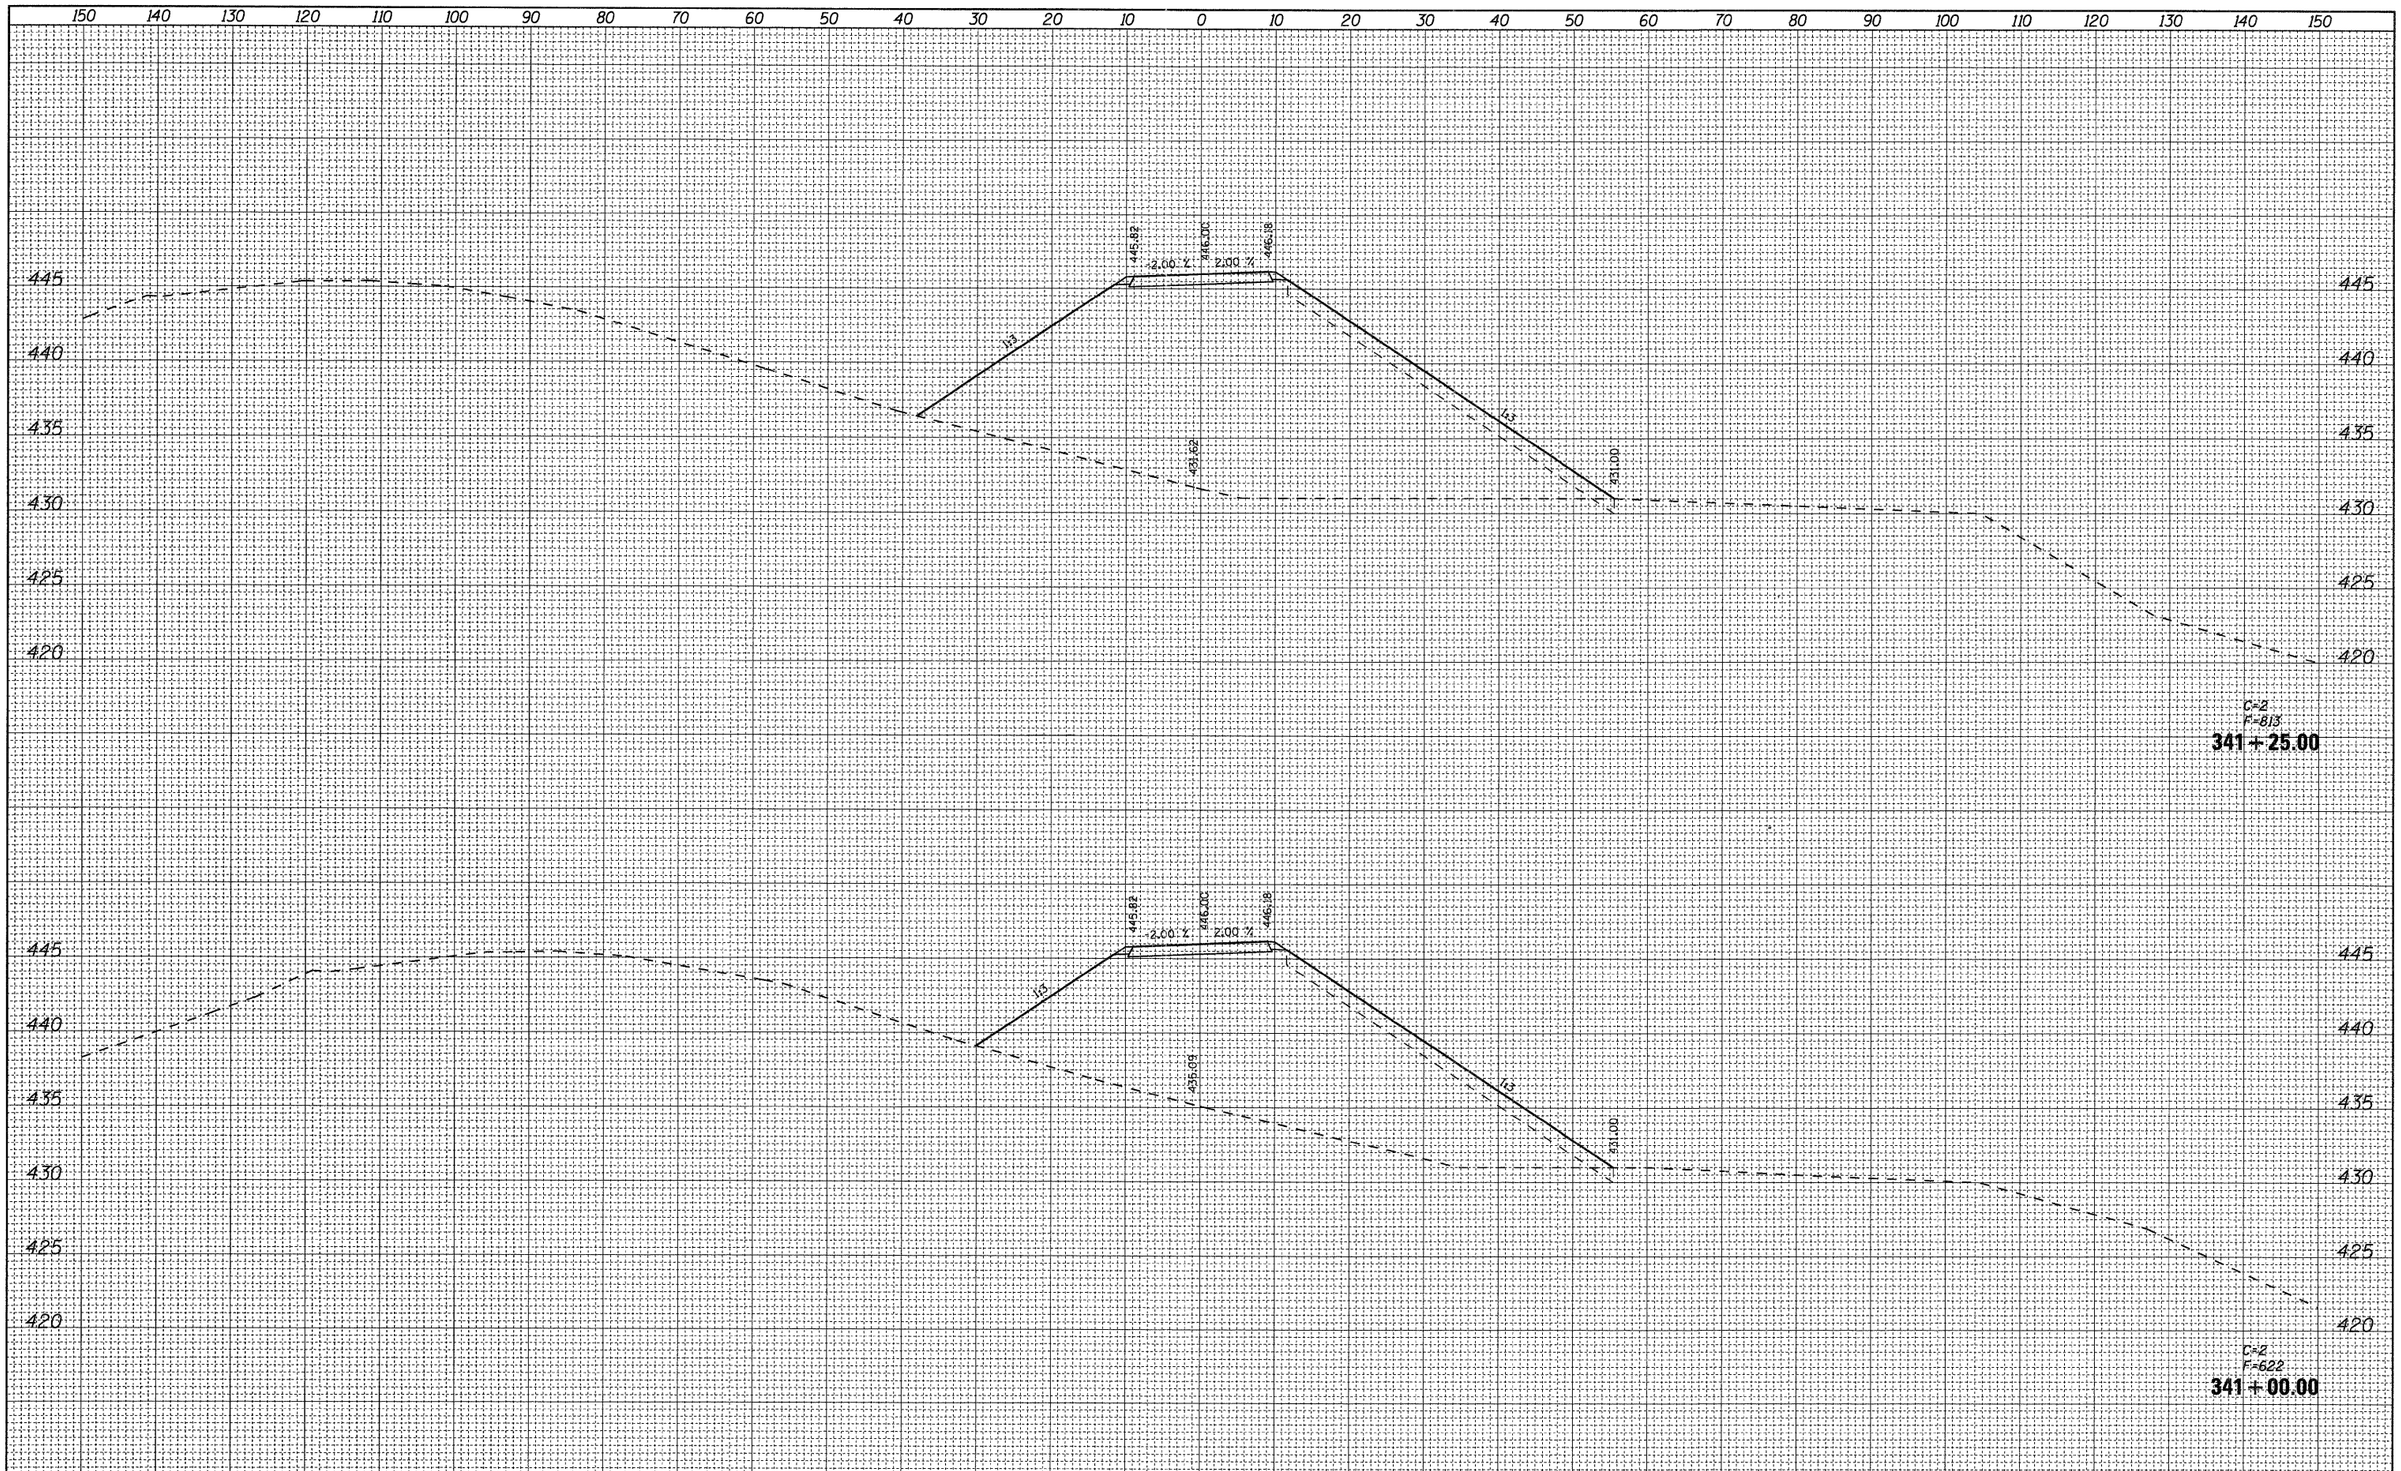

FINAL SURVEY — NOTE BOOK NO. — SURVEYED — PLOTTED — TEMPLATE — AREAS — AREAS CHECKED — BY — DATE

ORIGINAL SURVEY — NOTE BOOK NO. — SURVEYED — PLOTTED — TEMPLATE — AREAS — AREAS CHECKED — BY — DATE

FILE NAME = D876A91-Sht-XSSht-RLLRE-02.dgn	USER NAME = untitled	DESIGNED - CLS	REVISED -
		DRAWN - MAM	REVISED -
	PLOT SCALE = 10.0000 ' / IN.	CHECKED - CLS	REVISED -
	PLOT DATE = 3/15/2011	DATE - 3/18/2011	REVISED -


VOLKERT

STATE OF ILLINOIS
DEPARTMENT OF TRANSPORTATION

CROSS SECTIONS
RELOCATED LEVEE – STAGE L2

SCALE: 1"=(H)10'(V)5' | SHEET NO. 23 OF 40 SHEETS | STA. 341+00.00 TO STA. 341+25.00

F.A.I. RTE.	SECTION	COUNTY	TOTAL SHEETS	SHEET NO.
270	60-1B-1	MADISON	712	673
		CONTRACT NO. 76A91		
	ILLINOIS FED. AID PROJECT			

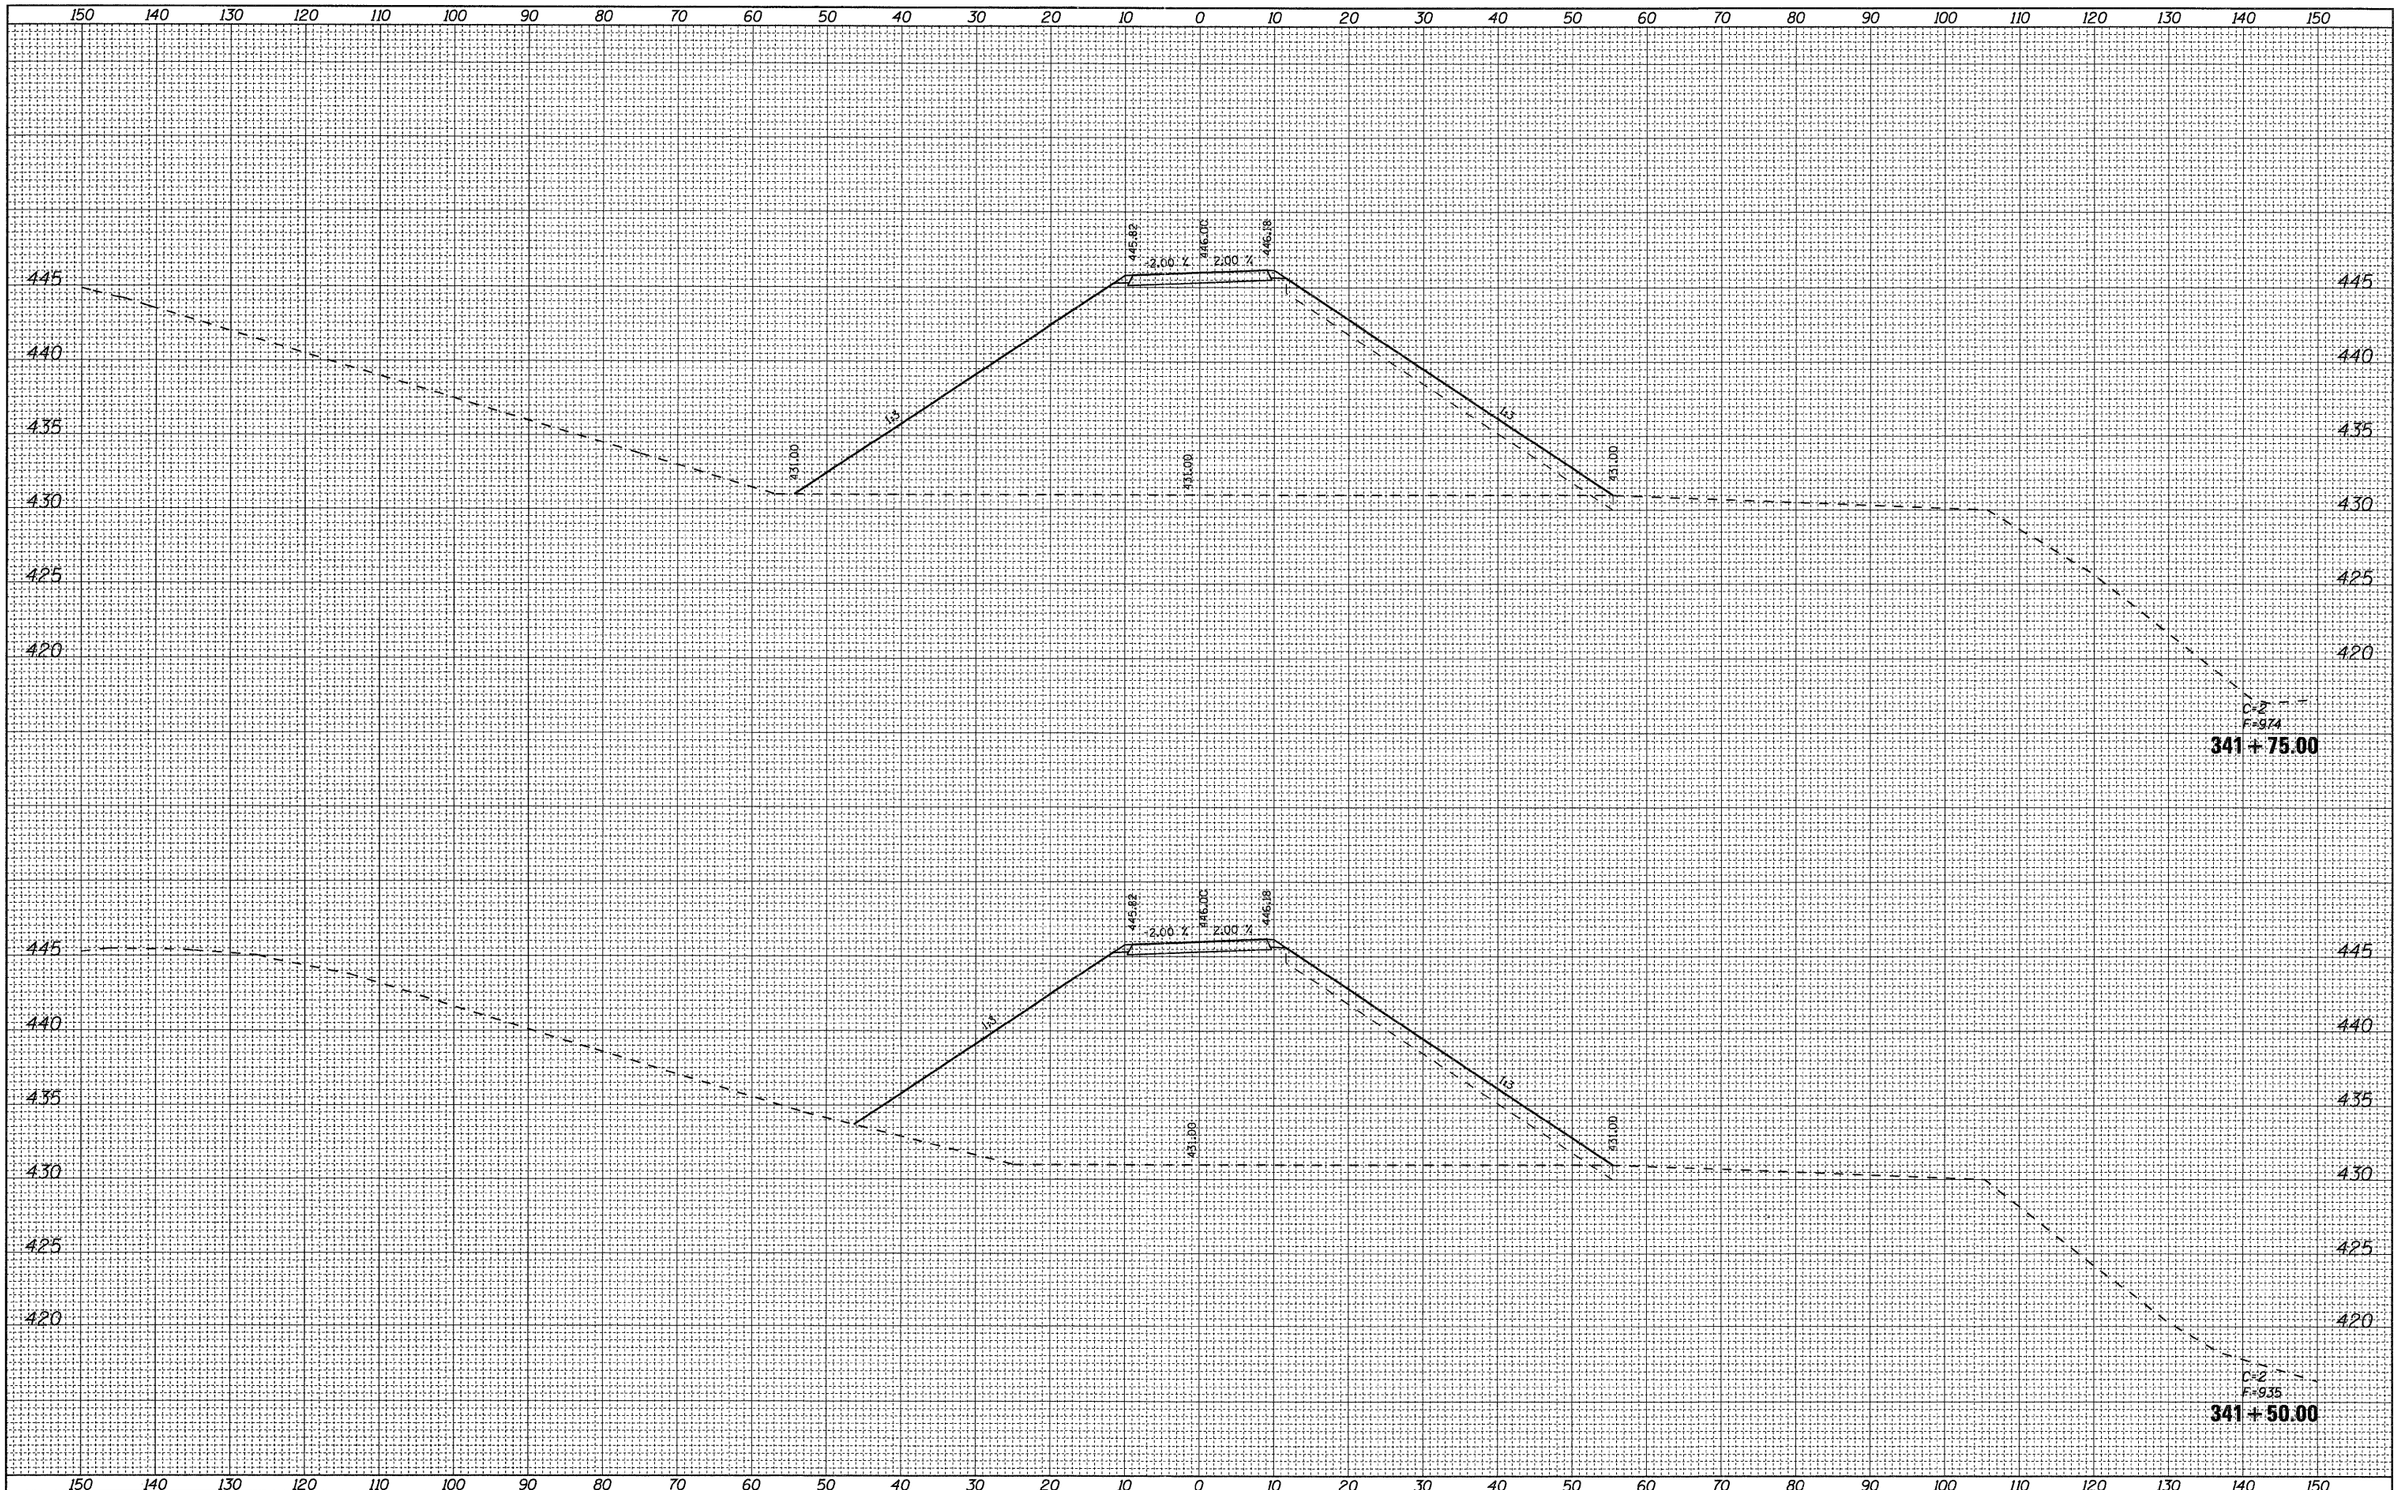

FINAL SURVEY

NOTE BOOK

NO.

SURVEYED

PLOTTED

TEMPLATE

AREAS

AREAS CHECKED

BY

DATE

ORIGINAL SURVEY

NOTE BOOK

NO.

SURVEYED

PLOTTED

TEMPLATE

AREAS

AREAS CHECKED

BY

DATE

FILE NAME = D87SA91-Sht-XSSht-RLLRE-02.dgn	USER NAME = untitled	DESIGNED - CLS	REVISED -
		DRAWN - MAM	REVISED -
	PLOT SCALE = 10.0000 ' / IN.	CHECKED - CLS	REVISED -
	PLOT DATE = 3/15/2011	DATE - 3/18/2011	REVISED -


VOLKERT

STATE OF ILLINOIS
DEPARTMENT OF TRANSPORTATION

CROSS SECTIONS
RELOCATED LEVEE – STAGE L2

SCALE: 1"=(H)10'(V)5' | SHEET NO. 24 OF 40 SHEETS | STA. 341+50.00 TO STA. 341+75.00

F.A.I. RTE.	SECTION	COUNTY	TOTAL SHEETS	SHEET NO.
270	60-1B-1	MADISON	712	674
		CONTRACT NO. 76A91		
	ILLINOIS FED. AID PROJECT			

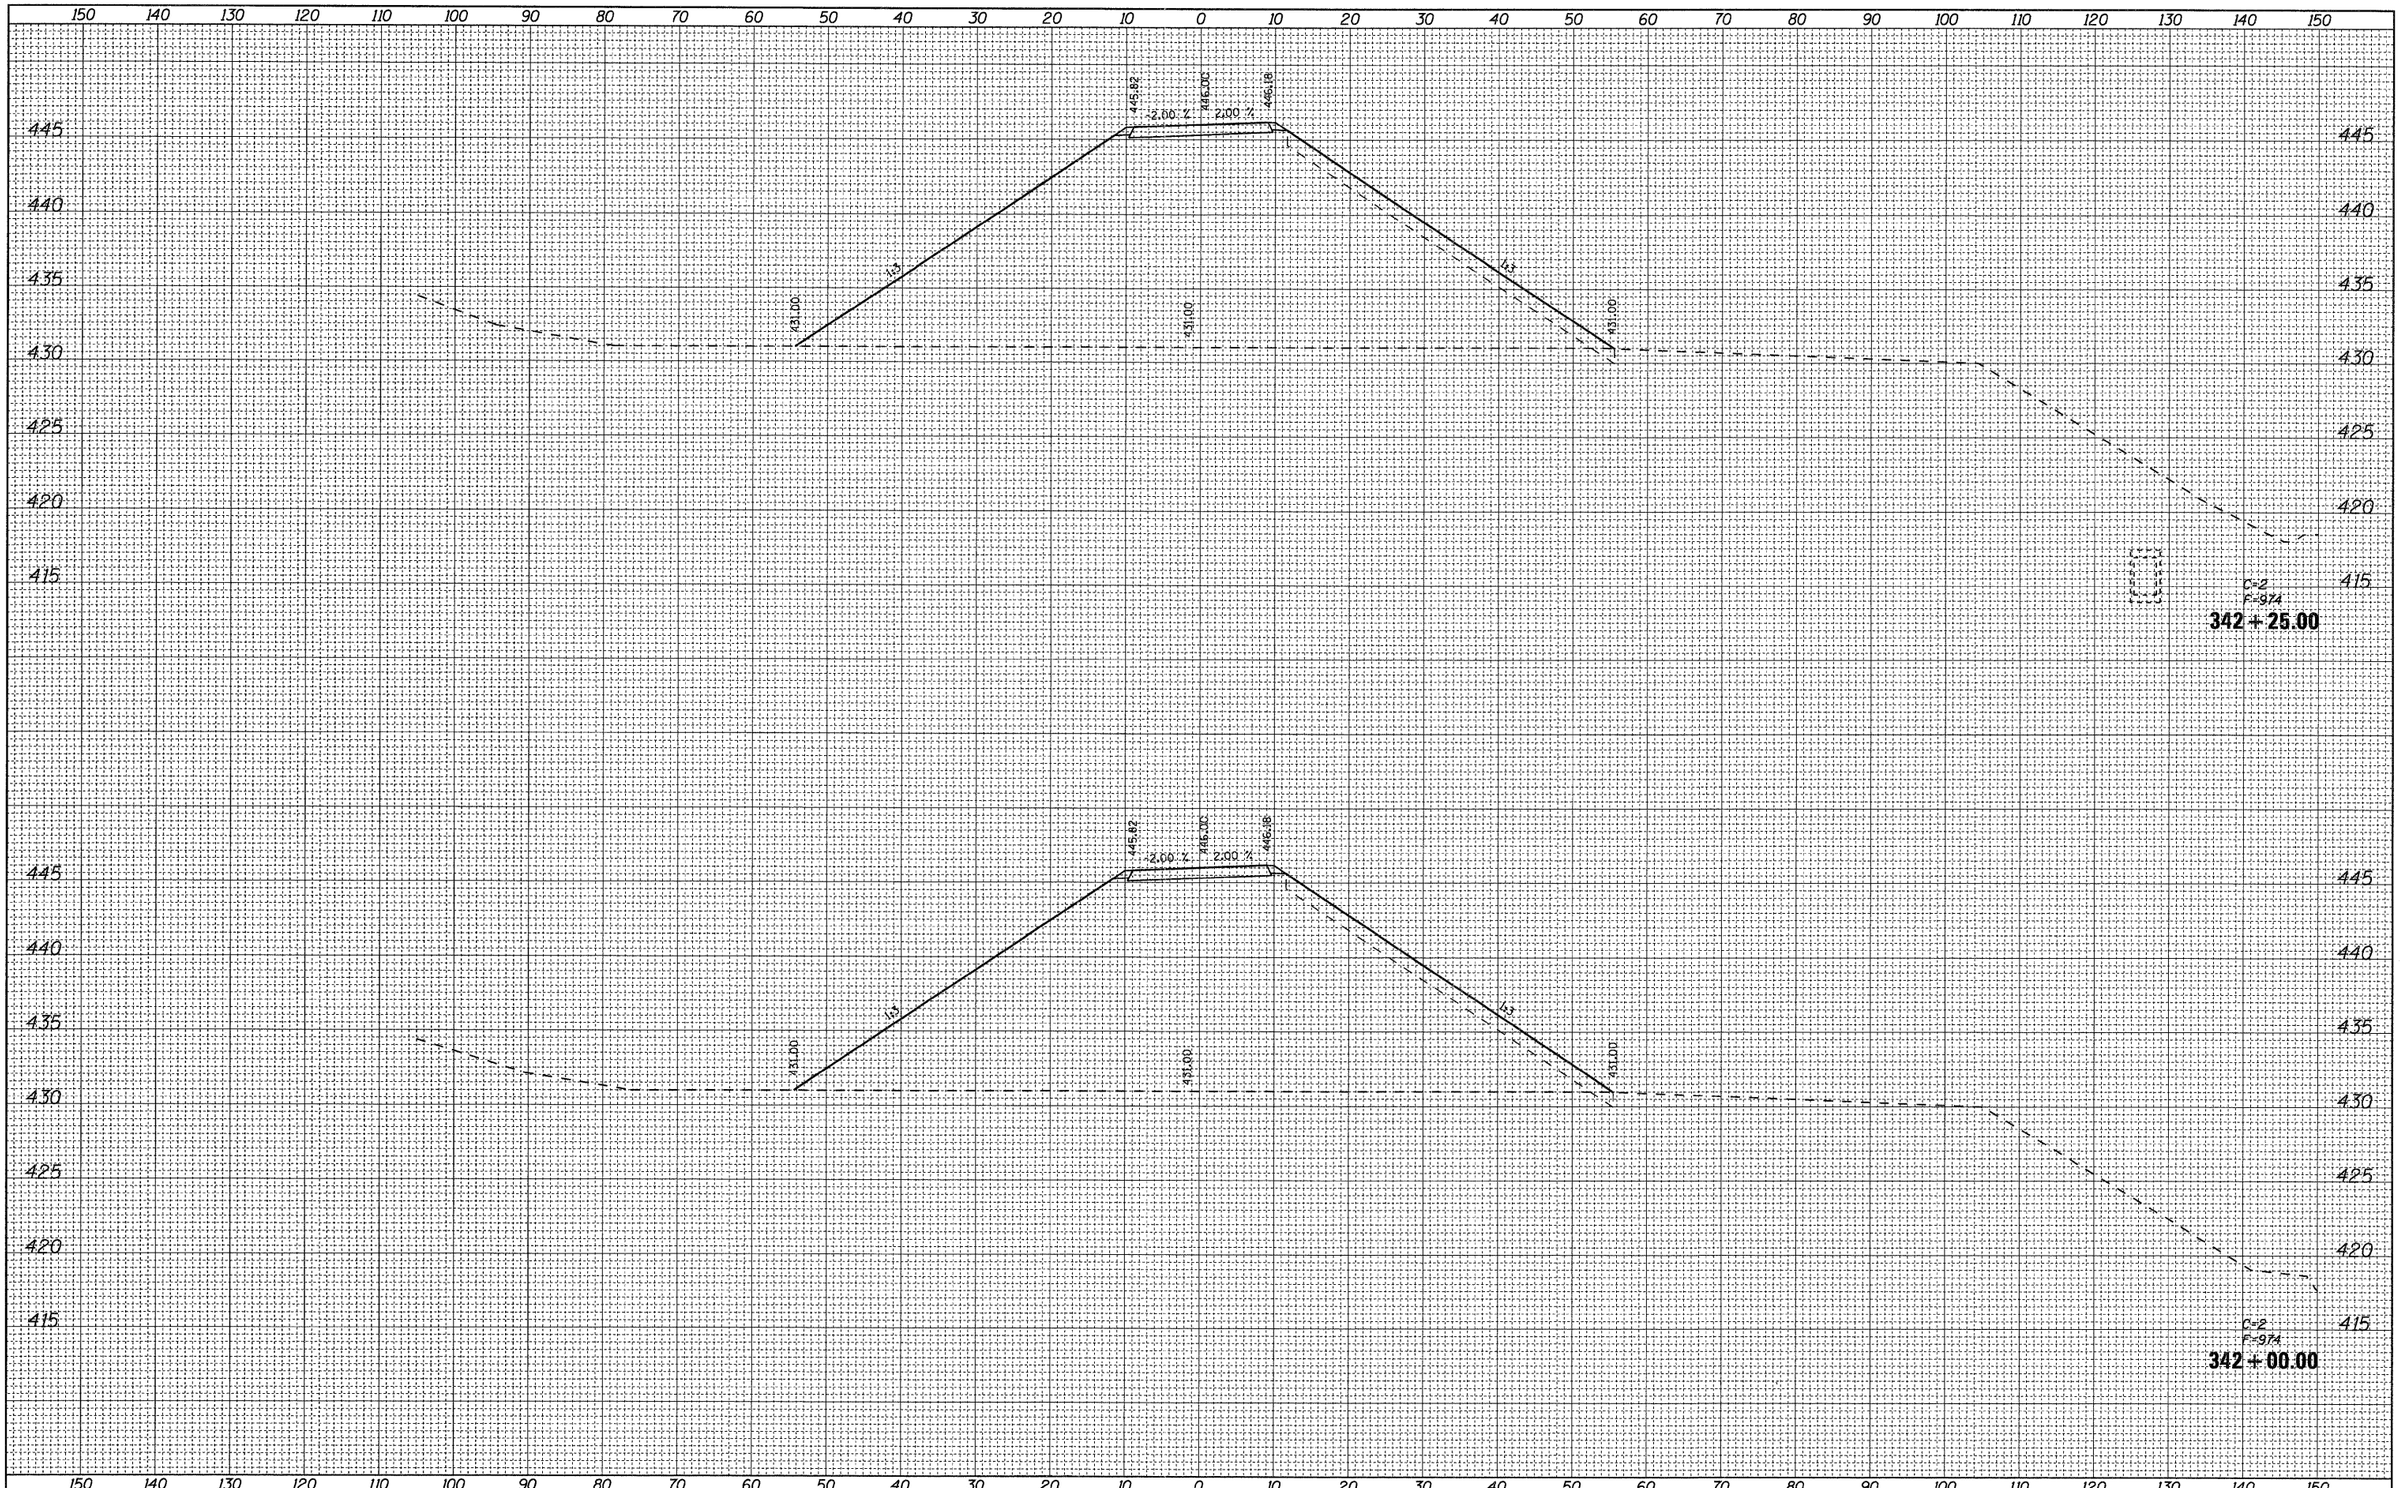

FINAL SURVEY	NOTE BOOK	NO.
SURVEYED		
PLOTTED		
TEMPLATE		
AREAS		
AREAS CHECKED		

BY	DATE

ORIGINAL SURVEY	NOTE BOOK	NO.
SURVEYED		
PLOTTED		
TEMPLATE		
AREAS		
AREAS CHECKED		

BY	DATE

FILE NAME = D876A91-Sht-XSSht-RLLRE-02.dgn	USER NAME = untitled	DESIGNED - CLS	REVISED -
		DRAWN - MAM	REVISED -
	PLOT SCALE = 10.0000 ' / IN.	CHECKED - CLS	REVISED -
	PLOT DATE = 3/15/2011	DATE - 3/18/2011	REVISED -


VOLKERT

STATE OF ILLINOIS
DEPARTMENT OF TRANSPORTATION

CROSS SECTIONS
RELOCATED LEVEE – STAGE L2

SCALE: 1"=(H)10'(V)5' | SHEET NO. 25 OF 40 SHEETS | STA. 342+00.00 TO STA. 342+25.00

F.A.I. RTE.	SECTION	COUNTY	TOTAL SHEETS	SHEET NO.
270	60-1B-1	MADISON	712	675
		CONTRACT NO. 76A91		
	ILLINOIS	FED. AID PROJECT		

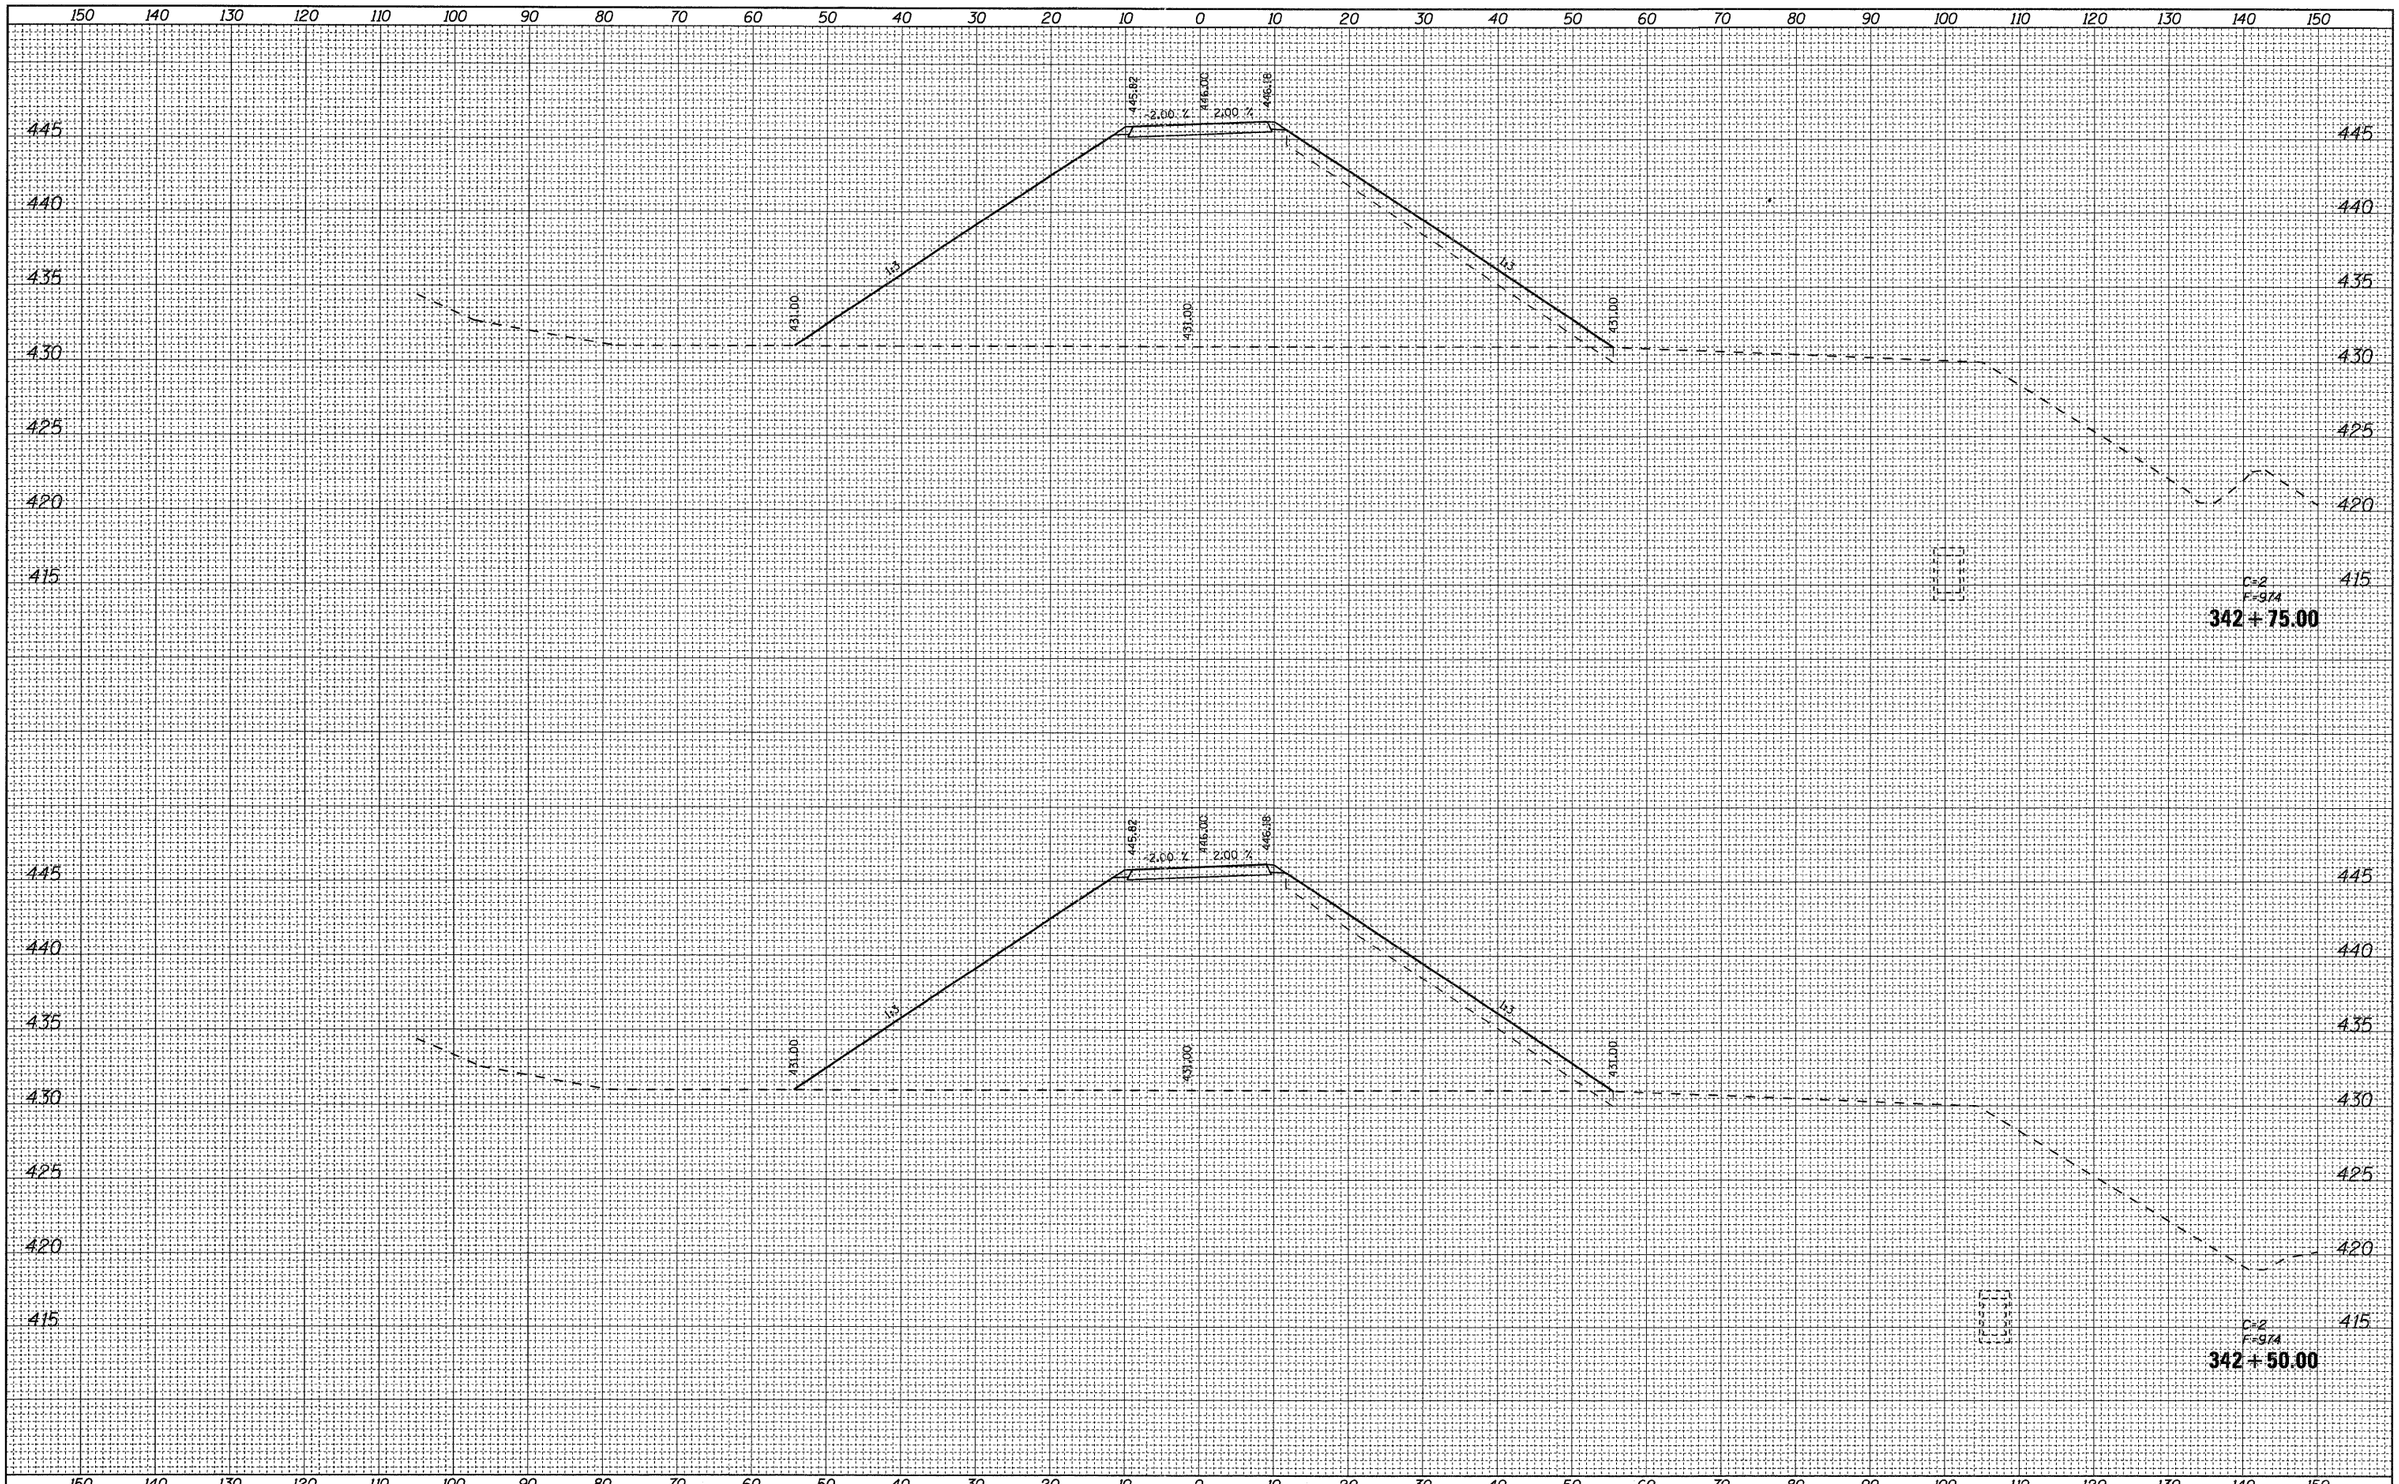

FINAL SURVEY	SURVEYED	BY	DATE
	PLOTTED		
NOTE BOOK	TEMPLATE		
NO.	AREAS CHECKED		


ORIGINAL SURVEY	SURVEYED	BY	DATE
	PLOTTED		
NOTE BOOK	TEMPLATE		
NO.	AREAS CHECKED		

FILE NAME = D876A91-Sht-XSSht-RLLRE-02.dgn	USER NAME = untitled	DESIGNED - CLS	REVISED -	**STATE OF ILLINOIS DEPARTMENT OF TRANSPORTATION**
VOLKERT		DRAWN - MAM	REVISED -	
	PLOT SCALE = 10.0000 ' / IN.	CHECKED - CLS	REVISED -	
	PLOT DATE = 3/15/2011	DATE - 3/18/2011	REVISED -	

CROSS SECTIONS
RELOCATED LEVEE – STAGE L2

SCALE: 1"=(H)10'(V)5' | SHEET NO. 26 OF 40 SHEETS | STA. 342+50.00 TO STA. 342+75.00

F.A.I. RTE.	SECTION	COUNTY	TOTAL SHEETS	SHEET NO.
270	60-1B-1	MADISON	712	676
		CONTRACT NO. 76A91		
		ILLINOIS	FED. AID PROJECT	

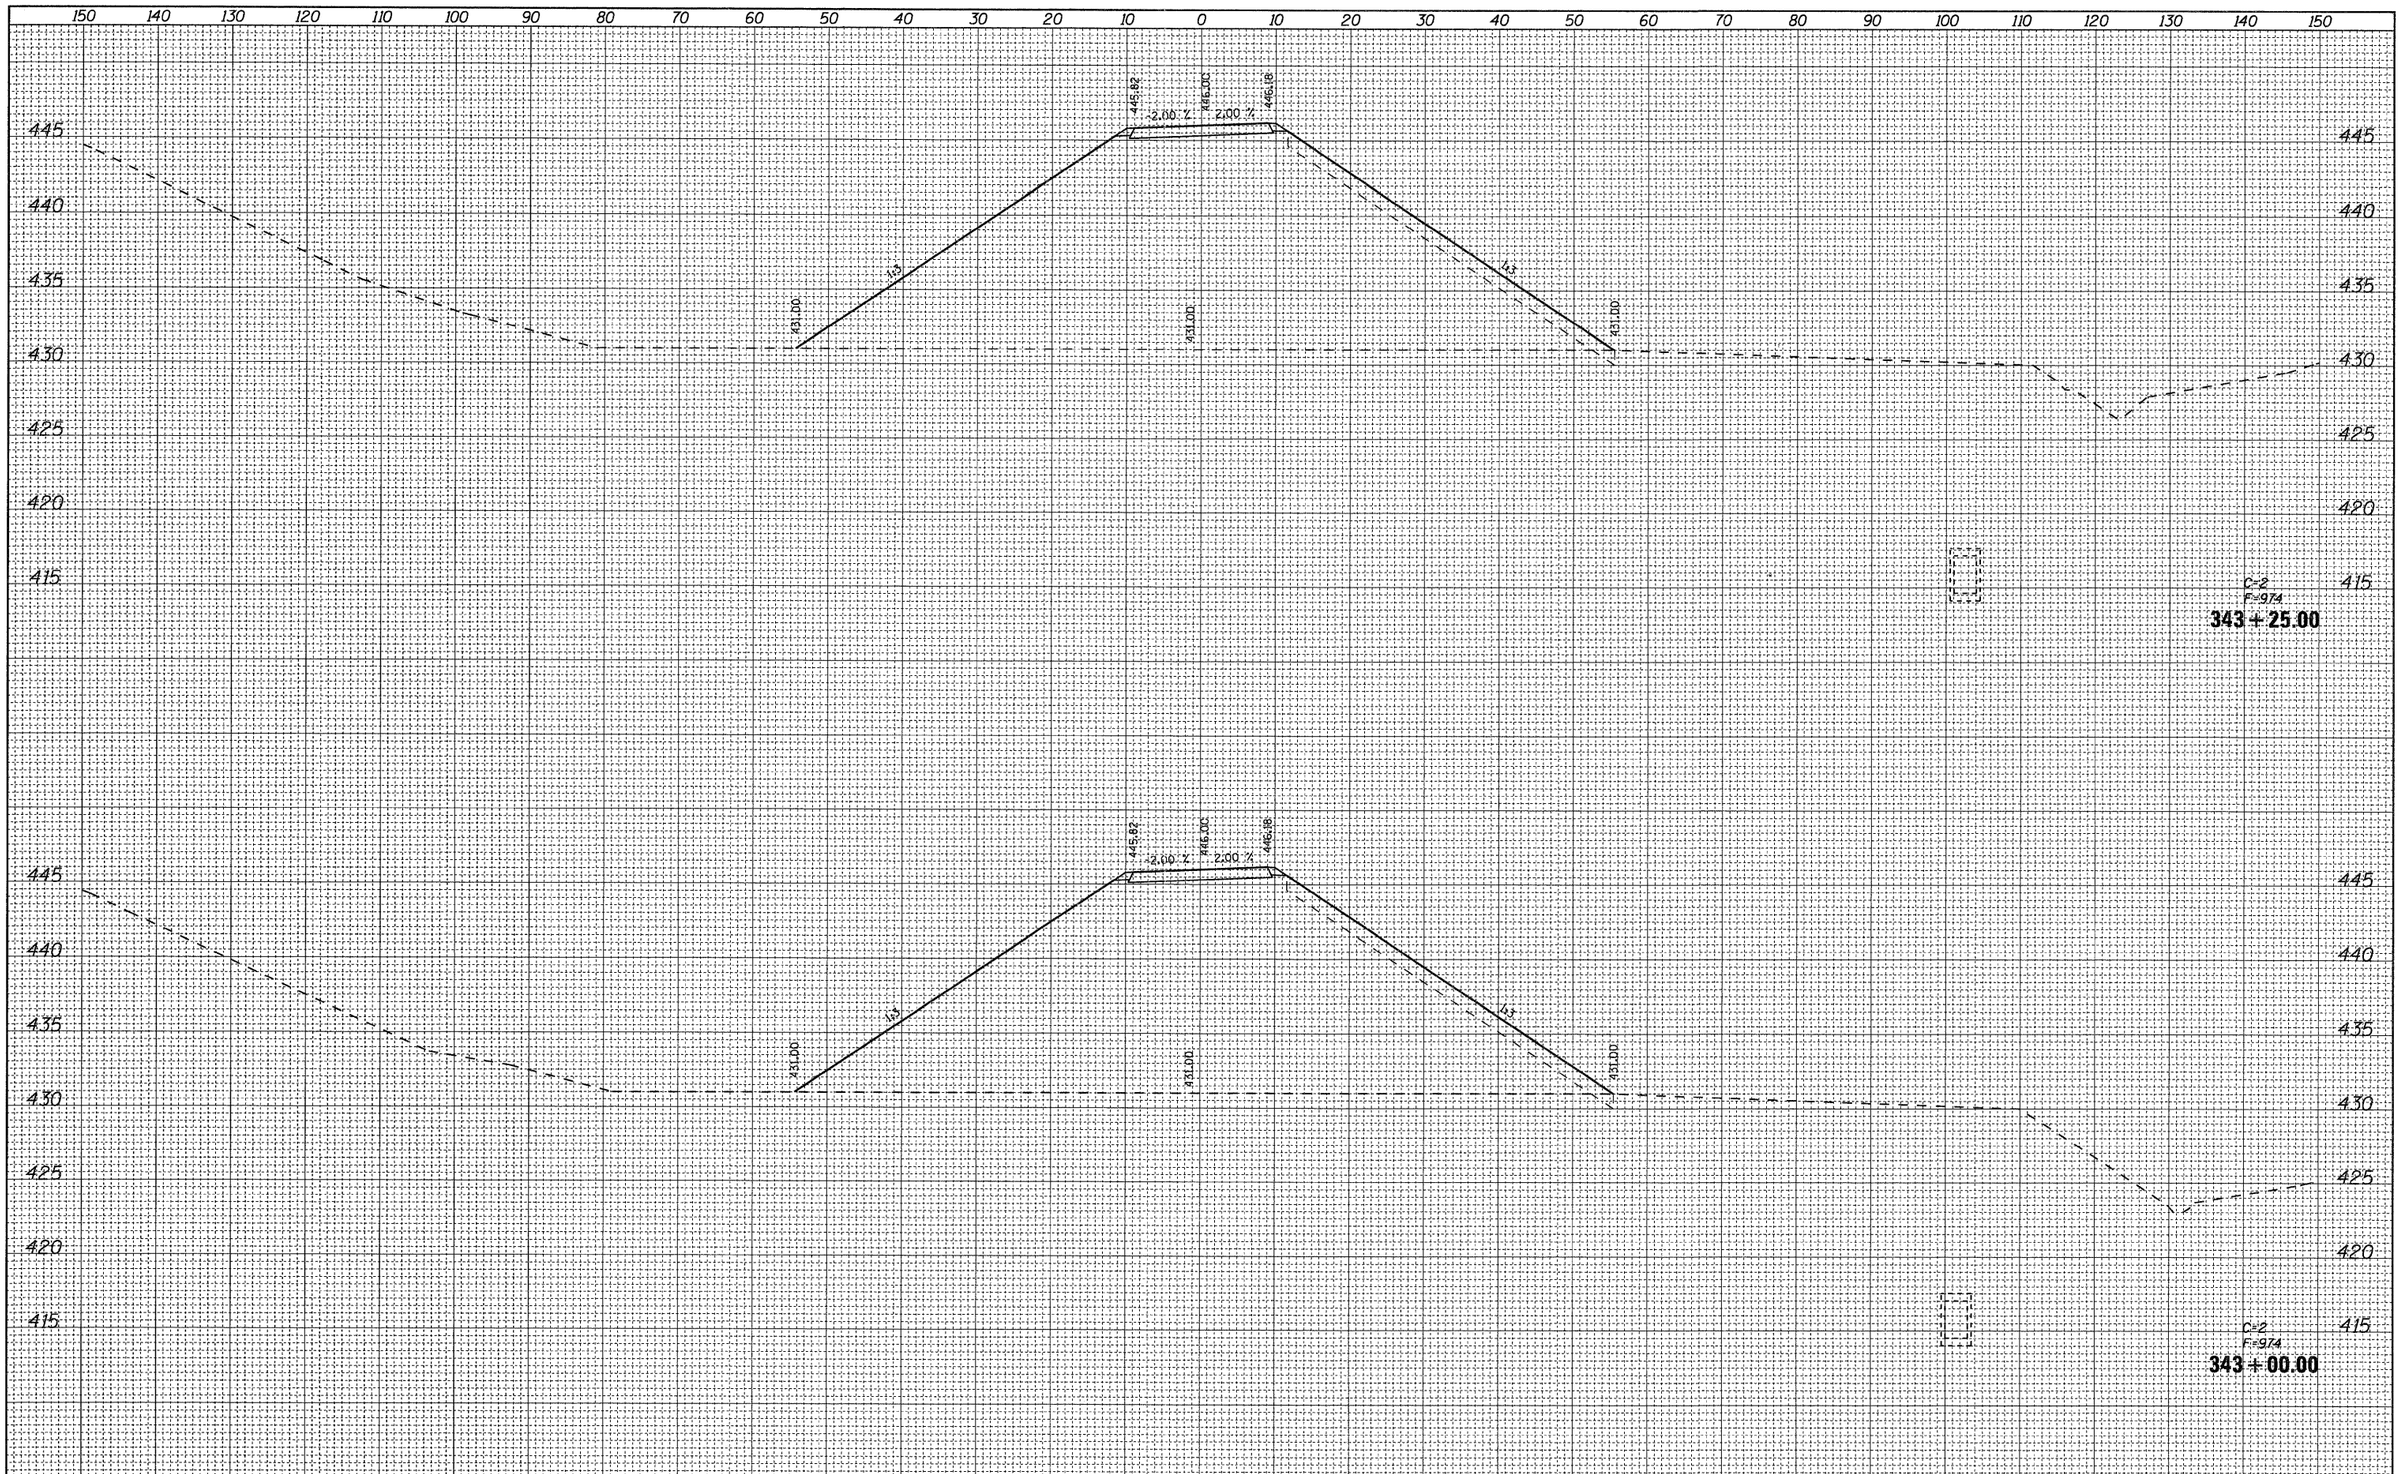

FINAL SURVEY		BY	DATE
	SURVEYED		
	PLOTTED		
NOTE BOOK	TEMPLATE		
PAGES	AREAS		
NO.	AREAS CHECKED		


ORIGINAL SURVEY		BY	DATE
	SURVEYED		
	PLOTTED		
NOTE BOOK	TEMPLATE		
PAGES	AREAS		
NO.	AREAS CHECKED		

FILE NAME = D876A91-Sht-XSSht-RLLRE-02.dgn	USER NAME = untitled	DESIGNED - CLS	REVISED -	STATE OF ILLINOIS DEPARTMENT OF TRANSPORTATION
VOLKERT		DRAWN - MAM	REVISED -	
	PLOT SCALE = 10.0000 ' / IN.	CHECKED - CLS	REVISED -	
	PLOT DATE = 3/15/2011	DATE - 3/18/2011	REVISED -	

CROSS SECTIONS
RELOCATED LEVEE – STAGE L2

SCALE: 1"=(H)10'(V)5' | SHEET NO. 27 OF 40 SHEETS | STA. 343+00.00 TO STA. 343+25.00

F.A.I. RTE.	SECTION	COUNTY	TOTAL SHEETS	SHEET NO.
270	60-1B-1	MADISON	712	677
		CONTRACT NO. 76A91		
	ILLINOIS FED. AID PROJECT			

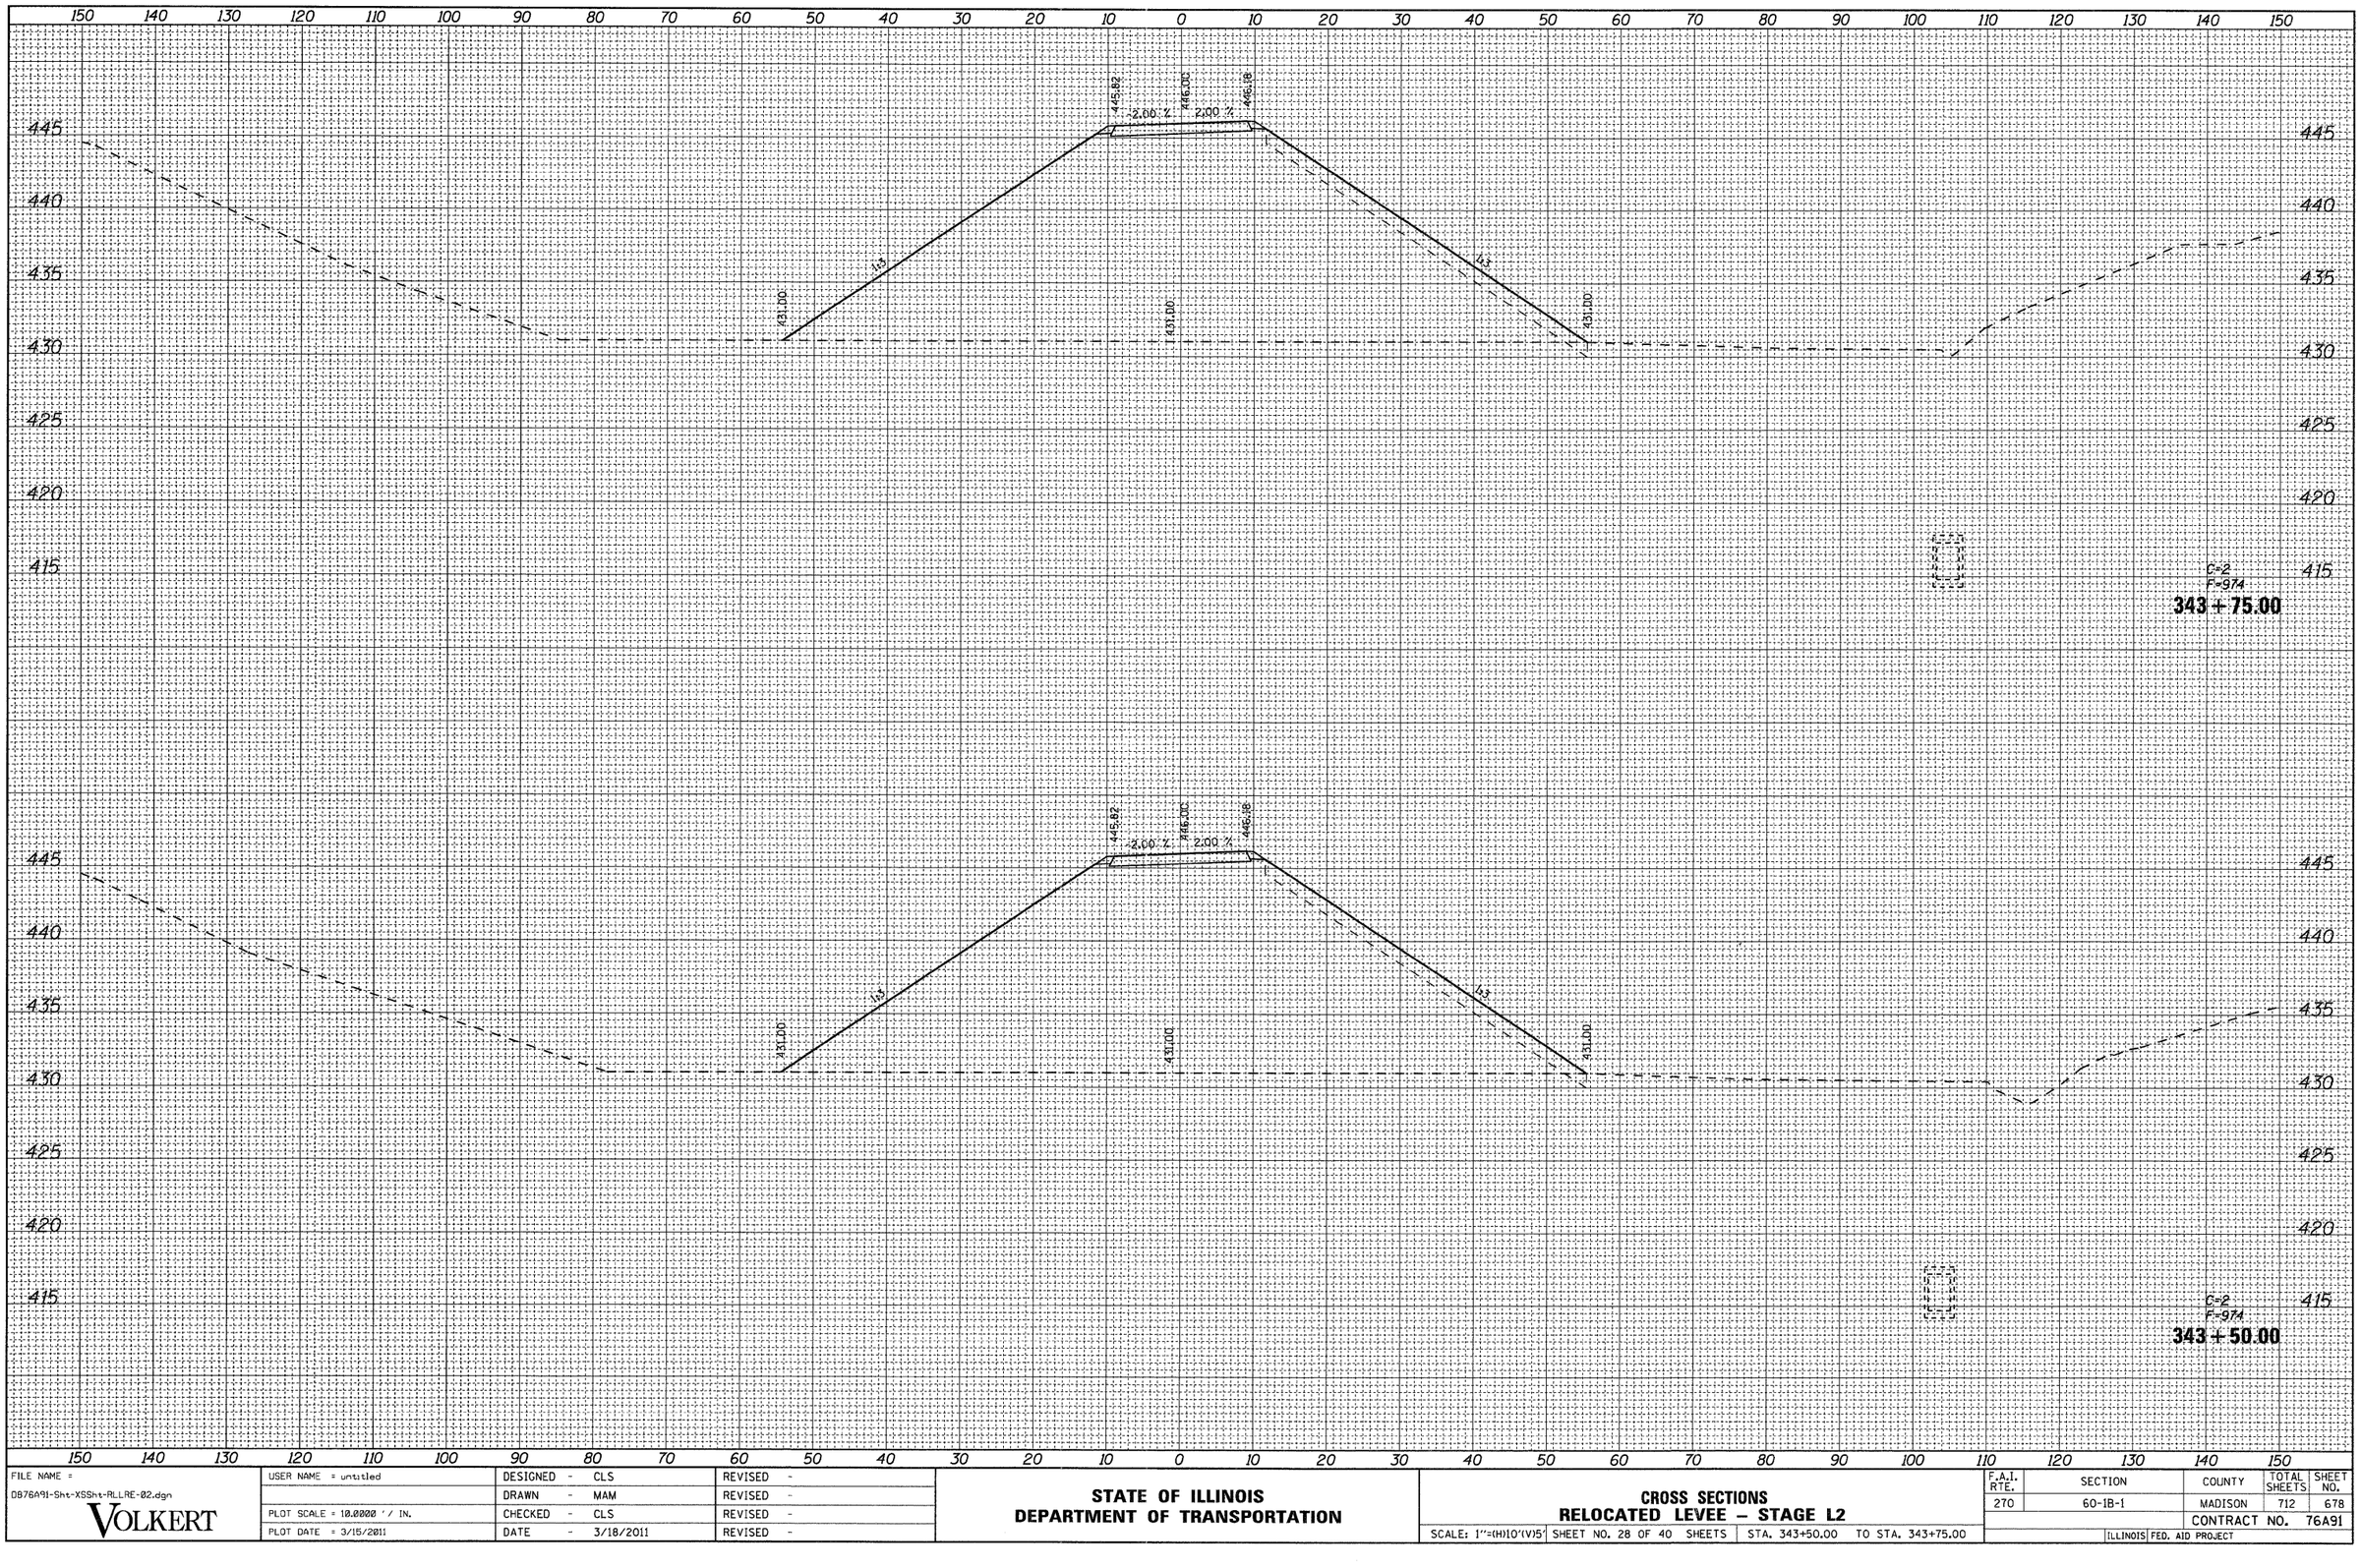

FINAL SURVEY

NO.	NOTE BOOK	SURVEYED	PLOTTED	TEMPLATE	AREAS	AREAS CHECKED	BY	DATE

ORIGINAL SURVEY

NO.	NOTE BOOK	SURVEYED	PLOTTED	TEMPLATE	AREAS	AREAS CHECKED	BY	DATE

FILE NAME = D876A91-Sht-XSSht-RLLRE-02.dgn	USER NAME = untitled	DESIGNED - CLS	REVISED -
		DRAWN - MAM	REVISED -
	PLOT SCALE = 10.0000 ' / IN.	CHECKED - CLS	REVISED -
	PLOT DATE = 3/15/2011	DATE - 3/18/2011	REVISED -


VOLKERT

STATE OF ILLINOIS
DEPARTMENT OF TRANSPORTATION

CROSS SECTIONS
RELOCATED LEVEE – STAGE L2

SCALE: 1"=(H)10'(V)5' | SHEET NO. 28 OF 40 SHEETS | STA. 343+50.00 TO STA. 343+75.00

F.A.I. RTE.	SECTION	COUNTY	TOTAL SHEETS	SHEET NO.
270	60-1B-1	MADISON	712	678
		CONTRACT NO. 76A91		
	ILLINOIS FED. AID PROJECT			

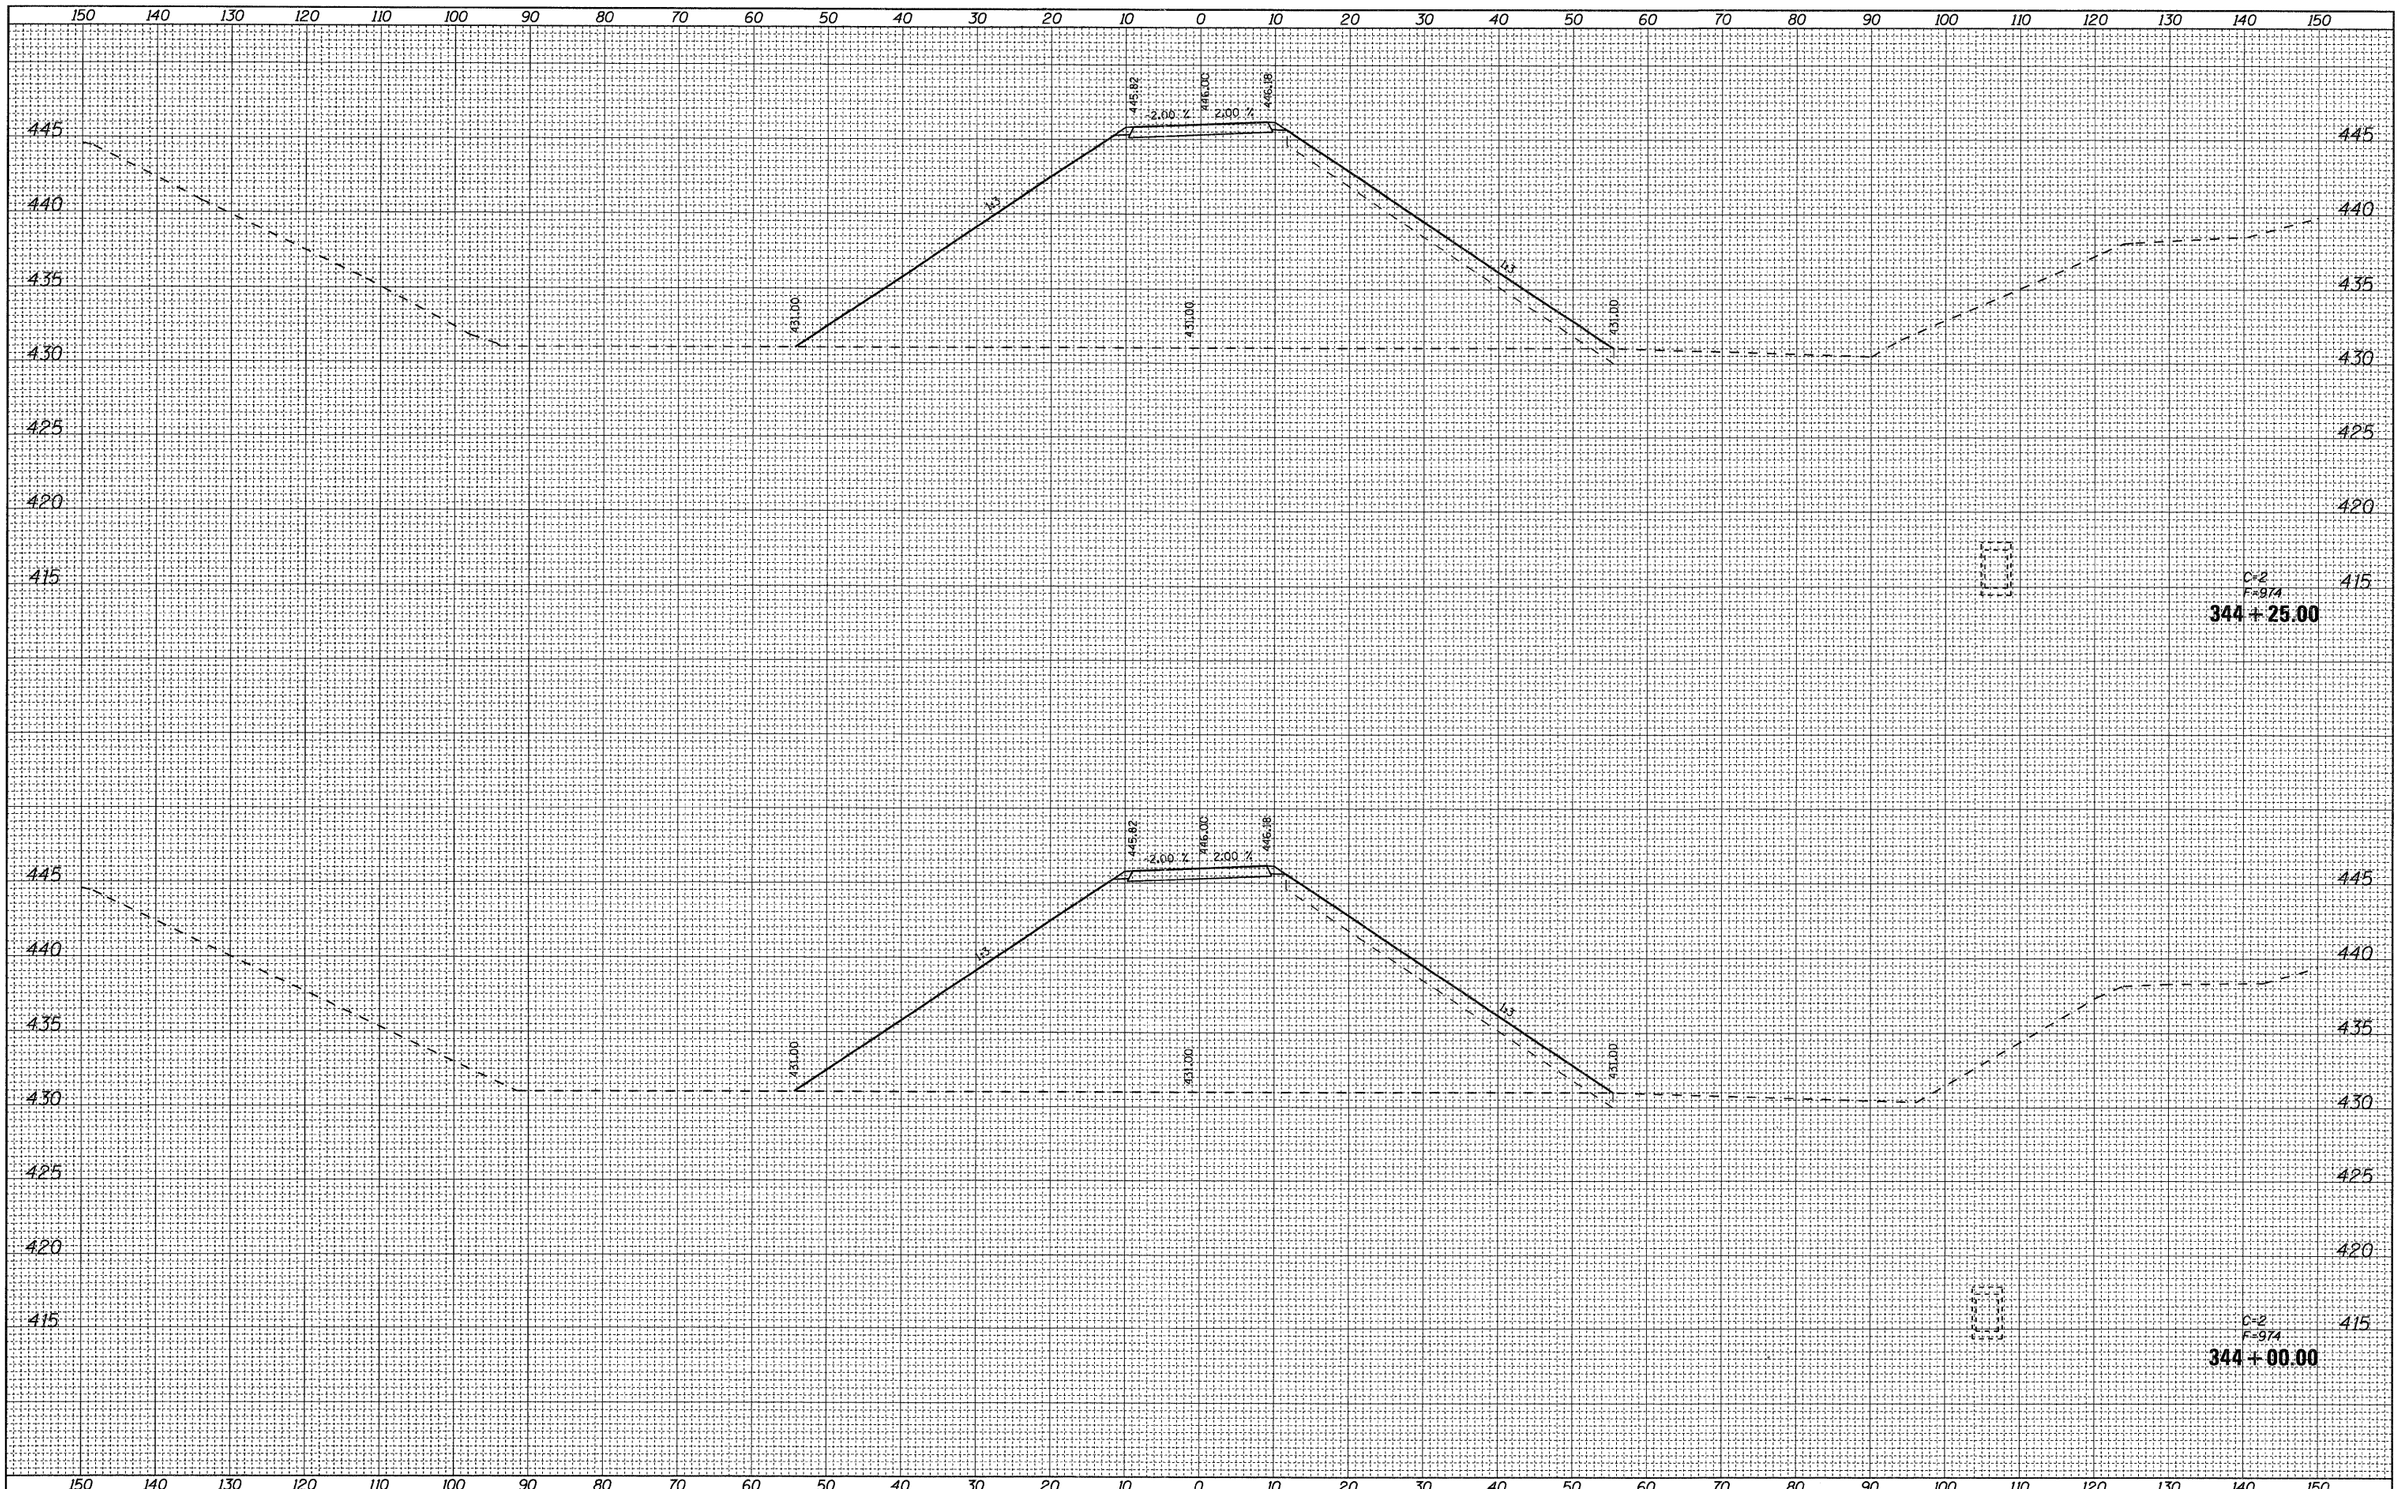

FINAL SURVEY	BY	DATE
SURVEYED		
PLOTTED		
TEMPLATE		
NOTE BOOK		
AREAS		
NO.	AREAS CHECKED	

ORIGINAL SURVEY	BY	DATE
SURVEYED		
PLOTTED		
TEMPLATE		
NOTE BOOK		
AREAS		
NO.	AREAS CHECKED	

FILE NAME = D876A91-Sht-XSSht-RLLRE-02.dgn	USER NAME = untitled	DESIGNED - CLS	REVISED -
		DRAWN - MAM	REVISED -
	PLOT SCALE = 10.0000 ' / IN.	CHECKED - CLS	REVISED -
	PLOT DATE = 3/15/2011	DATE - 3/18/2011	REVISED -


VOLKERT

STATE OF ILLINOIS
DEPARTMENT OF TRANSPORTATION

CROSS SECTIONS
RELOCATED LEVEE – STAGE L2

SCALE: 1"=(H)10'(V)5' | SHEET NO. 29 OF 40 SHEETS | STA. 344+00.00 TO STA. 344+25.00

F.A.I. RTE.	SECTION	COUNTY	TOTAL SHEETS	SHEET NO.
270	60-1B-1	MADISON	712	679
		CONTRACT NO. 76A91		
	ILLINOIS FED. AID PROJECT			

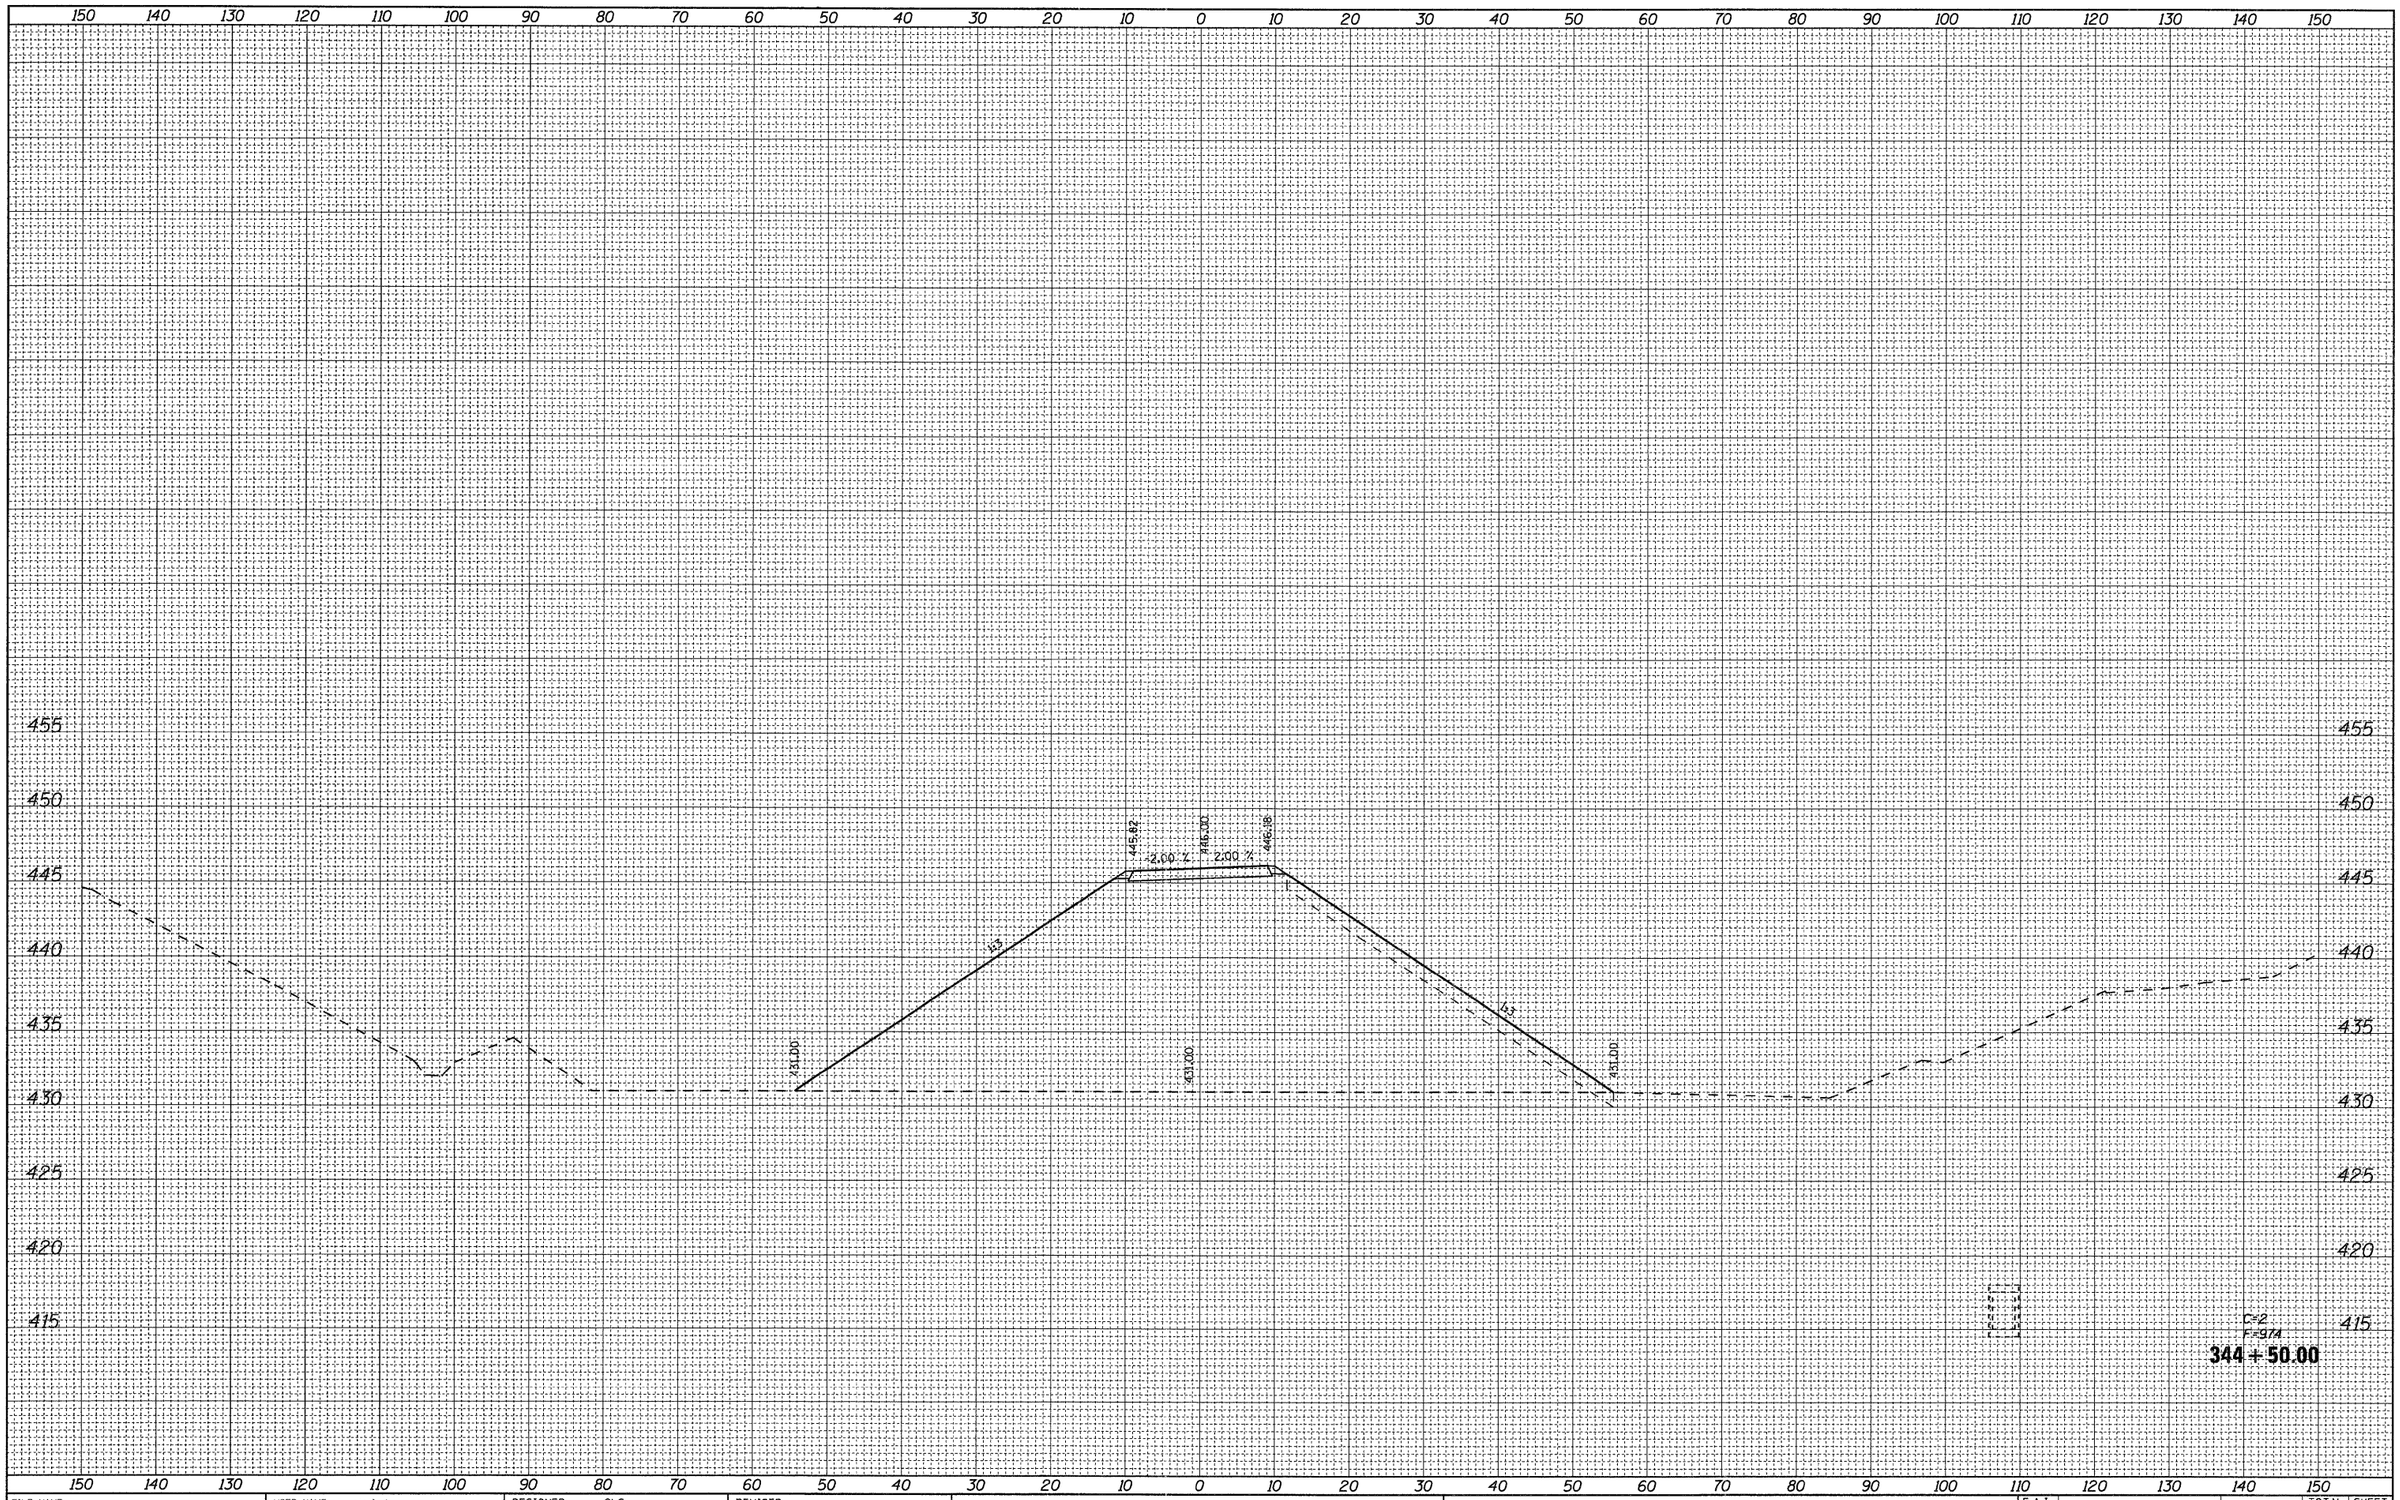

FINAL SURVEY

NO.	NOTE BOOK	SURVEYED	PLOTTED	TEMPLATE	AREAS	AREAS CHECKED	BY	DATE

ORIGINAL SURVEY

NO.	NOTE BOOK	SURVEYED	PLOTTED	TEMPLATE	AREAS	AREAS CHECKED	BY	DATE

FILE NAME = D876A91-Sht-XSSht-RLLRE-02.dgn	USER NAME = untitled	DESIGNED - CLS	REVISED -
		DRAWN - MAM	REVISED -
	PLOT SCALE = 10.0000 ' / IN.	CHECKED - CLS	REVISED -
	PLOT DATE = 3/15/2011	DATE - 3/18/2011	REVISED -


VOLKERT

STATE OF ILLINOIS
DEPARTMENT OF TRANSPORTATION

CROSS SECTIONS
RELOCATED LEVEE – STAGE L2

SCALE: 1"=(H)10'(V)5' | SHEET NO. 30 OF 40 SHEETS | STA. 344+50.00 TO STA. 344+50.00

F.A.I. RTE.	SECTION	COUNTY	TOTAL SHEETS	SHEET NO.
270	60-1B-1	MADISON	712	680
		CONTRACT NO. 76A91		
		ILLINOIS FED. AID PROJECT		

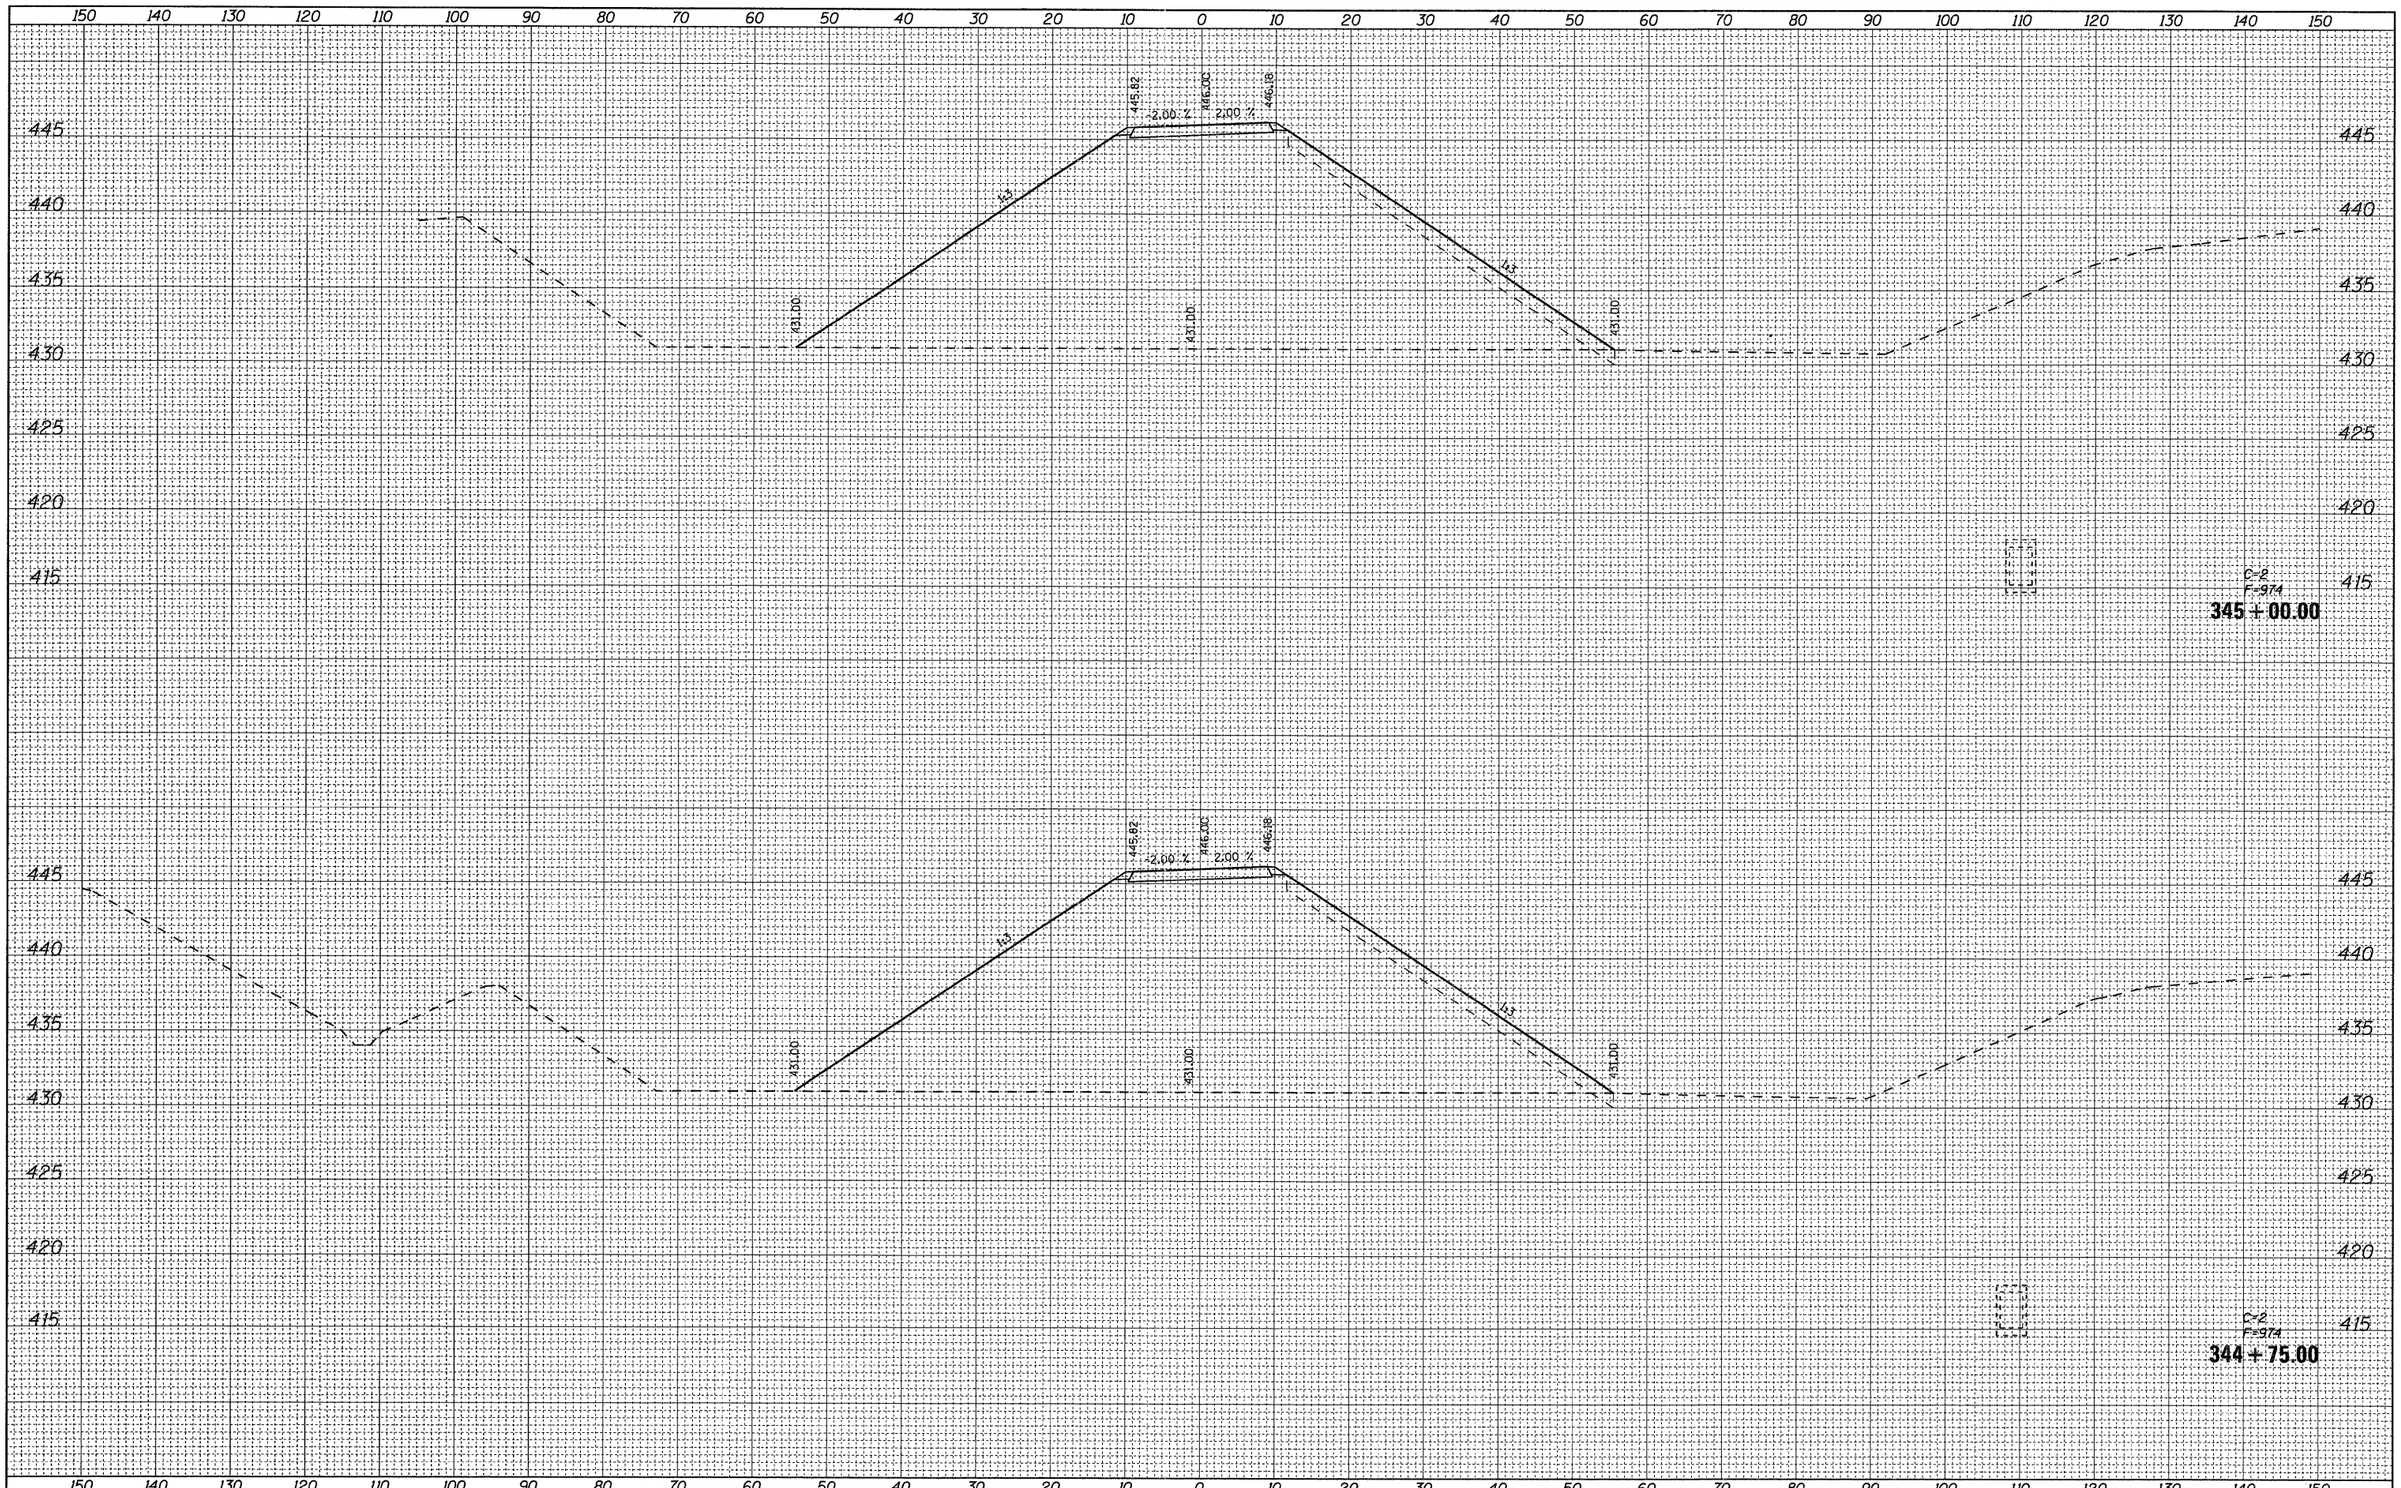

FINAL SURVEY	BY	DATE
SURVEYED		
PLOTTED		
TEMPLATE		
NOTE BOOK		
AREAS		
NO.	AREAS CHECKED	

ORIGINAL SURVEY	BY	DATE
SURVEYED		
PLOTTED		
TEMPLATE		
NOTE BOOK		
AREAS		
NO.	AREAS CHECKED	

FILE NAME = D876A91-Sht-XSSht-RLLRE-02.dgn	USER NAME = untitled	DESIGNED - CLS	REVISED -
		DRAWN - MAM	REVISED -
	PLOT SCALE = 10.0000 ' / IN.	CHECKED - CLS	REVISED -
	PLOT DATE = 3/15/2011	DATE - 3/18/2011	REVISED -


VOLKERT

STATE OF ILLINOIS
DEPARTMENT OF TRANSPORTATION

CROSS SECTIONS
RELOCATED LEVEE – STAGE L2

SCALE: 1"=(H)10'(V)5' | SHEET NO. 31 OF 40 SHEETS | STA. 344+75.00 TO STA. 345+00.00

F.A.I. RTE.	SECTION	COUNTY	TOTAL SHEETS	SHEET NO.
270	60-1B-1	MADISON	712	681
		CONTRACT NO. 76A91		
	ILLINOIS FED. AID PROJECT			

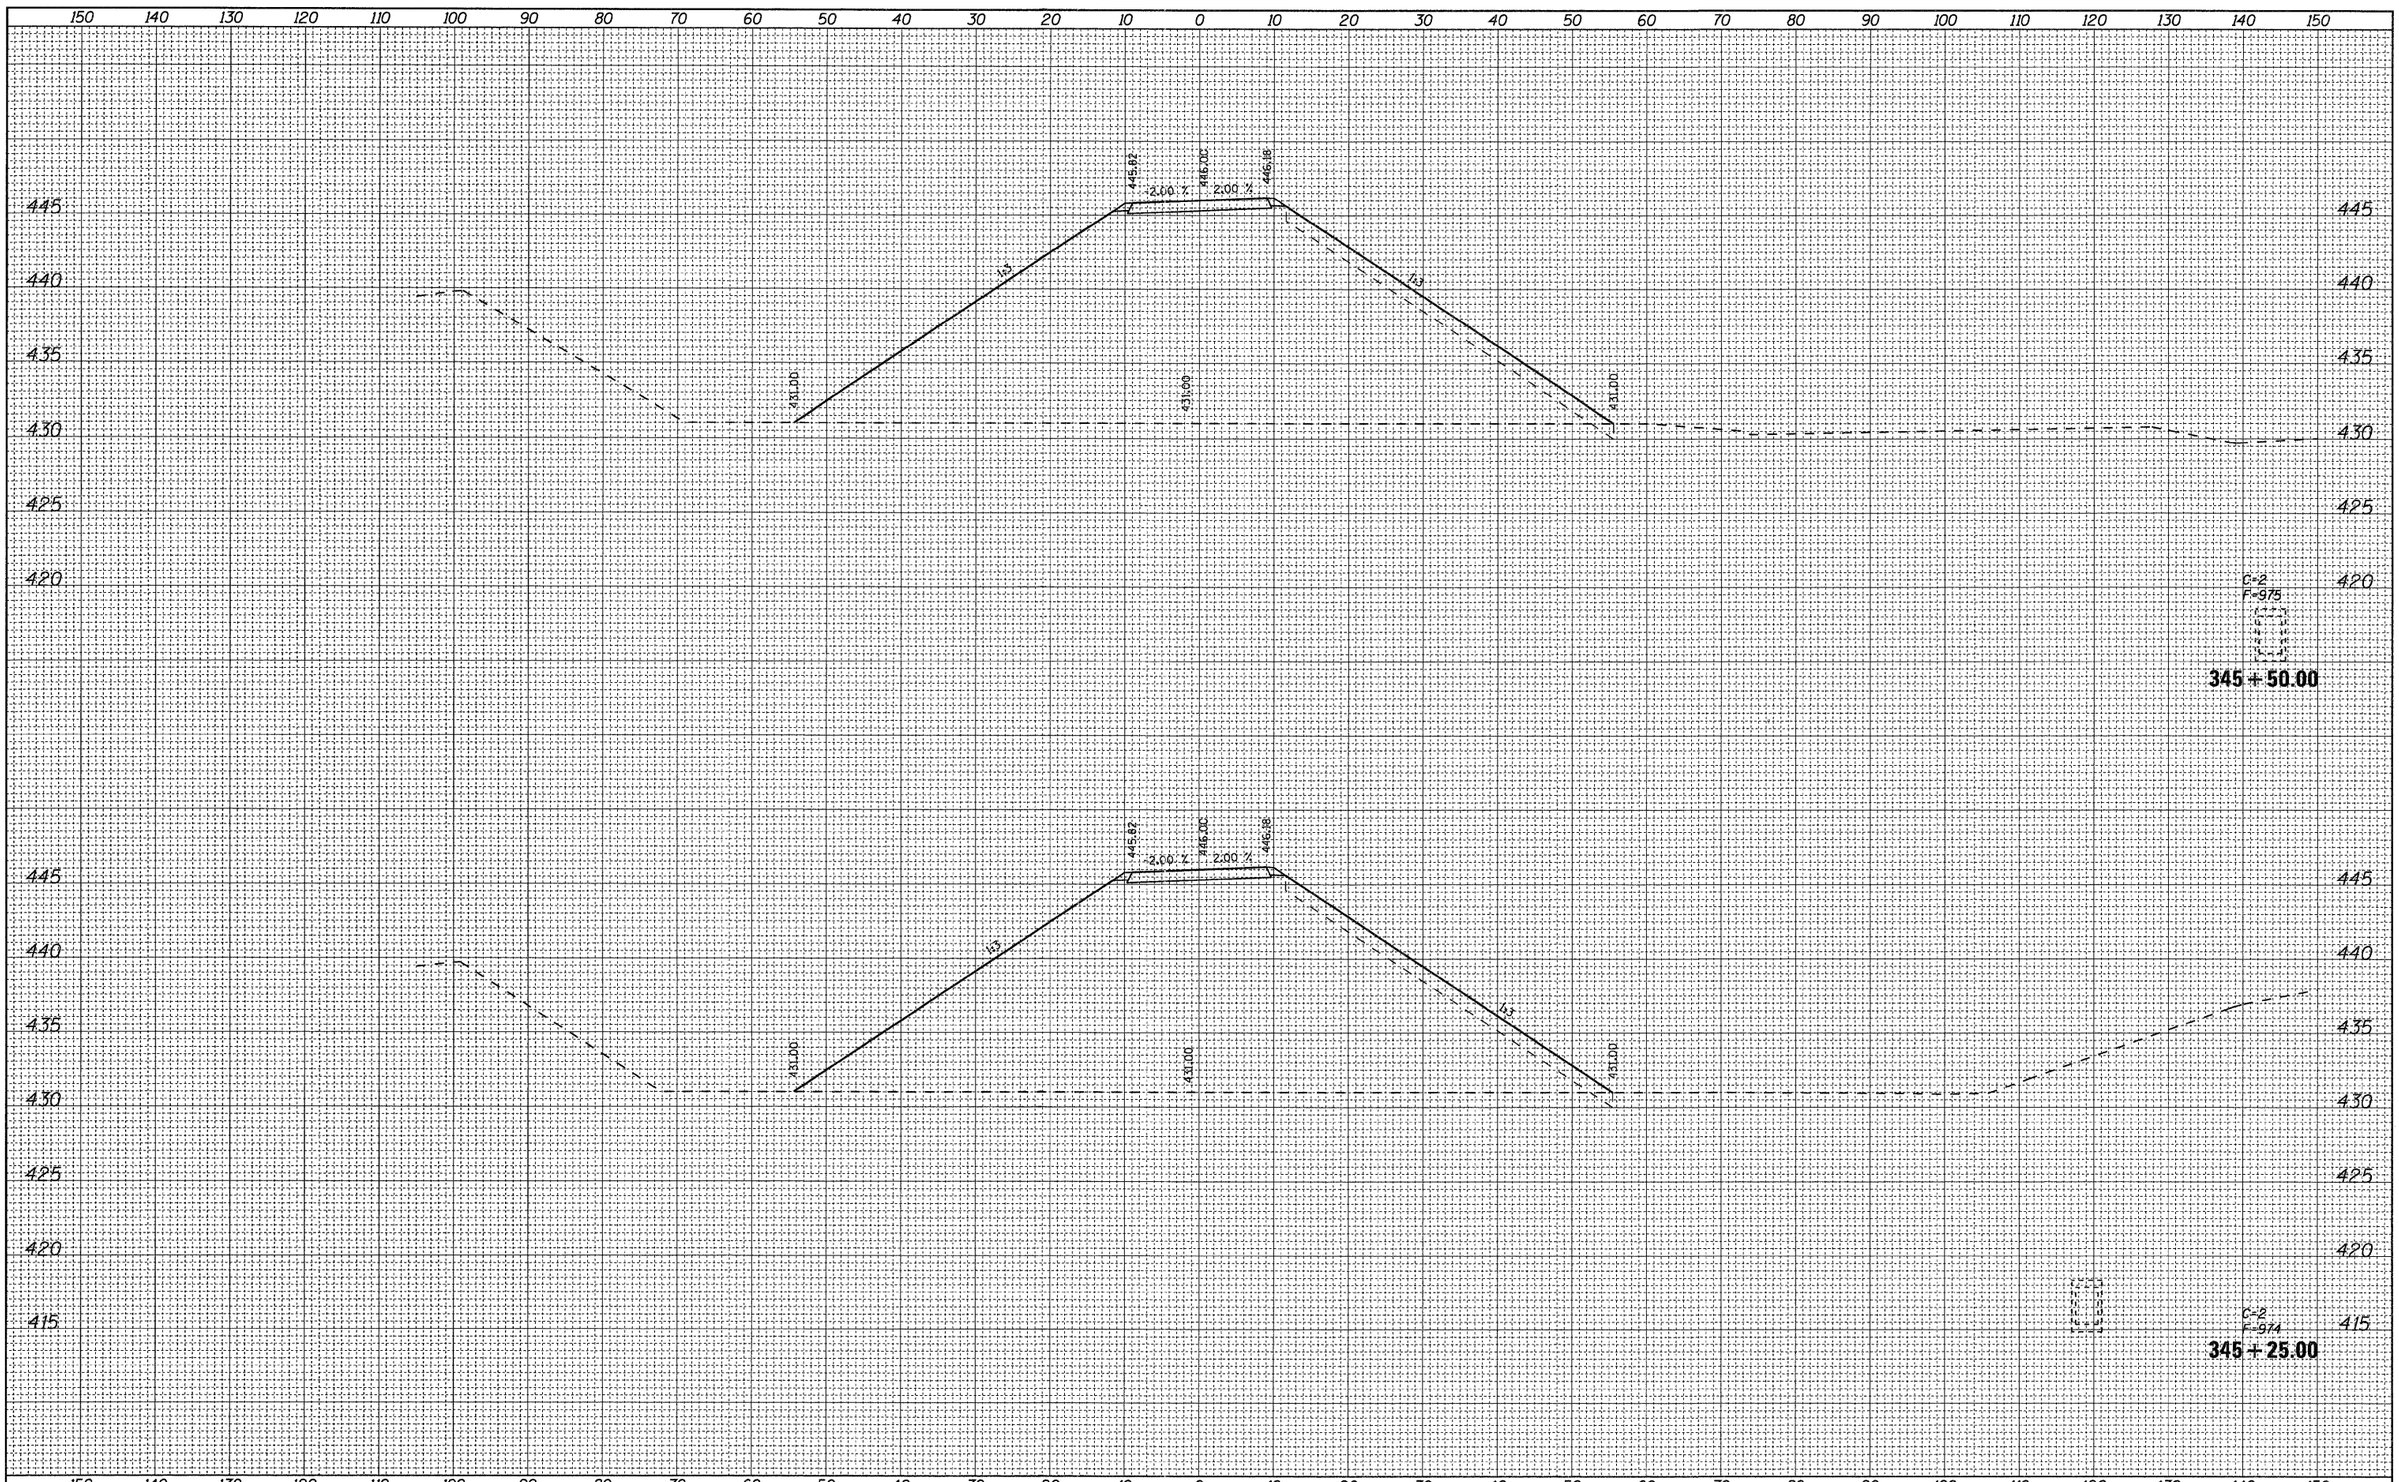

FINAL SURVEY	SURVEYED	BY	DATE
NOTE BOOK	PLOTTED		
NO.	TEMPLATE		
	AREAS		
	AREAS CHECKED		

ORIGINAL SURVEY	SURVEYED	BY	DATE
NOTE BOOK	PLOTTED		
NO.	TEMPLATE		
	AREAS		
	AREAS CHECKED		

FILE NAME = D876A91-Sht-XSSht-RLLRE-02.dgn	USER NAME = untitled	DESIGNED - CLS	REVISED -
		DRAWN - MAM	REVISED -
	PLOT SCALE = 10.0000 ' / IN.	CHECKED - CLS	REVISED -
	PLOT DATE = 3/15/2011	DATE - 3/18/2011	REVISED -


VOLKERT

STATE OF ILLINOIS
DEPARTMENT OF TRANSPORTATION

CROSS SECTIONS
RELOCATED LEVEE – STAGE L2

SCALE: 1"=(H)10'(V)5' | SHEET NO. 32 OF 40 SHEETS | STA. 345+25.00 | TO STA. 345+50.00

F.A.I. RTE.	SECTION	COUNTY	TOTAL SHEETS	SHEET NO.
270	60-1B-1	MADISON	712	682
		CONTRACT NO. 76A91		
	ILLINOIS FED. AID PROJECT			

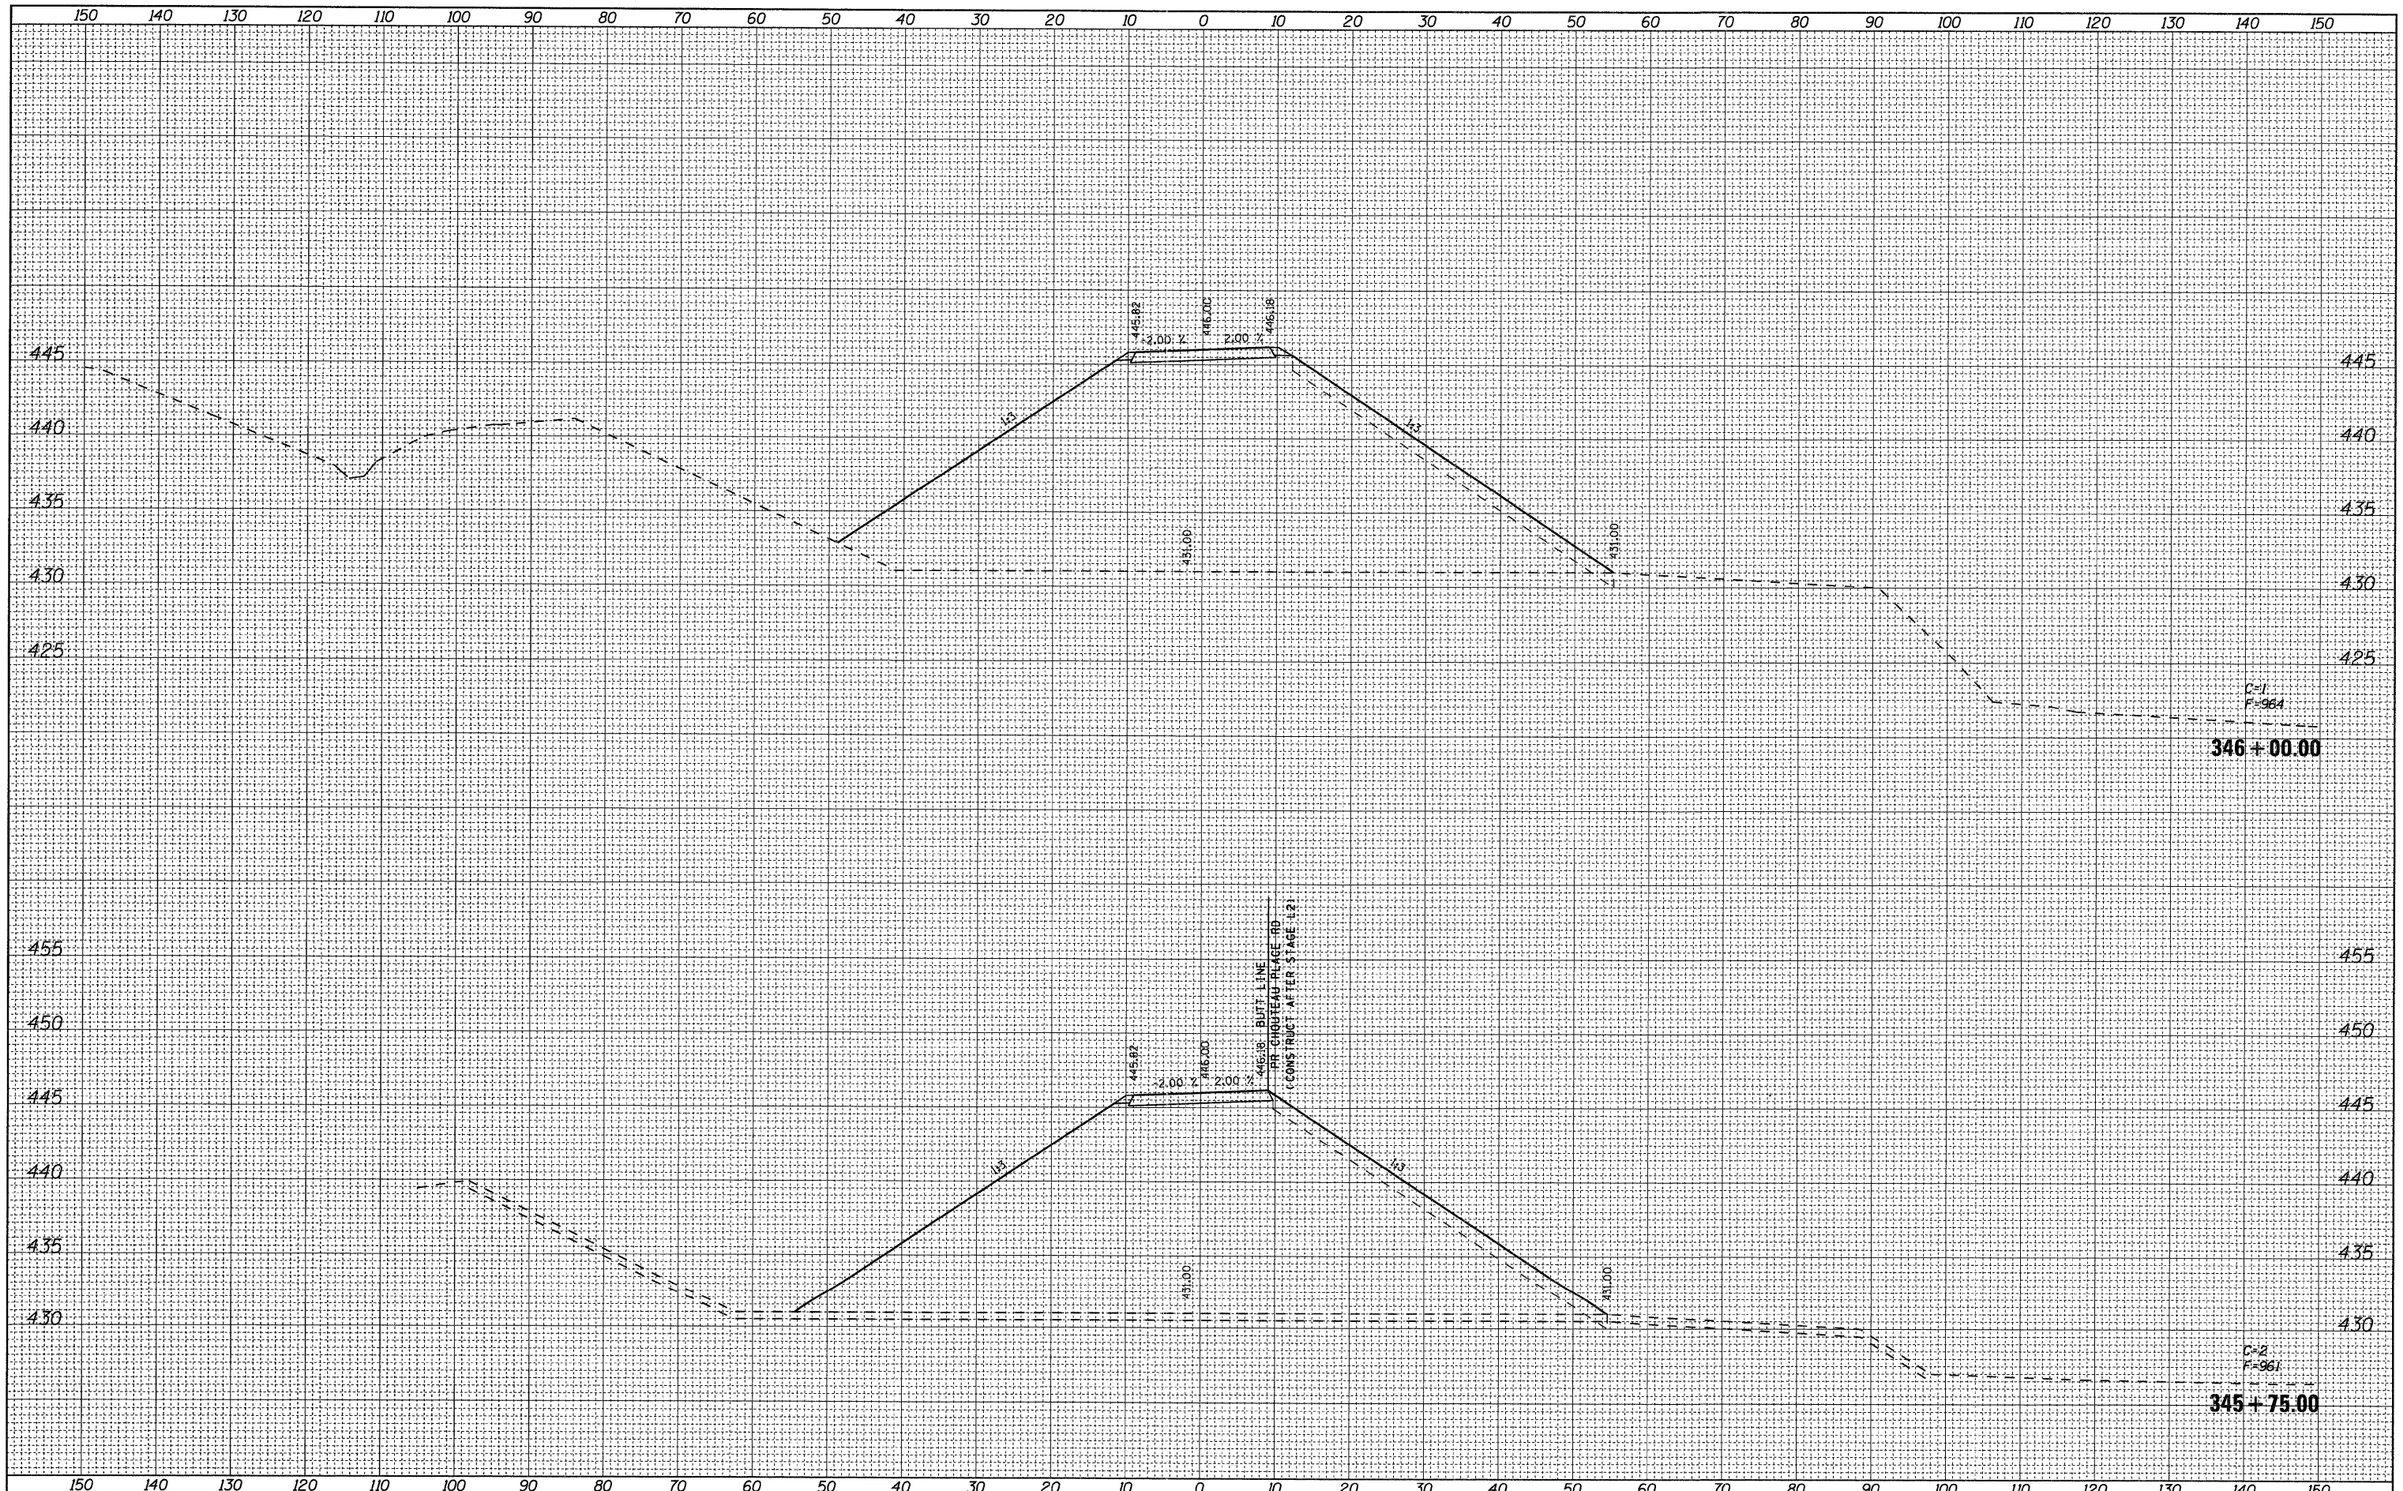

FINAL SURVEY	BY	DATE
SURVEYED		
PLOTTED		
TEMPLATE		
AREAS		
AREAS CHECKED		
NOTE BOOK		
NO.		

ORIGINAL SURVEY	BY	DATE
SURVEYED		
PLOTTED		
TEMPLATE		
AREAS		
AREAS CHECKED		
NOTE BOOK		
NO.		

FILE NAME = D876A91-Sht-XSSht-RLLRE-02.dgn	USER NAME = untitled	DESIGNED - CLS	REVISED -
		DRAWN - MAM	REVISED -
	PLOT SCALE = 10.0000 ' / IN.	CHECKED - CLS	REVISED -
	PLOT DATE = 3/15/2011	DATE - 3/18/2011	REVISED -

VOLKERT

STATE OF ILLINOIS
DEPARTMENT OF TRANSPORTATION


CROSS SECTIONS
RELOCATED LEVEE – STAGE L2

SCALE: 1"=(H)10'(V)5' | SHEET NO. 33 OF 40 SHEETS | STA. 345+75.00 TO STA. 346+00.00

F.A.I. RTE.	SECTION	COUNTY	TOTAL SHEETS	SHEET NO.
270	60-1B-1	MADISON	712	683
		CONTRACT NO. 76A91		
	ILLINOIS	FED. AID PROJECT		

FINAL SURVEY	BY	DATE
SURVEYED		
PLOTTED		
TEMPLATE		
NOTE BOOK		
AREAS		
NO.	AREAS CHECKED	

ORIGINAL SURVEY	BY	DATE
SURVEYED		
PLOTTED		
TEMPLATE		
NOTE BOOK		
AREAS		
NO.	AREAS CHECKED	

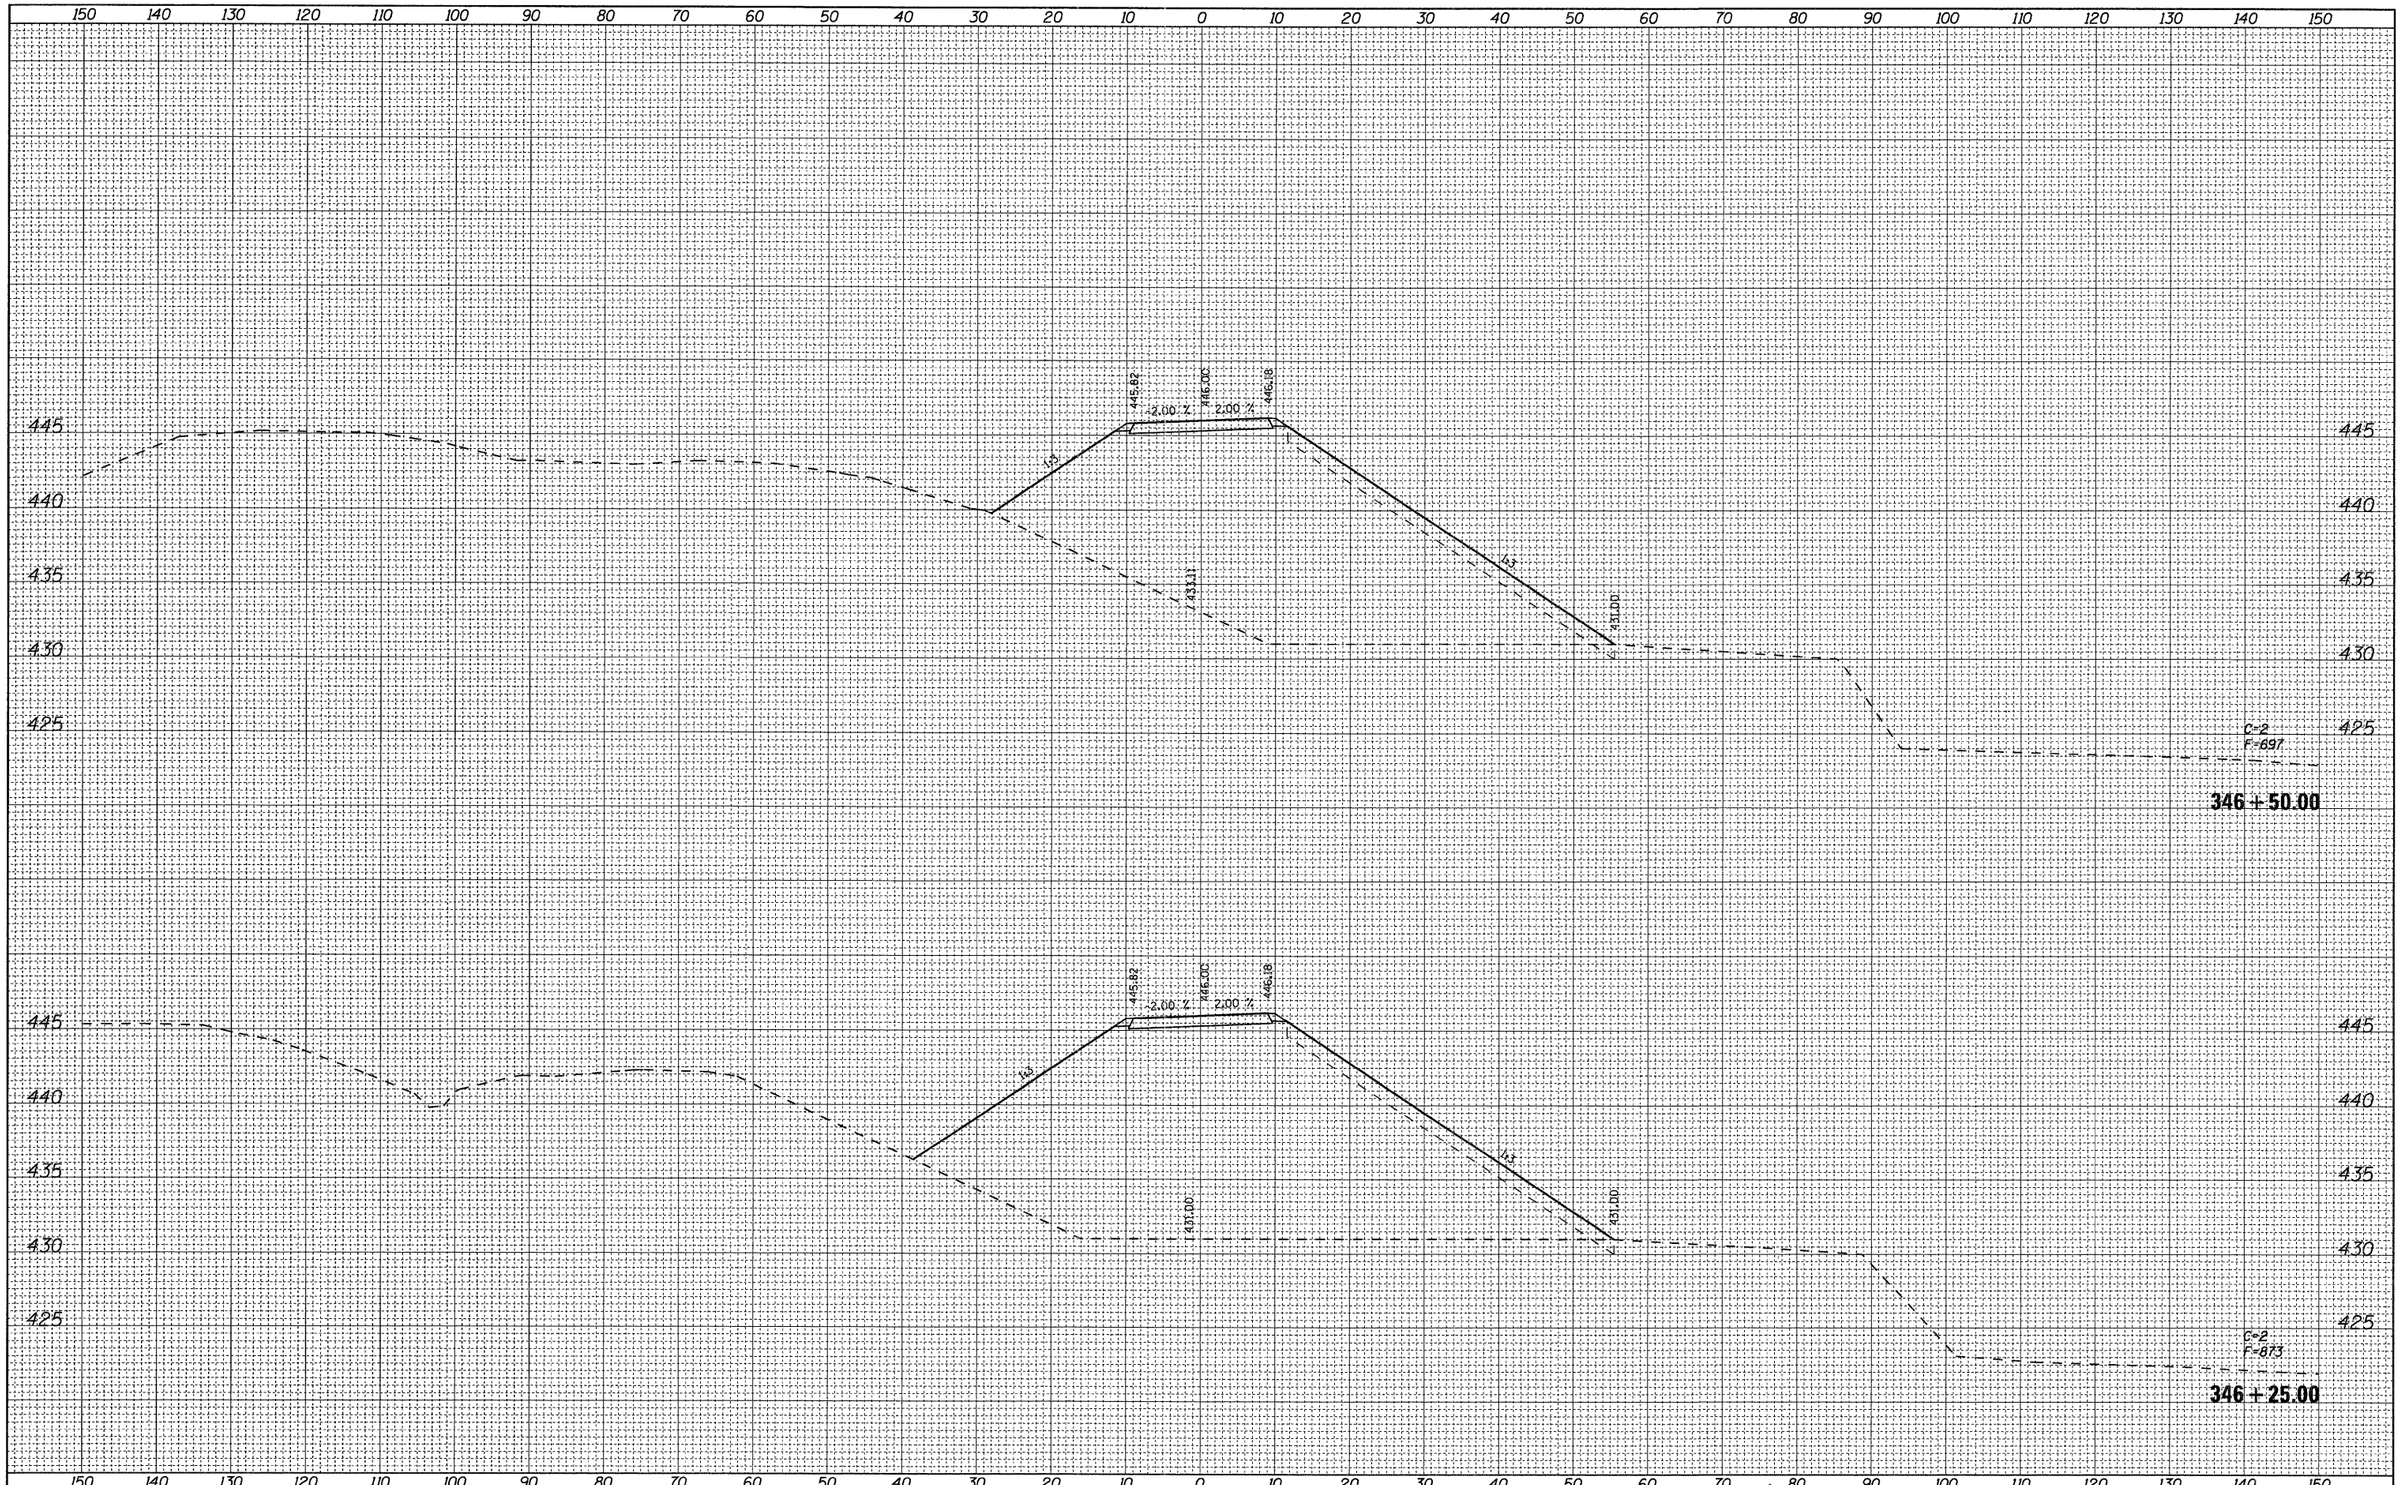

FILE NAME = D876A91-Sht-XSSht-RLLRE-02.dgn	USER NAME = untitled	DESIGNED - CLS	REVISED -	
		DRAWN - MAM	REVISED -	
	PLOT SCALE = 10.0000 ' / IN.	CHECKED - CLS	REVISED -	
	PLOT DATE = 3/15/2011	DATE - 3/18/2011	REVISED -	

VOLKERT


STATE OF ILLINOIS
DEPARTMENT OF TRANSPORTATION

CROSS SECTIONS
RELOCATED LEVEE – STAGE L2

SCALE: 1"=(H)10'(V)5' | SHEET NO. 34 OF 40 SHEETS | STA. 346+25.00 TO STA. 346+50.00

F.A.I. RTE.	SECTION	COUNTY	TOTAL SHEETS	SHEET NO.
270	60-1B-1	MADISON	712	684
		CONTRACT NO. 76A91		
	ILLINOIS FED. AID PROJECT			

FINAL SURVEY	BY	DATE
SURVEYED		
PLOTTED		
TEMPLATE		
NOTE BOOK		
NO.	AREAS CHECKED	

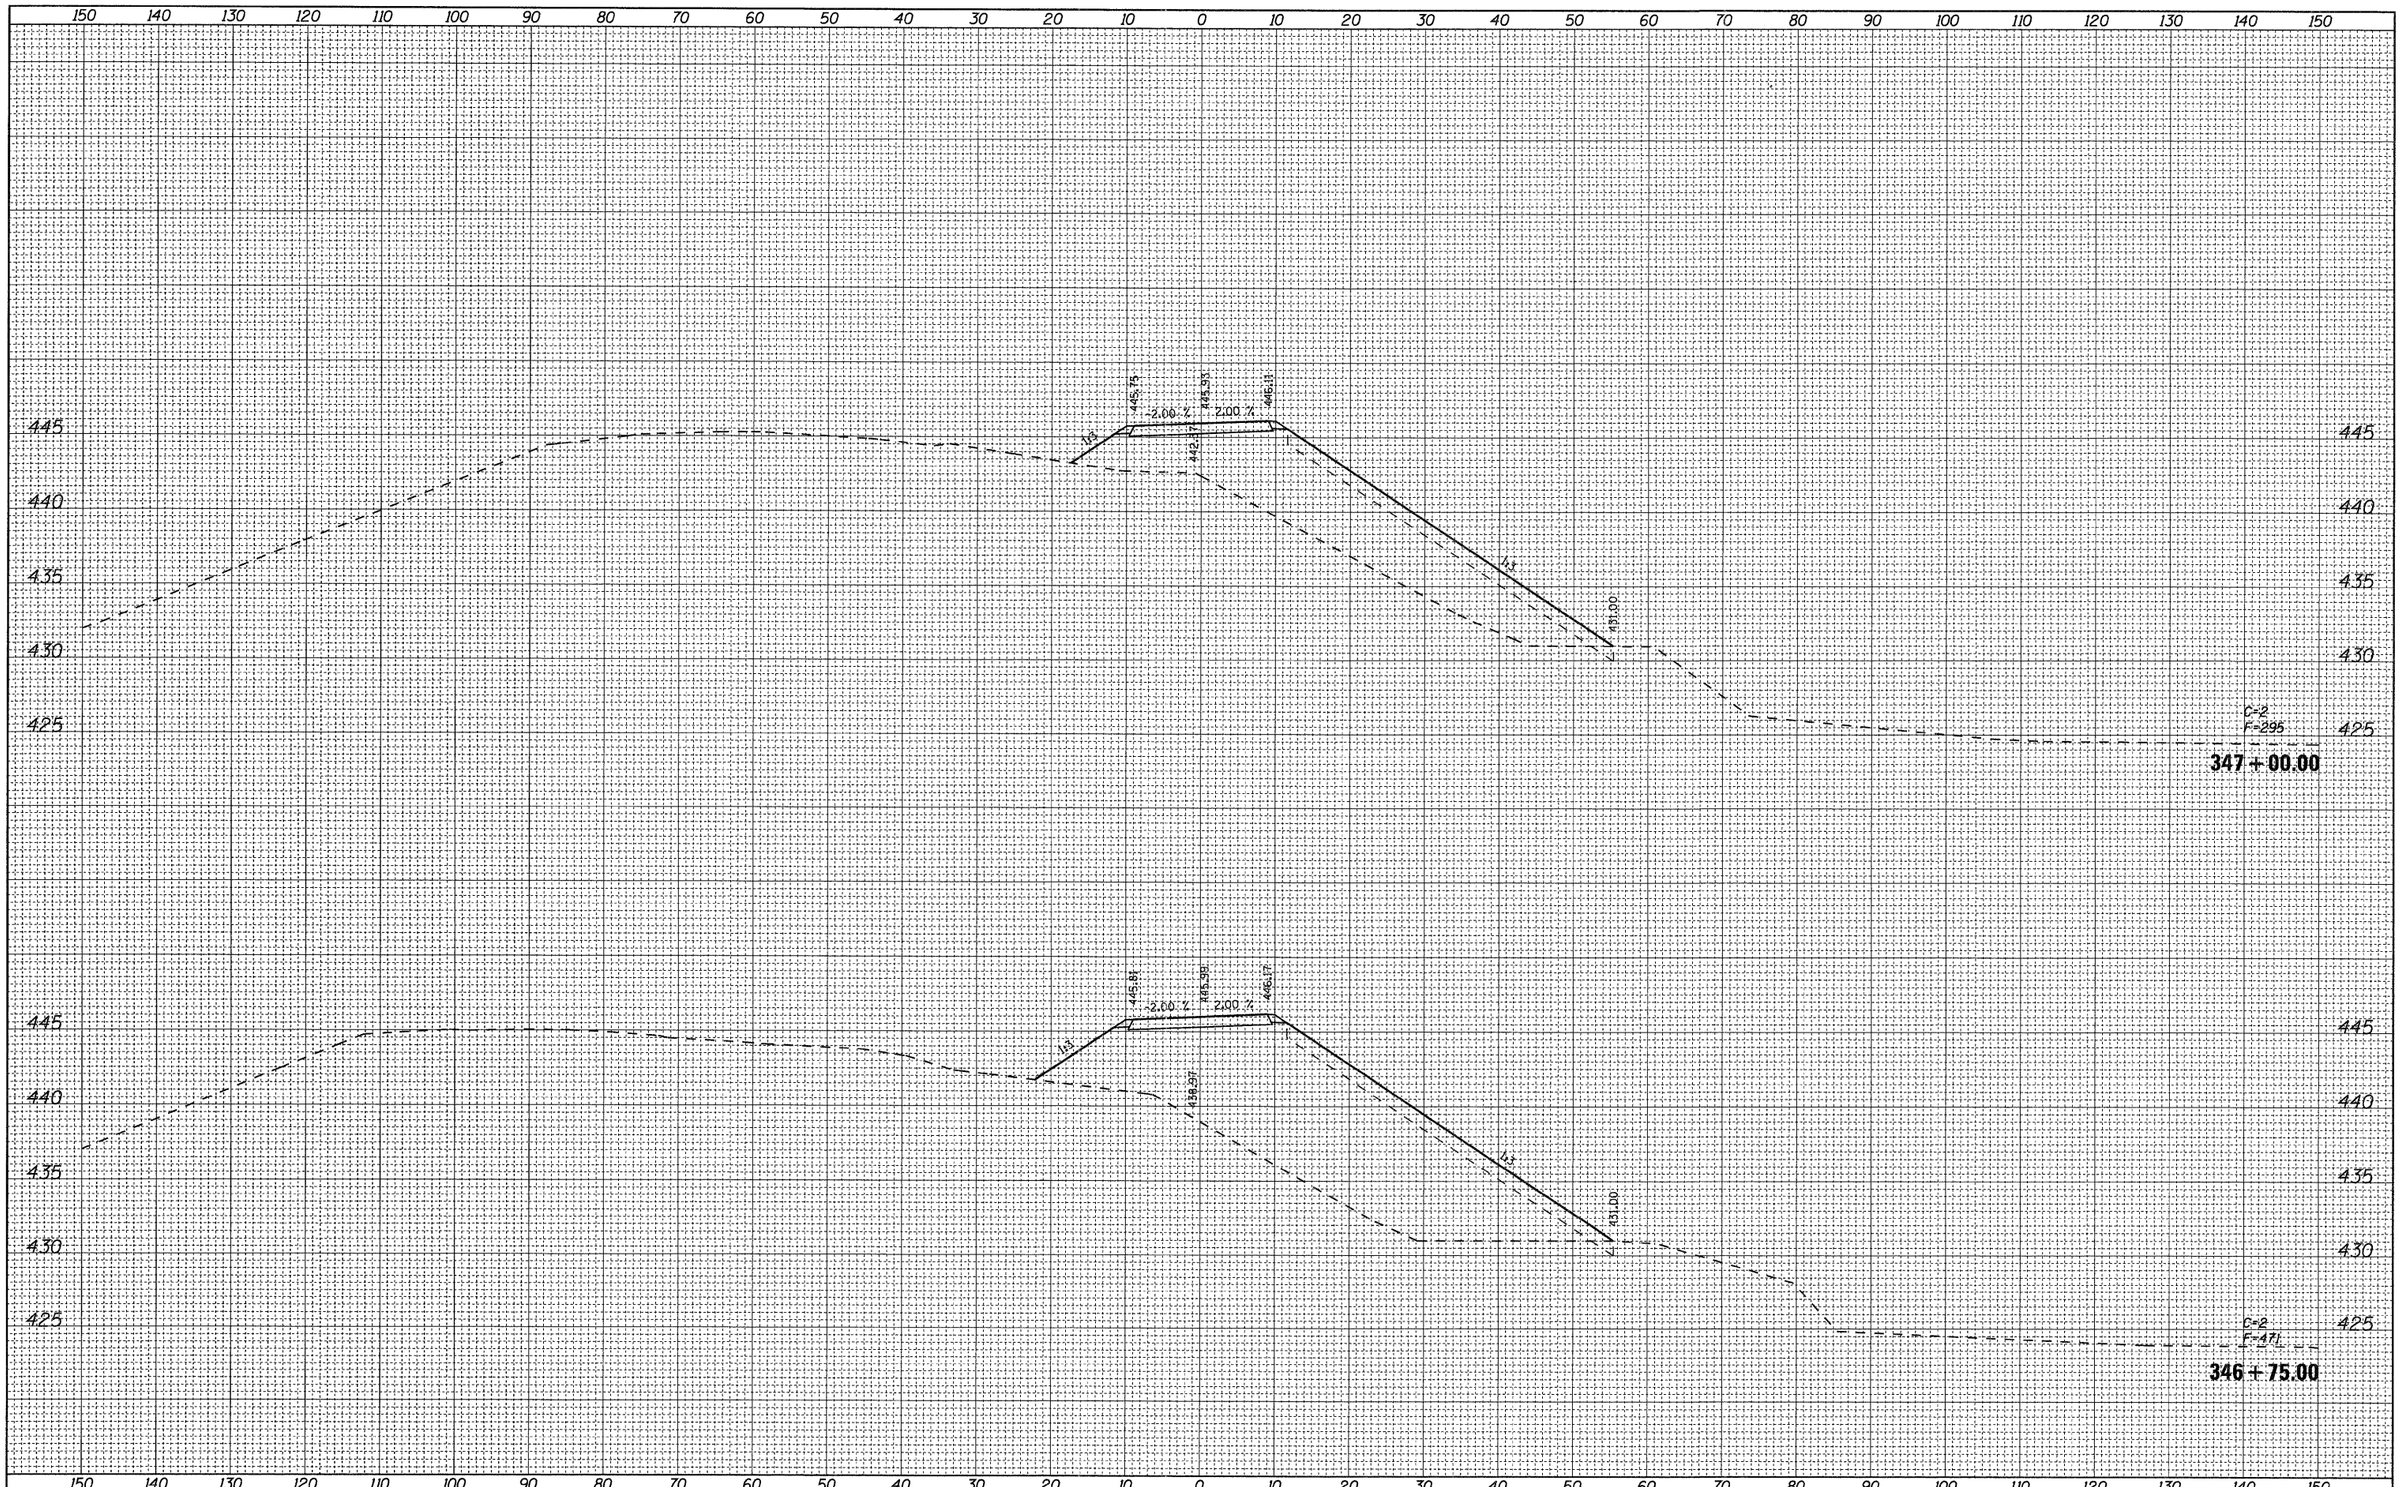


ORIGINAL SURVEY	BY	DATE
SURVEYED		
PLOTTED		
TEMPLATE		
NOTE BOOK		
NO.	AREAS CHECKED	


FILE NAME = D876A91-Sht-XSSht-RLLRE-02.dgn	USER NAME = untitled	DESIGNED - CLS	REVISED -	**STATE OF ILLINOIS DEPARTMENT OF TRANSPORTATION**
VOLKERT		DRAWN - MAM	REVISED -	
	PLOT SCALE = 10.0000 ' / IN.	CHECKED - CLS	REVISED -	
	PLOT DATE = 3/15/2011	DATE - 3/18/2011	REVISED -	

CROSS SECTIONS
RELOCATED LEVEE – STAGE L2

SCALE: 1"=(H)10'(V)5' | SHEET NO. 35 OF 40 SHEETS | STA. 346+75.00 TO STA. 347+00.00

F.A.I. RTE.	SECTION	COUNTY	TOTAL SHEETS	SHEET NO.
270	60-1B-1	MADISON	712	685
		CONTRACT NO. 76A91		
	ILLINOIS FED. AID PROJECT			

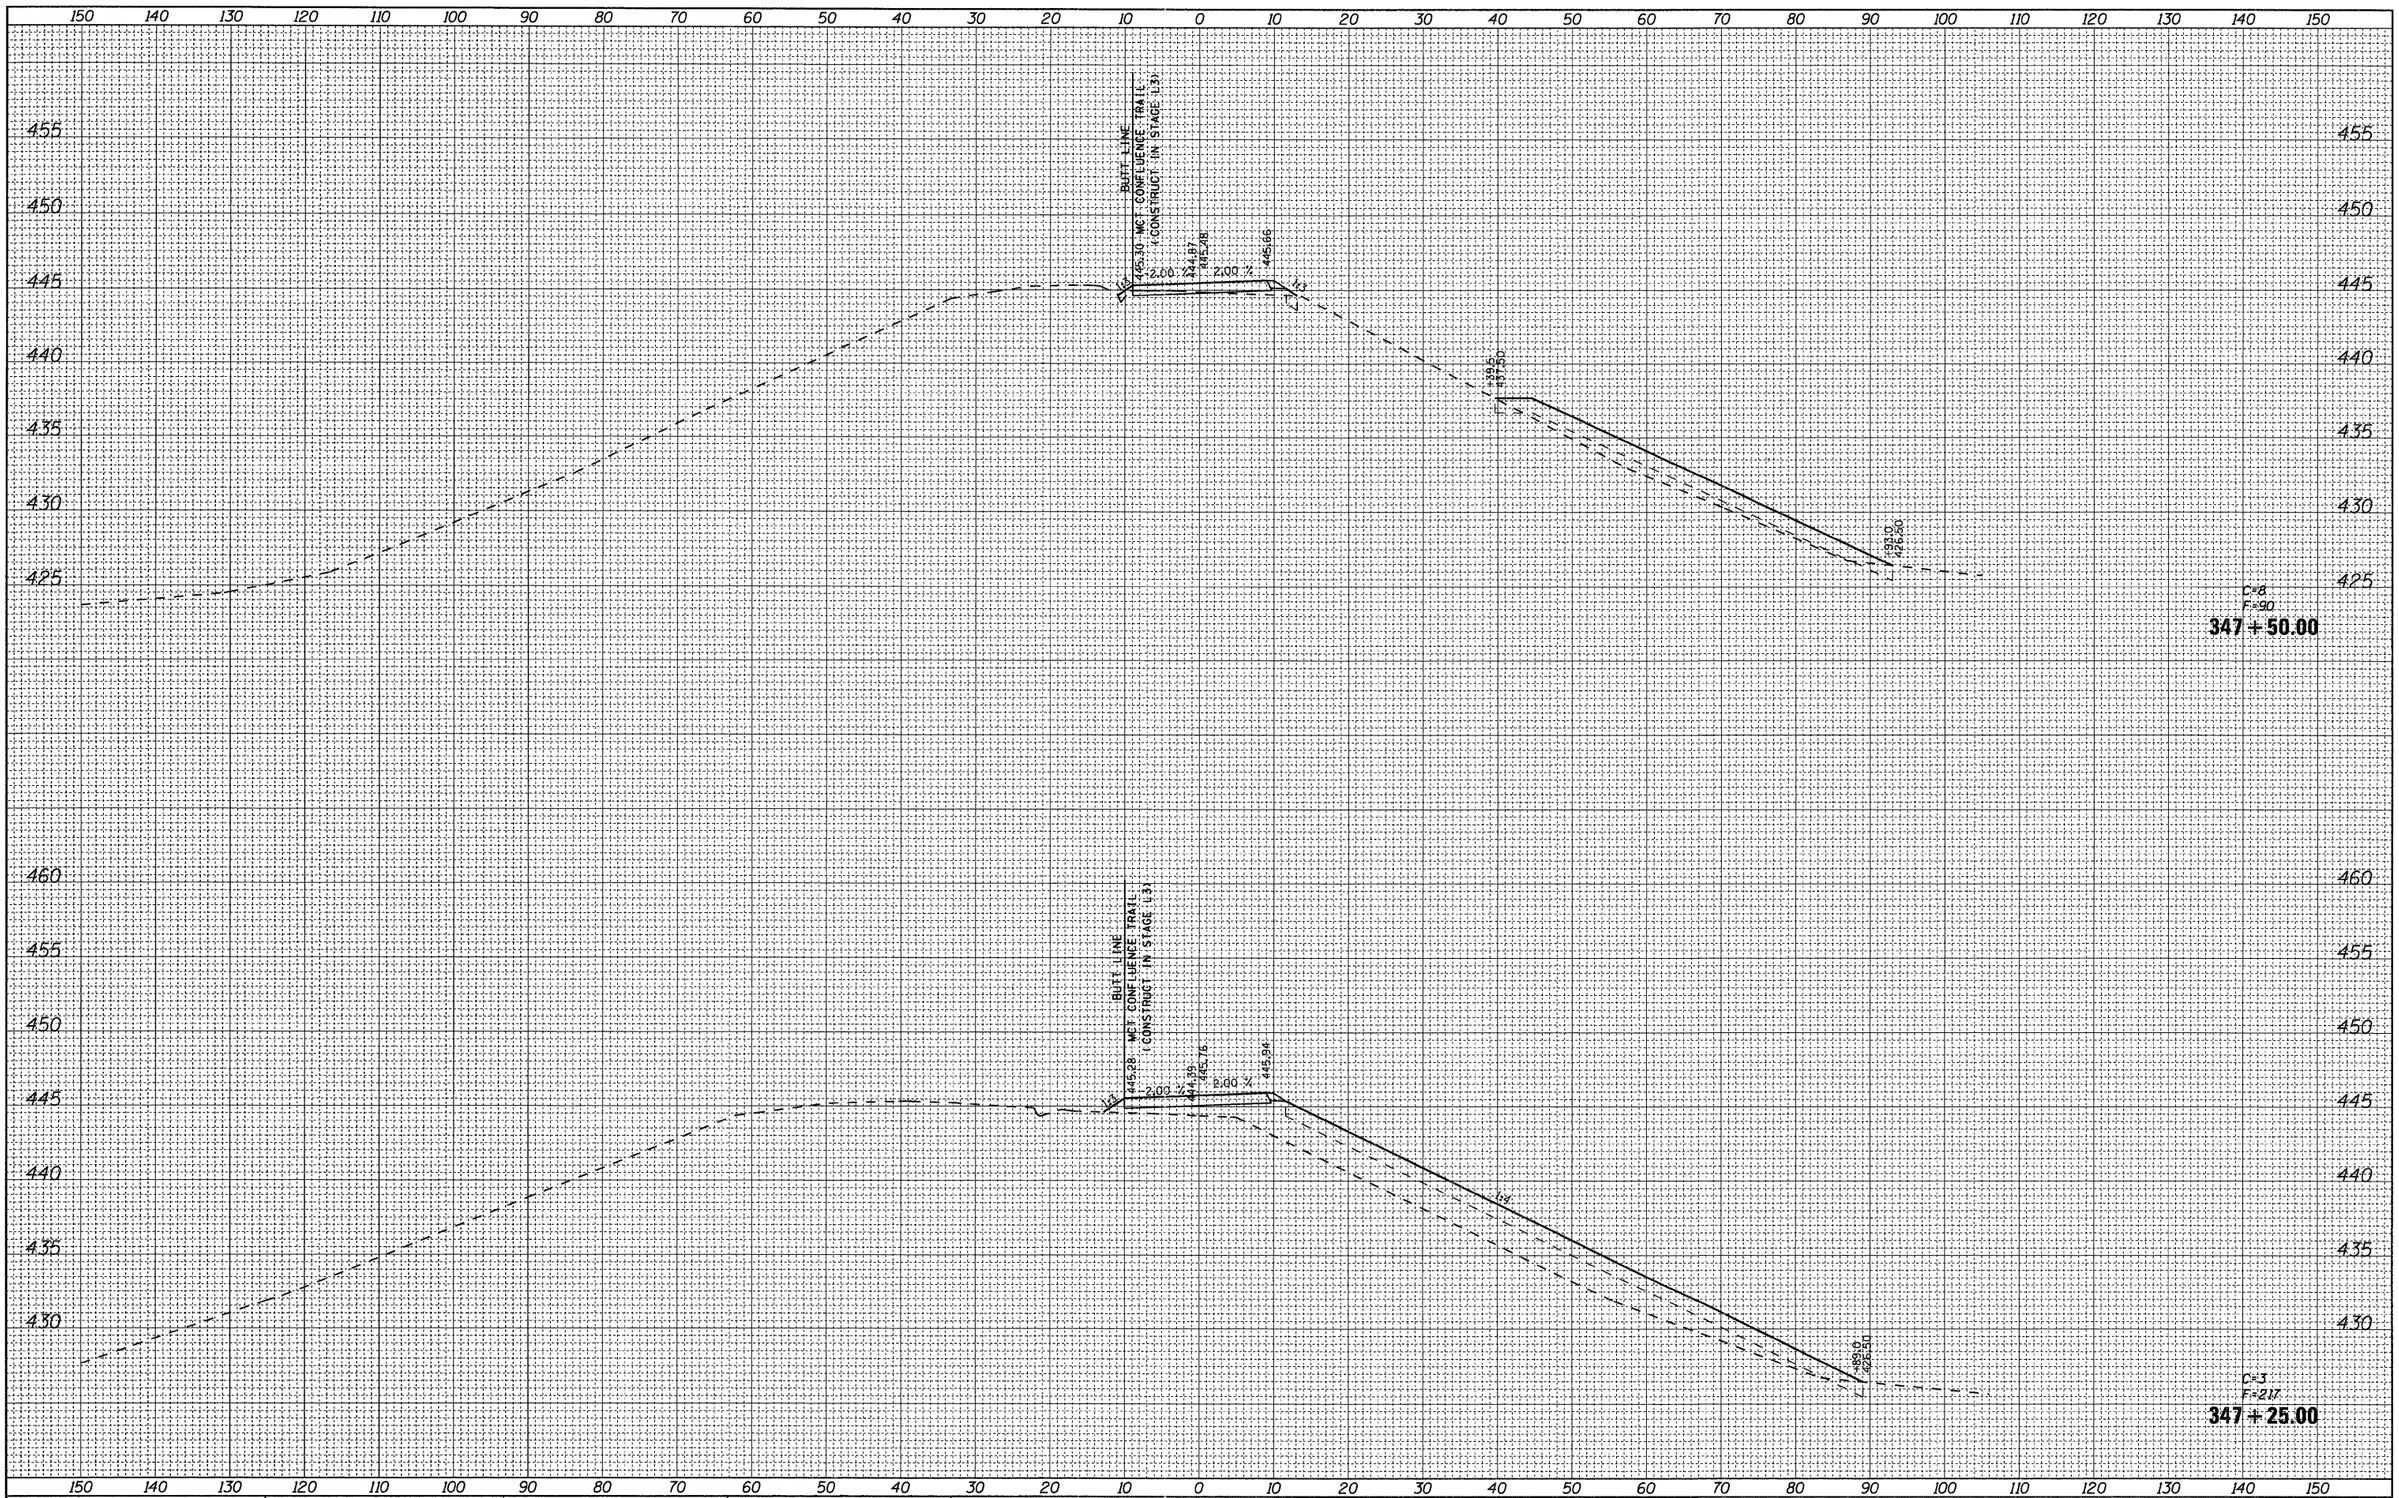
150 140 130 120 110 100 90 80 70 60 50 40 30 20 10 0 10 20 30 40 50 60 70 80 90 100 110 120 130 140 150
455
450
445
440
435
430
425
BUTT LINE
MCT CONFLUENCE TRAIL
(CONSTRUCT IN STAGE L3)
445.30
2.00 %
444.87
445.48
2.00 %
445.66
4:1
4:1
4:1

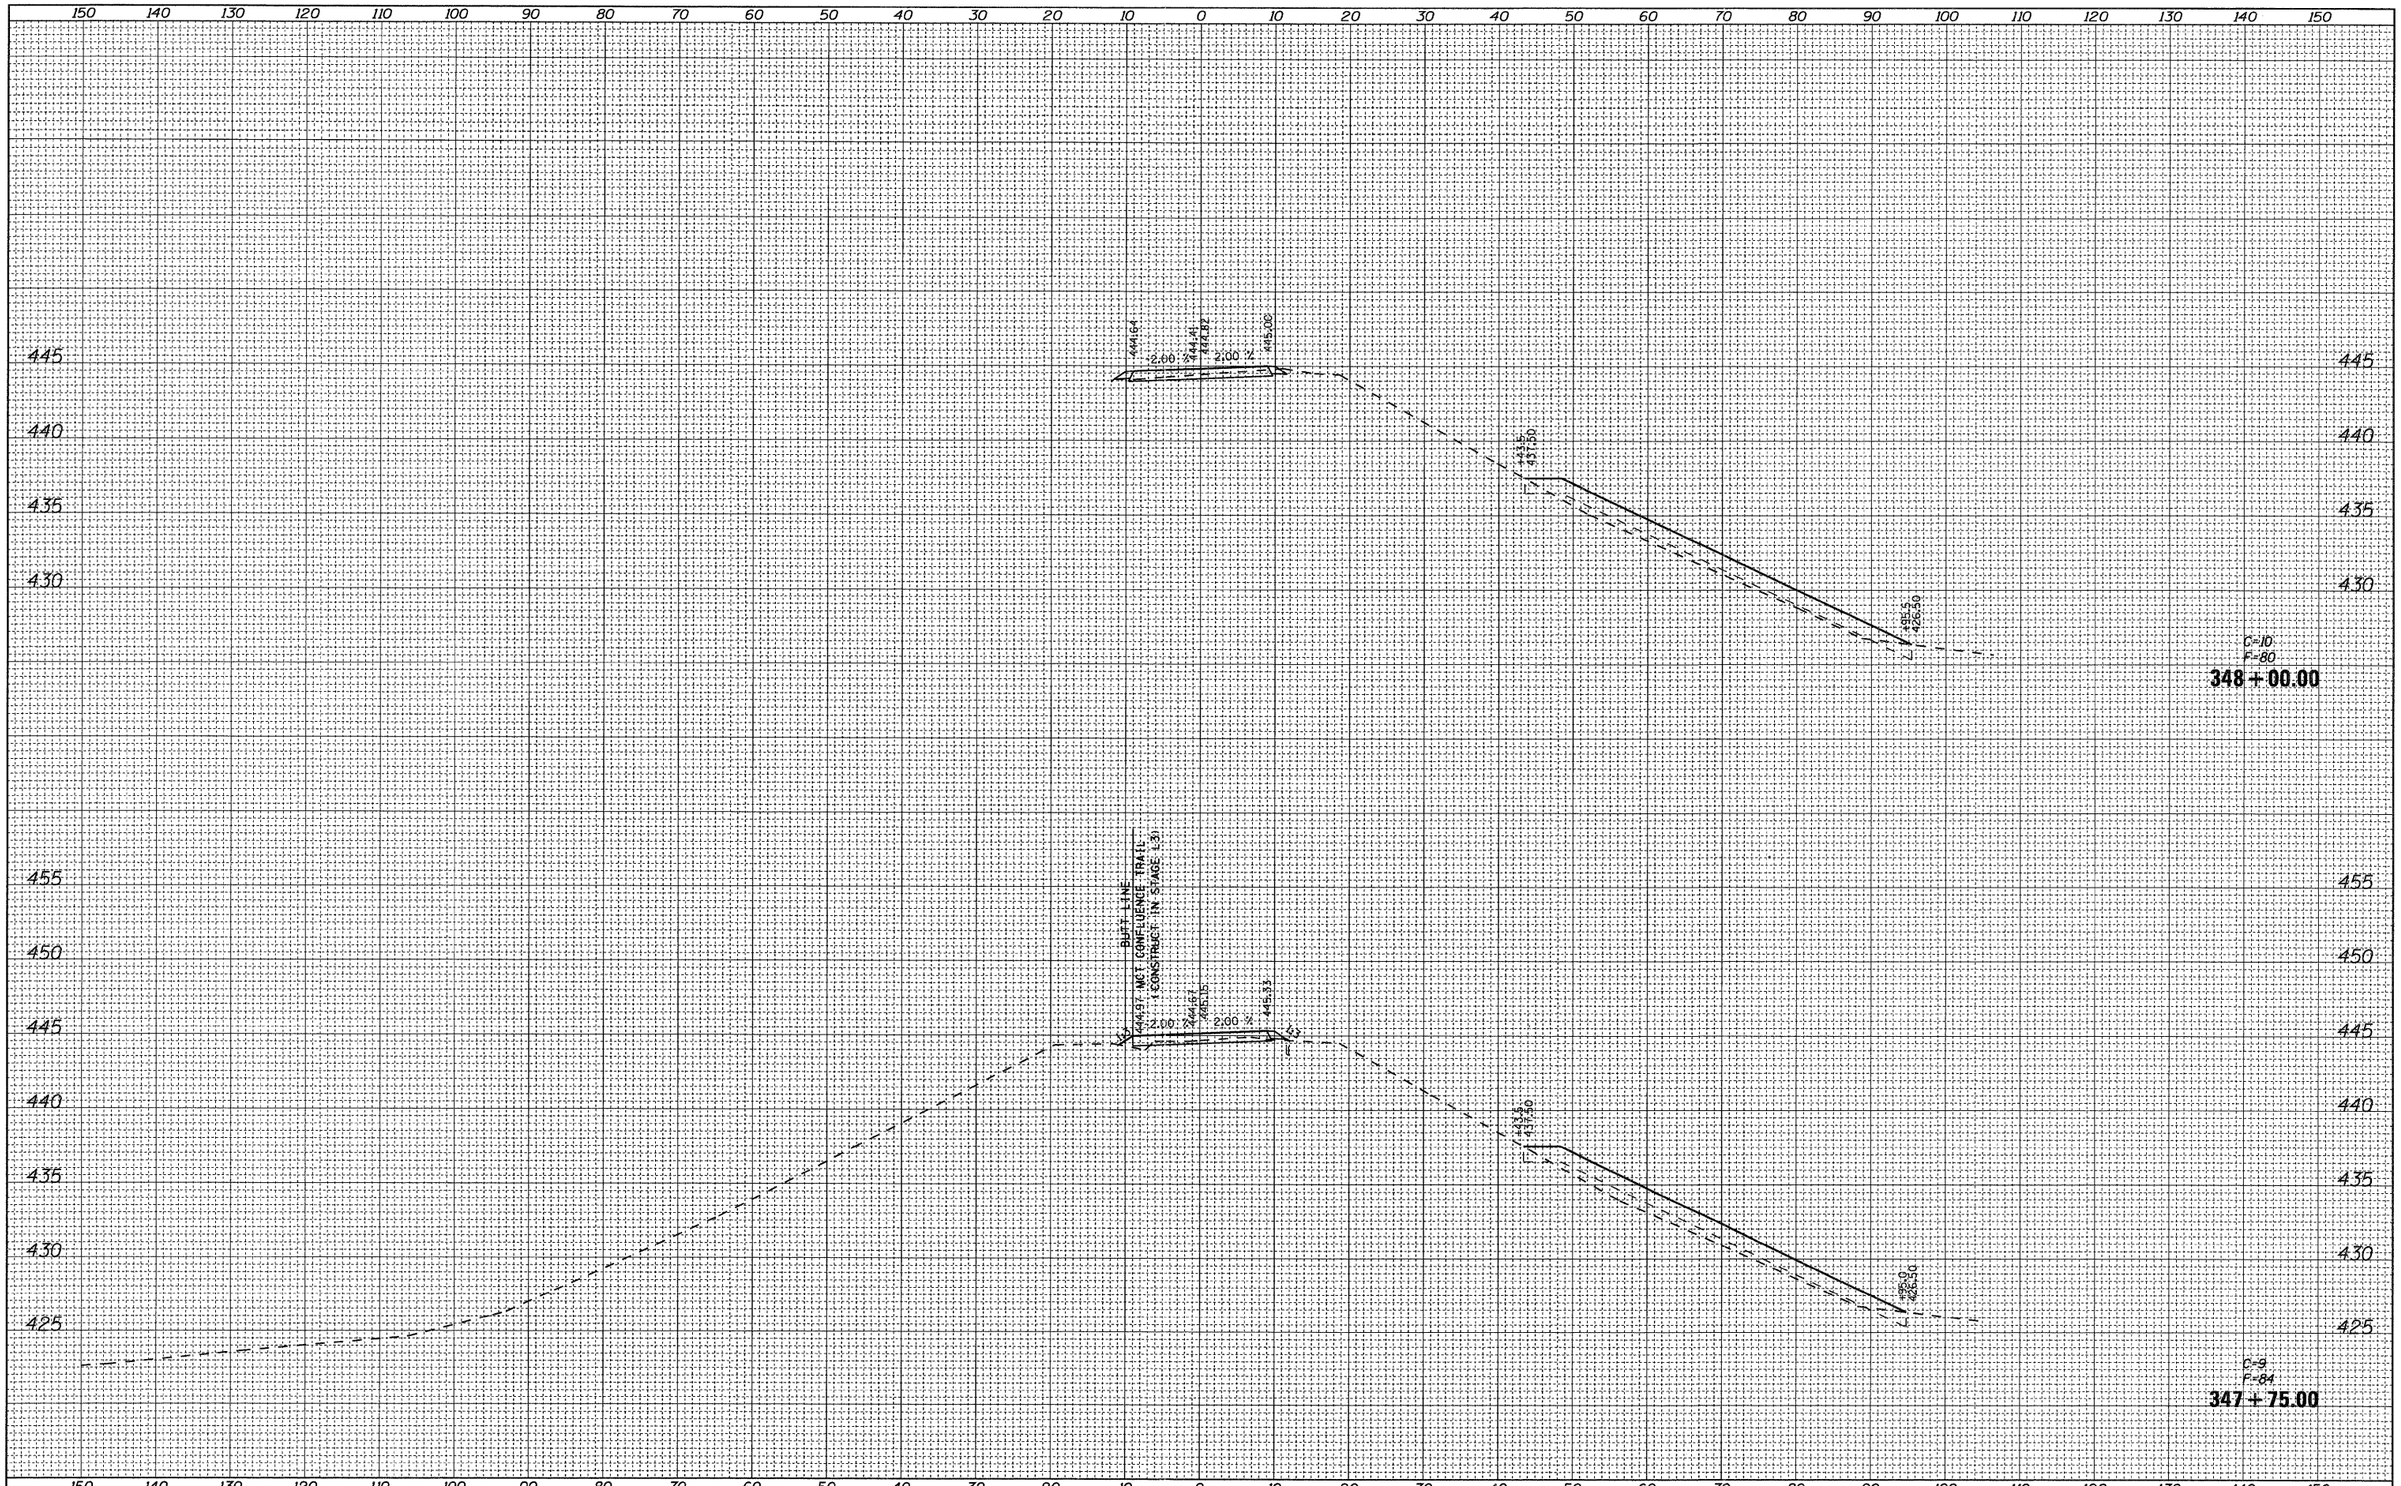

FILE NAME = D876A91-Sht-XSSht-RLLRE-02.dgn	USER NAME = untitled	DESIGNED - CLS	REVISED -	STATE OF ILLINOIS DEPARTMENT OF TRANSPORTATION	CROSS SECTIONS RELOCATED LEVEE – STAGE L2
VOLKERT		DRAWN - MAM	REVISED -		SCALE: 1"=(H)10'(V)5' SHEET NO. 37 OF 40 SHEETS STA. 347+75.00 TO STA. 348+00.00
	PLOT SCALE = 10.0000 ' / IN.	CHECKED - CLS	REVISED -		
	PLOT DATE = 3/15/2011	DATE - 3/18/2011	REVISED -		


F.A.I. RTE.	SECTION	COUNTY	TOTAL SHEETS	SHEET NO.
270	60-1B-1	MADISON	712	687
		CONTRACT NO. 76A91		
	ILLINOIS	FED. AID PROJECT		

FINAL SURVEY
NOTE BOOK
NO.
SURVEYED
PLOTTED
TEMPLATE
AREAS
AREAS CHECKED
BY
DATE

ORIGINAL SURVEY
NOTE BOOK
NO.
SURVEYED
PLOTTED
TEMPLATE
AREAS
AREAS CHECKED
BY
DATE

FINAL SURVEY	BY	DATE
SURVEYED		
PLOTTED		
NOTE BOOK	TEMPLATE	
NO.	AREAS	
	AREAS CHECKED	

ORIGINAL SURVEY	BY	DATE
SURVEYED		
PLOTTED		
NOTE BOOK	TEMPLATE	
NO.	AREAS	
	AREAS CHECKED	

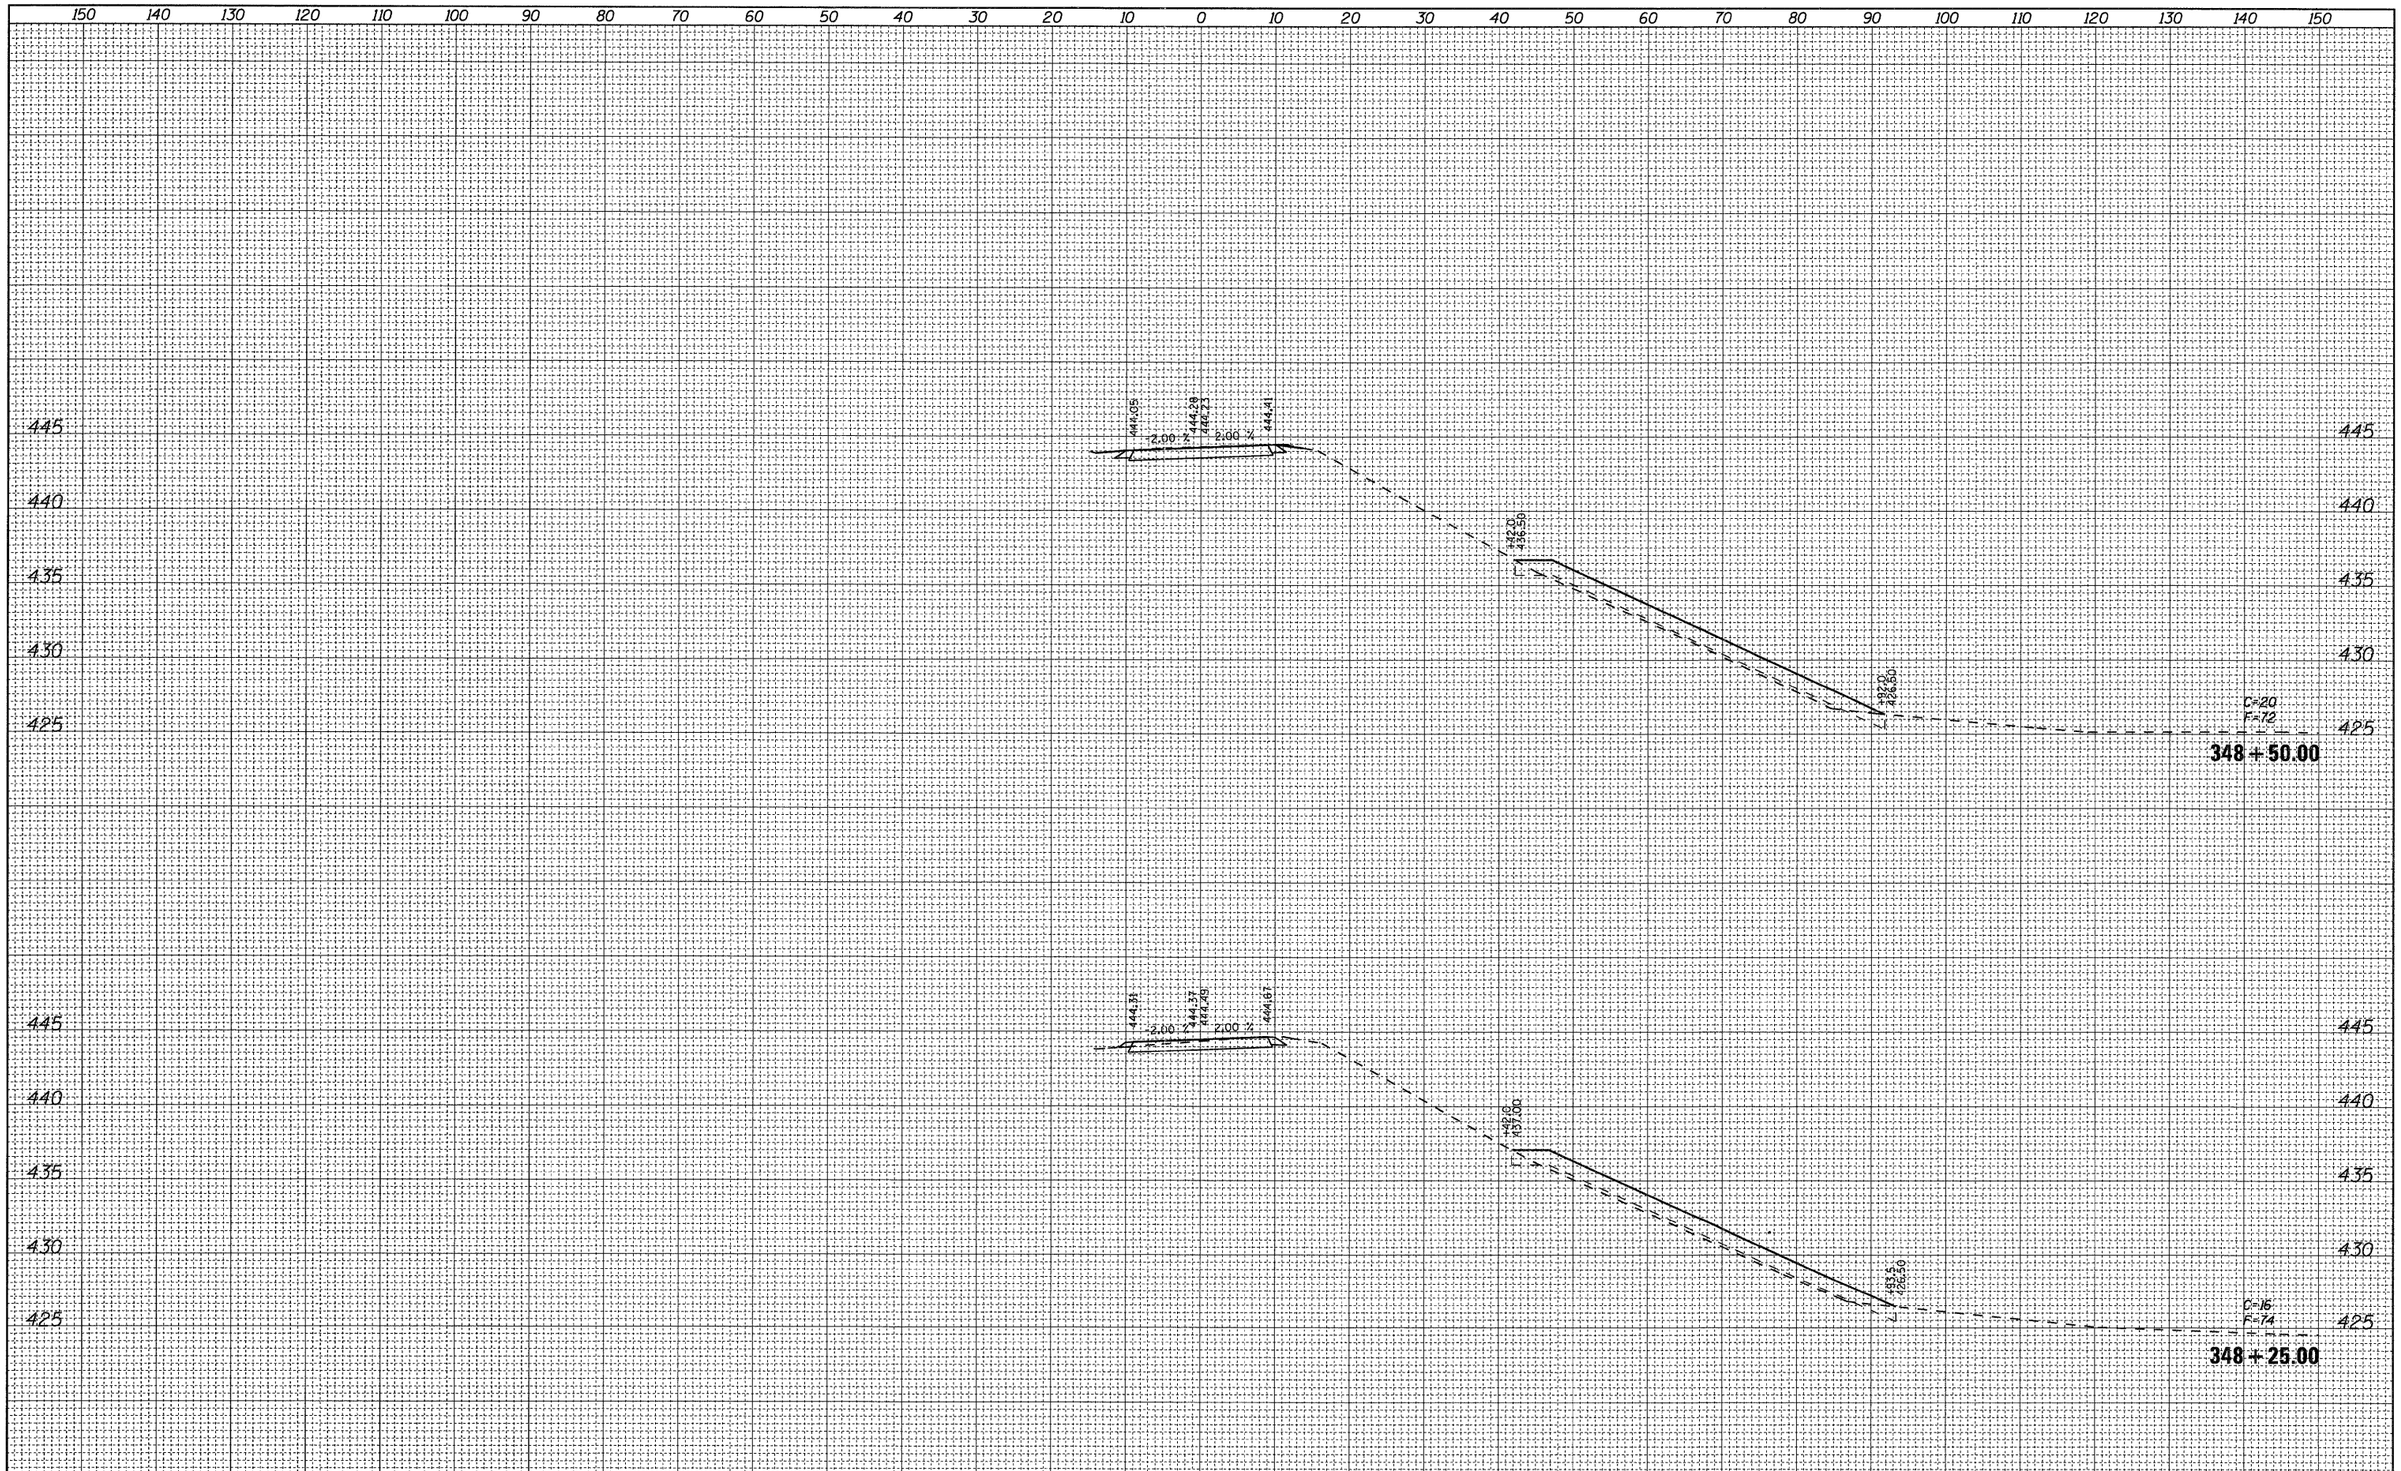

FILE NAME = D876A91-Sht-XSSht-RLLRE-02.dgn	USER NAME = untitled	DESIGNED - CLS	REVISED -	
		DRAWN - MAM	REVISED -	
	PLOT SCALE = 10.0000 ' / IN.	CHECKED - CLS	REVISED -	
	PLOT DATE = 3/15/2011	DATE - 3/18/2011	REVISED -	

VOLKERT

STATE OF ILLINOIS
DEPARTMENT OF TRANSPORTATION

CROSS SECTIONS
RELOCATED LEVEE – STAGE L2

SCALE: 1"=(H)10'(V)5' | SHEET NO. 38 OF 40 SHEETS | STA. 348+25.00 | TO STA. 348+50.00


F.A.I. RTE.	SECTION	COUNTY	TOTAL SHEETS	SHEET NO.
270	60-1B-1	MADISON	712	688
		CONTRACT NO. 76A91		
	ILLINOIS FED. AID PROJECT			

FINAL SURVEY	
NOTE BOOK	
NO.	

	BY	DATE
SURVEYED		
PLOTTED		
TEMPLATE		
AREAS		
AREAS CHECKED		

ORIGINAL SURVEY	
NOTE BOOK	
NO.	

	BY	DATE
SURVEYED		
PLOTTED		
TEMPLATE		
AREAS		
AREAS CHECKED		

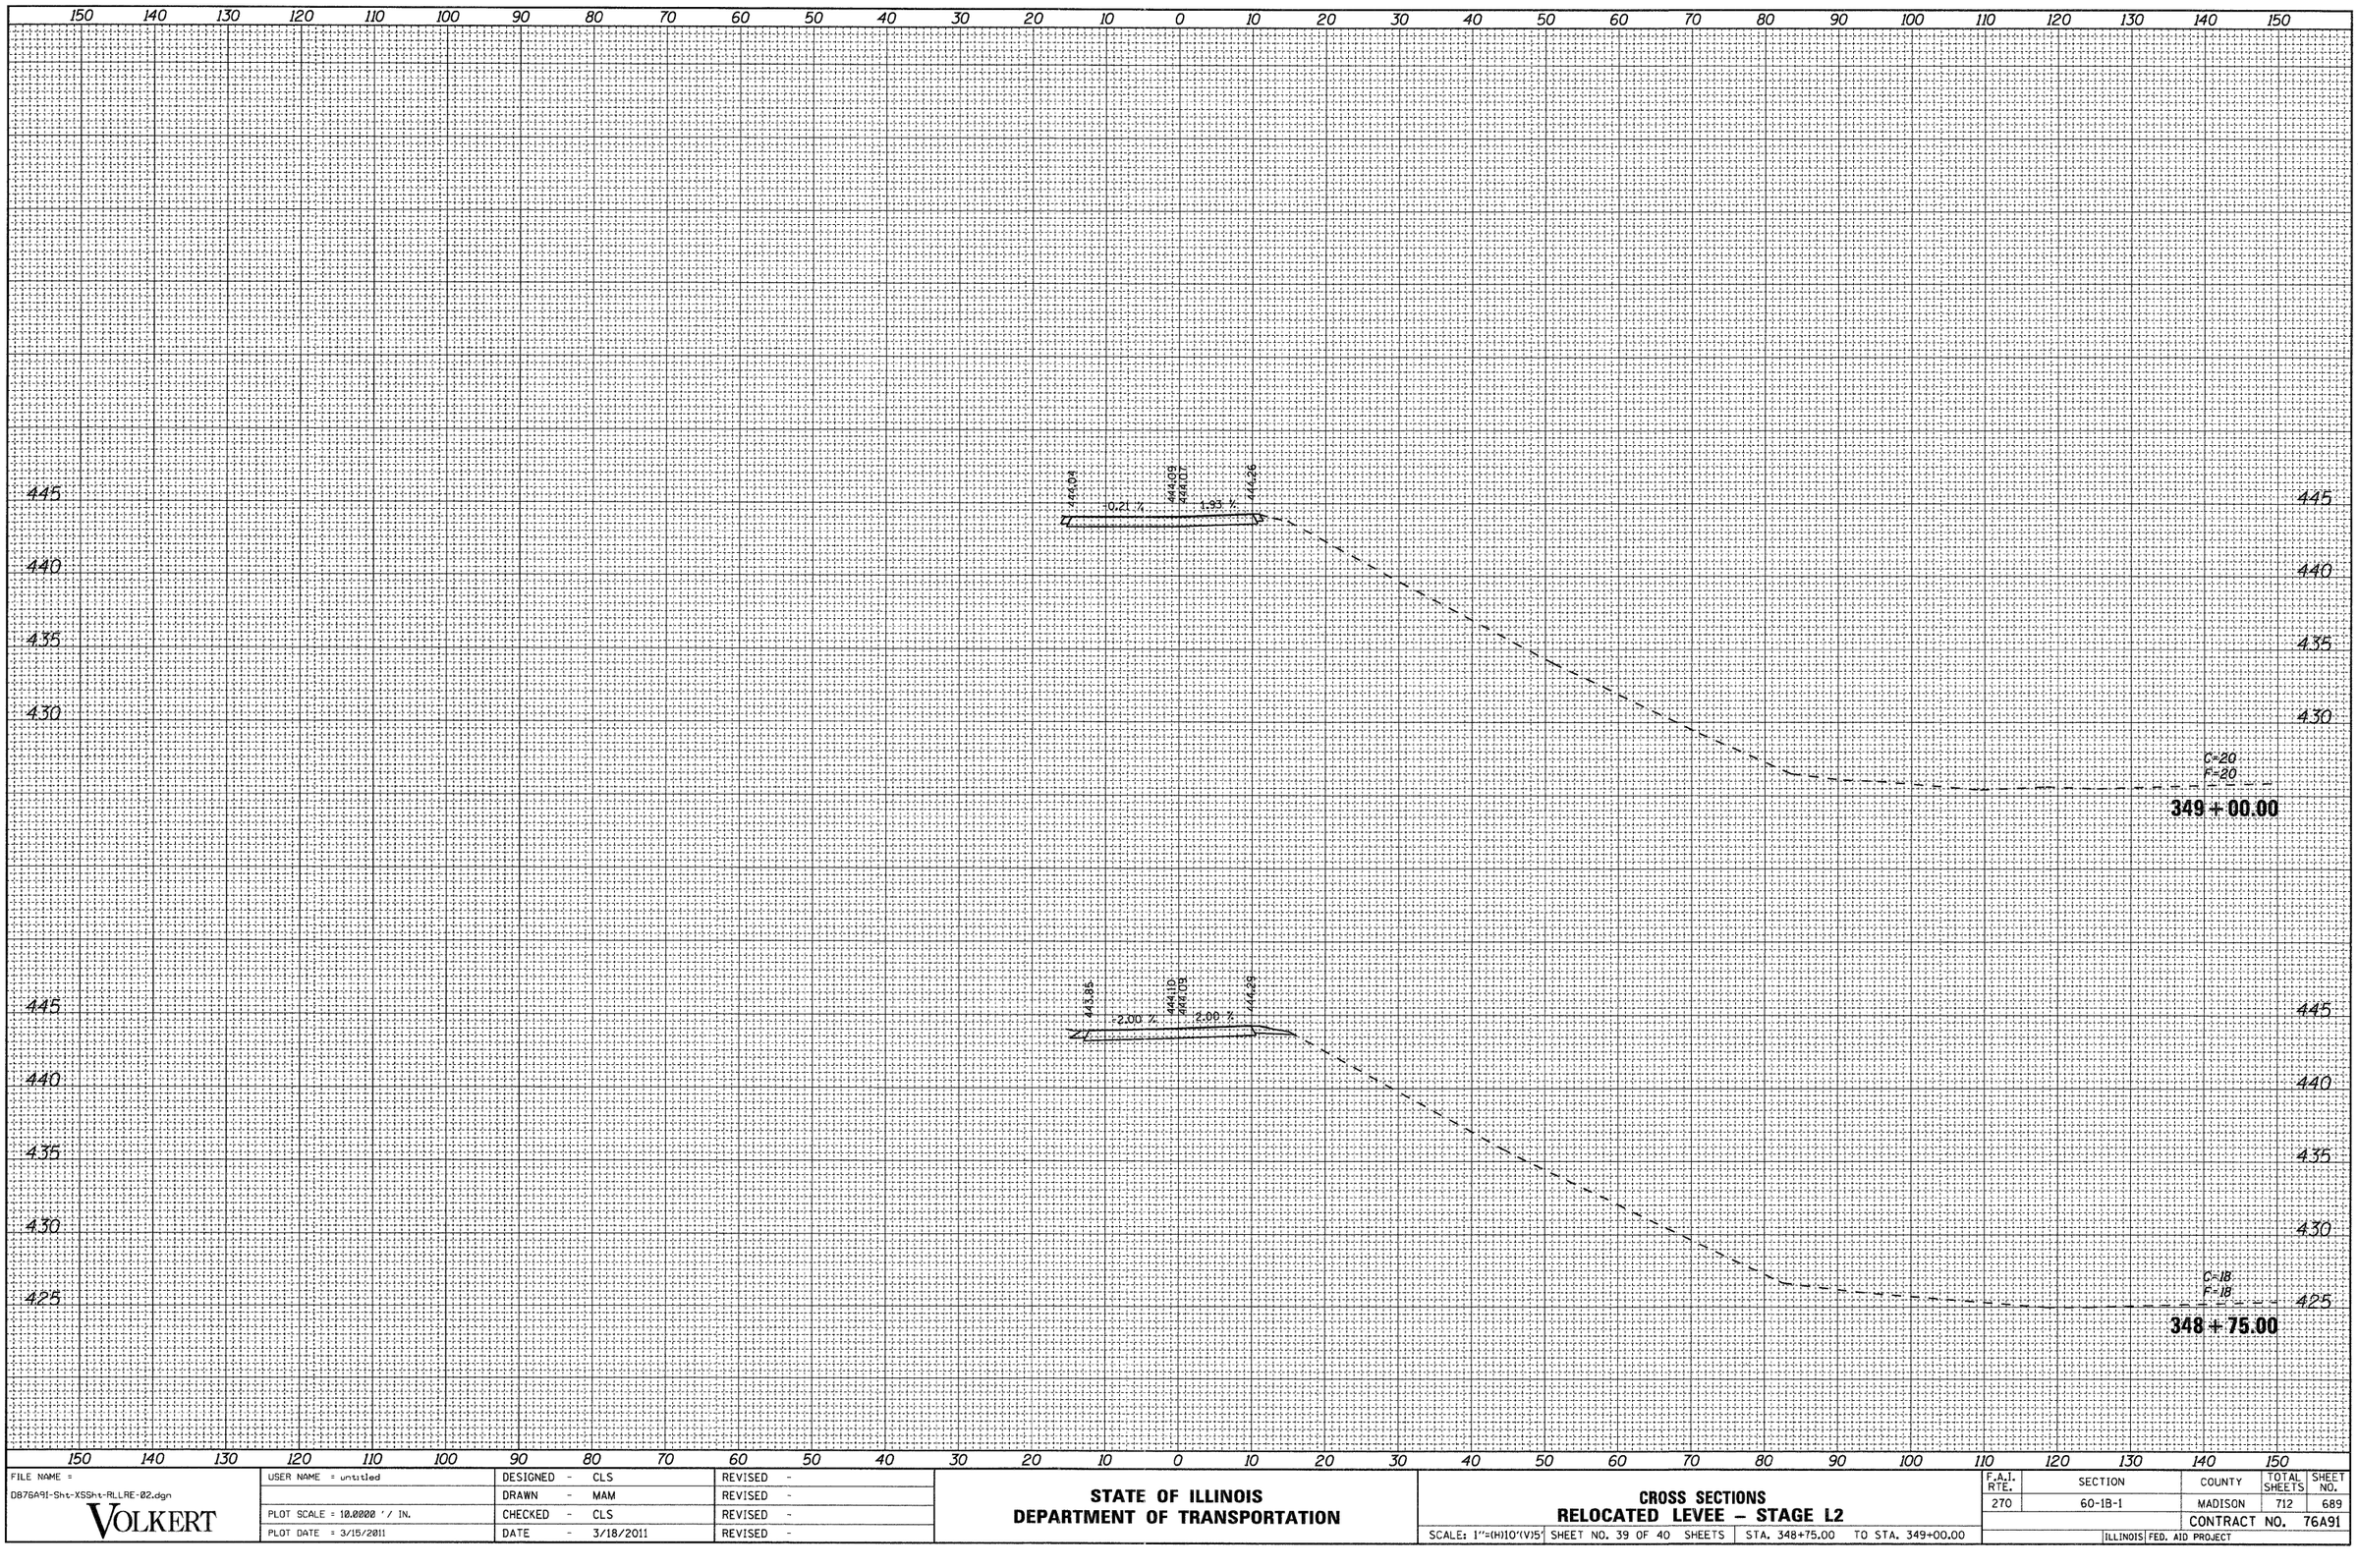

FILE NAME = D876A91-Sht-XSSht-RLLRE-02.dgn	USER NAME = untitled	DESIGNED - CLS	REVISED -	**STATE OF ILLINOIS DEPARTMENT OF TRANSPORTATION**
VOLKERT		DRAWN - MAM	REVISED -	
	PLOT SCALE = 10.0000 ' / IN.	CHECKED - CLS	REVISED -	
	PLOT DATE = 3/15/2011	DATE - 3/18/2011	REVISED -	


CROSS SECTIONS
RELOCATED LEVEE – STAGE L2

SCALE: 1"=(H)10'(V)5' | SHEET NO. 39 OF 40 SHEETS | STA. 348+75.00 TO STA. 349+00.00

F.A.I. RTE.	SECTION	COUNTY	TOTAL SHEETS	SHEET NO.
270	60-1B-1	MADISON	712	689
		CONTRACT NO. 76A91		
		ILLINOIS FED. AID PROJECT		

FINAL SURVEY		BY	DATE
NOTE BOOK	SURVEYED		
NO.	PLOTTED		
	TEMPLATE		
	AREAS		
	AREAS CHECKED		

ORIGINAL SURVEY		BY	DATE
NOTE BOOK	SURVEYED		
NO.	PLOTTED		
	TEMPLATE		
	AREAS		
	AREAS CHECKED		

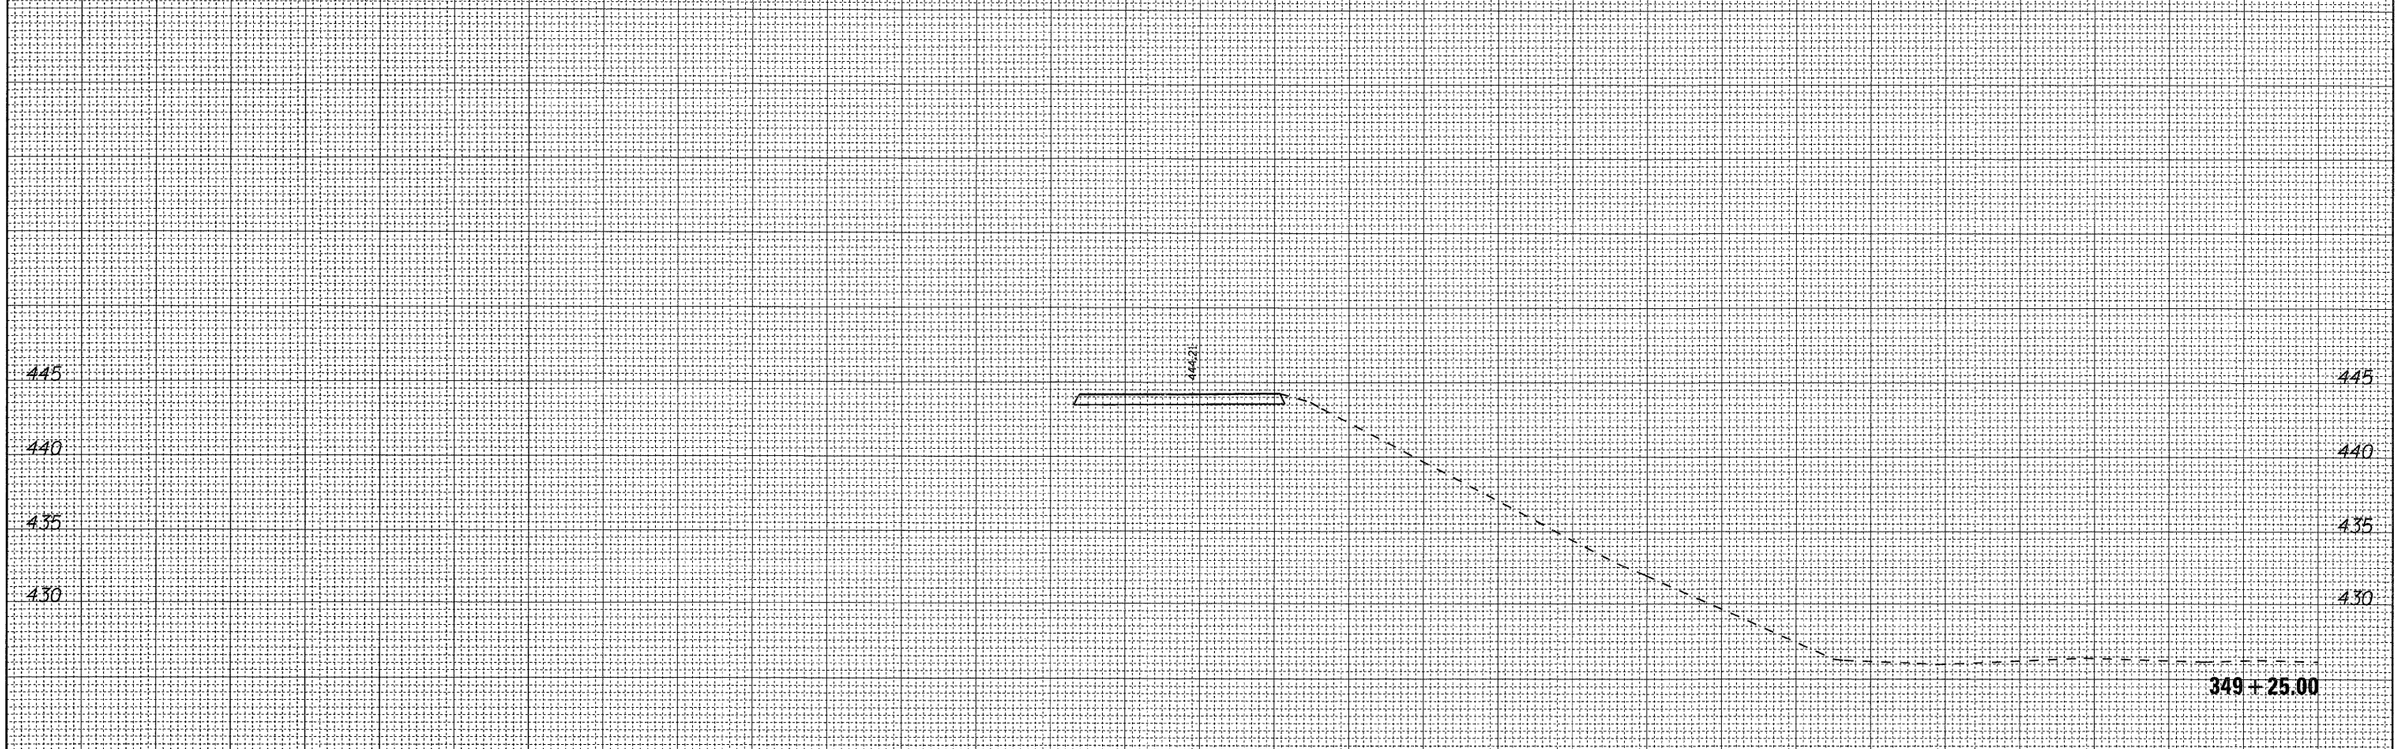

FILE NAME = D876A91-Sht-XSSht-RLLRE-02.dgn	USER NAME = untitled	DESIGNED - CLS	REVISED -	**STATE OF ILLINOIS DEPARTMENT OF TRANSPORTATION**
VOLKERT		DRAWN - MAM	REVISED -	
	PLOT SCALE = 10.0000 ' / IN.	CHECKED - CLS	REVISED -	
	PLOT DATE = 3/15/2011	DATE - 3/18/2011	REVISED -	


CROSS SECTIONS
RELOCATED LEVEE – STAGE L2

SCALE: 1"=(H)10'(V)5' | SHEET NO. 40 OF 40 SHEETS | STA. 349+25.00 | TO STA. 349+25.00

F.A.I. RTE.	SECTION	COUNTY	TOTAL SHEETS	SHEET NO.
270	60-1B-1	MADISON	712	690
		CONTRACT NO. 76A91		
	ILLINOIS FED. AID PROJECT			


FINAL SURVEY NOTE BOOK	NO.	BY	DATE
	SURVEYED		
	PLOTTED		
	TEMPLATE		
	AREAS		
	AREAS CHECKED		

ORIGINAL SURVEY NOTE BOOK	NO.	BY	DATE
	SURVEYED		
	PLOTTED		
	TEMPLATE		
	AREAS		
	AREAS CHECKED		

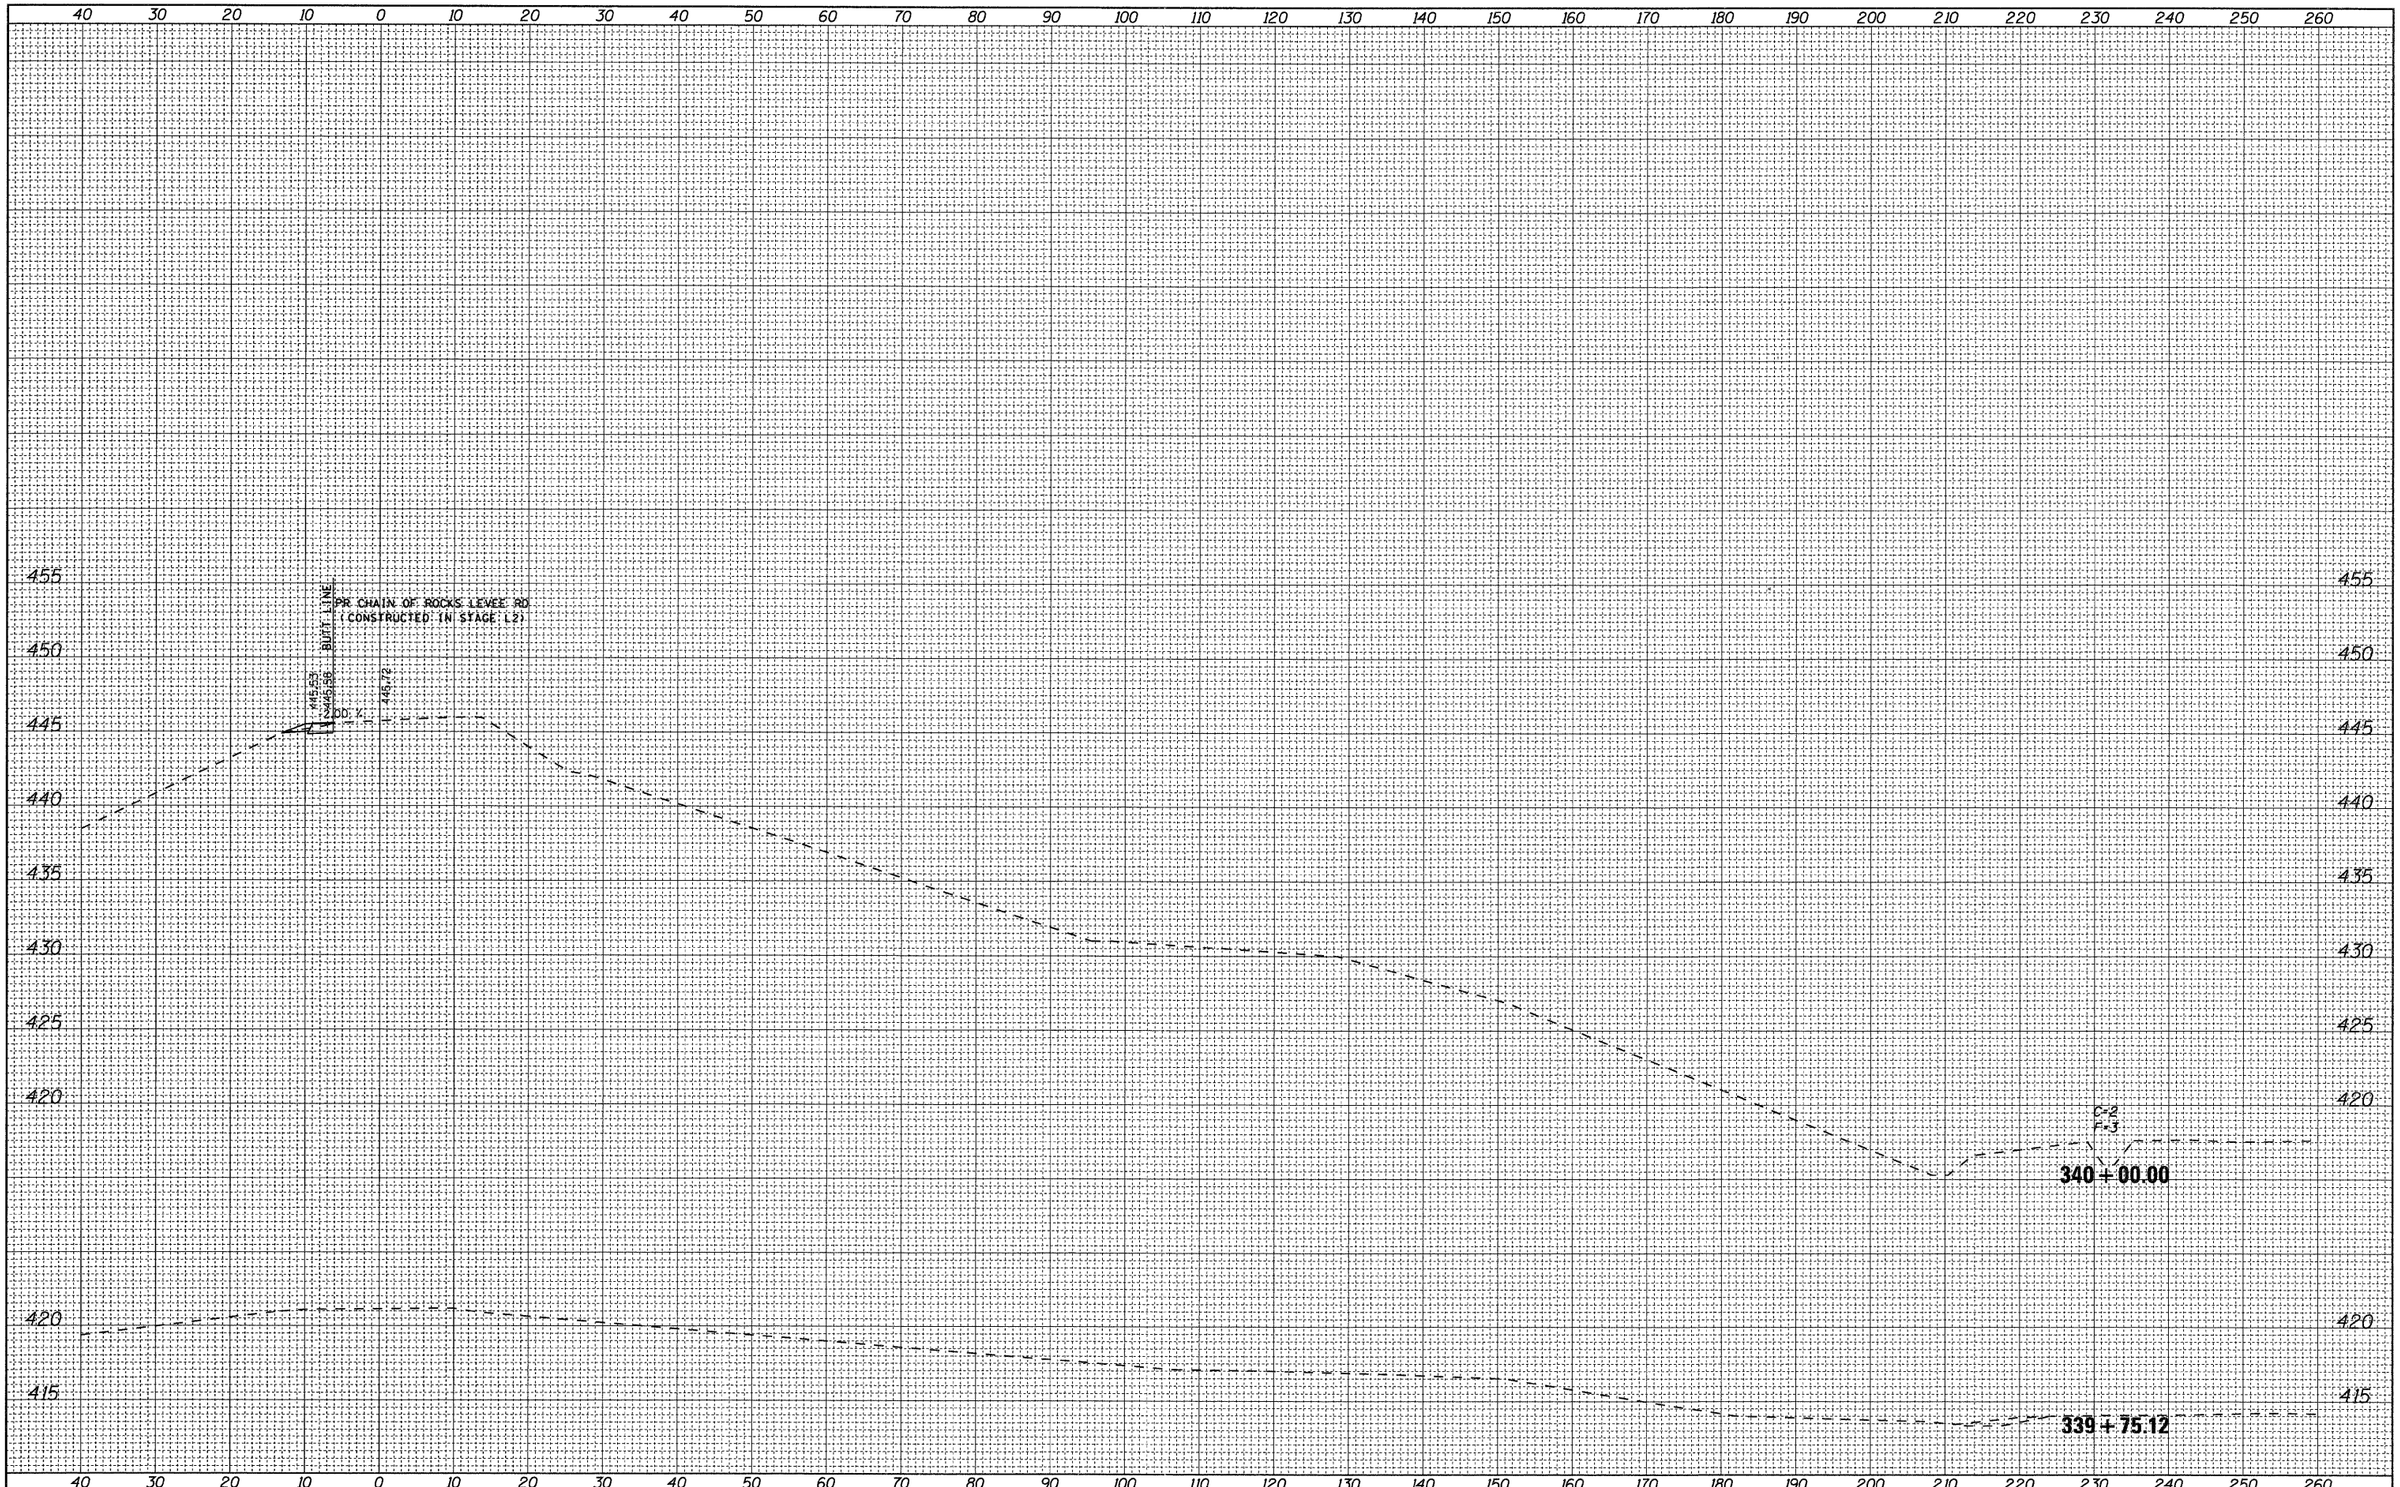

FILE NAME = D876A91-Sht-XSSht-RLLRE-03.dgn	USER NAME = untitled	DESIGNED - CLS	REVISED -	**STATE OF ILLINOIS DEPARTMENT OF TRANSPORTATION**	**CROSS SECTIONS RELOCATED LEVEE – STAGE L3**
VOLKERT		DRAWN - MAM	REVISED -		SCALE: 1"=(H)10'(V)5' SHEET NO. 1 OF 17 SHEETS STA. 339+75.12 TO STA. 340+00.00
	PLOT SCALE = 10.0000 ' / IN.	CHECKED - CLS	REVISED -		
	PLOT DATE = 3/15/2011	DATE - 3/18/2011	REVISED -		

F.A.I. RTE.	SECTION	COUNTY	TOTAL SHEETS	SHEET NO.
270	60-1B-1	MADISON	712	691
		CONTRACT NO. 76A91		
	ILLINOIS FED. AID PROJECT			

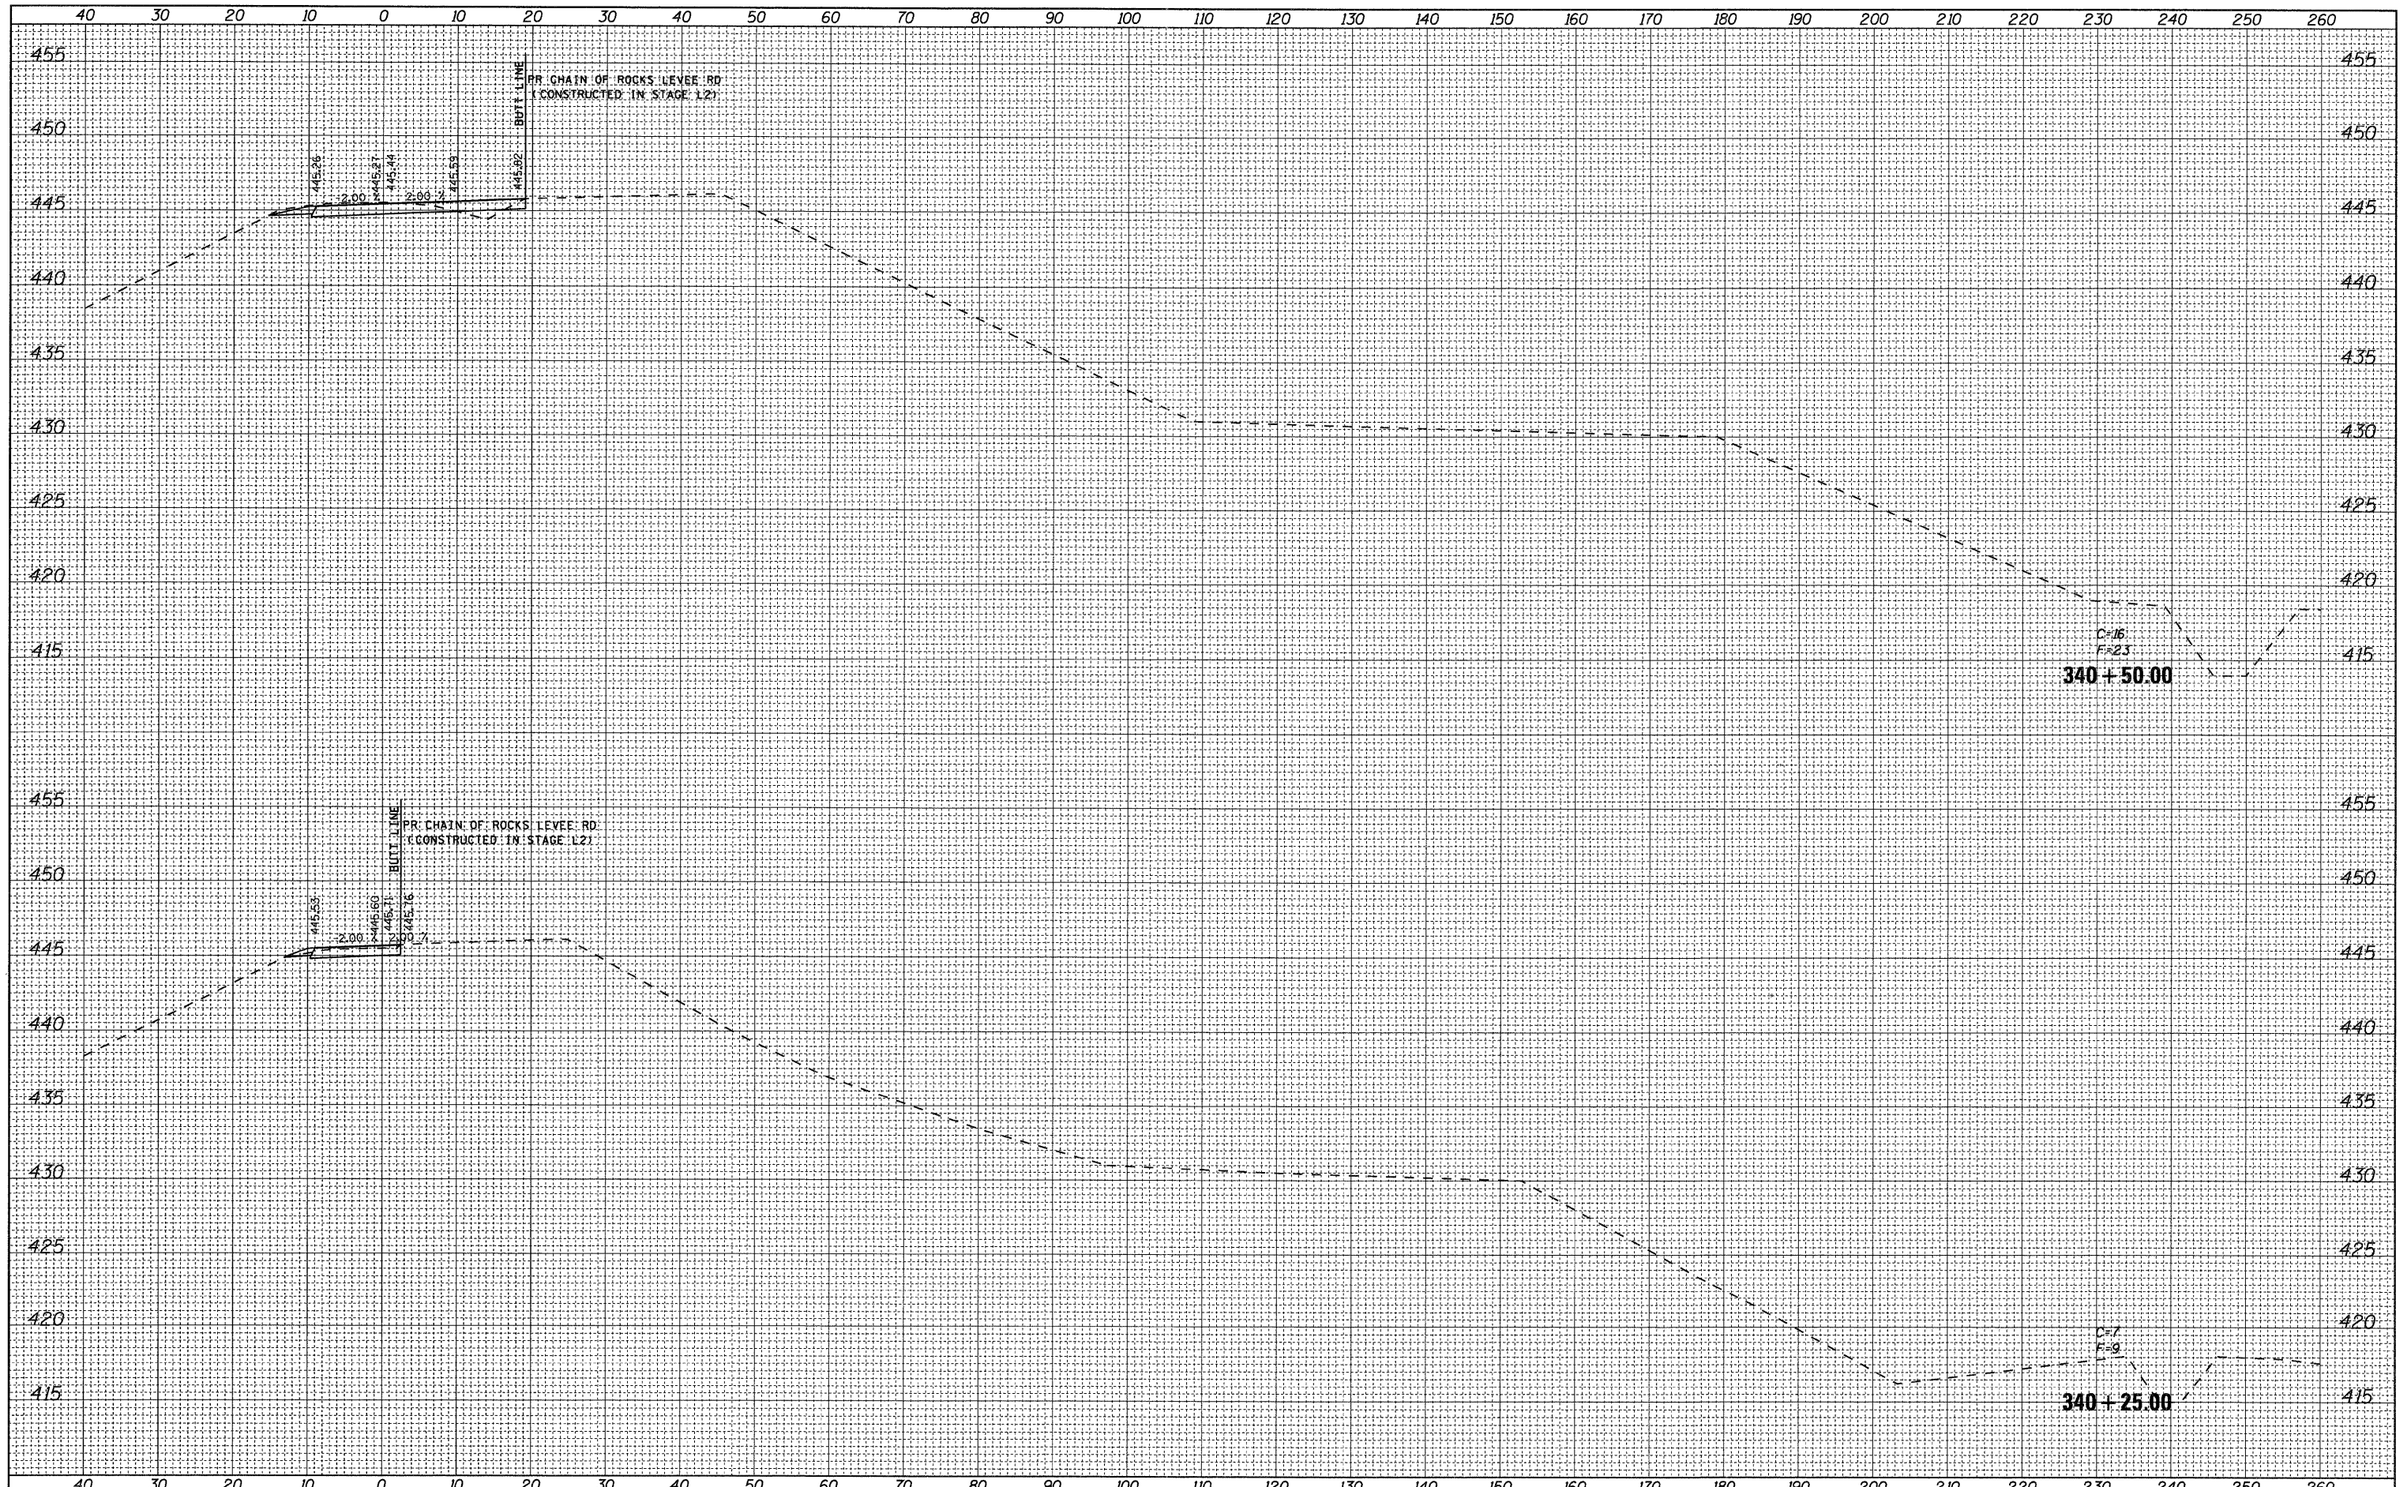

FINAL SURVEY — NOTE BOOK — NO. — SURVEYED — PLOTTED — TEMPLATE — AREAS — AREAS CHECKED — BY — DATE

ORIGINAL SURVEY — NOTE BOOK — NO. — SURVEYED — PLOTTED — TEMPLATE — AREAS — AREAS CHECKED — BY — DATE

FILE NAME = D876A91-Sht-XSSht-RLLRE-03.dgn	USER NAME = untitled	DESIGNED - CLS	REVISED -
		DRAWN - MAM	REVISED -
	PLOT SCALE = 10.0000 ' / IN.	CHECKED - CLS	REVISED -
	PLOT DATE = 3/15/2011	DATE - 3/18/2011	REVISED -


VOLKERT

STATE OF ILLINOIS
DEPARTMENT OF TRANSPORTATION

CROSS SECTIONS
RELOCATED LEVEE – STAGE L3

SCALE: 1"=(H)10'(V)5' | SHEET NO. 2 OF 17 SHEETS | STA. 340+25.00 TO STA. 340+50.00

F.A.I. RTE.	SECTION	COUNTY	TOTAL SHEETS	SHEET NO.
270	60-1B-1	MADISON	712	692
		CONTRACT NO. 76A91		
		ILLINOIS FED. AID PROJECT		

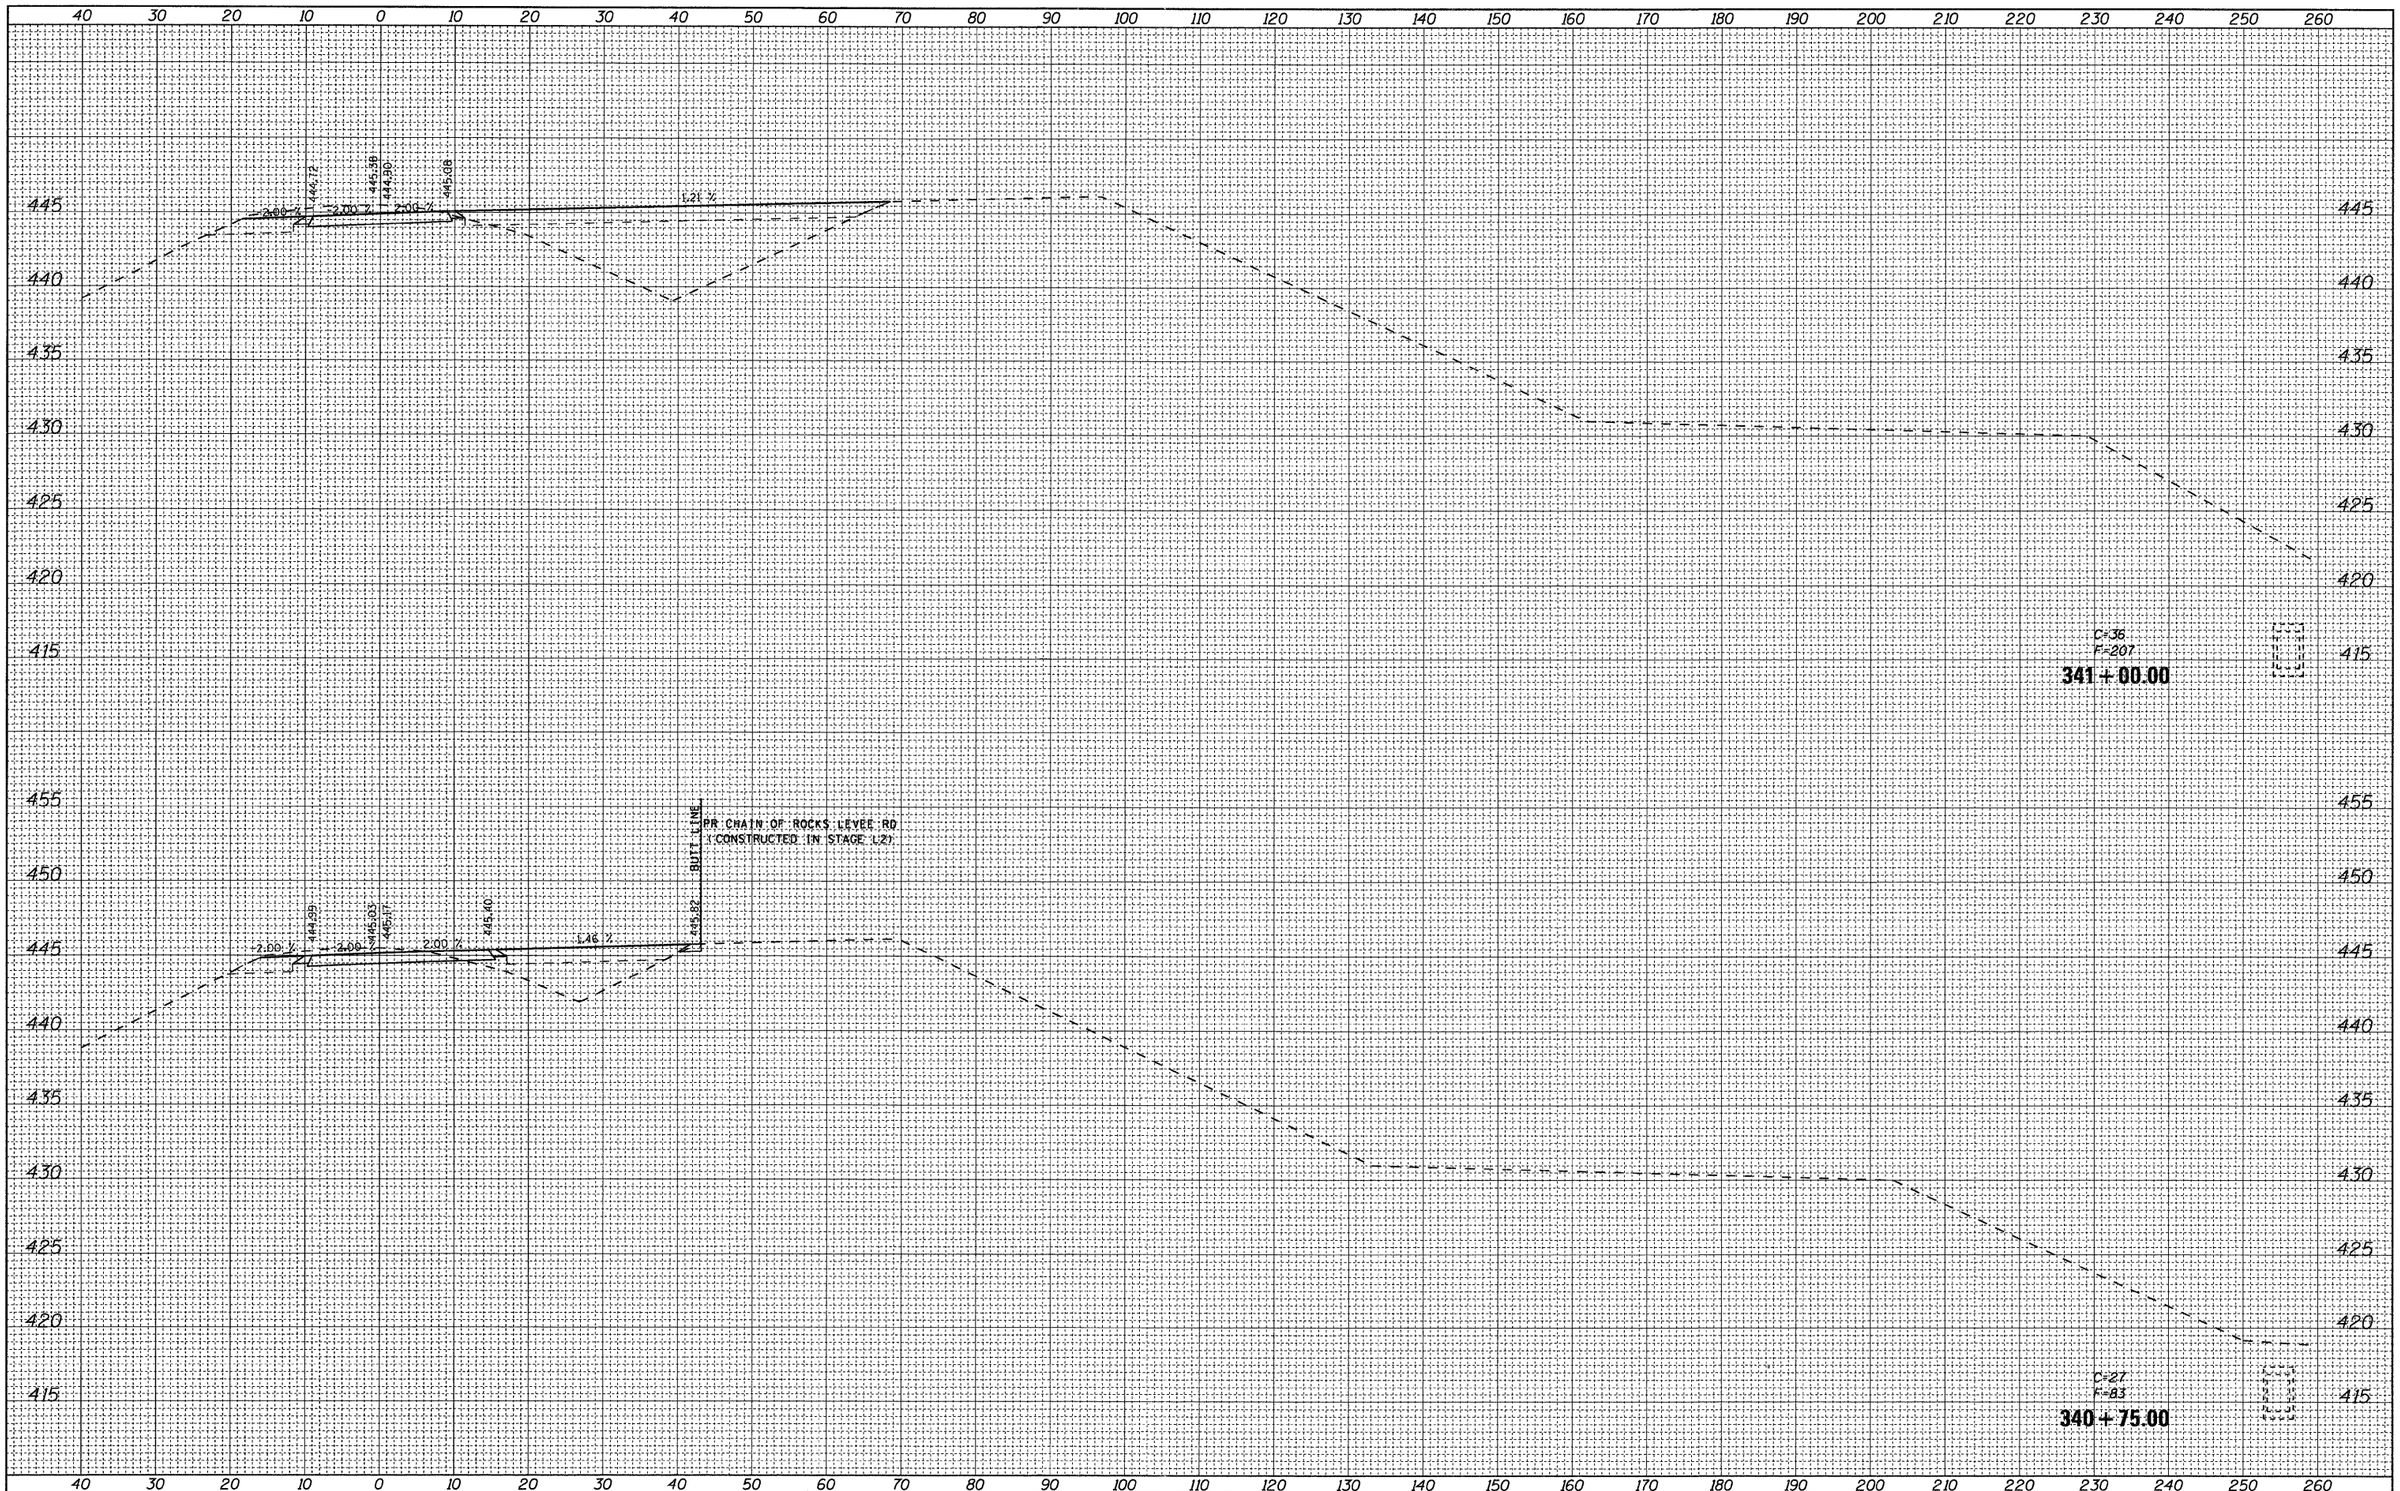

FINAL SURVEY

NO.	NOTE BOOK	BY	DATE

SURVEYED
PLOTTED
TEMPLATE
AREAS
AREAS CHECKED

ORIGINAL SURVEY

NO.	NOTE BOOK	BY	DATE

SURVEYED
PLOTTED
TEMPLATE
AREAS
AREAS CHECKED

FILE NAME = D976A91-Sht-XSSht-RLLRE-03.dgn	USER NAME = untitled	DESIGNED - CLS	REVISED -
		DRAWN - MAM	REVISED -
	PLOT SCALE = 10.0000 ' / IN.	CHECKED - CLS	REVISED -
	PLOT DATE = 3/15/2011	DATE - 3/18/2011	REVISED -


VOLKERT

STATE OF ILLINOIS
DEPARTMENT OF TRANSPORTATION

CROSS SECTIONS
RELOCATED LEVEE – STAGE L3

SCALE: 1"=(H)10'(V)5' | SHEET NO. 3 OF 17 SHEETS | STA. 340+75.00 TO STA. 341+00.00

F.A.I. RTE.	SECTION	COUNTY	TOTAL SHEETS	SHEET NO.
270	60-1B-1	MADISON	712	693
		CONTRACT NO. 76A91		
	ILLINOIS FED. AID PROJECT			

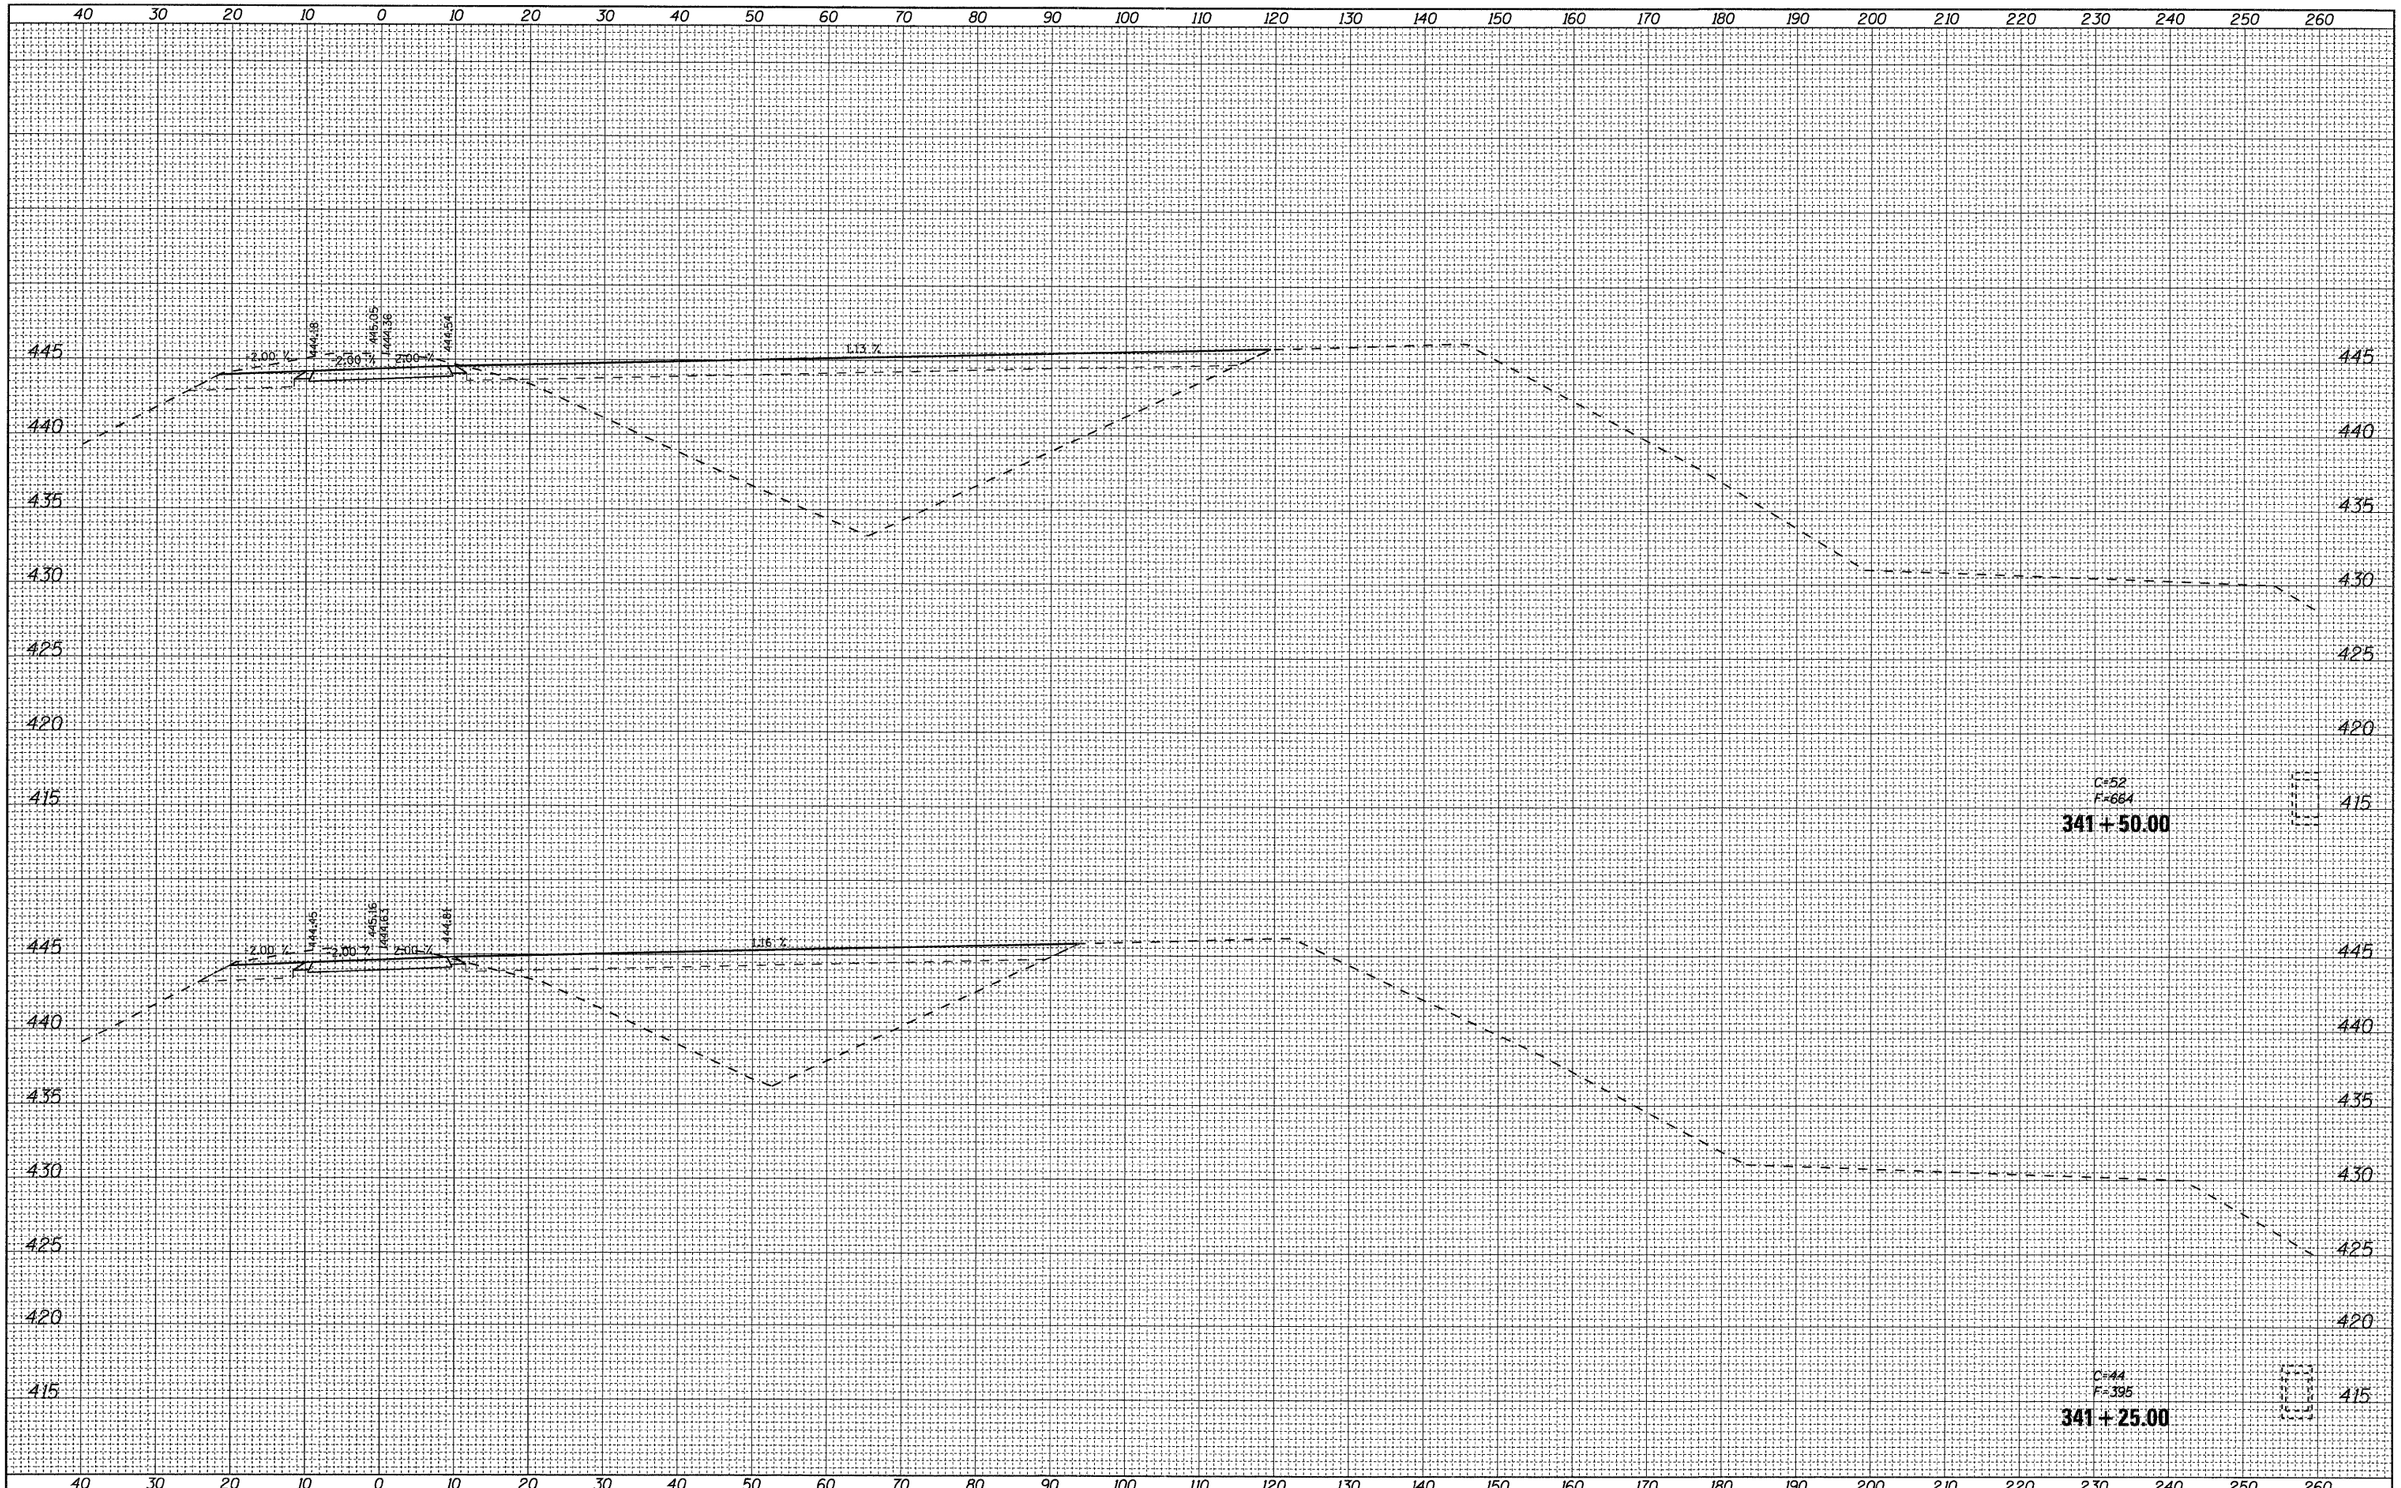

FINAL SURVEY
NOTE BOOK
NO.
SURVEYED
PLOTTED
TEMPLATE
AREAS
AREAS CHECKED
BY
DATE

ORIGINAL SURVEY
NOTE BOOK
NO.
SURVEYED
PLOTTED
TEMPLATE
AREAS
AREAS CHECKED
BY
DATE

FILE NAME = D876A91-Sht-XSSht-RLLRE-03.dgn	USER NAME = untitled	DESIGNED - CLS	REVISED -
		DRAWN - MAM	REVISED -
	PLOT SCALE = 10.0000 ' / IN.	CHECKED - CLS	REVISED -
	PLOT DATE = 3/15/2011	DATE - 3/18/2011	REVISED -


VOLKERT

STATE OF ILLINOIS
DEPARTMENT OF TRANSPORTATION

CROSS SECTIONS
RELOCATED LEVEE – STAGE L3

SCALE: 1"=(H)10'(V)5' | SHEET NO. 4 OF 17 SHEETS | STA. 341+25.00 TO STA. 341+50.00

F.A.I. RTE.	SECTION	COUNTY	TOTAL SHEETS	SHEET NO.
270	60-1B-1	MADISON	712	694
		CONTRACT NO. 76A91		
	ILLINOIS FED. AID PROJECT			

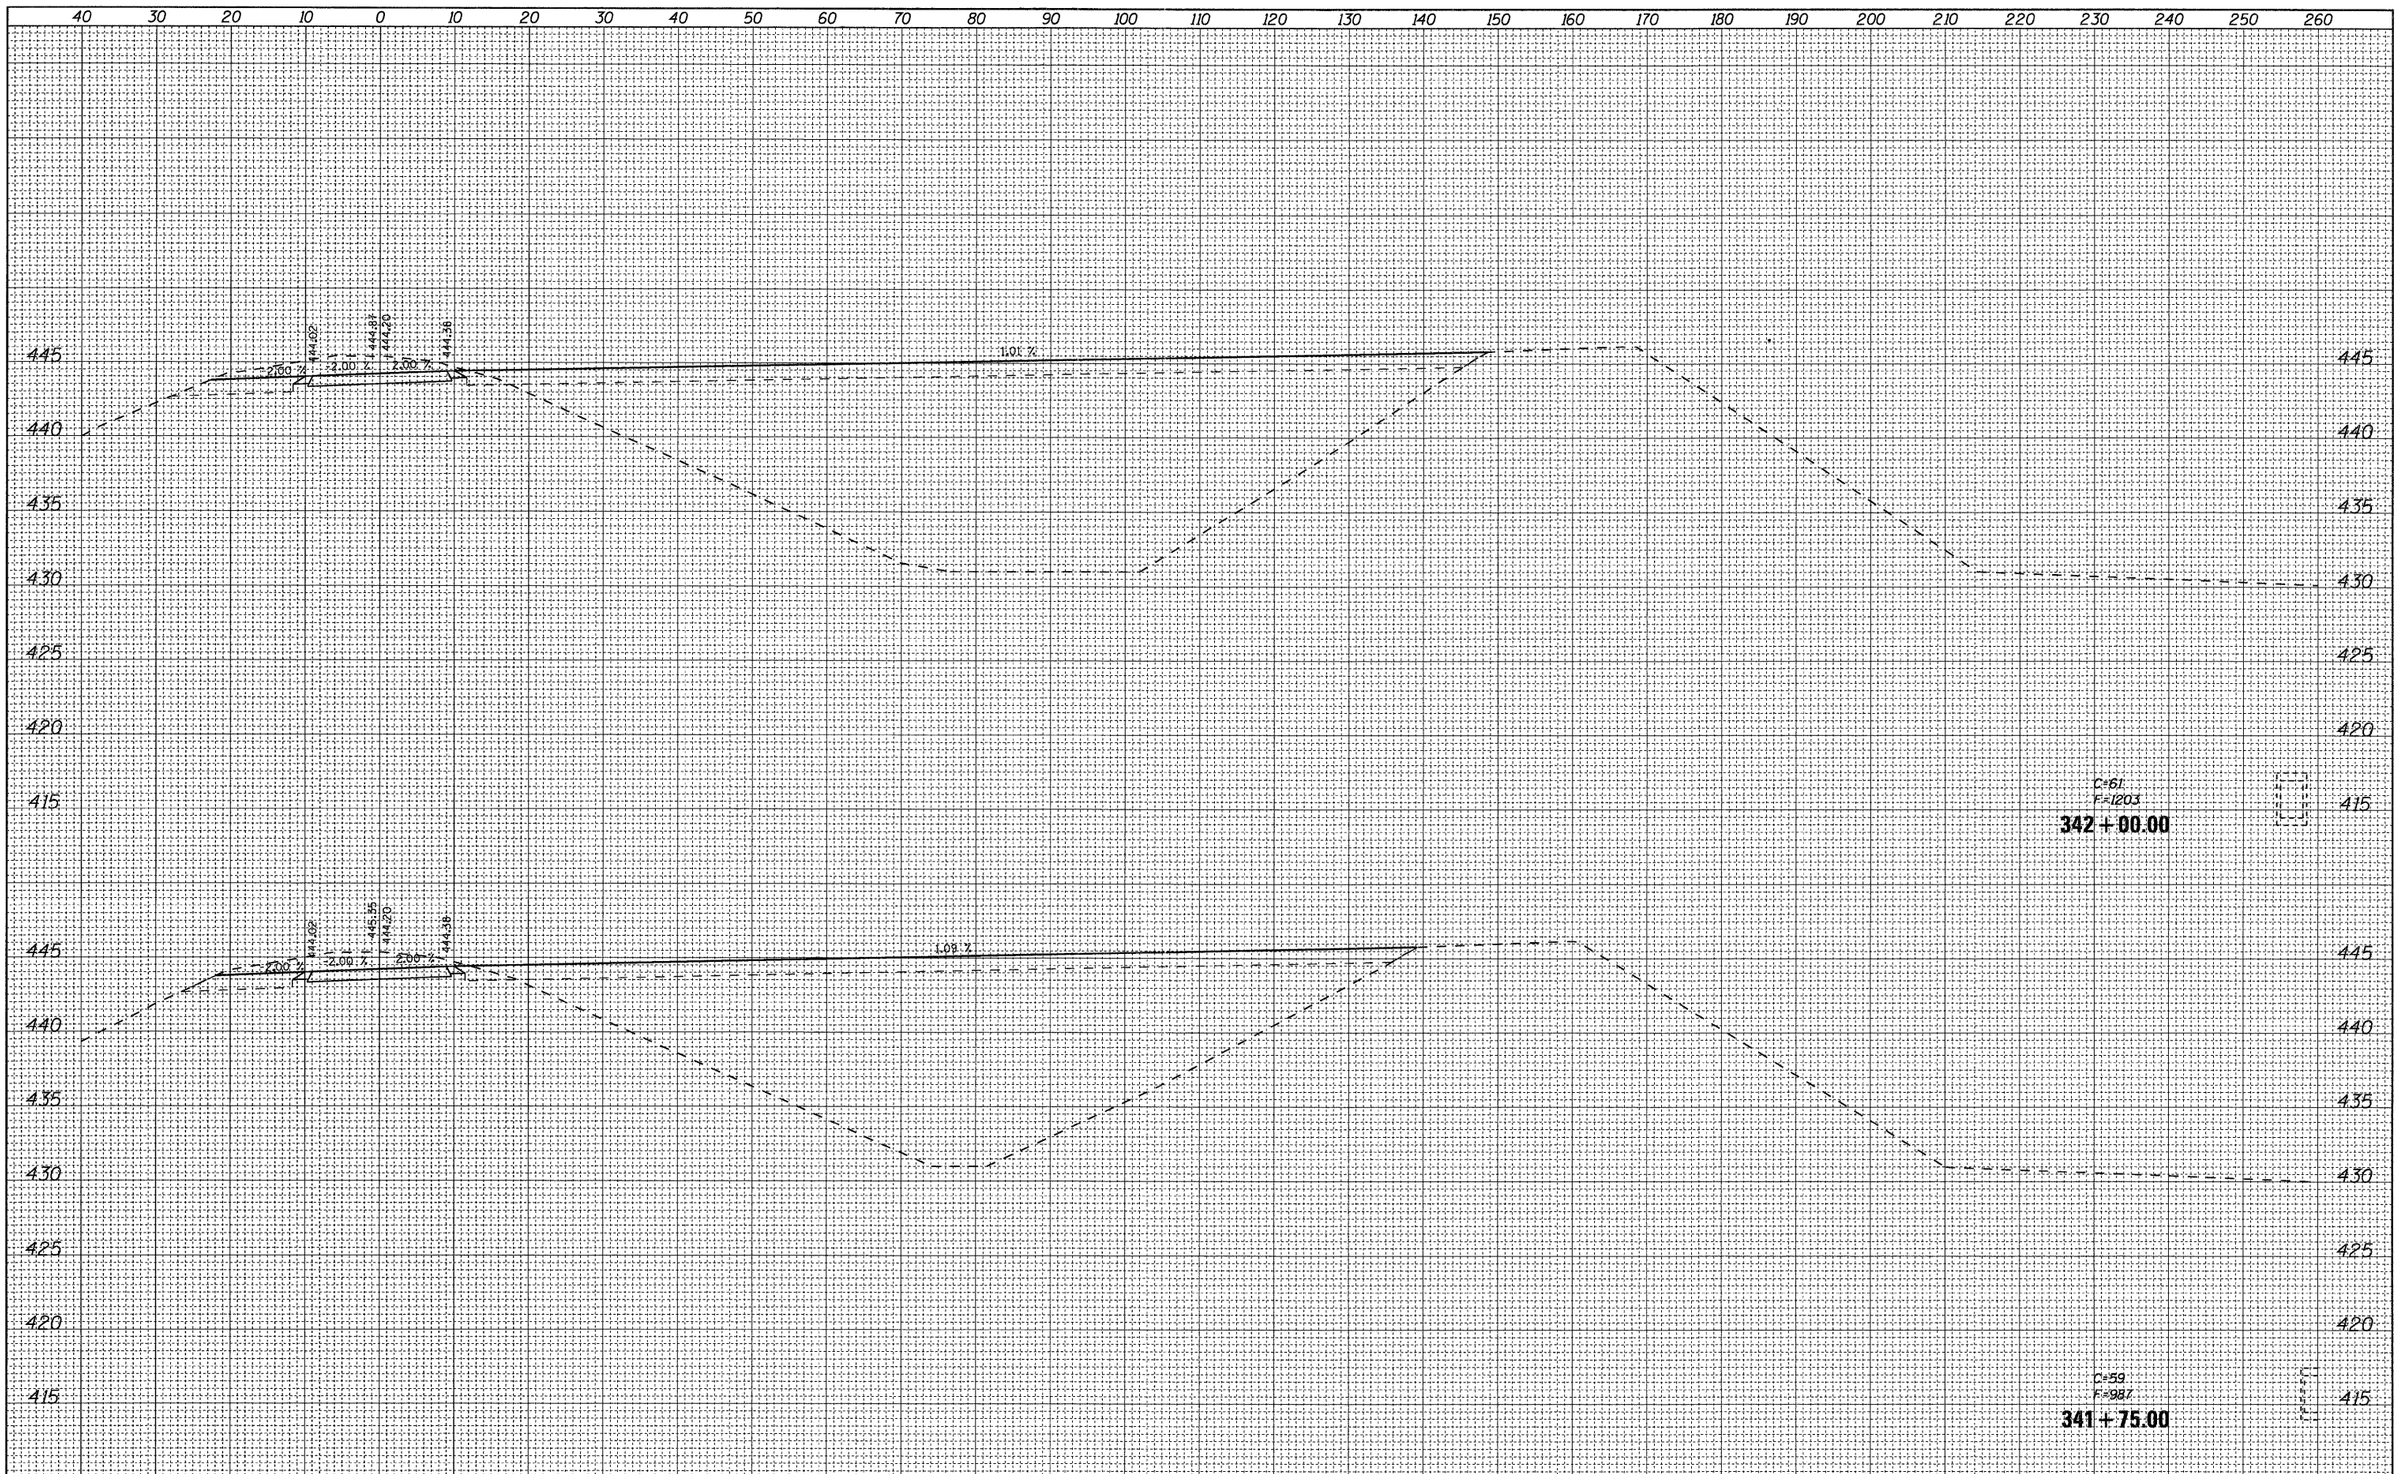

FINAL SURVEY — NOTE BOOK — NO.
SURVEYED — PLOTTED — TEMPLATE — AREAS — AREAS CHECKED
BY — DATE

ORIGINAL SURVEY — NOTE BOOK — NO.
SURVEYED — PLOTTED — TEMPLATE — AREAS — AREAS CHECKED
BY — DATE

FILE NAME = D876A91-Sht-XSSht-RLLRE-03.dgn	USER NAME = untitled	DESIGNED - CLS	REVISED -
		DRAWN - MAM	REVISED -
	PLOT SCALE = 10.0000 ' / IN.	CHECKED - CLS	REVISED -
	PLOT DATE = 3/15/2011	DATE - 3/18/2011	REVISED -

VOLKERT

STATE OF ILLINOIS
DEPARTMENT OF TRANSPORTATION


CROSS SECTIONS
RELOCATED LEVEE – STAGE L3

SCALE: 1"=(H)10'(V)5' | SHEET NO. 5 OF 17 SHEETS | STA. 341+75.00 TO STA. 342+00.00

F.A.I. RTE.	SECTION	COUNTY	TOTAL SHEETS	SHEET NO.
270	60-1B-1	MADISON	712	695
		CONTRACT NO. 76A91		
	ILLINOIS FED. AID PROJECT			

FINAL SURVEY	NOTE BOOK	NO.
	SURVEYED	BY
	PLOTTED	
	TEMPLATE	
	AREAS	
	AREAS CHECKED	DATE

ORIGINAL SURVEY	NOTE BOOK	NO.
	SURVEYED	BY
	PLOTTED	
	TEMPLATE	
	AREAS	
	AREAS CHECKED	DATE

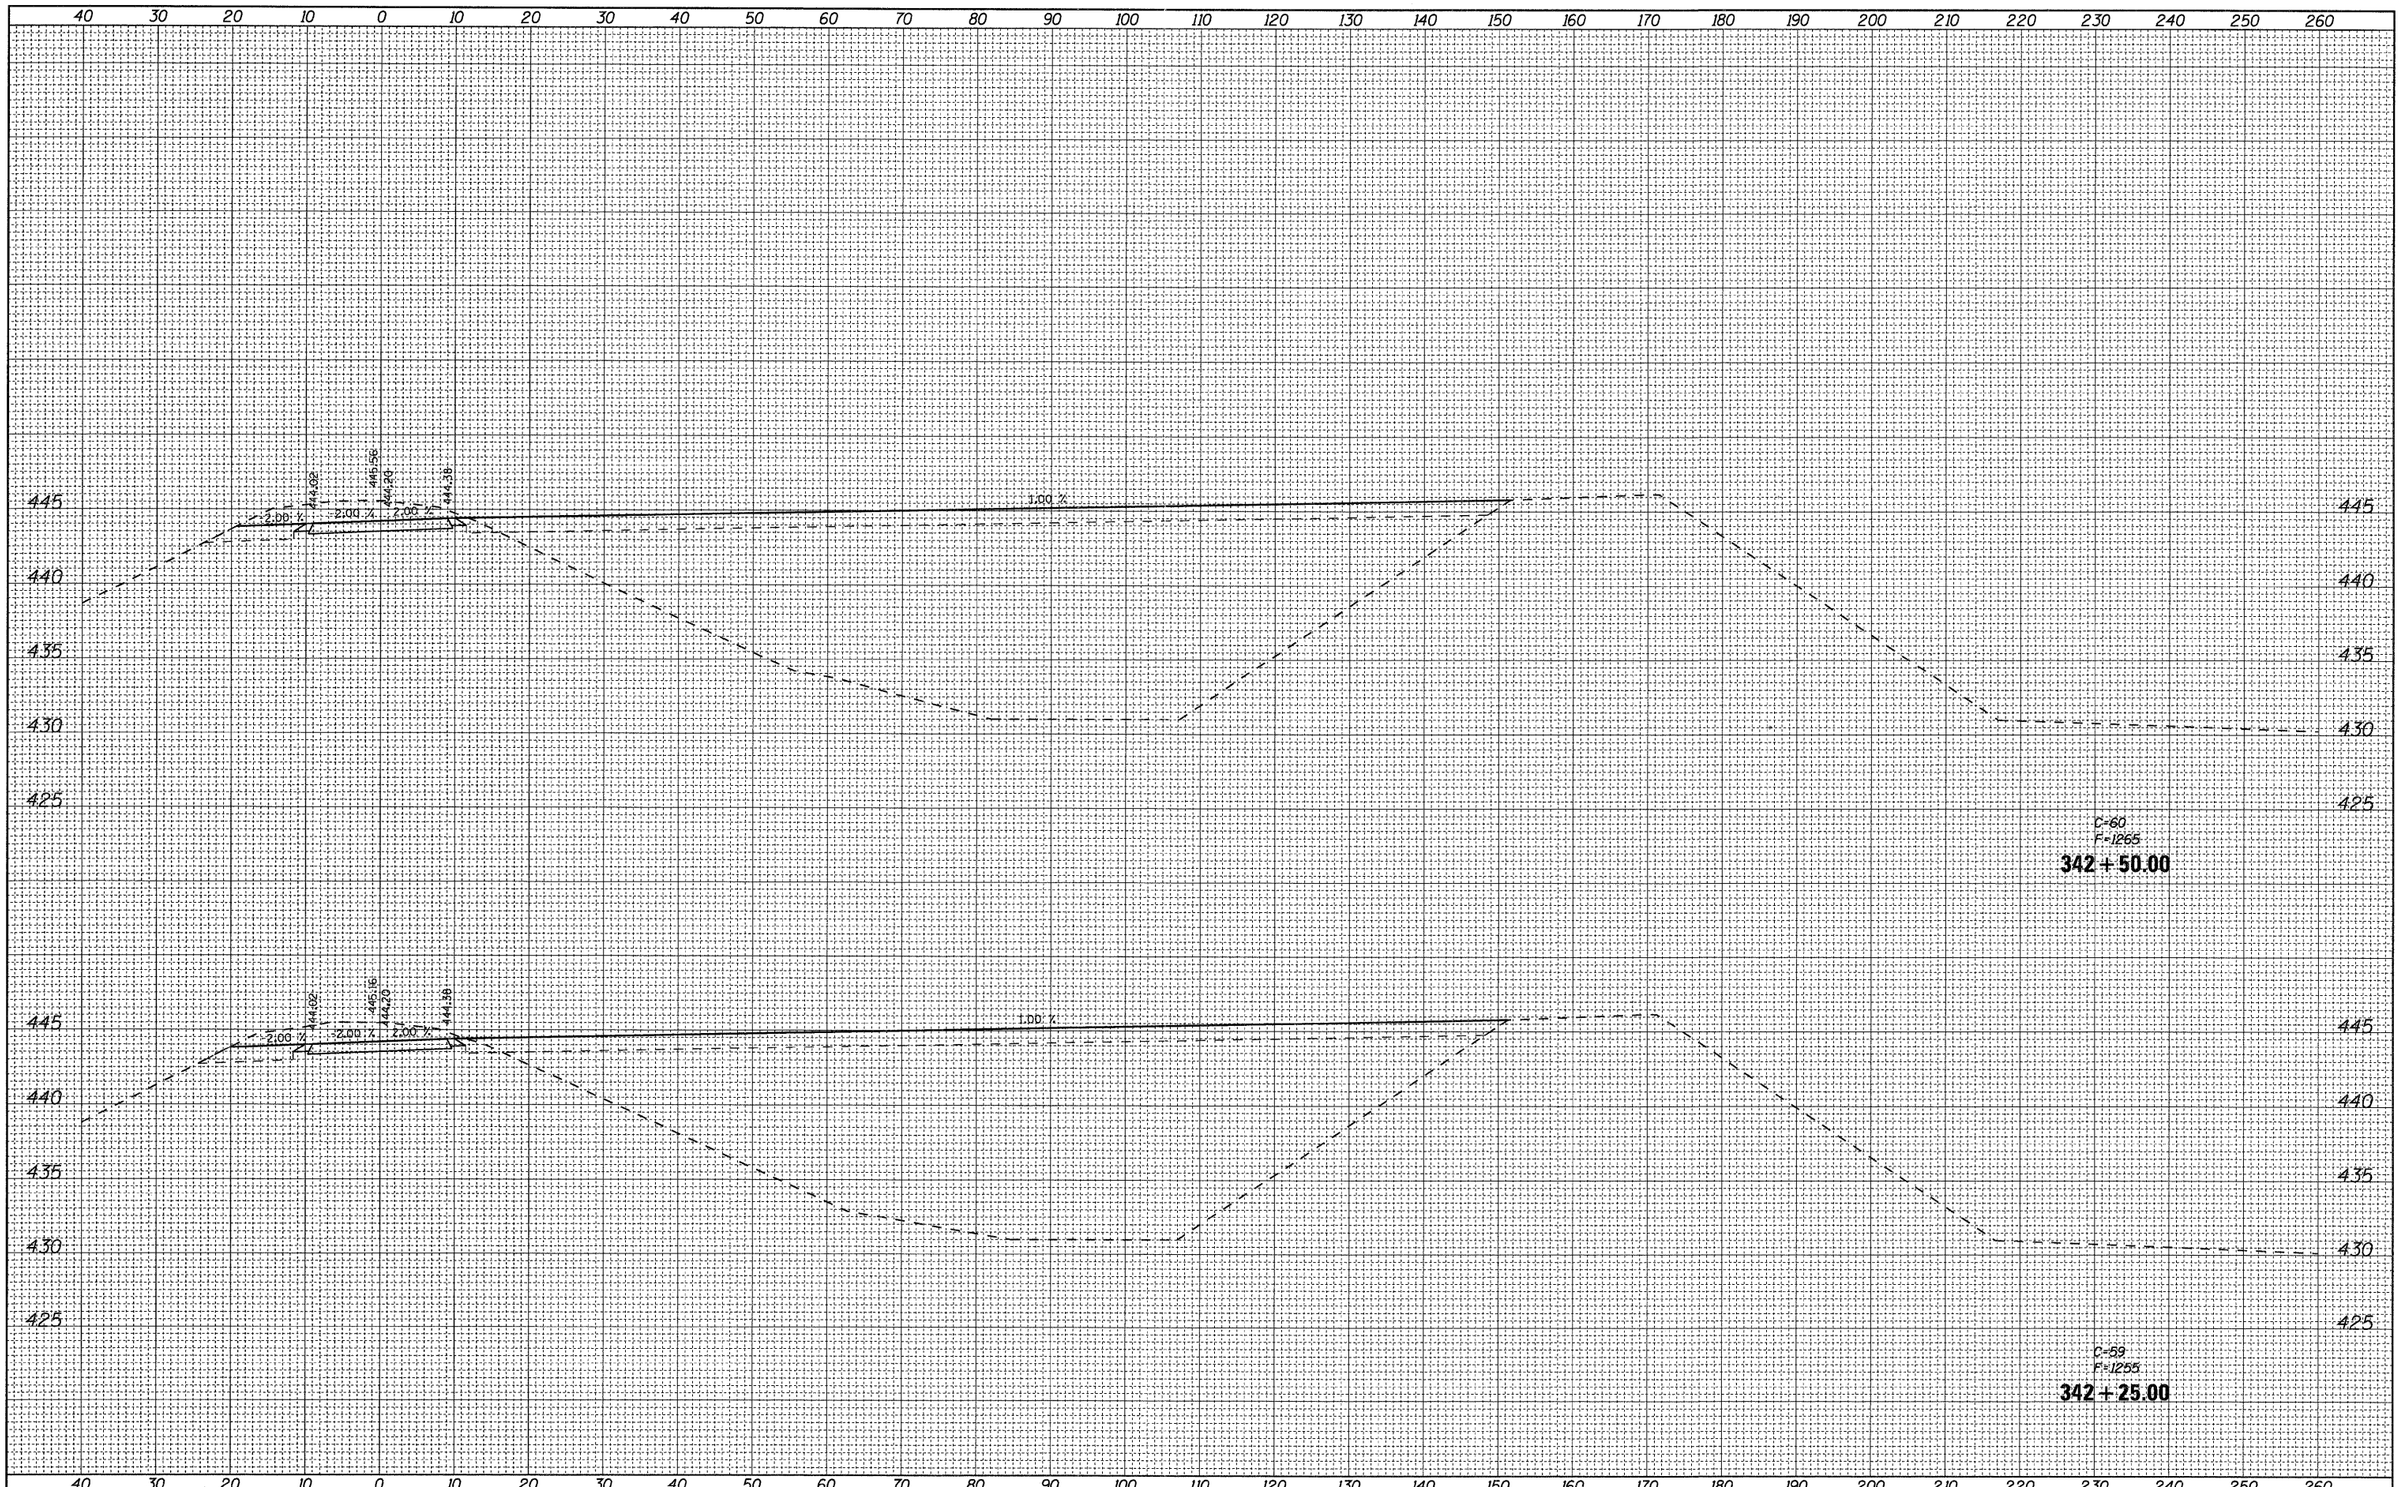


FILE NAME = D876A91-Sht-XSSht-RLLRE-03.dgn	USER NAME = untitled	DESIGNED - CLS	REVISED -	STATE OF ILLINOIS DEPARTMENT OF TRANSPORTATION	CROSS SECTIONS RELOCATED LEVEE – STAGE L3
VOLKERT		DRAWN - MAM	REVISED -		
	PLOT SCALE = 10.0000 ' / IN.	CHECKED - CLS	REVISED -		SCALE: 1"=(H)10'(V)5' SHEET NO. 6 OF 17 SHEETS STA. 342+25.00 TO STA. 342+50.00
	PLOT DATE = 3/15/2011	DATE - 3/18/2011	REVISED -		

F.A.I. RTE.	SECTION	COUNTY	TOTAL SHEETS	SHEET NO.
270	60-1B-1	MADISON	712	696
		CONTRACT NO. 76A91		
	ILLINOIS FED. AID PROJECT			

FINAL SURVEY	BY	DATE
SURVEYED		
PLOTTED		
TEMPLATE		
NOTE BOOK		
NO.	AREAS CHECKED	

ORIGINAL SURVEY	BY	DATE
SURVEYED		
PLOTTED		
TEMPLATE		
NOTE BOOK		
NO.	AREAS CHECKED	

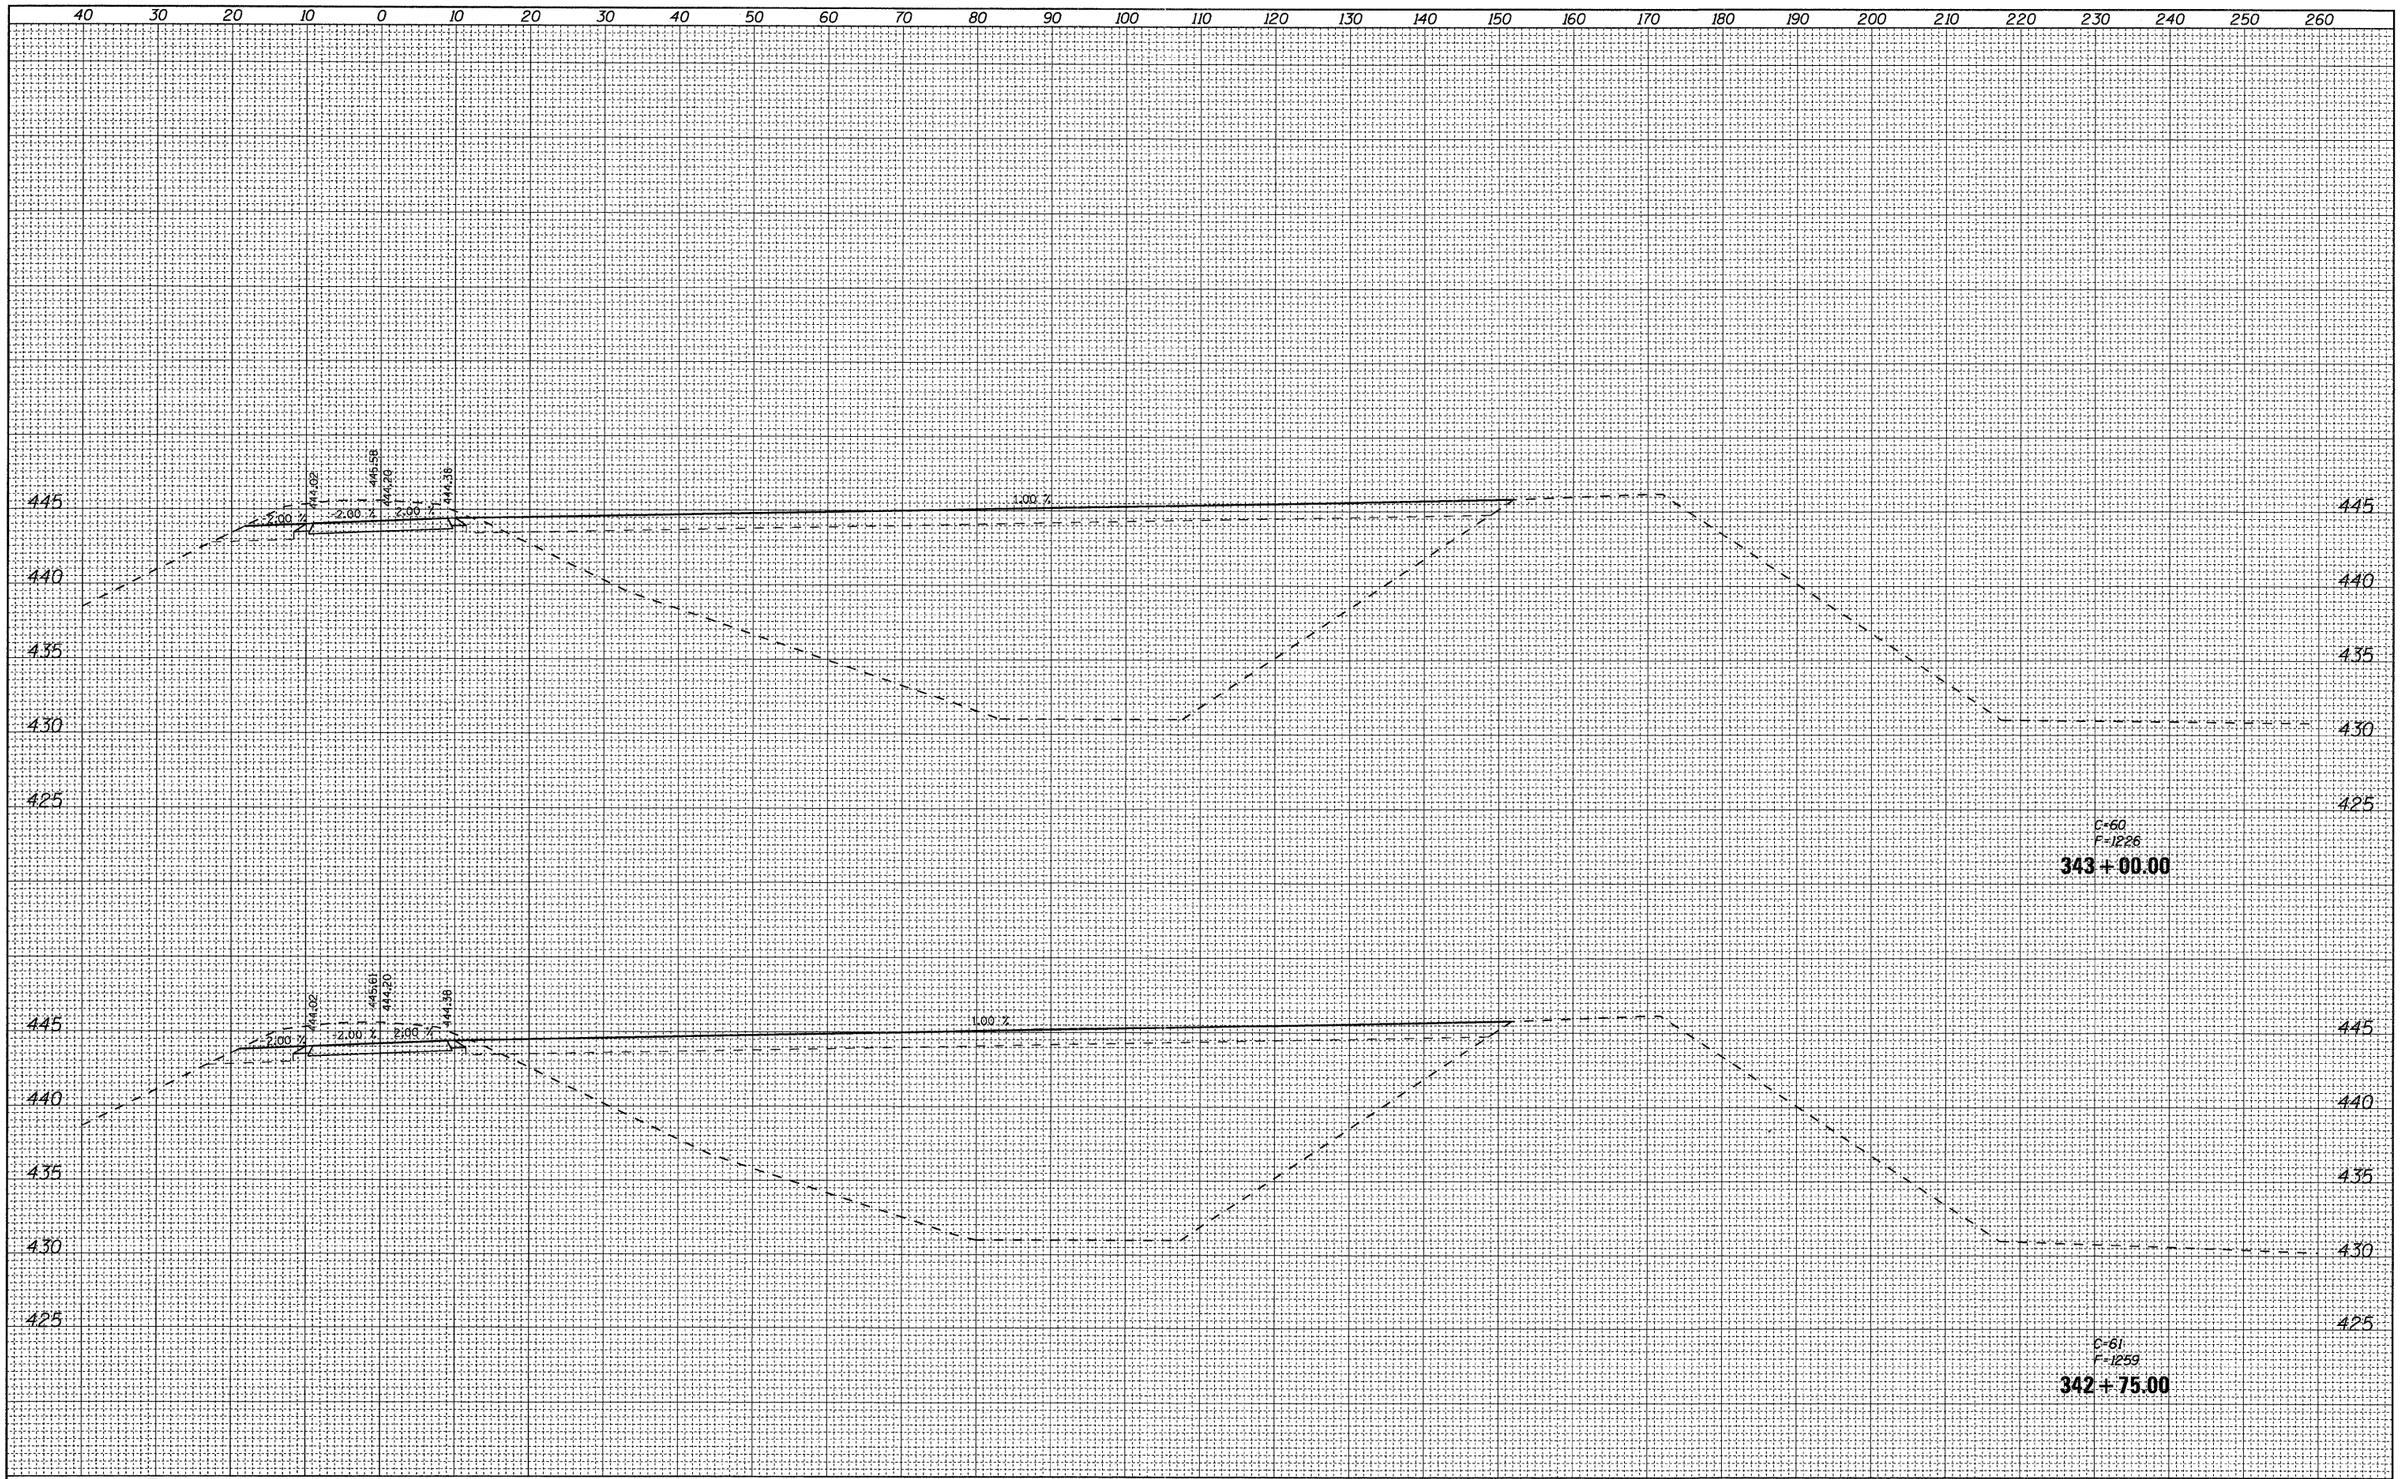


FILE NAME =	USER NAME = untitled	DESIGNED - CLS	REVISED -
D876A91-Sht-XSSht-RLLRE-03.dgn		DRAWN - MAM	REVISED -
VOLKERT	PLOT SCALE = 10.0000 ' / IN.	CHECKED - CLS	REVISED -
	PLOT DATE = 3/15/2011	DATE - 3/18/2011	REVISED -

STATE OF ILLINOIS
DEPARTMENT OF TRANSPORTATION

CROSS SECTIONS
RELOCATED LEVEE – STAGE L3

SCALE: 1"=(H)10'(V)5' | SHEET NO. 7 OF 17 SHEETS | STA. 342+75.00 TO STA. 343+00.00

F.A.I. RTE.	SECTION	COUNTY	TOTAL SHEETS	SHEET NO.
270	60-1B-1	MADISON	712	697
		CONTRACT NO. 76A91		
		ILLINOIS FED. AID PROJECT		

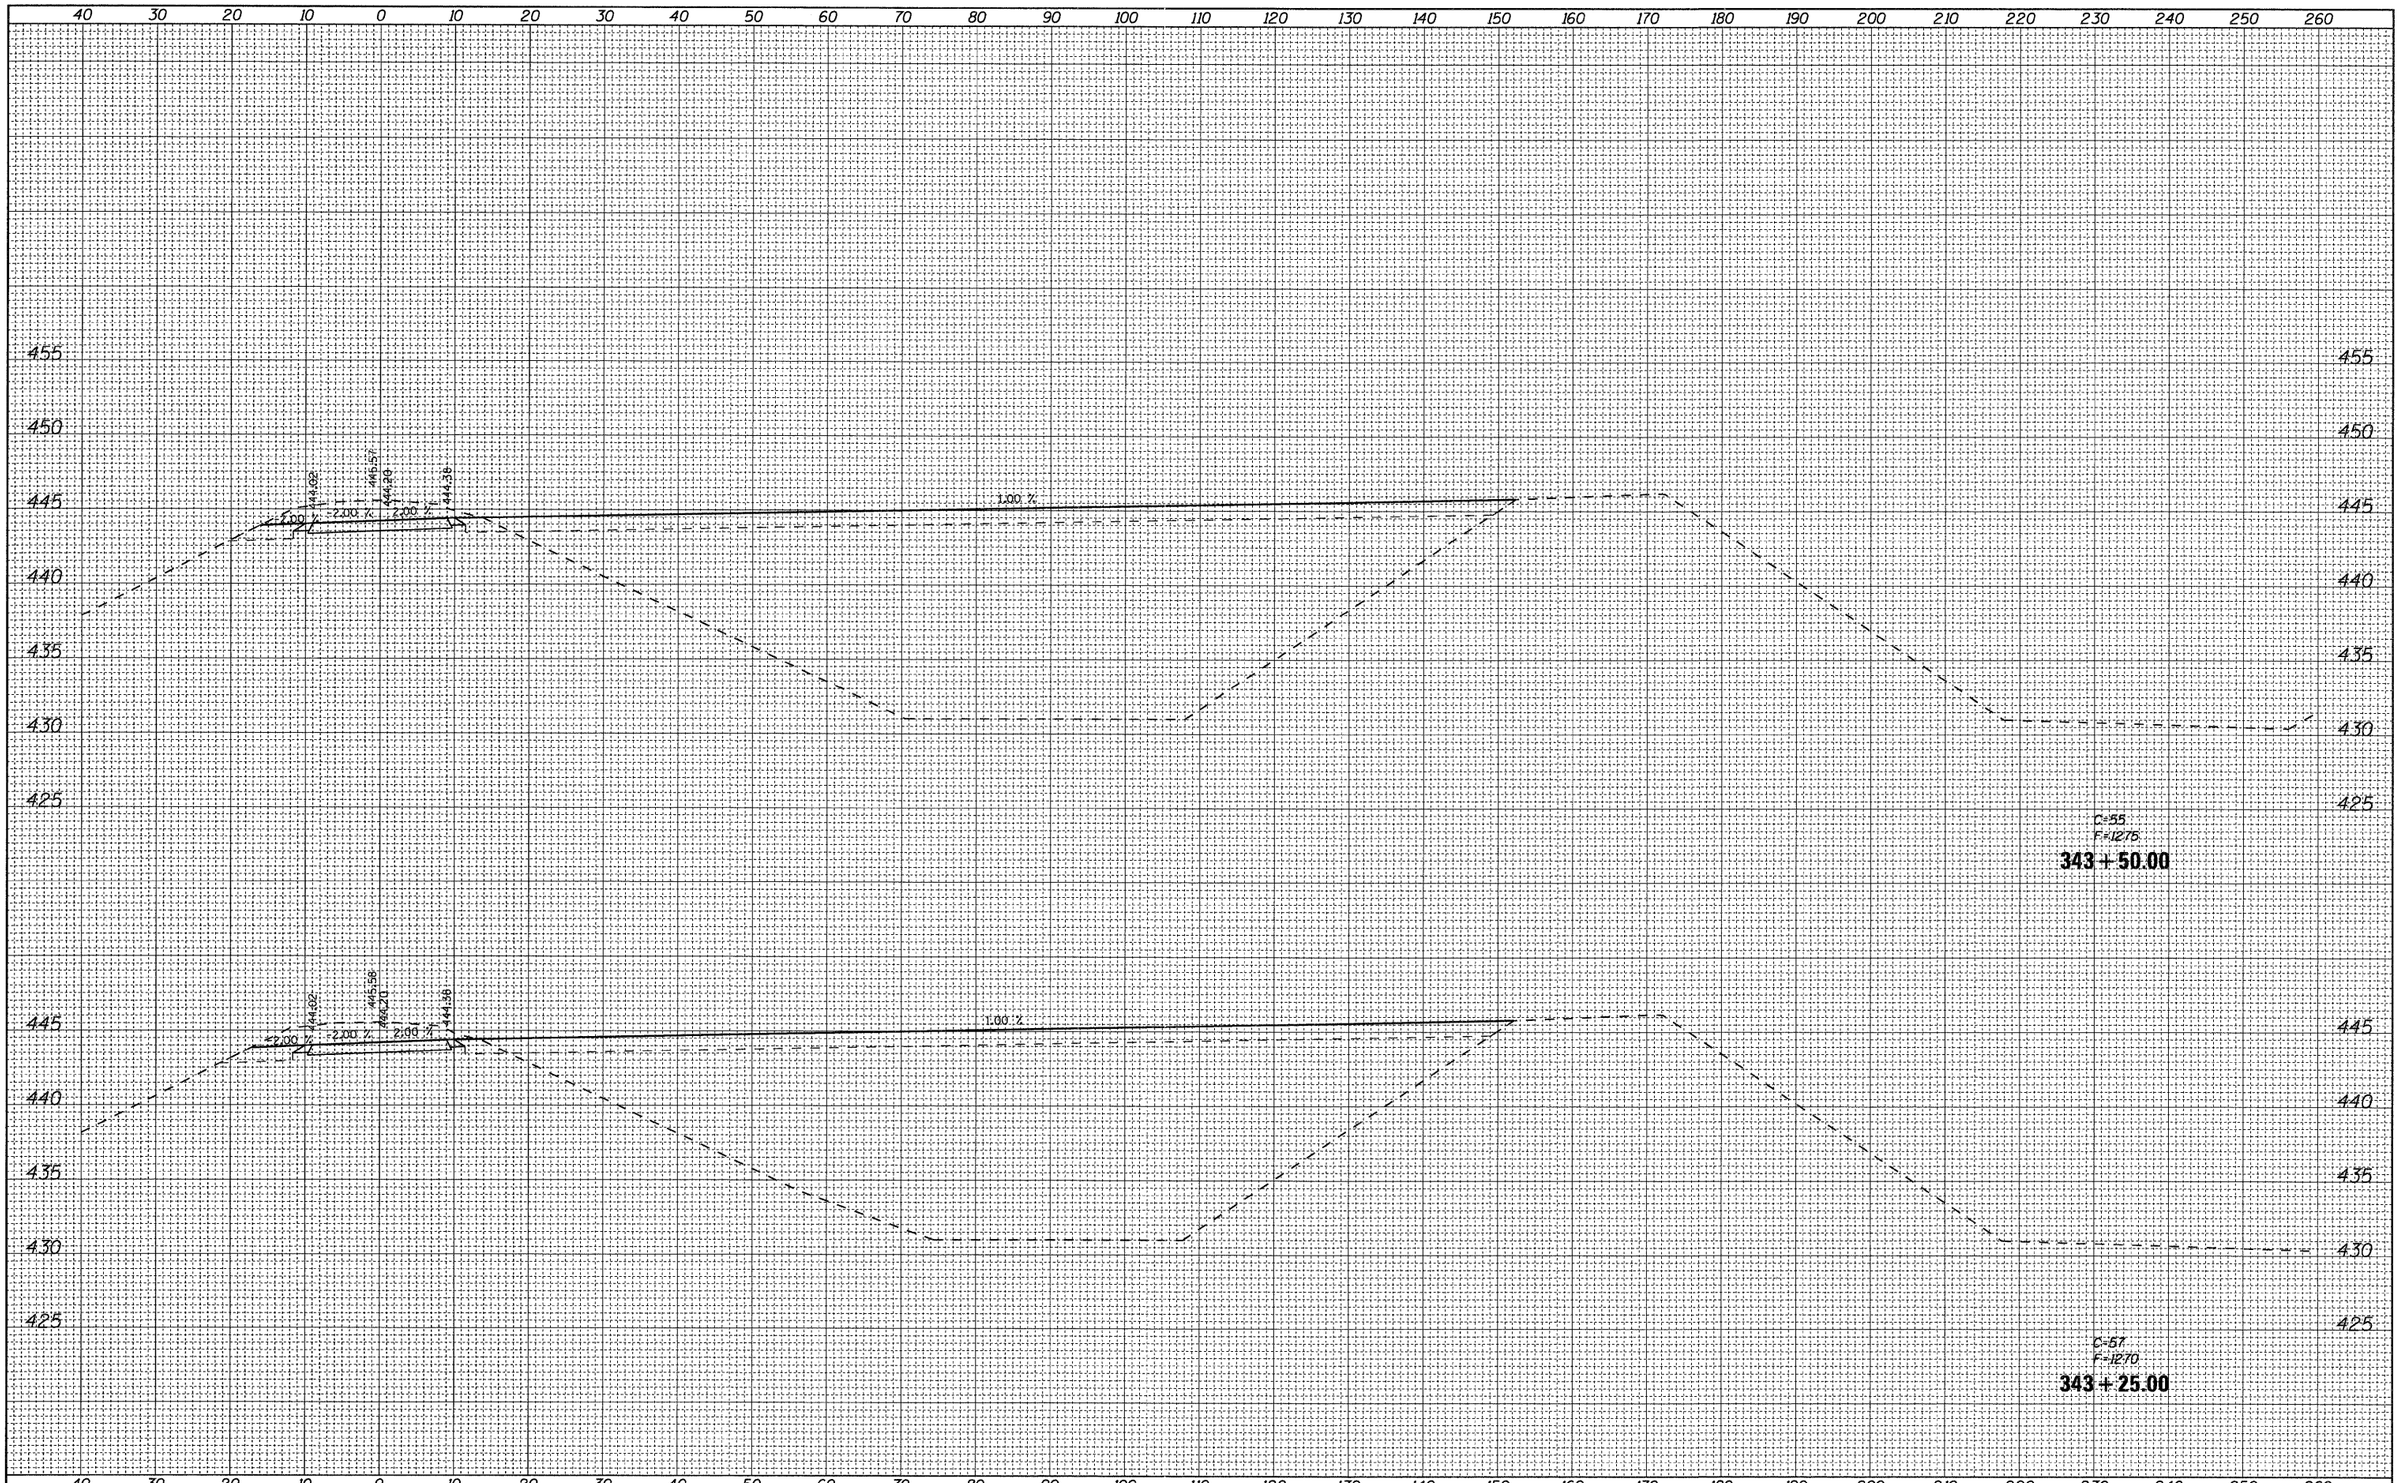

FINAL SURVEY	BY	DATE
SURVEYED		
PLOTTED		
TEMPLATE		
NOTE BOOK		
NO.	AREAS CHECKED	

ORIGINAL SURVEY	BY	DATE
SURVEYED		
PLOTTED		
TEMPLATE		
NOTE BOOK		
NO.	AREAS CHECKED	

FILE NAME = D876A91-Sht-XSSht-RLLRE-03.dgn	USER NAME = untitled	DESIGNED - CLS	REVISED -
		DRAWN - MAM	REVISED -
	PLOT SCALE = 10.0000 ' / IN.	CHECKED - CLS	REVISED -
	PLOT DATE = 3/15/2011	DATE - 3/18/2011	REVISED -

VOLKERT


STATE OF ILLINOIS
DEPARTMENT OF TRANSPORTATION

CROSS SECTIONS
RELOCATED LEVEE – STAGE L3

SCALE: 1"=(H)10'(V)5' | SHEET NO. 8 OF 17 SHEETS | STA. 343+25.00 TO STA. 343+50.00

F.A.I. RTE.	SECTION	COUNTY	TOTAL SHEETS	SHEET NO.
270	60-1B-1	MADISON	712	698
		CONTRACT NO. 76A91		
	ILLINOIS FED. AID PROJECT			

FINAL SURVEY		BY	DATE
NOTE BOOK	SURVEYED		
NO.	PLOTTED		
	TEMPLATE		
	AREAS		
	AREAS CHECKED		

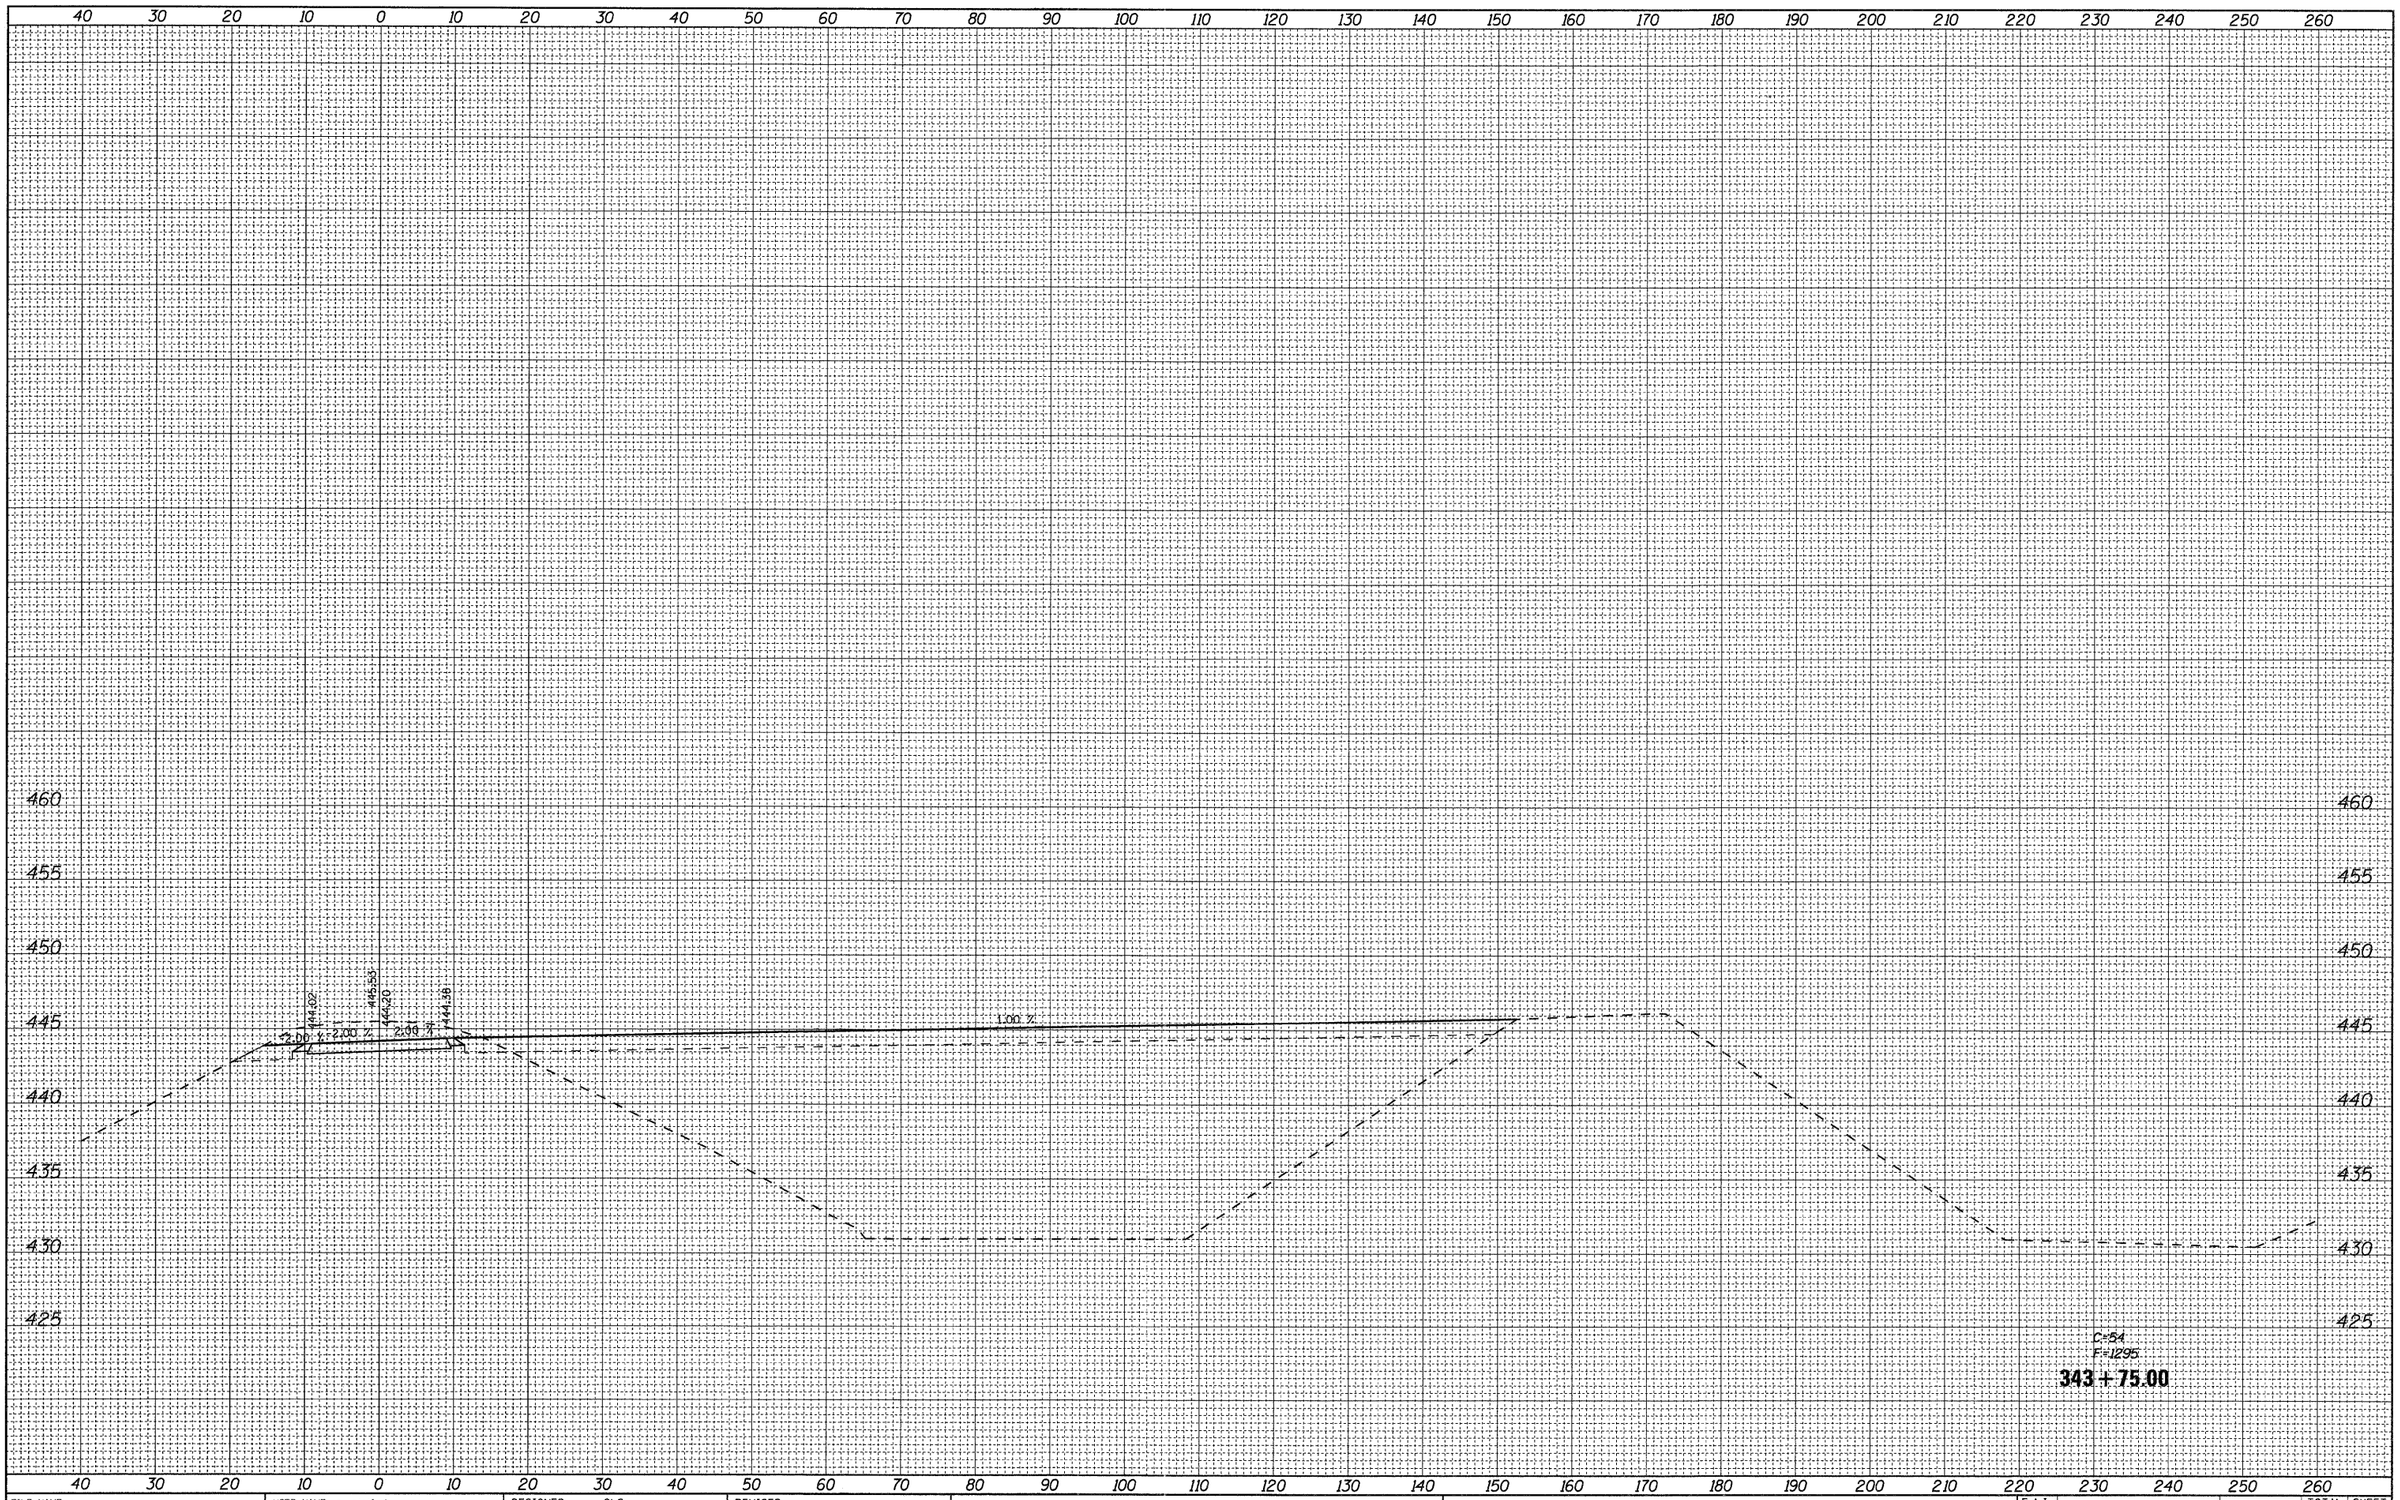

ORIGINAL SURVEY		BY	DATE
NOTE BOOK	SURVEYED		
NO.	PLOTTED		
	TEMPLATE		
	AREAS		
	AREAS CHECKED		

FILE NAME = D876A91-Sht-XSSht-RLLRE-03.dgn	USER NAME = untitled	DESIGNED - CLS	REVISED -
VOLKERT		DRAWN - MAM	REVISED -
	PLOT SCALE = 10.0000 ' / IN.	CHECKED - CLS	REVISED -
	PLOT DATE = 3/15/2011	DATE - 3/18/2011	REVISED -

STATE OF ILLINOIS
DEPARTMENT OF TRANSPORTATION


CROSS SECTIONS
RELOCATED LEVEE – STAGE L3

SCALE: 1"=(H)10'(V)5' | SHEET NO. 9 OF 17 SHEETS | STA. 343+75.00 TO STA. 343+75.00

F.A.I. RTE.	SECTION	COUNTY	TOTAL SHEETS	SHEET NO.
270	60-1B-1	MADISON	712	699
		CONTRACT NO. 76A91		
		ILLINOIS	FED. AID PROJECT	

FINAL SURVEY		BY	DATE
NOTE BOOK	SURVEYED		
NO.	PLOTTED		
	TEMPLATE		
	AREAS		
	AREAS CHECKED		

ORIGINAL SURVEY		BY	DATE
NOTE BOOK	SURVEYED		
NO.	PLOTTED		
	TEMPLATE		
	AREAS		
	AREAS CHECKED		

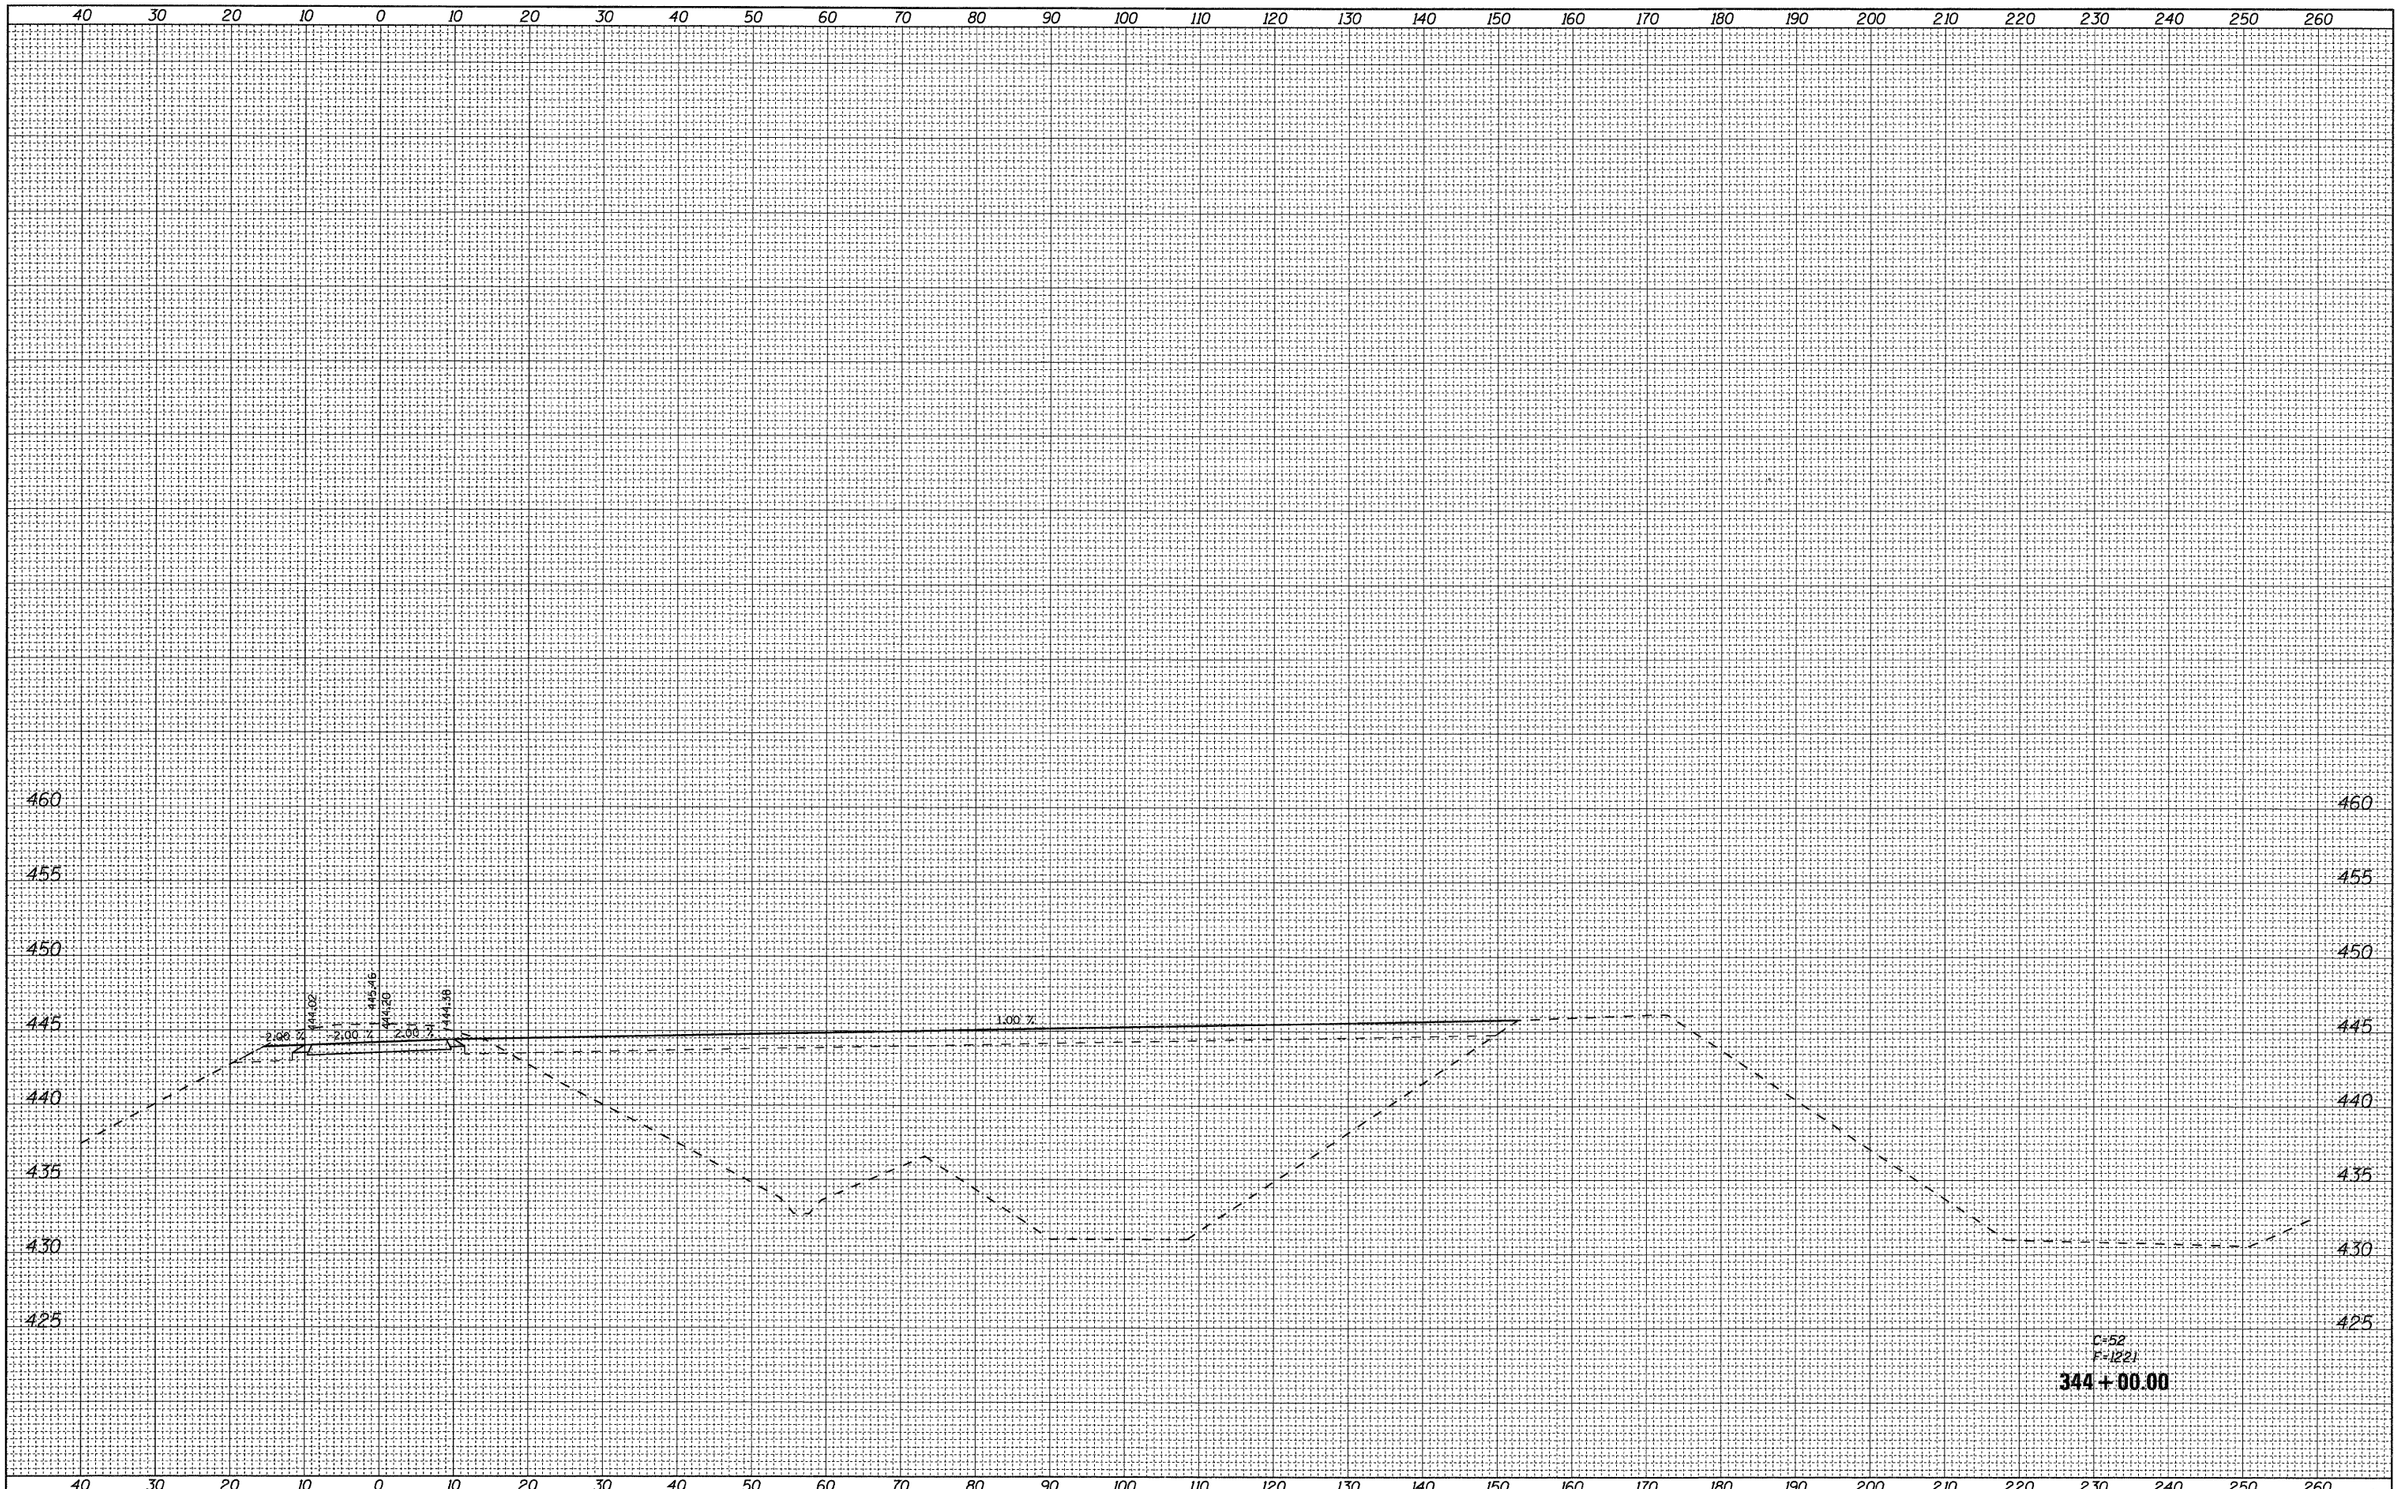

FILE NAME =	USER NAME = untitled	DESIGNED - CLS	REVISED -
D876A91-Sht-XSSht-RLLRE-03.dgn		DRAWN - MAM	REVISED -
VOLKERT	PLOT SCALE = 10.0000 ' / IN.	CHECKED - CLS	REVISED -
	PLOT DATE = 3/15/2011	DATE - 3/18/2011	REVISED -

STATE OF ILLINOIS
DEPARTMENT OF TRANSPORTATION

CROSS SECTIONS
RELOCATED LEVEE – STAGE L3

SCALE: 1"=(H)10'(V)5' | SHEET NO. 10 OF 17 SHEETS | STA. 344+00.00 TO STA. 344+00.00

F.A.I. RTE.	SECTION	COUNTY	TOTAL SHEETS	SHEET NO.
270	60-1B-1	MADISON	712	700
		CONTRACT NO. 76A91		
	ILLINOIS FED. AID PROJECT			