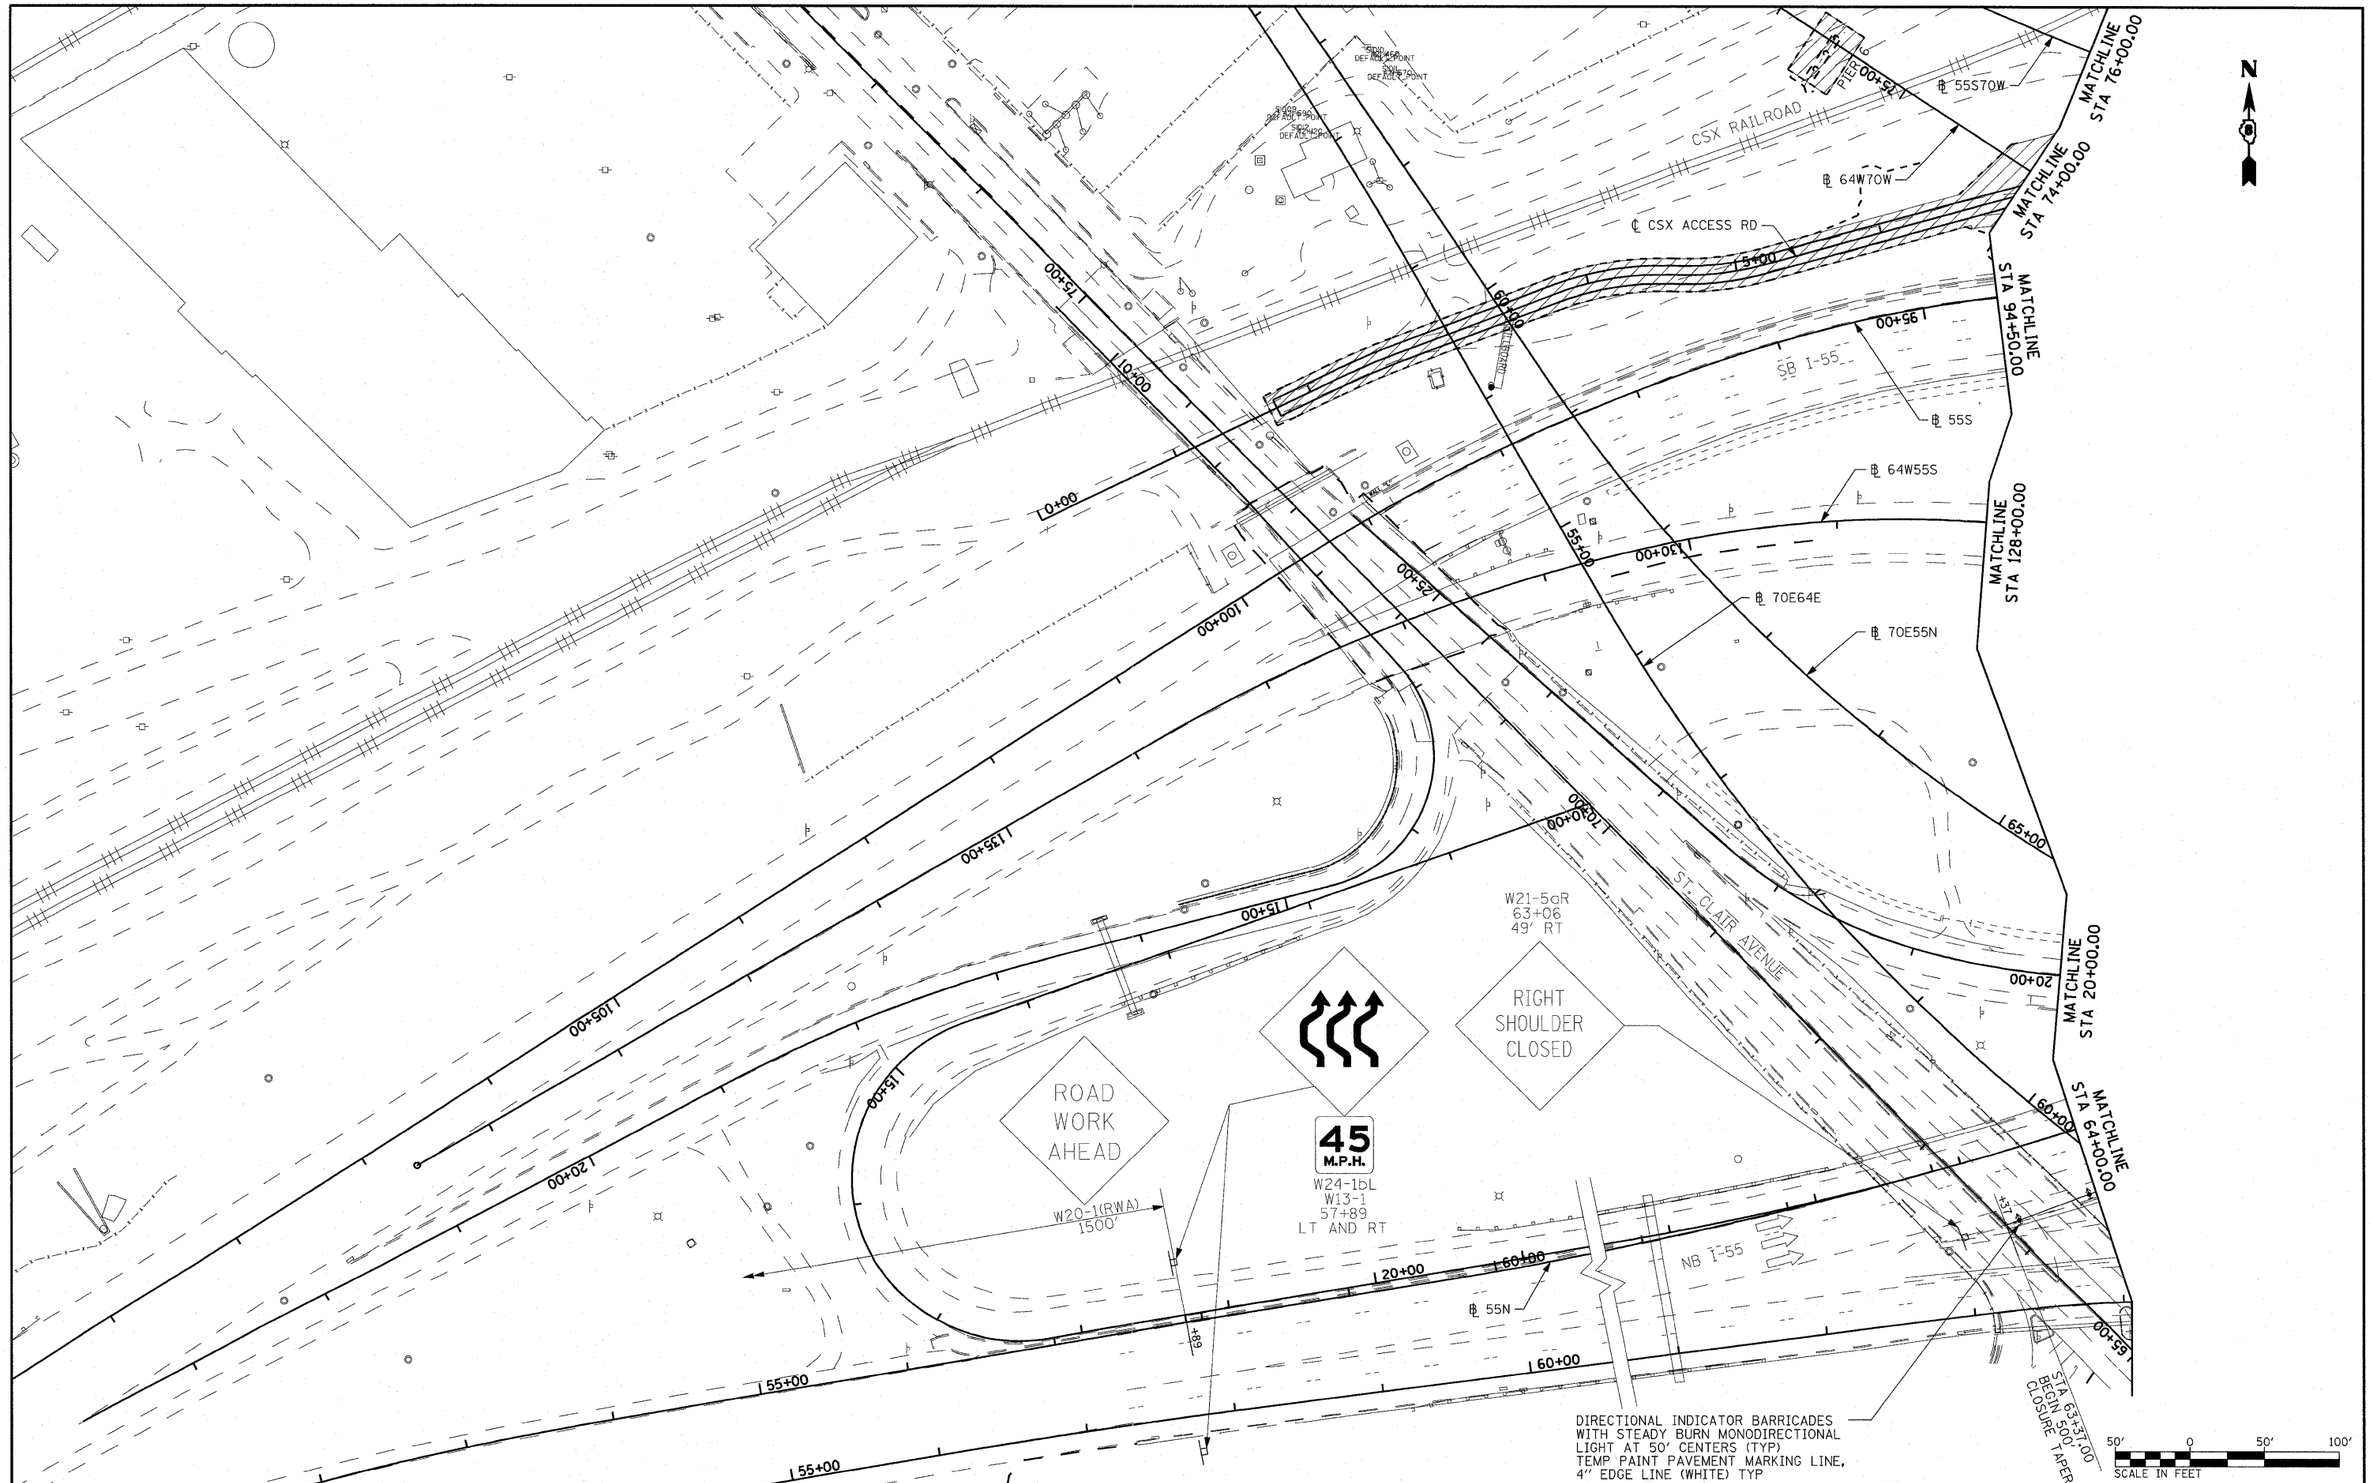

FILE NAME = $FILEL$	USER NAME = cschaeth	DESIGNED - MAN	REVISED -
		DRAWN - CJS	REVISED -
	PLOT SCALE = 100.0000 '/ IN.	CHECKED - MPW	REVISED -
	PLOT DATE = 3/21/2011	DATE - 3-18-11	REVISED -

STATE OF ILLINOIS
DEPARTMENT OF TRANSPORTATION

SUGGESTED STAGES OF CONSTRUCTION AND TRAFFIC CONTROL – STAGE 1 PHASE 1

SCALE: 1"=50' | SHEET NO. 5 OF 7 SHEETS | STA. NA | TO STA. NA

F.A.I. RTE.	SECTION	COUNTY	TOTAL SHEETS	SHEET NO.
70	82-1-B-1	ST. CLAIR	319	52
		CONTRACT NO. 76C75		
FED. ROAD DIST. NO.	ILLINOIS	FED. AID PROJECT		