NOTES:

1. Space reinforcement in cap to miss anchor bolts.
2. Pour steps monolithically with cap.
3. For details of piles, see sheet S-122.
4. Bars indicated thus 20 x 3-#5 etc. indicates 20 lines of bars with 3 lengths per line.
5. #5 sp610(E) spiral, each column
   1) Provide 1½ extra turns, shop welded together per AWS D1.4 top and bottom. Extend spiral 2" into pier cap & crashwall. Provide 4-#4 spacers or equivalent.
   2) When splicing spiral reinforcement is necessary, the spiral shall be provided with 1½ extra turns at the ends to be spliced. These additional turns shall either be welded together according to AWS D1.4, or shall both terminate with a 135° standard hook.
6. The s612(E) cross-tie bars shall be placed so that orientation of 180° hook of two successive cross-ties alternate end to end. A single layer of bars shall be provided across top mat of footing reinforcement. Space bars as follows:
   9-#5 s612(E) @ 6" (vert) x 53 @ 6" (horiz)
   8-#5 s612(E) @ 9" (vert) x 27 @ 1'-0" (horiz)
7. For anchor bolt details, see Sheets S-83 thru S-92.

* Splicing of reinforcement will not be allowed in this region.

** Length is height of spiral.

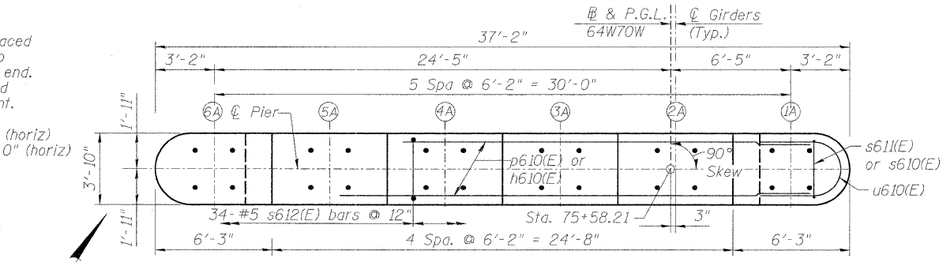

TOP PLAN

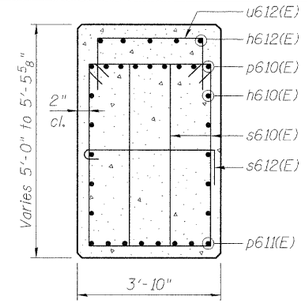

SEC. A-A

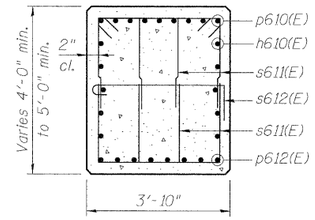

SEC. B-B

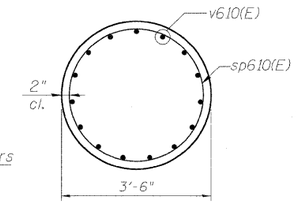

SEC. C-C

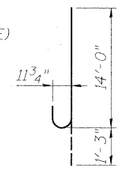

BAR n610(E)

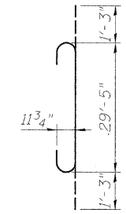

BAR v610(E)

TOP OF SEAT ELEVATION

Beam No.	Seat Elev.
1A	457.36
2A	457.46
3A	457.55
4A	457.64
5A	457.73
6A	457.83

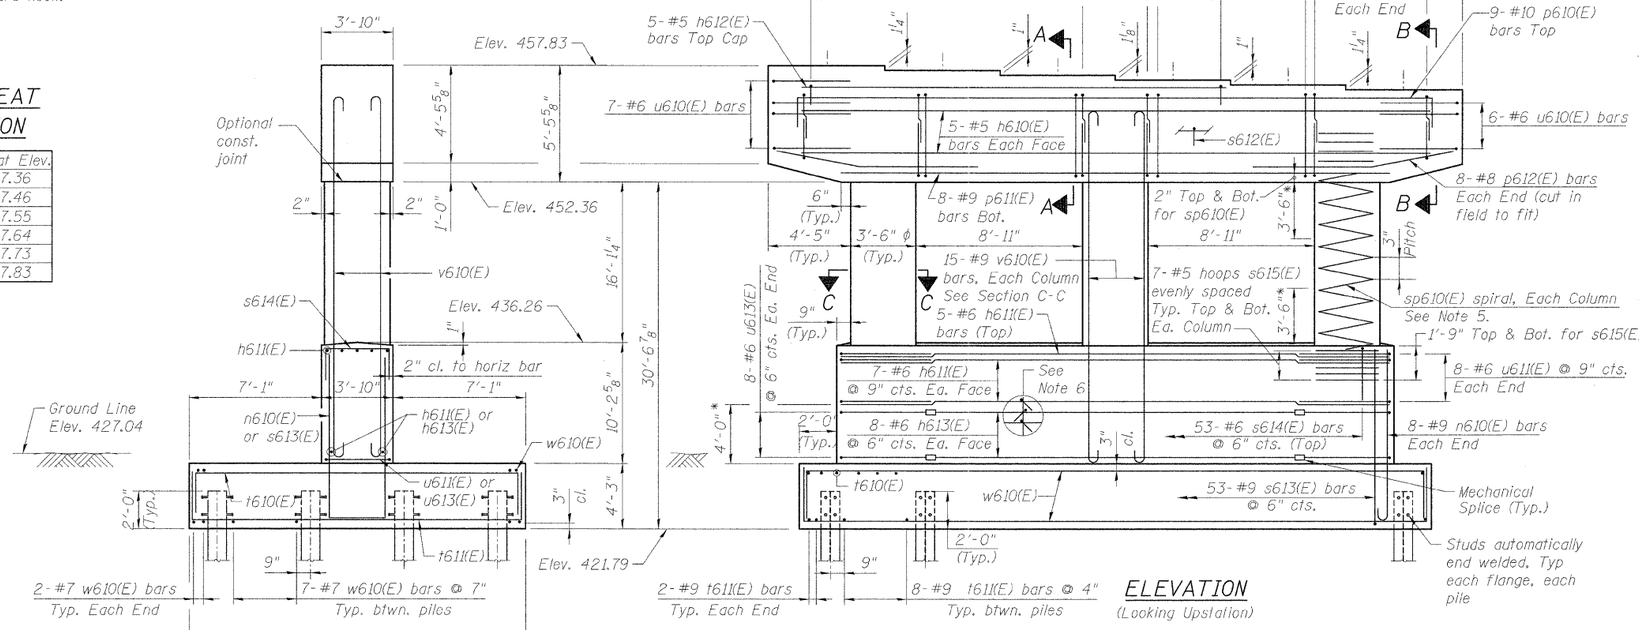

ELEVATION
(Looking Upstation)

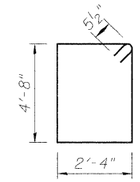

BAR s610(E)

BILL OF MATERIAL

Bar	No.	Size	Length	Shape
h610(E)	10	#5	33'- 0"	
h611(E)	19	#6	25'- 8"	
h612(E)	5	#5	22'- 8"	
h613(E)	16	#6	19'- 10"	
n610(E)	16	#9	15'- 3"	
p610(E)	9	#10	37'- 0"	
p611(E)	8	#9	29'- 0"	
p612(E)	16	#8	11'- 2"	
s610(E)	76	#5	14'- 11"	
s611(E)	172	#5	9'- 8"	
s612(E)	727	#5	5'- 0"	
s613(E)	53	#9	31'- 4"	
s614(E)	53	#6	9'- 4"	
s615(E)	42	#5	9'- 11 3/8"	
** sp610(E)	3	#5	16'- 6"	
t610(E)	34	#7	24'- 10"	
t611(E)	68	#9	24'- 10"	
u610(E)	13	#6	11'- 5"	
u611(E)	16	#6	13'- 8"	
u612(E)	24	#5	5'- 6"	
u613(E)	16	#6	11'- 8"	
v610(E)	45	#9	31'- 11"	
w610(E)	47	#7	41'- 0"	

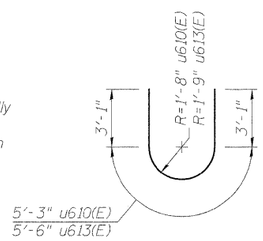

BAR u610(E)
BAR u613(E)

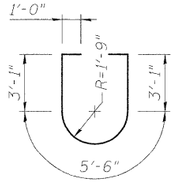

BAR u611(E)

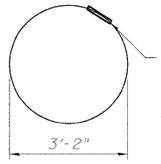

Shop welded per AWS D1.4 or mechanicaly spliced; cost included in Reinfocement Bars Epoxy Coated

BAR s615(E)

A & B DIMENSIONS

Bar	A	B
p610(E)	33'-4"	1'-10"
s611(E)	2'-4"	3'-8"
s613(E)	3'-4"	14'-0"
s614(E)	3'-4"	3'-0"
u612(E)	3'-6"	1'-0"
w610(E)	33'-6"	3'-9"
t610(E)	17'-8"	3'-7"
t611(E)	17'-8"	3'-7"

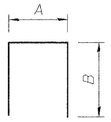

BARS p610(E), s611(E), s613(E), s614(E), u612(E), w610(E) t610(E), t611(E)

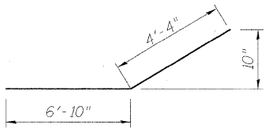

BAR p612(E)

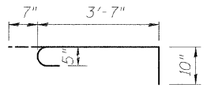

BAR s612(E)

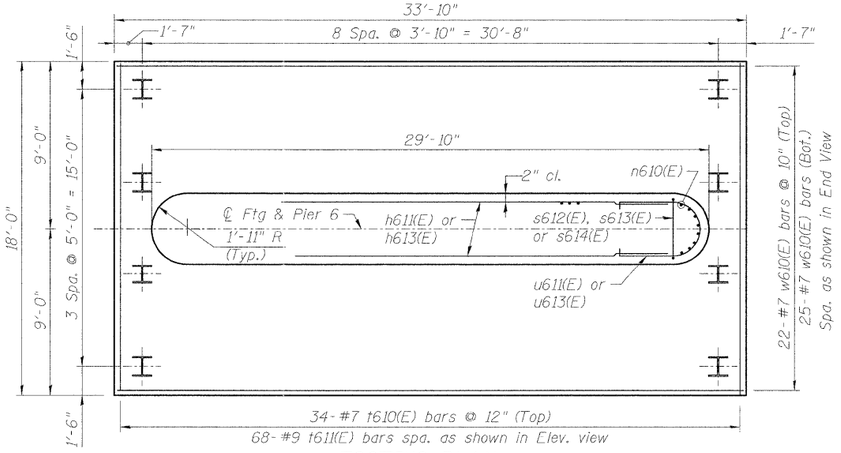

FOOTING PLAN

PILE DATA

Type:	HP14x89
Nominal Required Bearing:	500 kips
Factored Resistance Available:	250 kips
Estimated Length:	112 ft.
Number of Production Piles:	35
Number of Test Piles:	1

Item	Unit	Quantity
Structure Excavation	Cu. Yd.	161.8
Concrete Structures	Cu. Yd.	181.9
Reinforcement Bars, Epoxy Coated	Pound	38,050
Furnishing Steel Piles, HP14x89	Foot	3920
Driving Piles	Foot	3920
Test Pile Steel HP14x89	Each	1
Pile Shoes	Each	36
Mechanical Splicers	Each	32

P:\60245681\930_CAD\901_Drawings\76C02_Master_Consolidated\Structural\082-0323\Sheet\S113_082-0325_76C75_Pier6.dgn

AECOM

USER NAME = BhattA	DESIGNED - EJC	REVISED -	
	DRAWN - JHR	REVISED -	
PLOT SCALE = 0:1 ':' / in.	CHECKED - DB	REVISED -	
PLOT DATE = $DATE$	DATE - 05-02-11	REVISED -	

STATE OF ILLINOIS
DEPARTMENT OF TRANSPORTATION

PIER 6 – S.N. 082–0325
I–70W OVER I–55, CSX & KCS RAILROADS

SCALE: NONE | SHEET NO. S-113 OF S-138 SHEETS | STA. TO STA.

F.A.I. RTE.	SECTION	COUNTY	TOTAL SHEETS	SHEET NO.
70	82-1-B-1	ST. CLAIR	319	228
S.N. 082-0323 & S.N. 082-0325		CONTRACT NO. 76C75		
FED. ROAD DIST. NO.	ILLINOIS	FED. AID PROJECT		