OMIT
LOCATION
(NO WORK DONE)

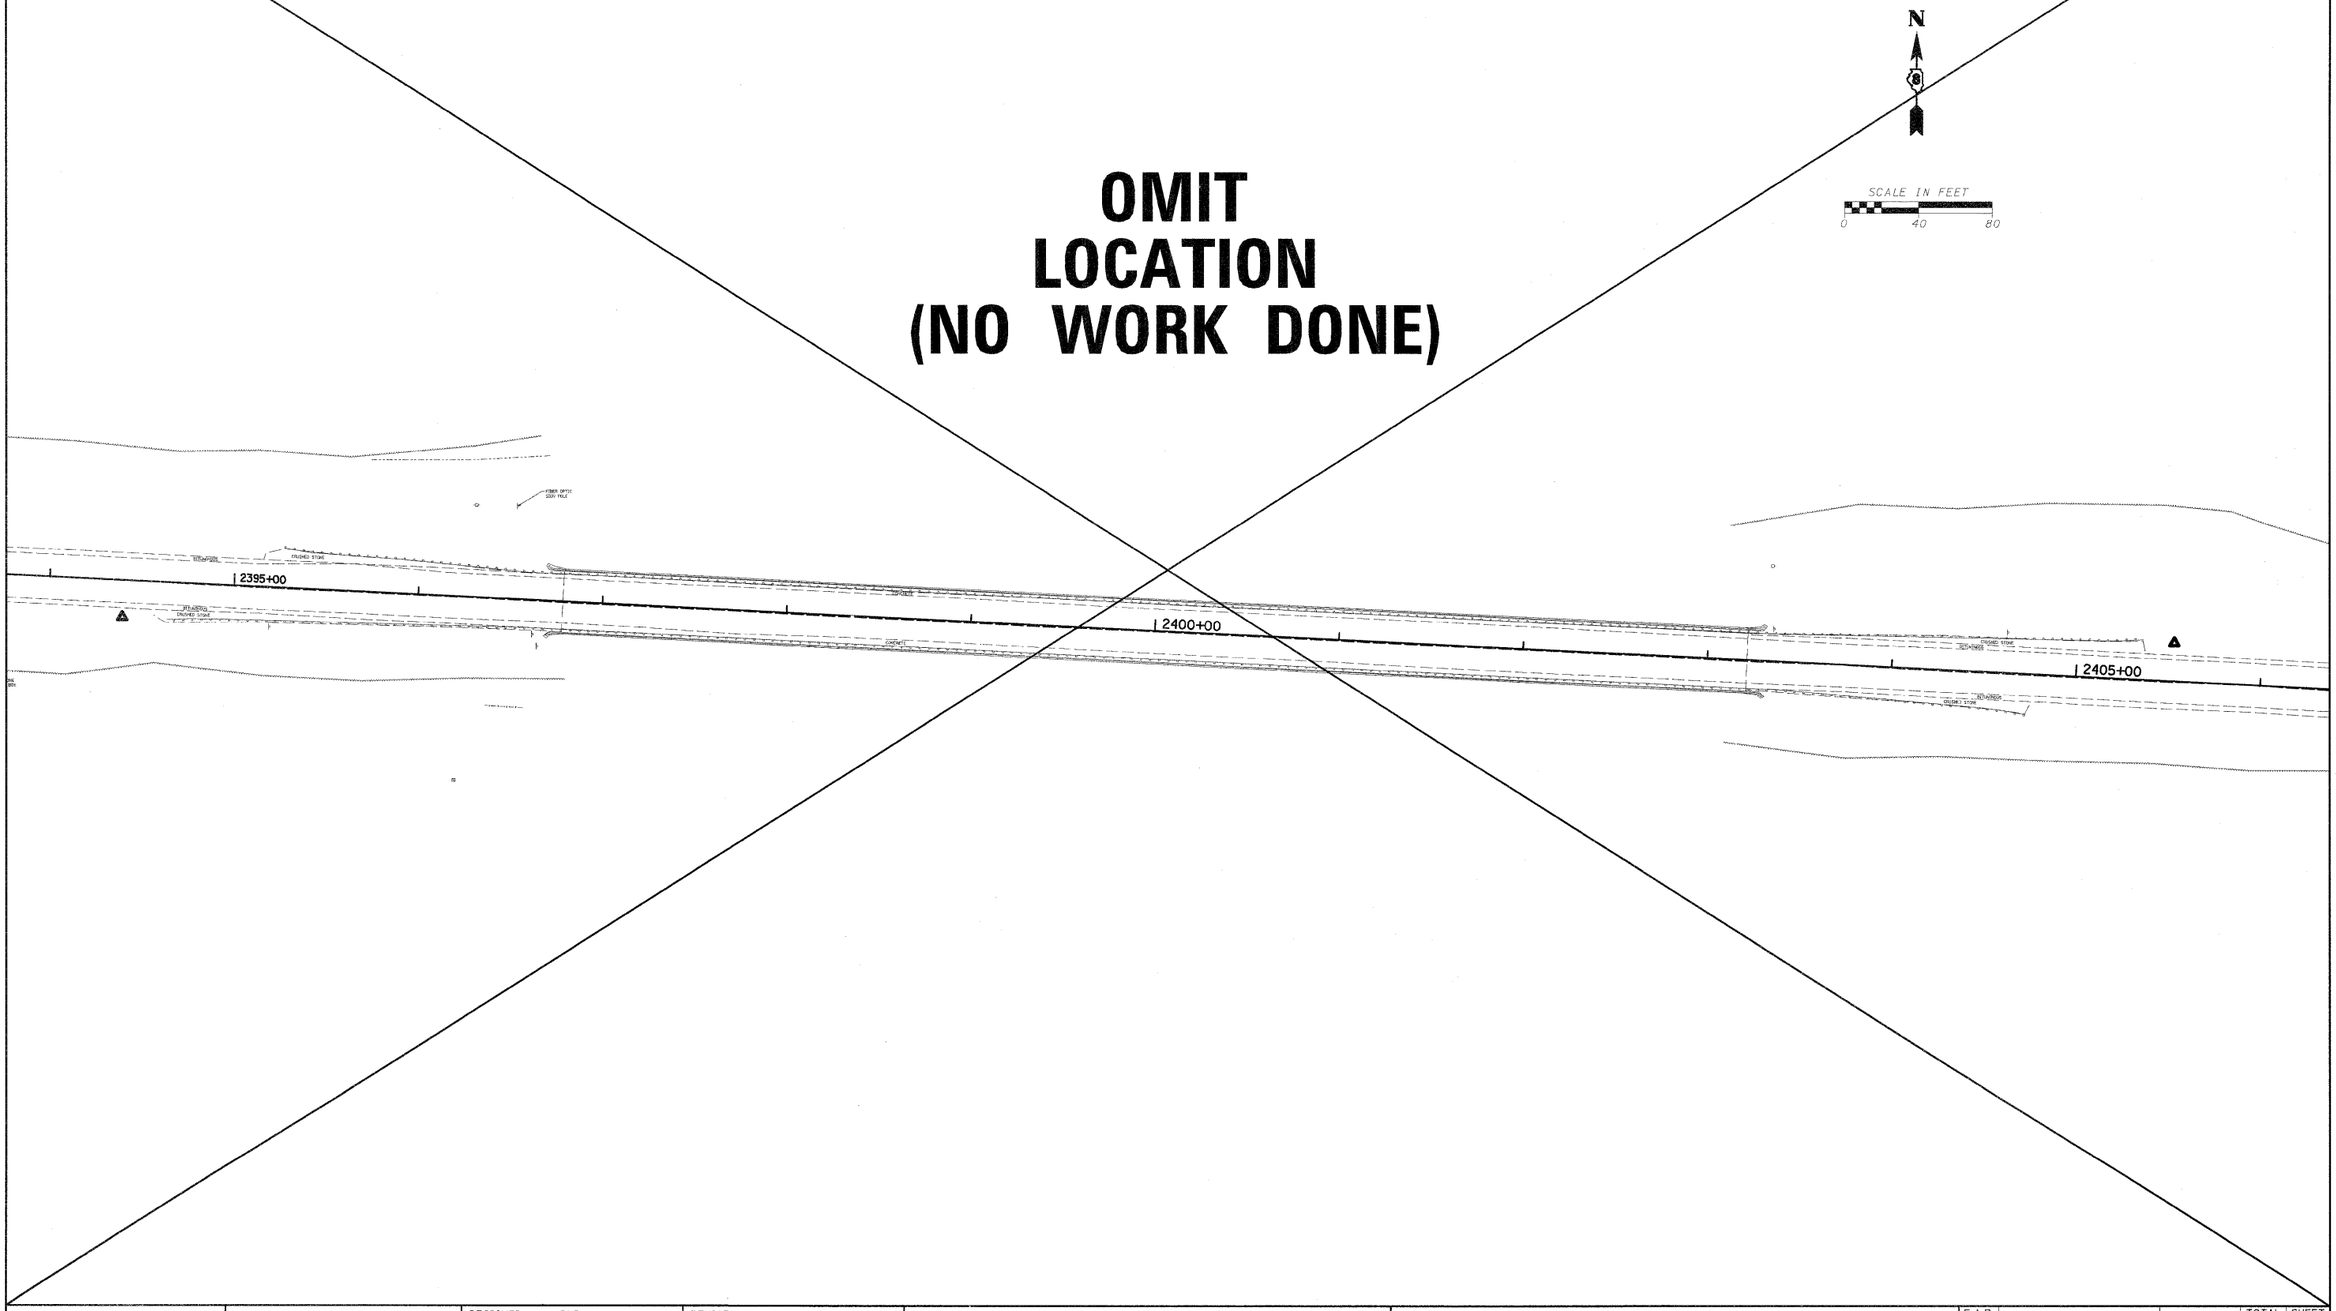

FILE NAME = h:\6513 idot d8 var\6513.03 wo 3\cadd_sheets\D873E78-SHT-PLAN_24-31.dgn	USER NAME = _USERDESCR_	DESIGNED - DLD	REVISED -	**STATE OF ILLINOIS DEPARTMENT OF TRANSPORTATION**	**LOCATION 24 (S.N. 014-0025) BRIDGE-WEST OF CENTRALIA**	F.A.P. RTE.	SECTION	COUNTY	TOTAL SHEETS	SHEET NO.
	PLOT SCALE = 39.9990 ' / IN.	DRAWN - DLD	REVISED -			805	D8 GUARDRAIL UPDATE 2011	VARIOUS	37	31
	PLOT DATE = 3/24/2011	CHECKED - BGH	REVISED -			F.A.S.		CONTRACT NO. 76E78		
		DATE - 3/17/2011	REVISED -		SCALE: SHEET NO. OF SHEETS STA. TO STA.	795	ILLINOIS FED. AID PROJECT			