LEGEND

- ARROW BOARD
- WORK AREA
- WORKER
- SIGN
- DIRECTIONAL INDICATOR BARRICADE WITH STEADY BURN MONODIRECTIONAL LIGHT
- TYPE II BARRICADE, DRUM, OR VERTICAL BARRICADE WITH STEADY BURN MONODIRECTIONAL LIGHT
- FLAGGER WITH TRAFFIC CONTROL SIGN
- TYPE II BARRICADE OR DRUMS
- DRUMS WITH STEADY BURNING MONODIRECTIONAL LIGHT

(1) WORK ZONE SPEED LIMIT SIGNS AND FLAGGER SIGNS SHALL BE MOVED AS NECESSARY TO MAINTAIN THE REQUIRED SPACING BETWEEN THE SIGNS AND THE WORKERS IN EACH SEPARATE WORK ACTIVITY.

NOTES:

1. NO LANE CLOSURES ARE PERMITTED ON FRIDAYS.
2. 2 LANE CLOSURES WILL NOT BE PERMITTED DURING PEAK HOURS, 6 A.M.-10 A.M. AND 2 P.M.-6 P.M. FOR BOTH NORTHBOUND AND SOUTHBOUND

STAGE III

STAGE III CONSTRUCTION INCLUDES MAINLINE INNER LANE FOR BOTH NORTHBOUND AND SOUTHBOUND DIRECTIONS

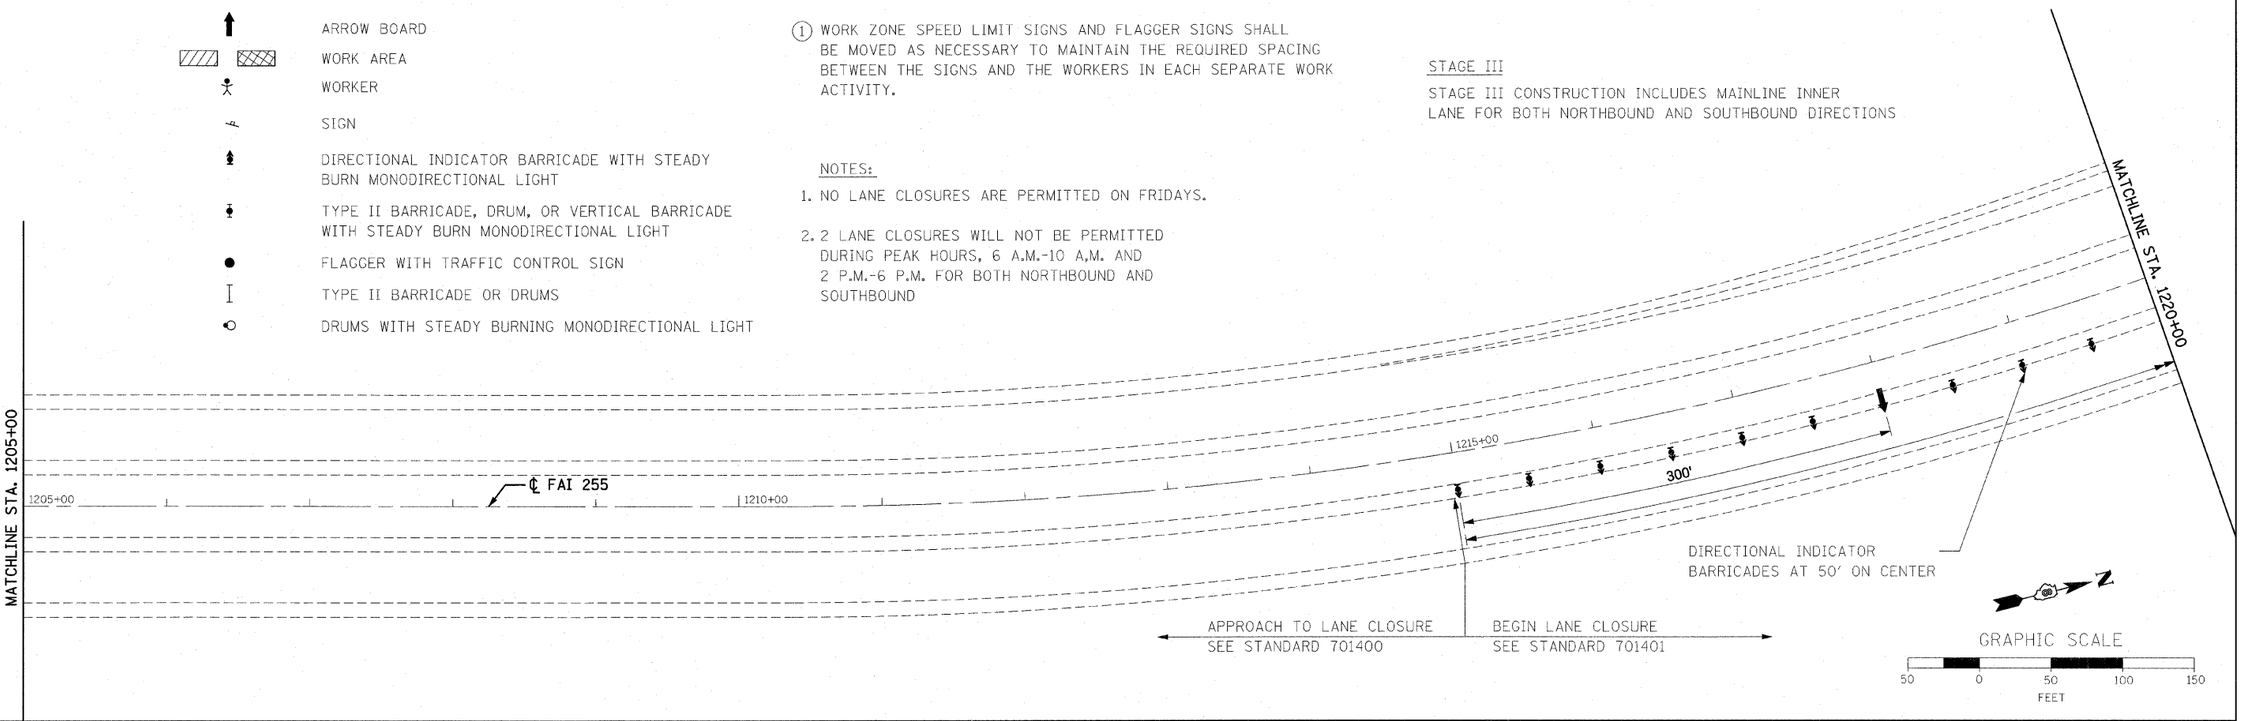

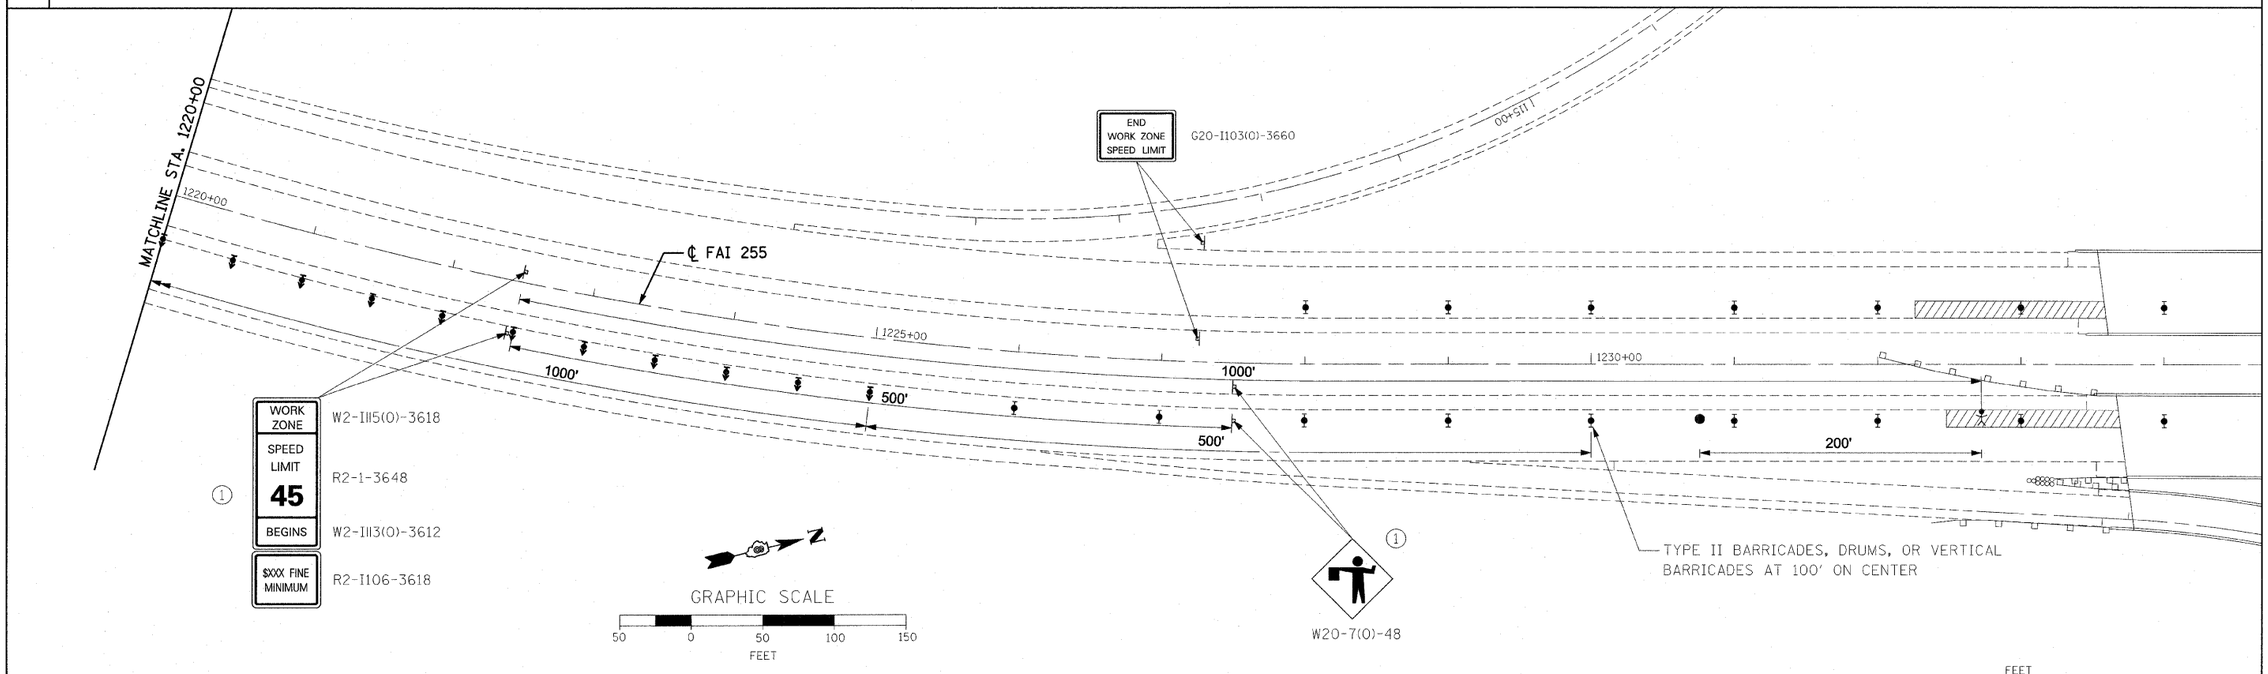

FILE NAME = D8378602-SHT01-STAGE3_W030.dgn	USER NAME = jbailey1	DESIGNED - D SOMMER	REVISED -	STATE OF ILLINOIS DEPARTMENT OF TRANSPORTATION	STAGE III TRAFFIC CONTROL	F.A.I. RTE.	SECTION	COUNTY	TOTAL SHEETS	SHEET NO.
		DRAWN - J BAILEY	REVISED -			255	60-(7, 8) RS-1	MADISON	29	22
	PLOT SCALE = 50.0000 ' / IN.	CHECKED - T NITTLER	REVISED -					CONTRACT NO. 76E98		
	PLOT DATE = 3/30/2011	DATE - 03/23/11	REVISED -		SCALE: 1"=50' / SHEET NO. 1 OF 2 SHEETS / STA. 1205+00 TO STA. 1234+00			ILLINOIS FED. AID PROJECT		