FINAL SURVEY		BY	DATE
	SURVEYED		
	PLOTTED		
NOTE BOOK	TOPSOIL		
	AREAS		
NO.	AREAS CHECKED		

ORIGINAL SURVEY		BY	DATE
	SURVEYED		
	PLOTTED		
NOTE BOOK	TOPSOIL		
	AREAS		
NO.	AREAS CHECKED		

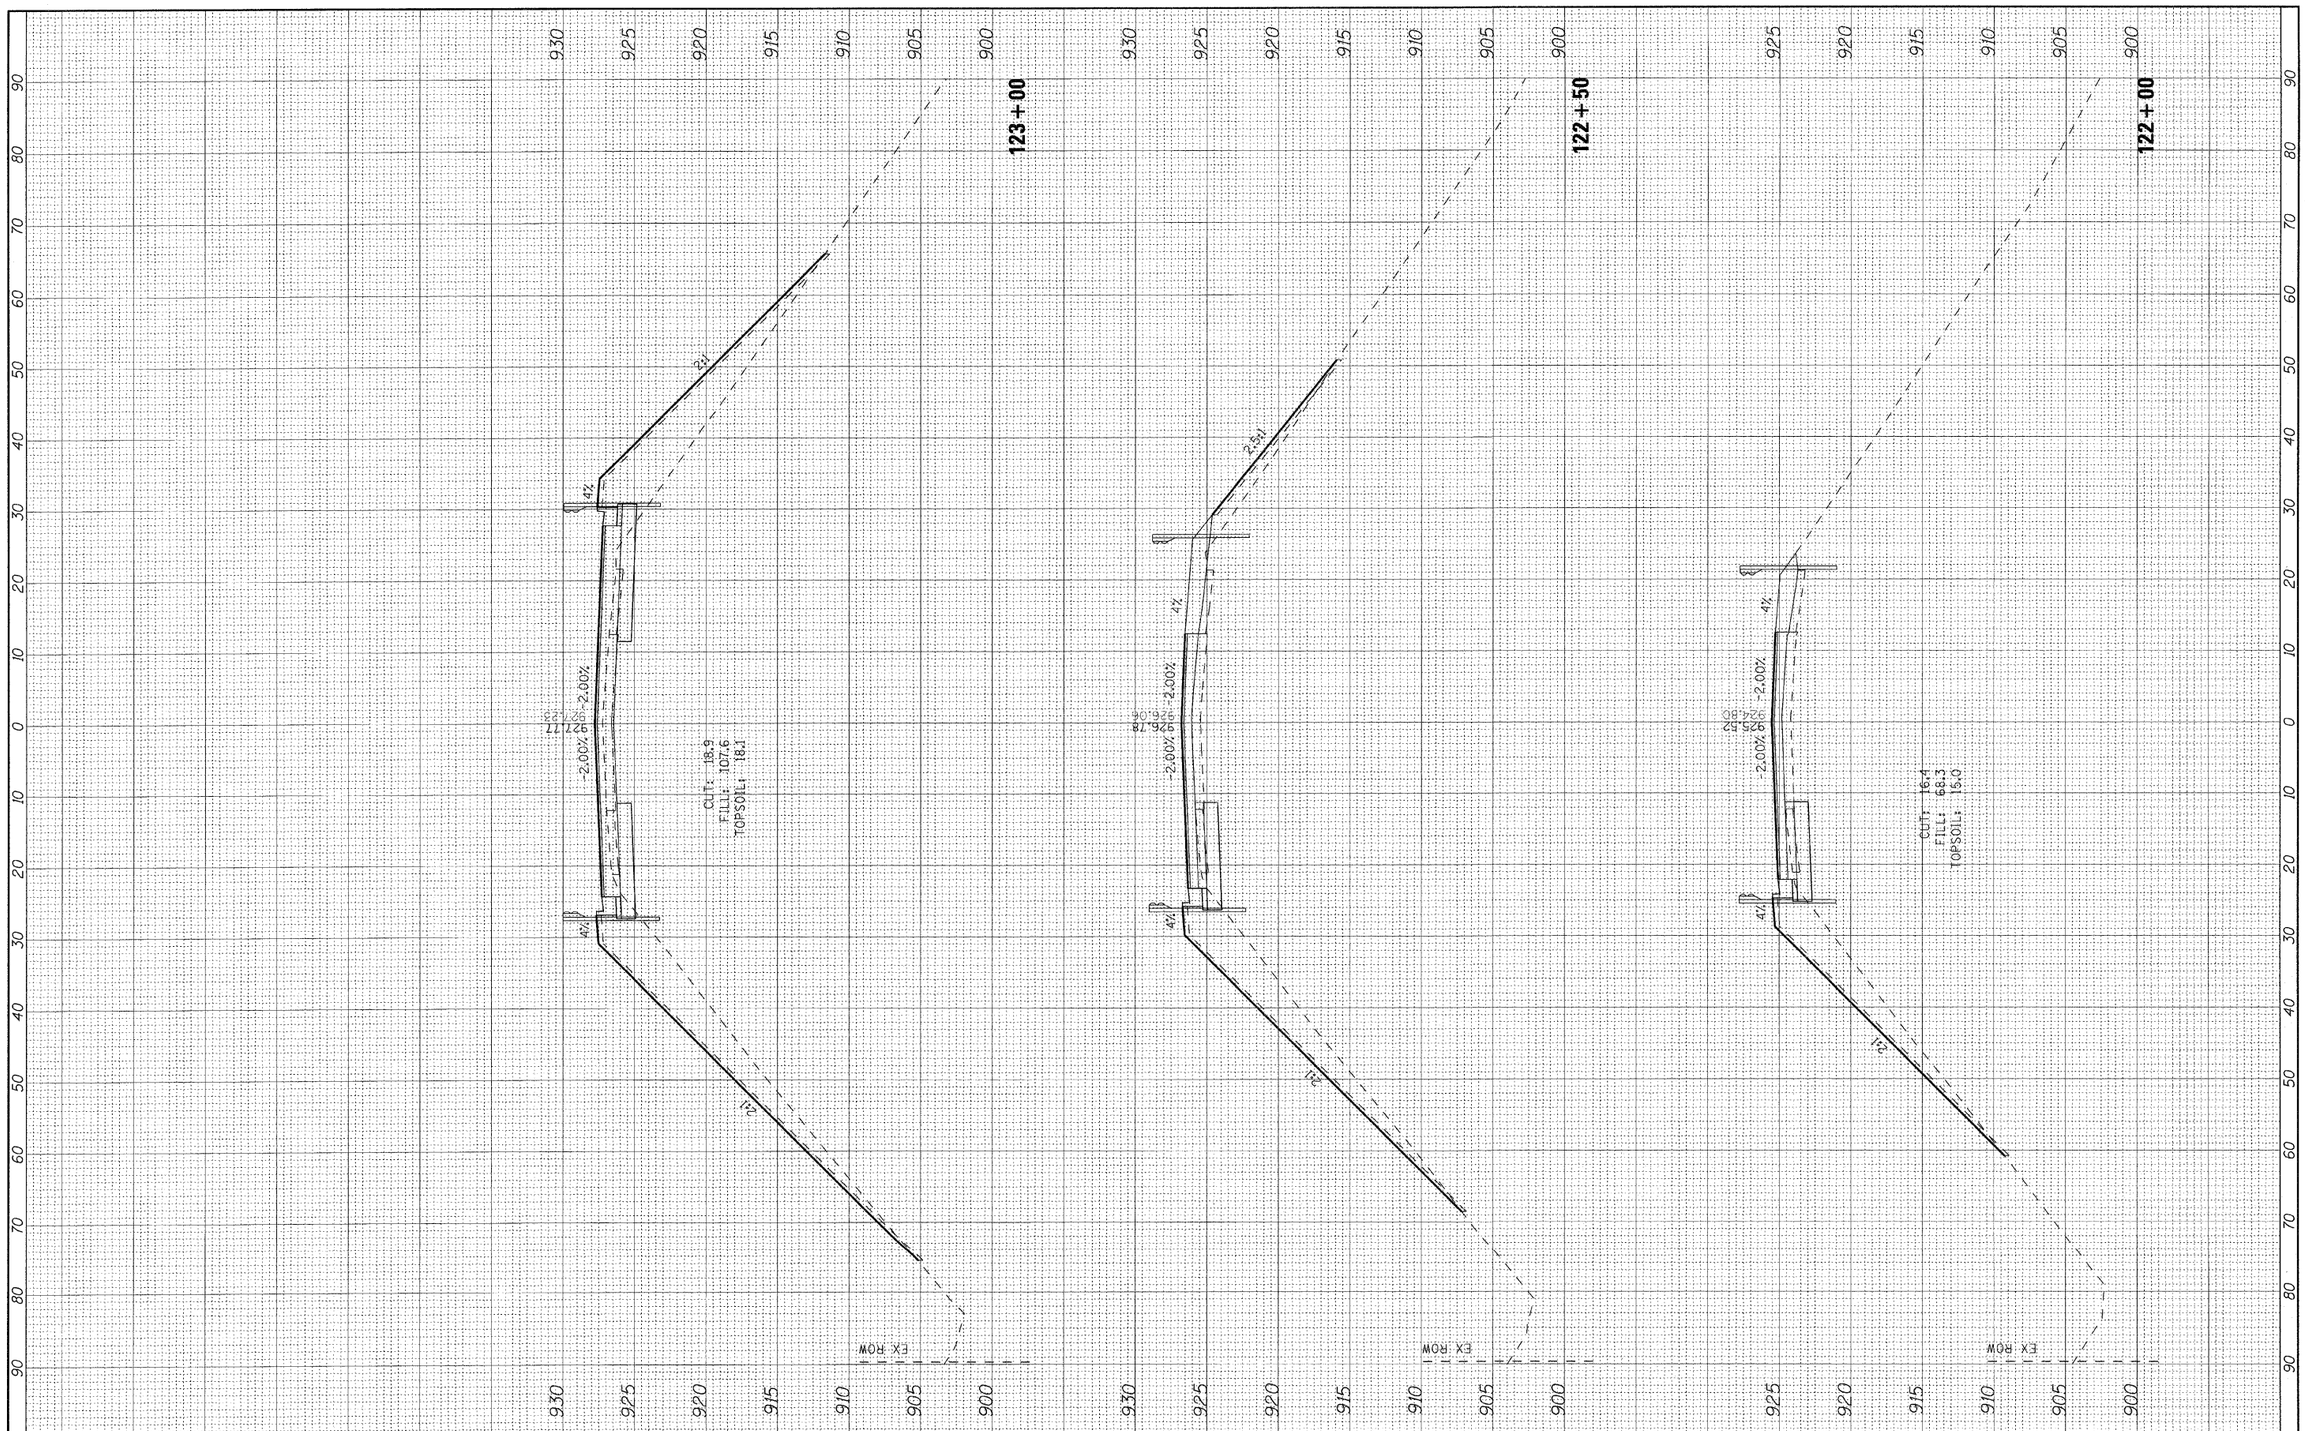

FILE NAME = I:\Crystal Lake\DKLBC\081068-PeaceRd\CADD-SURVEY\DRAWINGS-41\DGNS\081068-41_XS-_PEACE.sht	USER NAME - 231ukb	DESIGNED - DJS	REVISED -4-14-11 PER CITY REVIEW
		DRAWN - CJC	REVISED -
	PLOT SCALE = 10.0000 ' / IN.	CHECKED - RWL	REVISED -
	PLOT DATE = 4/14/2011	DATE - 04-01-2011	REVISED -

STATE OF ILLINOIS
DEPARTMENT OF TRANSPORTATION

CROSS SECTIONS – PEACE ROAD

SCALE:1"=10'H 1"=5'V SHEET NO. OF SHEETS STA. 122+00 TO STA. 123+00

F.AU. RTE.	SECTION	COUNTY	TOTAL SHEETS	SHEET NO.
5369	06-00172-01-WR	DeKALB	33	32
C-93-107-11		CONTRACT NO. 87488		
	ILLINOIS FED. AID PROJECT M-5017(045)			