CONTRACT NO. 91441

ESCA CONSULTANTS, INC.
CIVIL & TRANSPORTATION ENGINEERS
SACRAMENTO, CALIFORNIA

N

SCALE 0 20 40 60

RESURFACE EX PAVEMENT LIMITS (TYP)

STA 50+81.13 IMPROVEMENTS END CENTER STREET

SEE DWG. 25 FOR DETAILS OF THE CENTER ST./BUCHANAN ST. INTERSECTION

50+81.13 END HMA PAVING

404 CENTER ST.

317 BUCHANAN ST.

315 BUCHANAN ST.

307 BUCHANAN ST.

17' SS, CLASS A TYPE 1, 12"@0.50%

TOP OF BANK

DRAINAGE DITCH CHANNEL

CENTER STREET (OIL & CHIP)

STA 194+37.56 BUCHANAN STREET
STA 50+00.00 CENTER STREET

+05.43 EX SW EX ROW

193+55.43 BEGIN HMA PAVING

STA 193+55.43 IMPROVEMENTS BEGIN BUCHANAN STREET

+31.13 EX ROW EX SW

+36.00 12" PE (CONC)

+91.38 12" PE (EARTH)

LOCATE EX SS AND CONSTRUCT NEW MANHOLE ON TOP. COST INCLUDED IN MH TYPE A

CONSTRUCT NEW INLET

+54

+74.58 24" PE (CONC)

4'-0" NORTH OF RR
5'-0" SOUTH OF RR
+00 ℄

RR STATIONS INCREASE

CONSTRUCT NEW INLET

STA 197+28.92 BUCHANAN STREET
STA 100+00.00 ℄ MONTICELLO RAILWAY MUSEUM TRACK
TRACK IS CURVED THROUGH THE INTERSECTION

REMOVE 90' OF EXISTING RAILROAD TRACK

+73

SAWCUT FOR REMOVAL (TYP EACH SIDE)

+55.38

+17.54 END B6.12 CCC&G

+44.60 BEGIN B6.12 CCC&G

+69.29 23" PE (AGG/CONC)

CONC

EX ROW EX SW

89°-57'-36"

℄ BUCHANAN ST.

5' SS, CLASS A TYPE 1, 12"@0.50%

72°

194 195+00 196 198 199

BUCHANAN STREET

CONC

4'-0" PAVEMENT WIDENING

TREE REMOVAL

318 CENTER ST.

EX SIDEWALK TO BE PERMANENTLY REMOVED

+25.81 BEGIN B6.12 CCC&G

+17.37 8' PE (AGG)

SAWCUT FOR DRIVEWAY REMOVAL

TRANSITION PR CURB TO MATCH EX

CENTER STREET (CONCRETE)

BIT CONC

PR TEMPORARY CONSTRUCTION EASEMENT

317 CENTER ST.

+22.00 12" PE (CONC)

+98.70 BEGIN B6.12 CCC&G, TRANSITION TO MATCH EX IN 5'-0"

+92.39 12" PE (CONC)

25.0' RT

306 BUCHANAN ST.

UTILITY POLE TO BE RELOCATED BY OTHERS

TREE REMOVAL

+62.12 17" PE (CONC)

LANDSCAPING TO BE REMOVED AS NECESSARY

+18.57 16" CE (OIL & CHIP)

25.0' RT

SAWCUT FOR REMOVAL (TYP)

REMOVE EXISTING TRACK AS NECESSARY TO INSTALL 50' PREFABRICATED RUBBER GRADE CROSSING

+65.03 36' PARK ENTRANCE (OIL & CHIP)

SEE RR CROSSING DETAILS ON DWG. 41

+27.03 END B6.12 CCC&G

+68.52 BEGIN B6.12 CCC&G

NICK'S PARK CITY PARK

STA 198+43 EXISTING 66" DIA PIPE CULVERT

MATCH LINE STA. 48+80, SEE DWG. NO. 14

MATCH LINE STA. 199+40, SEE DWG. NO. 16

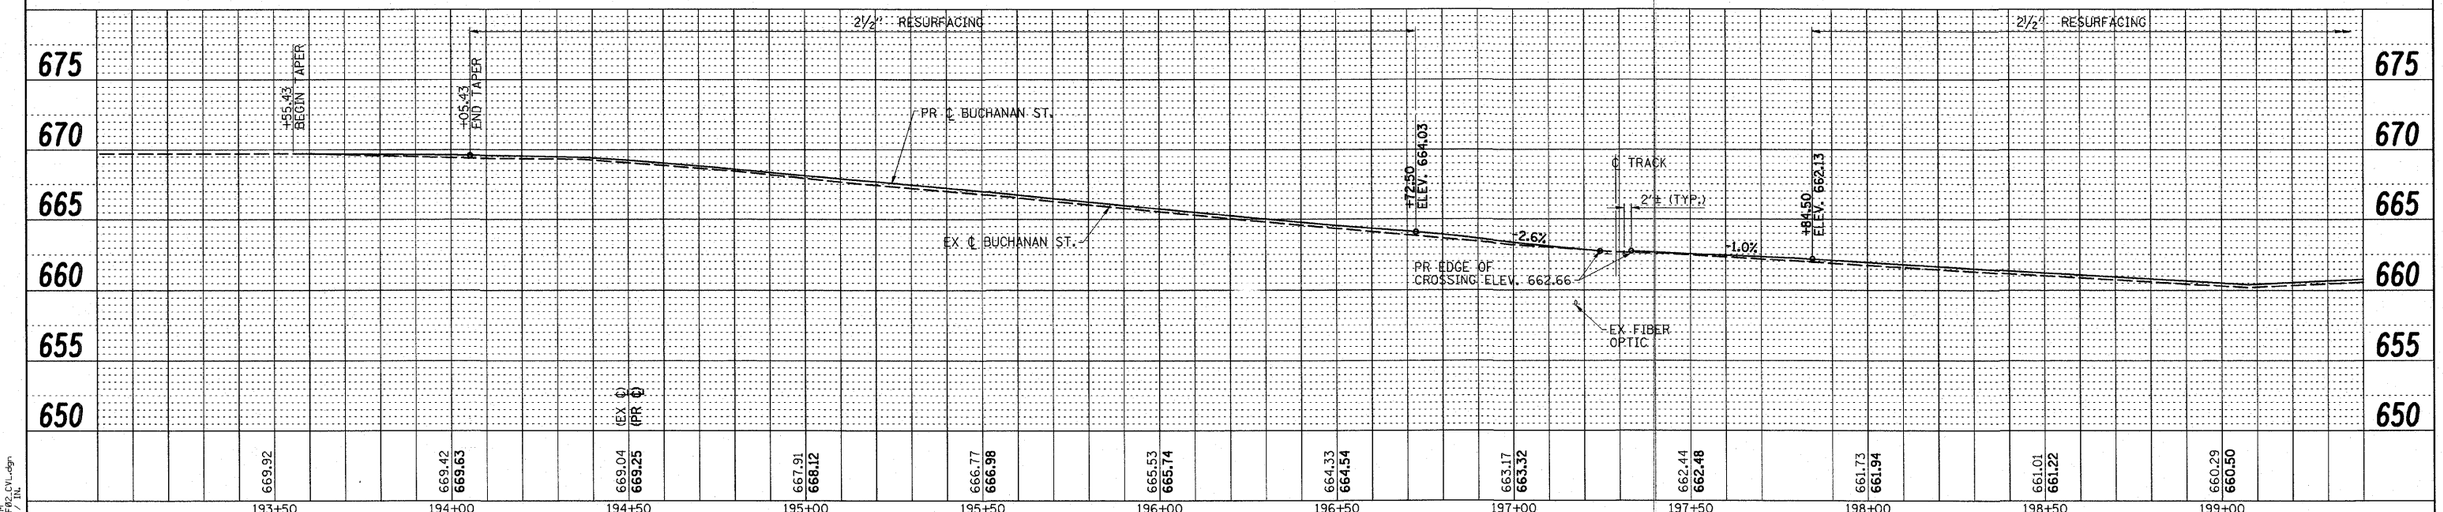

ESCA CONSULTANTS, INC.									
DESIGNED BY: ELH 01/11	SCALE: 1"=20'	NO.	DATE	REVISION	APVD	MONTICELLO TRANSPORTATION IMPROVEMENT PROJECT CITY OF MONTICELLO	BUCHANAN STREET PLAN & PROFILE	DRAWING NUMBER 15 3 OF 11
DRAWN BY: HAS 01/11	DATE: MAR. 3, 2011							
CHECKED BY: ELH 03/11	JOB NO. 445.02							
APPROVED BY: RDP 03/11								

USER: HAS
DATE: 3/2/2011
TIME: 3:26:05 PM
FILE: C:\Projects\445.02\Dwg\02_CVL.dgn
SCALE: 1" = 20' / 1" = 4'