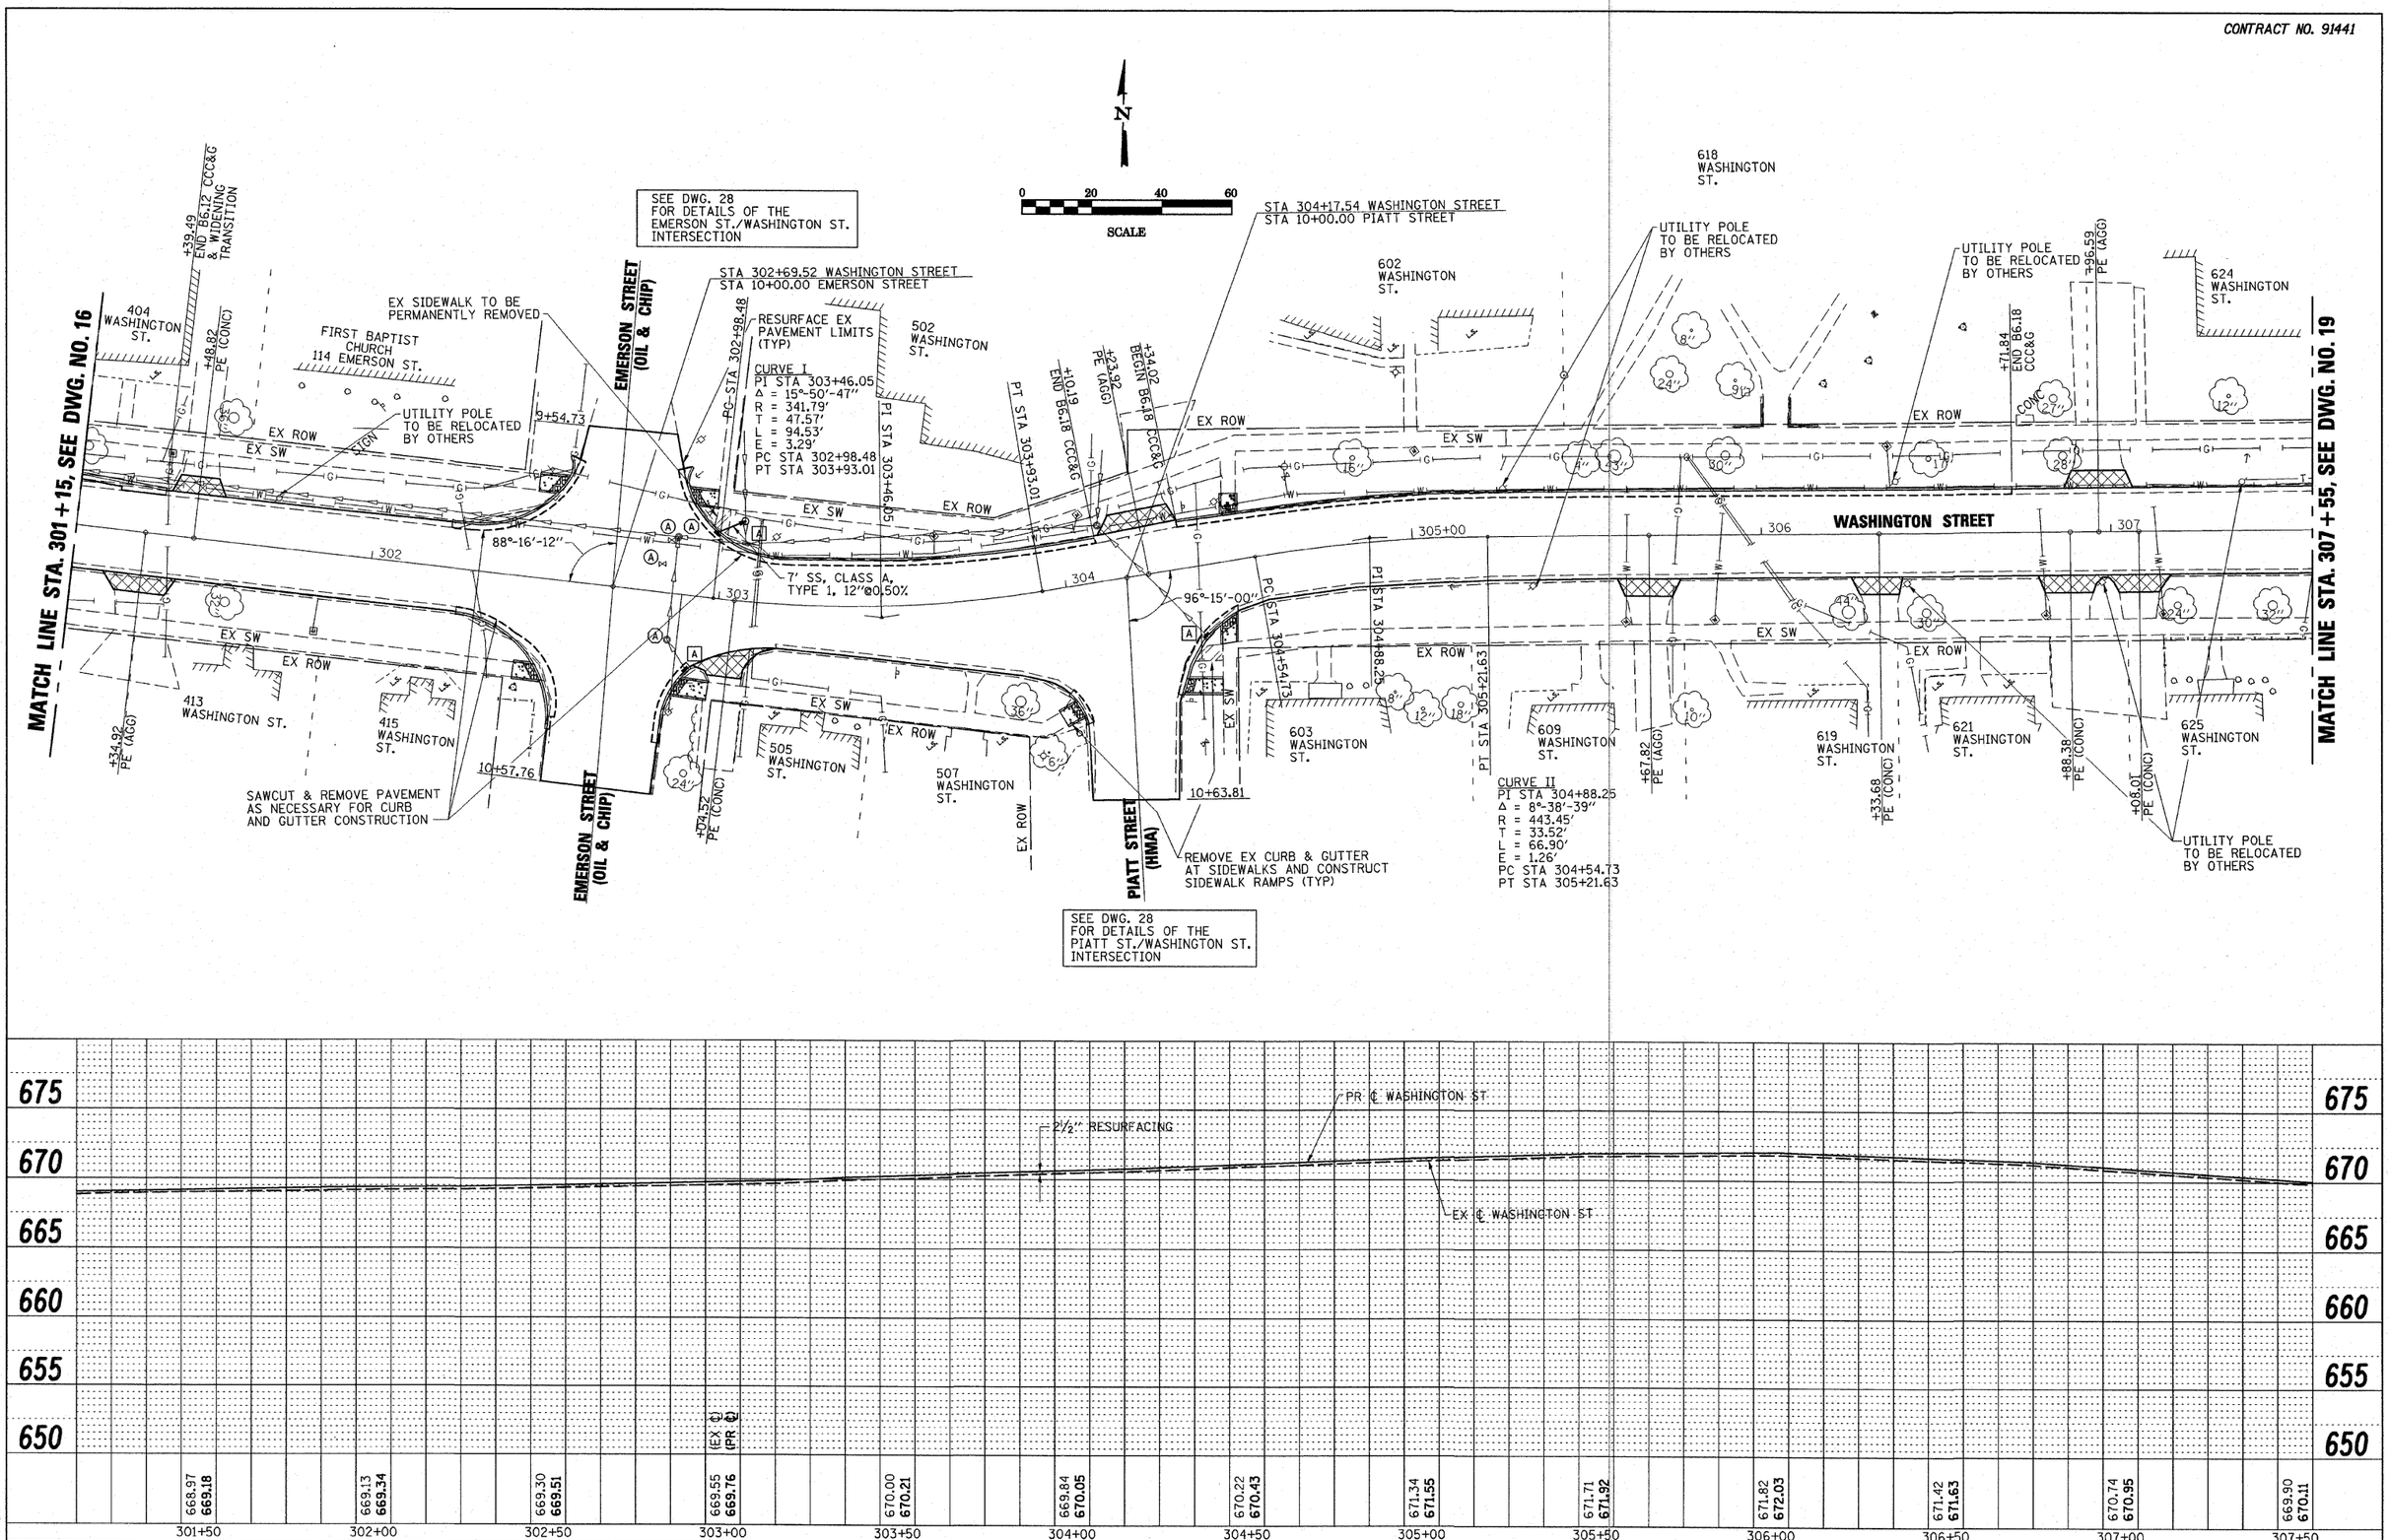

ESCA CONSULTANTS, INC.	DESIGNED BY:	ELH	01/11	SCALE:	1"=20'	NO.	DATE	REVISION	APVD
	DRAWN BY:	HAS	01/11	DATE:	MAR. 25, 2011				
	CHECKED BY:	ELH	03/11	JOB NO.	445.02				
	APPROVED BY:	RDP	03/11						

MONTICELLO TRANSPORTATION IMPROVEMENT PROJECT
CITY OF MONTICELLO

WASHINGTON STREET
PLAN & PROFILE

DRAWING NUMBER
18
6 OF 11

USER = HAS
DATE = 3/29/2011
TIME = 7:55:11 AM
FILE = 45502_S_F01_CVL.dgn
SCALE= 20.1995 ' / IN.