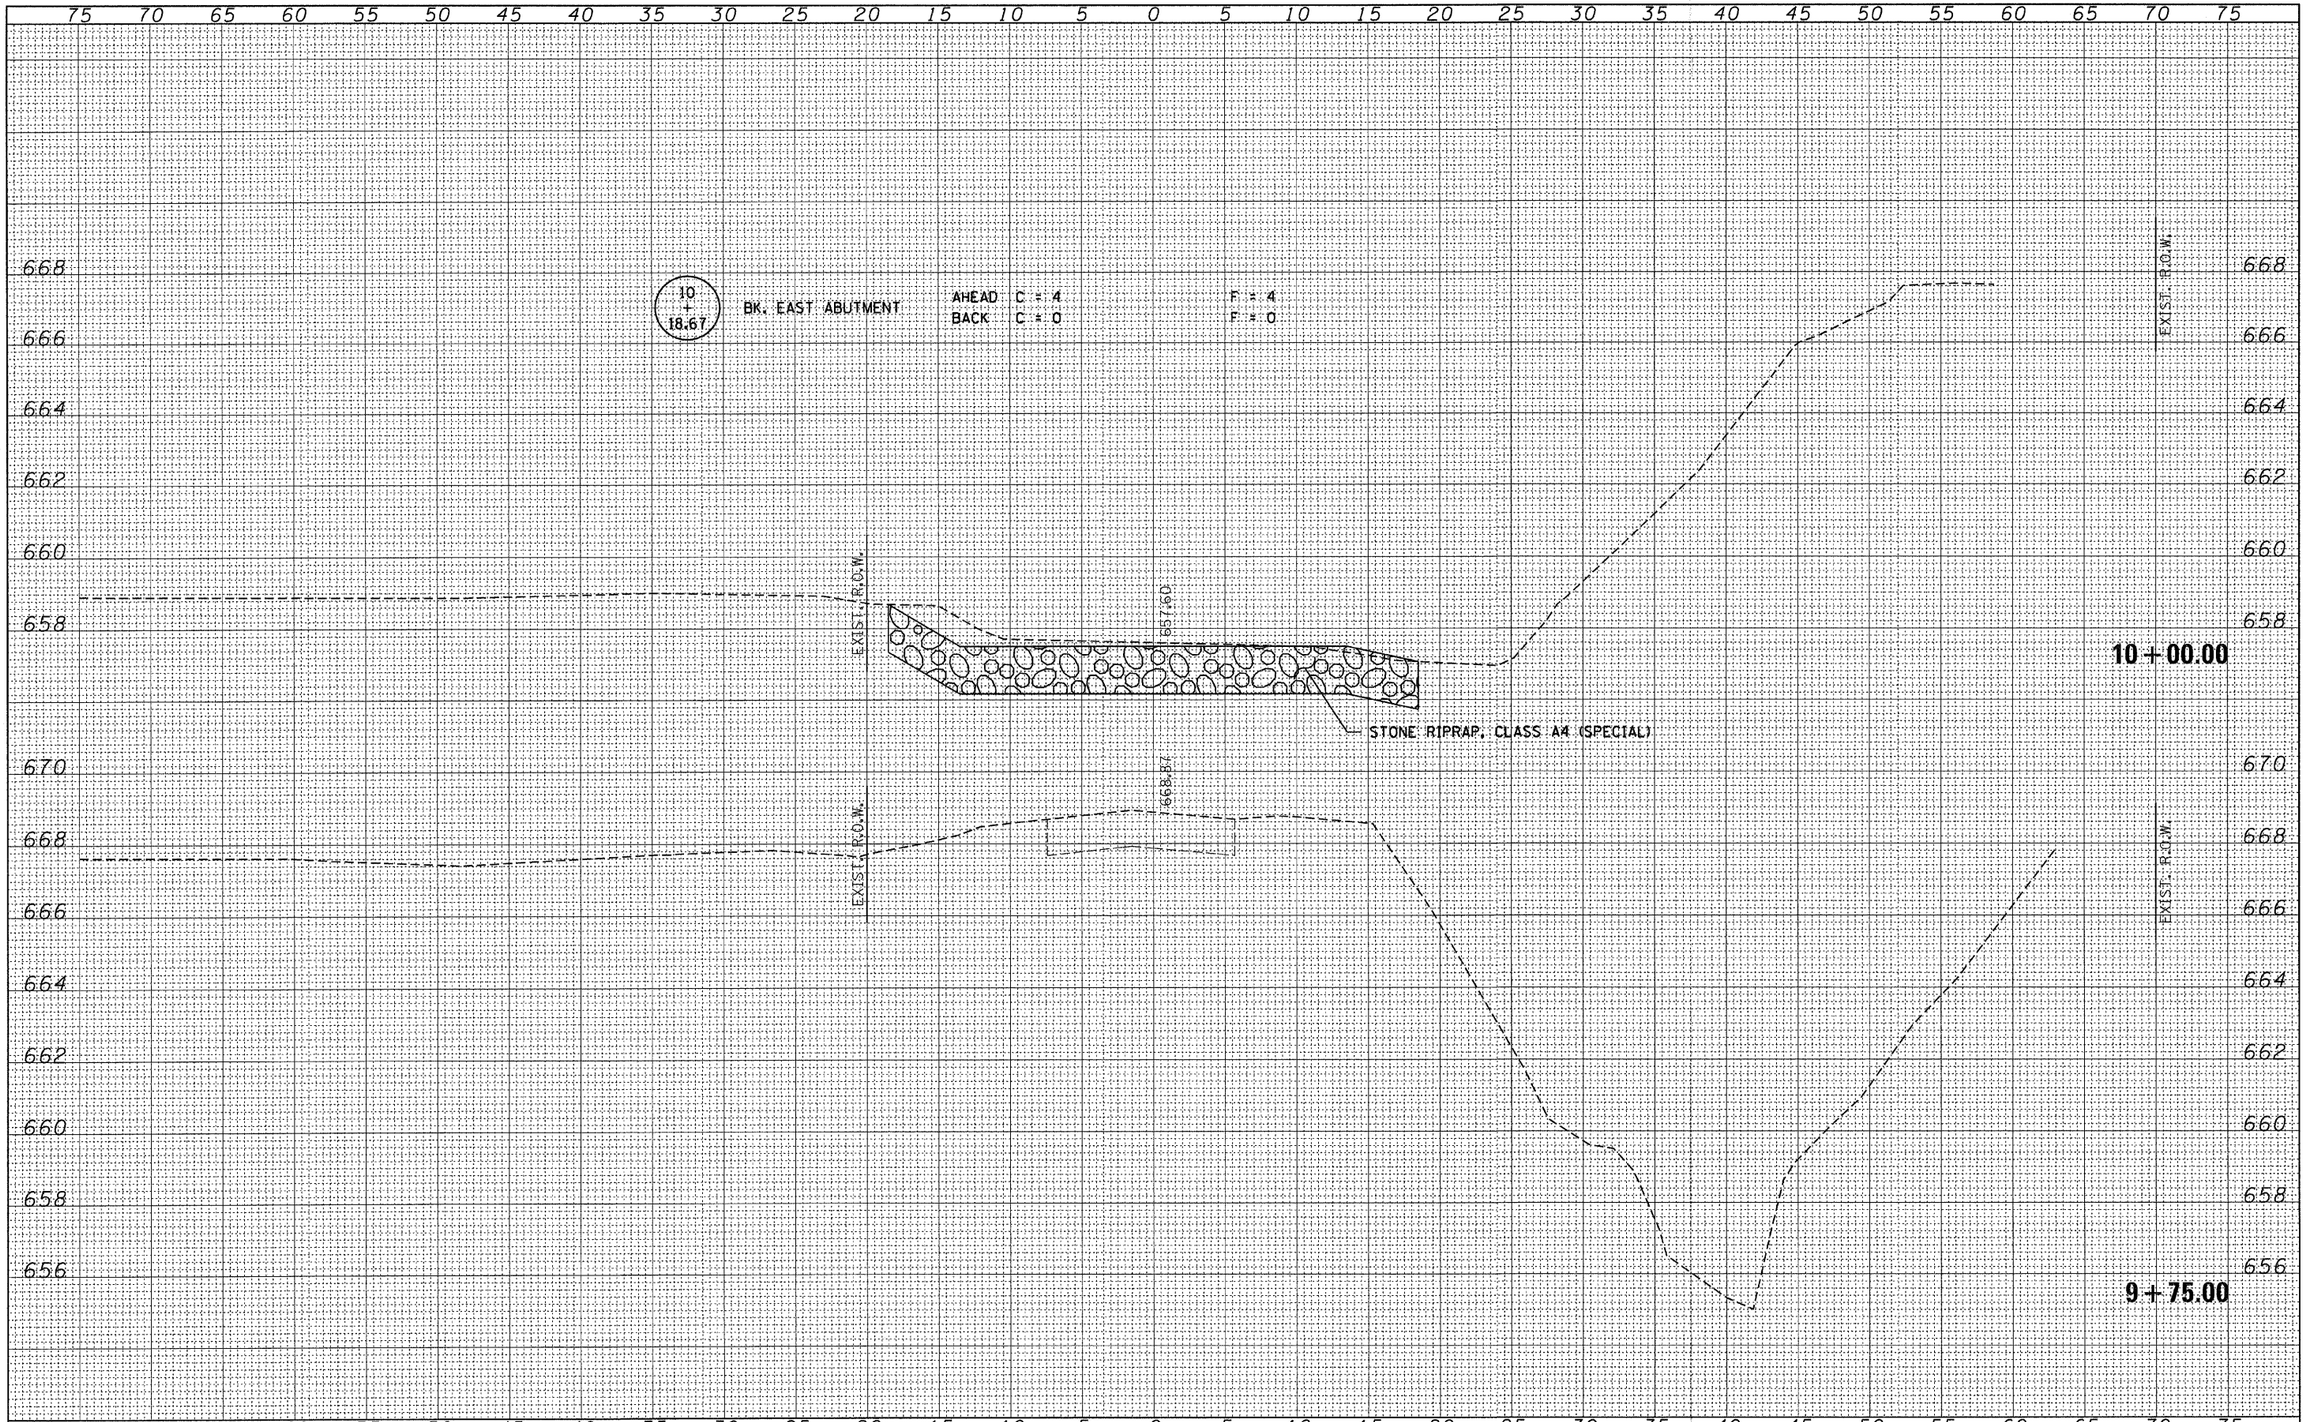

FINAL SURVEY		BY	DATE
NOTE BOOK	SURVEYED		
	PLOTTED		
	TEMPLATE		
	AREAS		
NO.	AREAS CHECKED		

ORIGINAL SURVEY		BY	DATE
NOTE BOOK	SURVEYED		
	PLOTTED		
	TEMPLATE		
	AREAS		
NO.	AREAS CHECKED		

FILE NAME = 100322-sht-axs.dgn

HAMPTON, LENZINI AND RENWICK, INC.
5500 STEVENSON DRIVE, SUITE 201
SPRINGFIELD, ILLINOIS 62703
ILLINOIS PROFESSIONAL DESIGN FIRM
LS / PE / SE CORP. 184.000959

USER NAME =	DESIGNED - J.W.F.	REVISED -
	DRAWN - D.T.M.	REVISED -
PLOT SCALE =	CHECKED - M.G.B.	REVISED -
PLOT DATE = 3/2/2011	DATE - 02/15/11	REVISED -

STATE OF ILLINOIS
VERMILION COUNTY HIGHWAY DEPARTMENT

STATION CROSS SECTIONS
T.R. 225 / 2050N ROAD

SCALE: H5xV2 | SHEET NO. OF SHEETS | STA. 9+75.00 TO STA. 10+00.00

T.R.	SECTION	COUNTY	TOTAL SHEETS	SHEET NO.
225	08-14136-00-BR	VERMILION	21	11
OAKWOOD ROAD DISTRICT		CONTRACT NO. 91457		
		ILLINOIS FED. AID PROJECT		