CONTRACT NO. 95657

TWP. RTE.	SECTION	COUNTY	TOTAL SHEETS	SHEET NO.
283A	06-02119-00-BR	SHELBY	22	17
STA. 12+50.00		TO STA. 13+50.00		
ROAD DIST.	ILLINOIS	BIG SPRING		

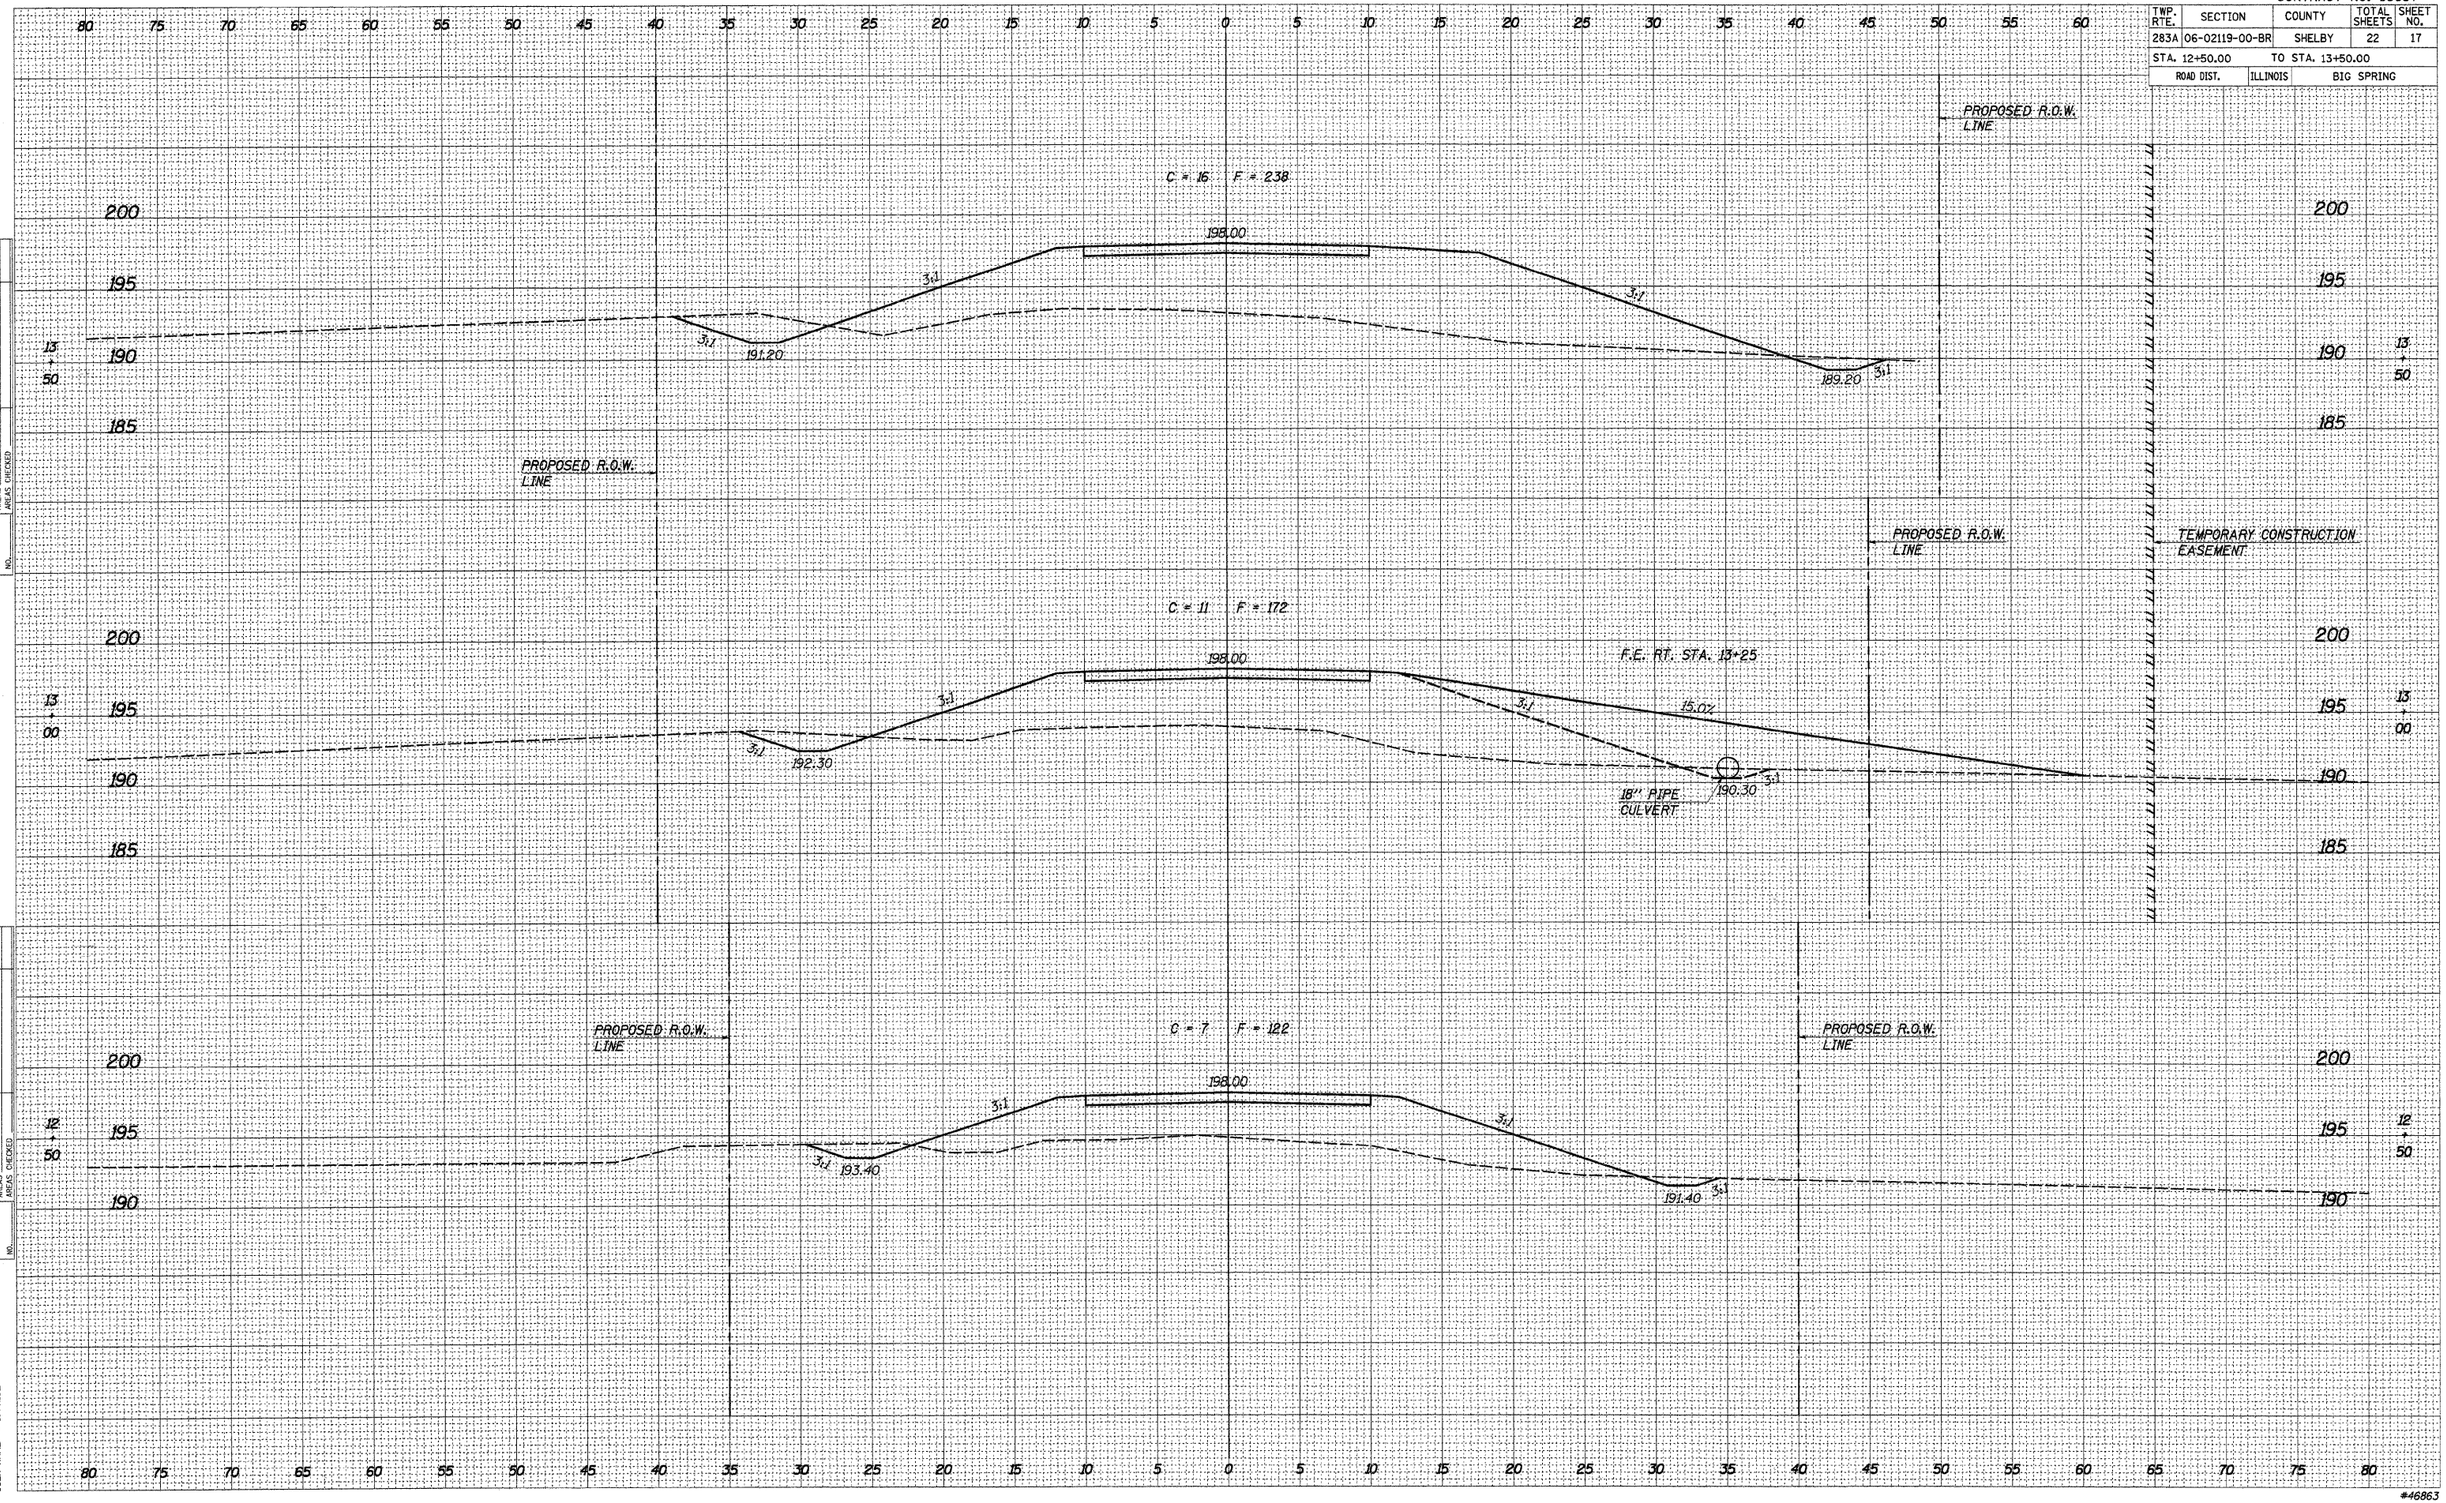

FINAL SURVEY — NOTE BOOK — NO. — SURVEYED — PLOTTED — ISSUE DATE — AREAS — AREAS CHECKED — BY — DATE

ORIGINAL SURVEY — NOTE BOOK — NO. — SURVEYED — PLOTTED — ISSUE DATE — AREAS — AREAS CHECKED — BY — DATE

PLOT DATE = 01/30/07
FILE NAME = 46863XSECTIONSHEETS.DGN
PLOT SCALE = 1.0000 '/ IN.
USER NAME = S. PRICE

#46863