CONTRACT NO. 95657

TWP. RTE.	SECTION	COUNTY	TOTAL SHEETS	SHEET NO.
283A	06-02119-00-BR	SHELBY	22	18
STA. 14+00.00		TO STA. 15+60.00		
ROAD DIST.	ILLINOIS	BIG SPRING		

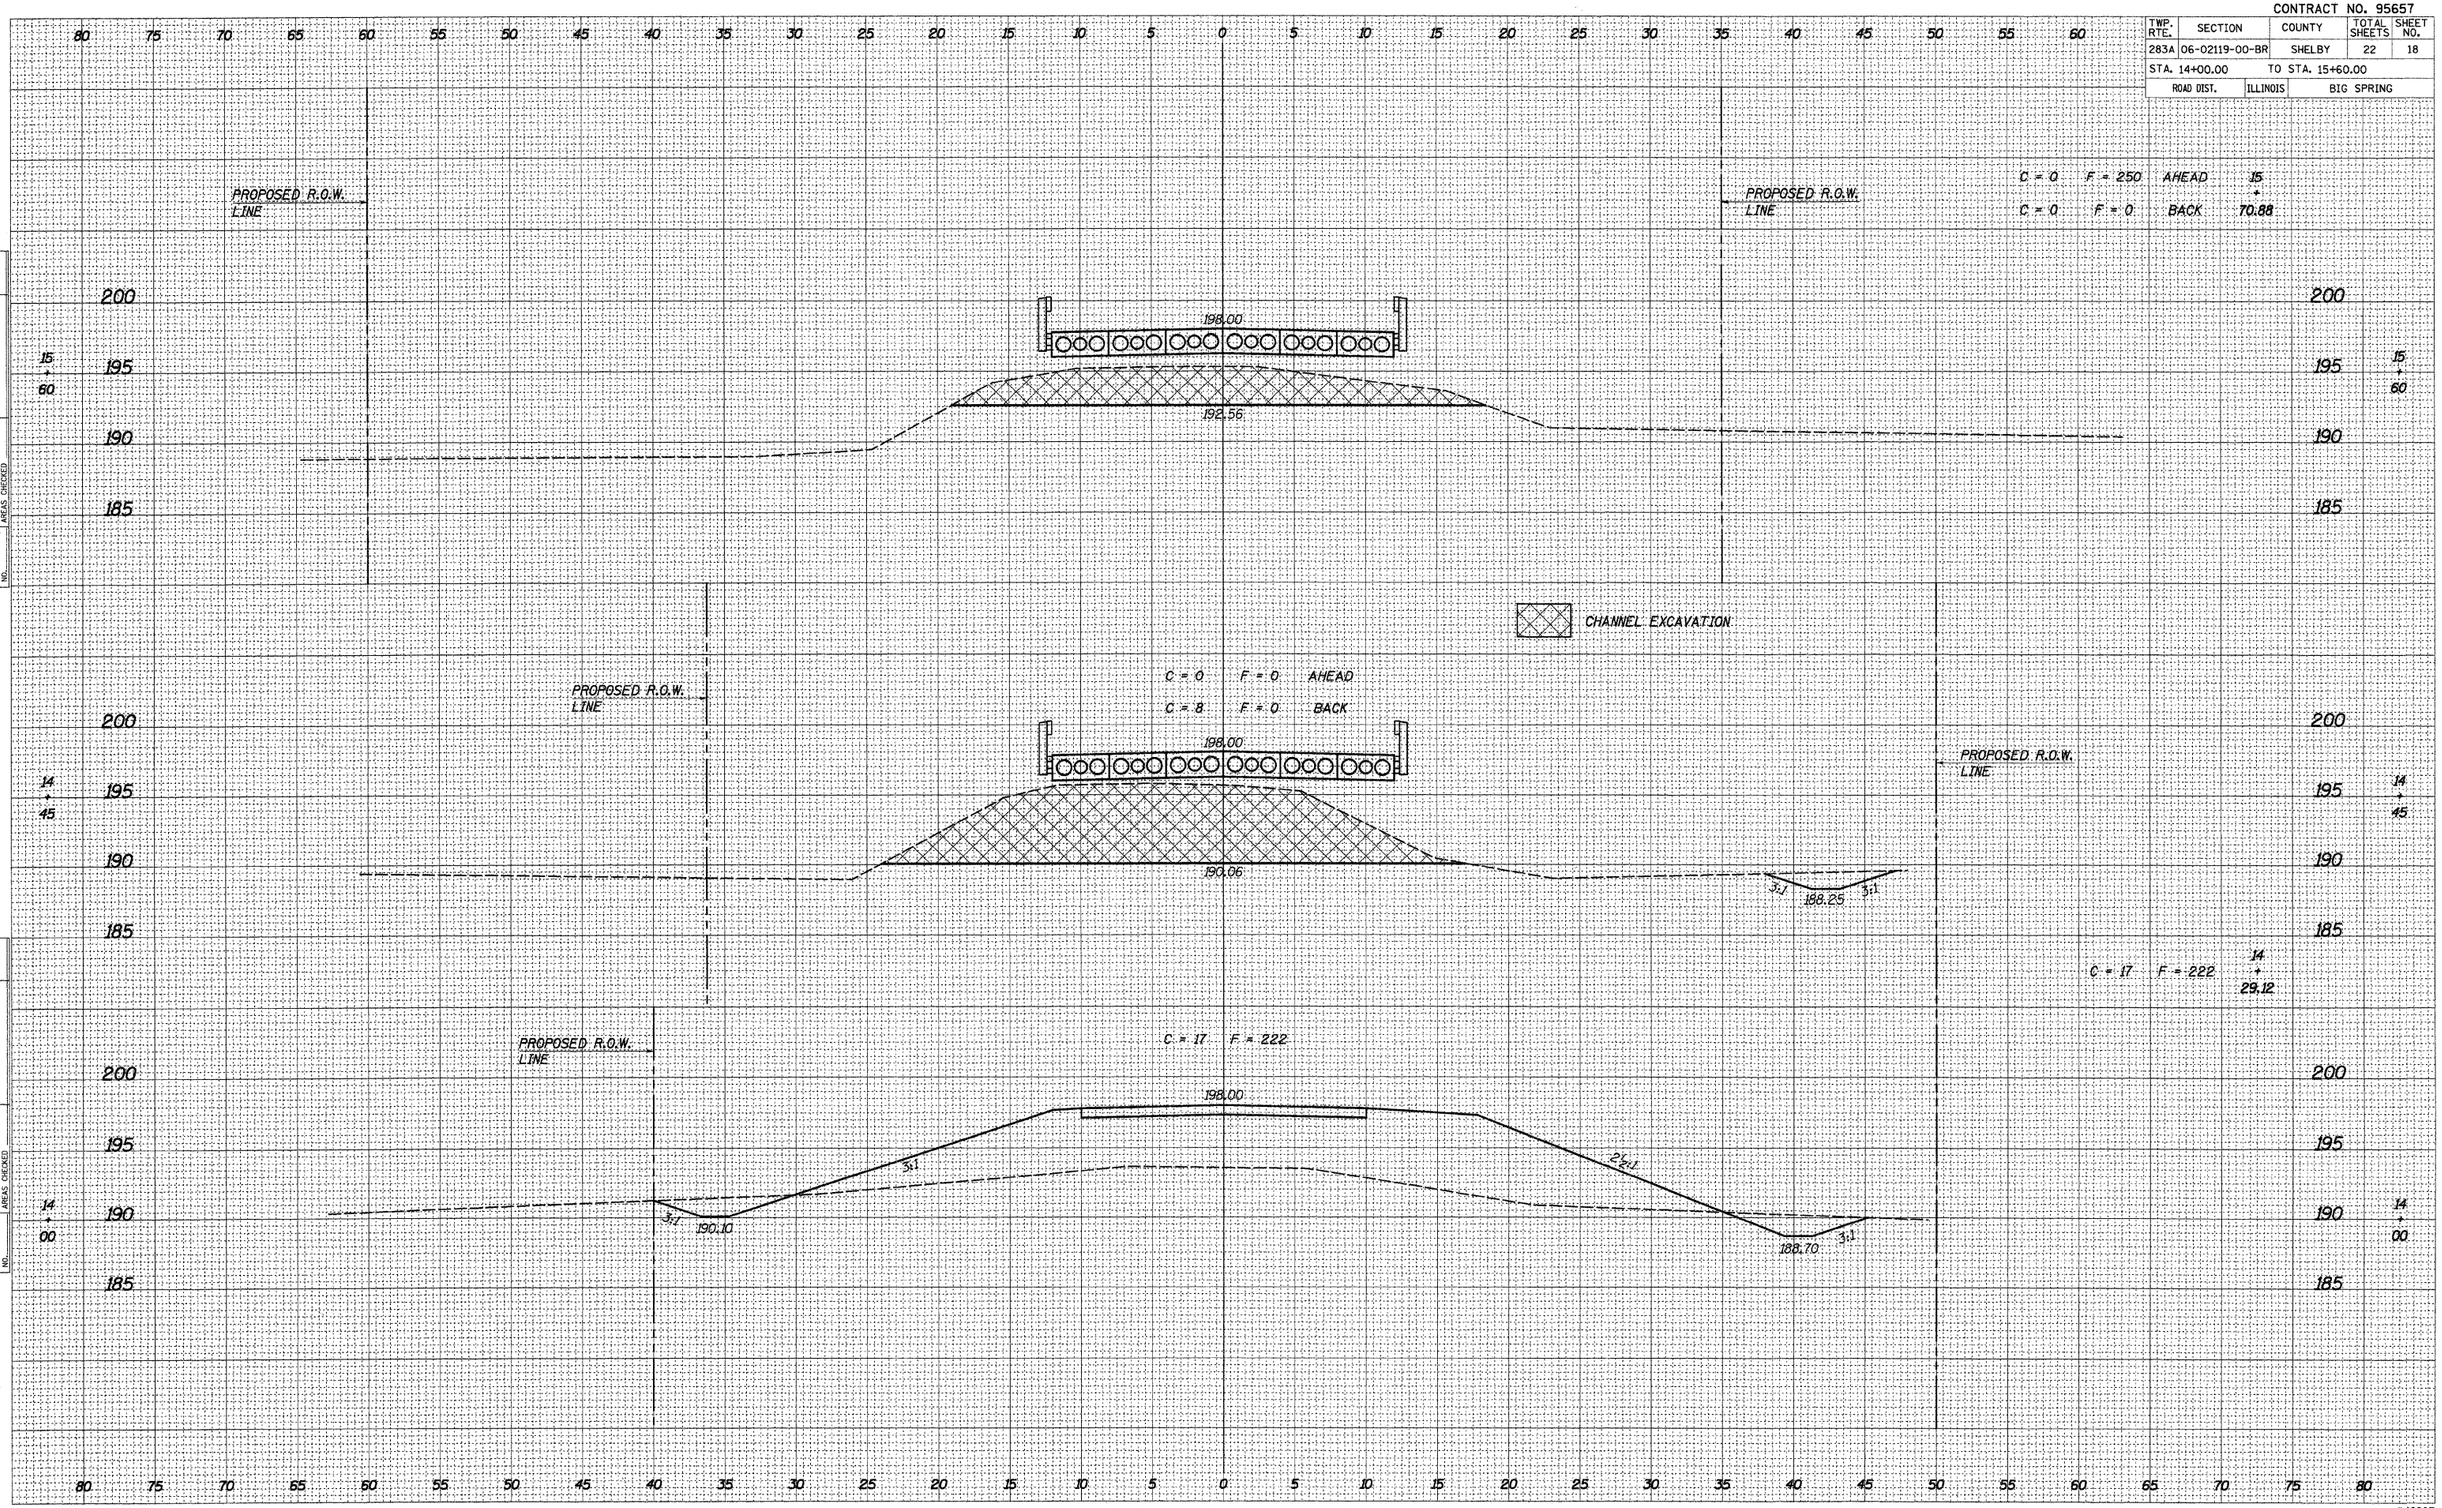

FINAL SURVEY | NOTE BOOK NO. | SURVEYED | PLOTTED | TEMPLATE | AREAS | AREAS CHECKED | BY | DATE

ORIGINAL SURVEY | NOTE BOOK NO. | SURVEYED | PLOTTED | TEMPLATE | AREAS | AREAS CHECKED | BY | DATE

PLOT DATE = 01/30/07
FILE NAME = 46863XSECTIONSHEETS.DGN
PLOT SCALE = 50
USER NAME = S.PRICE

#46863